Appendix C

Plan Sheets for the Recommended Alternative

F.H.W.A. REGION	STATE	PROJECT NO.	SHEET NO.	TOTAL SHEETS	AS BUILT
9	ARIZ.				

17 MA 215

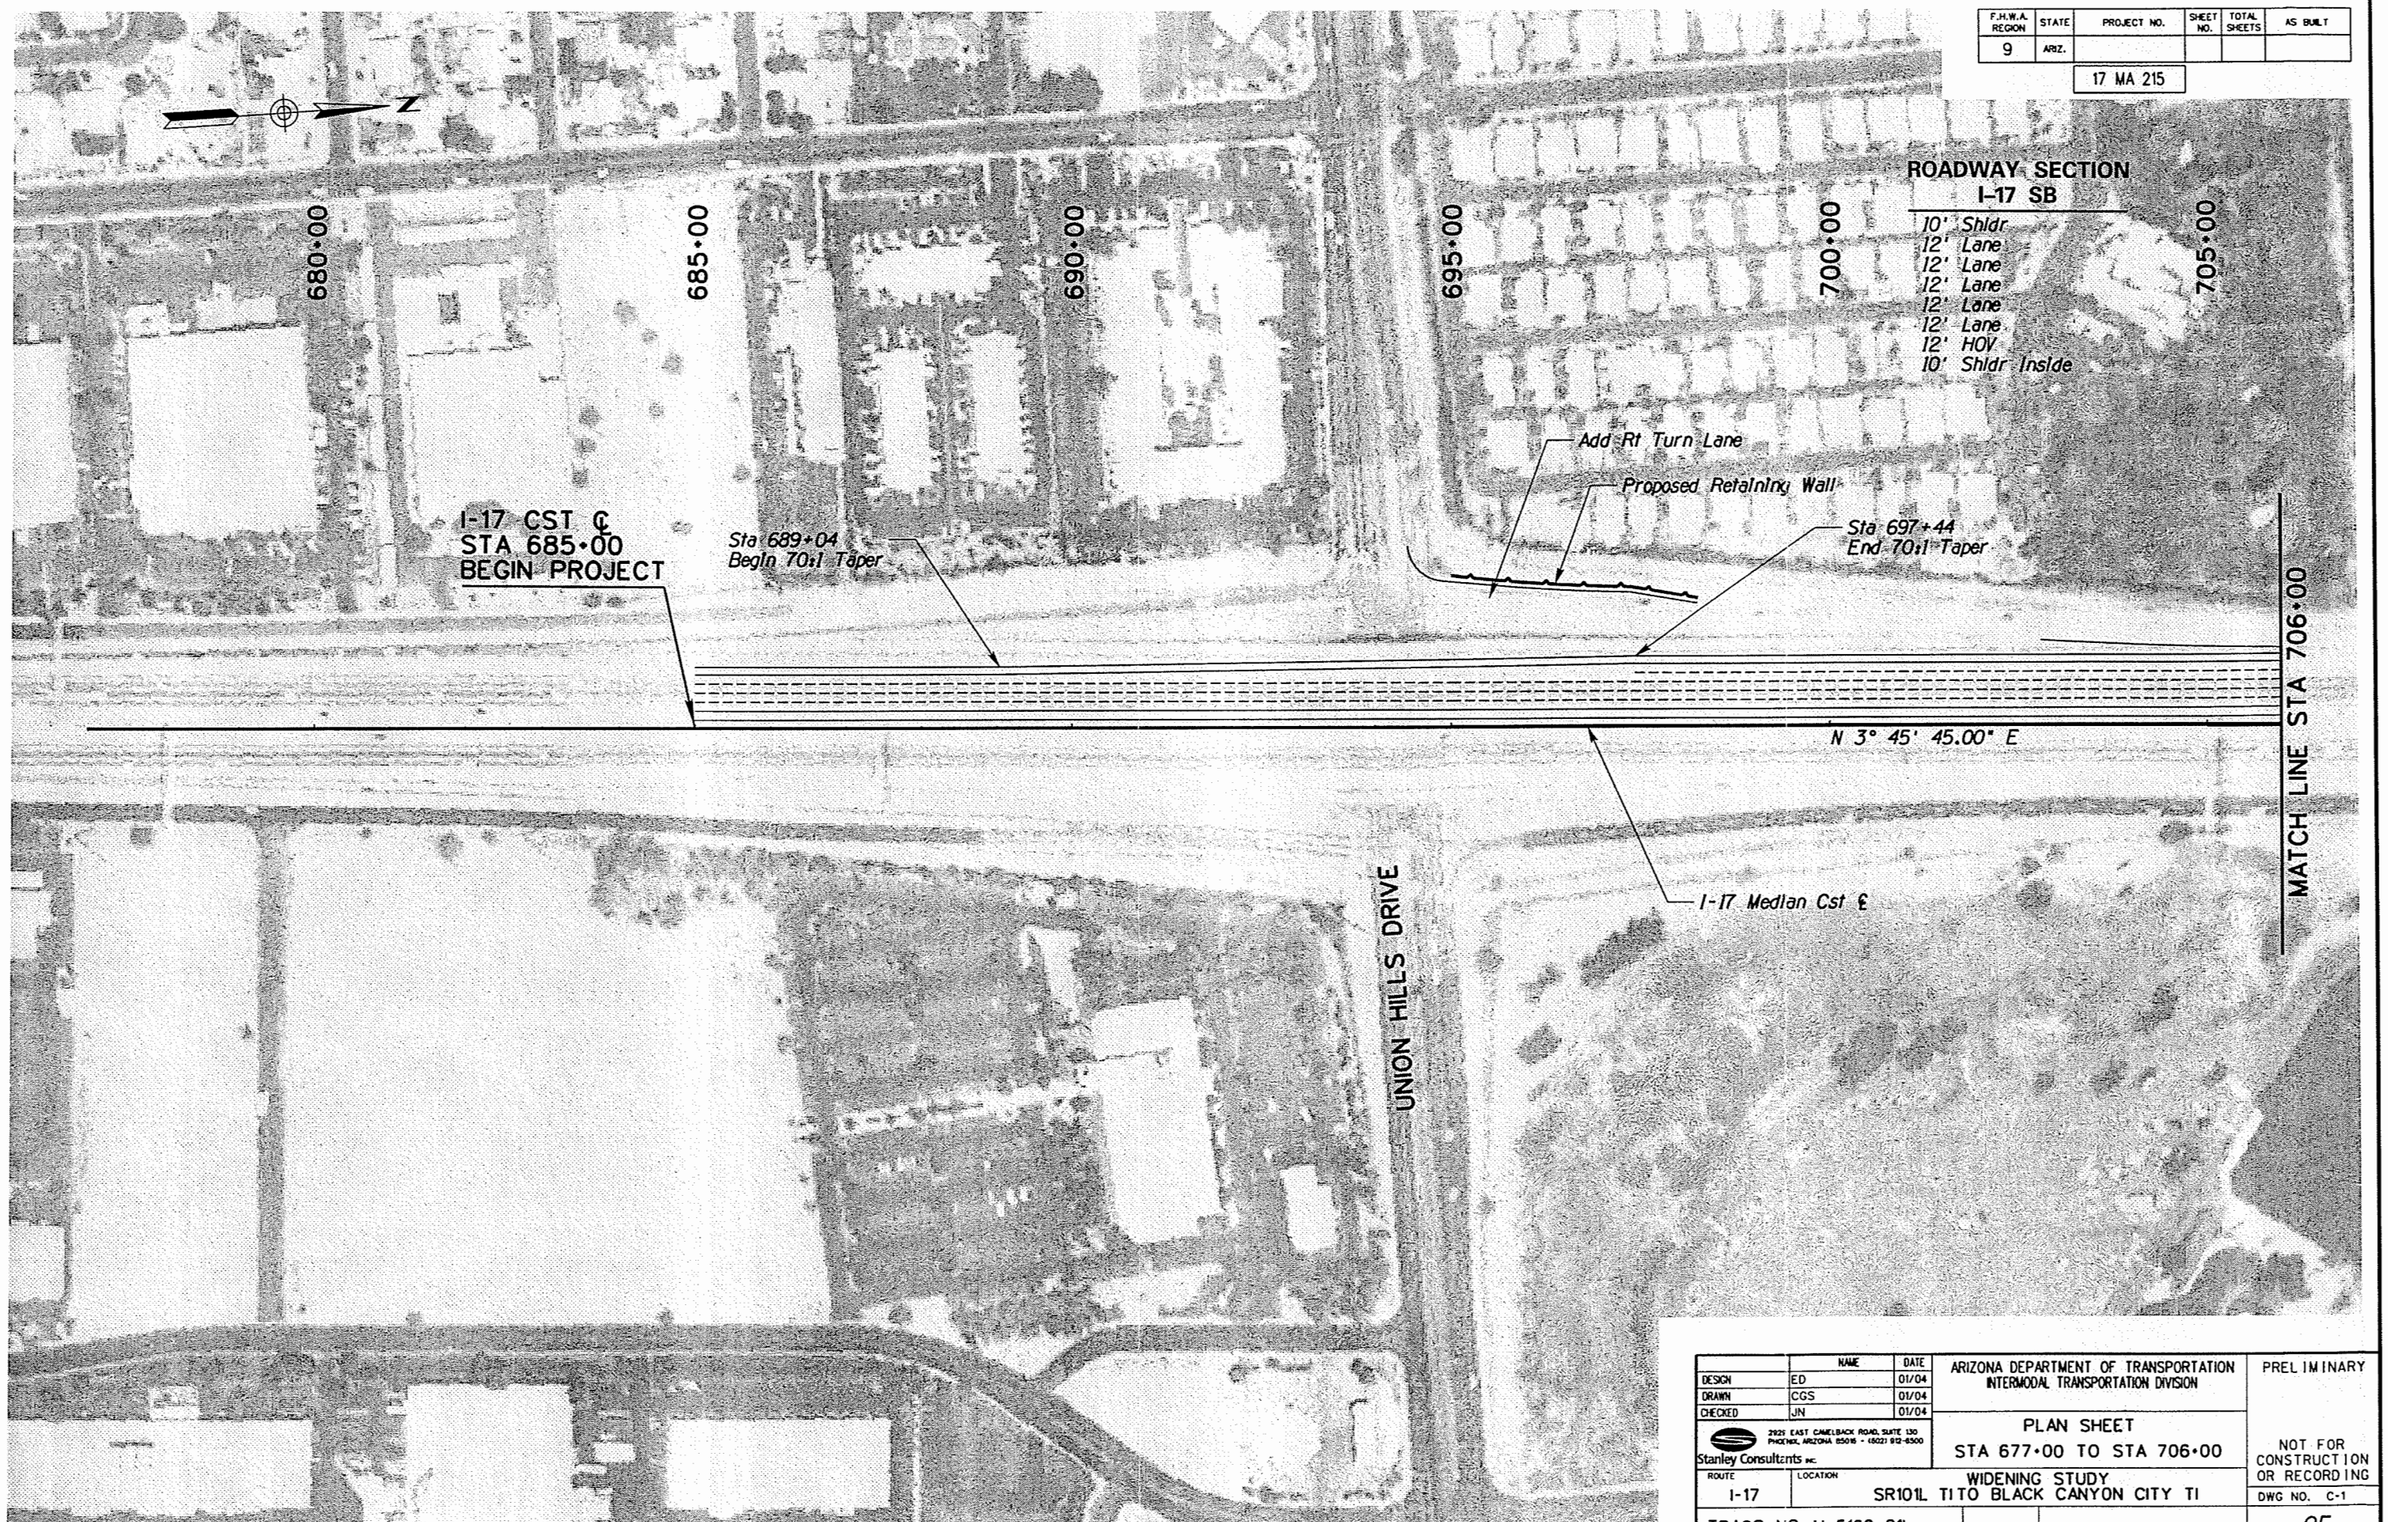

	NAME	DATE
DESIGN	ED	01/04
DRAWN	CGS	01/04
CHECKED	JN	01/04

Stanley Consultants INC.
2925 EAST CAMELBACK ROAD, SUITE 130
PHOENIX, ARIZONA 85016 - (602) 912-6500

ARIZONA DEPARTMENT OF TRANSPORTATION
INTERMODAL TRANSPORTATION DIVISION

PLAN SHEET
STA 677+00 TO STA 706+00

ROUTE: I-17
LOCATION: WIDENING STUDY SR101L TI TO BLACK CANYON CITY TI

PRELIMINARY

NOT FOR CONSTRUCTION OR RECORDING

DWG NO. C-1

TRACS NO. H 5162 01L

___ OF ___

NO.	DESCRIPTION OF REVISION	MADE BY	DATE

DATE: 09/29/04

FILENAME: q:\14791\dgn\H5162P00.dgn

F.H.W.A. REGION	STATE	PROJECT NO.	SHEET NO.	TOTAL SHEETS	AS BUILT
9	ARIZ.				

17 MA 215

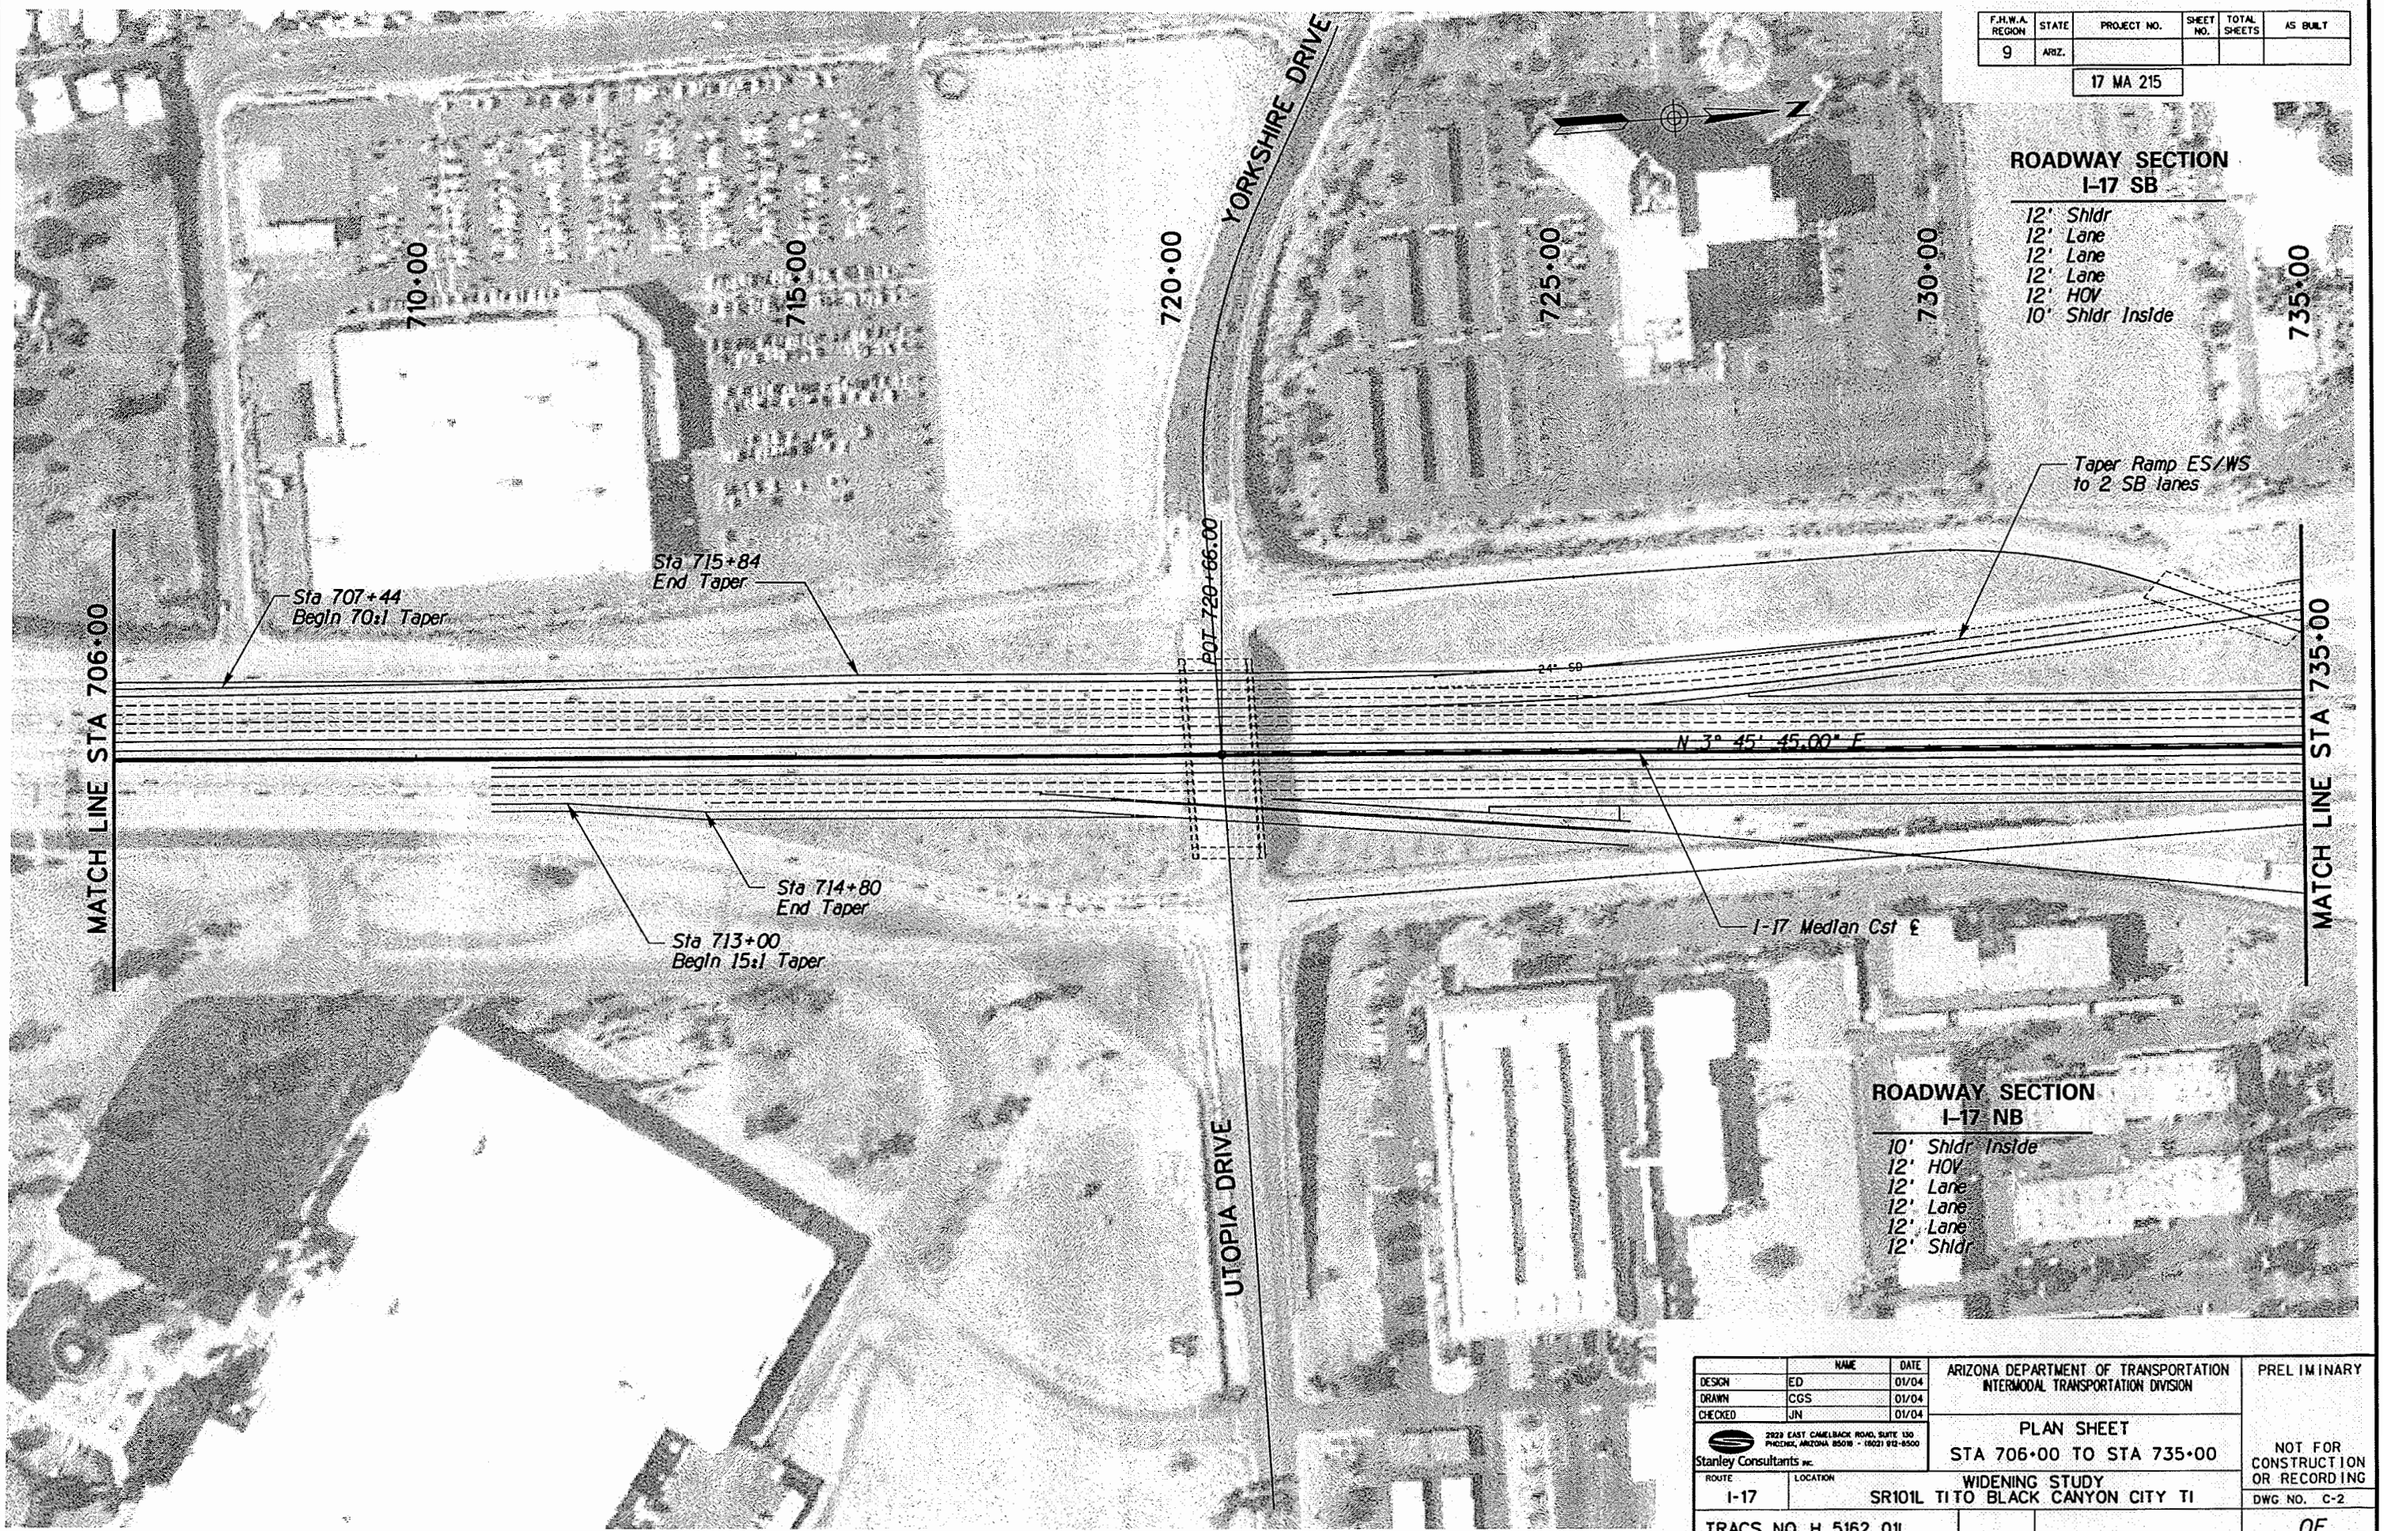

	NAME	DATE
DESIGN	ED	01/04
DRAWN	CGS	01/04
CHECKED	JN	01/04

Stanley Consultants INC.
2929 EAST CAMELBACK ROAD, SUITE 130
PHOENIX, ARIZONA 85016 - (602) 912-8500

ARIZONA DEPARTMENT OF TRANSPORTATION
INTERMODAL TRANSPORTATION DIVISION

PLAN SHEET
STA 706+00 TO STA 735+00

ROUTE: I-17
LOCATION: WIDENING STUDY SR101L TI TO BLACK CANYON CITY TI

TRACS NO. H 5162 01L

PRELIMINARY

NOT FOR CONSTRUCTION OR RECORDING

DWG NO. C-2

___ OF ___

NO.	DESCRIPTION OF REVISION	MADE BY	DATE

DATE: 09/29/04

FILENAME: q:\14791\dgn\h5162p01.dgn

F.H.W.A. REGION	STATE	PROJECT NO.	SHEET NO.	TOTAL SHEETS	AS BUILT
9	ARIZ.	17 MA 215			

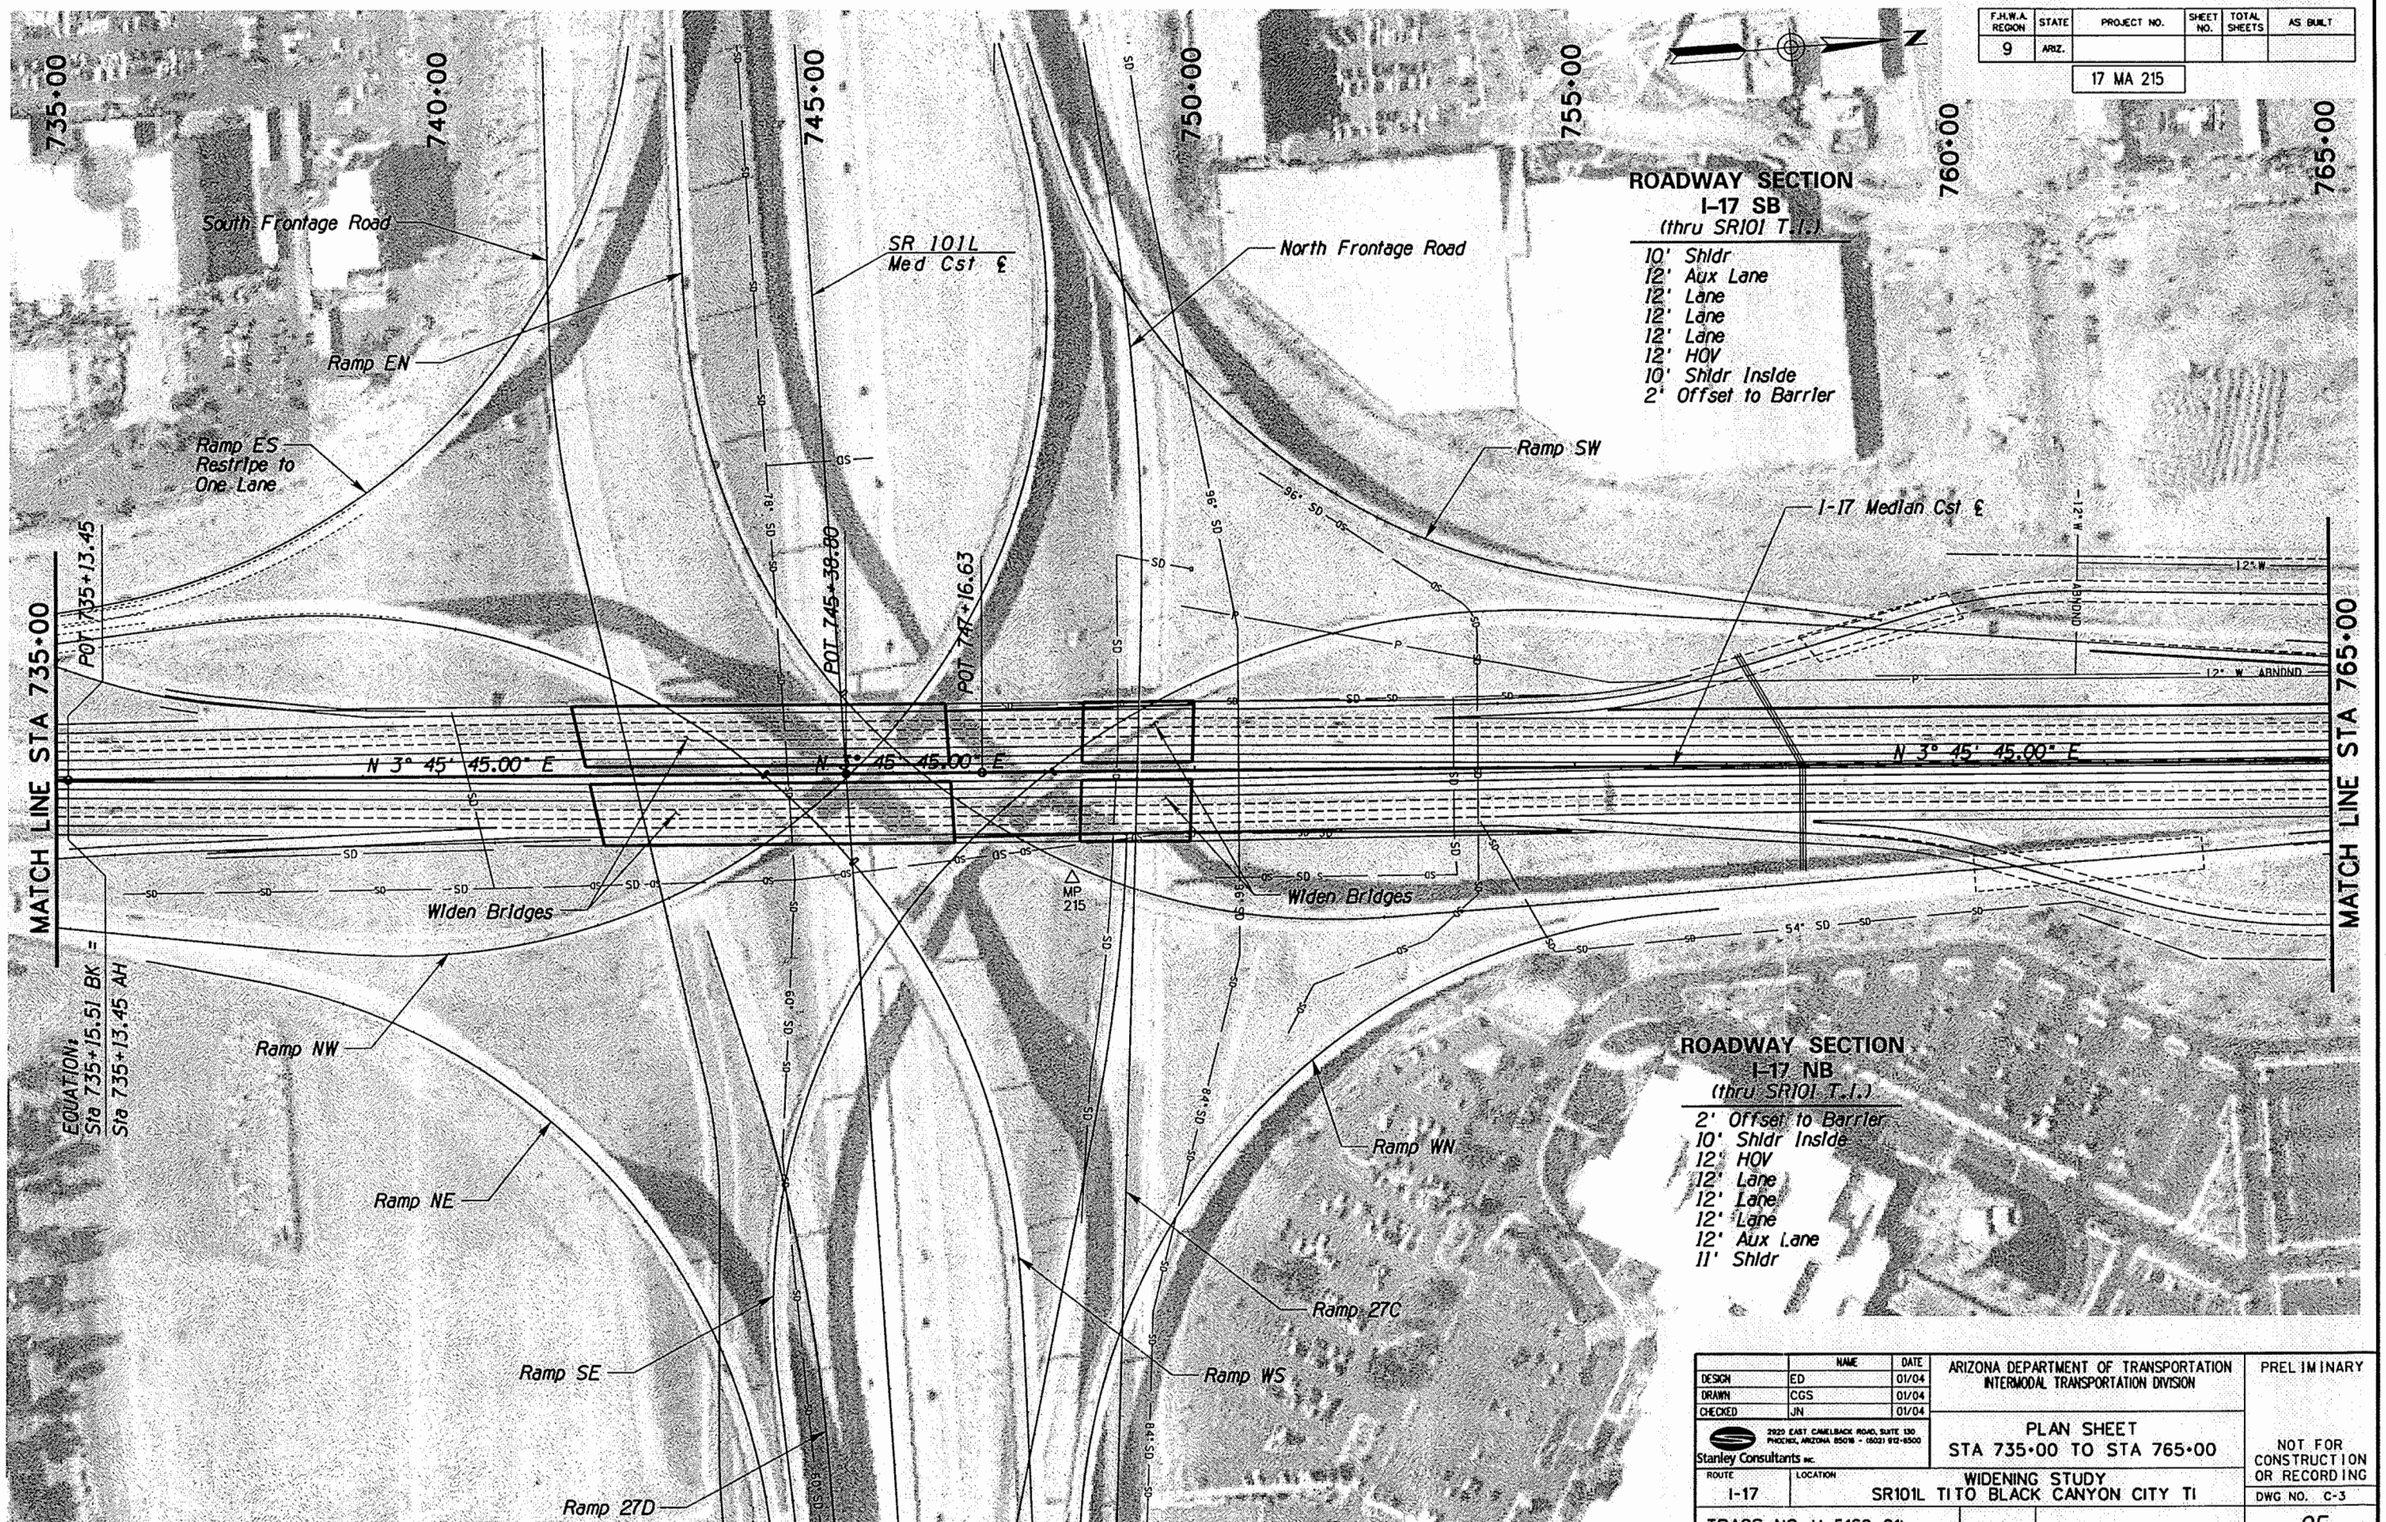

ROADWAY SECTION
I-17 SB
(thru SR101 T.I.)

10' Shldr
12' Aux Lane
12' Lane
12' Lane
12' Lane
12' HOV
10' Shldr Inside
2' Offset to Barrier

ROADWAY SECTION
I-17 NB
(thru SR101 T.I.)

2' Offset to Barrier
10' Shldr Inside
12' HOV
12' Lane
12' Lane
12' Lane
12' Aux Lane
11' Shldr

	NAME	DATE
DESIGN	ED	01/04
DRAWN	CGS	01/04
CHECKED	JN	01/04

Stanley Consultants INC.
2929 EAST CAMELBACK ROAD, SUITE 130
PHOENIX, ARIZONA 85016 - (602) 912-6500

ARIZONA DEPARTMENT OF TRANSPORTATION
INTERMODAL TRANSPORTATION DIVISION

PLAN SHEET
STA 735+00 TO STA 765+00

ROUTE: I-17
LOCATION: WIDENING STUDY SR101L TI TO BLACK CANYON CITY TI

TRACS NO. H 5162 01L

PRELIMINARY

NOT FOR CONSTRUCTION OR RECORDING

DWG NO. C-3

___ OF ___

NO.	DESCRIPTION OF REVISION	MADE BY	DATE

DATE: 09/29/04

FILENAME: q:\14791\dgn\h5162p02.dgn

F.H.W.A. REGION	STATE	PROJECT NO.	SHEET NO.	TOTAL SHEETS	AS BUILT
9	ARIZ.				

17 MA 215

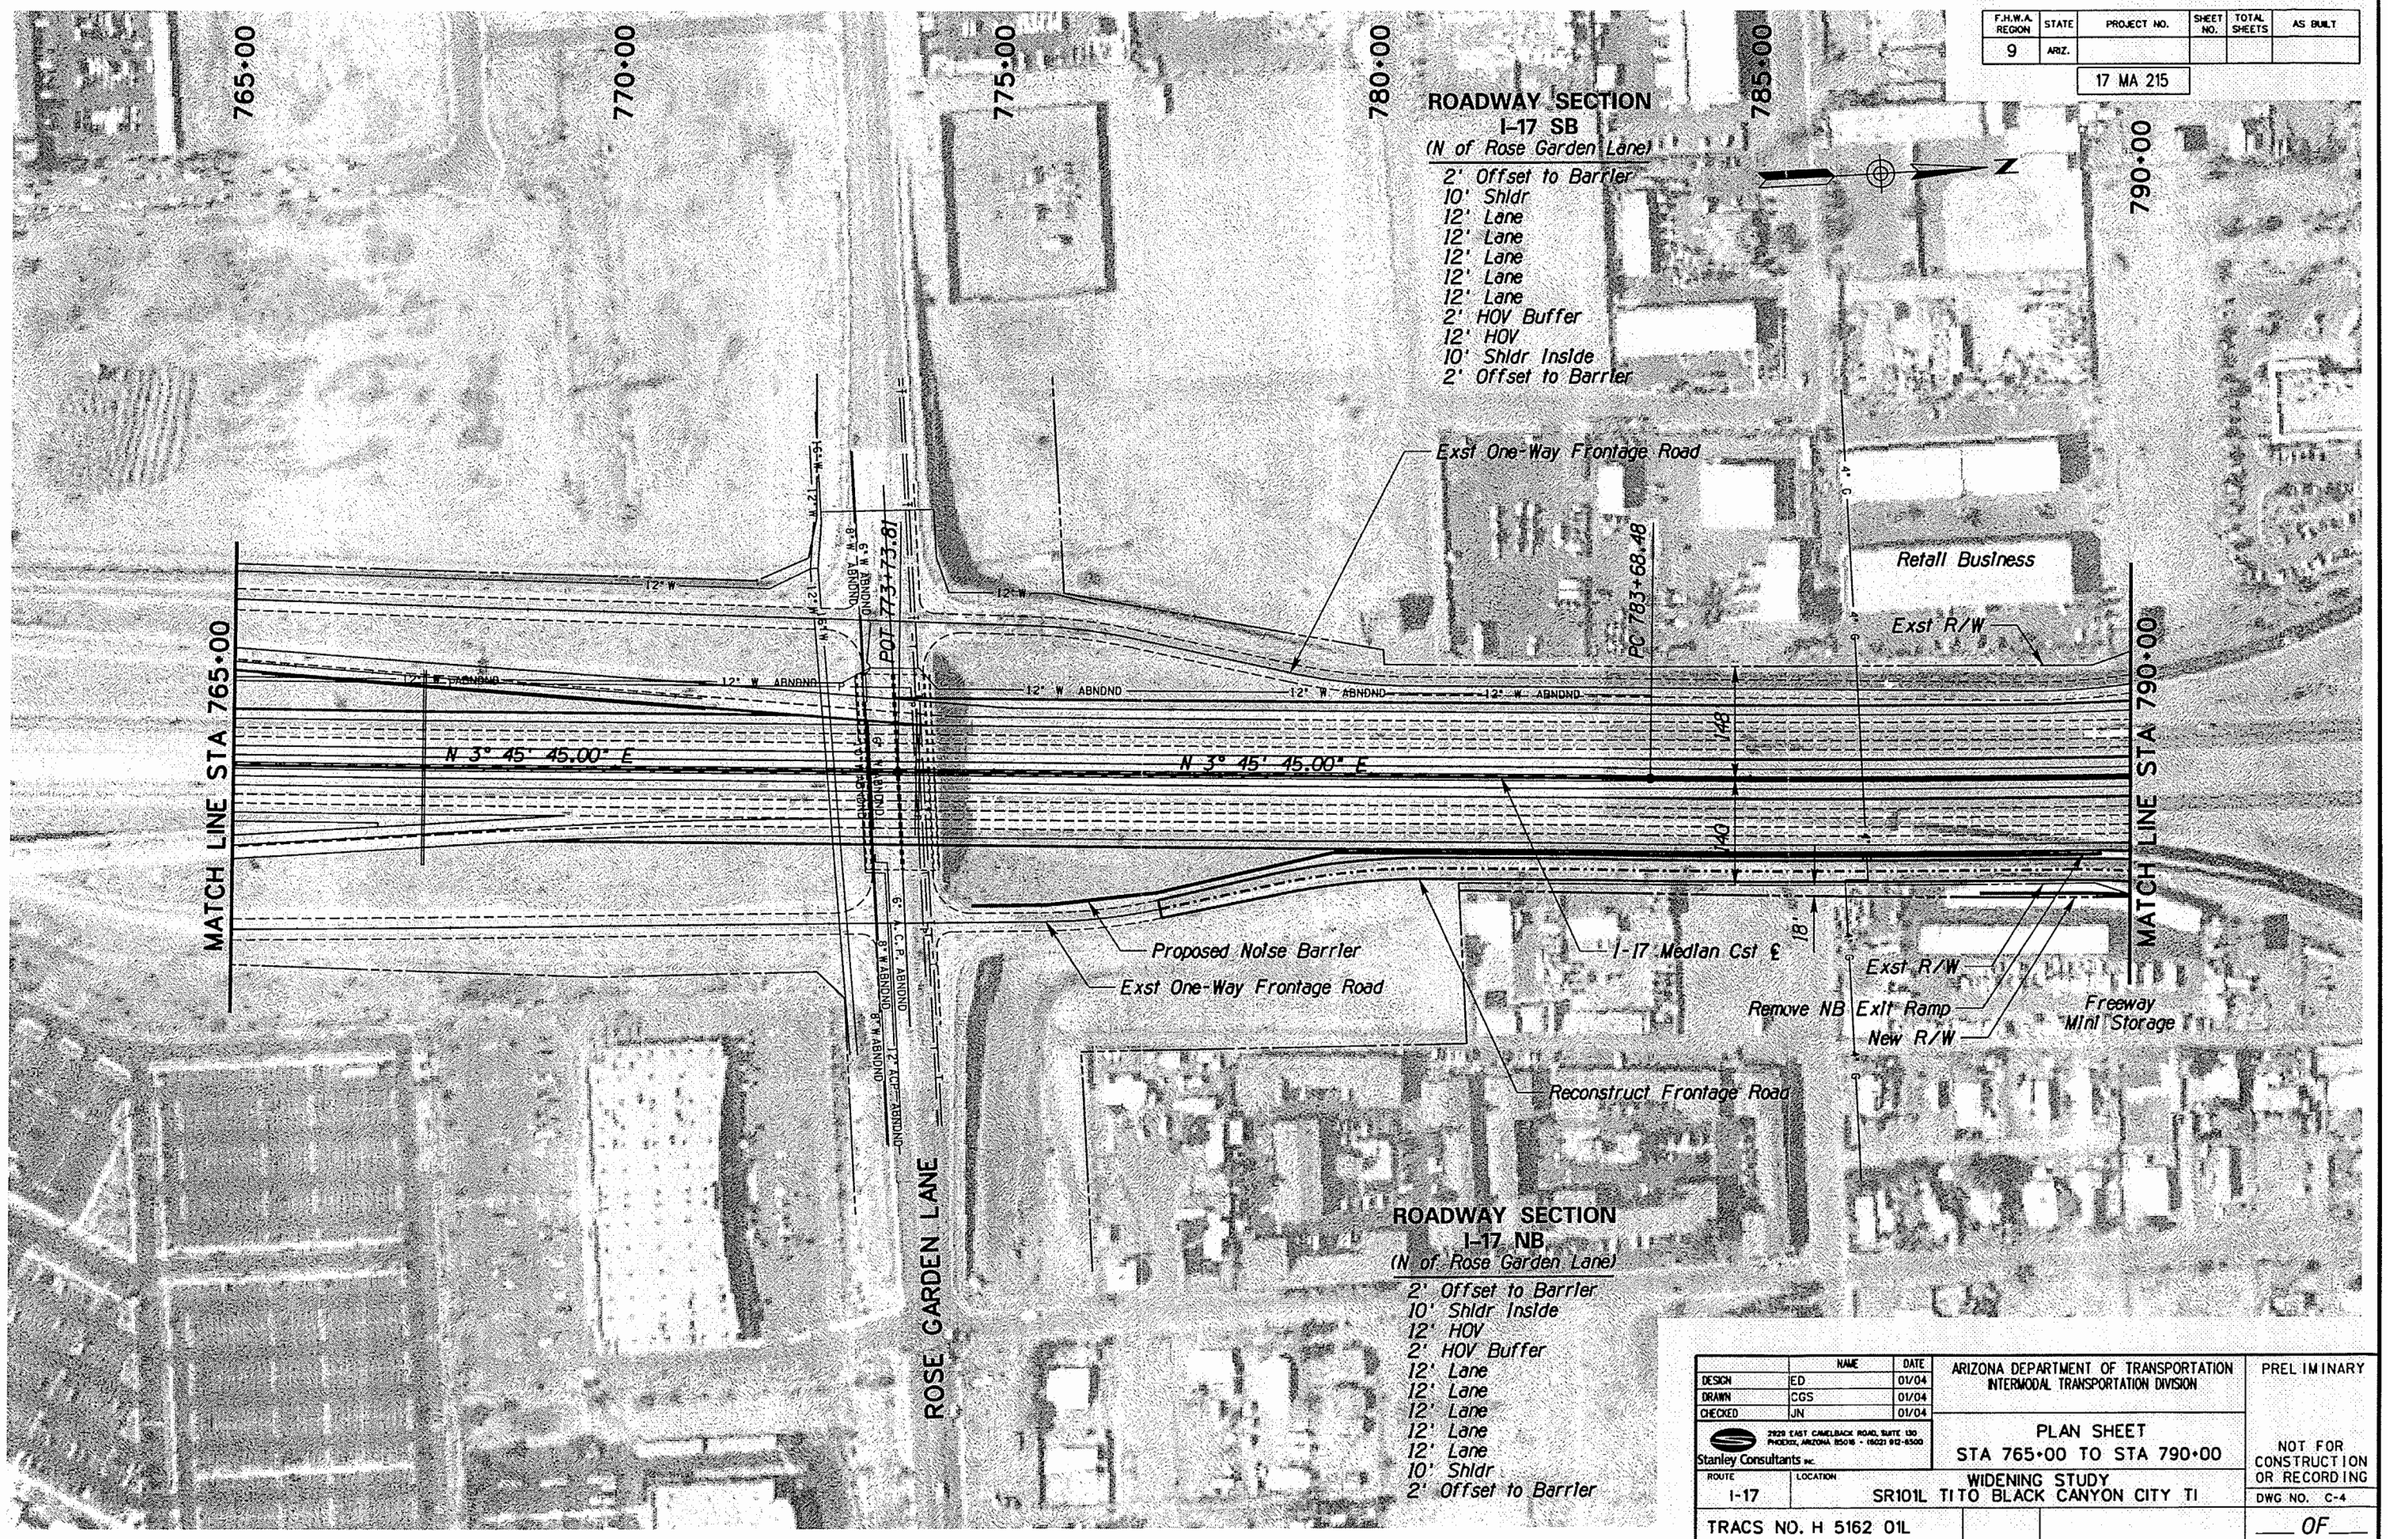

	NAME	DATE
DESIGN	ED	01/04
DRAWN	CGS	01/04
CHECKED	JN	01/04

Stanley Consultants INC.
2929 EAST CAMELBACK ROAD, SUITE 130
PHOENIX, ARIZONA 85016 - (602) 912-8500

ARIZONA DEPARTMENT OF TRANSPORTATION
INTERMODAL TRANSPORTATION DIVISION

PLAN SHEET
STA 765+00 TO STA 790+00

PRELIMINARY

NOT FOR CONSTRUCTION OR RECORDING

ROUTE	LOCATION
I-17	WIDENING STUDY SR101L TI TO BLACK CANYON CITY TI

DWG NO. C-4

TRACS NO. H 5162 01L

___ OF ___

NO.	DESCRIPTION OF REVISION	MADE BY	DATE

DATE: 09/29/04

FILENAME: q:\14791\dgn\h5162p03.dgn

F.H.W.A. REGION	STATE	PROJECT NO.	SHEET NO.	TOTAL SHEETS	AS BUILT
9	ARIZ.				

17 MA 215

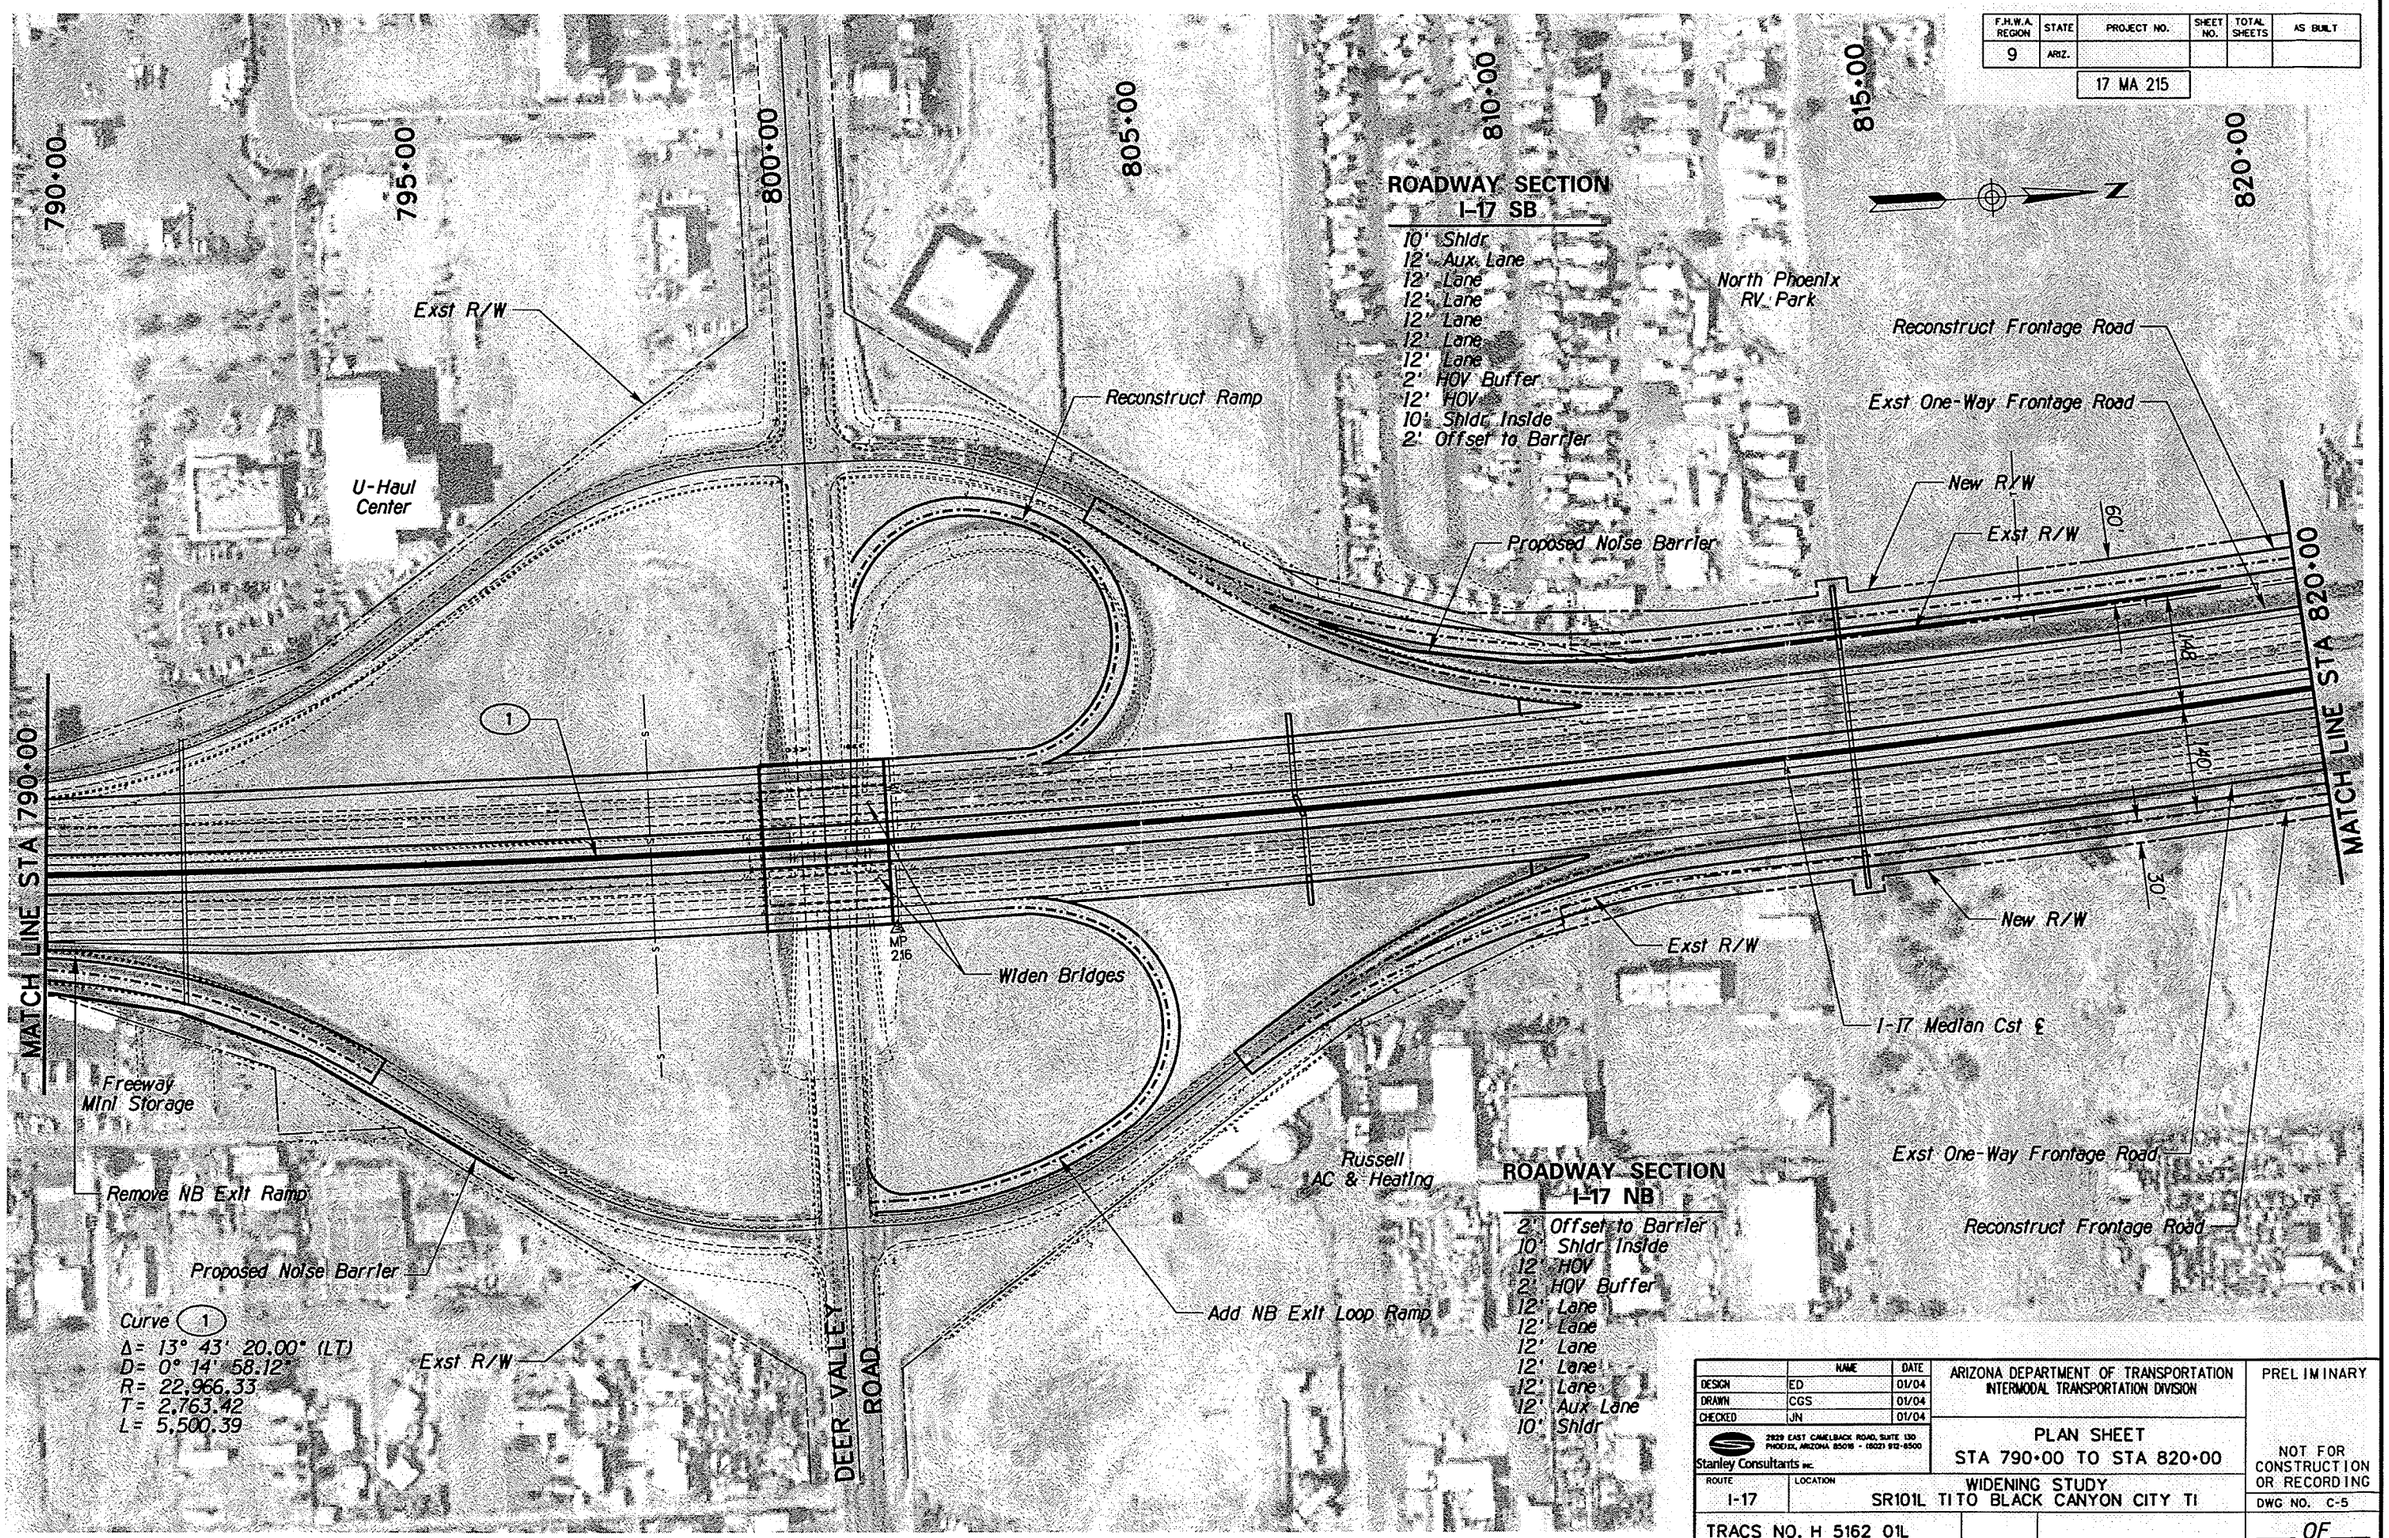

	NAME	DATE
DESIGN	ED	01/04
DRAWN	CGS	01/04
CHECKED	JN	01/04

Stanley Consultants INC.
2929 EAST CAMELBACK ROAD, SUITE 130
PHOENIX, ARIZONA 85016 - (602) 912-8500

ARIZONA DEPARTMENT OF TRANSPORTATION
INTERMODAL TRANSPORTATION DIVISION

PLAN SHEET
STA 790+00 TO STA 820+00

PRELIMINARY

NOT FOR CONSTRUCTION OR RECORDING

ROUTE	LOCATION
I-17	WIDENING STUDY SR101L TI TO BLACK CANYON CITY TI

DWG NO. C-5

TRACS NO. H 5162 01L

___ OF ___

NO.	DESCRIPTION OF REVISION	MADE BY	DATE
1			
2			

DATE: 09/29/04

FILENAME: q:\14791\dgn\h5162p04.dgn

F.H.W.A. REGION	STATE	PROJECT NO.	SHEET NO.	TOTAL SHEETS	AS BUILT
9	ARIZ.				

17 MA 215

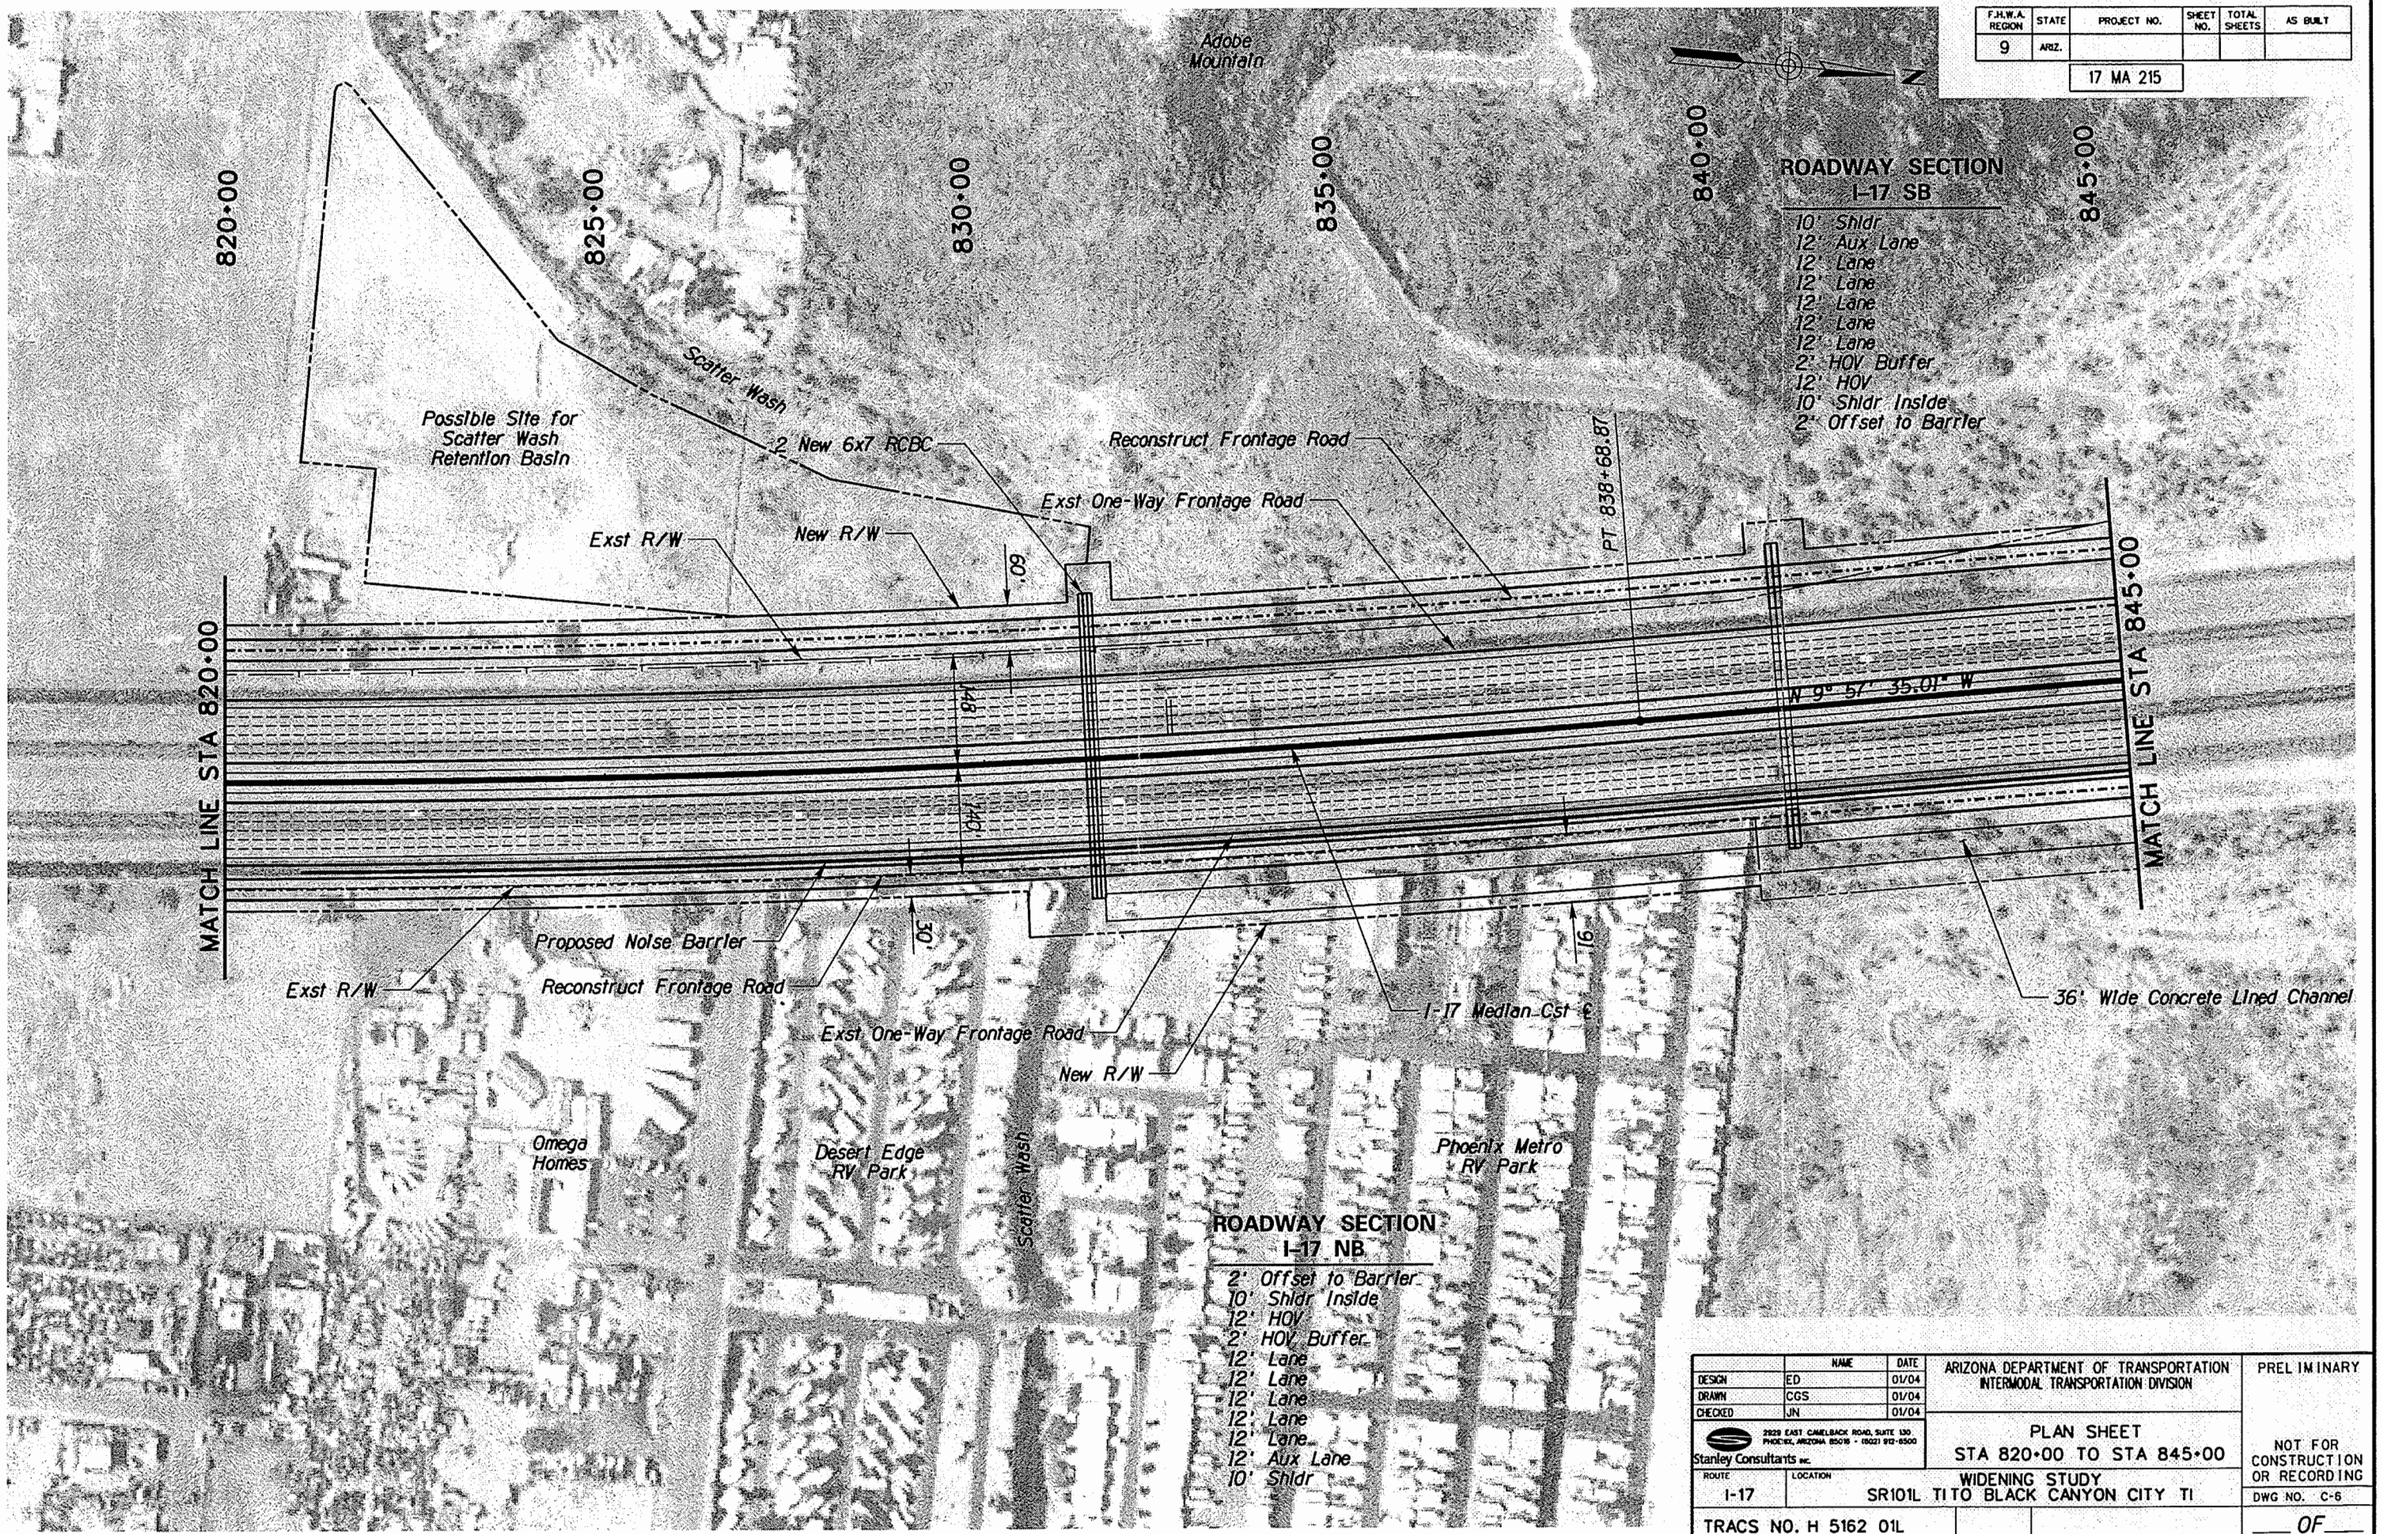

	NAME	DATE	ARIZONA DEPARTMENT OF TRANSPORTATION INTERMODAL TRANSPORTATION DIVISION	PRELIMINARY
DESIGN	ED	01/04		
DRAWN	CGS	01/04		
CHECKED	JN	01/04		
Stanley Consultants INC. 2929 EAST CAMELBACK ROAD, SUITE 130 PHOENIX, ARIZONA 85016 - (602) 912-5500			PLAN SHEET STA 820+00 TO STA 845+00	NOT FOR CONSTRUCTION OR RECORDING
ROUTE I-17	LOCATION WIDENING STUDY SR101L TI TO BLACK CANYON CITY TI			DWG NO. C-6
TRACS NO. H 5162 01L				___ OF ___

DATE:09/29/04

FILENAME: q:\14791\dgn\h5162p05.dgn

NO.	DESCRIPTION OF REVISION	MADE BY	DATE
NO.1			
NO.2			

F.H.W.A. REGION	STATE	PROJECT NO.	SHEET NO.	TOTAL SHEETS	AS BUILT
9	ARIZ.				

17 MA 215

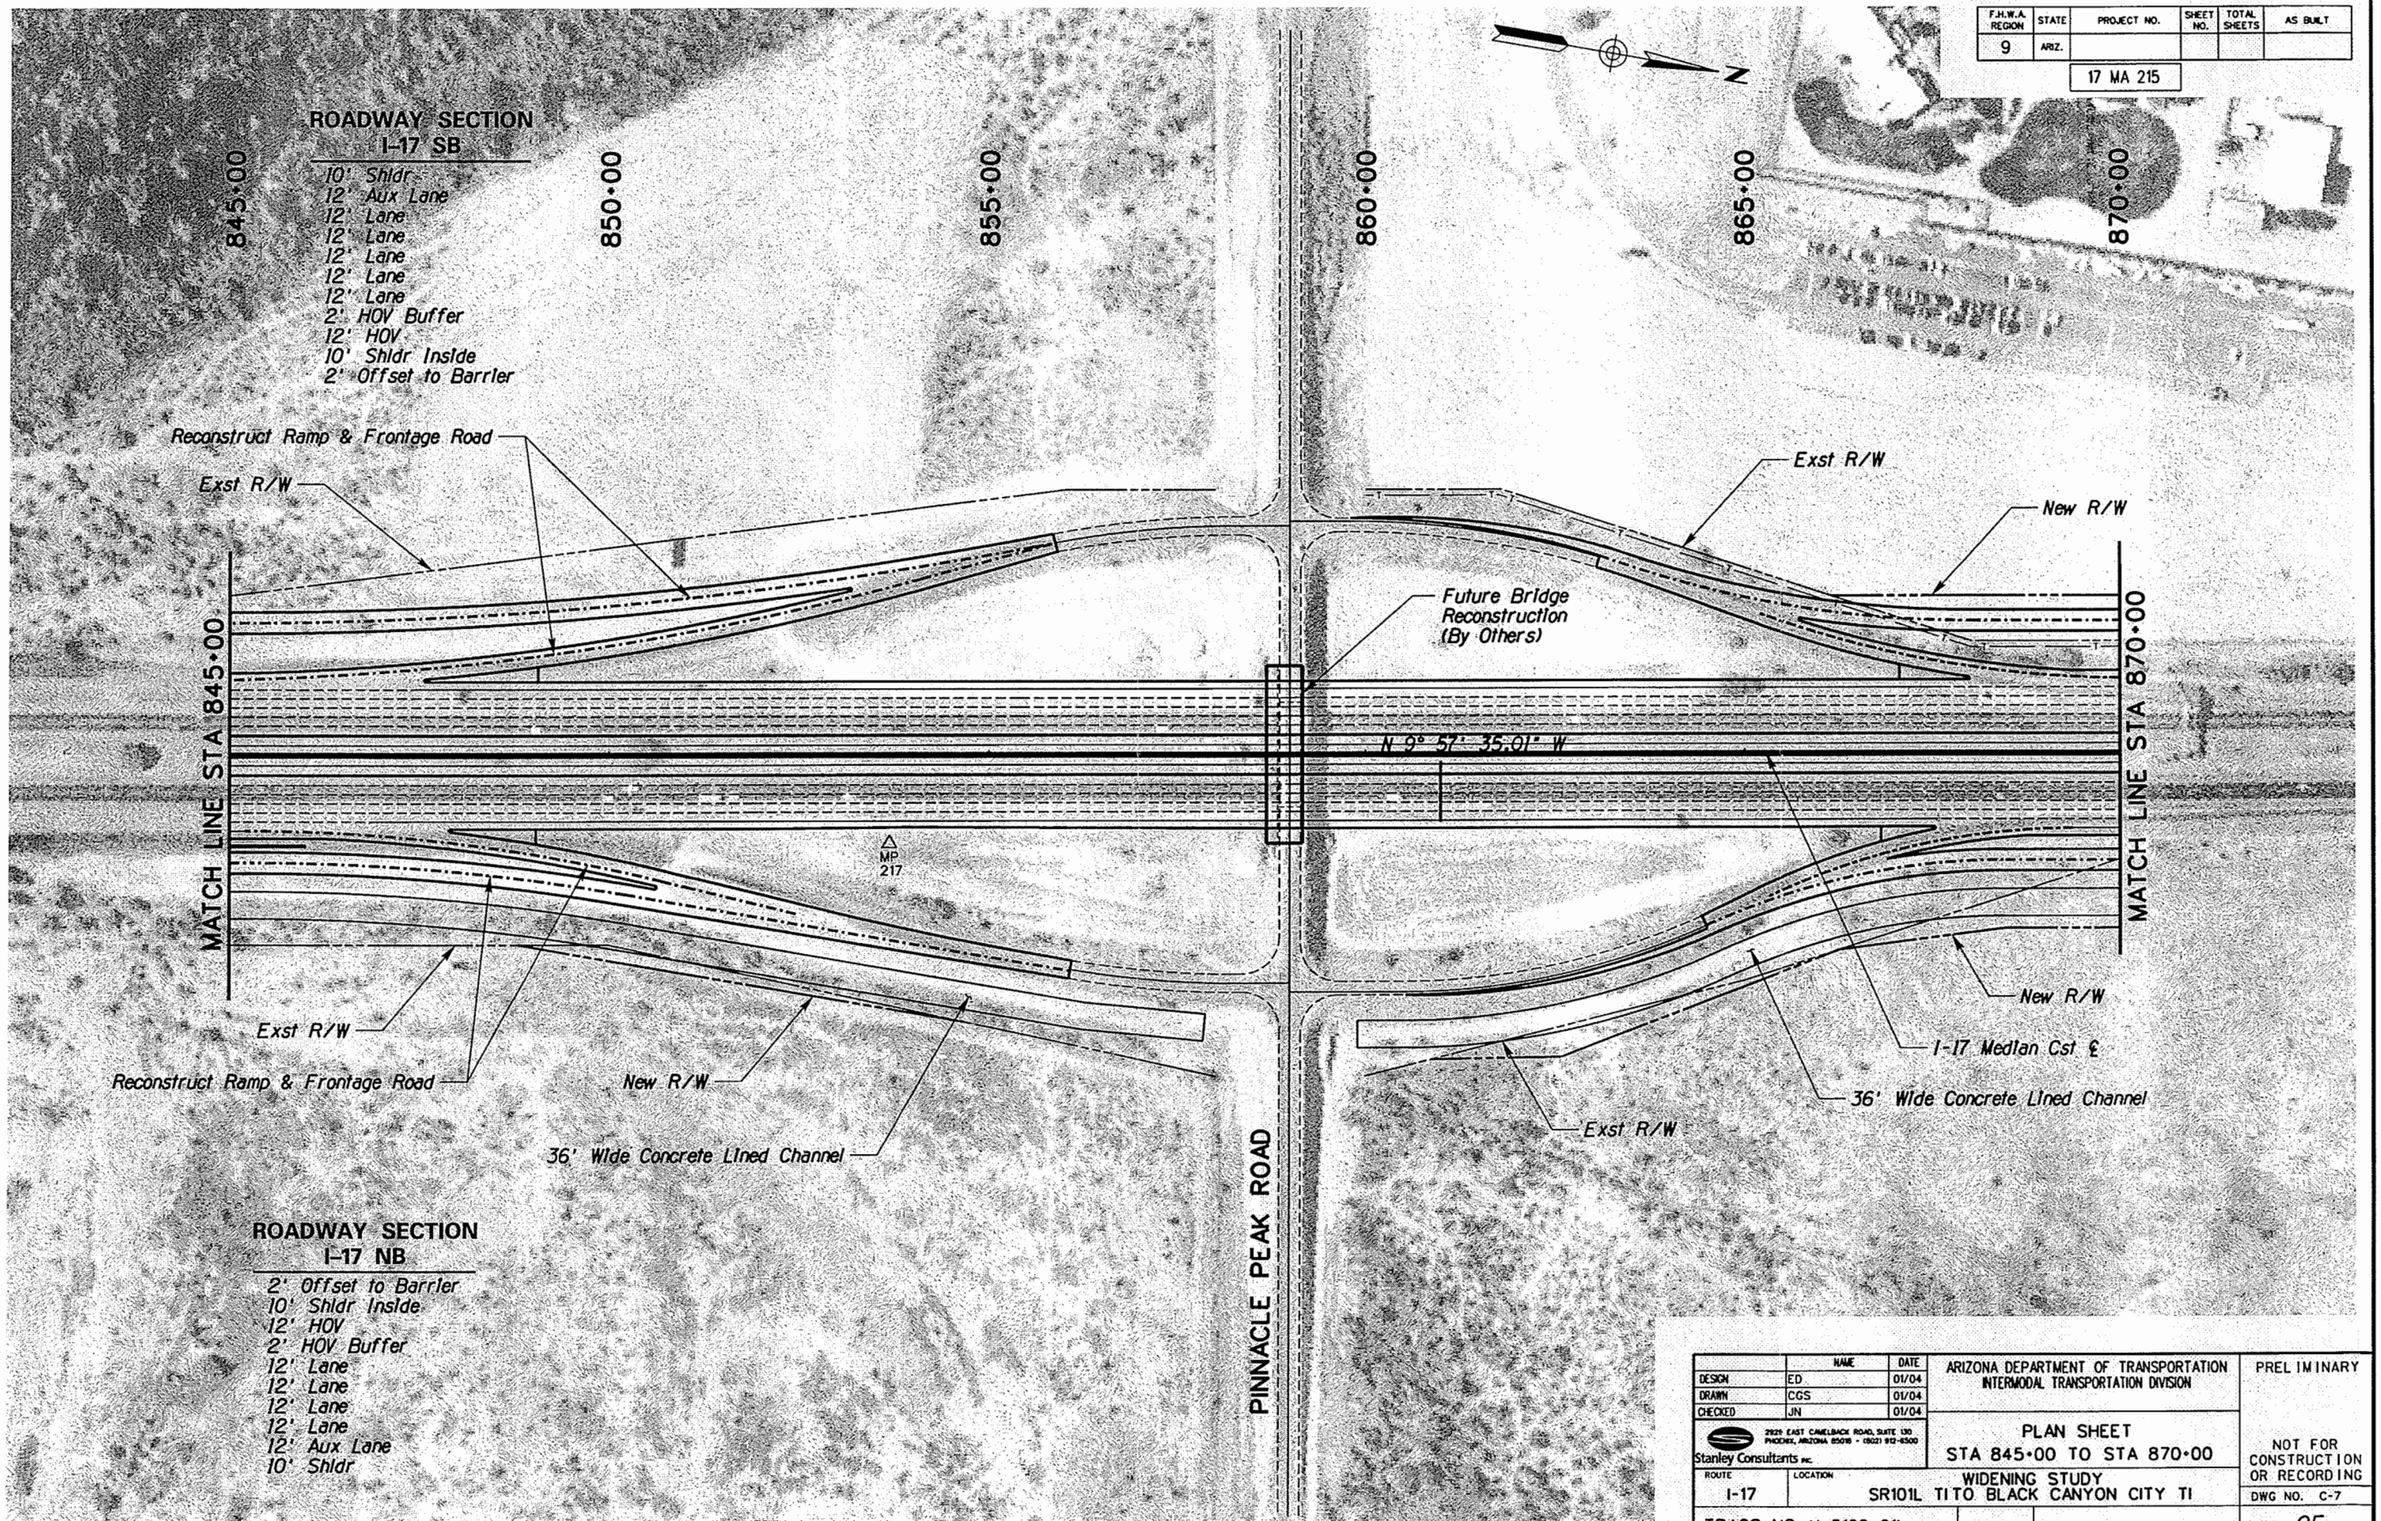

	NAME	DATE
DESIGN	ED	01/04
DRAWN	CGS	01/04
CHECKED	JN	01/04

2929 EAST CAMELBACK ROAD, SUITE 130
PHOENIX, ARIZONA 85016 • (602) 912-8500
Stanley Consultants INC.

ARIZONA DEPARTMENT OF TRANSPORTATION
INTERMODAL TRANSPORTATION DIVISION

PLAN SHEET
STA 845+00 TO STA 870+00

ROUTE: I-17

LOCATION: WIDENING STUDY
SR101L TI TO BLACK CANYON CITY TI

PRELIMINARY

NOT FOR CONSTRUCTION OR RECORDING

DWG NO. C-7

TRACS NO. H 5162 01L

___ OF ___

NO.	DESCRIPTION OF REVISION	MADE BY	DATE

DATE: 09/29/04

FILENAME: q:\14791\dgn\h5162p06.dgn

F.H.W.A. REGION	STATE	PROJECT NO.	SHEET NO.	TOTAL SHEETS	AS BUILT
9	ARIZ.	17 MA 215			

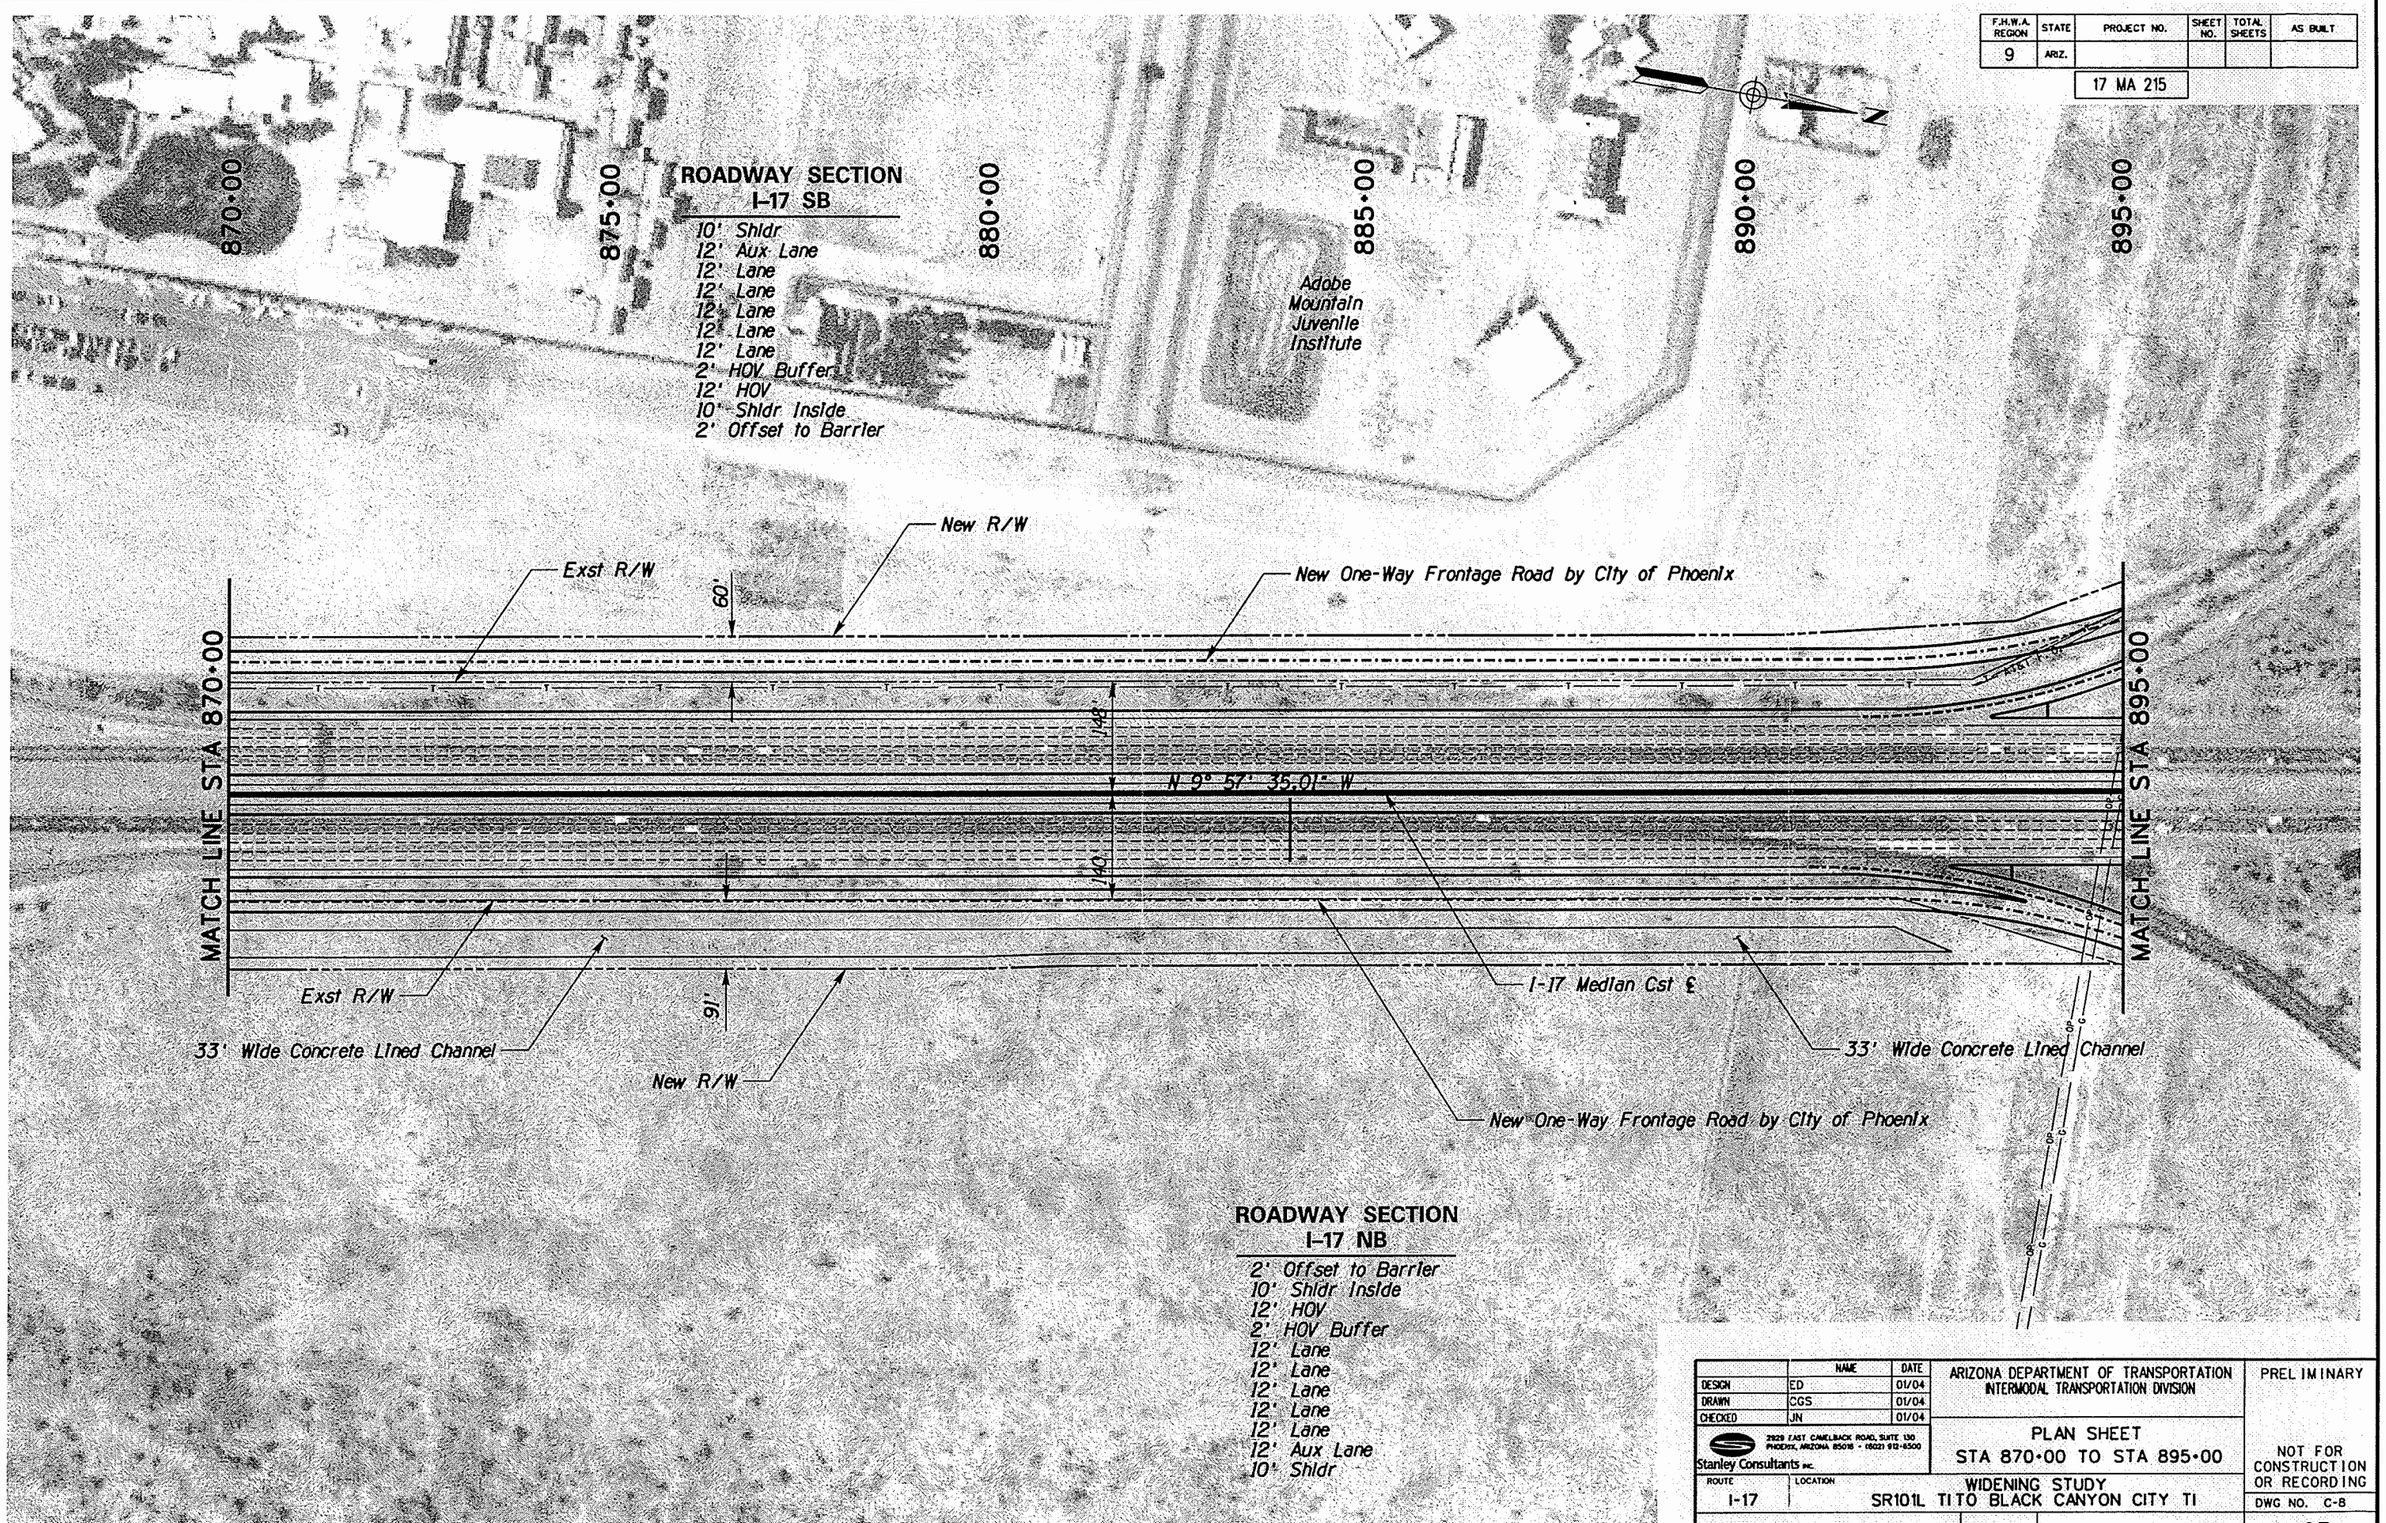

	NAME	DATE
DESIGN	ED	01/04
DRAWN	CGS	01/04
CHECKED	JN	01/04

Stanley Consultants INC.
2929 EAST CAMELBACK ROAD, SUITE 130
PHOENIX, ARIZONA 85016 • (602) 912-6500

ARIZONA DEPARTMENT OF TRANSPORTATION
INTERMODAL TRANSPORTATION DIVISION

PLAN SHEET
STA 870+00 TO STA 895+00

PRELIMINARY

NOT FOR CONSTRUCTION OR RECORDING

ROUTE: I-17

LOCATION: WIDENING STUDY
SR101L TI TO BLACK CANYON CITY TI

DWG NO. C-8

TRACS NO. H 5162 01L

___ OF ___

NO. | DESCRIPTION OF REVISION | MADE BY | DATE

NO. | DESCRIPTION OF REVISION | MADE BY | DATE

DATE: 09/29/04

FILENAME: q:\14791\dgn\h5162p07.dgn

F.H.W.A. REGION	STATE	PROJECT NO.	SHEET NO.	TOTAL SHEETS	AS BUILT
9	ARIZ.	17 MA 215			

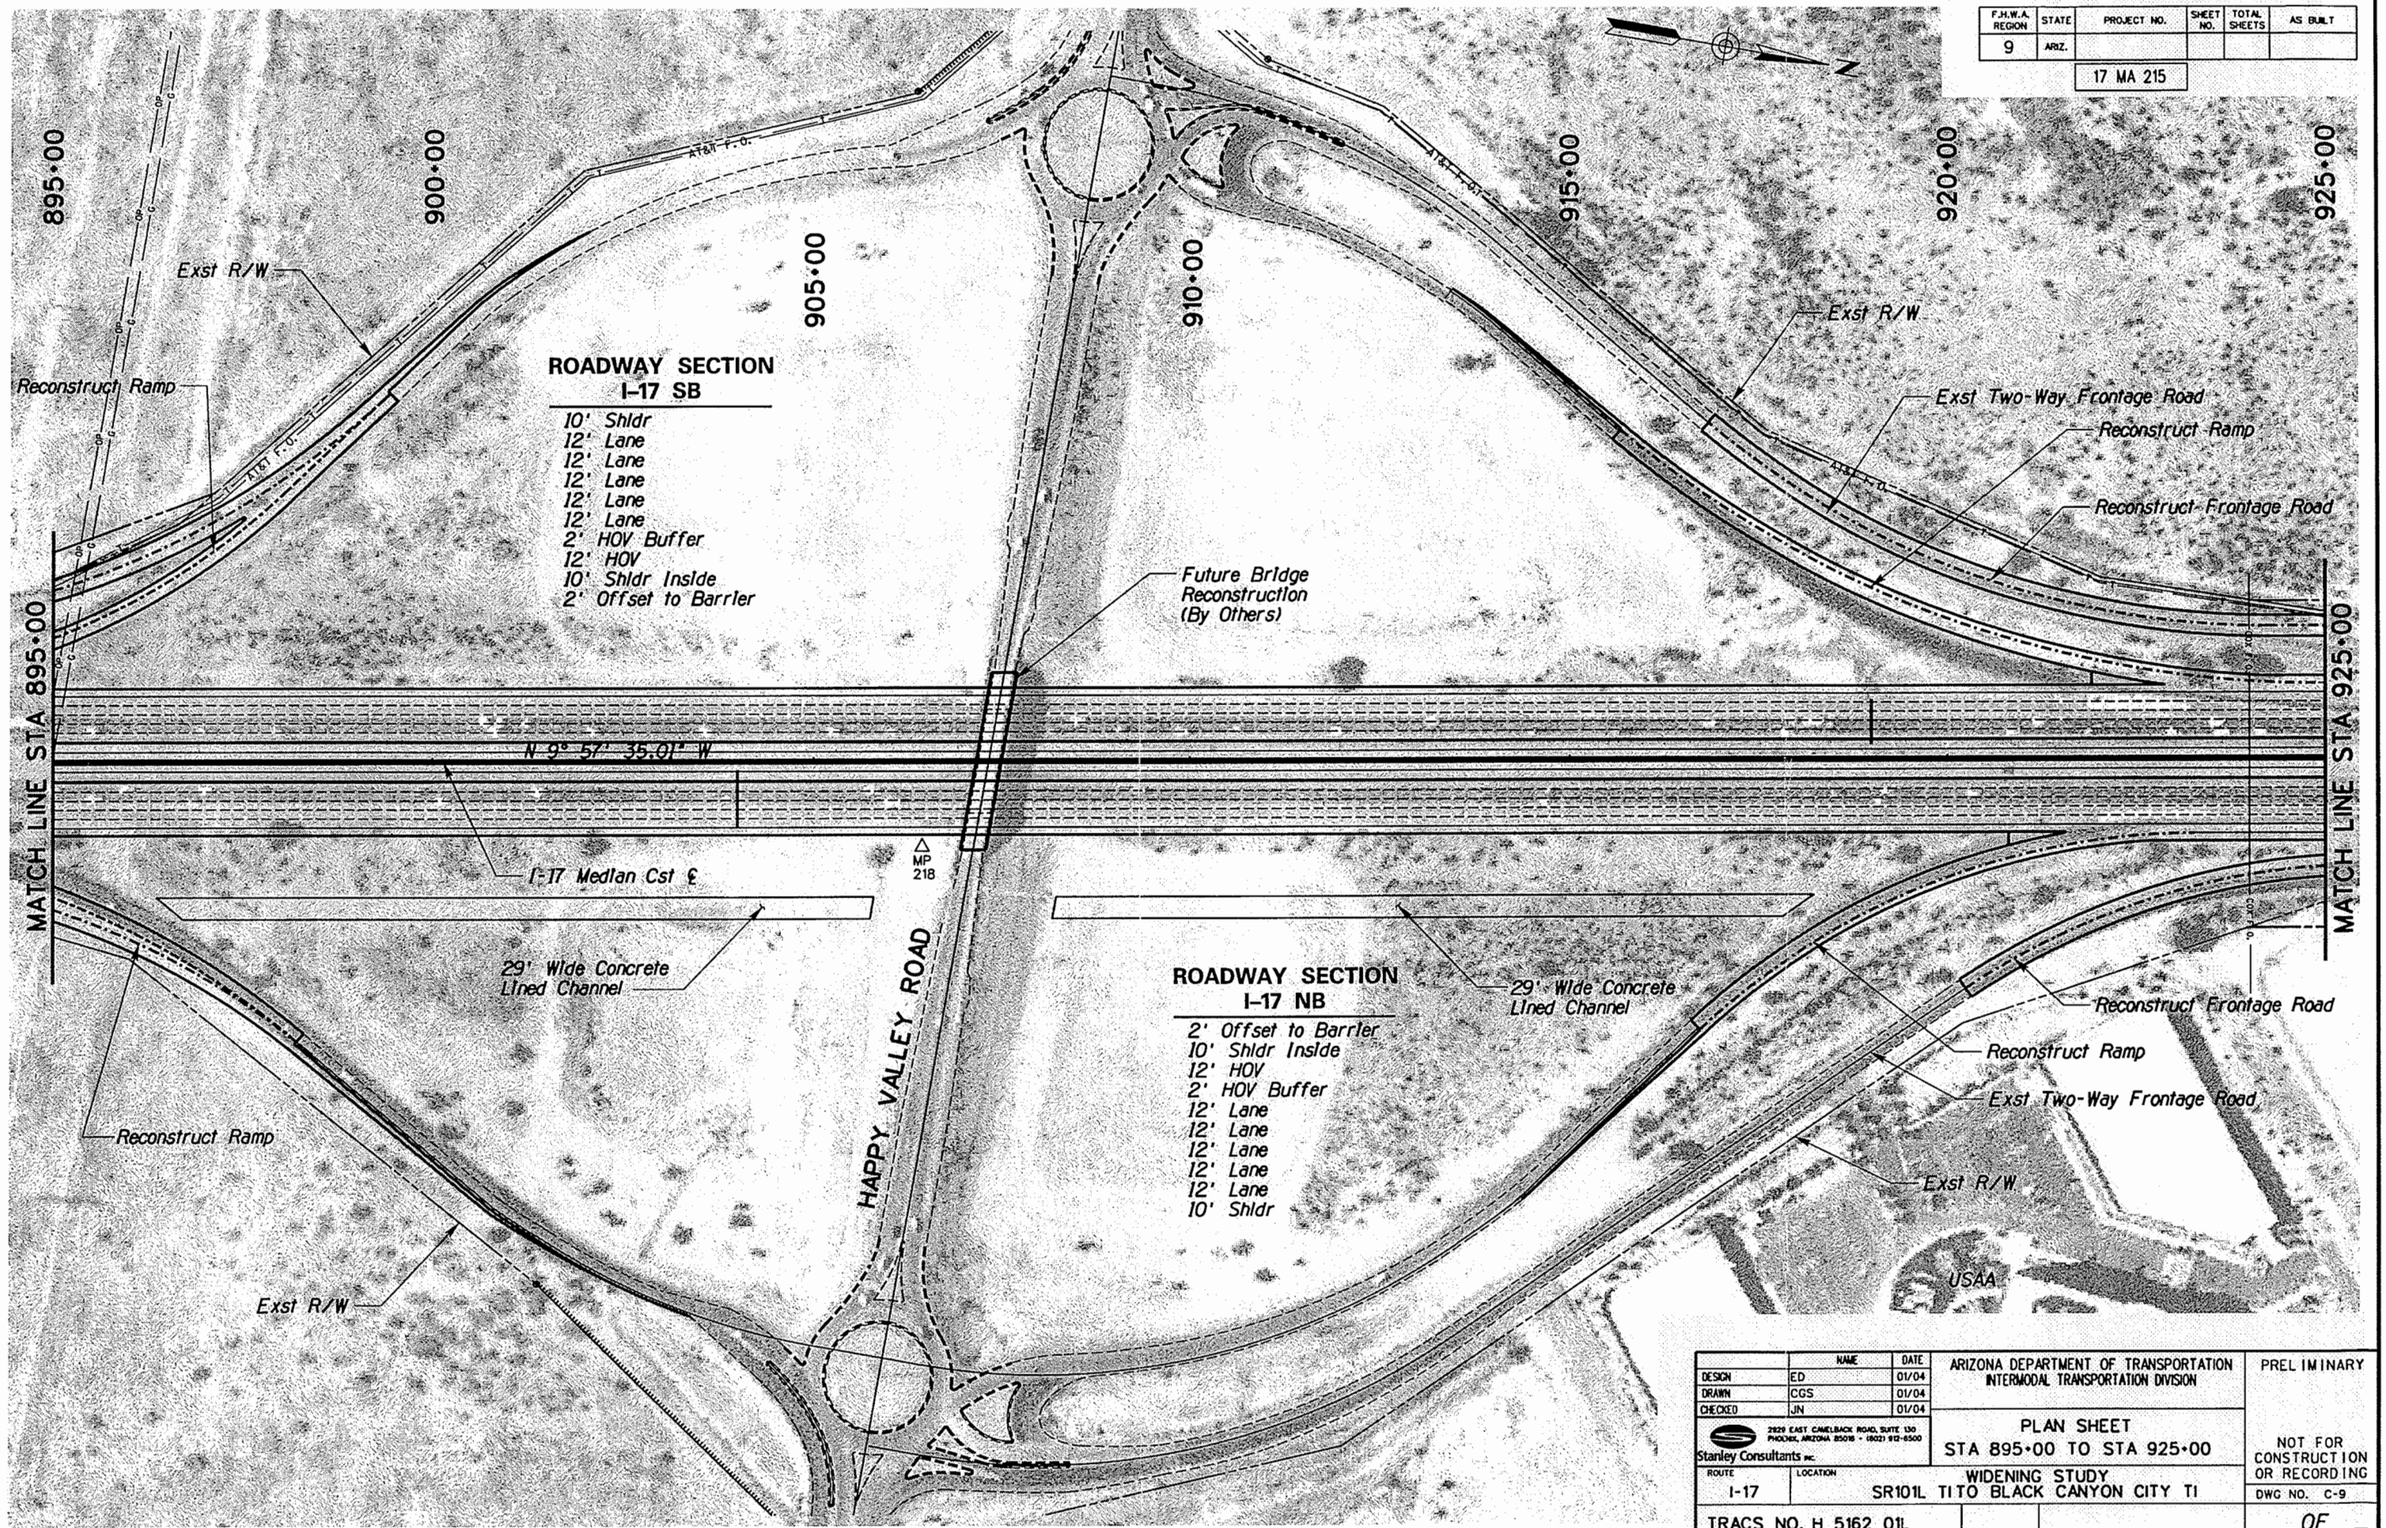

	NAME	DATE
DESIGN	ED	01/04
DRAWN	CGS	01/04
CHECKED	JN	01/04

Stanley Consultants INC.
2929 EAST CAMELBACK ROAD, SUITE 130
PHOENIX, ARIZONA 85016 · (602) 912-6500

ARIZONA DEPARTMENT OF TRANSPORTATION
INTERMODAL TRANSPORTATION DIVISION

PLAN SHEET
STA 895+00 TO STA 925+00

PRELIMINARY

NOT FOR CONSTRUCTION OR RECORDING

ROUTE: I-17

LOCATION: WIDENING STUDY
SR101L TI TO BLACK CANYON CITY TI

DWG NO. C-9

TRACS NO. H 5162 01L

___ OF ___

NO.1 DESCRIPTION OF REVISION MADE BY DATE

NO.2 DESCRIPTION OF REVISION MADE BY DATE

DATE:09/29/04

FILENAME: q:\14791\dgn\h5162p08.dgn

F.H.W.A. REGION	STATE	PROJECT NO.	SHEET NO.	TOTAL SHEETS	AS BUILT
9	ARIZ.	17 MA 215			

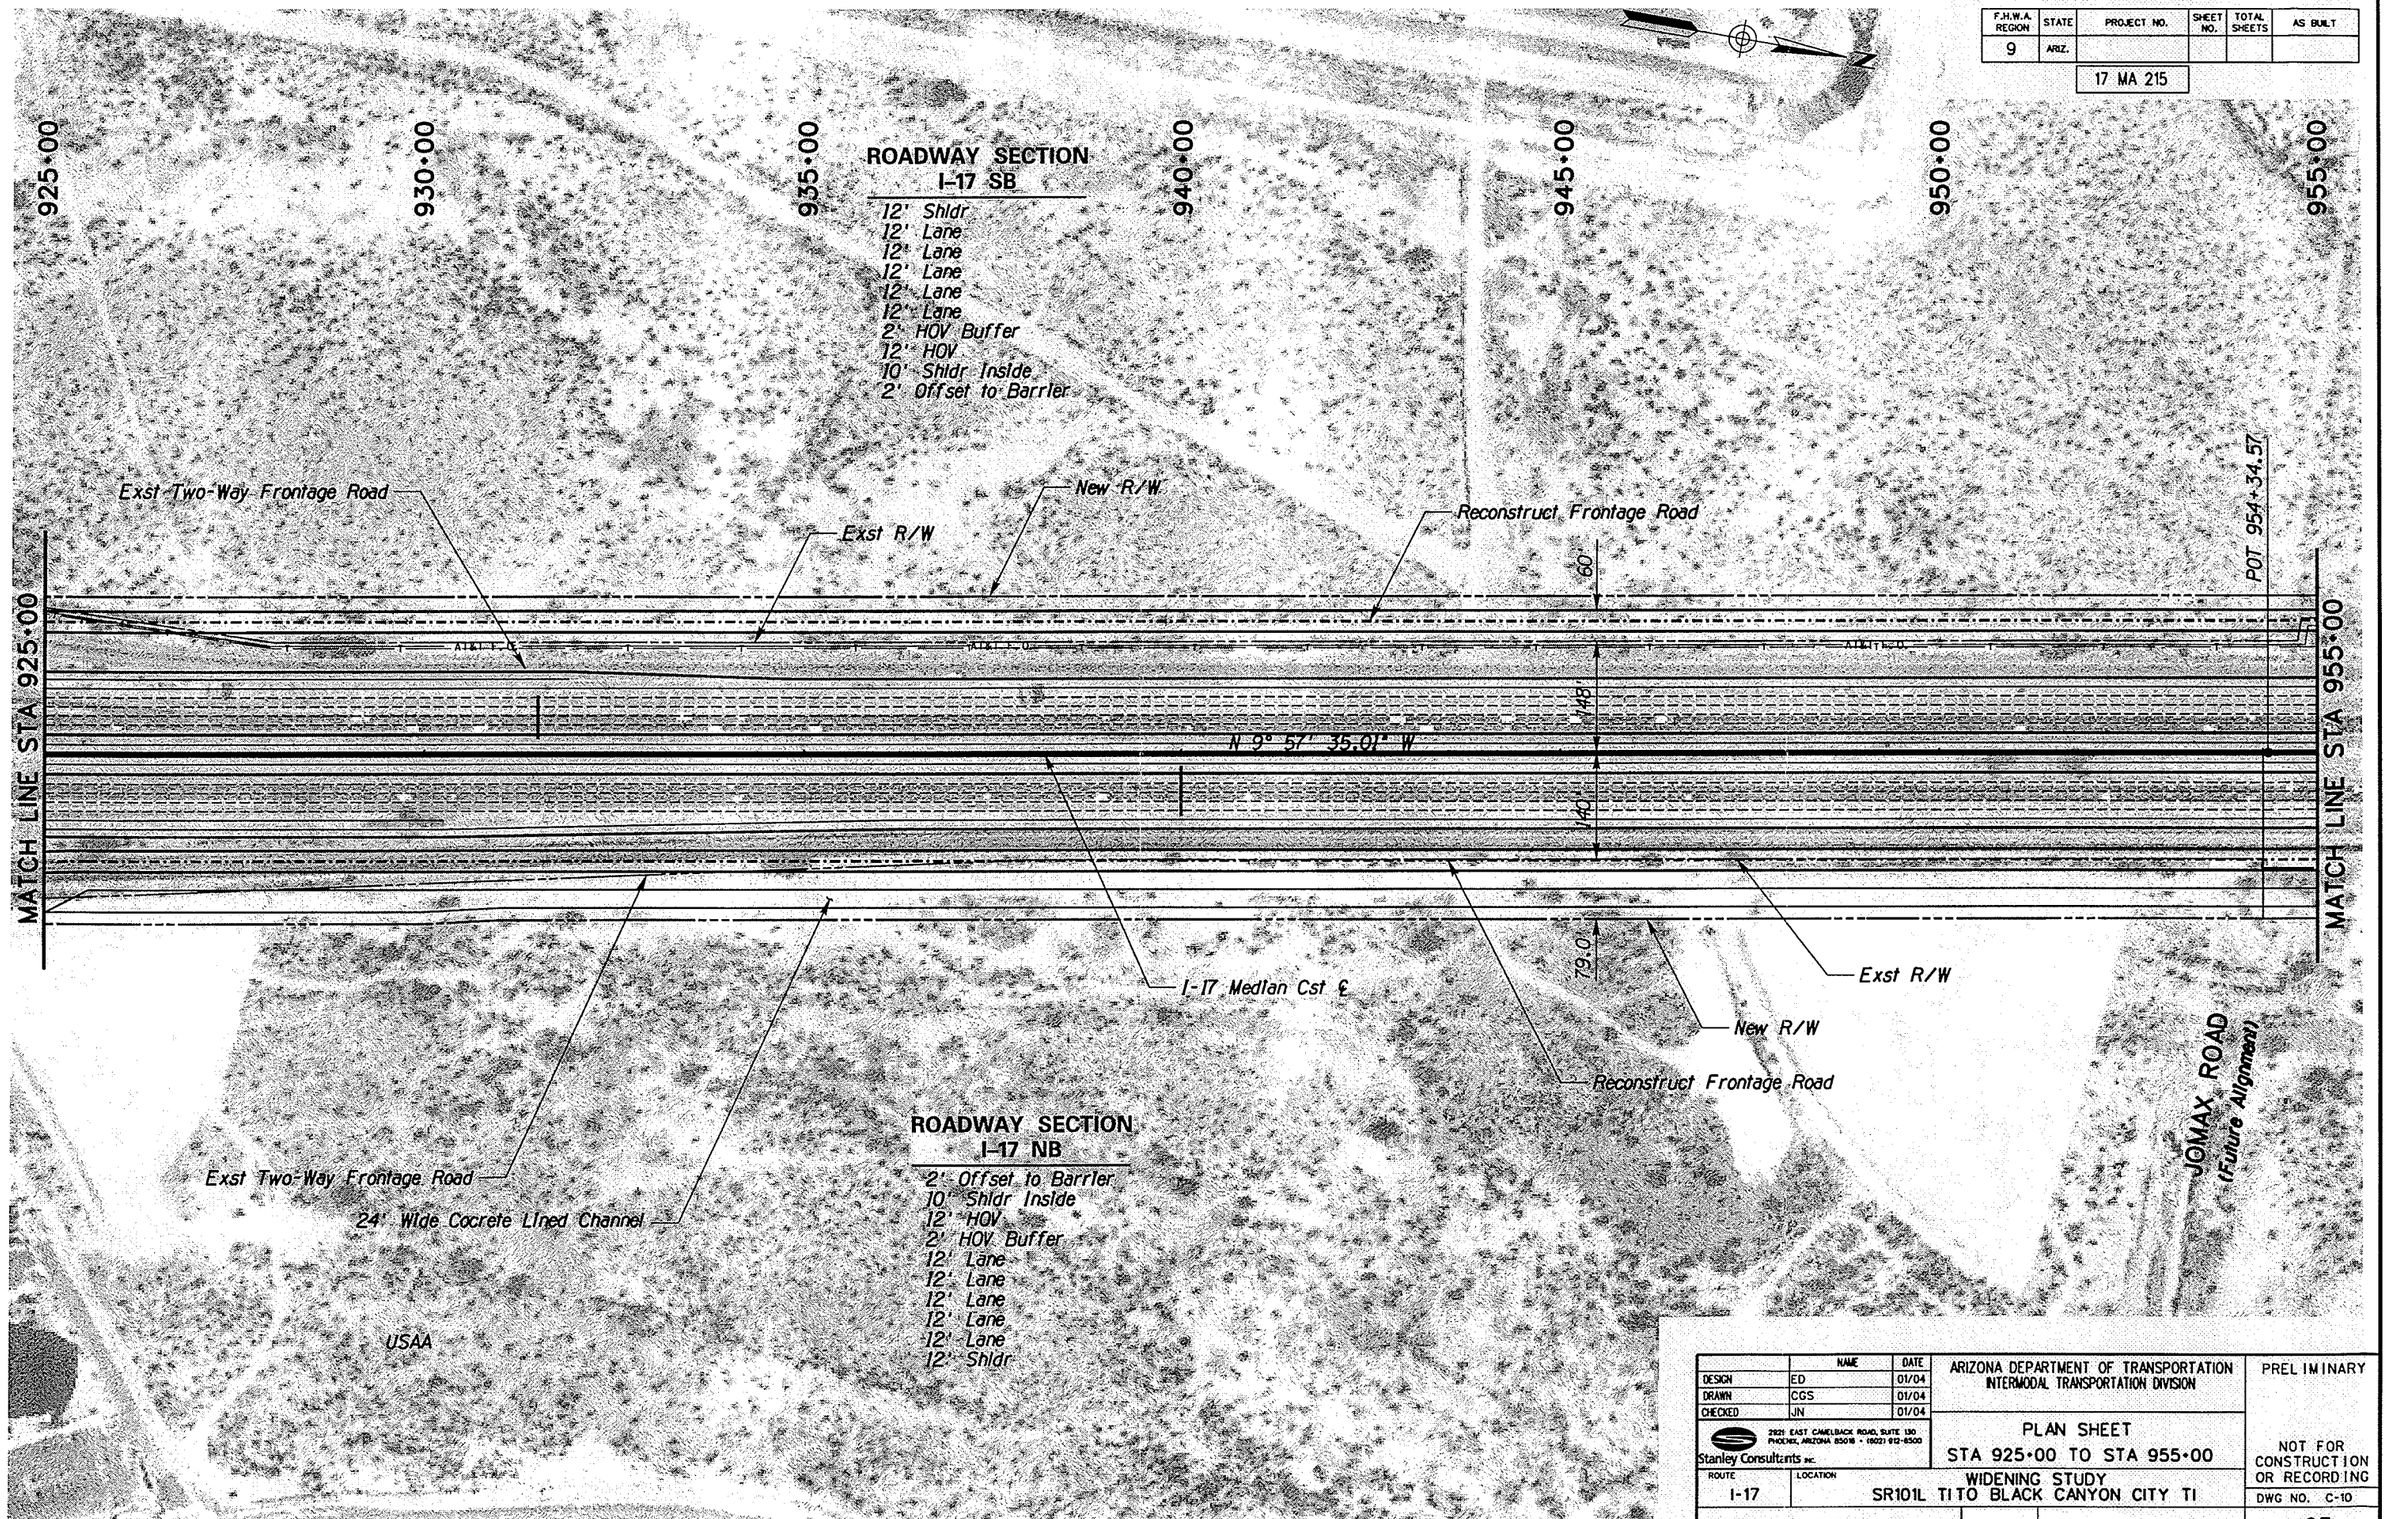

	NAME	DATE
DESIGN	ED	01/04
DRAWN	CGS	01/04
CHECKED	JN	01/04

Stanley Consultants INC.
2821 EAST CAMELBACK ROAD, SUITE 130
PHOENIX, ARIZONA 85016 • (602) 912-6500

ARIZONA DEPARTMENT OF TRANSPORTATION
INTERMODAL TRANSPORTATION DIVISION

PLAN SHEET
STA 925+00 TO STA 955+00

ROUTE: I-17
LOCATION: WIDENING STUDY
SR101L TI TO BLACK CANYON CITY TI

PRELIMINARY

NOT FOR CONSTRUCTION OR RECORDING

DWG NO. C-10

TRACS NO. H 5162 01L

___ OF ___

NO.	DESCRIPTION OF REVISION	MADE BY	DATE

DATE: 09/23/04

FILENAME: q:\14791\dgn\h5162p09.dgn

F.H.W.A. REGION	STATE	PROJECT NO.	SHEET NO.	TOTAL SHEETS	AS BUILT
9	ARIZ.	17 MA 215			

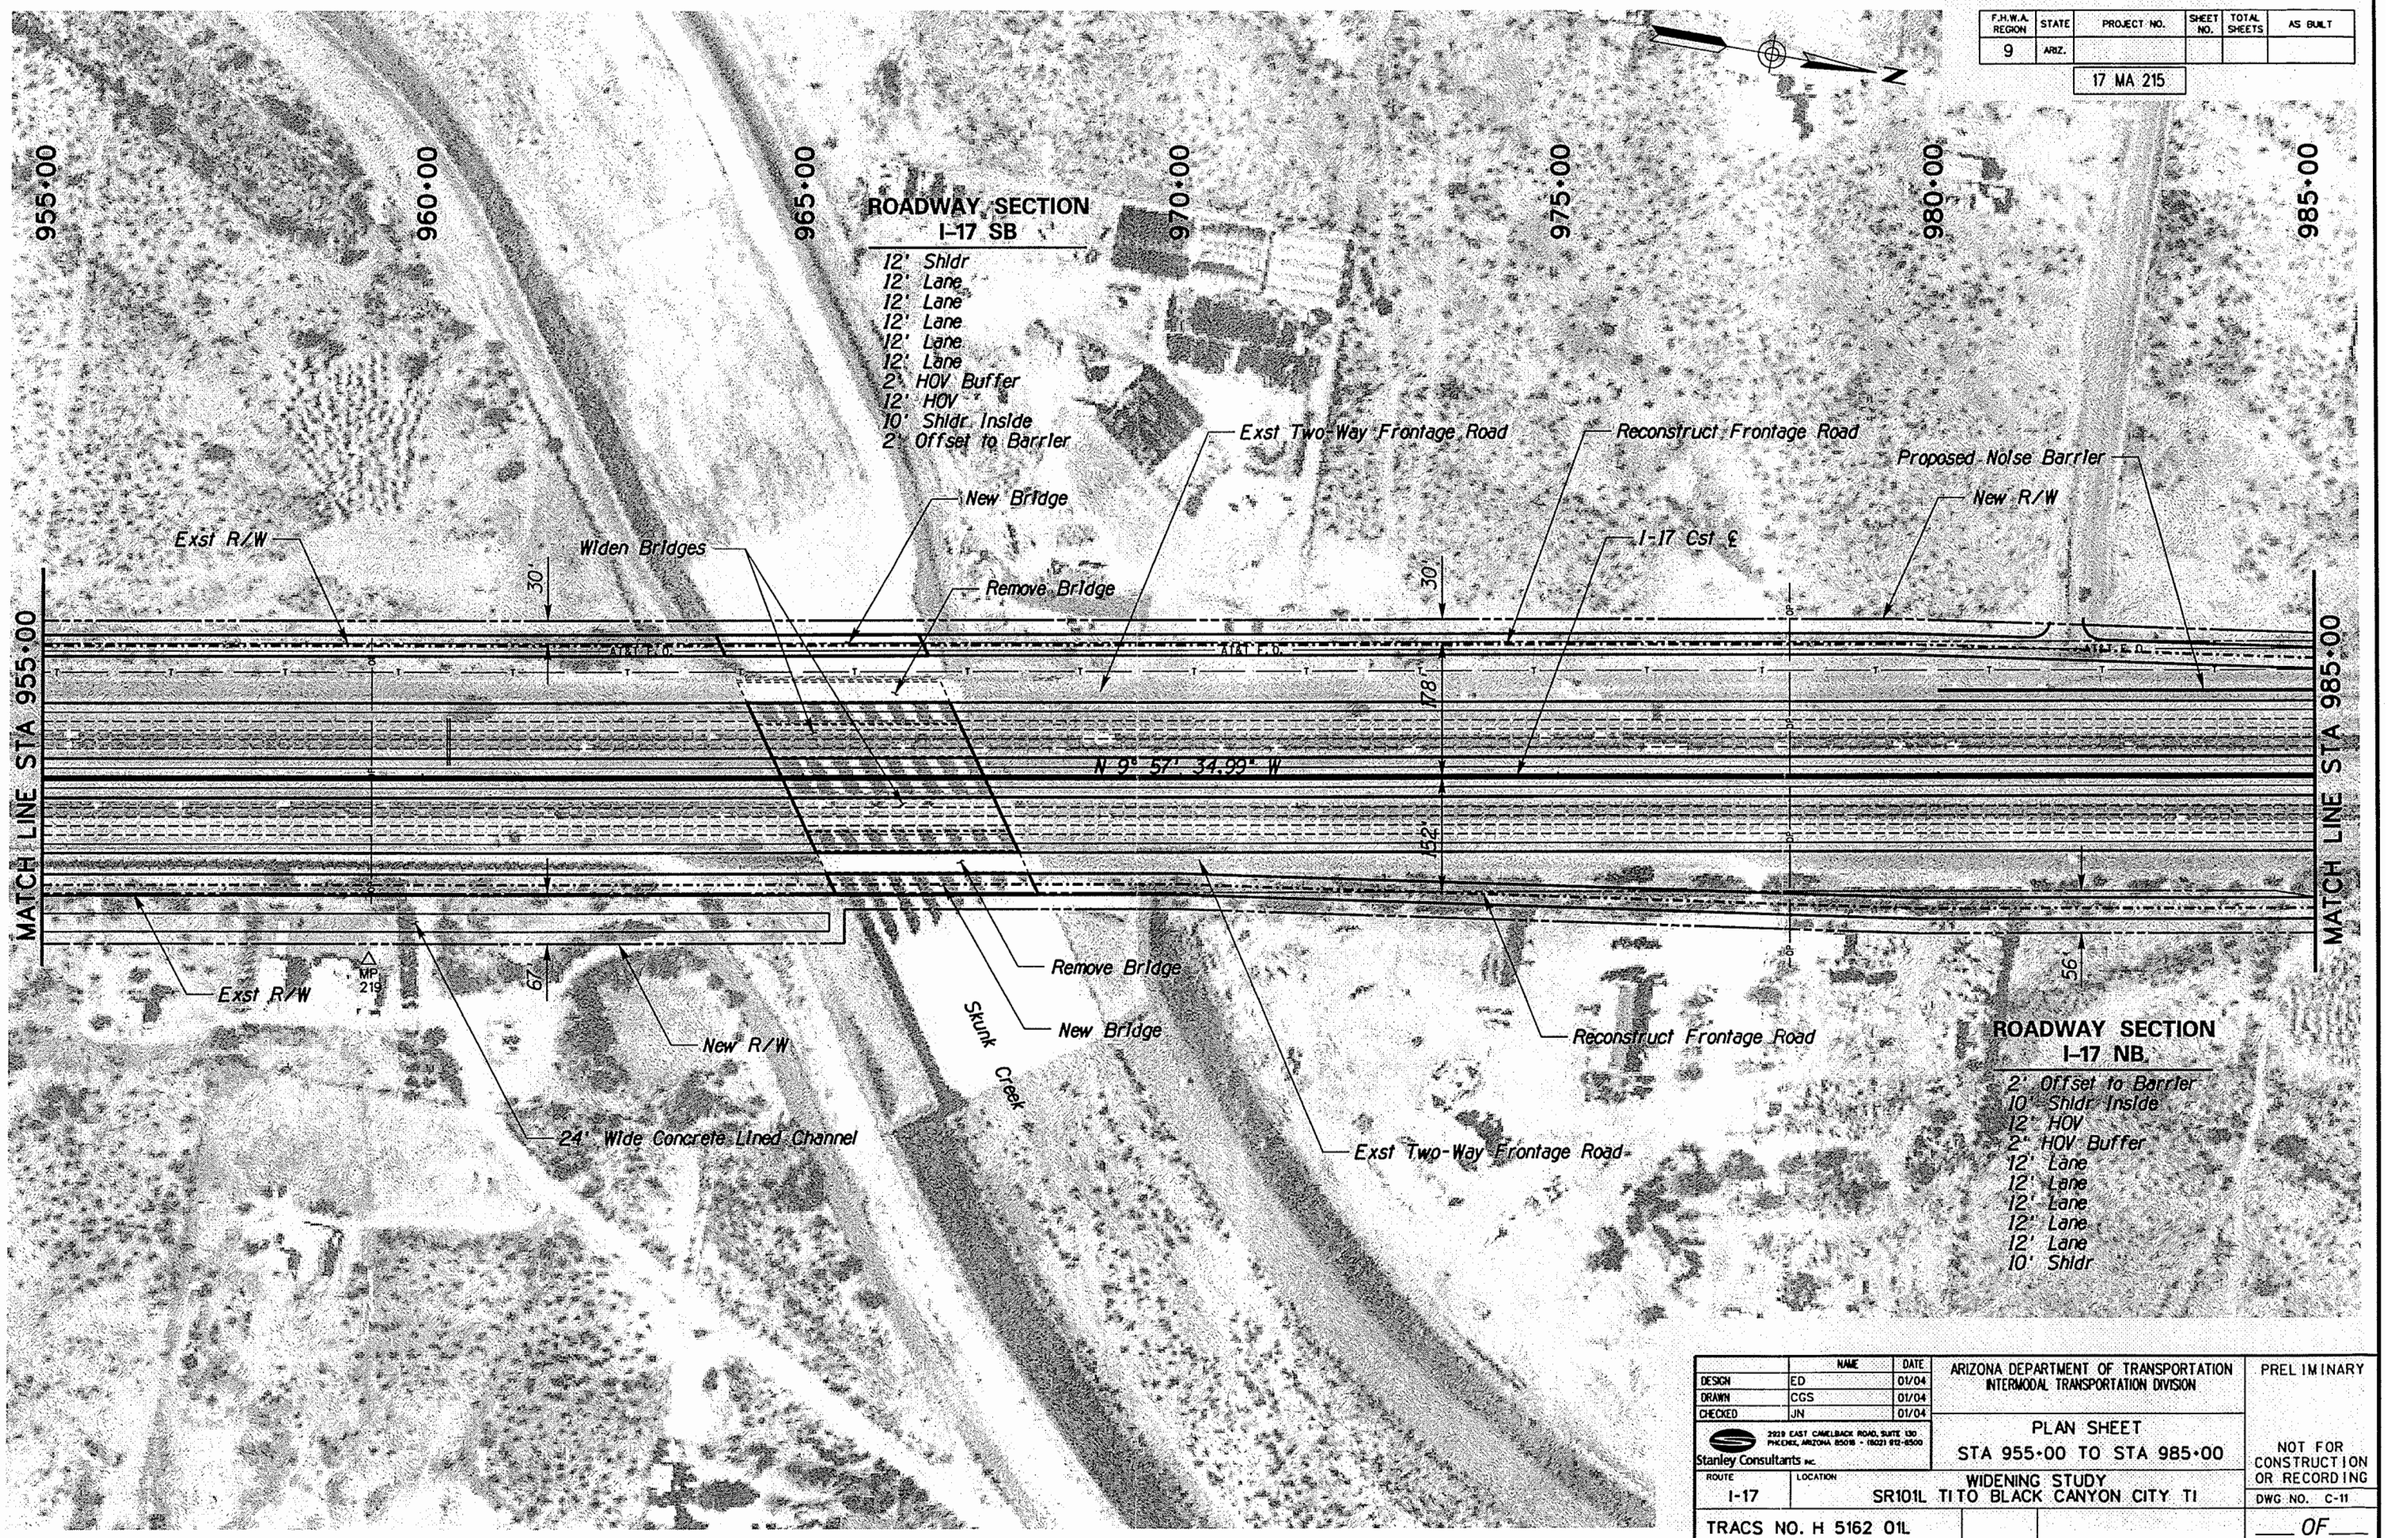

	NAME	DATE
DESIGN	ED	01/04
DRAWN	CGS	01/04
CHECKED	JN	01/04

Stanley Consultants INC.
2929 EAST CAMELBACK ROAD, SUITE 130
PHOENIX, ARIZONA 85016 - (602) 912-6500

ARIZONA DEPARTMENT OF TRANSPORTATION
INTERMODAL TRANSPORTATION DIVISION

PLAN SHEET
STA 955+00 TO STA 985+00

ROUTE: I-17
LOCATION: WIDENING STUDY
SR101L TI TO BLACK CANYON CITY TI

TRACS NO. H 5162 01L

PRELIMINARY

NOT FOR CONSTRUCTION OR RECORDING

DWG NO. C-11

___ OF ___

DATE: 09/29/04

FILENAME: q:\14791\dgn\h5162p10.dgn

NO.	DESCRIPTION OF REVISION	MADE BY	DATE

F.H.W.A. REGION	STATE	PROJECT NO.	SHEET NO.	TOTAL SHEETS	AS BUILT
9	ARIZ.	17 MA 215			

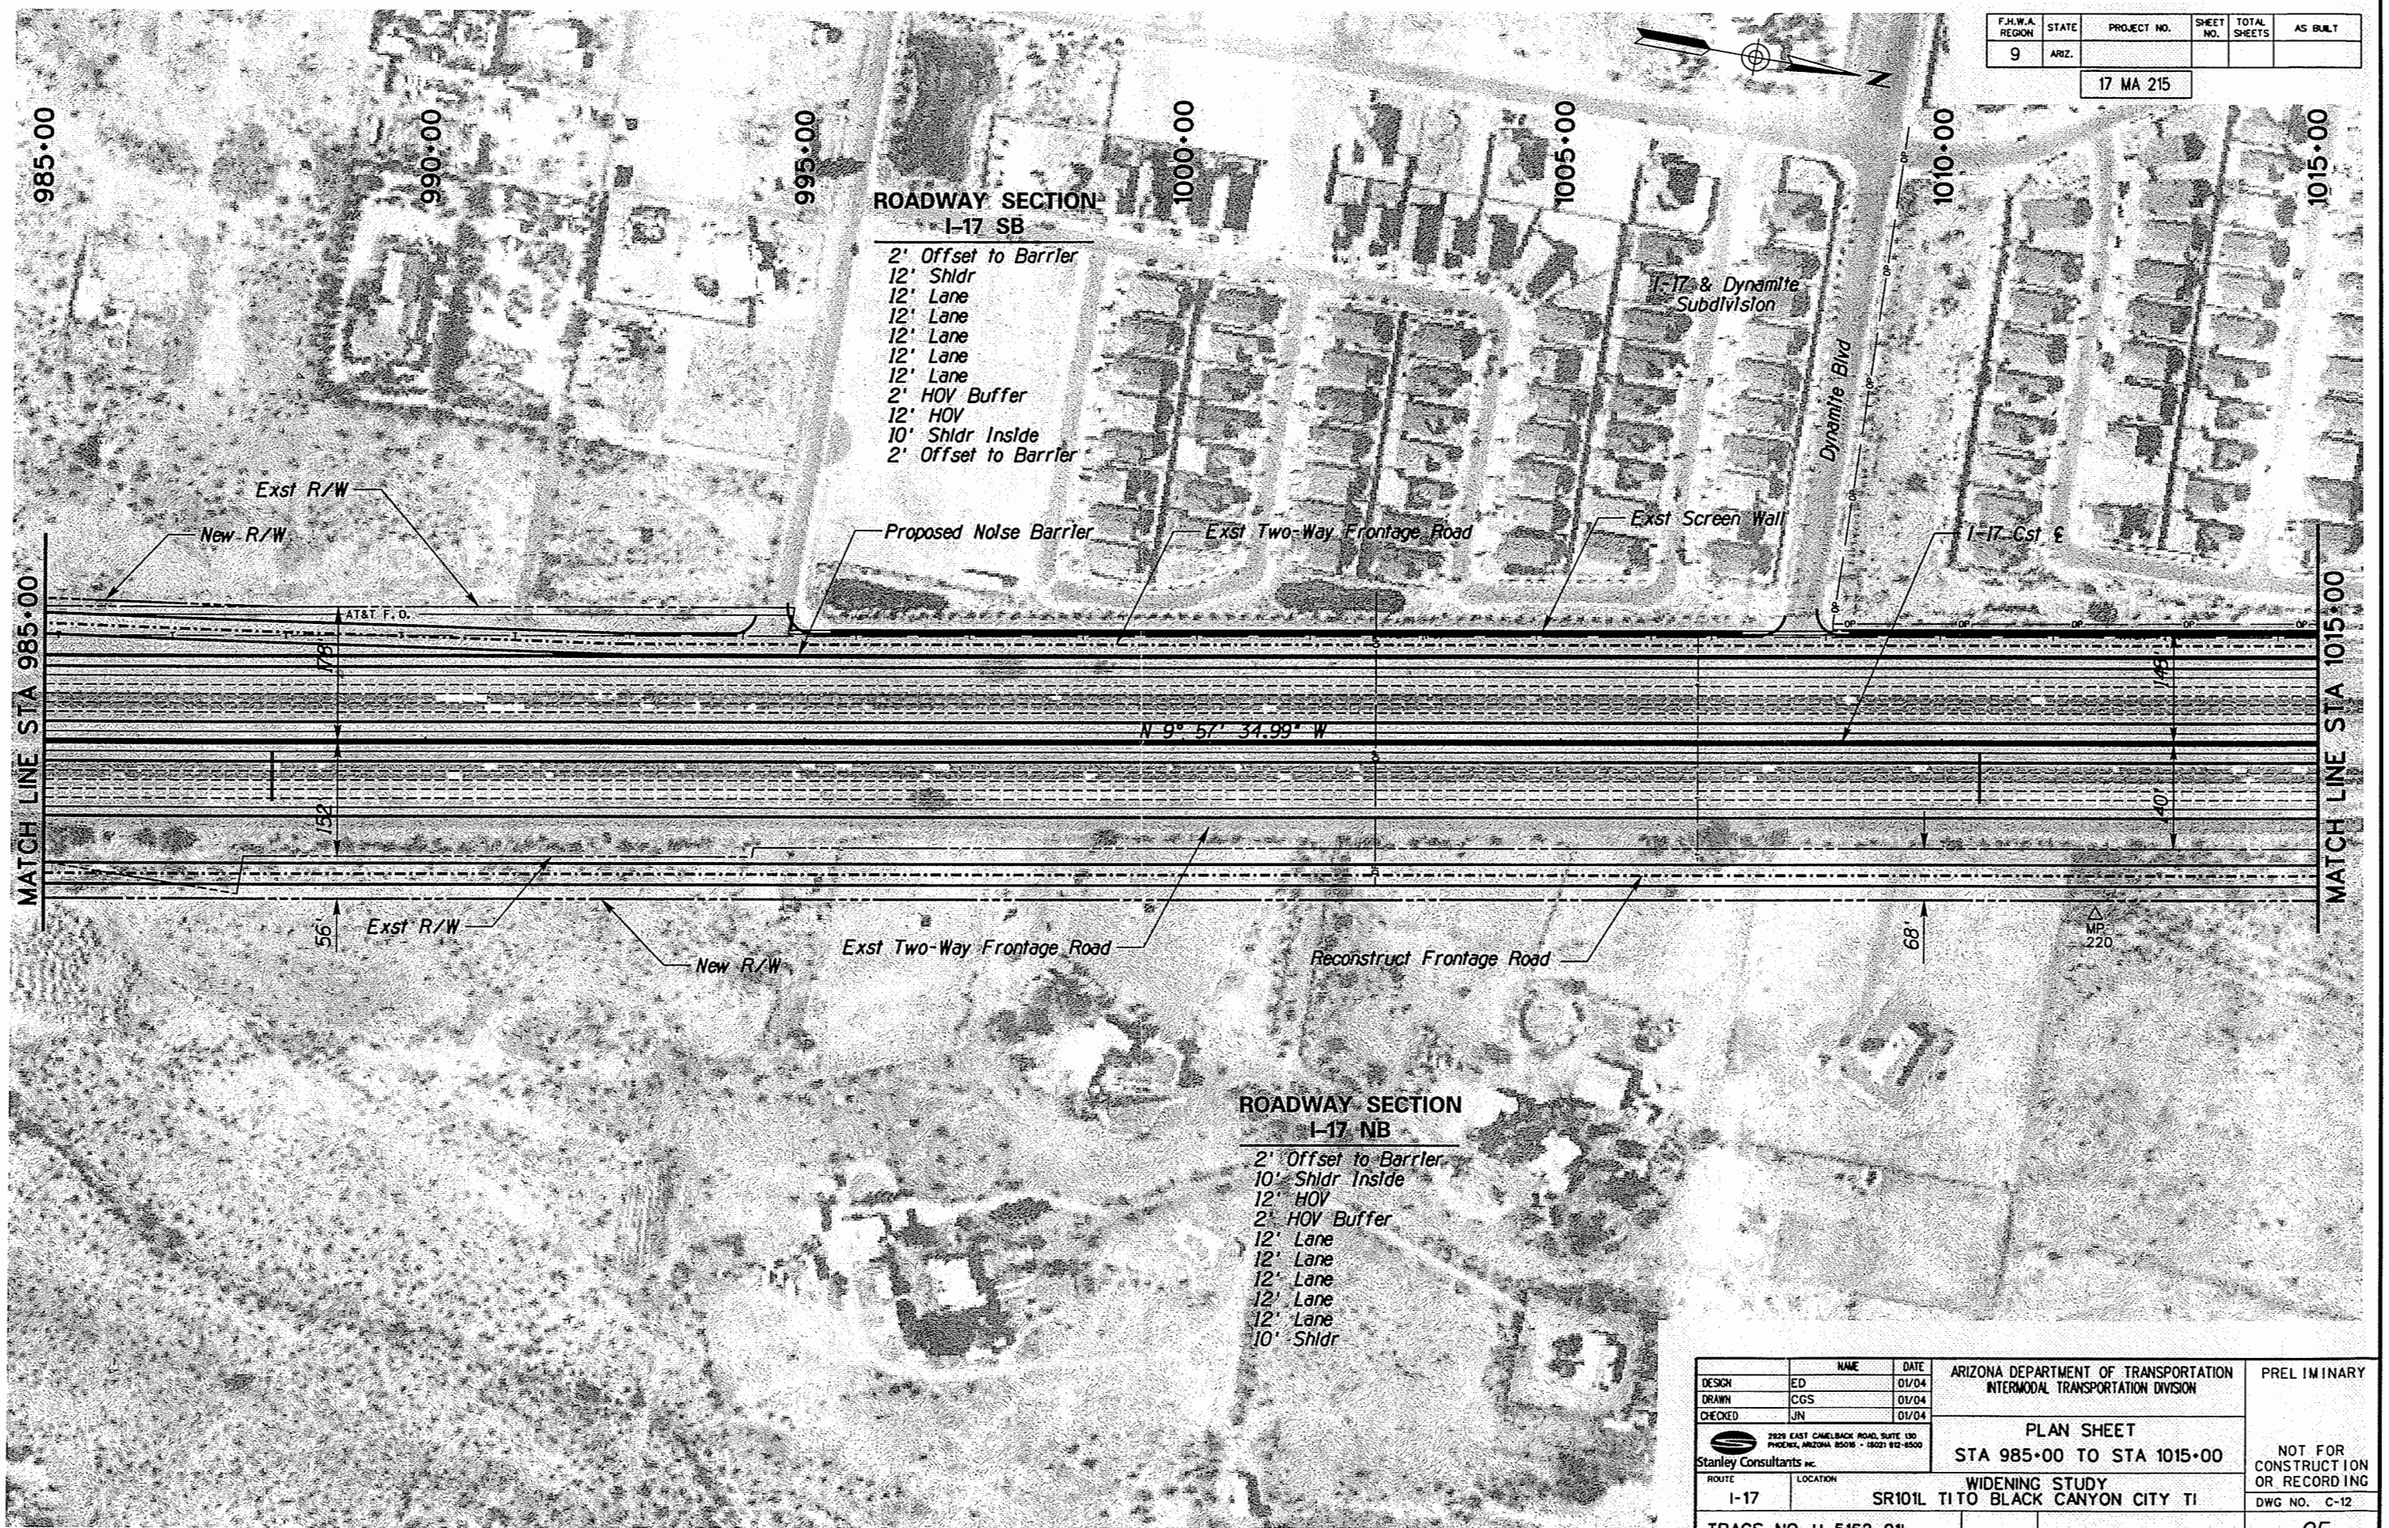

	NAME	DATE
DESIGN	ED	01/04
DRAWN	CGS	01/04
CHECKED	JN	01/04

Stanley Consultants INC.
2929 EAST CAMELBACK ROAD, SUITE 130
PHOENIX, ARIZONA 85016 - (602) 912-6500

ARIZONA DEPARTMENT OF TRANSPORTATION
INTERMODAL TRANSPORTATION DIVISION

PLAN SHEET
STA 985+00 TO STA 1015+00

PRELIMINARY

NOT FOR CONSTRUCTION OR RECORDING

ROUTE: I-17
LOCATION: WIDENING STUDY
SR101L TI TO BLACK CANYON CITY TI

DWG NO. C-12

TRACS NO. H 5162 01L

___ OF ___

MADE BY | DATE | NO.2 DESCRIPTION OF REVISION | MADE BY | DATE | NO.1 DESCRIPTION OF REVISION

DATE:09/29/04

FILENAME: q:\14791\dgn\h5162p11.dgn

F.H.W.A. REGION	STATE	PROJECT NO.	SHEET NO.	TOTAL SHEETS	AS BUILT
9	ARIZ.	17 MA 215			

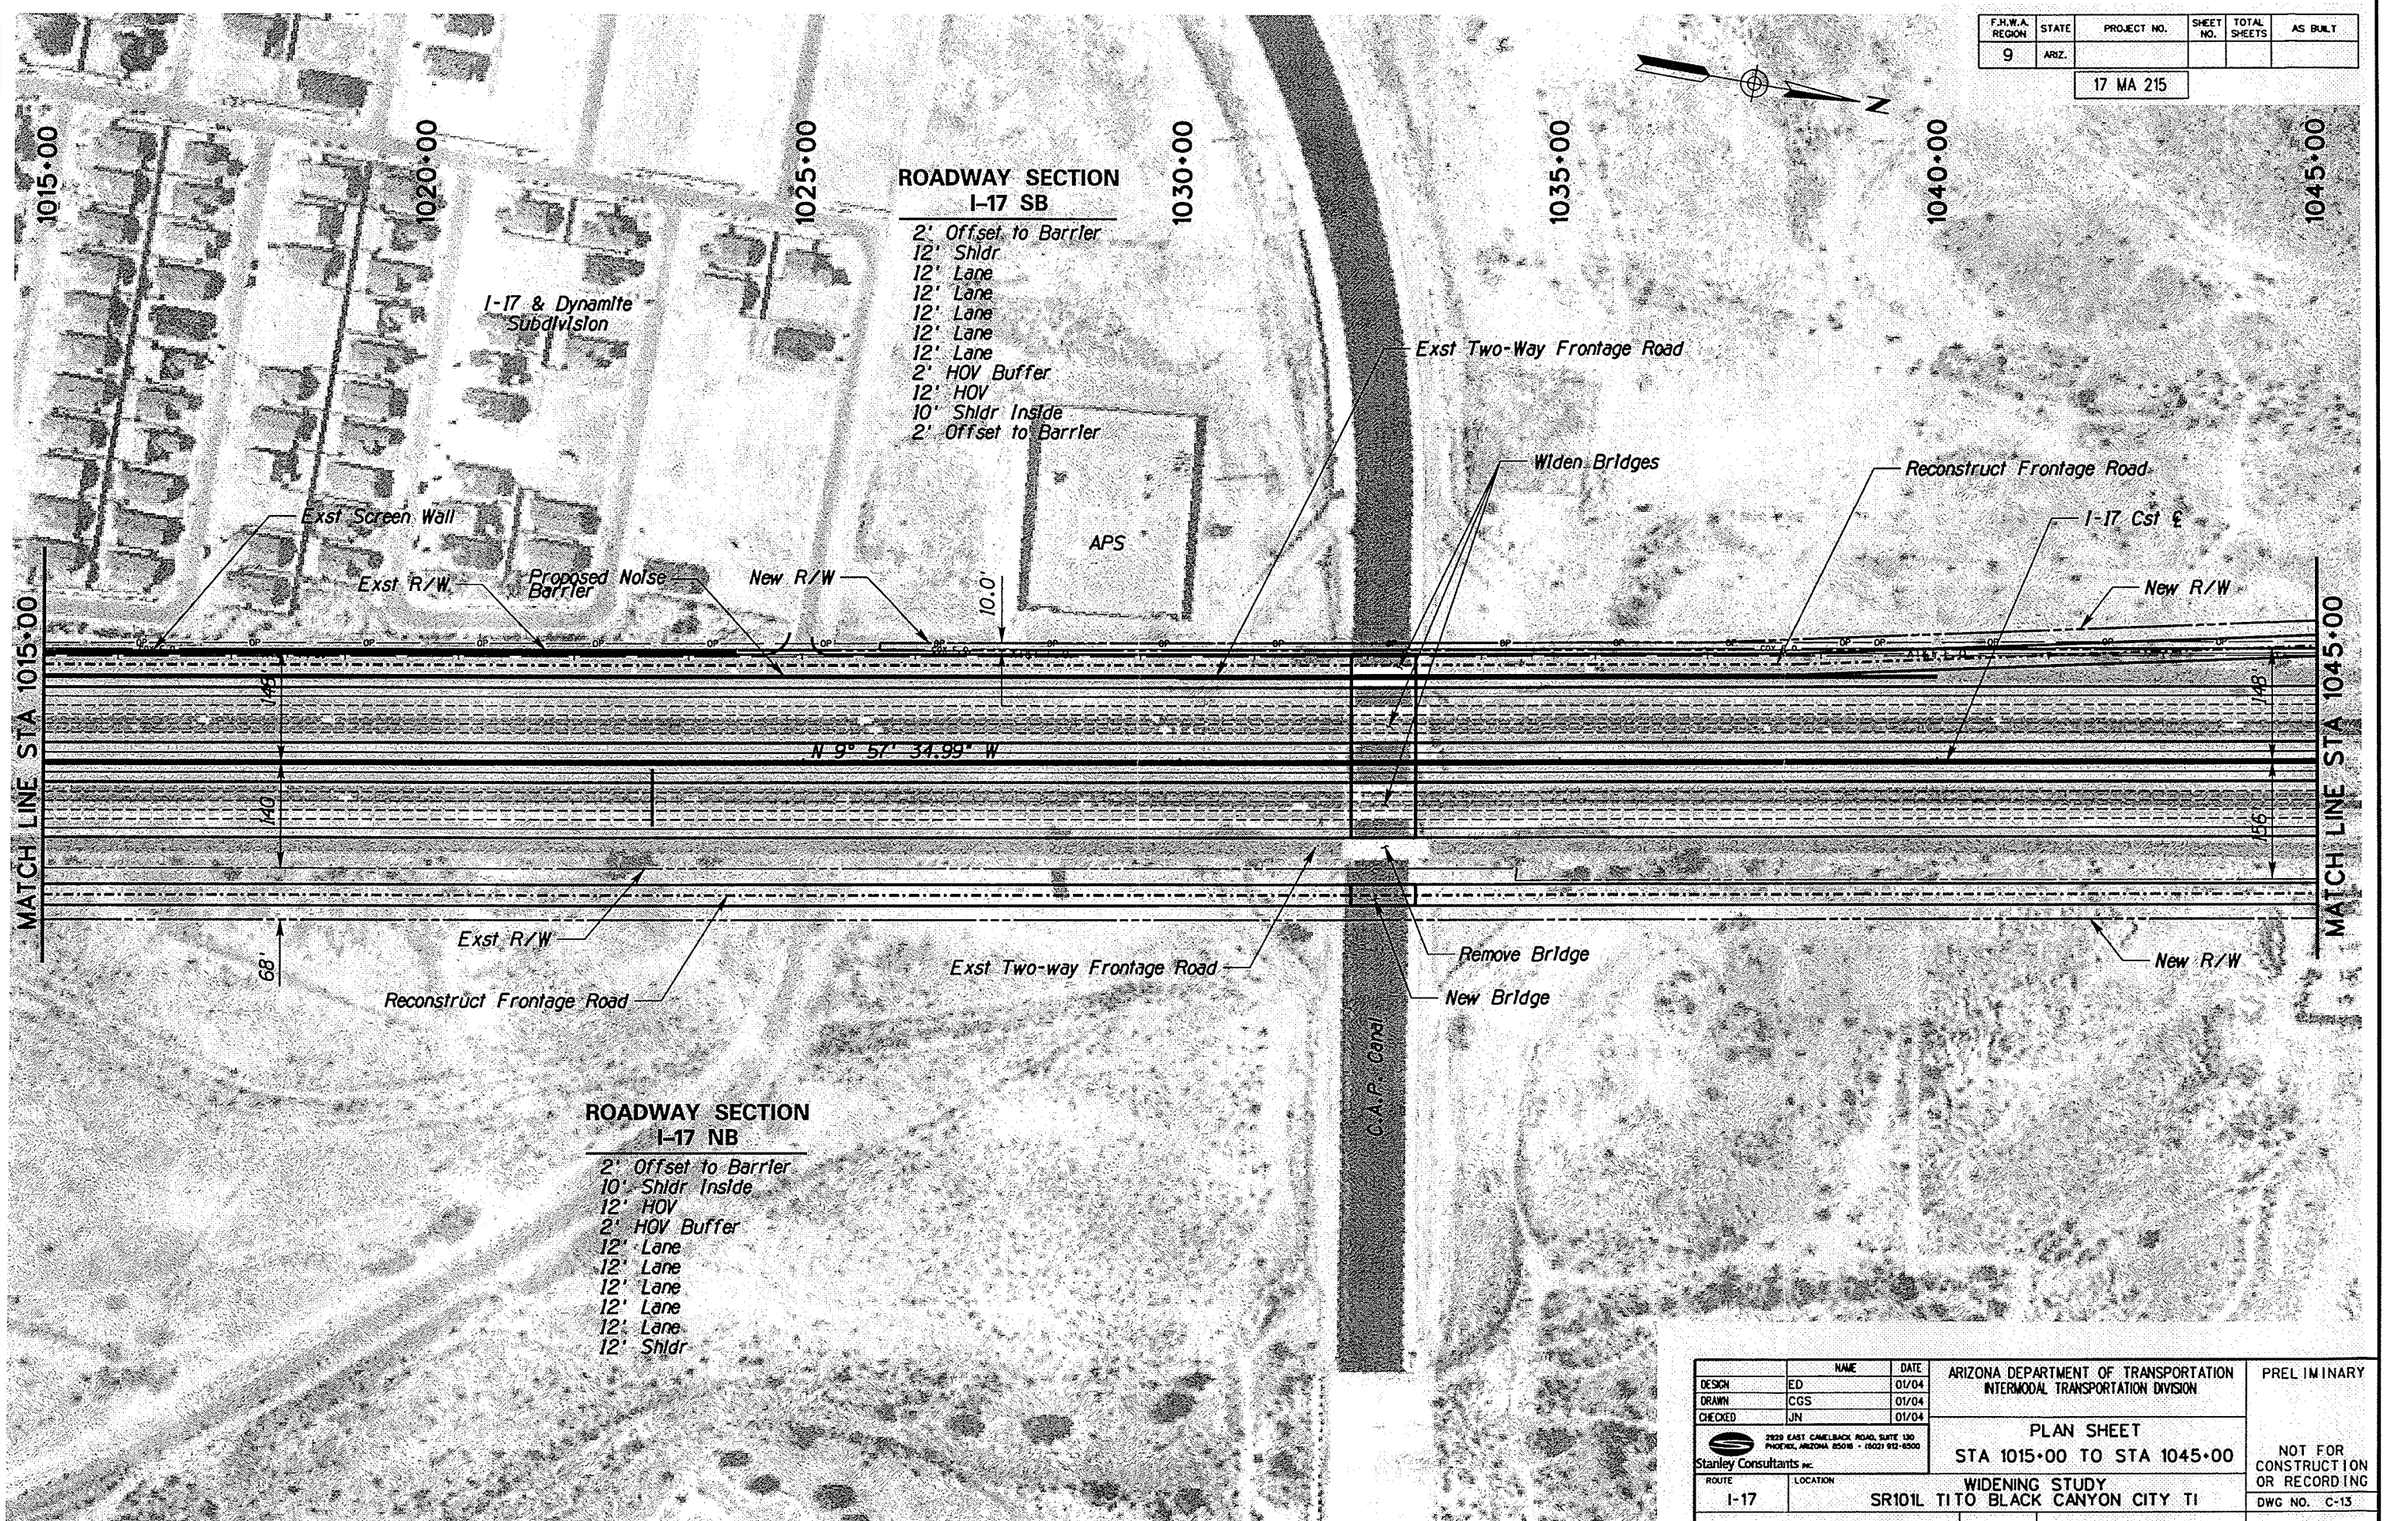

	NAME	DATE
DESIGN	ED	01/04
DRAWN	CGS	01/04
CHECKED	JN	01/04

Stanley Consultants INC.
2929 EAST CAMELBACK ROAD, SUITE 130
PHOENIX, ARIZONA 85016 - (602) 912-6500

ARIZONA DEPARTMENT OF TRANSPORTATION
INTERMODAL TRANSPORTATION DIVISION

PLAN SHEET
STA 1015+00 TO STA 1045+00

PRELIMINARY

NOT FOR CONSTRUCTION OR RECORDING

ROUTE	LOCATION
I-17	WIDENING STUDY SR101L TI TO BLACK CANYON CITY TI

DWG NO. C-13

TRACS NO. H 5162 01L

___ OF ___

NO.	DESCRIPTION OF REVISION	MADE BY	DATE

DATE: 09/29/04

FILENAME: q:\14791\dgn\h5162p12.dgn

F.H.W.A. REGION	STATE	PROJECT NO.	SHEET NO.	TOTAL SHEETS	AS BUILT
9	ARIZ.	17 MA 215			

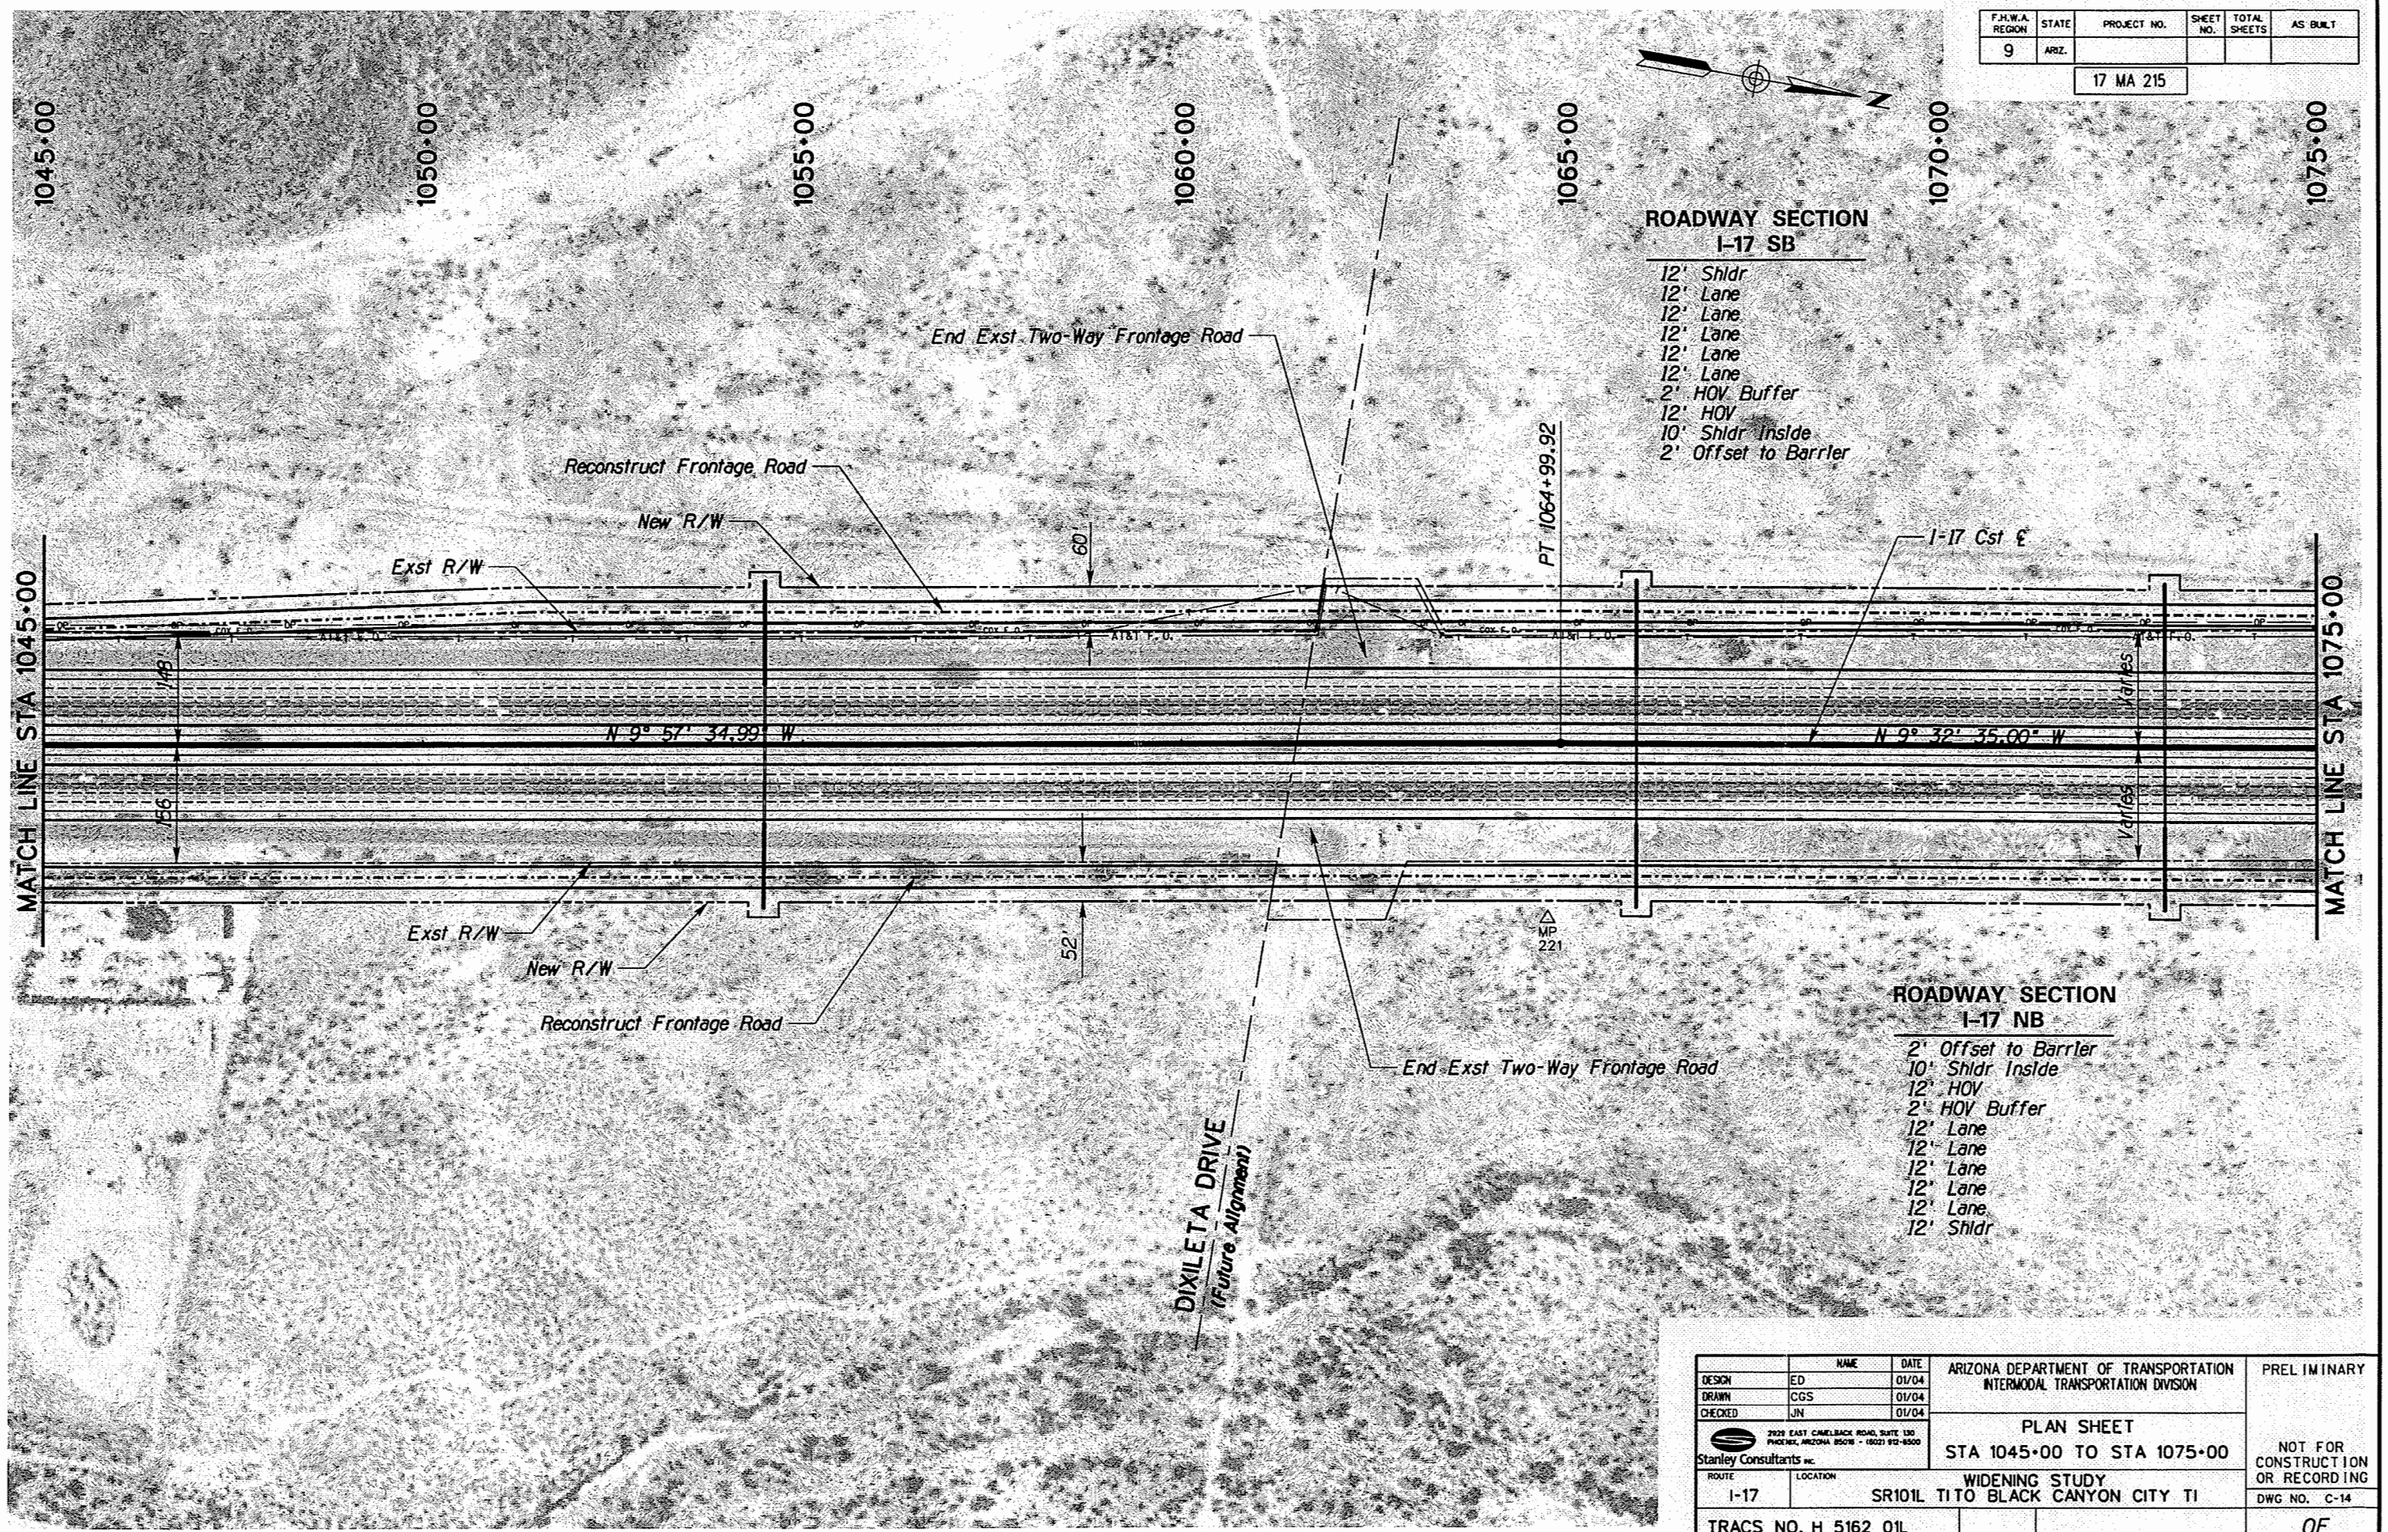

	NAME	DATE
DESIGN	ED	01/04
DRAWN	CGS	01/04
CHECKED	JN	01/04

Stanley Consultants INC.
2929 EAST CAMELBACK ROAD, SUITE 130
PHOENIX, ARIZONA 85016 - (602) 912-9500

ARIZONA DEPARTMENT OF TRANSPORTATION
INTERMODAL TRANSPORTATION DIVISION

PLAN SHEET
STA 1045+00 TO STA 1075+00

PRELIMINARY

NOT FOR CONSTRUCTION OR RECORDING

ROUTE: I-17

LOCATION: WIDENING STUDY
SR101L TI TO BLACK CANYON CITY TI

DWG NO. C-14

TRACS NO. H 5162 01L

___ OF ___

NO.	DESCRIPTION OF REVISION	MADE BY	DATE

DATE: 09/29/04

FILENAME: q:\14791\dgn\h5162p13.dgn

F.H.W.A. REGION	STATE	PROJECT NO.	SHEET NO.	TOTAL SHEETS	AS BUILT
9	ARIZ.				

17 MA 215

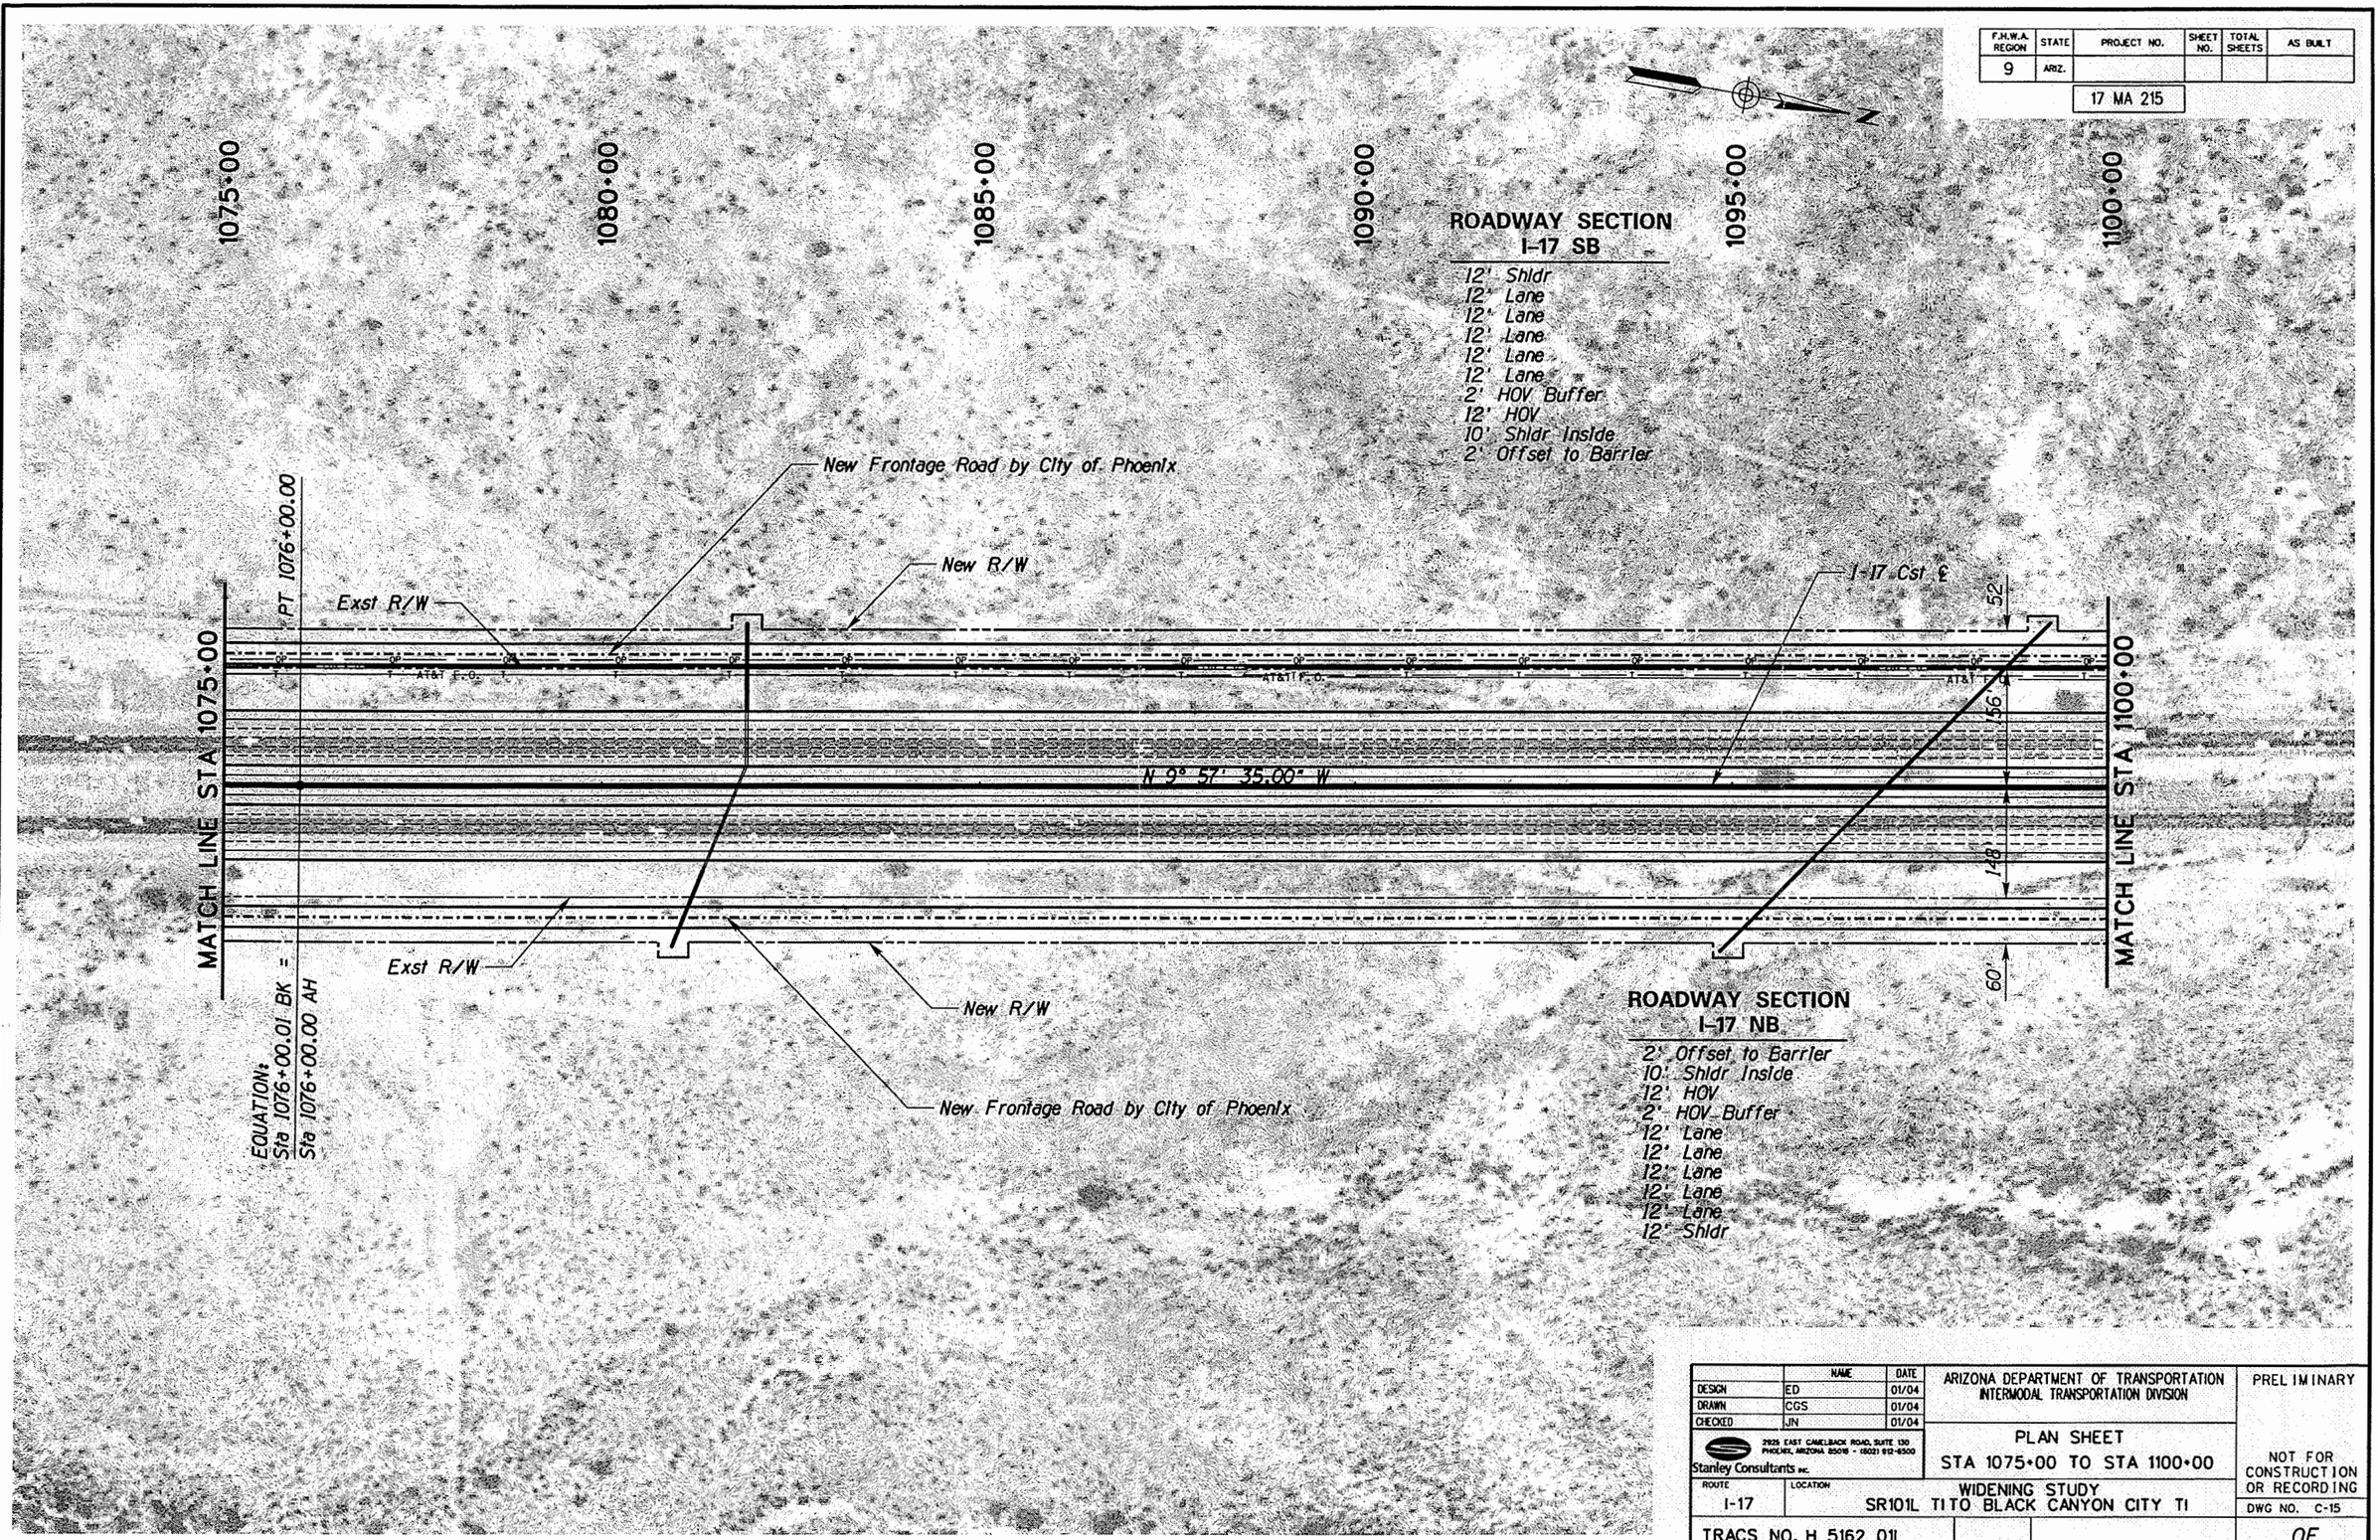

	NAME	DATE
DESIGN	ED	01/04
DRAWN	CGS	01/04
CHECKED	JN	01/04

Stanley Consultants INC.
2925 EAST CAMELBACK ROAD, SUITE 130
PHOENIX, ARIZONA 85016 - (602) 912-6500

ARIZONA DEPARTMENT OF TRANSPORTATION
INTERMODAL TRANSPORTATION DIVISION

PLAN SHEET
STA 1075+00 TO STA 1100+00

ROUTE: I-17
LOCATION: WIDENING STUDY
SR101L TI TO BLACK CANYON CITY TI

TRACS NO. H 5162 01L

PRELIMINARY

NOT FOR CONSTRUCTION OR RECORDING

DWG NO. C-15

___ OF ___

NO.	DESCRIPTION OF REVISION	DATE	MADE BY

DATE: 09/29/04

FILENAME: q:\14791\dgn\h5162p14.dgn

F.H.W.A. REGION	STATE	PROJECT NO.	SHEET NO.	TOTAL SHEETS	AS BUILT
9	ARIZ.	17 MA 215			

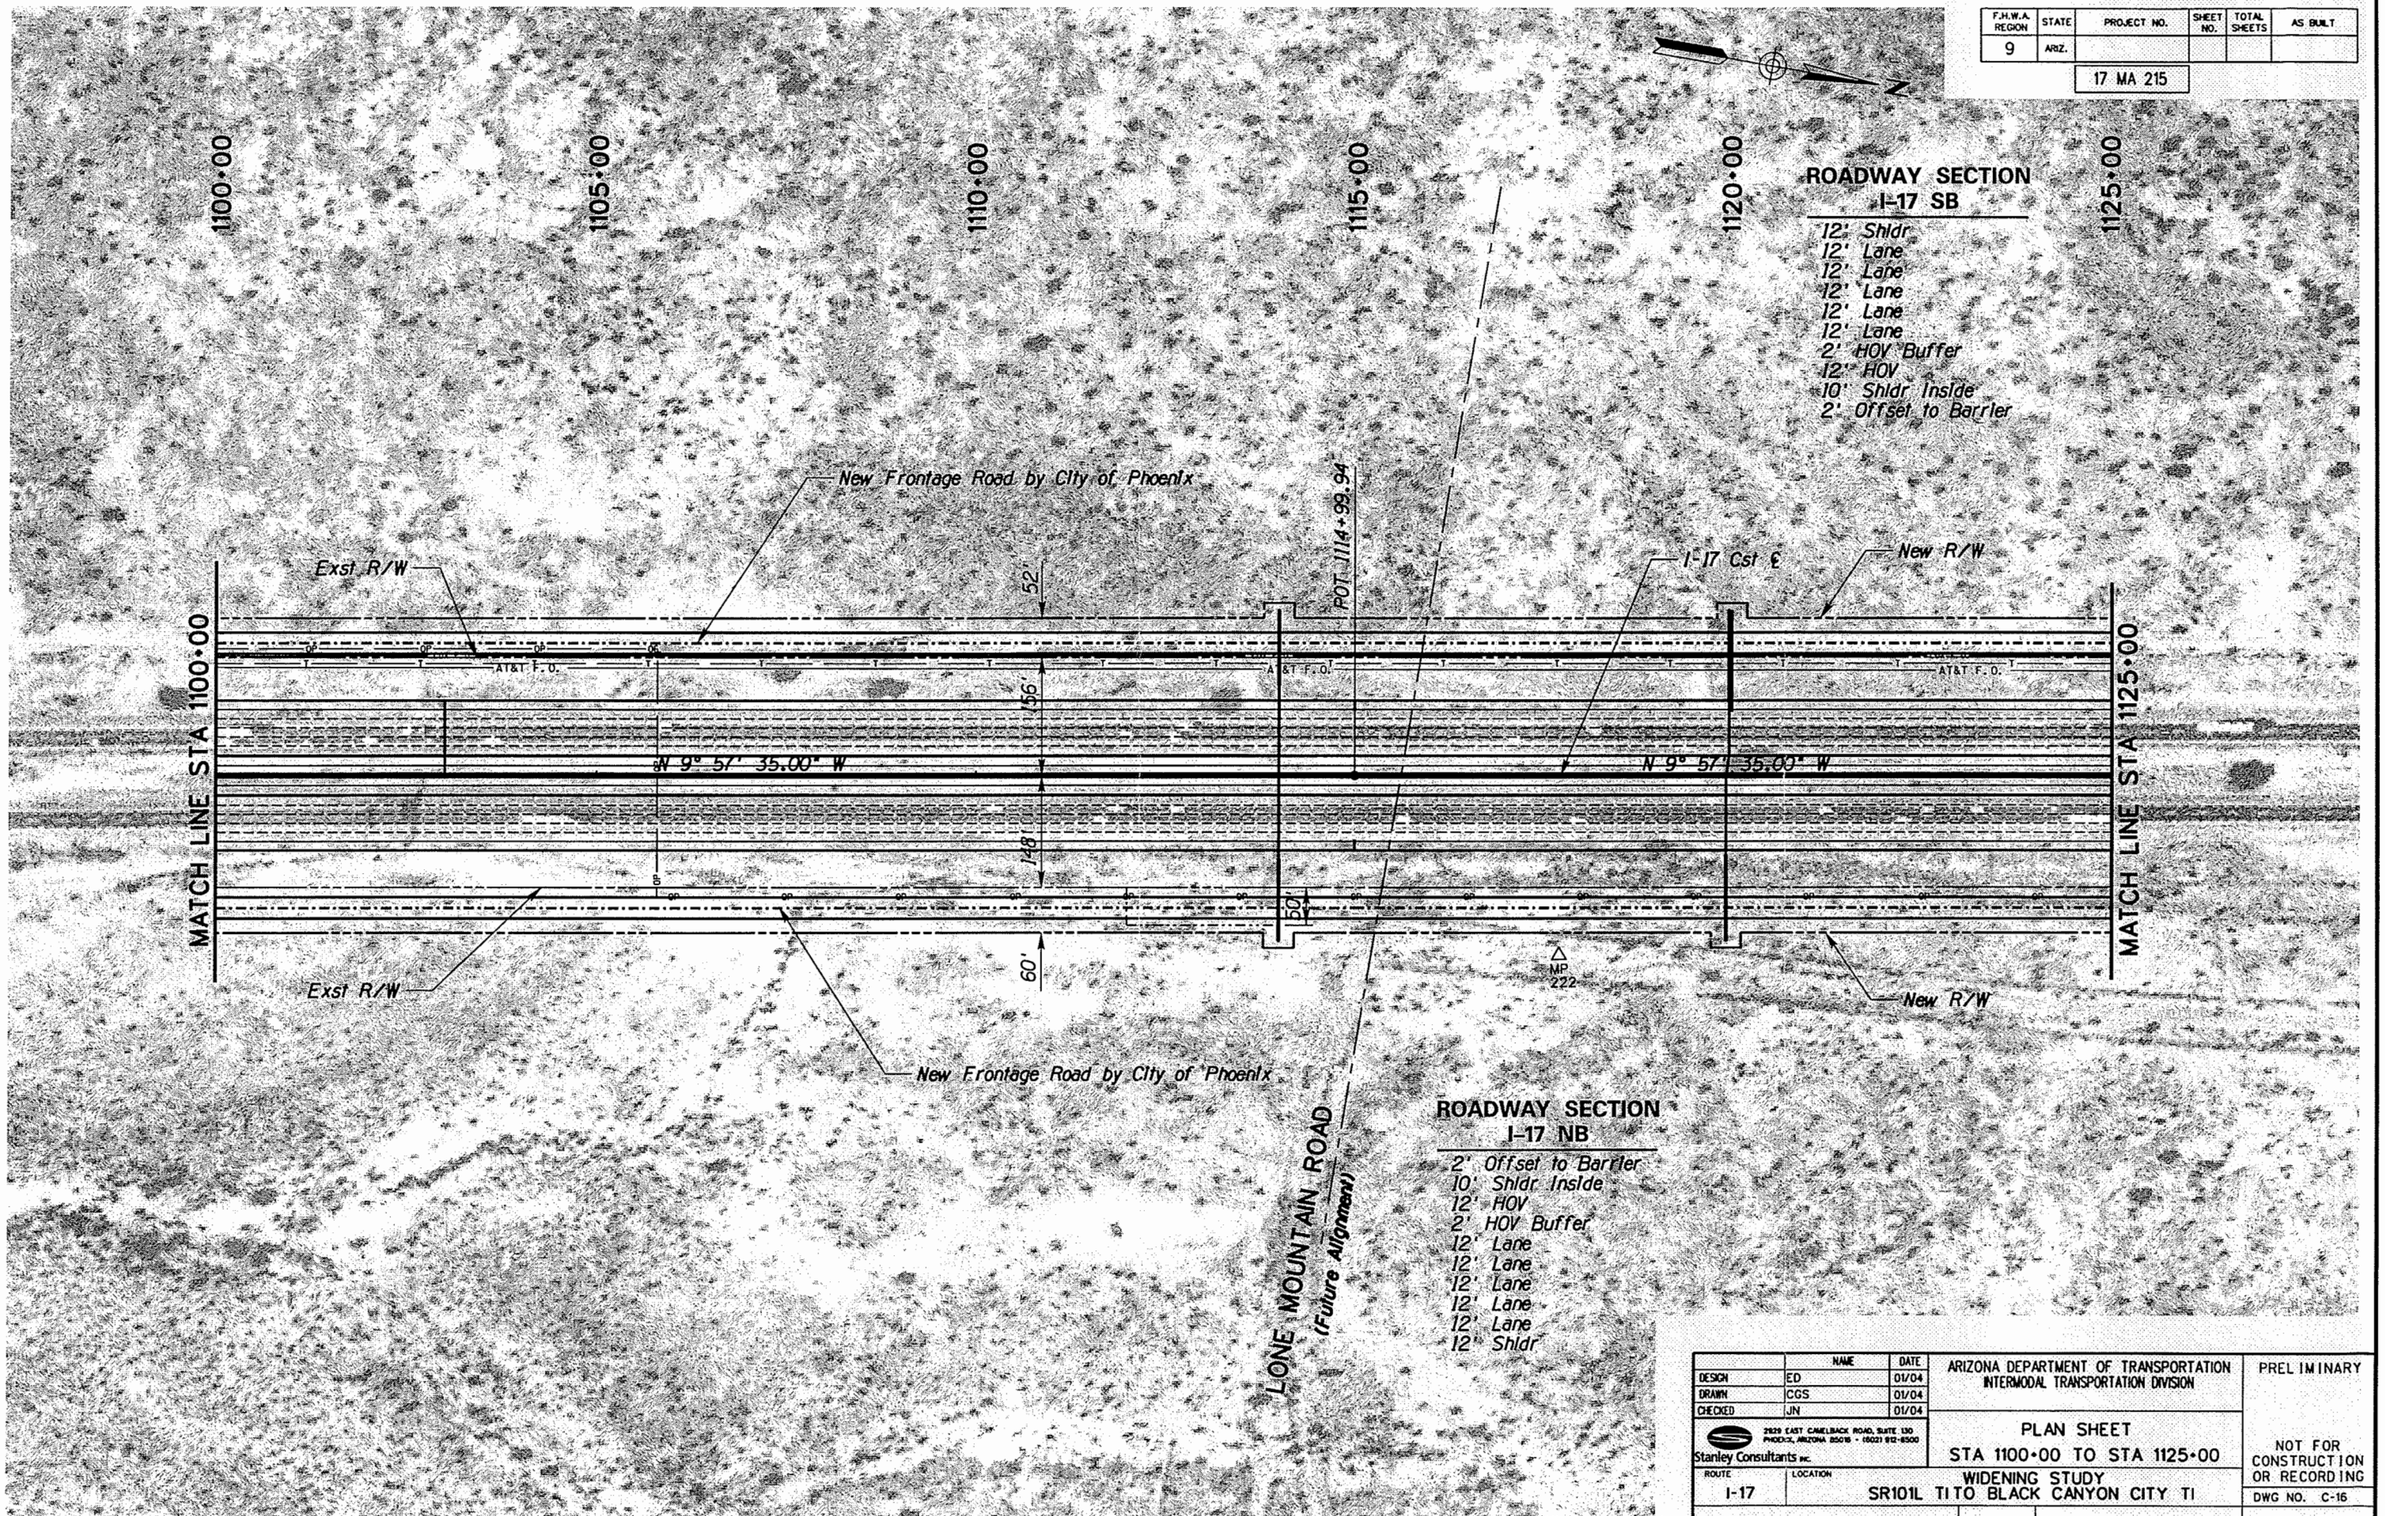

	NAME	DATE
DESIGN	ED	01/04
DRAWN	CGS	01/04
CHECKED	JN	01/04

Stanley Consultants INC.
2929 EAST CAMELBACK ROAD, SUITE 130
PHOENIX, ARIZONA 85016 • (602) 912-8500

ARIZONA DEPARTMENT OF TRANSPORTATION
INTERMODAL TRANSPORTATION DIVISION

PLAN SHEET
STA 1100+00 TO STA 1125+00

ROUTE: I-17
LOCATION: WIDENING STUDY
SR101L TI TO BLACK CANYON CITY TI

TRACS NO. H 5162 01L

PRELIMINARY

NOT FOR CONSTRUCTION OR RECORDING

DWG NO. C-16

___ OF ___

DATE: 09/29/04

FILENAME: q:\14791\dgn\h5162p15.dgn

F.H.W.A. REGION	STATE	PROJECT NO.	SHEET NO.	TOTAL SHEETS	AS BUILT
9	ARIZ.	17 MA 215			

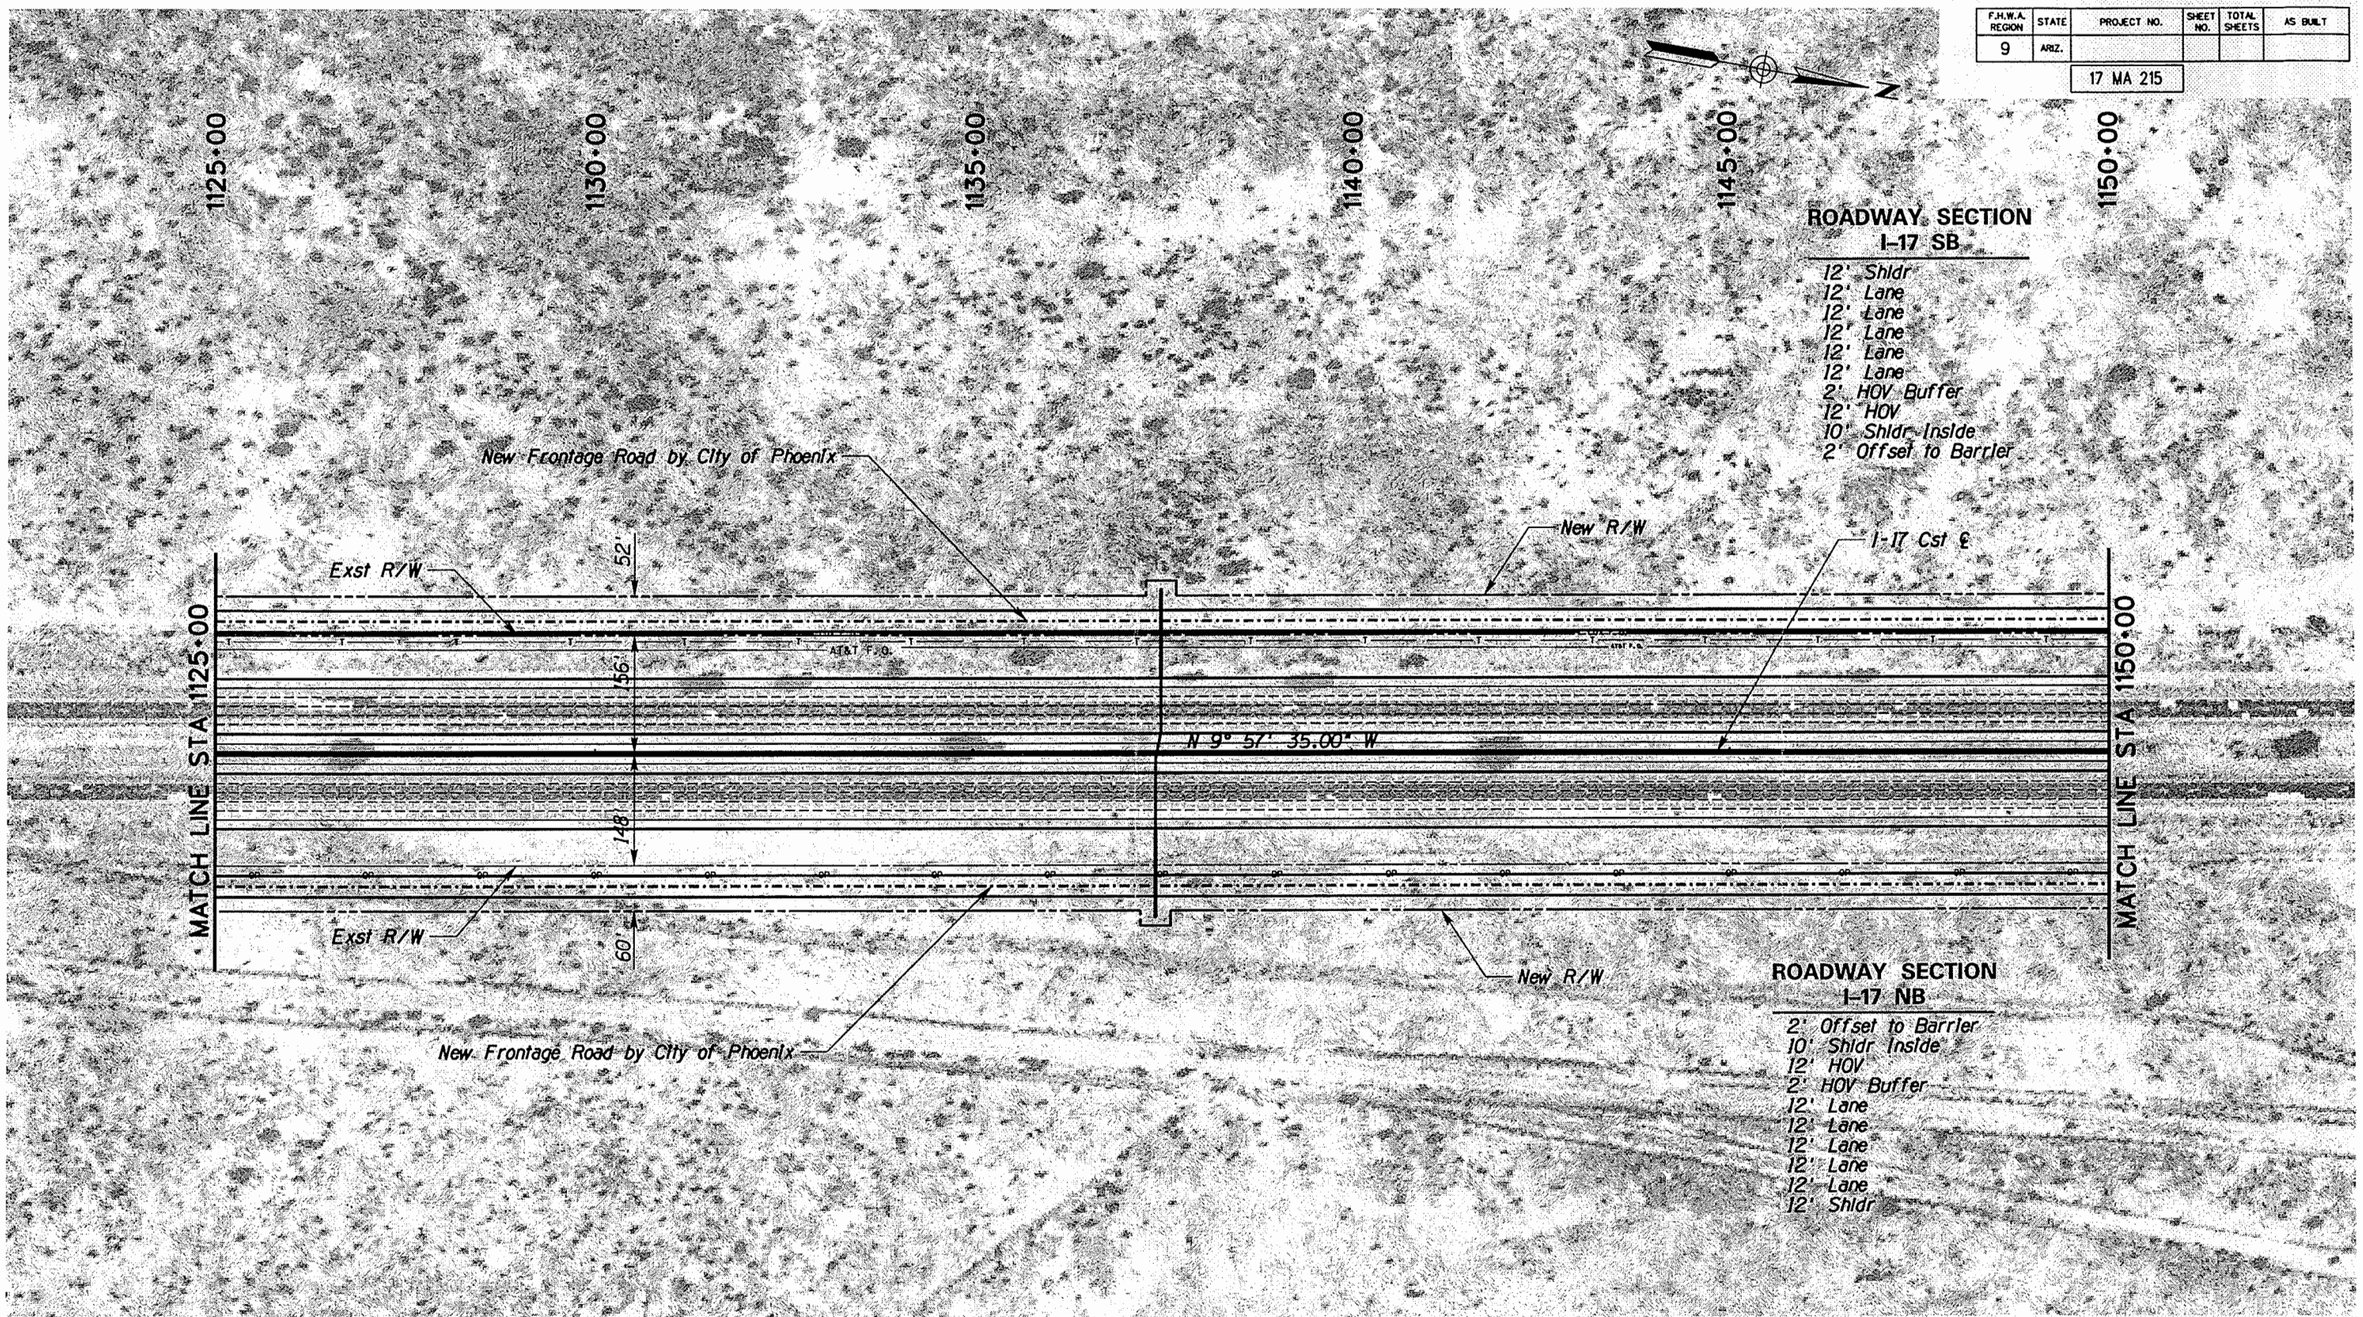

	NAME	DATE
DESIGN	ED	01/04
DRAWN	CGS	01/04
CHECKED	JN	01/04

2929 EAST CAMELBACK ROAD, SUITE 130
PHOENIX, ARIZONA 85016 • (602) 912-6500
Stanley Consultants INC.

ARIZONA DEPARTMENT OF TRANSPORTATION
INTERMODAL TRANSPORTATION DIVISION

PLAN SHEET
STA 1125+00 TO STA 1150+00

PRELIMINARY

NOT FOR CONSTRUCTION OR RECORDING

ROUTE: I-17

LOCATION: WIDENING STUDY
SR101L TI TO BLACK CANYON CITY TI

DWG NO. C-17

TRACS NO. H 5162 01L

___ OF ___

NO.	DESCRIPTION OF REVISION	MADE BY	DATE

DATE: 09/29/04

FILENAME: q:\14791\dgn\h5162p16.dgn

F.H.W.A. REGION	STATE	PROJECT NO.	SHEET NO.	TOTAL SHEETS	AS BUILT
9	ARIZ.	17 MA 215			

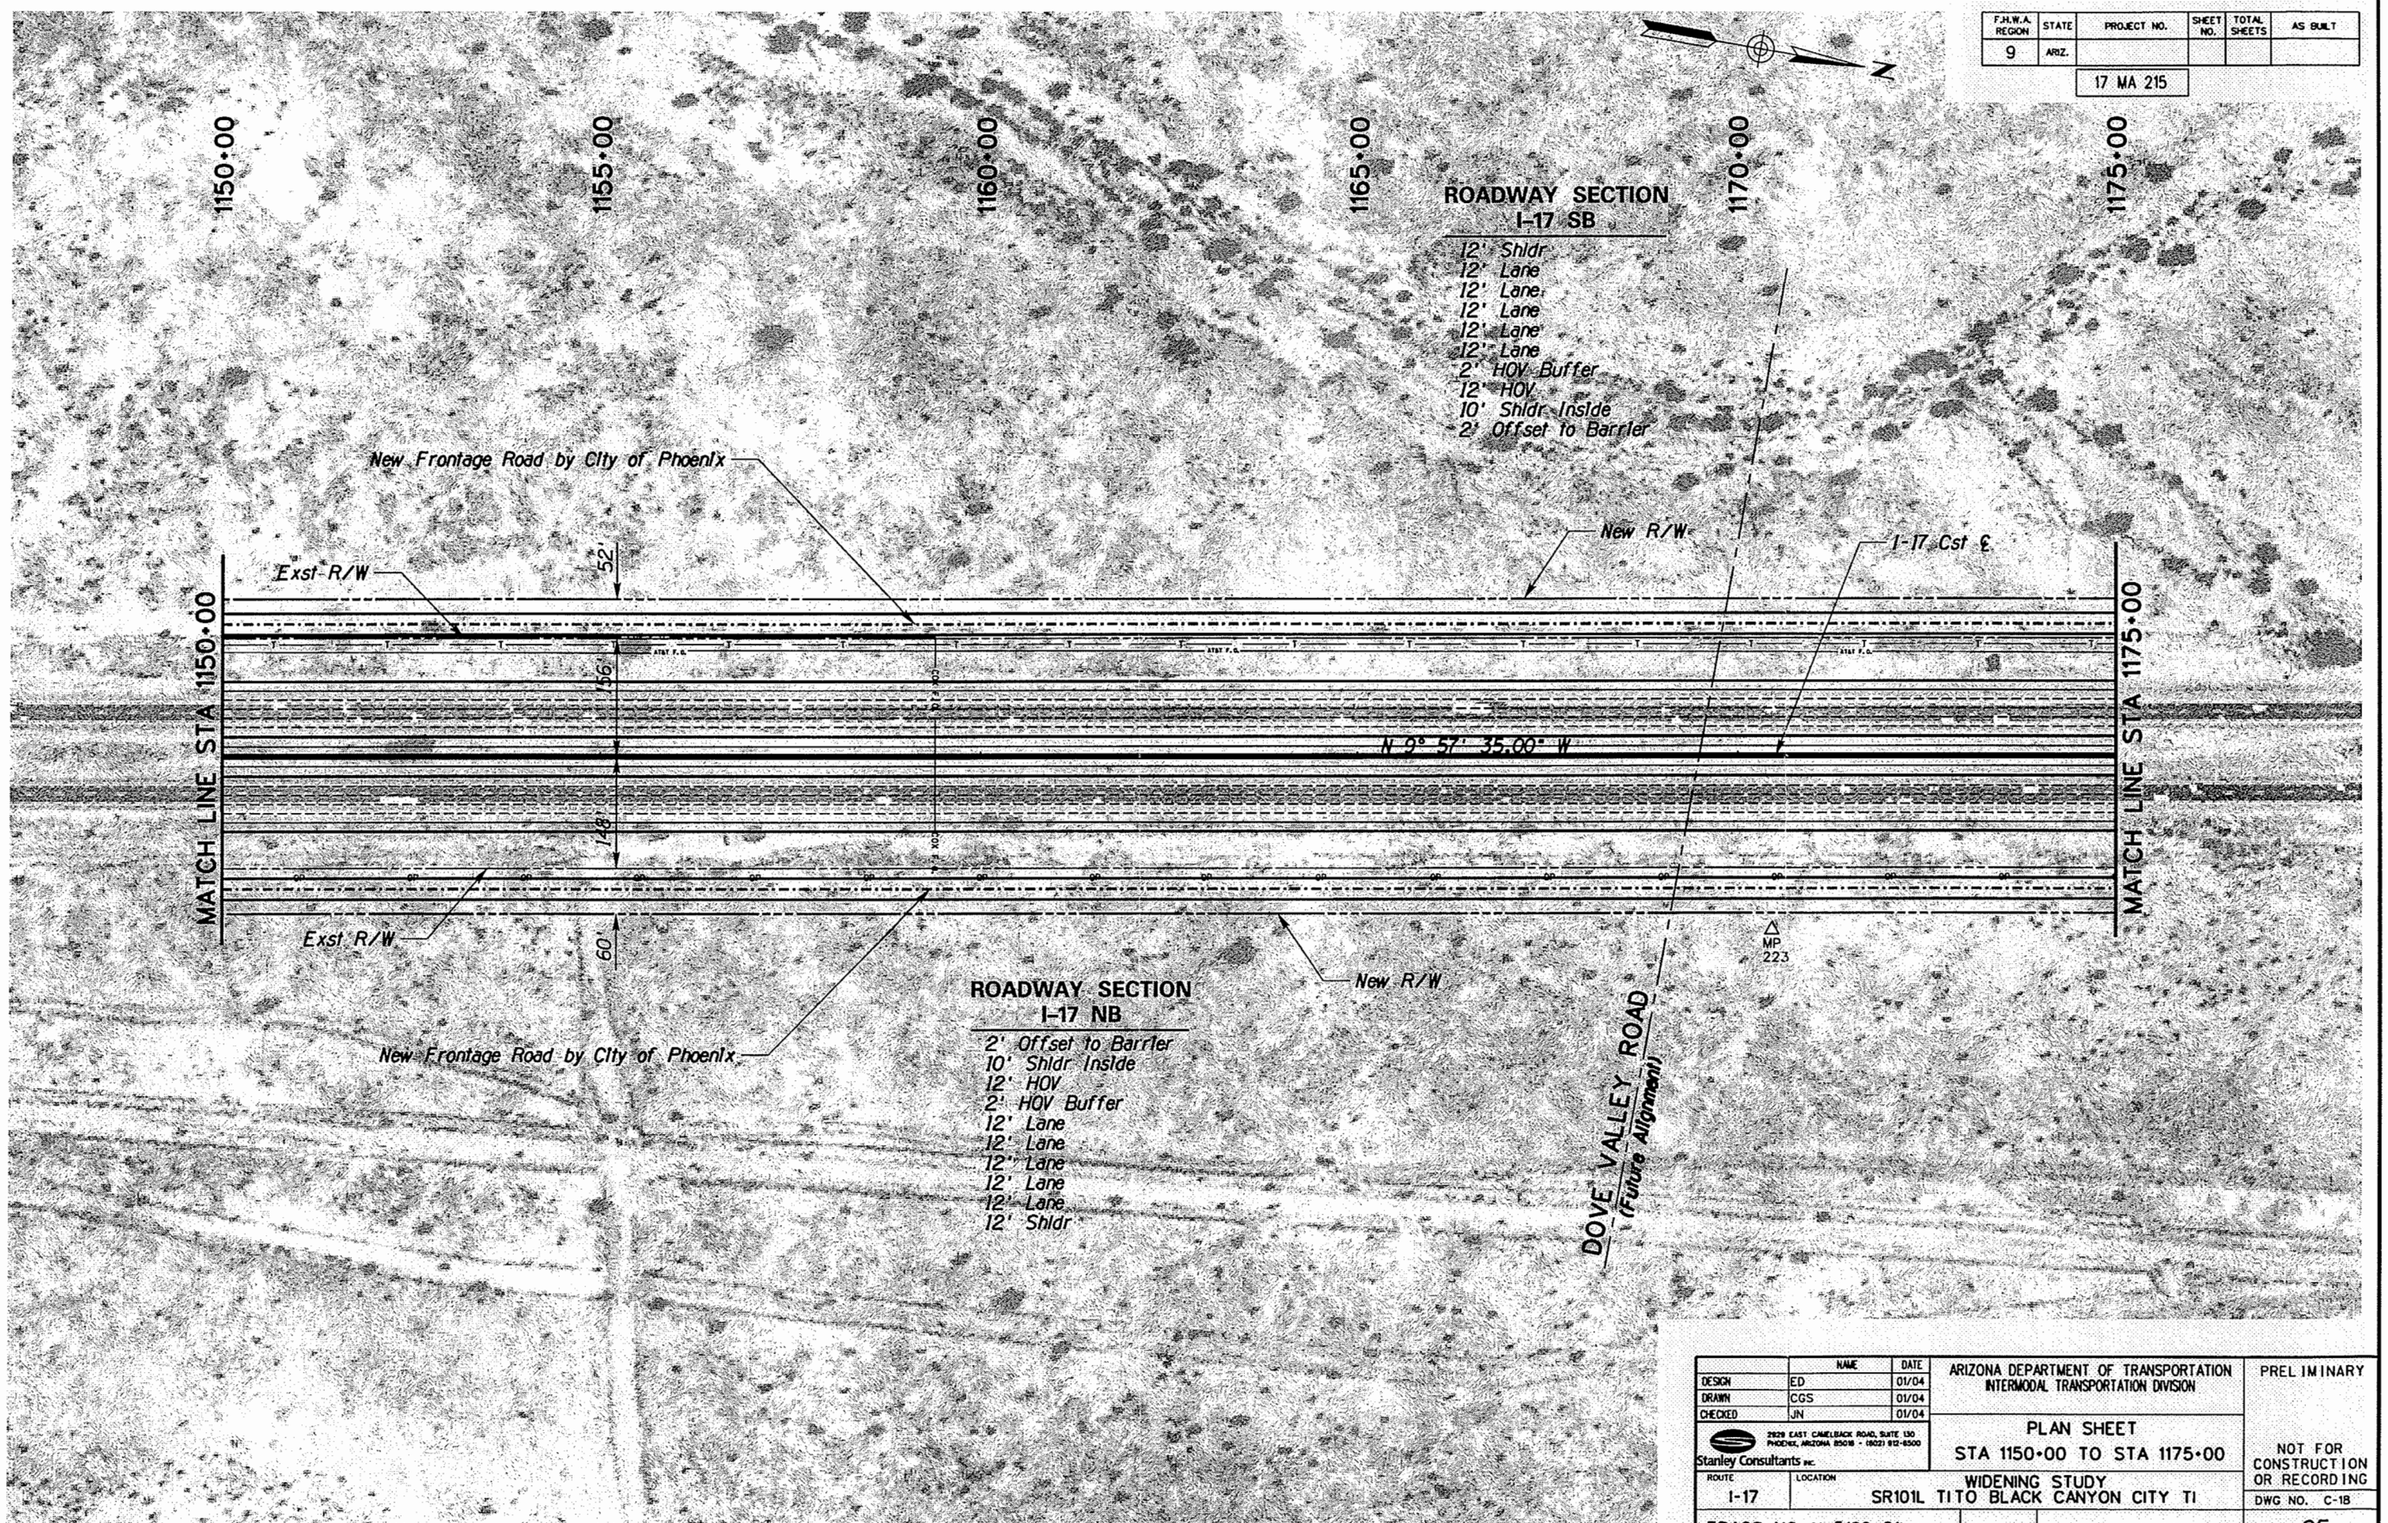

	NAME	DATE
DESIGN	ED	01/04
DRAWN	CGS	01/04
CHECKED	JN	01/04

Stanley Consultants INC.
2929 EAST CAMELBACK ROAD, SUITE 130
PHOENIX, ARIZONA 85016 - (602) 912-6500

ARIZONA DEPARTMENT OF TRANSPORTATION
INTERMODAL TRANSPORTATION DIVISION

PLAN SHEET
STA 1150+00 TO STA 1175+00

ROUTE: I-17
LOCATION: WIDENING STUDY SR101L TI TO BLACK CANYON CITY TI

TRACS NO. H 5162 01L

PRELIMINARY
NOT FOR CONSTRUCTION OR RECORDING

DWG NO. C-1B
___ OF ___

NO.	DESCRIPTION OF REVISION	MADE BY	DATE
1			
2			

DATE: 09/29/04

FILENAME: q:\14791\dgn\h5162p17.dgn

F.H.W.A. REGION	STATE	PROJECT NO.	SHEET NO.	TOTAL SHEETS	AS BUILT
9	ARIZ.	17 MA 215			

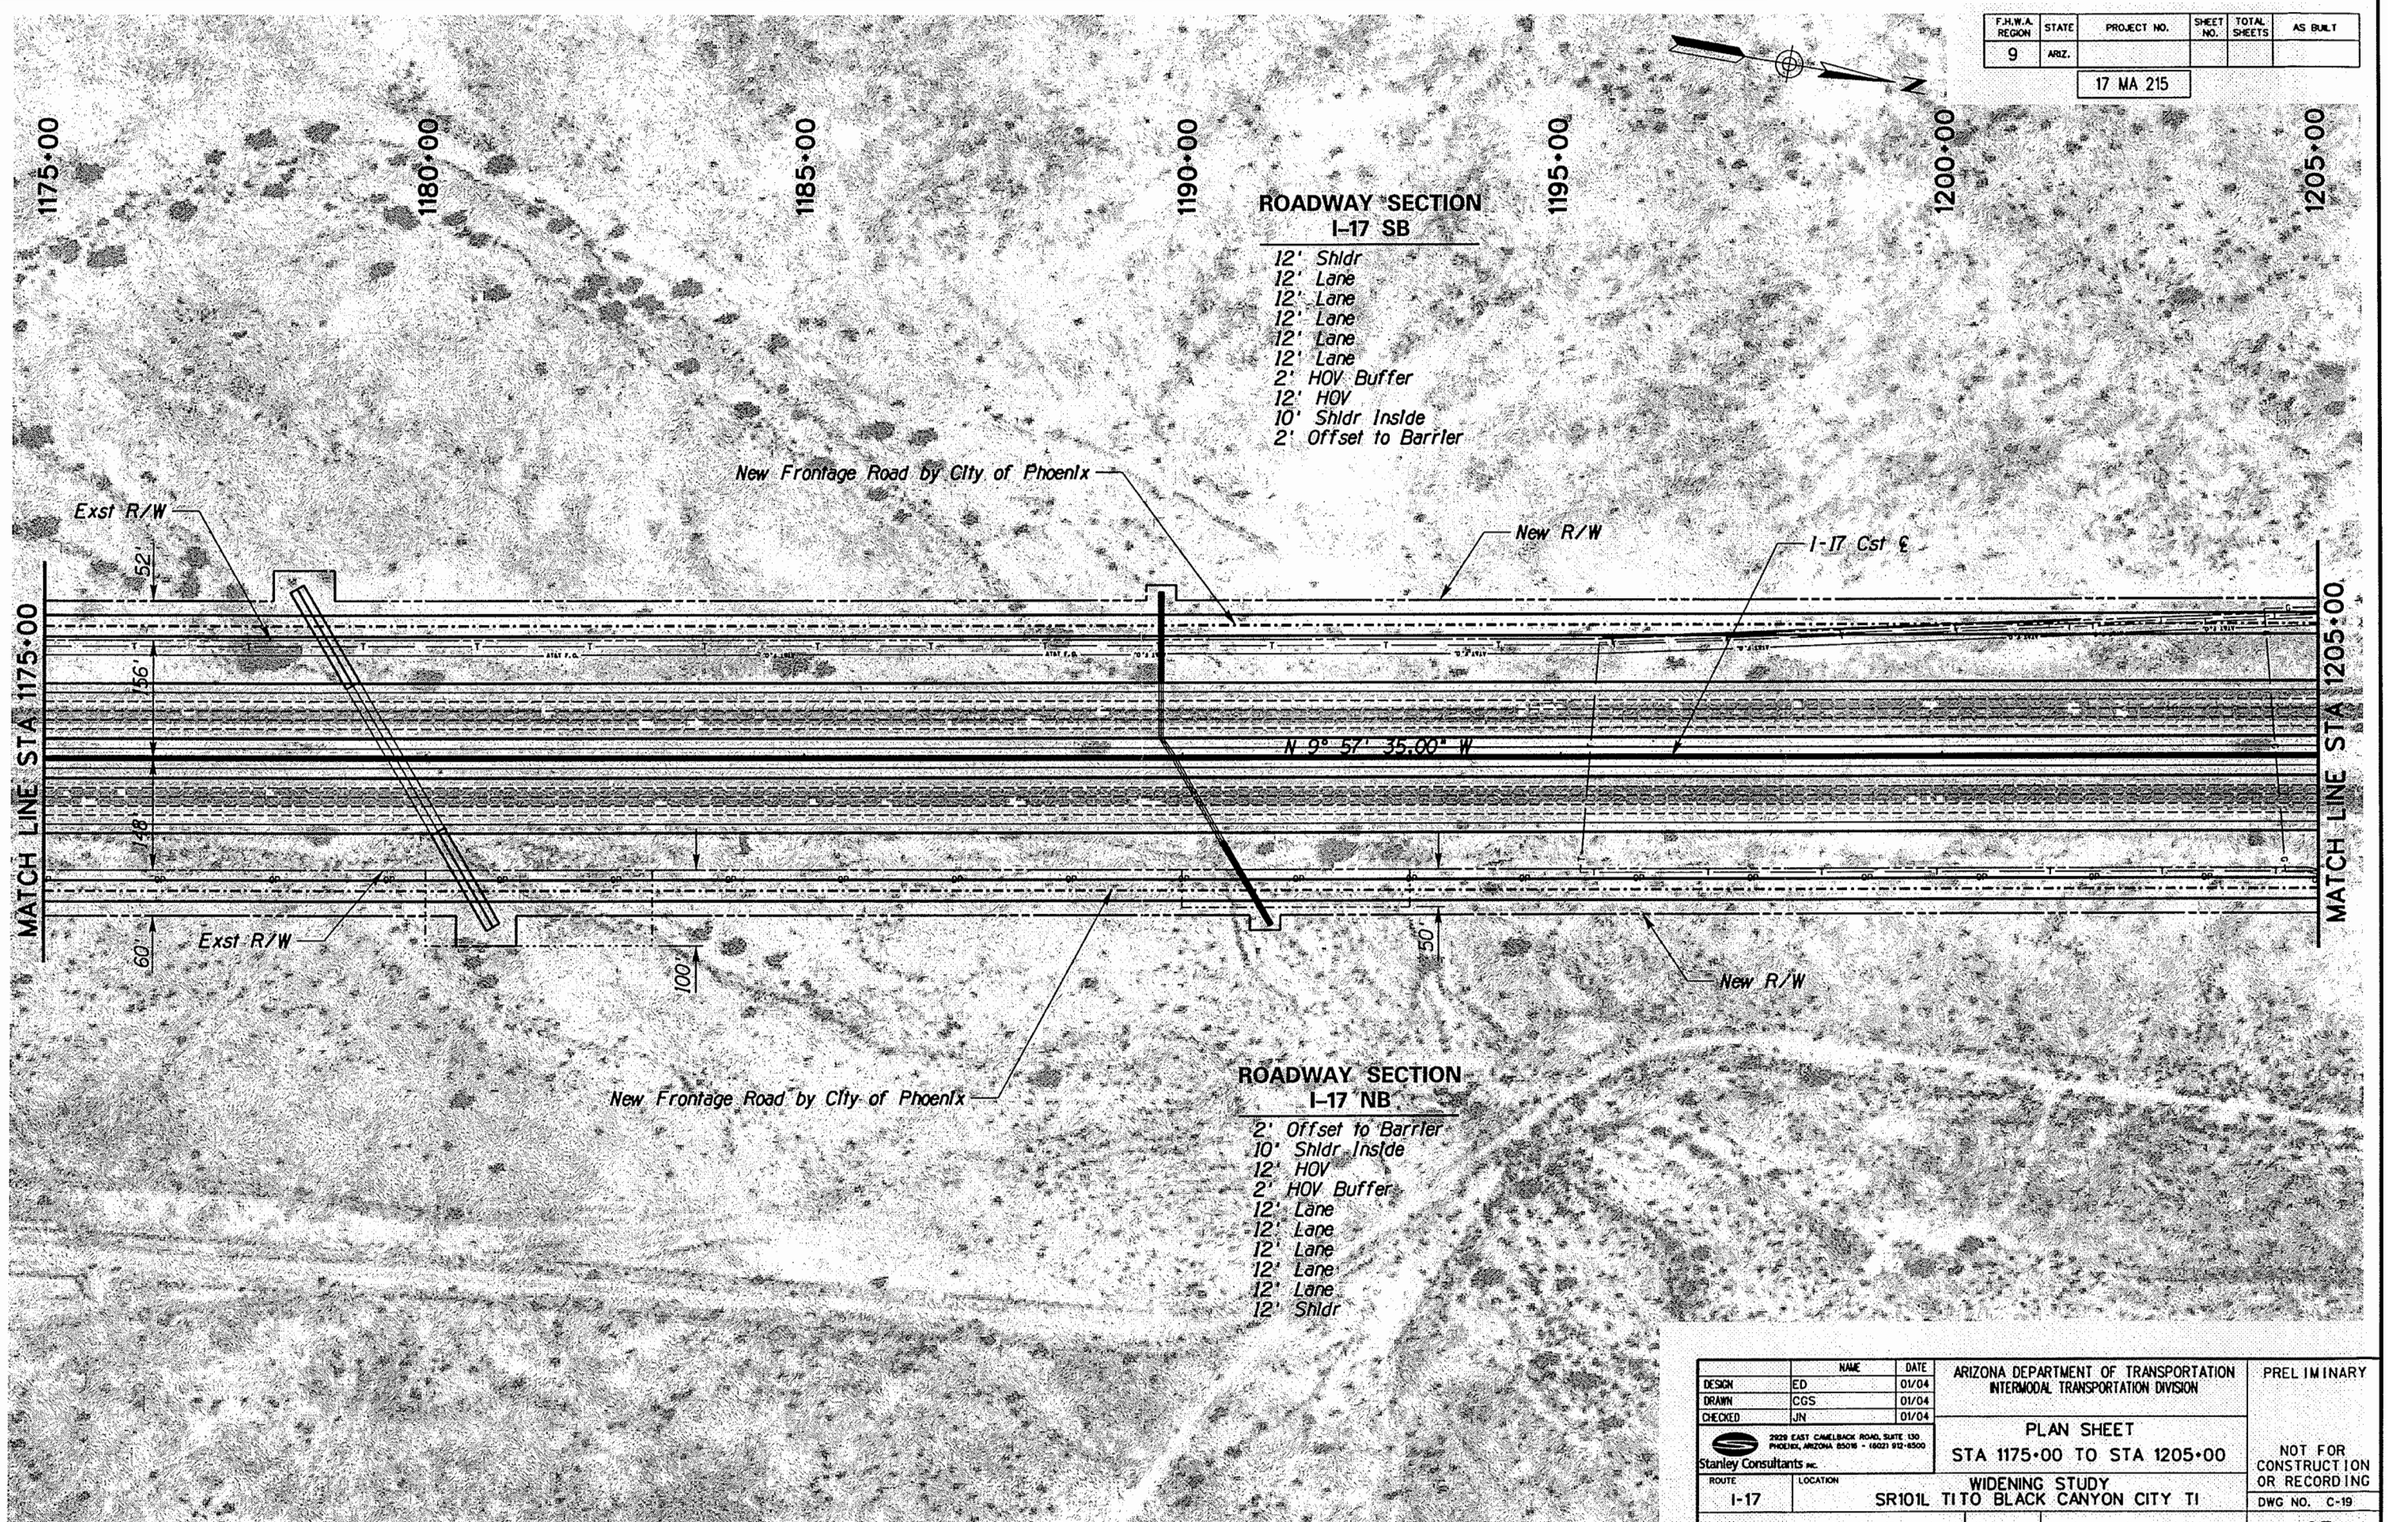

	NAME	DATE
DESIGN	ED	01/04
DRAWN	CGS	01/04
CHECKED	JN	01/04

Stanley Consultants INC.
2929 EAST CAMELBACK ROAD, SUITE 130
PHOENIX, ARIZONA 85016 - (602) 912-6500

ARIZONA DEPARTMENT OF TRANSPORTATION
INTERMODAL TRANSPORTATION DIVISION

PLAN SHEET
STA 1175+00 TO STA 1205+00

ROUTE: I-17
LOCATION: WIDENING STUDY SR101L TI TO BLACK CANYON CITY TI

TRACS NO. H 5162 01L

PRELIMINARY
NOT FOR CONSTRUCTION OR RECORDING

DWG NO. C-19
___ OF ___

NO.	DESCRIPTION OF REVISION	MADE BY	DATE

DATE: 09/29/04

FILENAME: q:\14791\dgn\h5162p18.dgn

F.H.W.A. REGION	STATE	PROJECT NO.	SHEET NO.	TOTAL SHEETS	AS BUILT
9	ARIZ.	17 MA 215			

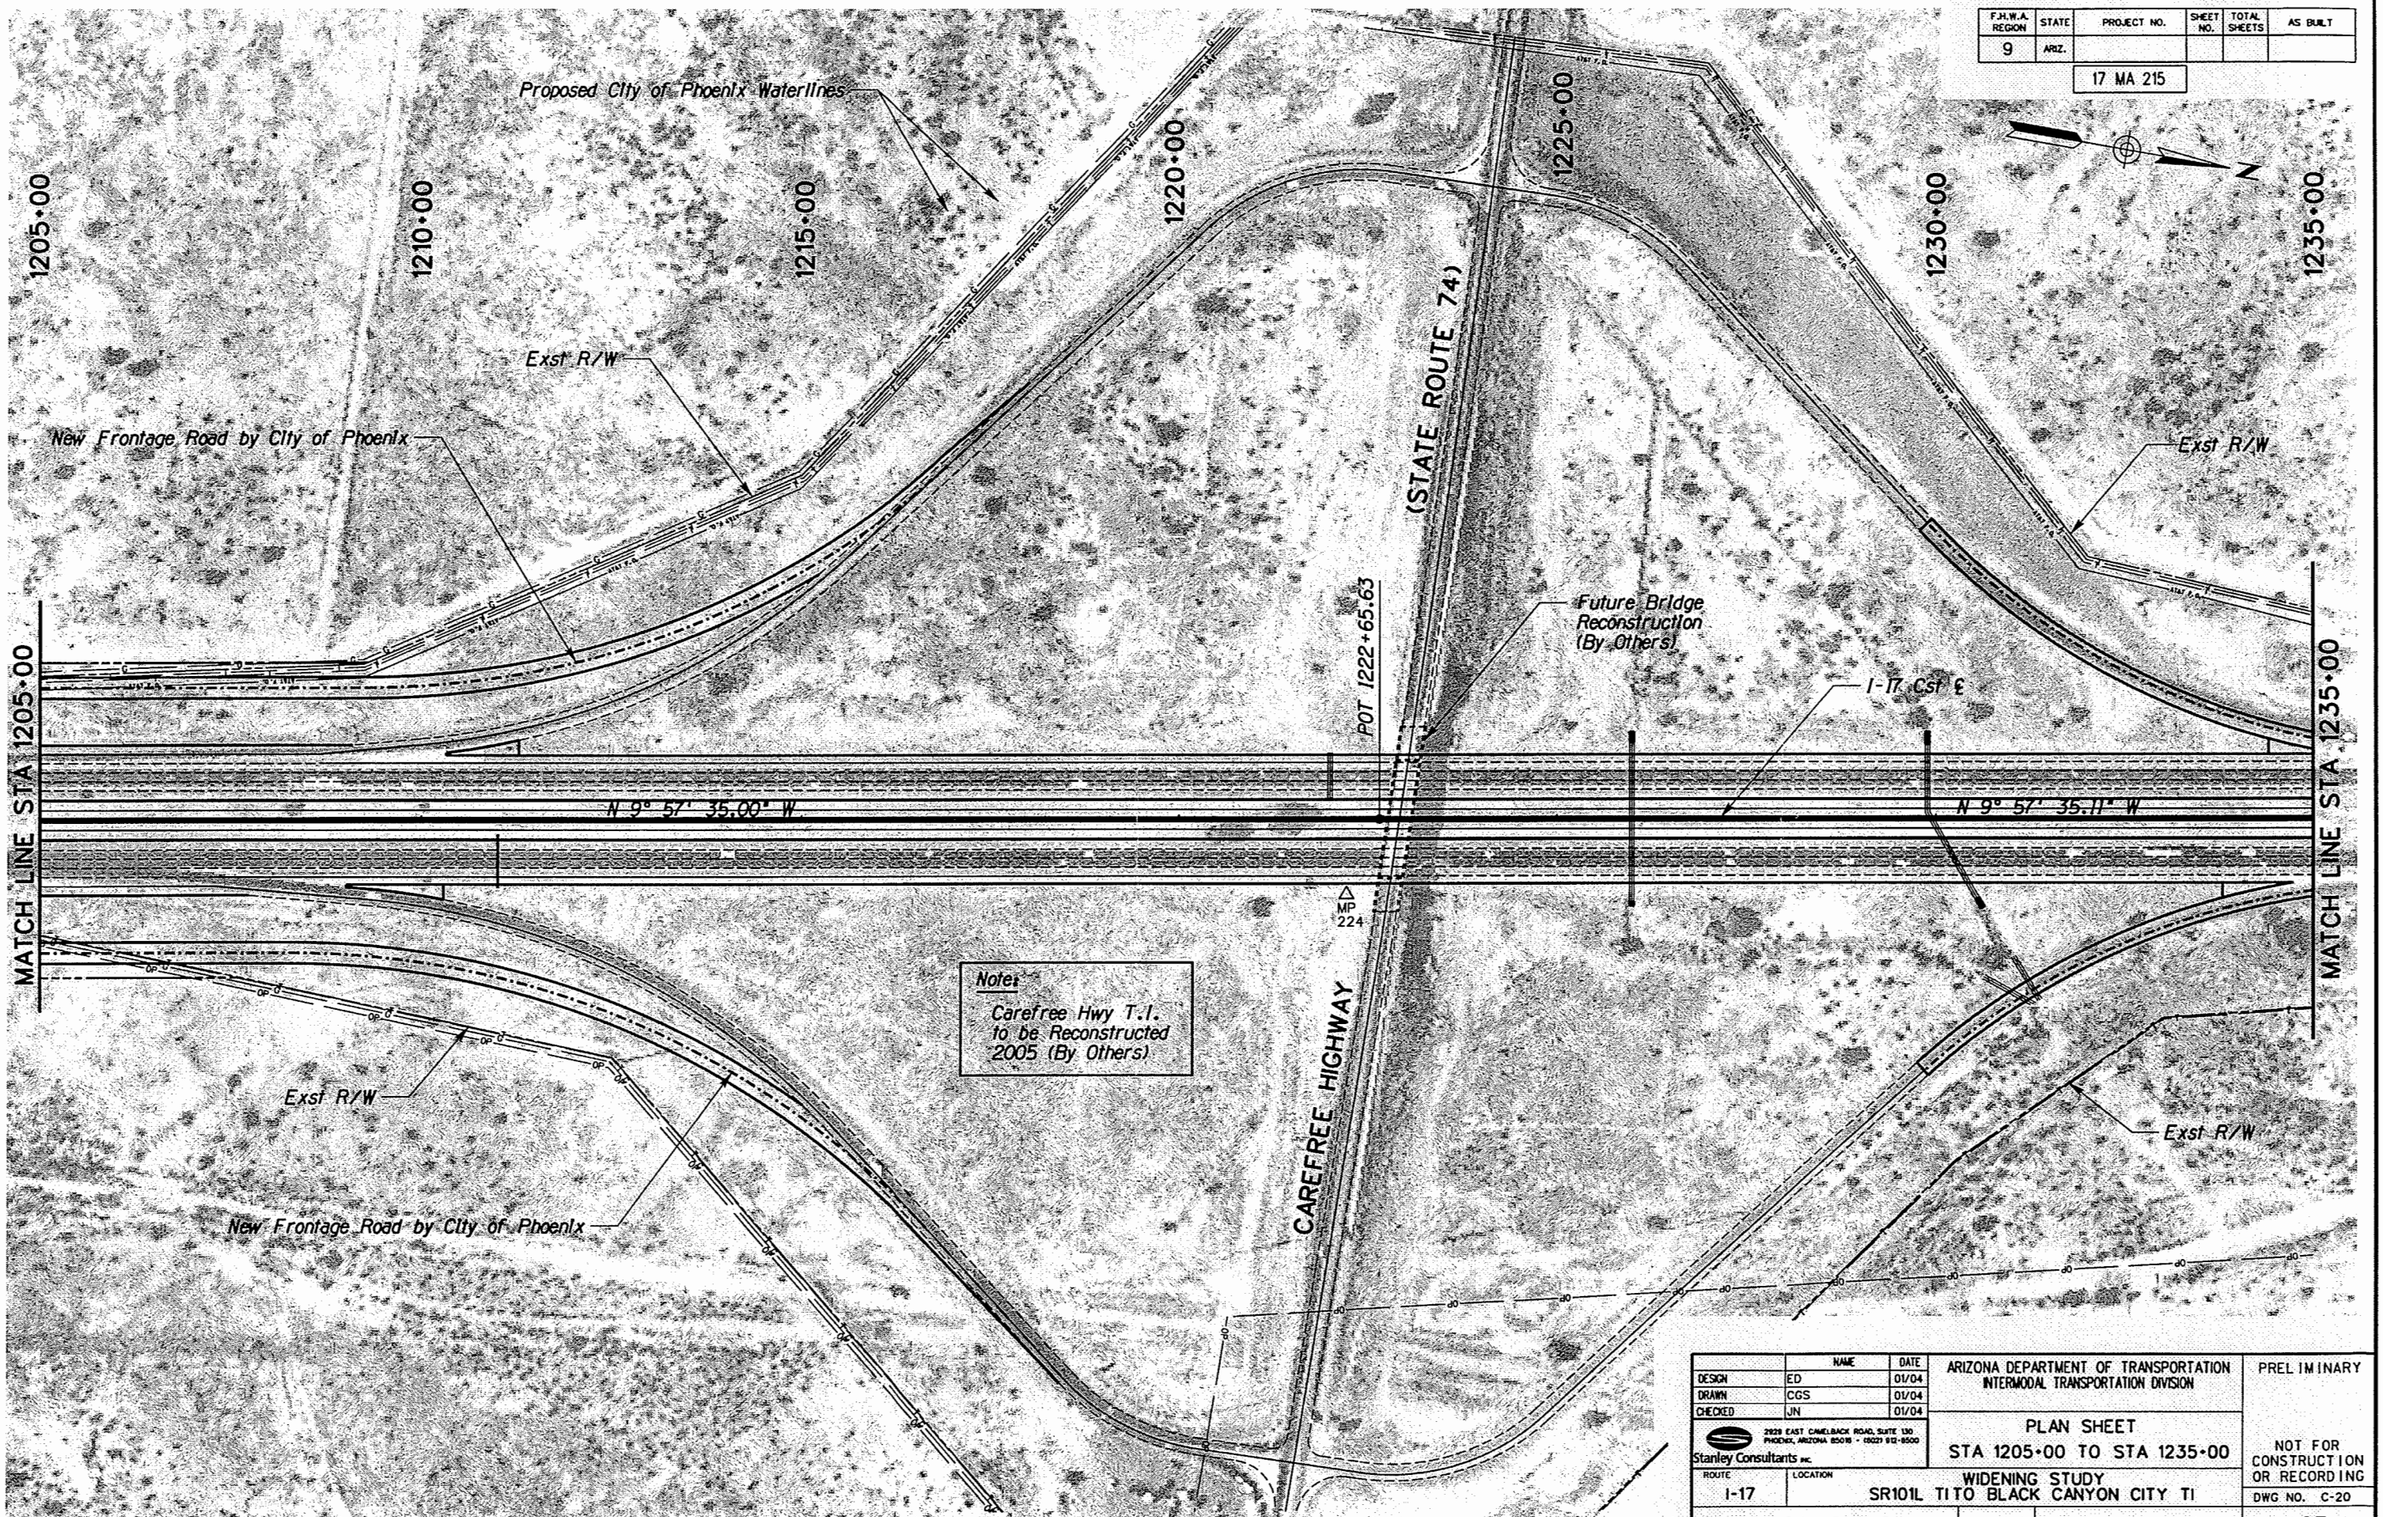

	NAME	DATE
DESIGN	ED	01/04
DRAWN	CGS	01/04
CHECKED	JN	01/04

Stanley Consultants INC.
2929 EAST CAMELBACK ROAD, SUITE 130
PHOENIX, ARIZONA 85016 - (602) 912-8500

ARIZONA DEPARTMENT OF TRANSPORTATION
INTERMODAL TRANSPORTATION DIVISION

PLAN SHEET
STA 1205+00 TO STA 1235+00

ROUTE: I-17
LOCATION: WIDENING STUDY SR101L TI TO BLACK CANYON CITY TI

TRACS NO. H 5162 01L

PRELIMINARY
NOT FOR CONSTRUCTION OR RECORDING

DWG NO. C-20
___ OF ___

NO.	DESCRIPTION OF REVISION	MADE BY	DATE

DATE: 09/29/04

FILENAME: q:\14791\dgn\h5162p19.dgn

F.H.W.A. REGION	STATE	PROJECT NO.	SHEET NO.	TOTAL SHEETS	AS BUILT
9	ARIZ.	17 MA 215			

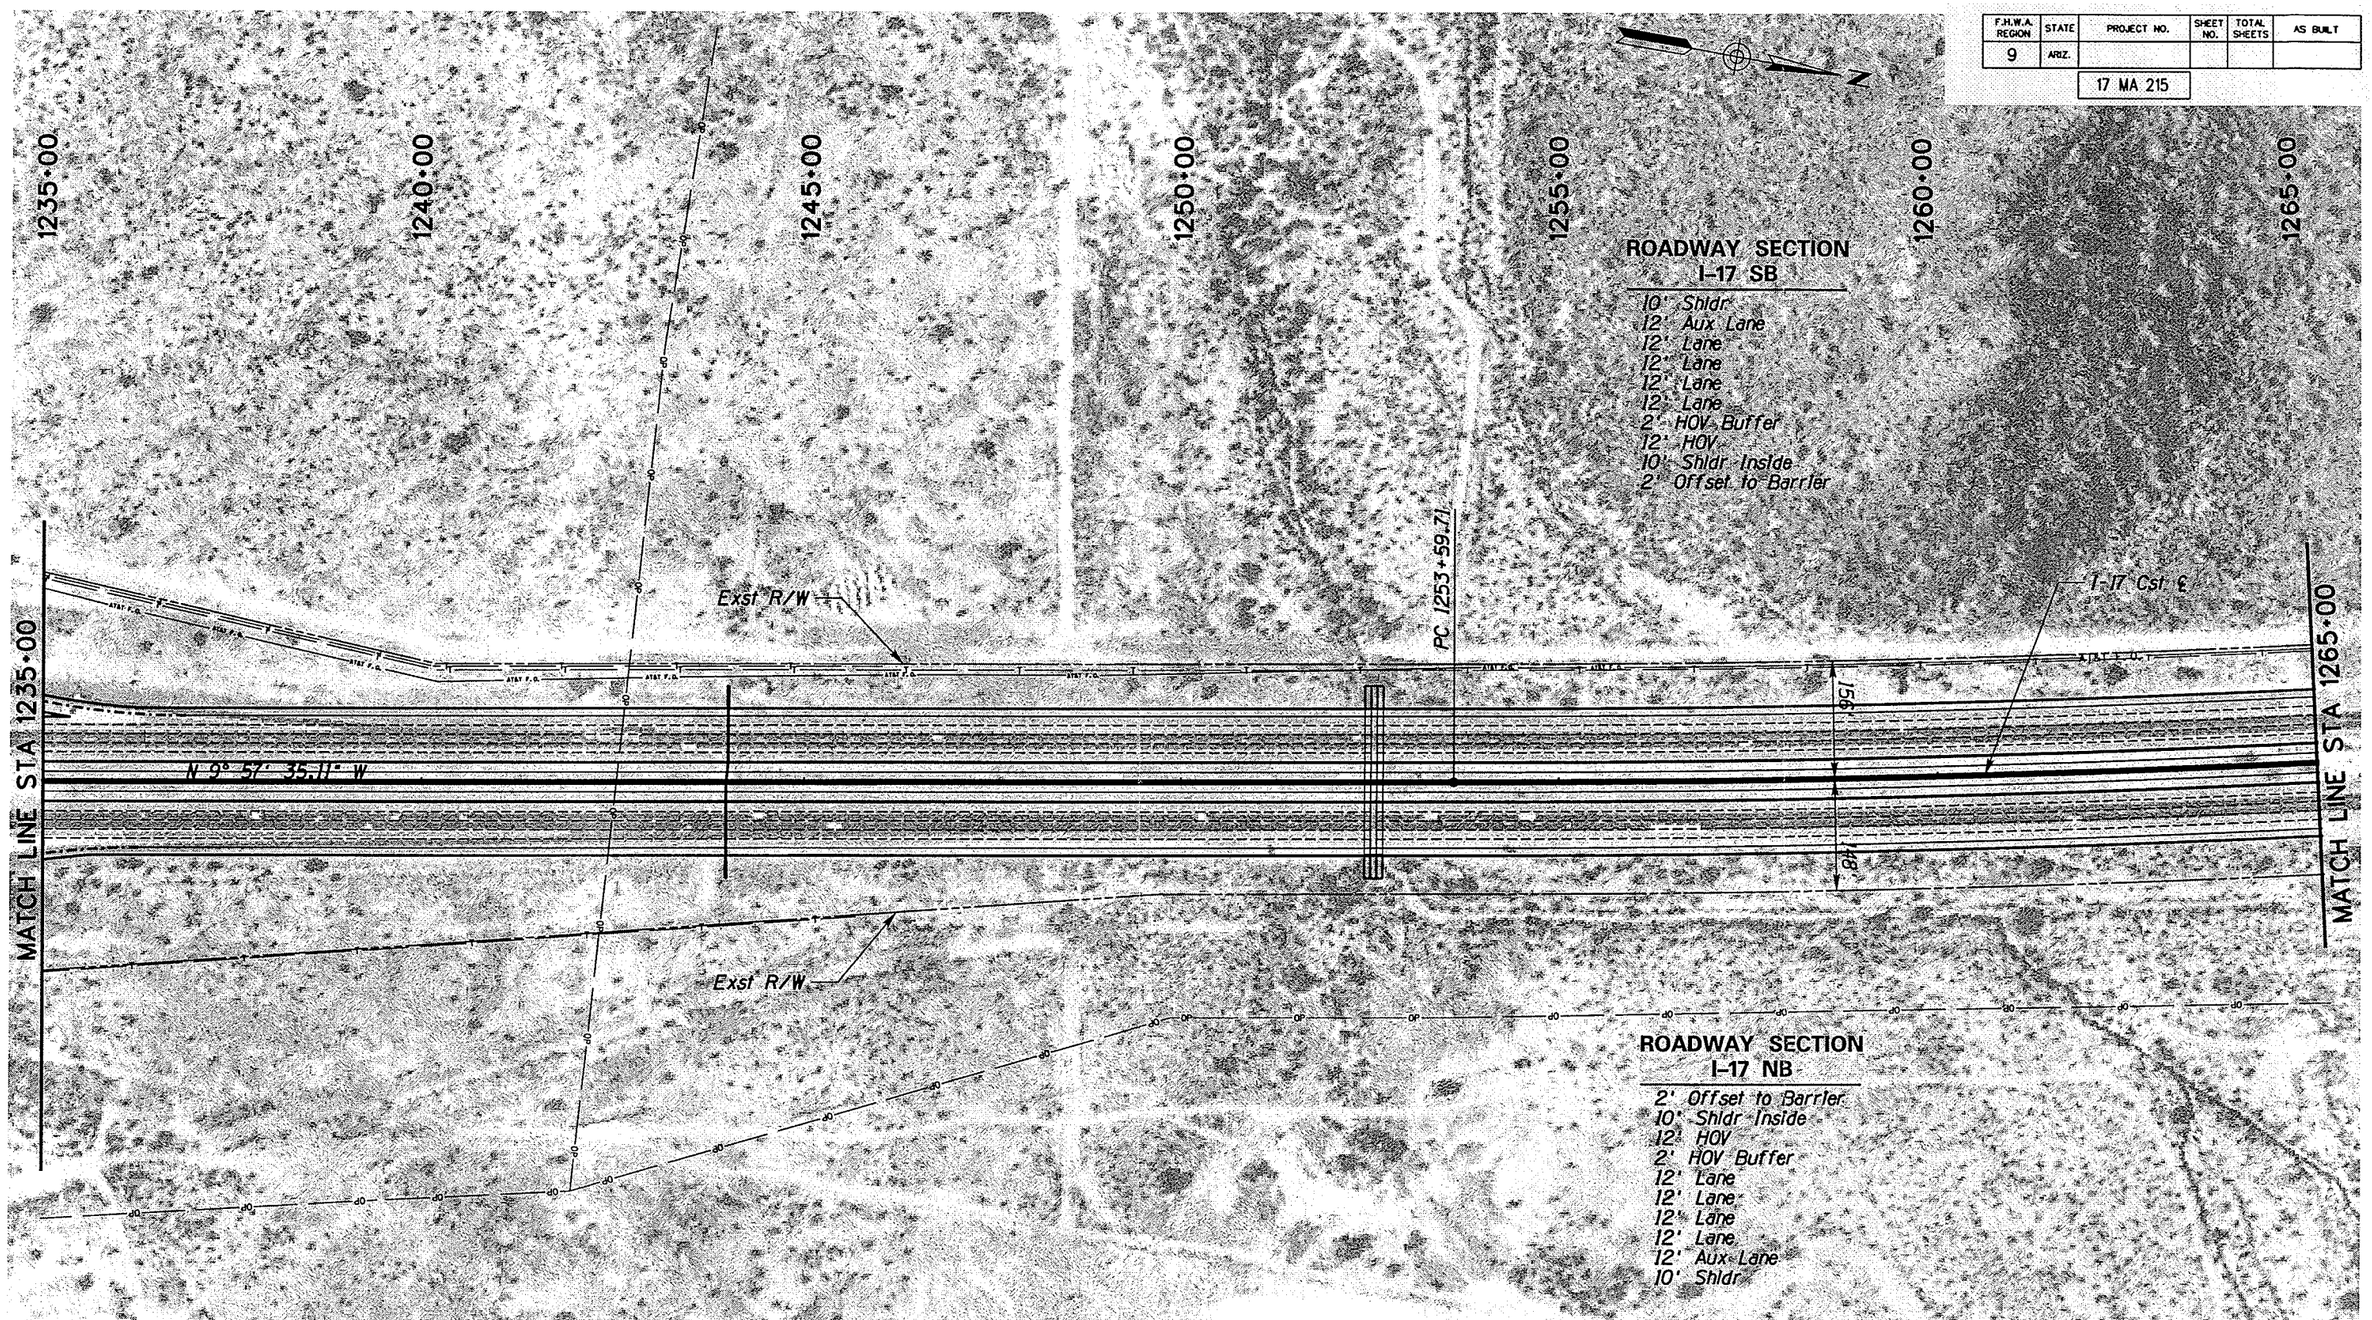

	NAME	DATE
DESIGN	ED	01/04
DRAWN	CGS	01/04
CHECKED	JN	01/04

2929 EAST CAMELBACK ROAD, SUITE 130
PHOENIX, ARIZONA 85016 • (602) 912-6500
Stanley Consultants INC.

ARIZONA DEPARTMENT OF TRANSPORTATION
INTERMODAL TRANSPORTATION DIVISION

PLAN SHEET
STA 1235+00 TO STA 1265+00

PRELIMINARY

NOT FOR CONSTRUCTION OR RECORDING

DWG NO. C-21

___ OF ___

ROUTE: I-17

LOCATION: WIDENING STUDY SR101L TI TO BLACK CANYON CITY TI

TRACS NO. H 5162 01L

NO.	DESCRIPTION OF REVISION	MADE BY	DATE
NO.1			
NO.2			

DATE: 09/29/04

FILENAME: q:\14791\dgn\h5162p20.dgn

F.H.W.A. REGION	STATE	PROJECT NO.	SHEET NO.	TOTAL SHEETS	AS BUILT
9	ARIZ.	17 MA 215			

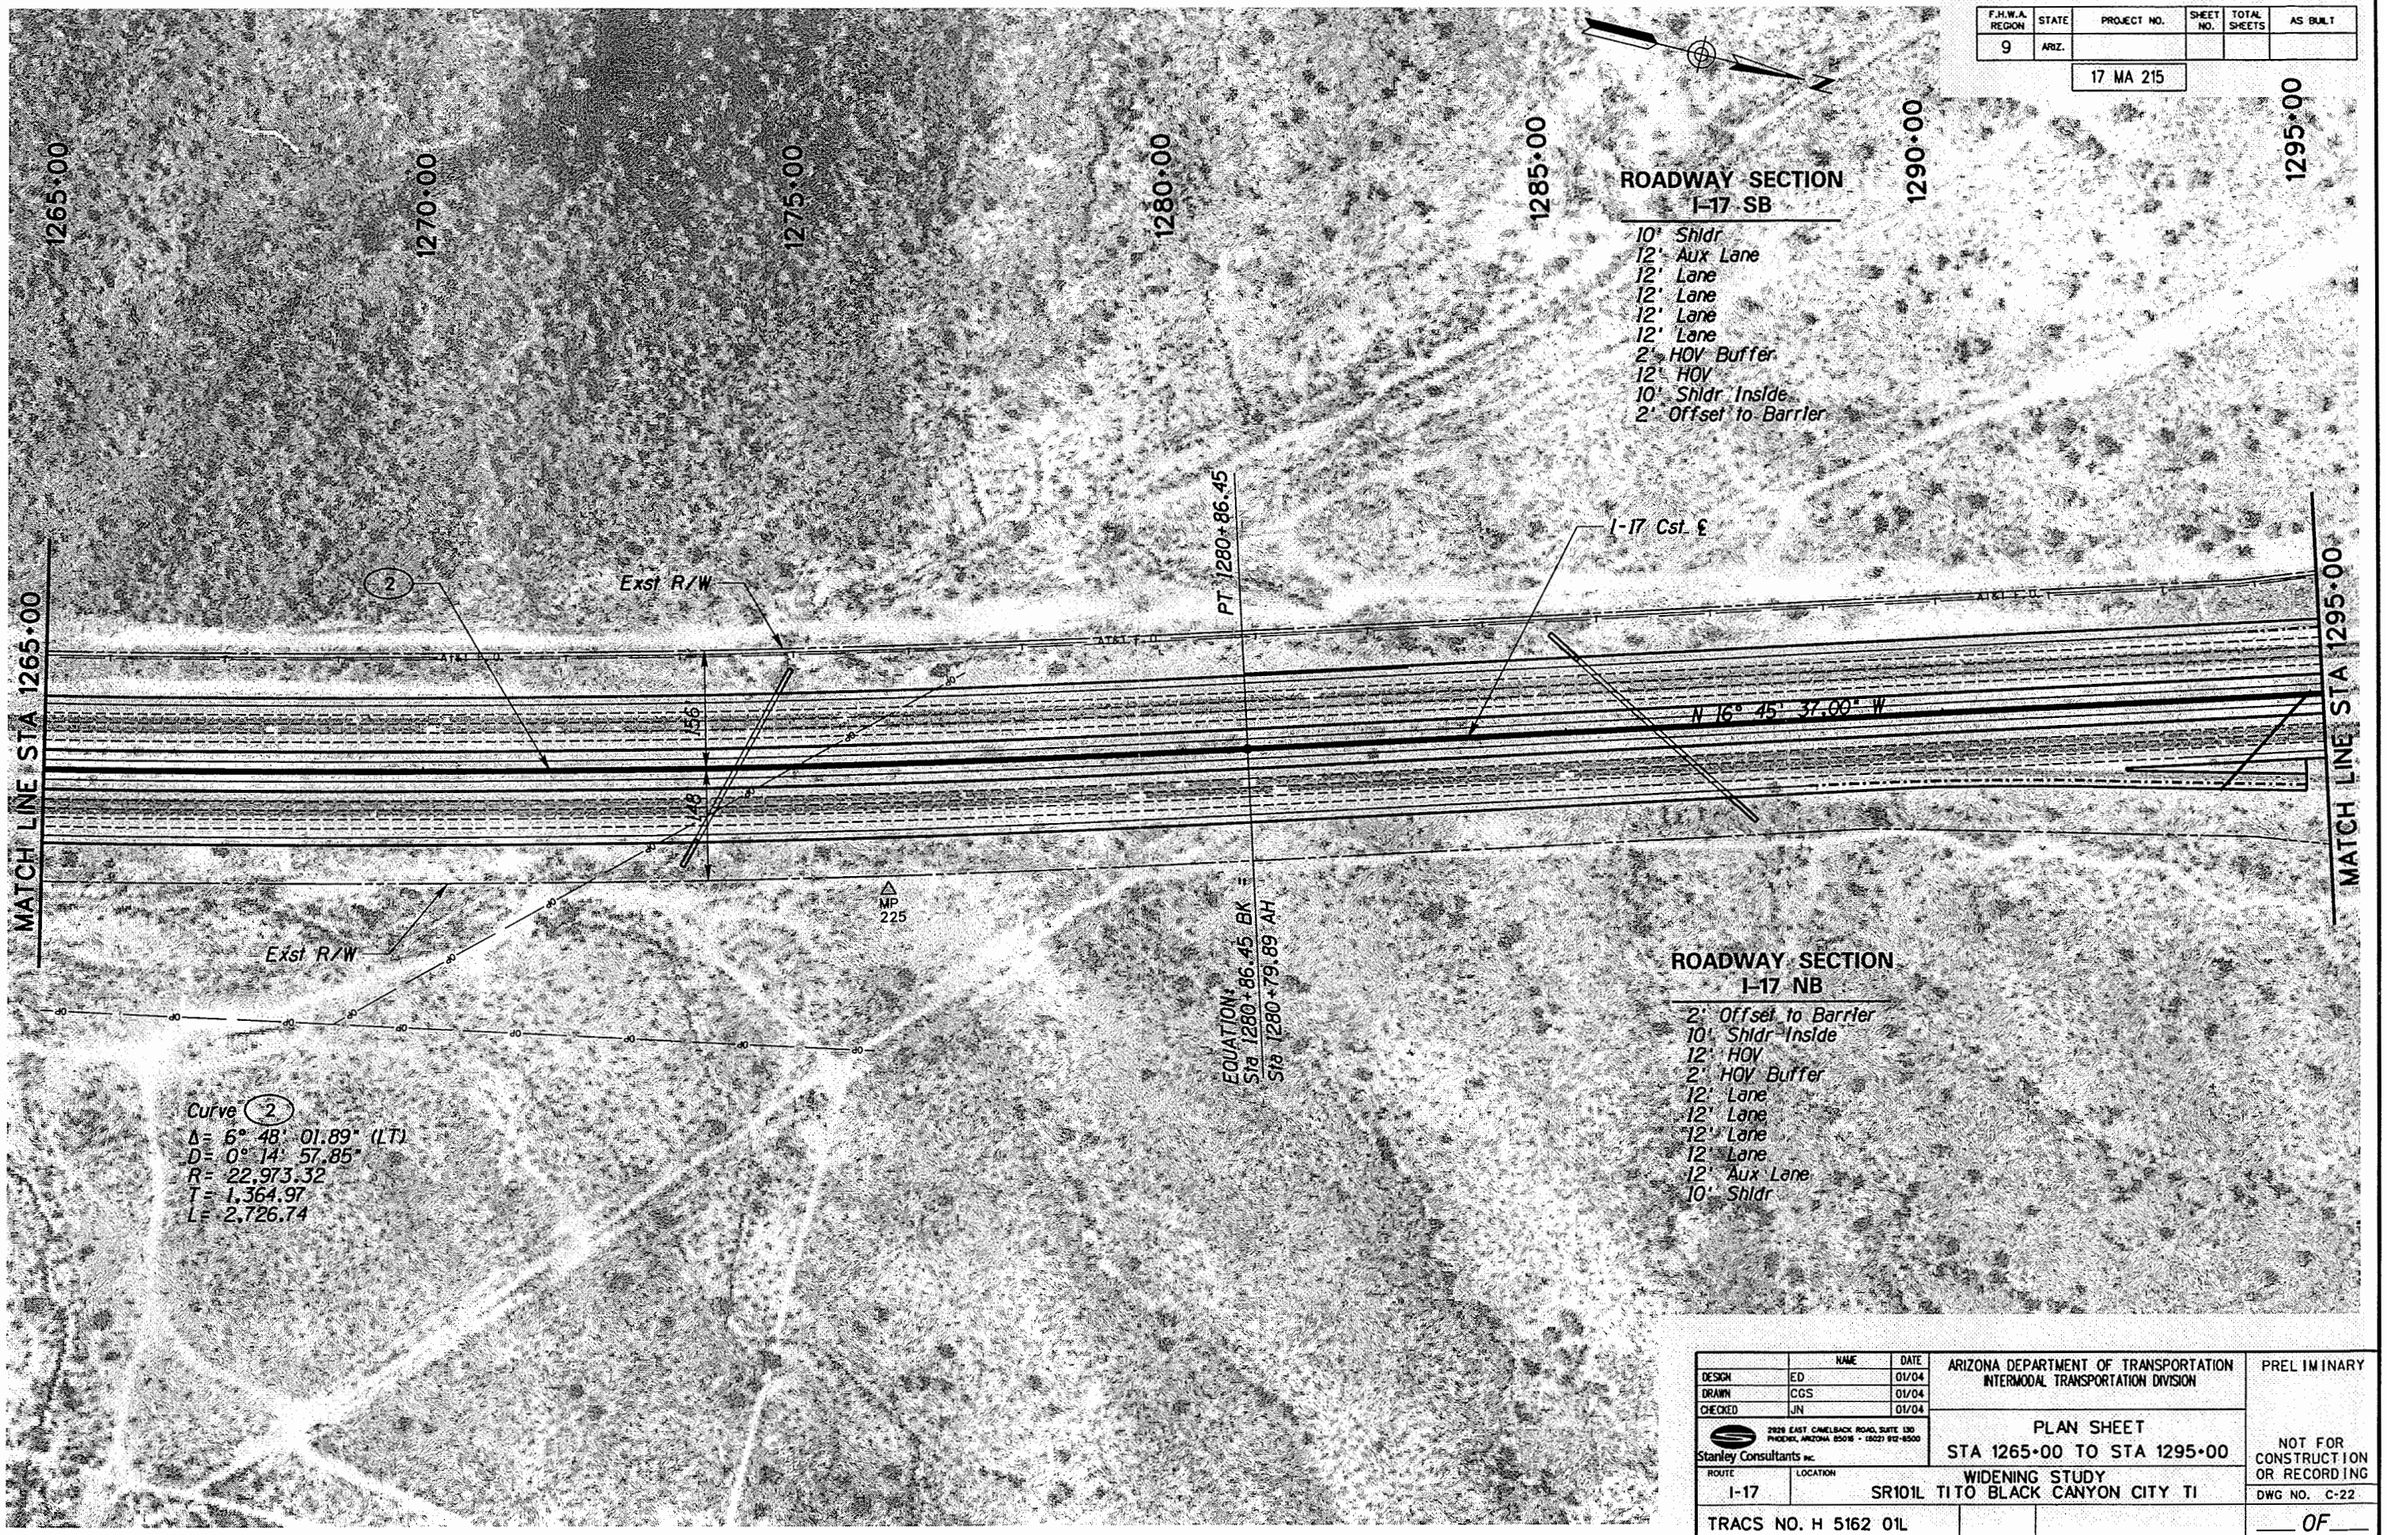

	NAME	DATE
DESIGN	ED	01/04
DRAWN	CGS	01/04
CHECKED	JN	01/04

Stanley Consultants INC.
2929 EAST CAMELBACK ROAD, SUITE 130
PHOENIX, ARIZONA 85016 • (602) 912-6500

ARIZONA DEPARTMENT OF TRANSPORTATION
INTERMODAL TRANSPORTATION DIVISION

PLAN SHEET
STA 1265+00 TO STA 1295+00

PRELIMINARY

NOT FOR CONSTRUCTION OR RECORDING

ROUTE	LOCATION
I-17	WIDENING STUDY SR101L TI TO BLACK CANYON CITY TI

DWG NO. C-22

TRACS NO. H 5162 01L

___ OF ___

NO.	DESCRIPTION OF REVISION	DATE	MADE BY
1			
2			

DATE: 09/29/04

FILENAME: q:\14791\dgn\h5162p21.dgn

F.H.W.A. REGION	STATE	PROJECT NO.	SHEET NO.	TOTAL SHEETS	AS BUILT
9	ARIZ.				

17 MA 215

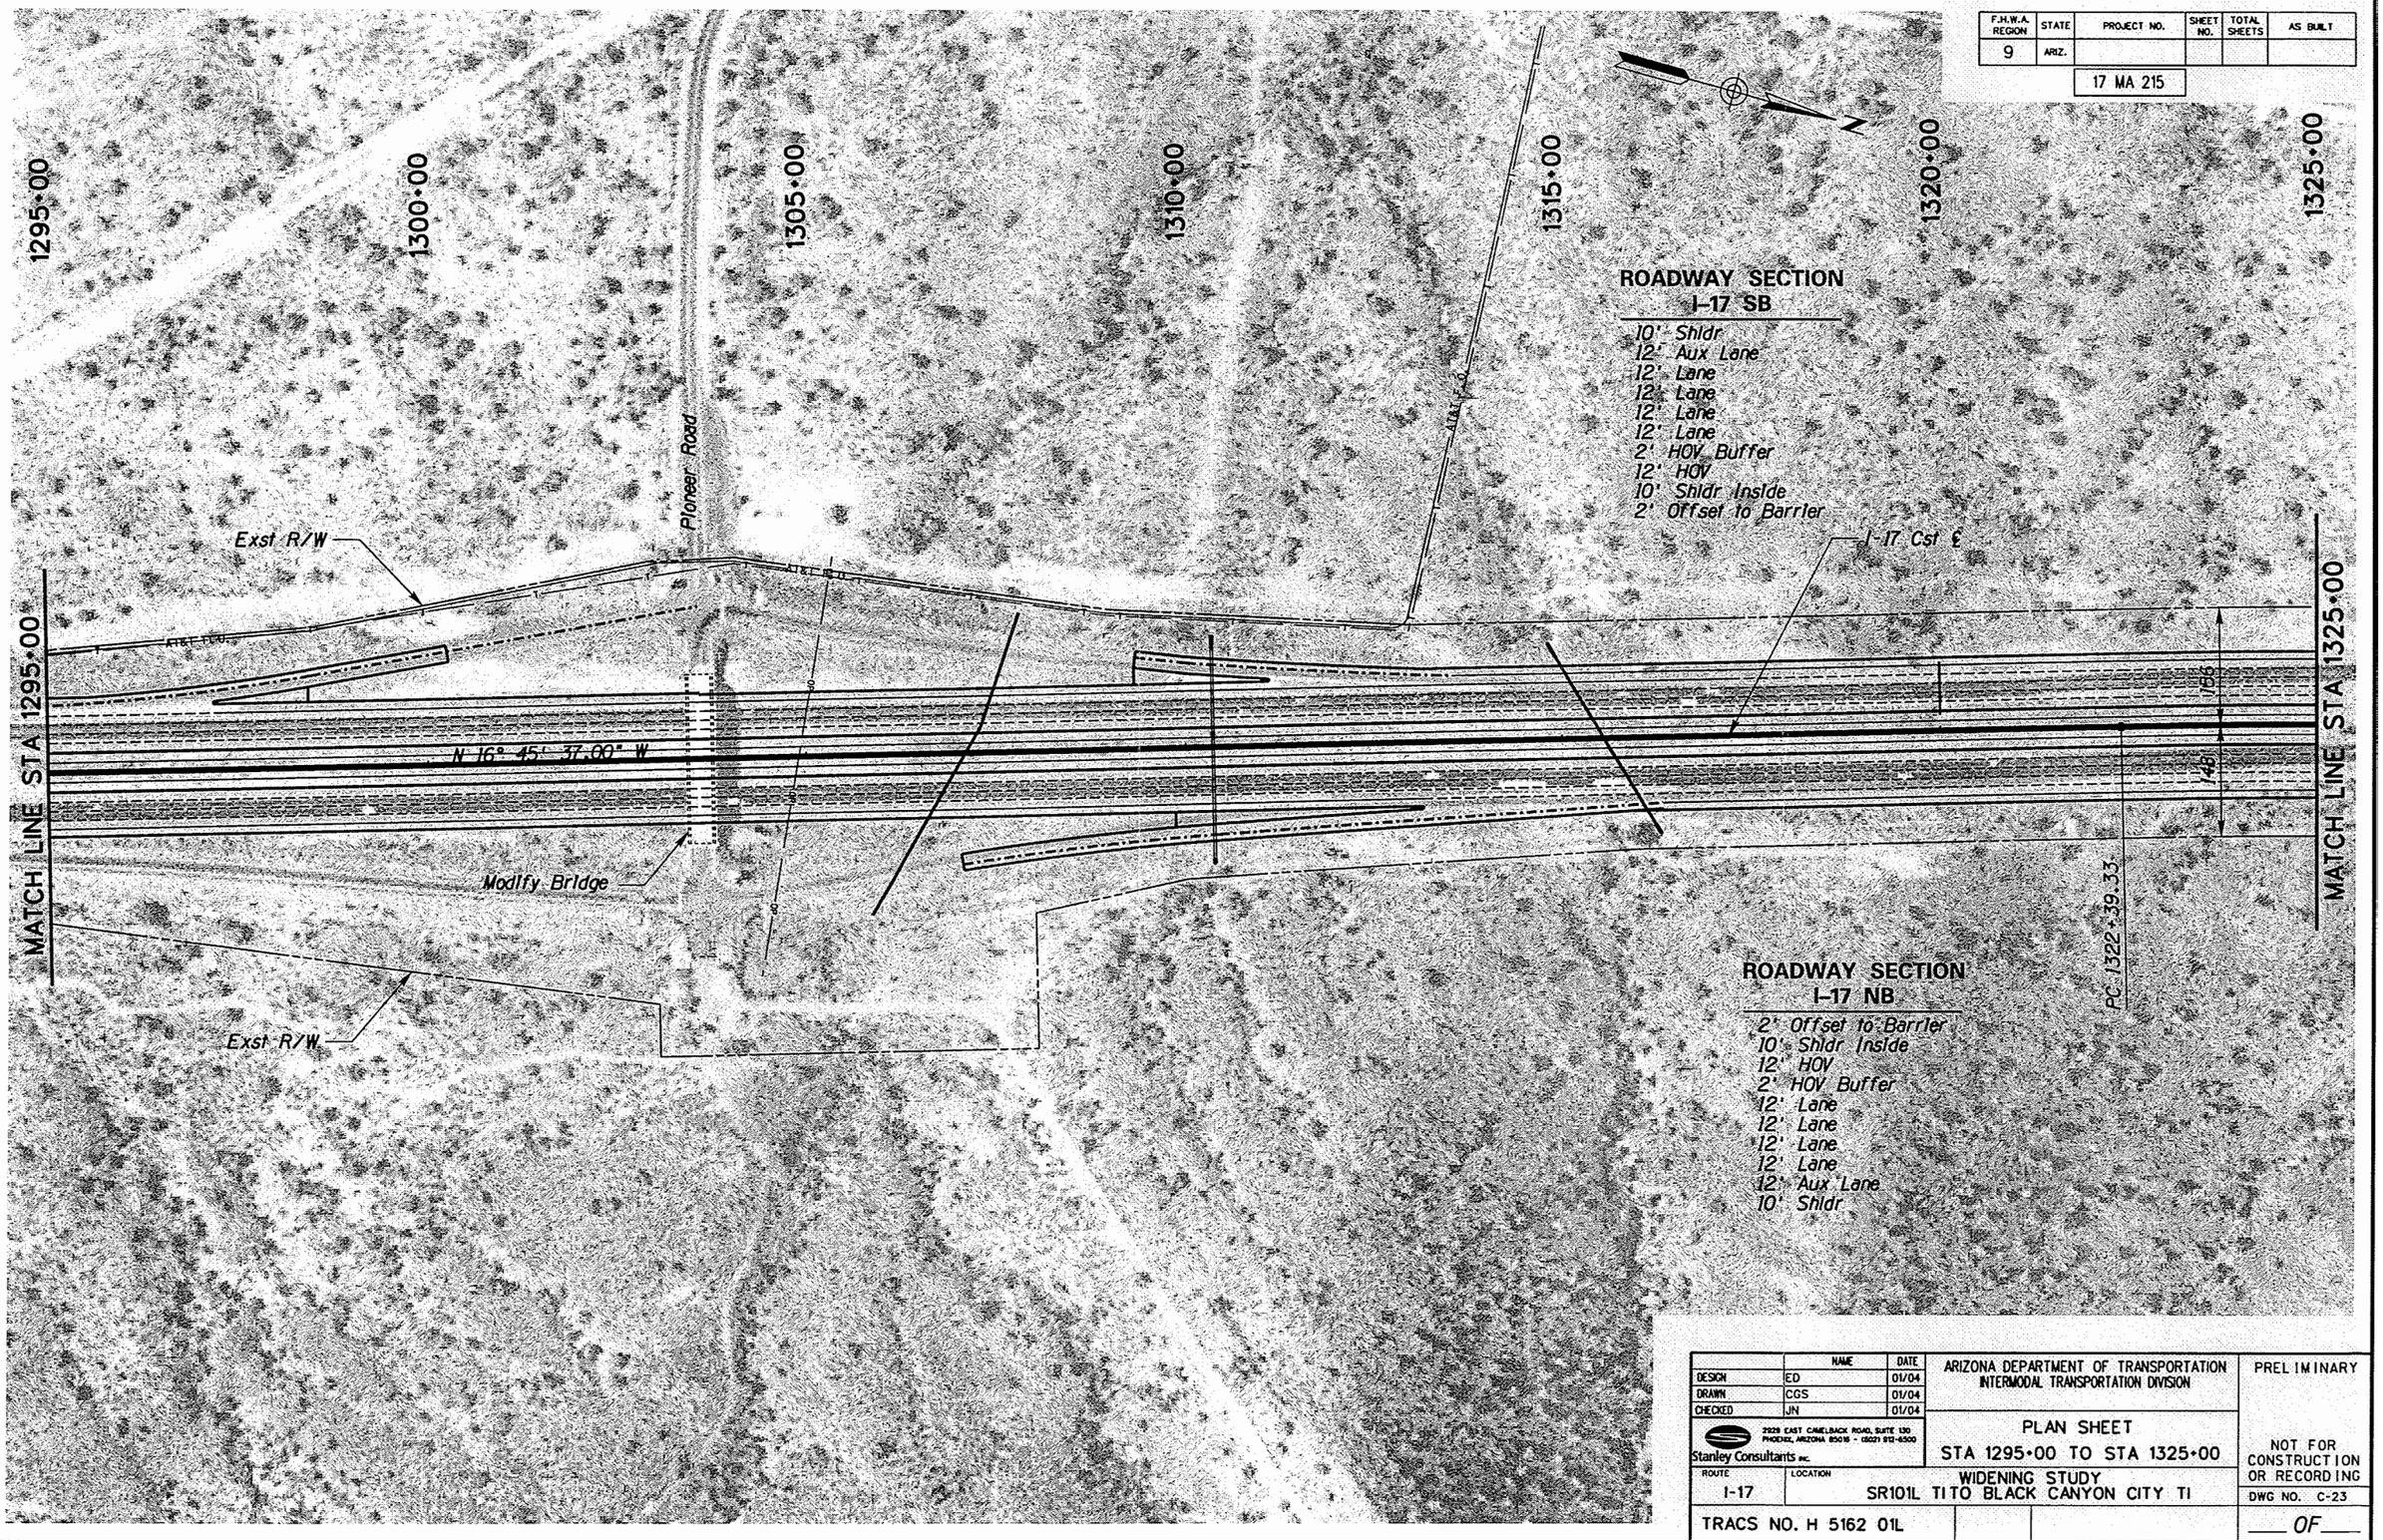

	NAME	DATE
DESIGN	ED	01/04
DRAWN	CGS	01/04
CHECKED	JN	01/04

Stanley Consultants INC.
2929 EAST CAMELBACK ROAD, SUITE 130
PHOENIX, ARIZONA 85016 · (602) 912-6500

ARIZONA DEPARTMENT OF TRANSPORTATION
INTERMODAL TRANSPORTATION DIVISION

PLAN SHEET
STA 1295+00 TO STA 1325+00

ROUTE: I-17
LOCATION: WIDENING STUDY SR101L TI TO BLACK CANYON CITY TI

TRACS NO. H 5162 01L

PRELIMINARY

NOT FOR CONSTRUCTION OR RECORDING

DWG NO. C-23

___ OF ___

NO.	DESCRIPTION OF REVISION	MADE BY	DATE

DATE: 09/29/04

FILENAME: q:\14791\dgn\h5162p22.dgn

F.H.W.A. REGION	STATE	PROJECT NO.	SHEET NO.	TOTAL SHEETS	AS BUILT
9	ARIZ.	17 MA 215			

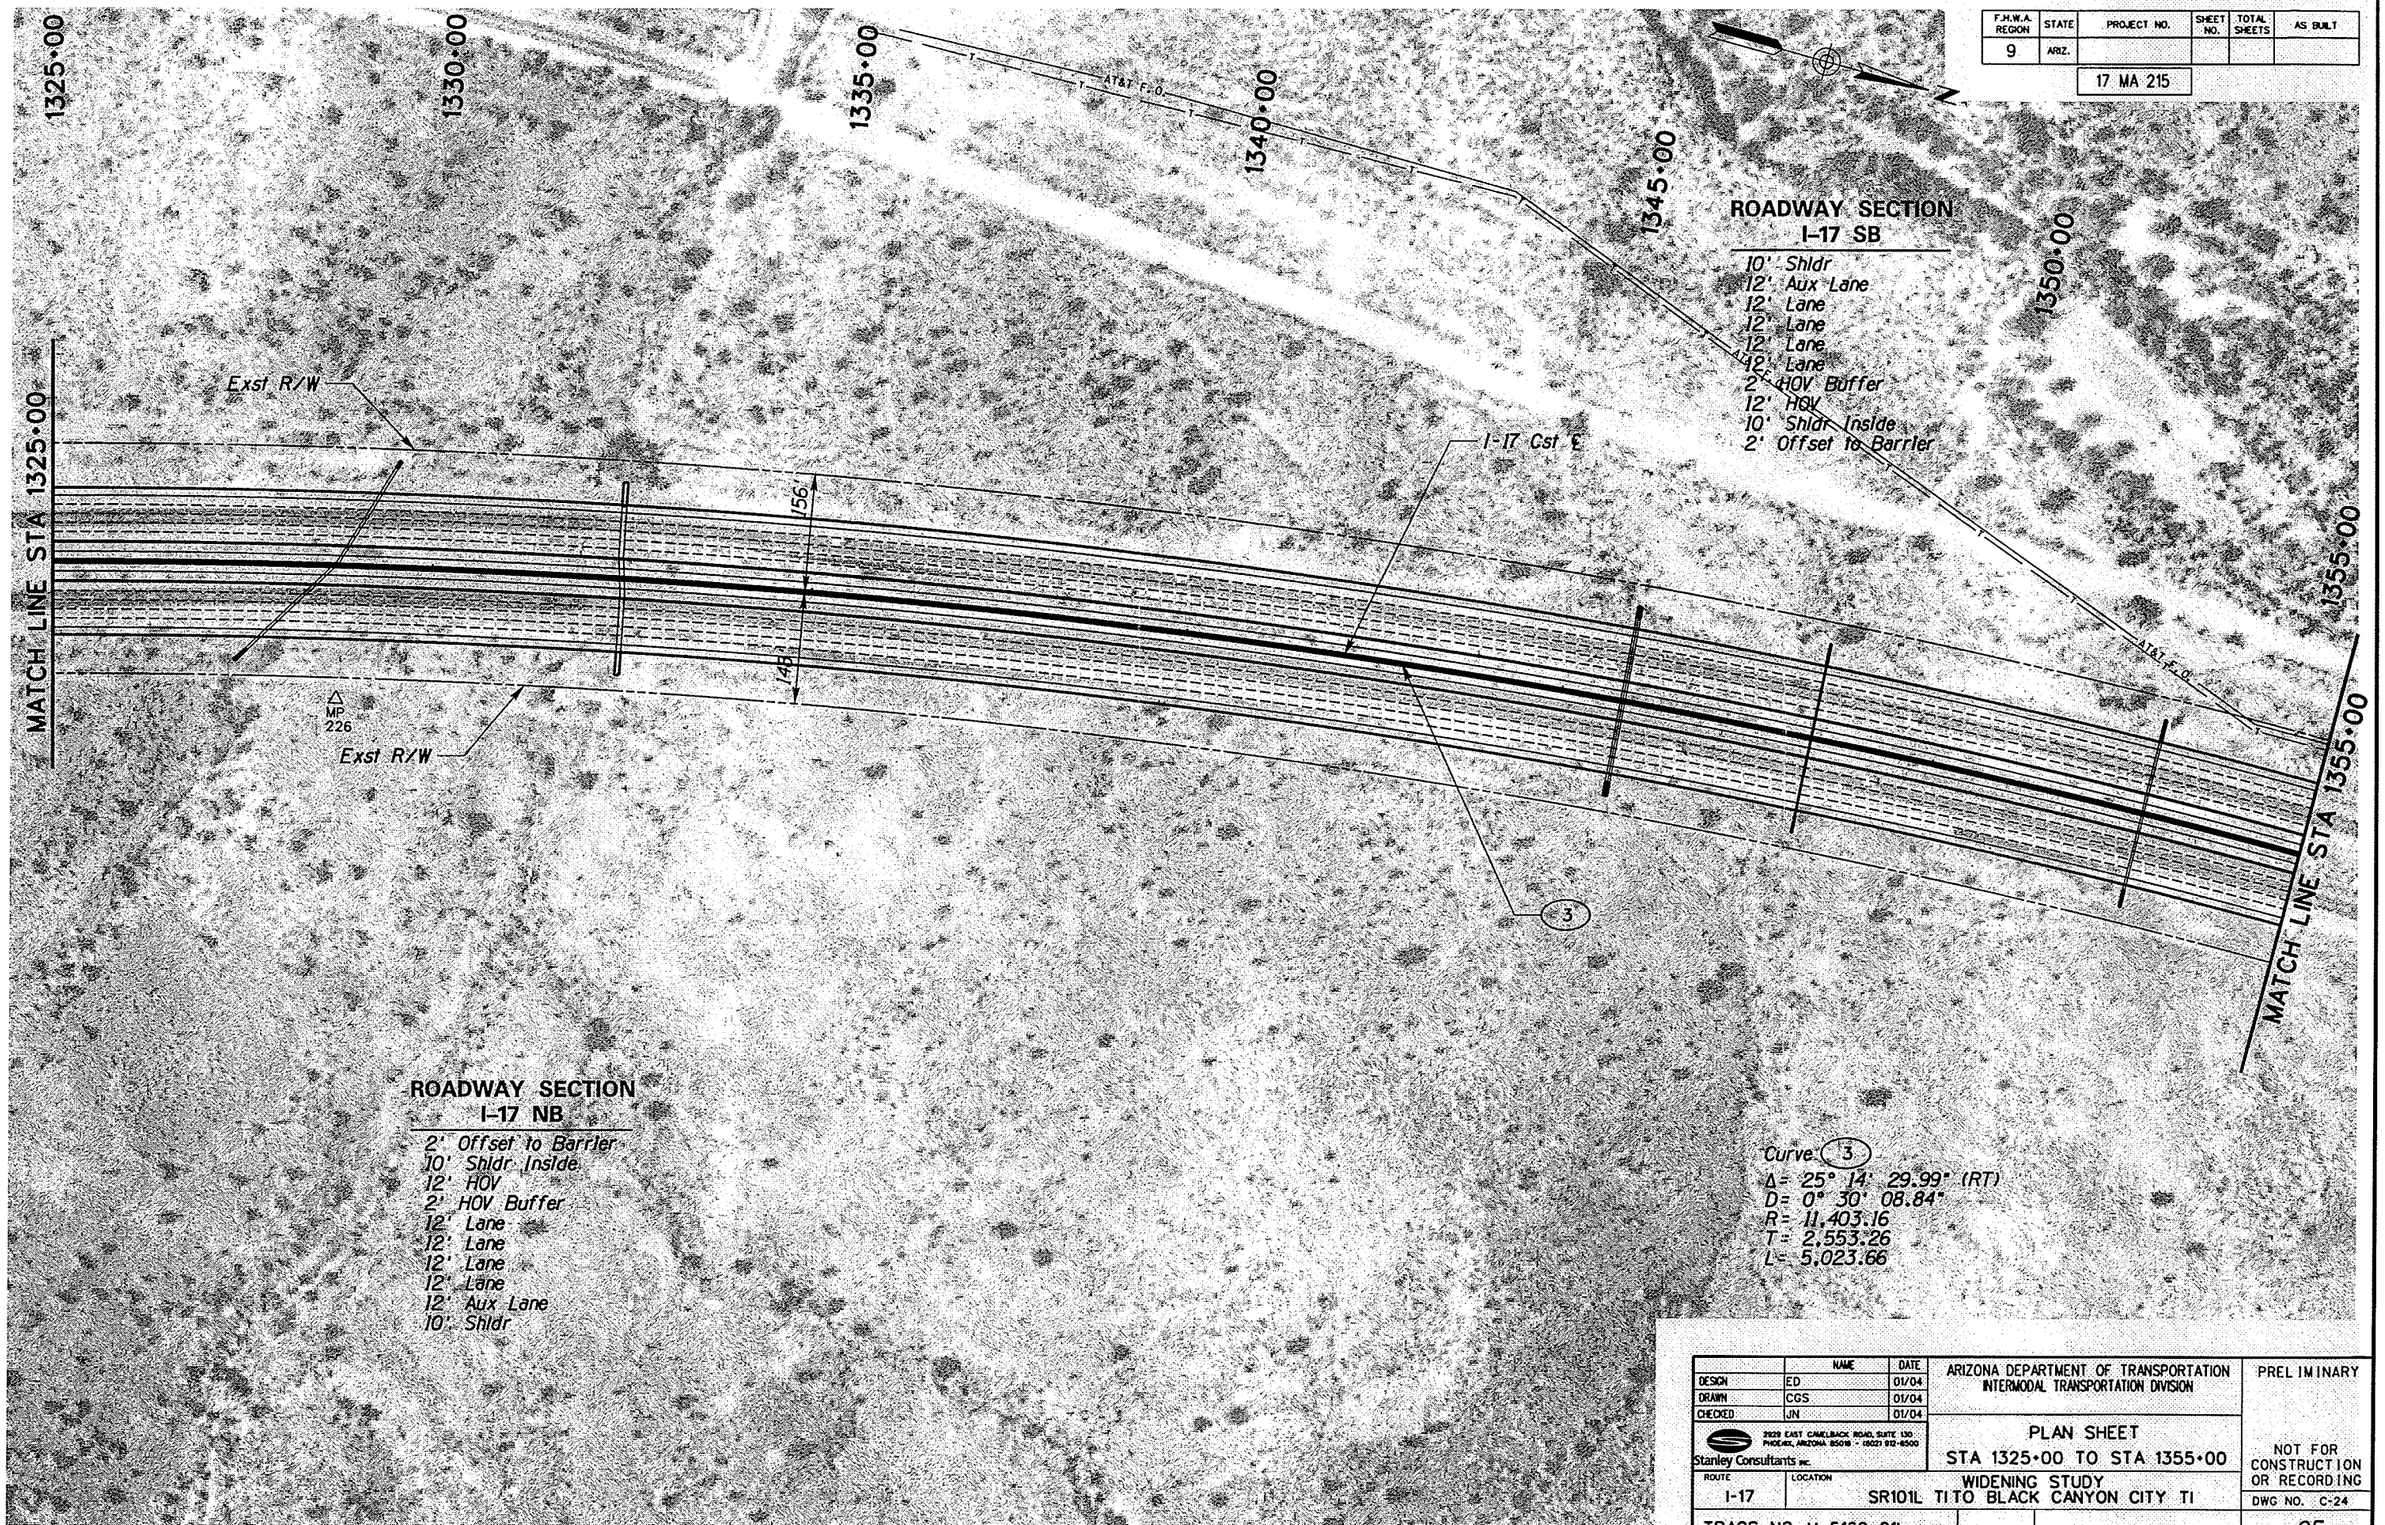

	NAME	DATE
DESIGN	ED	01/04
DRAWN	CGS	01/04
CHECKED	JN	01/04

ARIZONA DEPARTMENT OF TRANSPORTATION
INTERMODAL TRANSPORTATION DIVISION

2929 EAST CAMELBACK ROAD, SUITE 130
PHOENIX, ARIZONA 85016 - (602) 912-6500
Stanley Consultants INC.

PLAN SHEET
STA 1325+00 TO STA 1355+00

ROUTE	LOCATION
I-17	WIDENING STUDY SR101L TI TO BLACK CANYON CITY TI

TRACS NO. H 5162 01L

PRELIMINARY

NOT FOR CONSTRUCTION OR RECORDING

DWG NO. C-24

___ OF ___

NO.	DESCRIPTION OF REVISION	MADE BY	DATE

DATE: 09/29/04

FILENAME: q:\14791\dgn\h5162p23.dgn

F.H.W.A. REGION	STATE	PROJECT NO.	SHEET NO.	TOTAL SHEETS	AS BUILT
9	ARIZ.	17 MA 215			

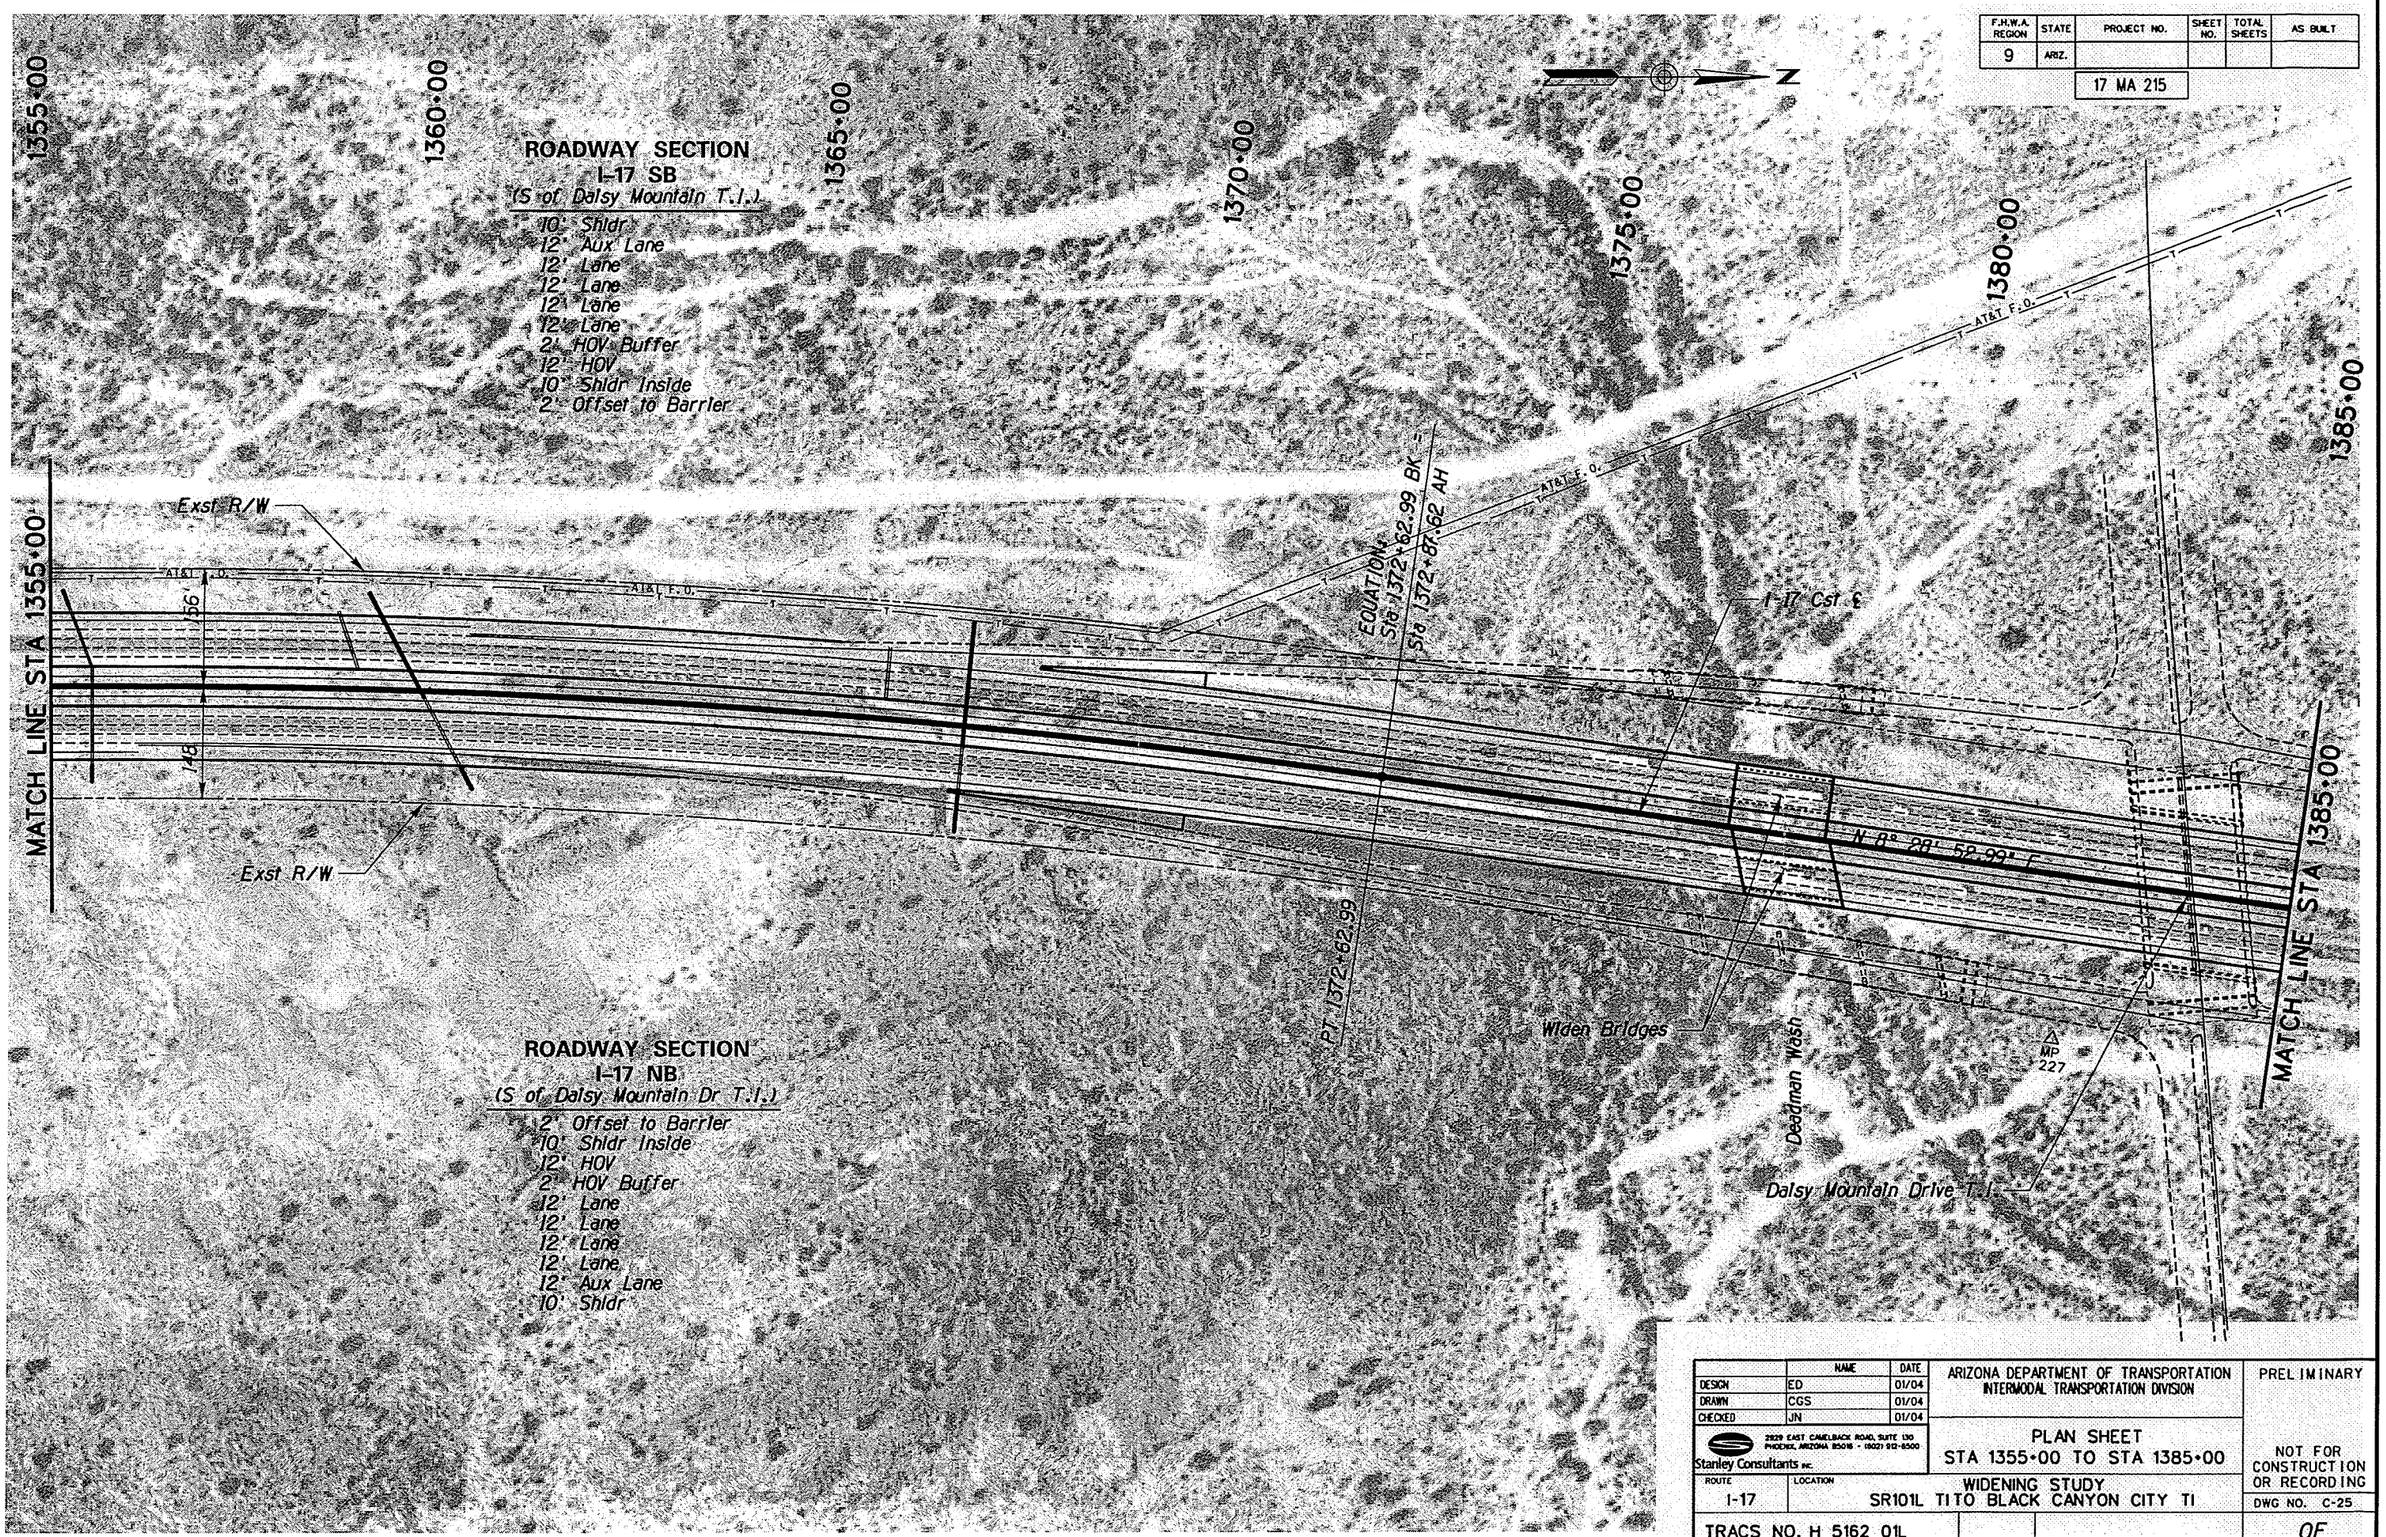

	NAME	DATE
DESIGN	ED	01/04
DRAWN	CGS	01/04
CHECKED	JN	01/04

Stanley Consultants INC.
2929 EAST CAMELBACK ROAD, SUITE 130
PHOENIX, ARIZONA 85016 - (602) 912-8500

ARIZONA DEPARTMENT OF TRANSPORTATION
INTERMODAL TRANSPORTATION DIVISION

PLAN SHEET
STA 1355+00 TO STA 1385+00

ROUTE: I-17
LOCATION: WIDENING STUDY SR101L TI TO BLACK CANYON CITY TI

TRACS NO. H 5162 01L

PRELIMINARY

NOT FOR CONSTRUCTION OR RECORDING

DWG NO. C-25

___ OF ___

NO.	DESCRIPTION OF REVISION	MADE BY	DATE

DATE: 09/29/04

FILENAME: q:\14791\dgn\h5162p24.dgn

F.H.W.A. REGION	STATE	PROJECT NO.	SHEET NO.	TOTAL SHEETS	AS BUILT
9	ARIZ.	17 MA 215			

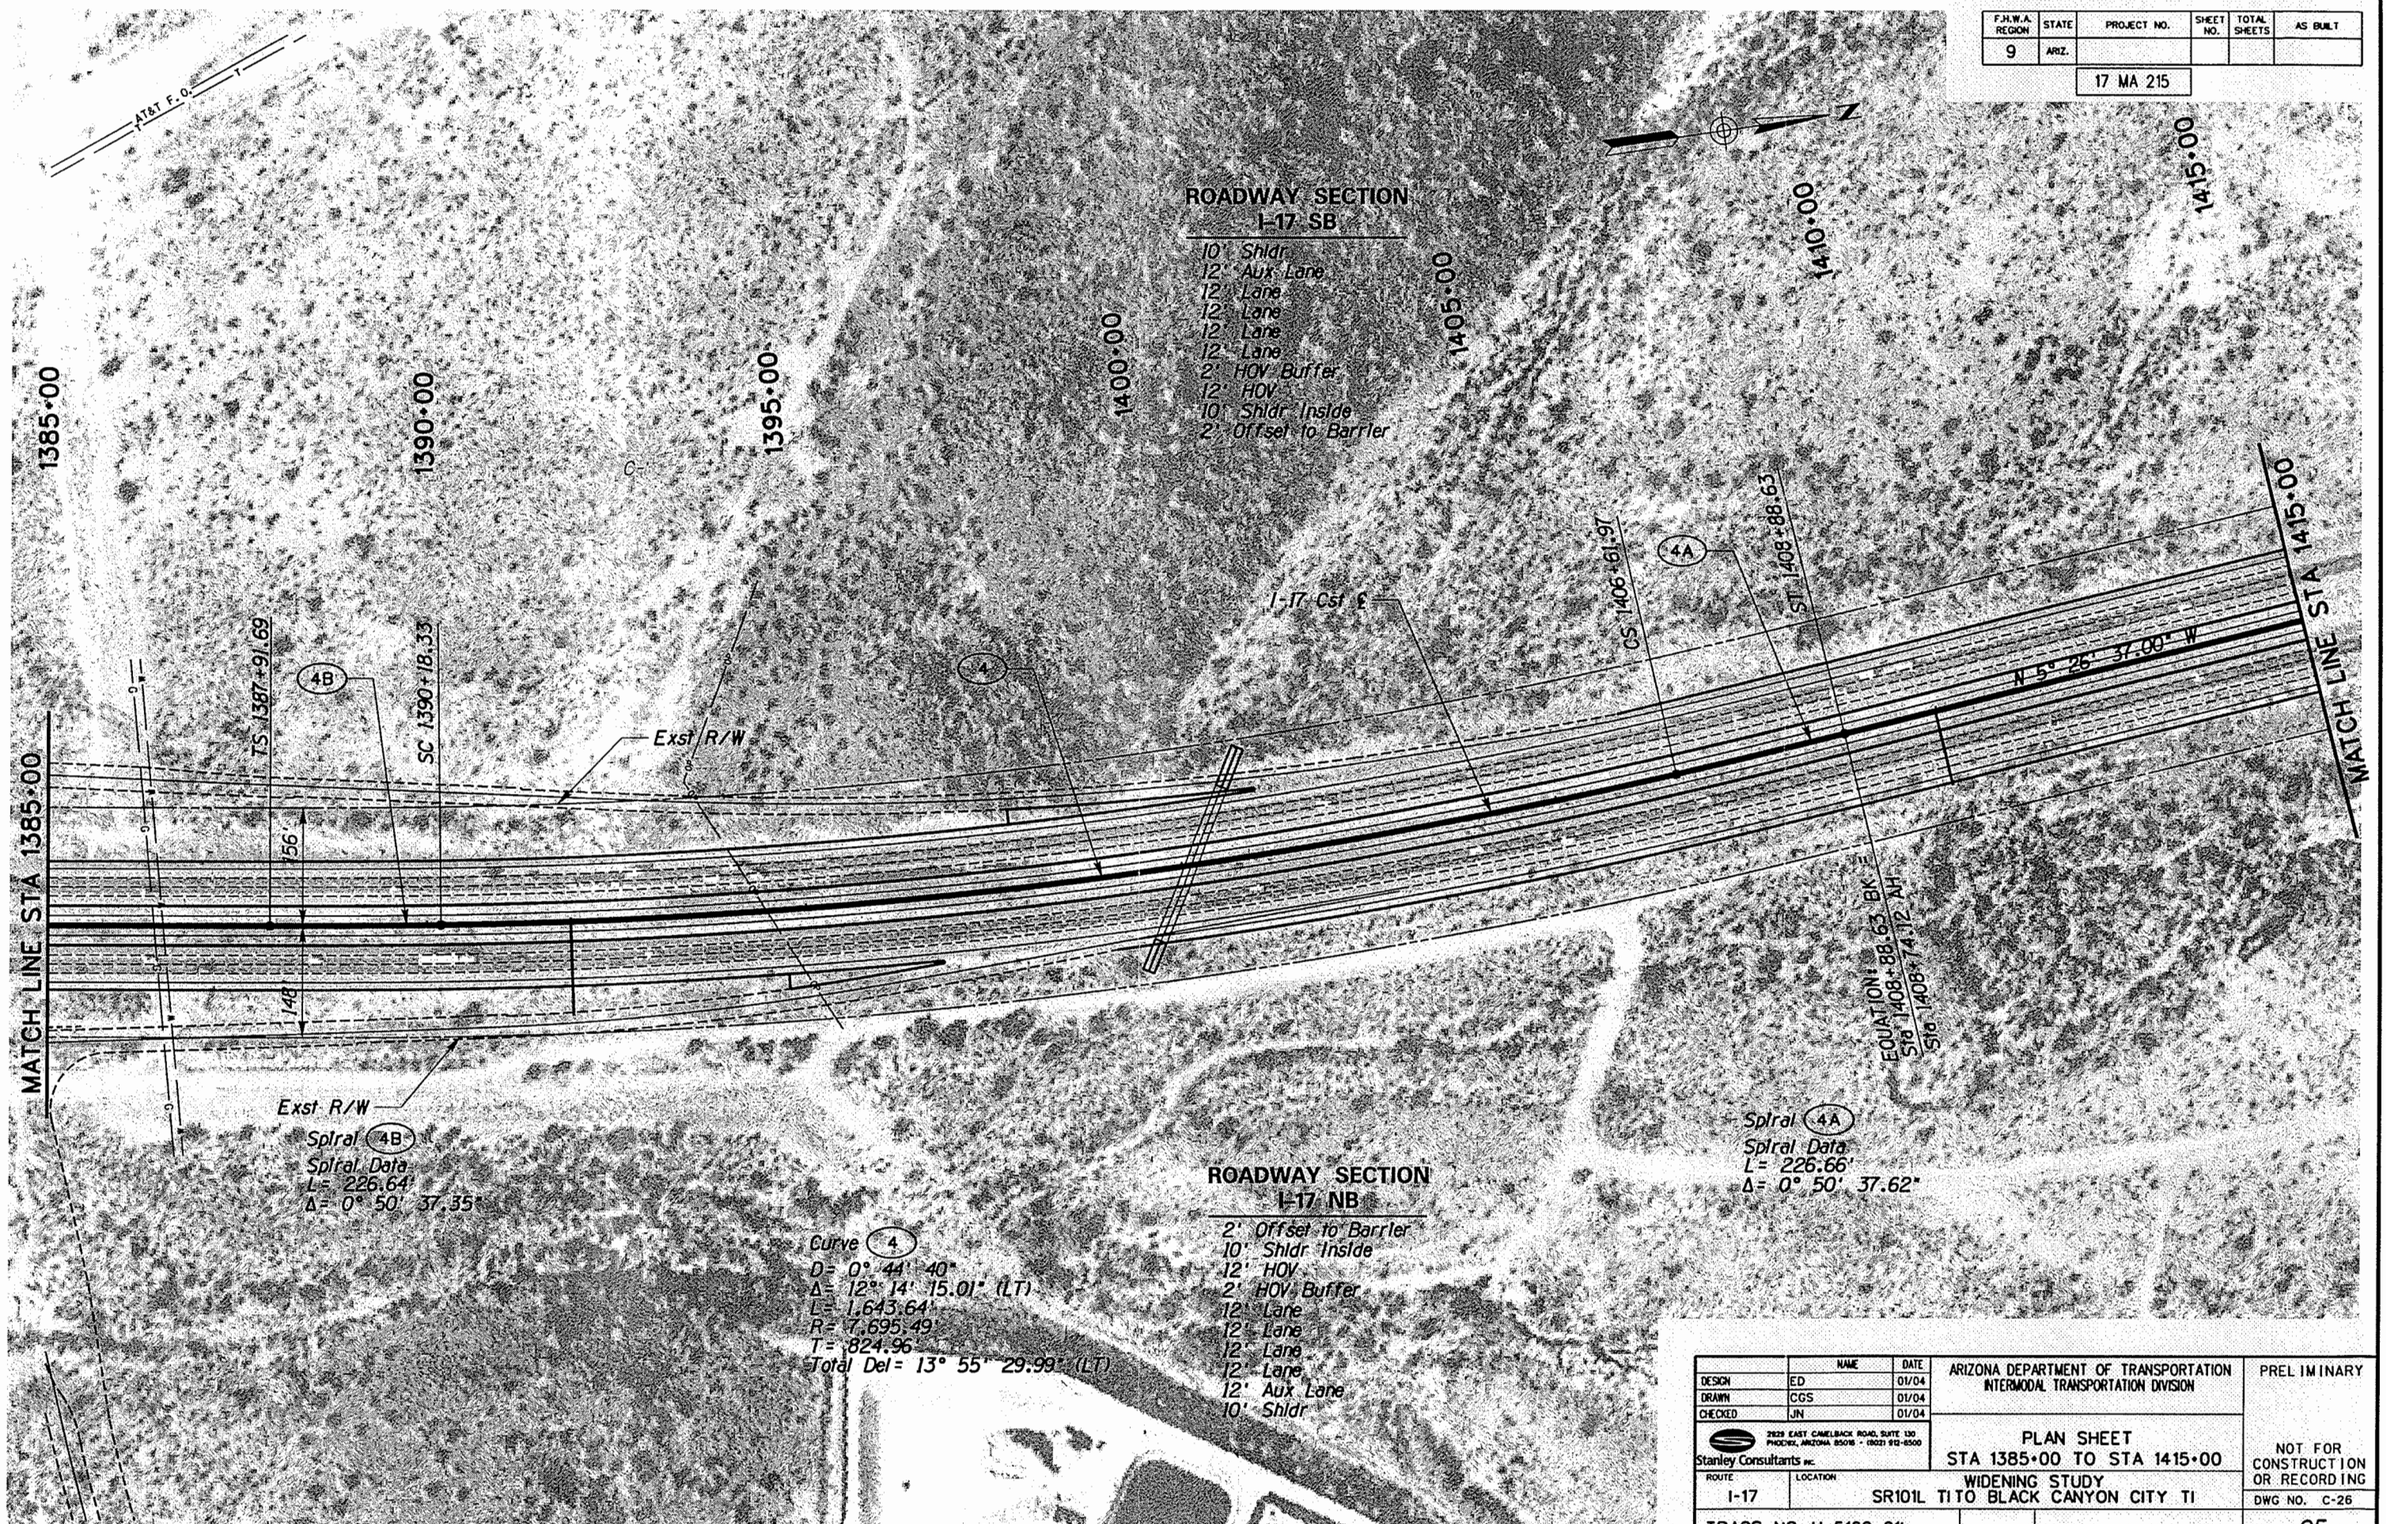

	NAME	DATE	ARIZONA DEPARTMENT OF TRANSPORTATION INTERMODAL TRANSPORTATION DIVISION	PRELIMINARY
DESIGN	ED	01/04		
DRAWN	CGS	01/04		
CHECKED	JN	01/04		
Stanley Consultants INC. 2929 EAST CAMELBACK ROAD, SUITE 130 PHOENIX, ARIZONA 85016 - (602) 912-6500			PLAN SHEET STA 1385+00 TO STA 1415+00	NOT FOR CONSTRUCTION OR RECORDING
ROUTE I-17	LOCATION WIDENING STUDY SR101L TI TO BLACK CANYON CITY TI			DWG NO. C-26
TRACS NO. H 5162 01L				___ OF ___

NO.	DESCRIPTION OF REVISION	DATE	MADE BY

DATE: 03/29/04

FILENAME: q:\14791\dgn\h5162p25.dgn

F.H.W.A. REGION	STATE	PROJECT NO.	SHEET NO.	TOTAL SHEETS	AS BUILT
9	ARIZ.	17 MA 215			

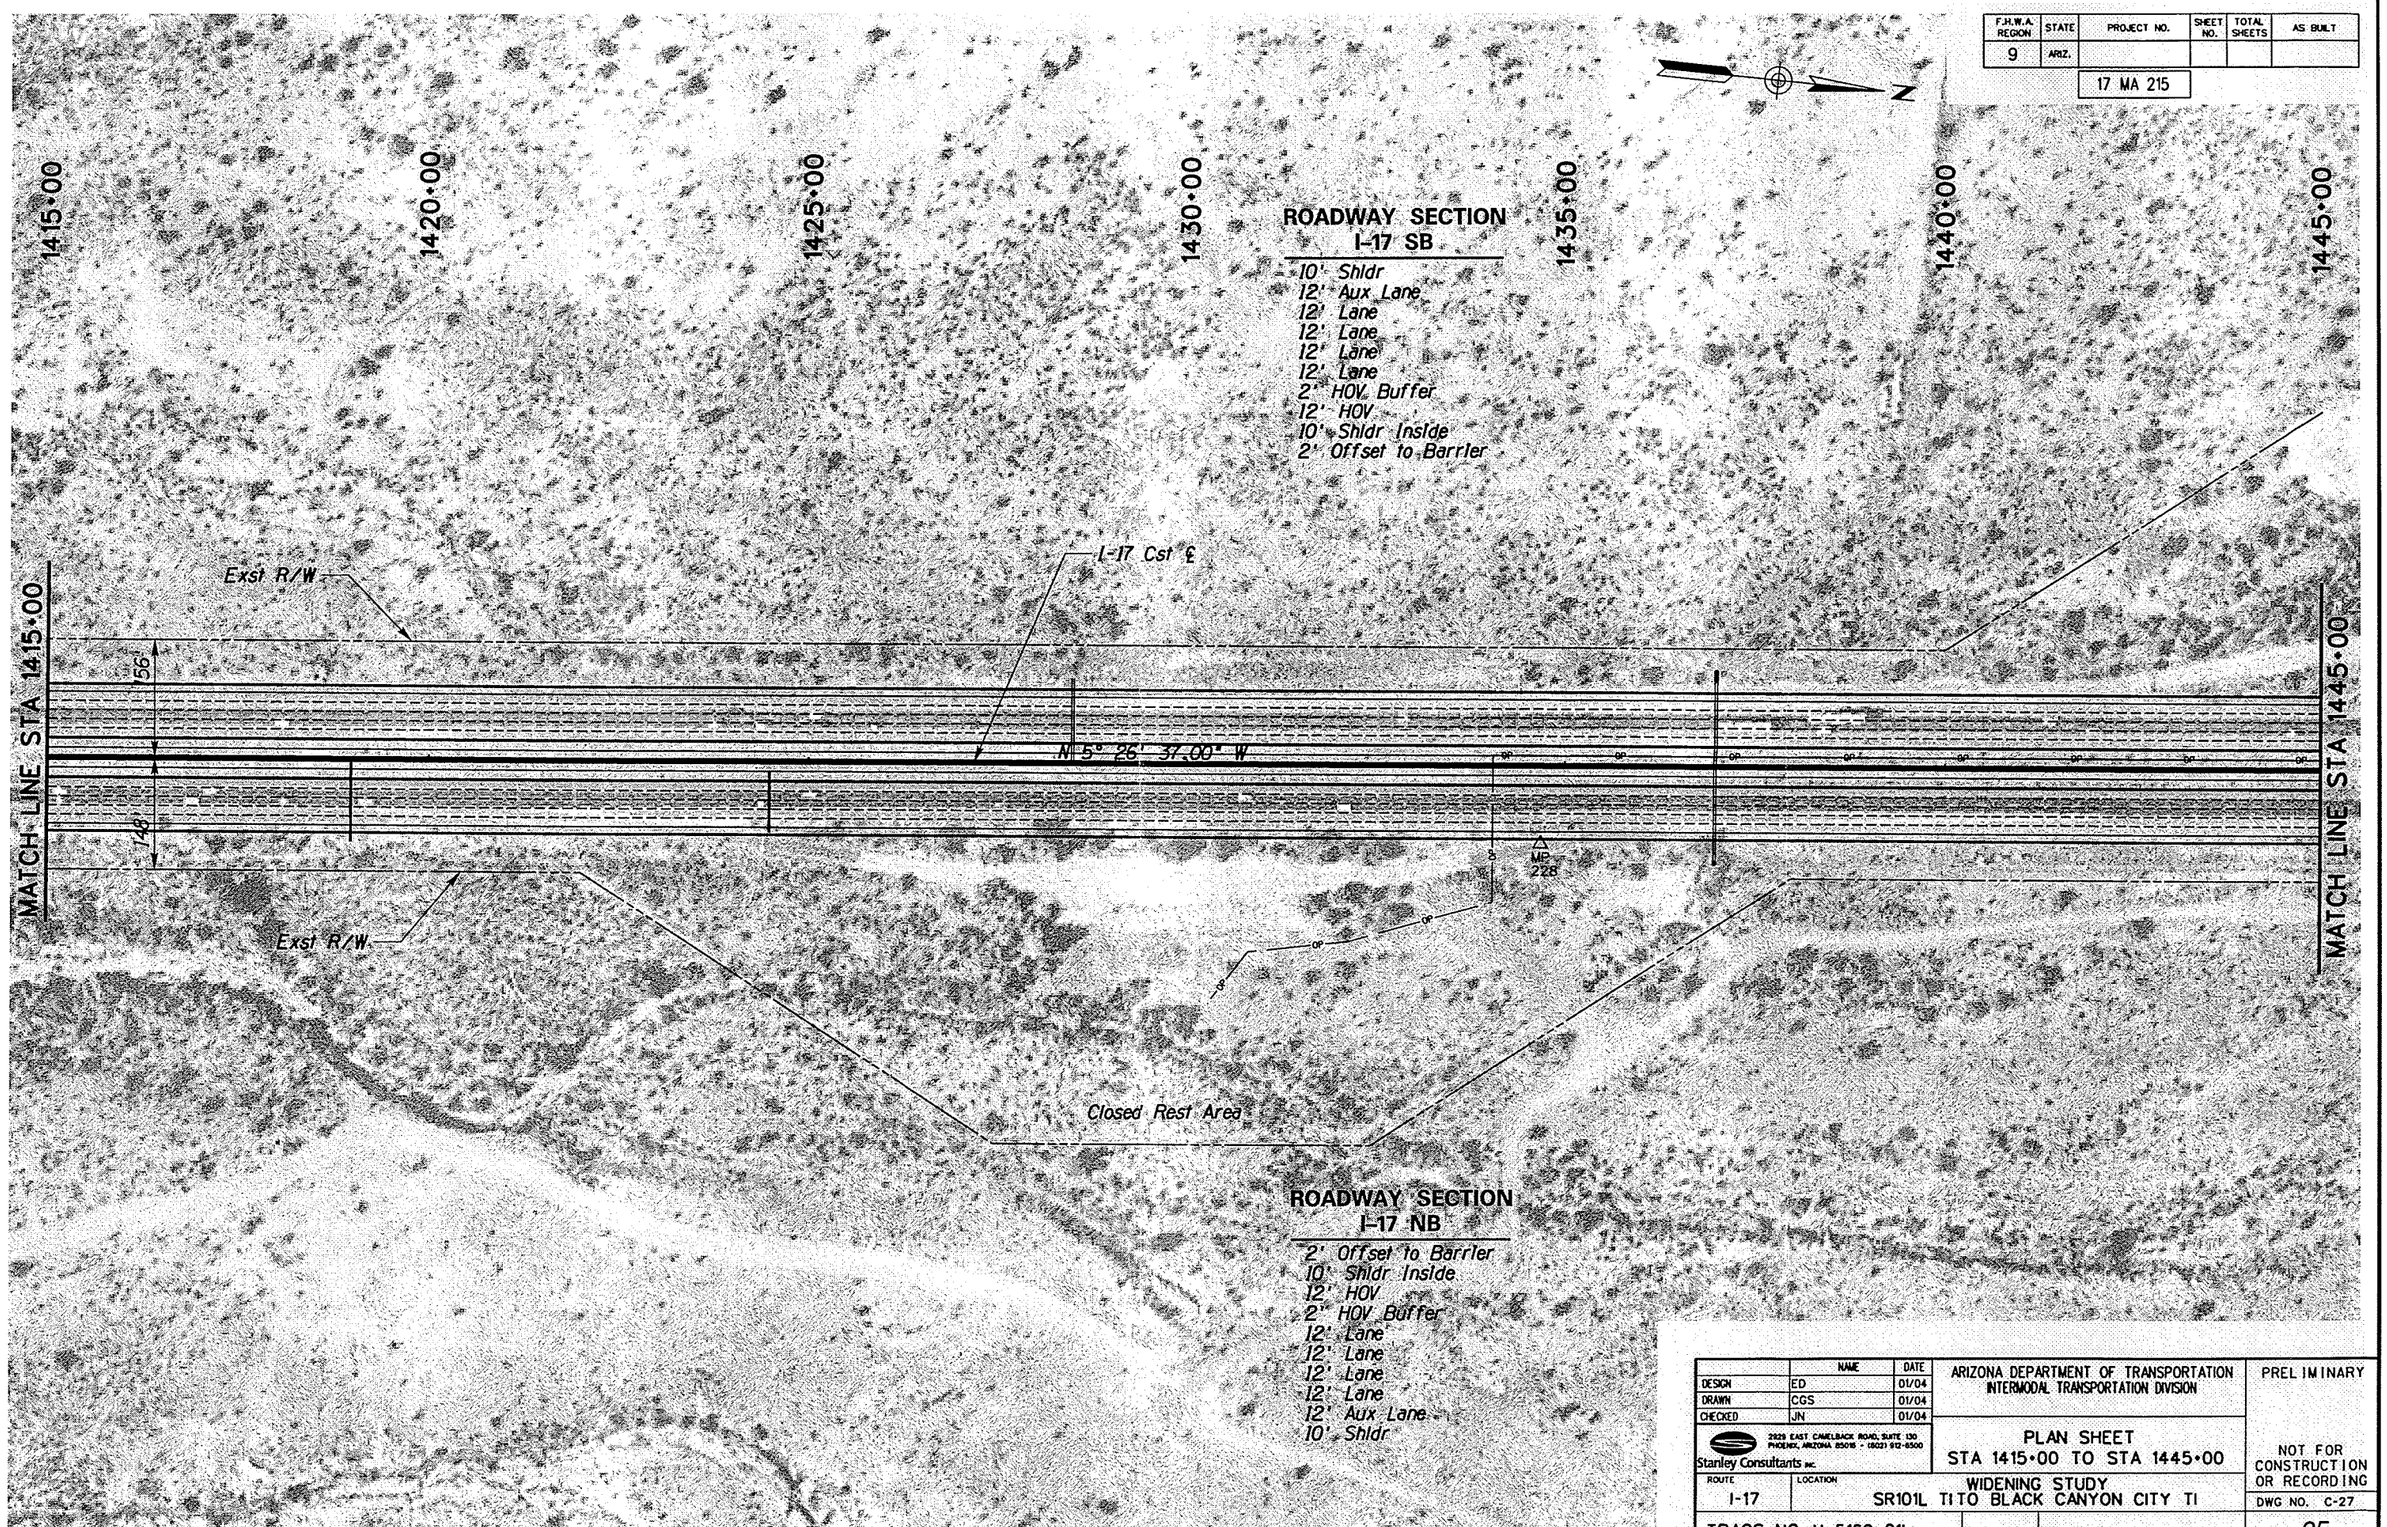

	NAME	DATE
DESIGN	ED	01/04
DRAWN	CGS	01/04
CHECKED	JN	01/04

Stanley Consultants INC.
2929 EAST CAMELBACK ROAD, SUITE 130
PHOENIX, ARIZONA 85016 - (602) 912-6500

ARIZONA DEPARTMENT OF TRANSPORTATION
INTERMODAL TRANSPORTATION DIVISION

PLAN SHEET
STA 1415+00 TO STA 1445+00

ROUTE: I-17
LOCATION: WIDENING STUDY
SR101L TI TO BLACK CANYON CITY TI

TRACS NO. H 5162 01L

PRELIMINARY

NOT FOR CONSTRUCTION OR RECORDING

DWG NO. C-27

___ OF ___

NO.	DESCRIPTION OF REVISION	MADE BY	DATE

DATE: 09/29/04

FILENAME: qt\14791\dgn\h5162p26.dgn

F.H.W.A. REGION	STATE	PROJECT NO.	SHEET NO.	TOTAL SHEETS	AS BUILT
9	ARIZ.	17 MA 215			

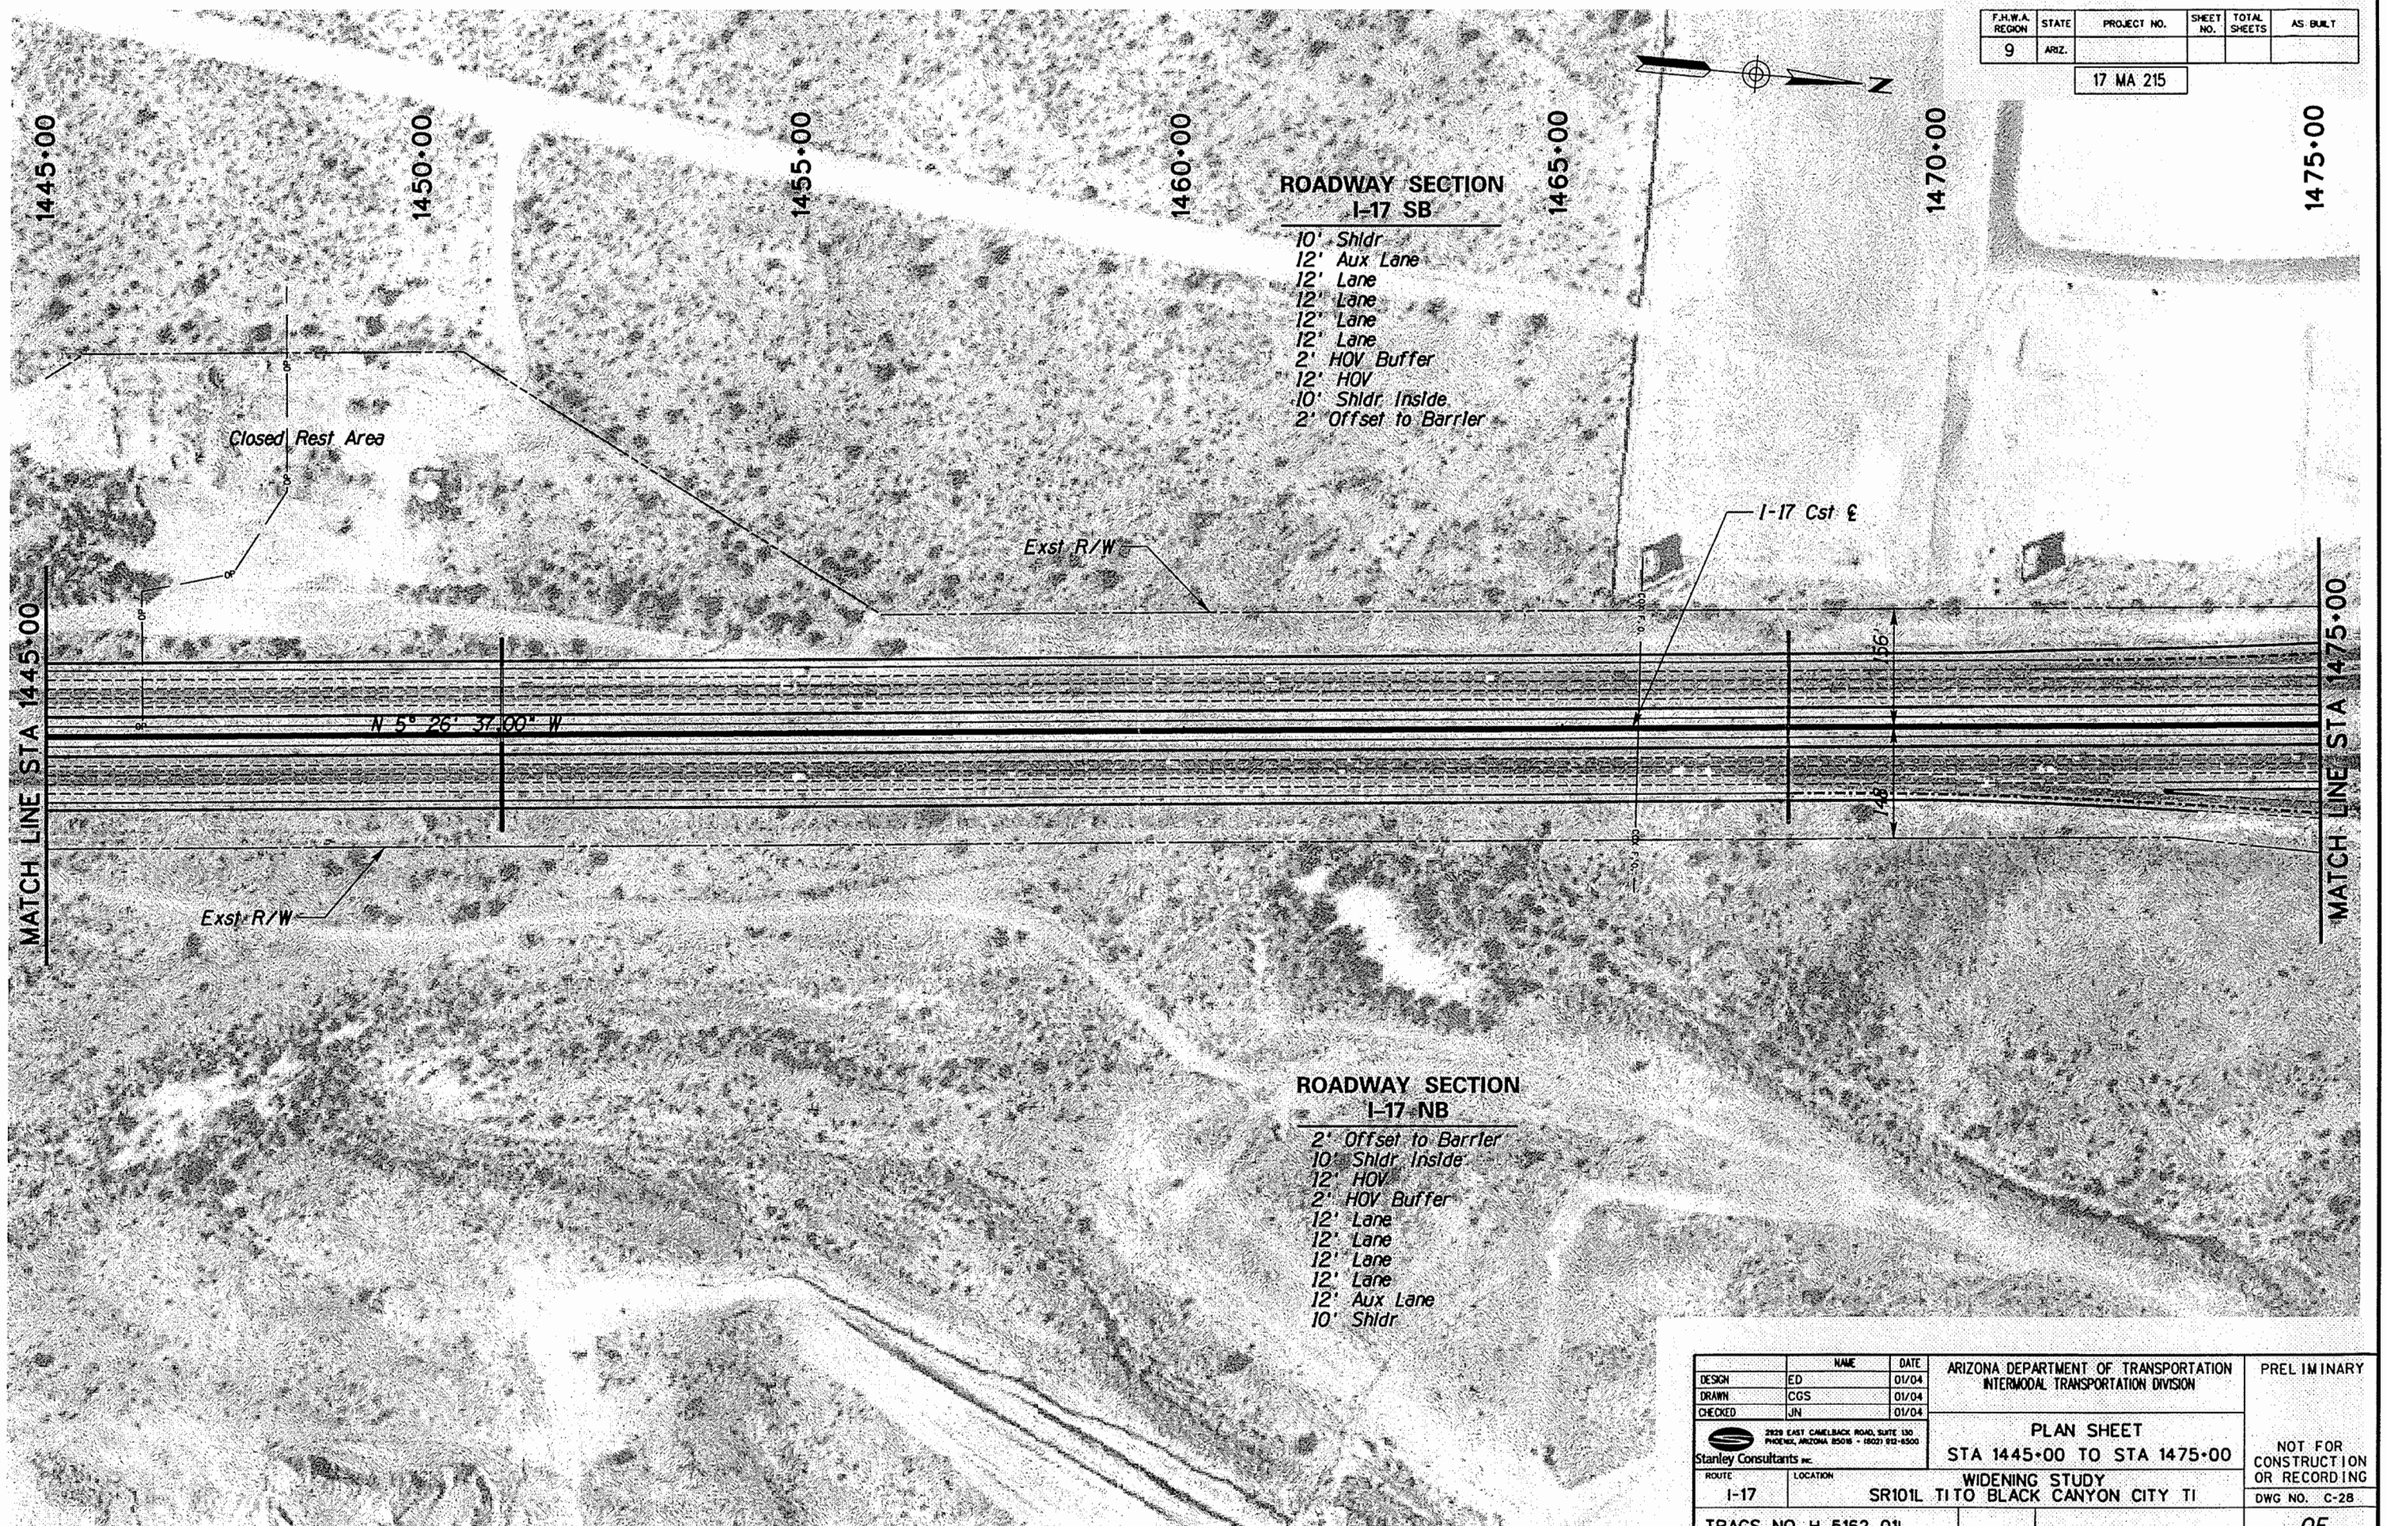

	NAME	DATE
DESIGN	ED	01/04
DRAWN	CGS	01/04
CHECKED	JN	01/04

Stanley Consultants INC.
2929 EAST CAMELBACK ROAD, SUITE 130
PHOENIX, ARIZONA 85016 • (602) 912-6500

ARIZONA DEPARTMENT OF TRANSPORTATION
INTERMODAL TRANSPORTATION DIVISION

PLAN SHEET
STA 1445+00 TO STA 1475+00

PRELIMINARY

NOT FOR CONSTRUCTION OR RECORDING

ROUTE	LOCATION
I-17	WIDENING STUDY SR101L TI TO BLACK CANYON CITY TI

TRACS NO. H 5162 01L

DWG NO. C-28

___ OF ___

NO.	DESCRIPTION OF REVISION	MADE BY	DATE

DATE: 09/29/04

FILENAME: q:\14791\dgn\h5162p27.dgn

F.H.W.A. REGION	STATE	PROJECT NO.	SHEET NO.	TOTAL SHEETS	AS BUILT
9	ARIZ.				

17 MA 215

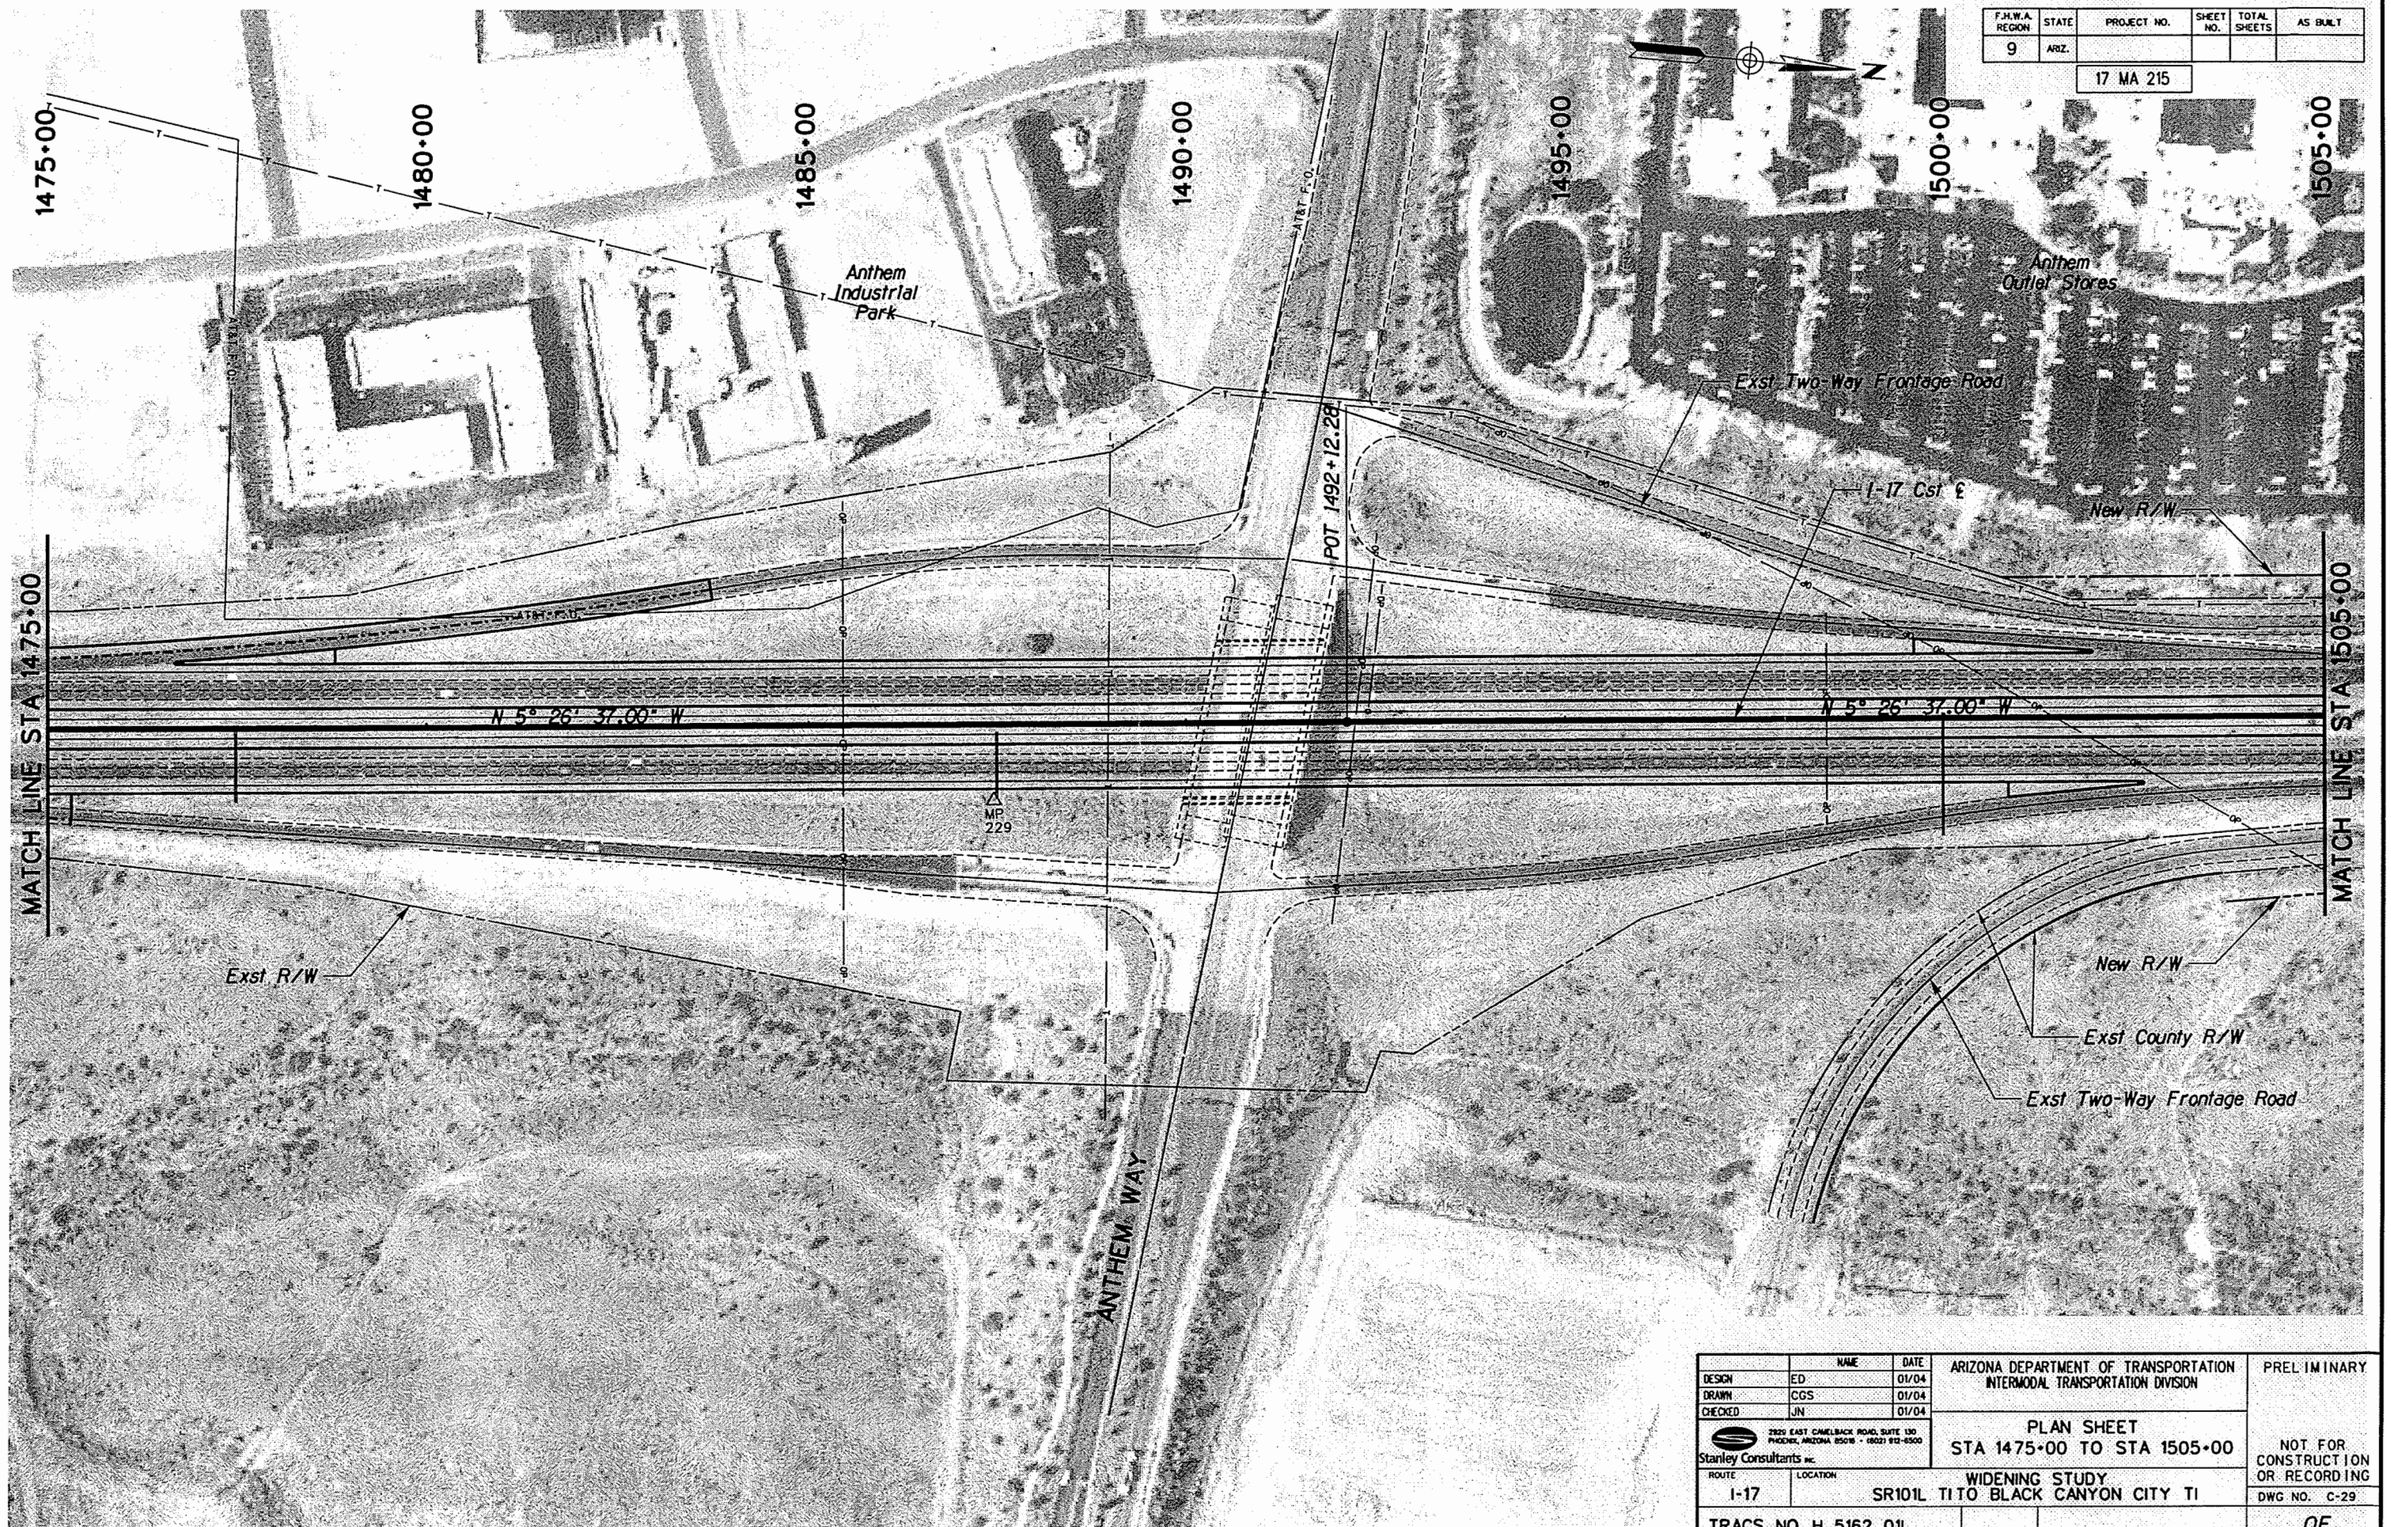

	NAME	DATE
DESIGN	ED	01/04
DRAWN	CGS	01/04
CHECKED	JN	01/04

Stanley Consultants INC.
2929 EAST CAMELBACK ROAD, SUITE 130
PHOENIX, ARIZONA 85016 · (602) 912-6500

ARIZONA DEPARTMENT OF TRANSPORTATION
INTERMODAL TRANSPORTATION DIVISION

PLAN SHEET
STA 1475+00 TO STA 1505+00

PRELIMINARY

NOT FOR CONSTRUCTION OR RECORDING

ROUTE: I-17
LOCATION: WIDENING STUDY SR101L TI TO BLACK CANYON CITY TI

DWG NO. C-29

TRACS NO. H 5162 01L

___ OF ___

NO.	DESCRIPTION OF REVISION	MADE BY	DATE
1			
2			

DATE: 09/29/04

FILENAME: q:\14791\dgn\h5162p28.dgn

F.H.W.A. REGION	STATE	PROJECT NO.	SHEET NO.	TOTAL SHEETS	AS BUILT
9	ARIZ.				

17 MA 215

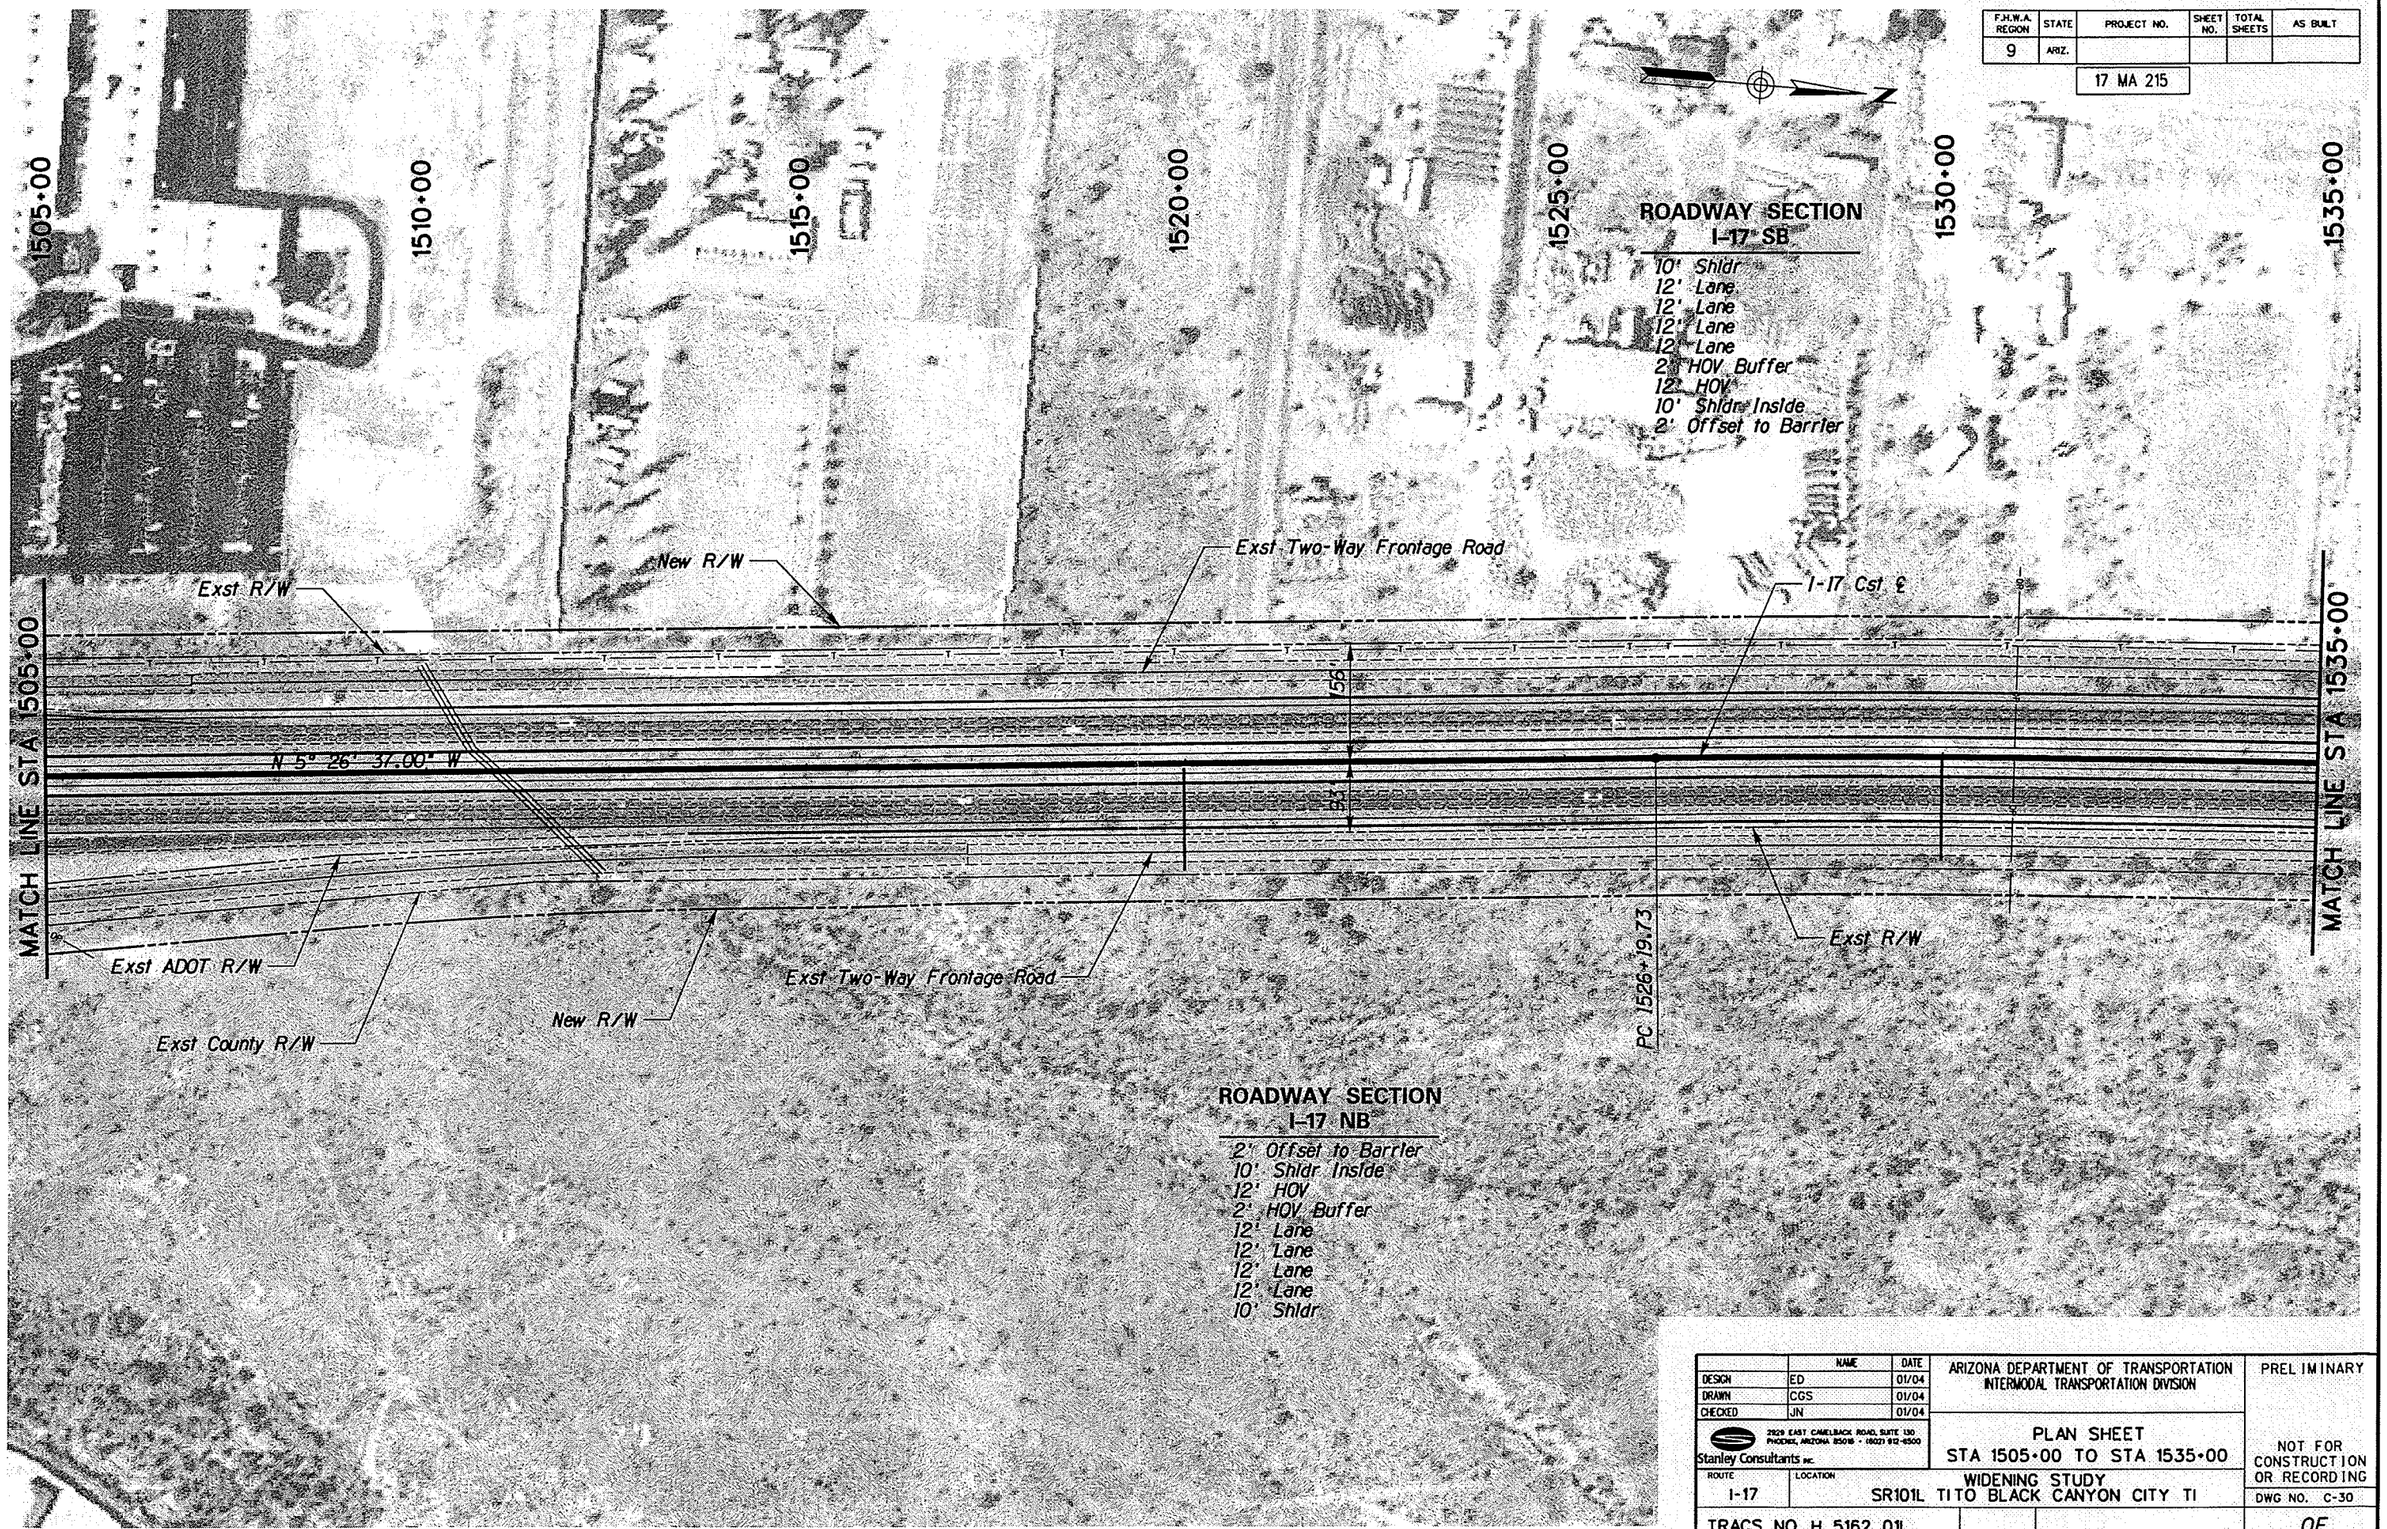

	NAME	DATE
DESIGN	ED	01/04
DRAWN	CGS	01/04
CHECKED	JN	01/04

Stanley Consultants INC.
2929 EAST CAMELBACK ROAD, SUITE 130
PHOENIX, ARIZONA 85016 • (602) 912-6500

ARIZONA DEPARTMENT OF TRANSPORTATION
INTERMODAL TRANSPORTATION DIVISION

PLAN SHEET
STA 1505+00 TO STA 1535+00

ROUTE: I-17
LOCATION: WIDENING STUDY
SR101L TI TO BLACK CANYON CITY TI

TRACS NO. H 5162 01L

PRELIMINARY

NOT FOR CONSTRUCTION OR RECORDING

DWG NO. C-30

___ OF ___

NO.	DESCRIPTION OF REVISION	MADE BY	DATE
NO.1			
NO.2			

DATE: 09/29/04

FILENAME: q:\14791\dgn\h5162p29.dgn

F.H.W.A. REGION	STATE	PROJECT NO.	SHEET NO.	TOTAL SHEETS	AS BUILT
9	ARIZ.	17 MA 215			

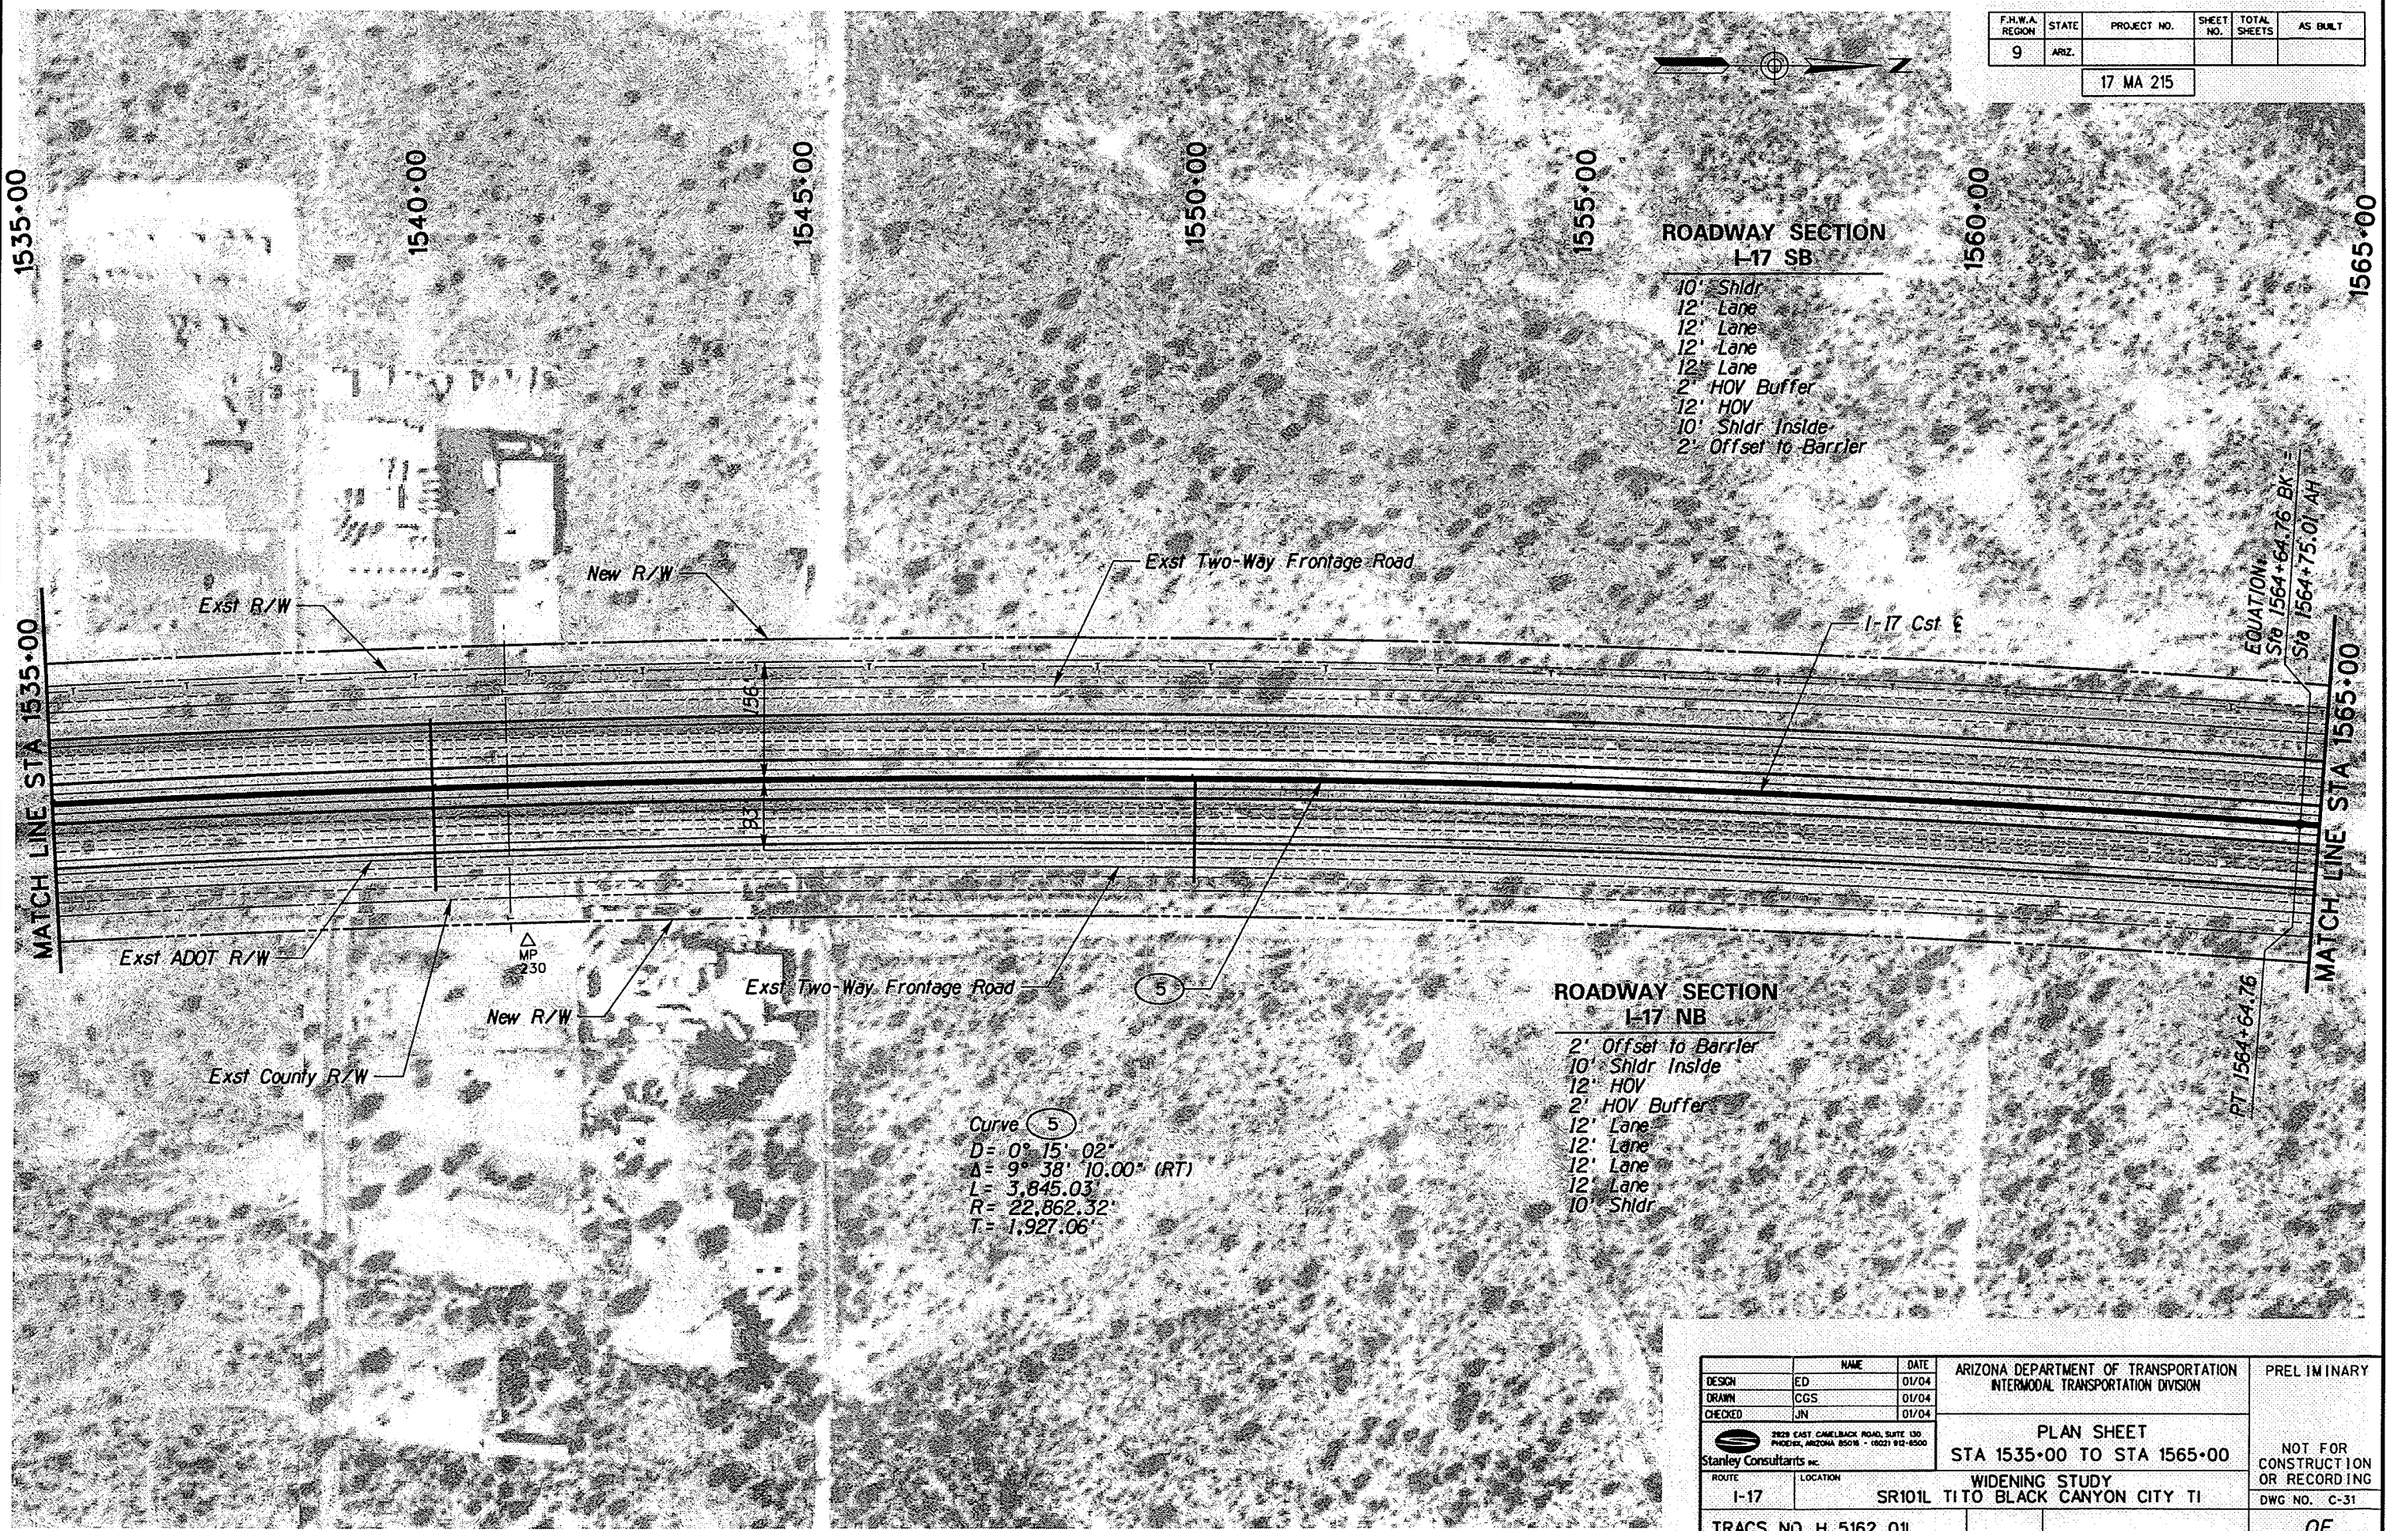

	NAME	DATE
DESIGN	ED	01/04
DRAWN	CGS	01/04
CHECKED	JN	01/04

Stanley Consultants INC.
2929 EAST CAMELBACK ROAD, SUITE 130
PHOENIX, ARIZONA 85016 - (602) 912-8500

ARIZONA DEPARTMENT OF TRANSPORTATION
INTERMODAL TRANSPORTATION DIVISION

PLAN SHEET
STA 1535+00 TO STA 1565+00

ROUTE: I-17
LOCATION: WIDENING STUDY
SR101L TI TO BLACK CANYON CITY TI

TRACS NO. H 5162 01L

PRELIMINARY

NOT FOR CONSTRUCTION OR RECORDING

DWG NO. C-31

___ OF ___

NO.	DESCRIPTION OF REVISION	MADE BY	DATE

DATE: 09/29/04

FILENAME: q:\14791\dgn\h5162p30.dgn

F.H.W.A. REGION	STATE	PROJECT NO.	SHEET NO.	TOTAL SHEETS	AS BUILT
9	ARIZ.	17 MA 215			

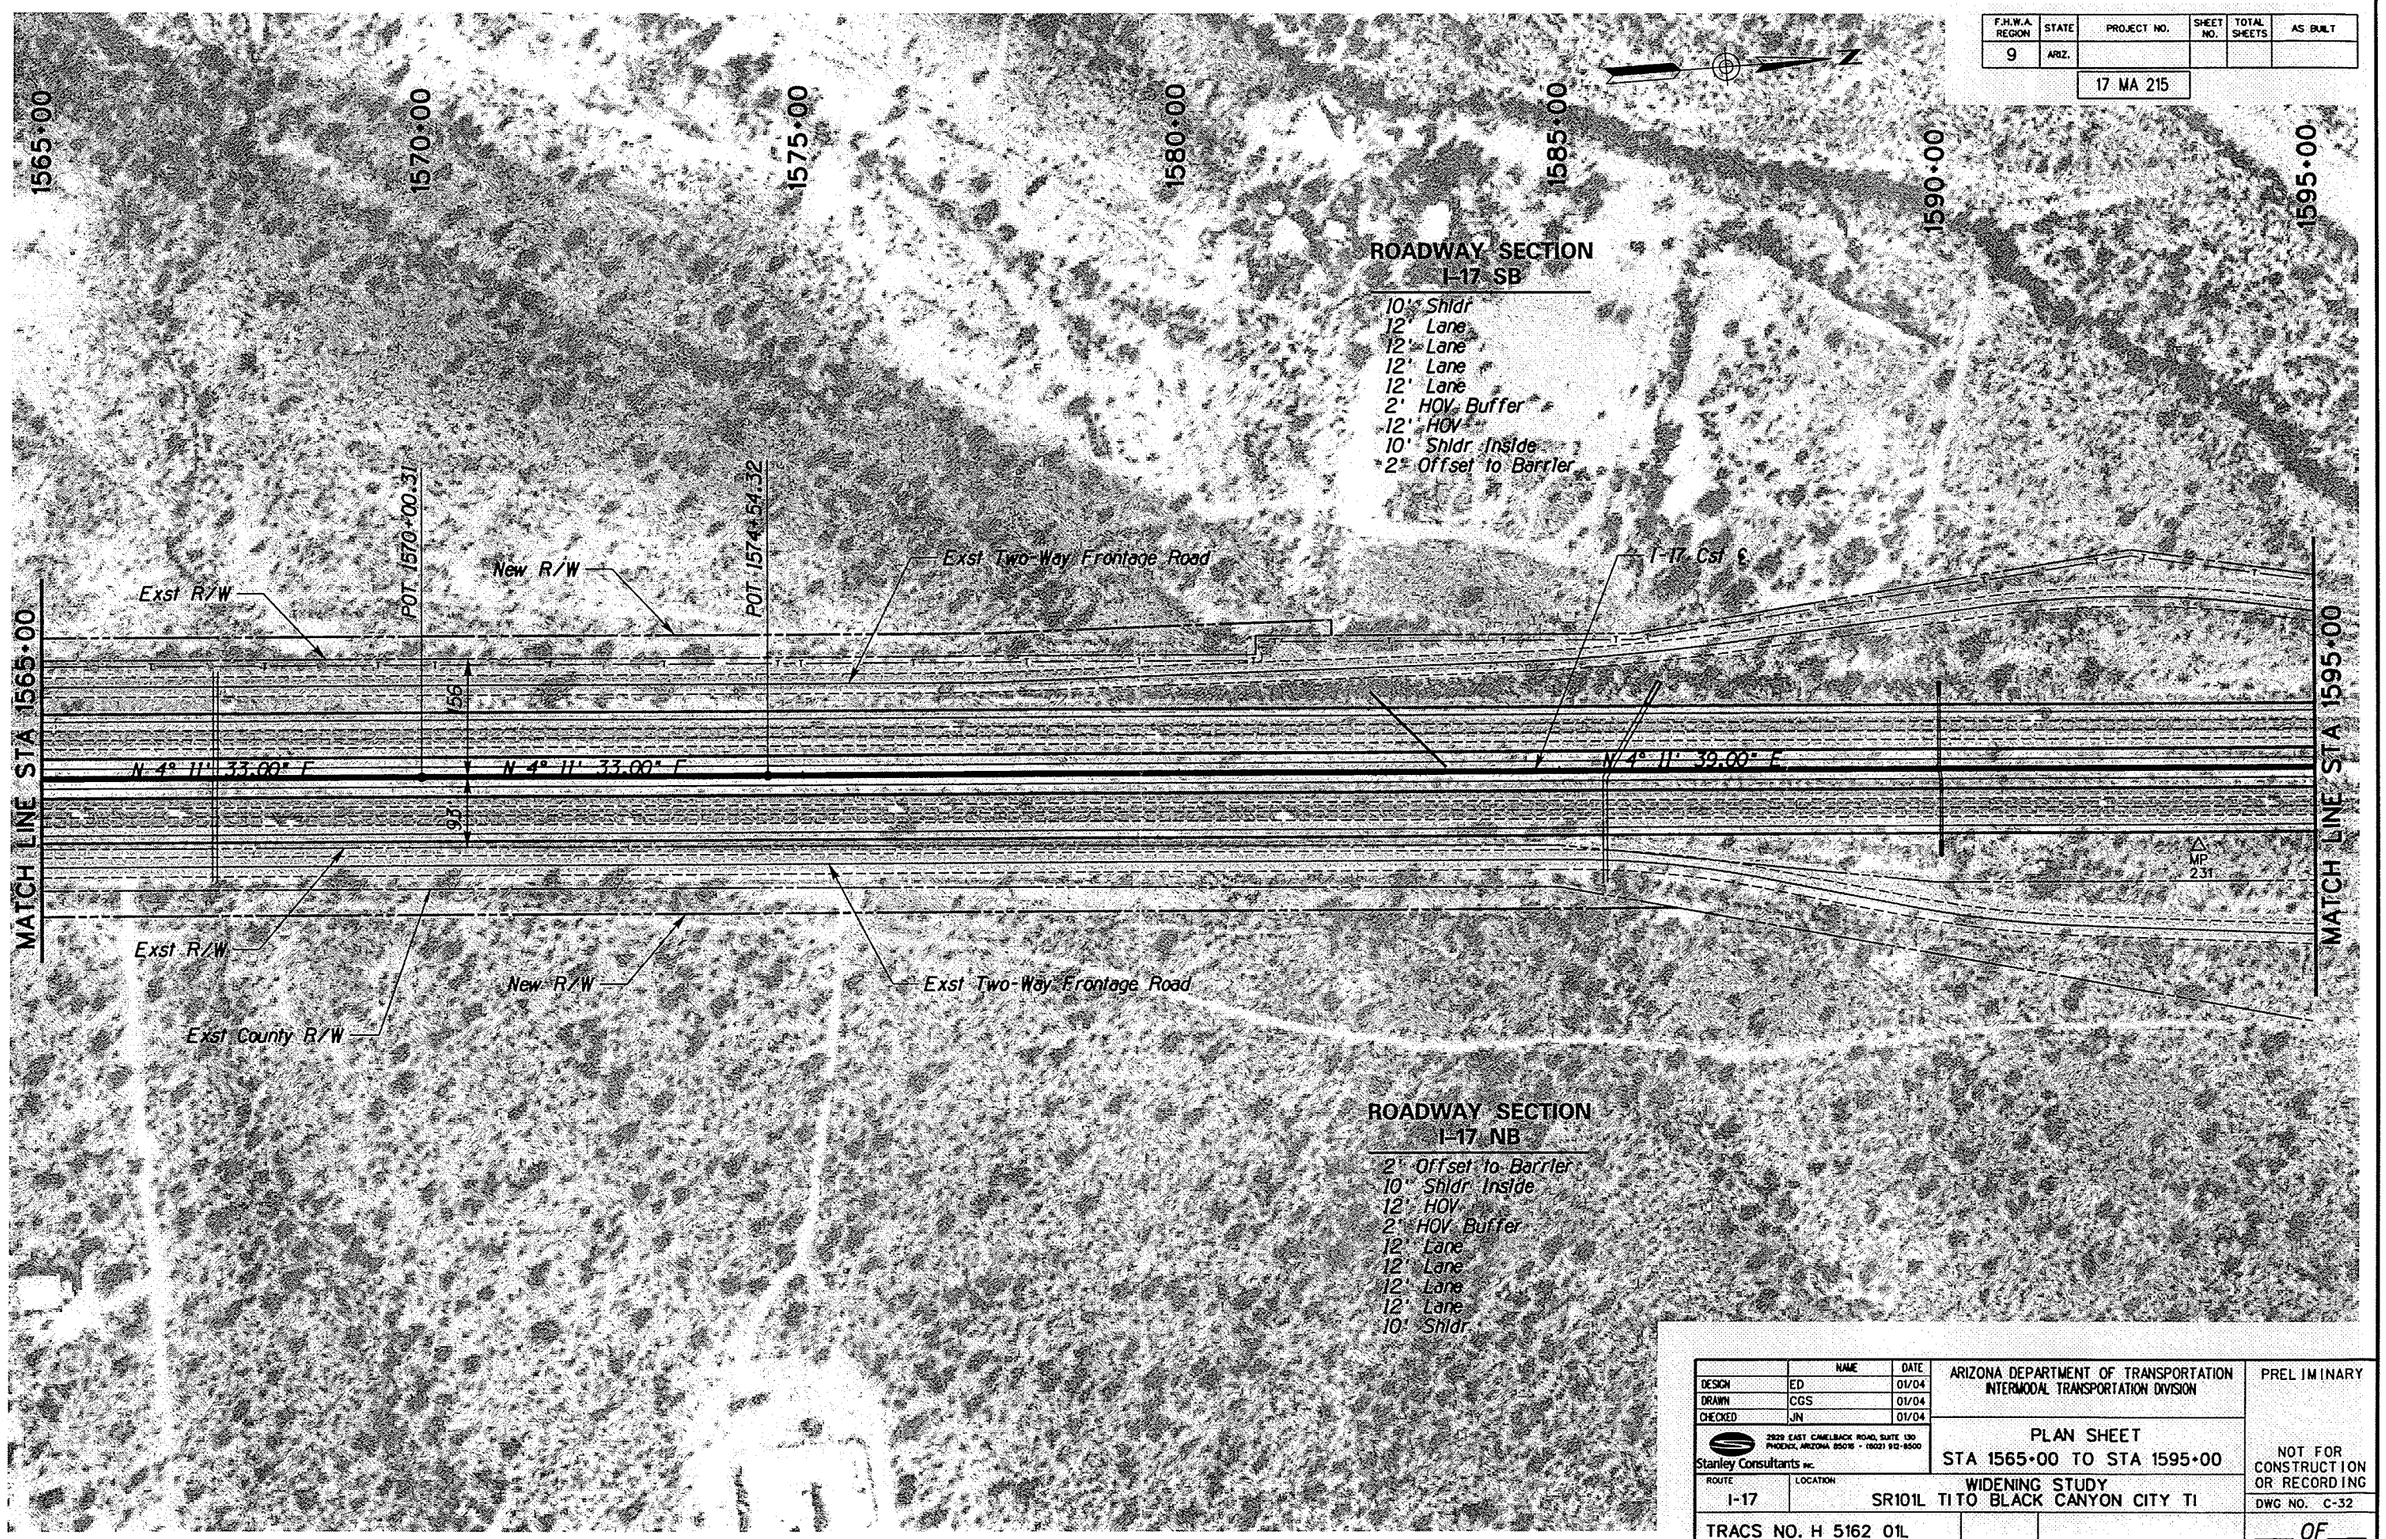

	NAME	DATE
DESIGN	ED	01/04
DRAWN	CGS	01/04
CHECKED	JN	01/04

Stanley Consultants INC.
2929 EAST CAMELBACK ROAD, SUITE 130
PHOENIX, ARIZONA 85016 - (602) 912-8500

ARIZONA DEPARTMENT OF TRANSPORTATION
INTERMODAL TRANSPORTATION DIVISION

PLAN SHEET
STA 1565+00 TO STA 1595+00

PRELIMINARY

NOT FOR CONSTRUCTION OR RECORDING

ROUTE: I-17
LOCATION: WIDENING STUDY
SR101L TI TO BLACK CANYON CITY TI

DWG NO. C-32

TRACS NO. H 5162 01L

___ OF ___

NO.	DESCRIPTION OF REVISION	MADE BY	DATE

DATE: 09/29/04

FILENAME: q:\14791\dgn\h5162p31.dgn

F.H.W.A. REGION	STATE	PROJECT NO.	SHEET NO.	TOTAL SHEETS	AS BUILT
9	ARIZ.	17 MA 215			

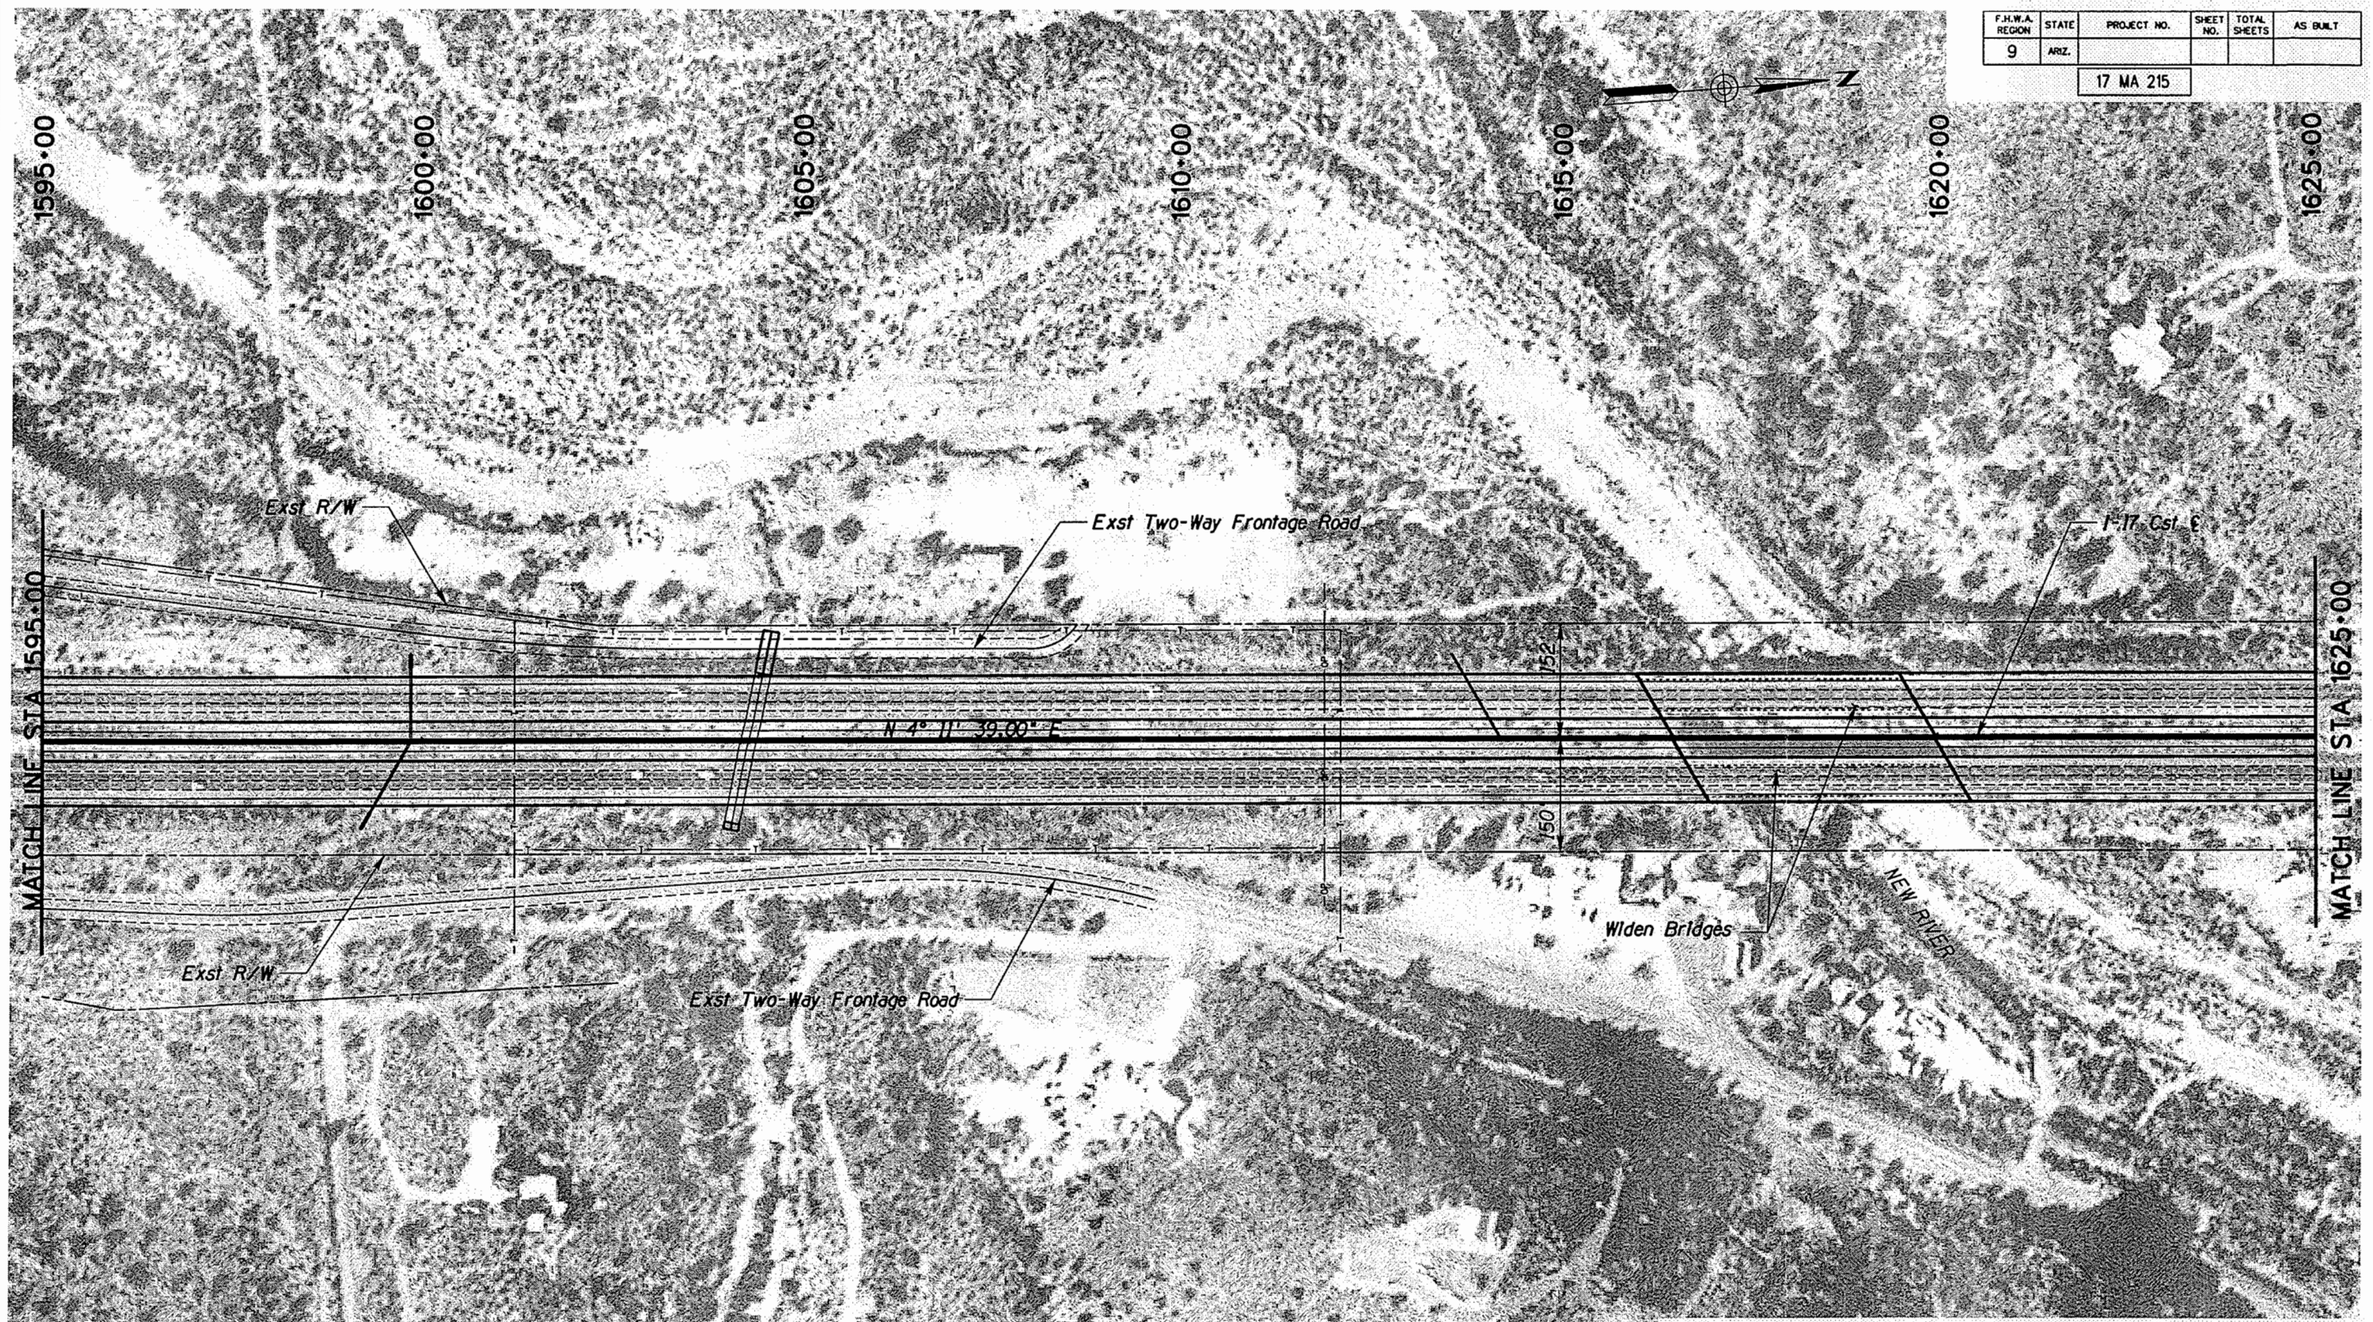

	NAME	DATE
DESIGN	ED	01/04
DRAWN	CGS	01/04
CHECKED	JN	01/04

Stanley Consultants INC.
2929 EAST CAMELBACK ROAD, SUITE 130
PHOENIX, ARIZONA 85016 • (602) 912-6500

ARIZONA DEPARTMENT OF TRANSPORTATION
INTERMODAL TRANSPORTATION DIVISION

PLAN SHEET
STA 1595+00 TO STA 1625+00

ROUTE: I-17
LOCATION: WIDENING STUDY SR101L TI TO BLACK CANYON CITY TI

TRACS NO. H 5162 01L

PRELIMINARY

NOT FOR CONSTRUCTION OR RECORDING

DWG NO. C-33

___ OF ___

NO.	DESCRIPTION OF REVISION	MADE BY	DATE
NO.1			
NO.2			

DATE: 09/29/04

FILENAME: q:\14791\dgn\h5162p32.dgn

F.H.W.A. REGION	STATE	PROJECT NO.	SHEET NO.	TOTAL SHEETS	AS BUILT
9	ARIZ.	17 MA 215			

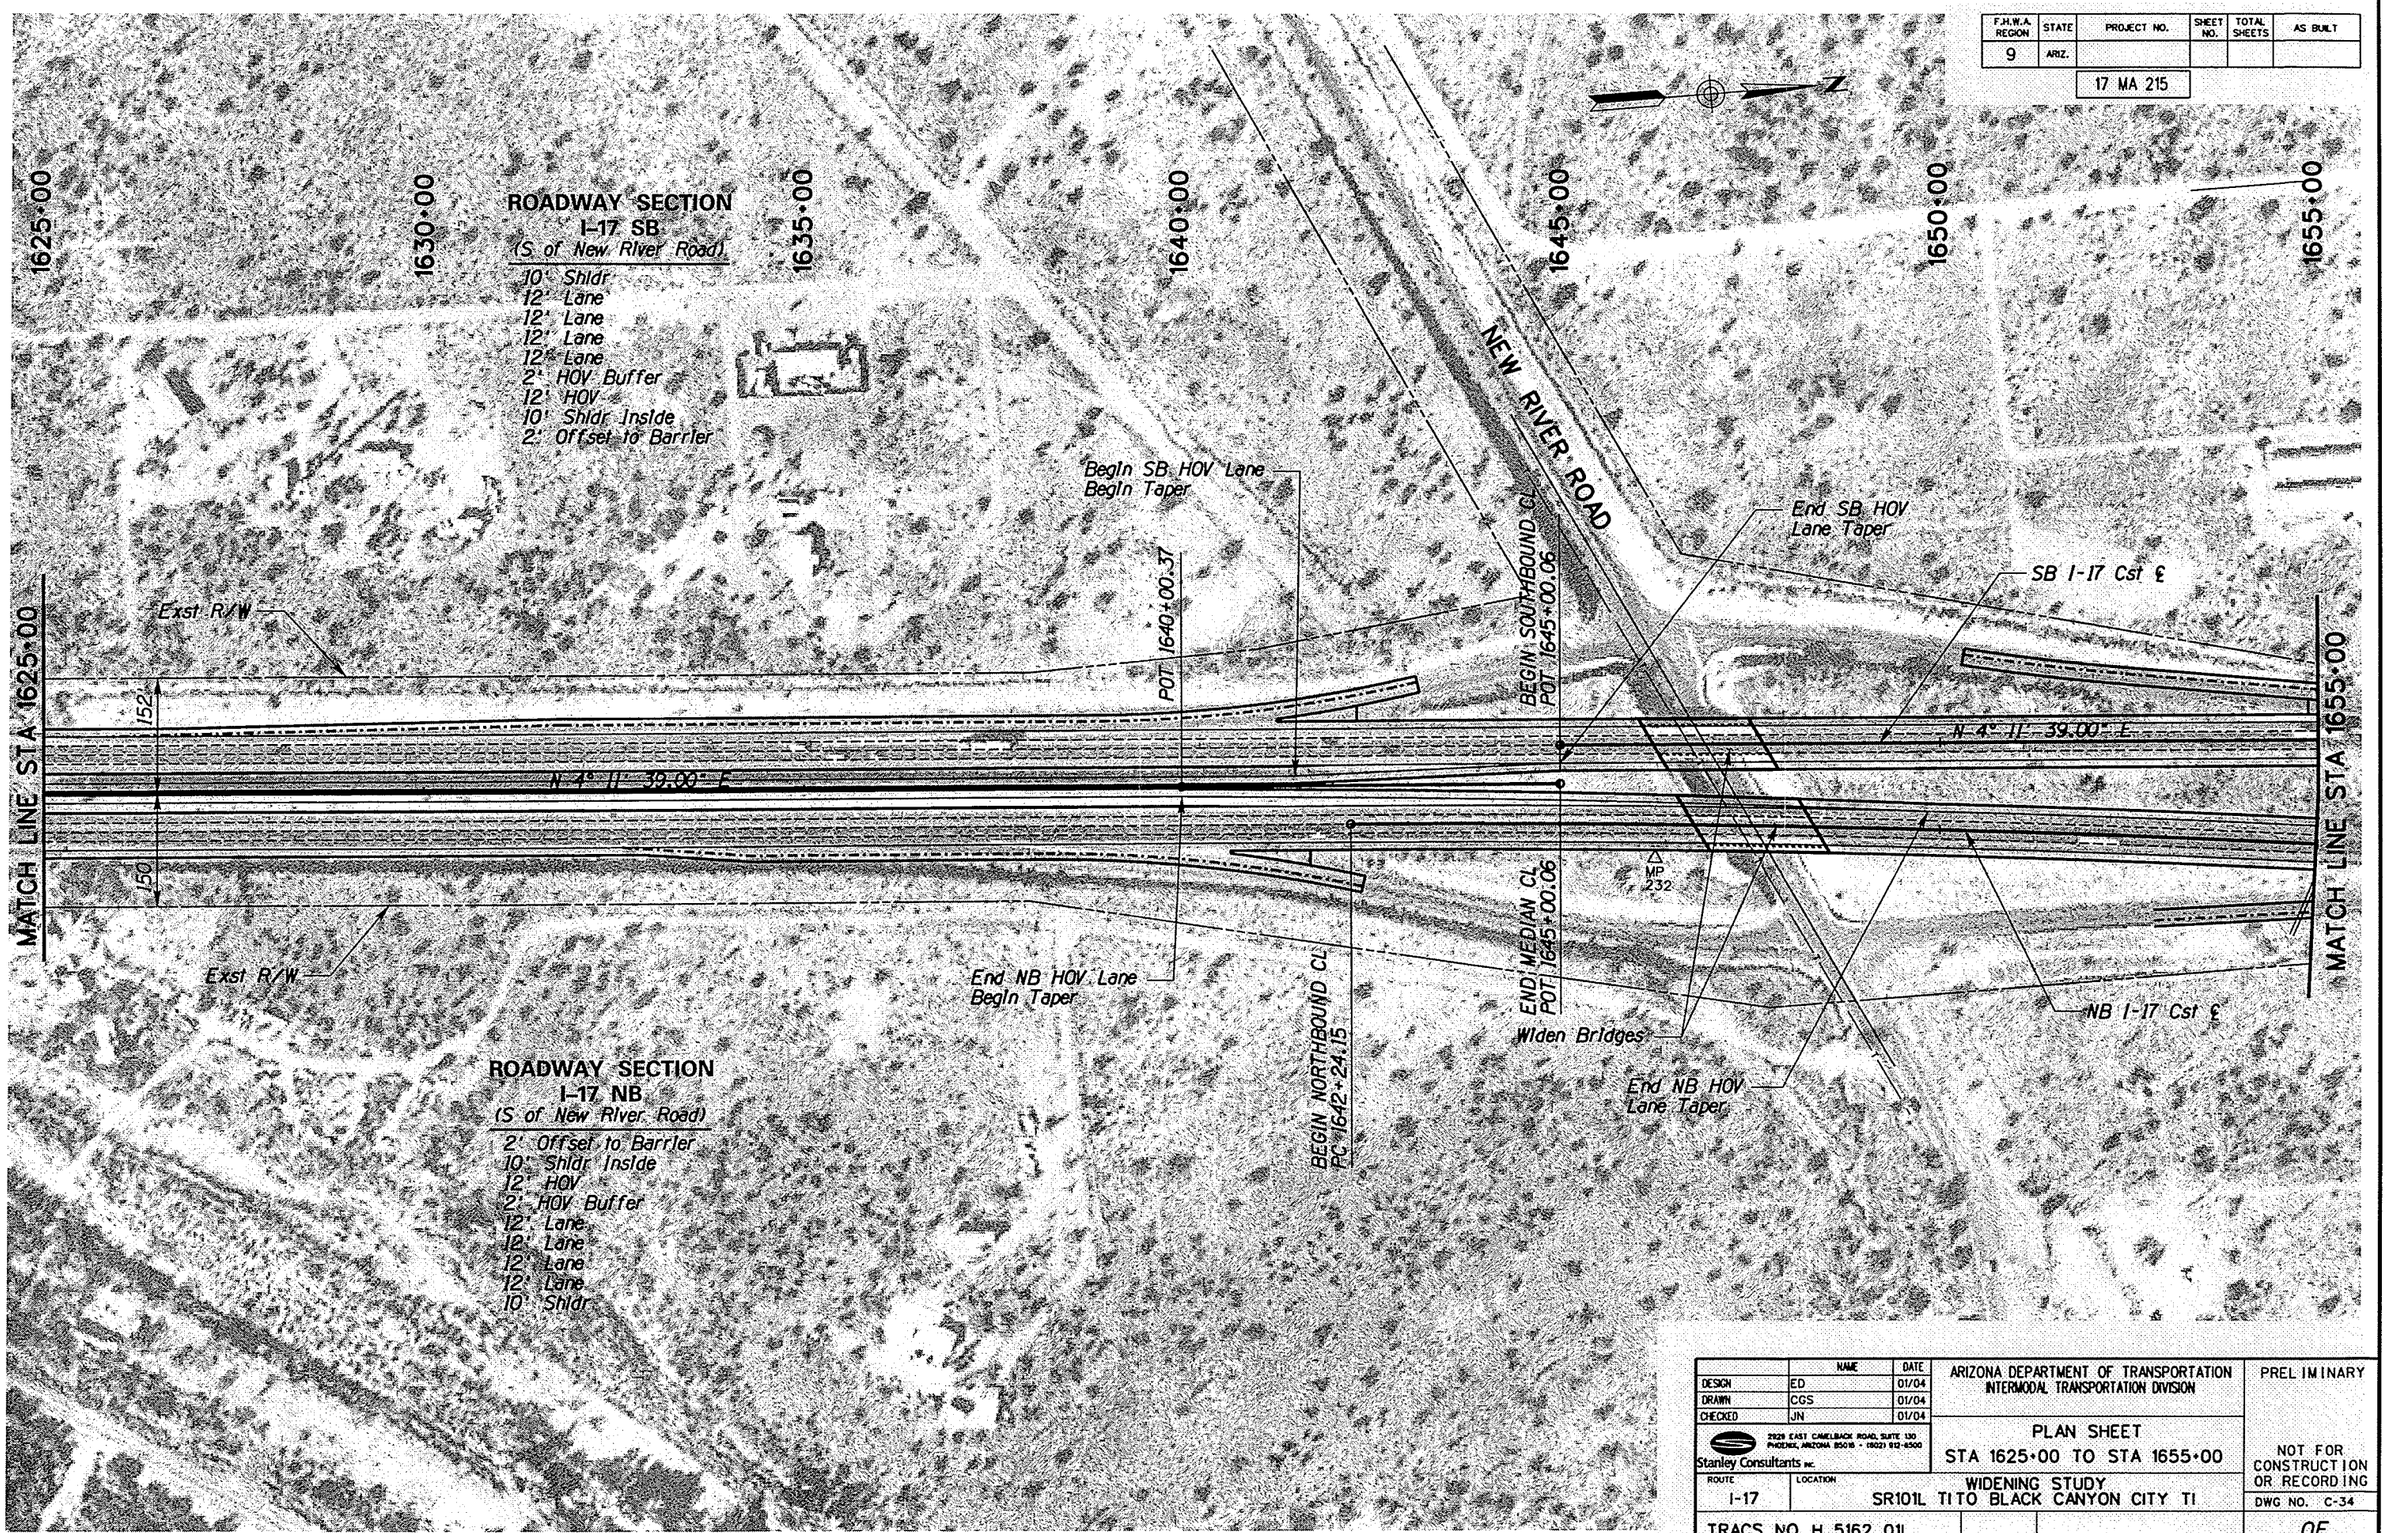

	NAME	DATE
DESIGN	ED	01/04
DRAWN	CGS	01/04
CHECKED	JN	01/04

Stanley Consultants INC.
2929 EAST CAMELBACK ROAD, SUITE 130
PHOENIX, ARIZONA 85016 - (602) 912-6500

ARIZONA DEPARTMENT OF TRANSPORTATION
INTERMODAL TRANSPORTATION DIVISION

PLAN SHEET
STA 1625+00 TO STA 1655+00

ROUTE: I-17
LOCATION: WIDENING STUDY
SR101L TI TO BLACK CANYON CITY TI

PRELIMINARY
NOT FOR CONSTRUCTION OR RECORDING

DWG NO. C-34

TRACS NO. H 5162 01L

___ OF ___

NO.	DESCRIPTION OF REVISION	MADE BY	DATE

DATE: 09/29/04

FILENAME: q:\14791\dgn\h5162p33.dgn

F.H.W.A. REGION	STATE	PROJECT NO.	SHEET NO.	TOTAL SHEETS	AS BUILT
9	ARIZ.	17 MA 215			

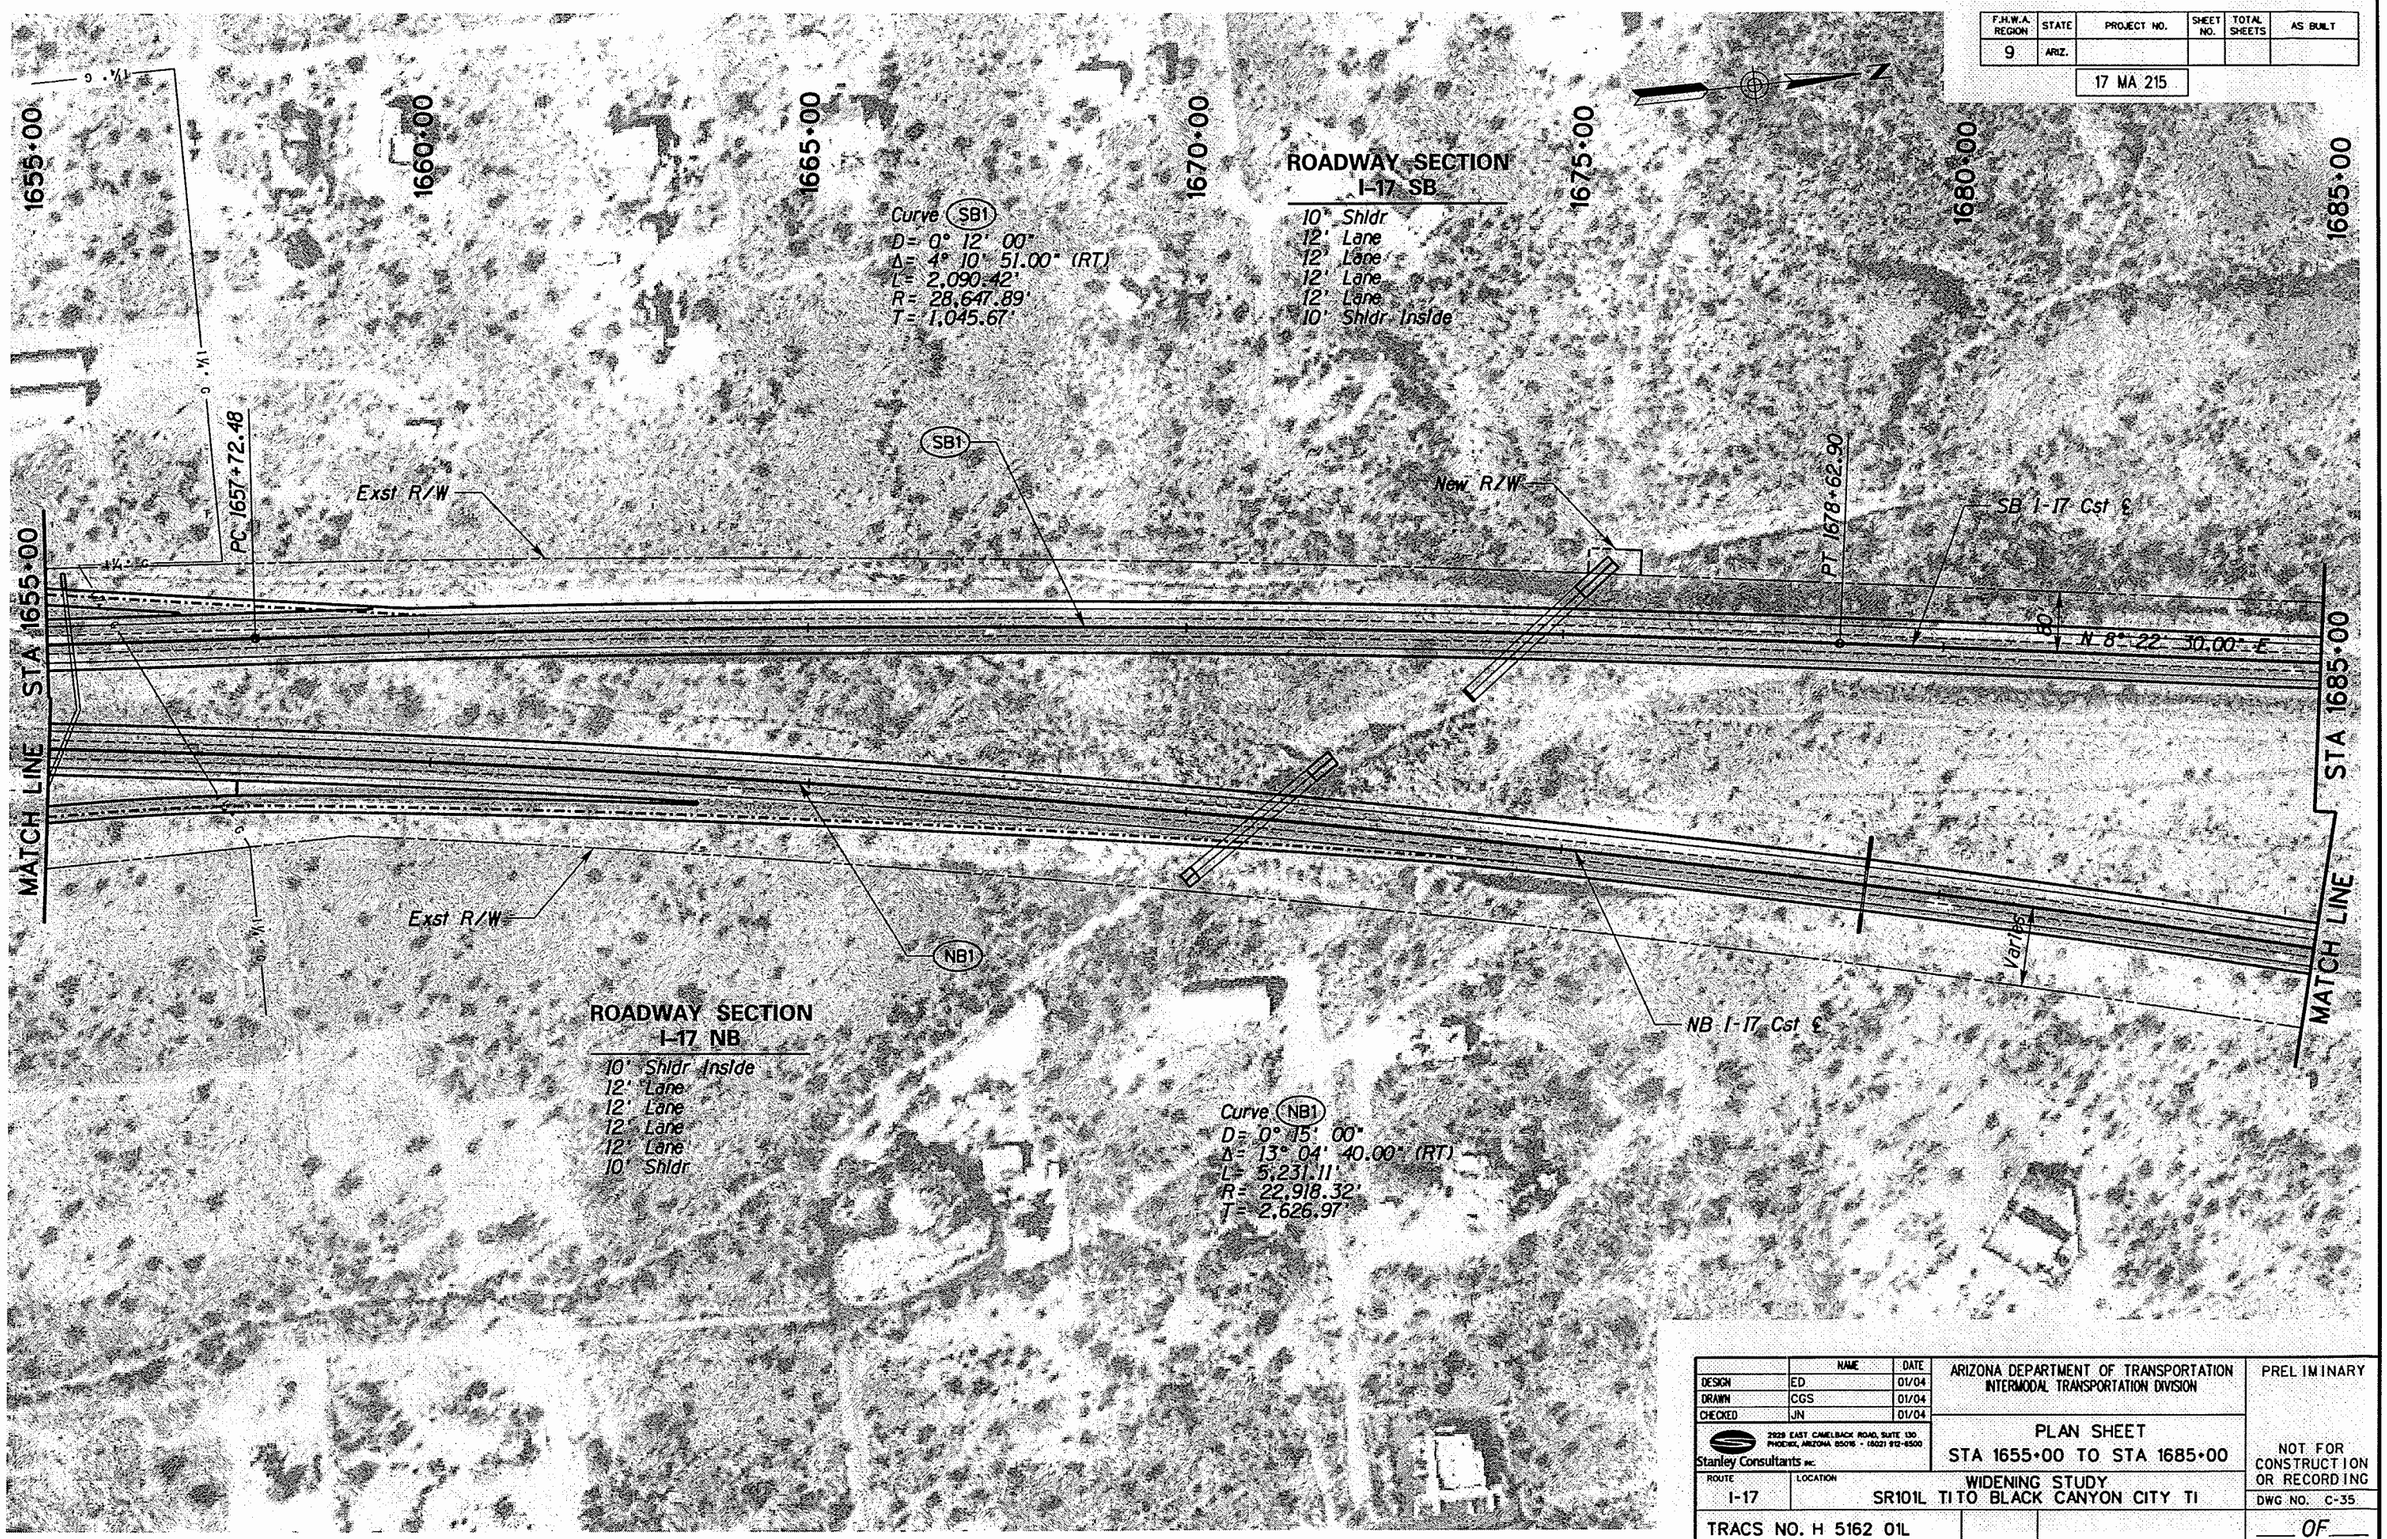

	NAME	DATE
DESIGN	ED	01/04
DRAWN	CGS	01/04
CHECKED	JN	01/04

Stanley Consultants INC.
2929 EAST CAMELBACK ROAD, SUITE 130
PHOENIX, ARIZONA 85016 - (602) 912-8500

ARIZONA DEPARTMENT OF TRANSPORTATION
INTERMODAL TRANSPORTATION DIVISION

PLAN SHEET
STA 1655+00 TO STA 1685+00

PRELIMINARY

NOT FOR CONSTRUCTION OR RECORDING

ROUTE: I-17
LOCATION: WIDENING STUDY SR101L TI TO BLACK CANYON CITY TI

DWG NO. C-35

TRACS NO. H 5162 01L

___ OF ___

NO. | DESCRIPTION OF REVISION | MADE BY | DATE

DATE:09/29/04

FILENAME: q:\14791\dgn\h5162p34.dgn

F.H.W.A. REGION	STATE	PROJECT NO.	SHEET NO.	TOTAL SHEETS	AS BUILT
9	ARIZ.				

17 MA 215

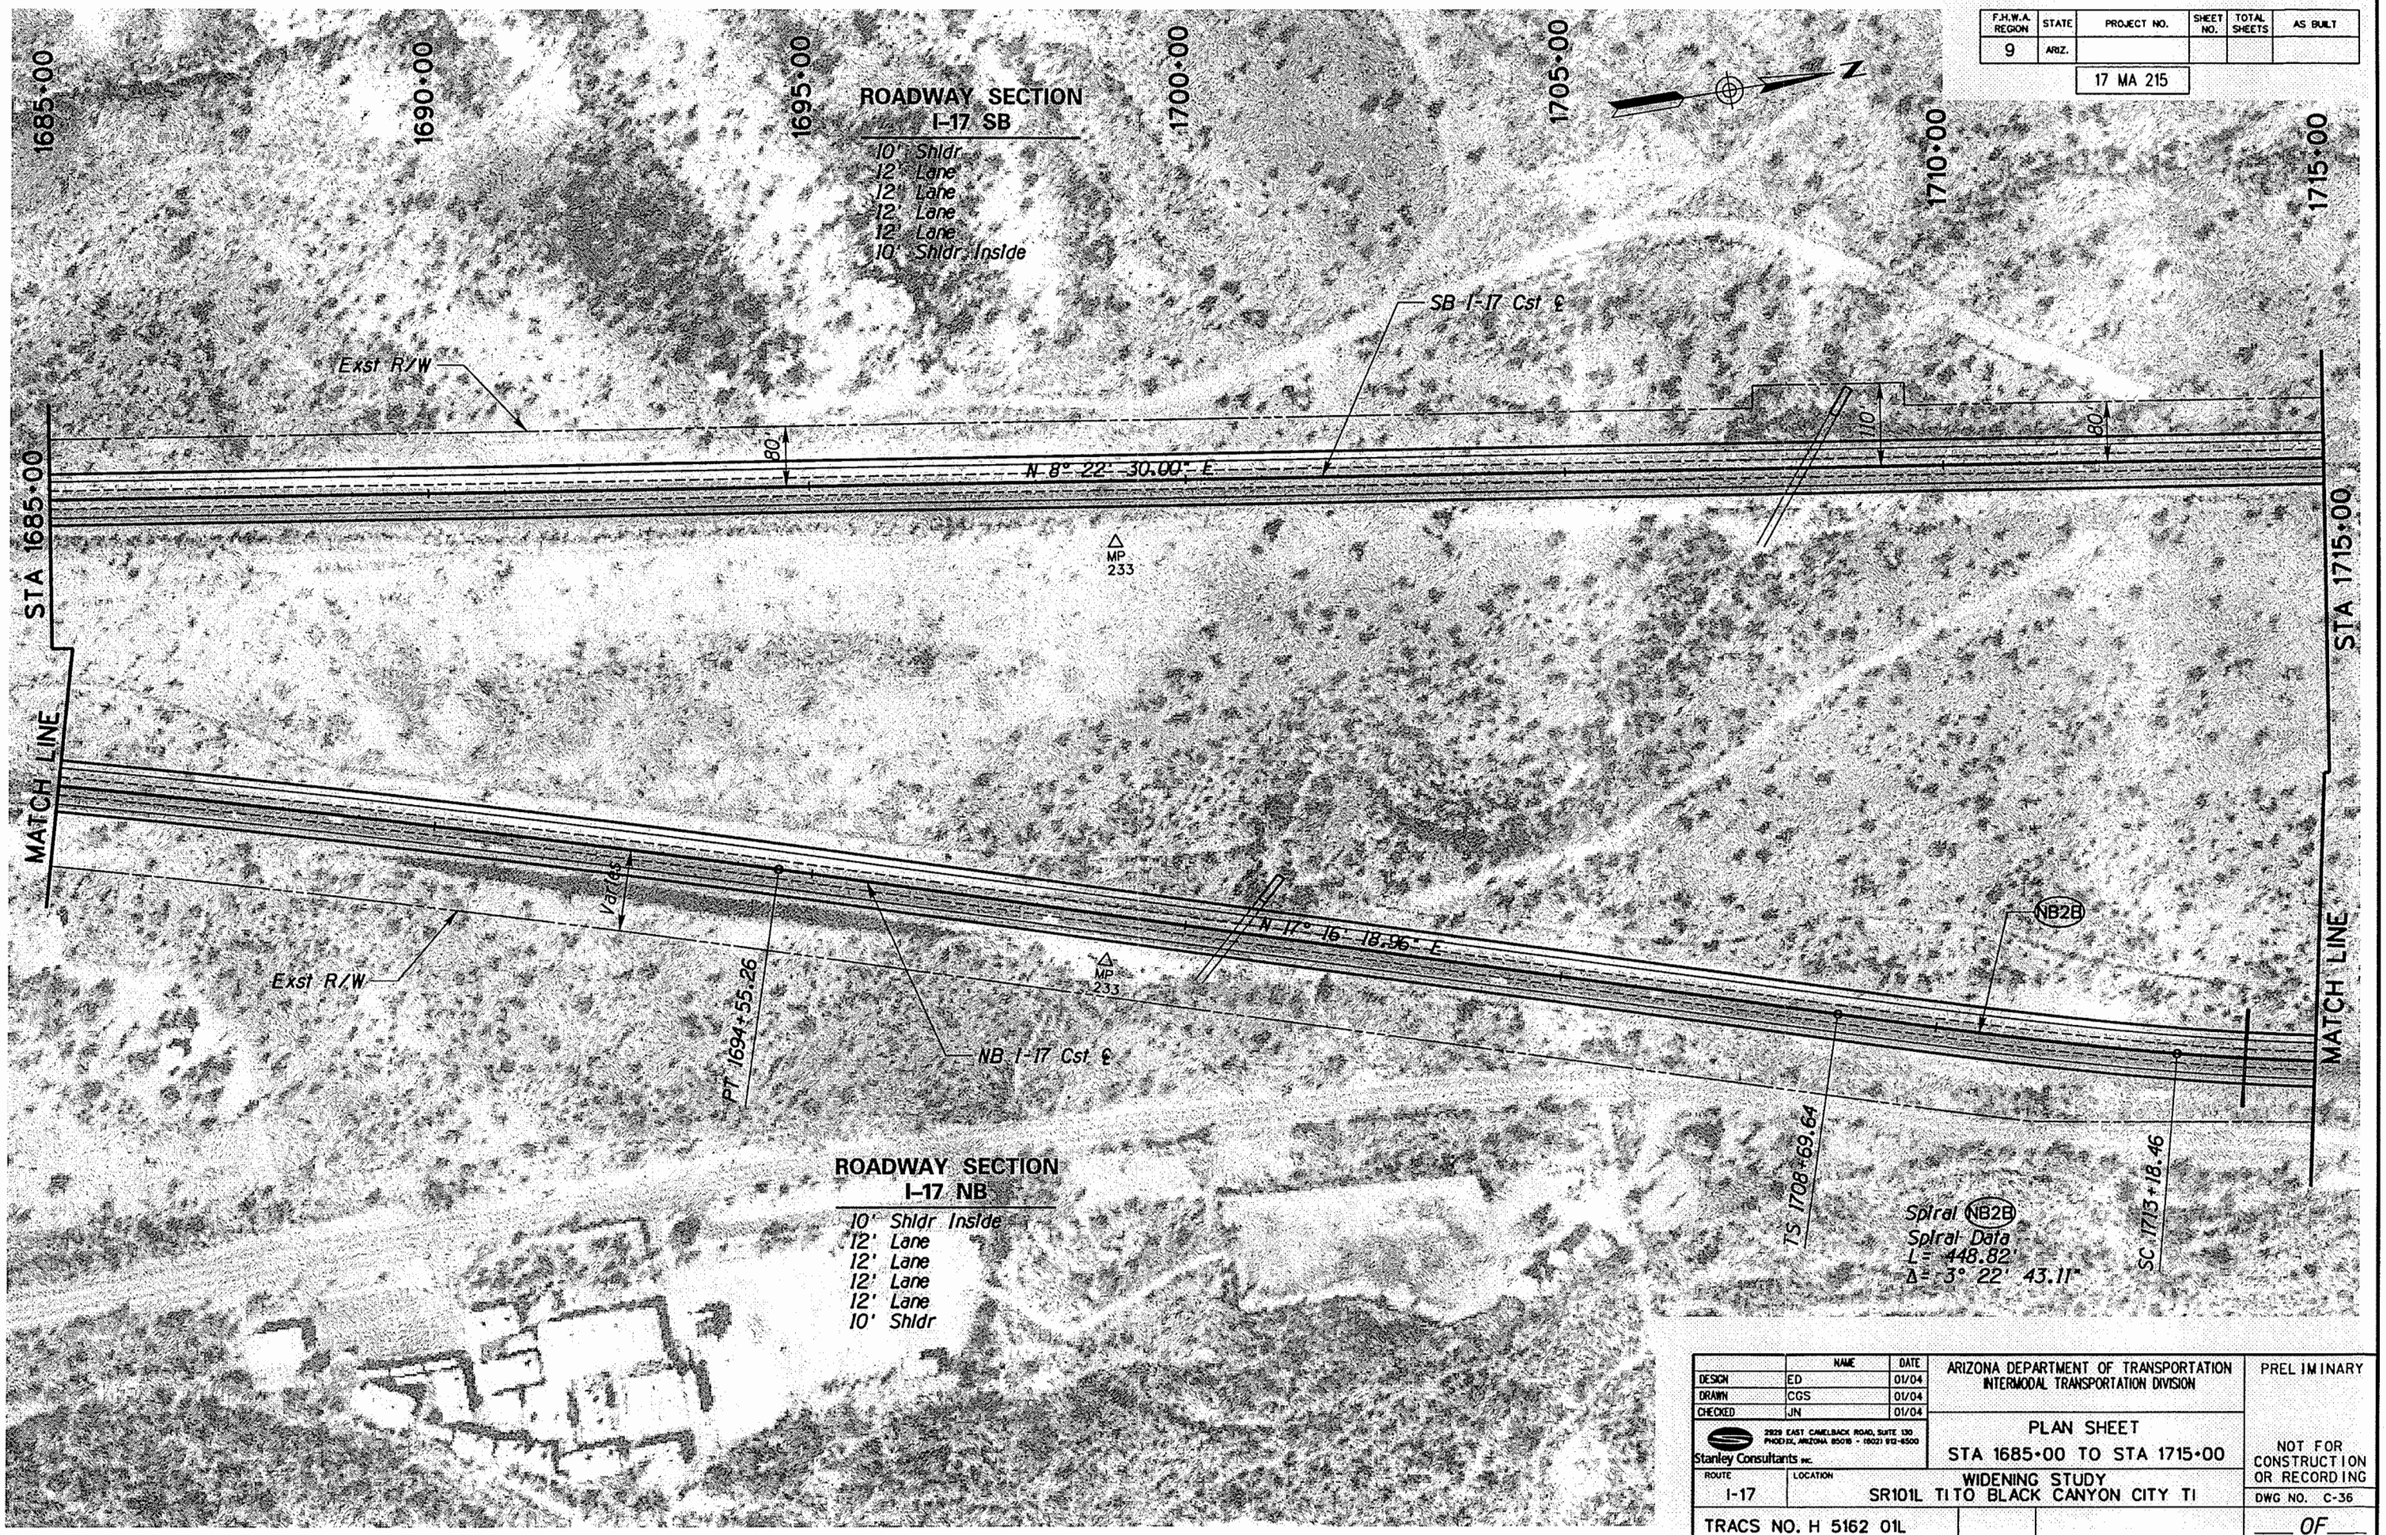

	NAME	DATE
DESIGN	ED	01/04
DRAWN	CGS	01/04
CHECKED	JN	01/04

Stanley Consultants INC.
2929 EAST CAMELBACK ROAD, SUITE 130
PHOENIX, ARIZONA 85016 - (602) 912-8500

ARIZONA DEPARTMENT OF TRANSPORTATION
INTERMODAL TRANSPORTATION DIVISION

PLAN SHEET
STA 1685+00 TO STA 1715+00

ROUTE: I-17
LOCATION: WIDENING STUDY SR101L TI TO BLACK CANYON CITY TI

TRACS NO. H 5162 01L

PRELIMINARY

NOT FOR CONSTRUCTION OR RECORDING

DWG NO. C-36

___ OF ___

NO.	DESCRIPTION OF REVISION	MADE BY	DATE

DATE: 09/29/04

FILENAME: q:\14791\dgn\h5162p35.dgn

F.H.W.A. REGION	STATE	PROJECT NO.	SHEET NO.	TOTAL SHEETS	AS BUILT
9	ARIZ.				

17 MA 215

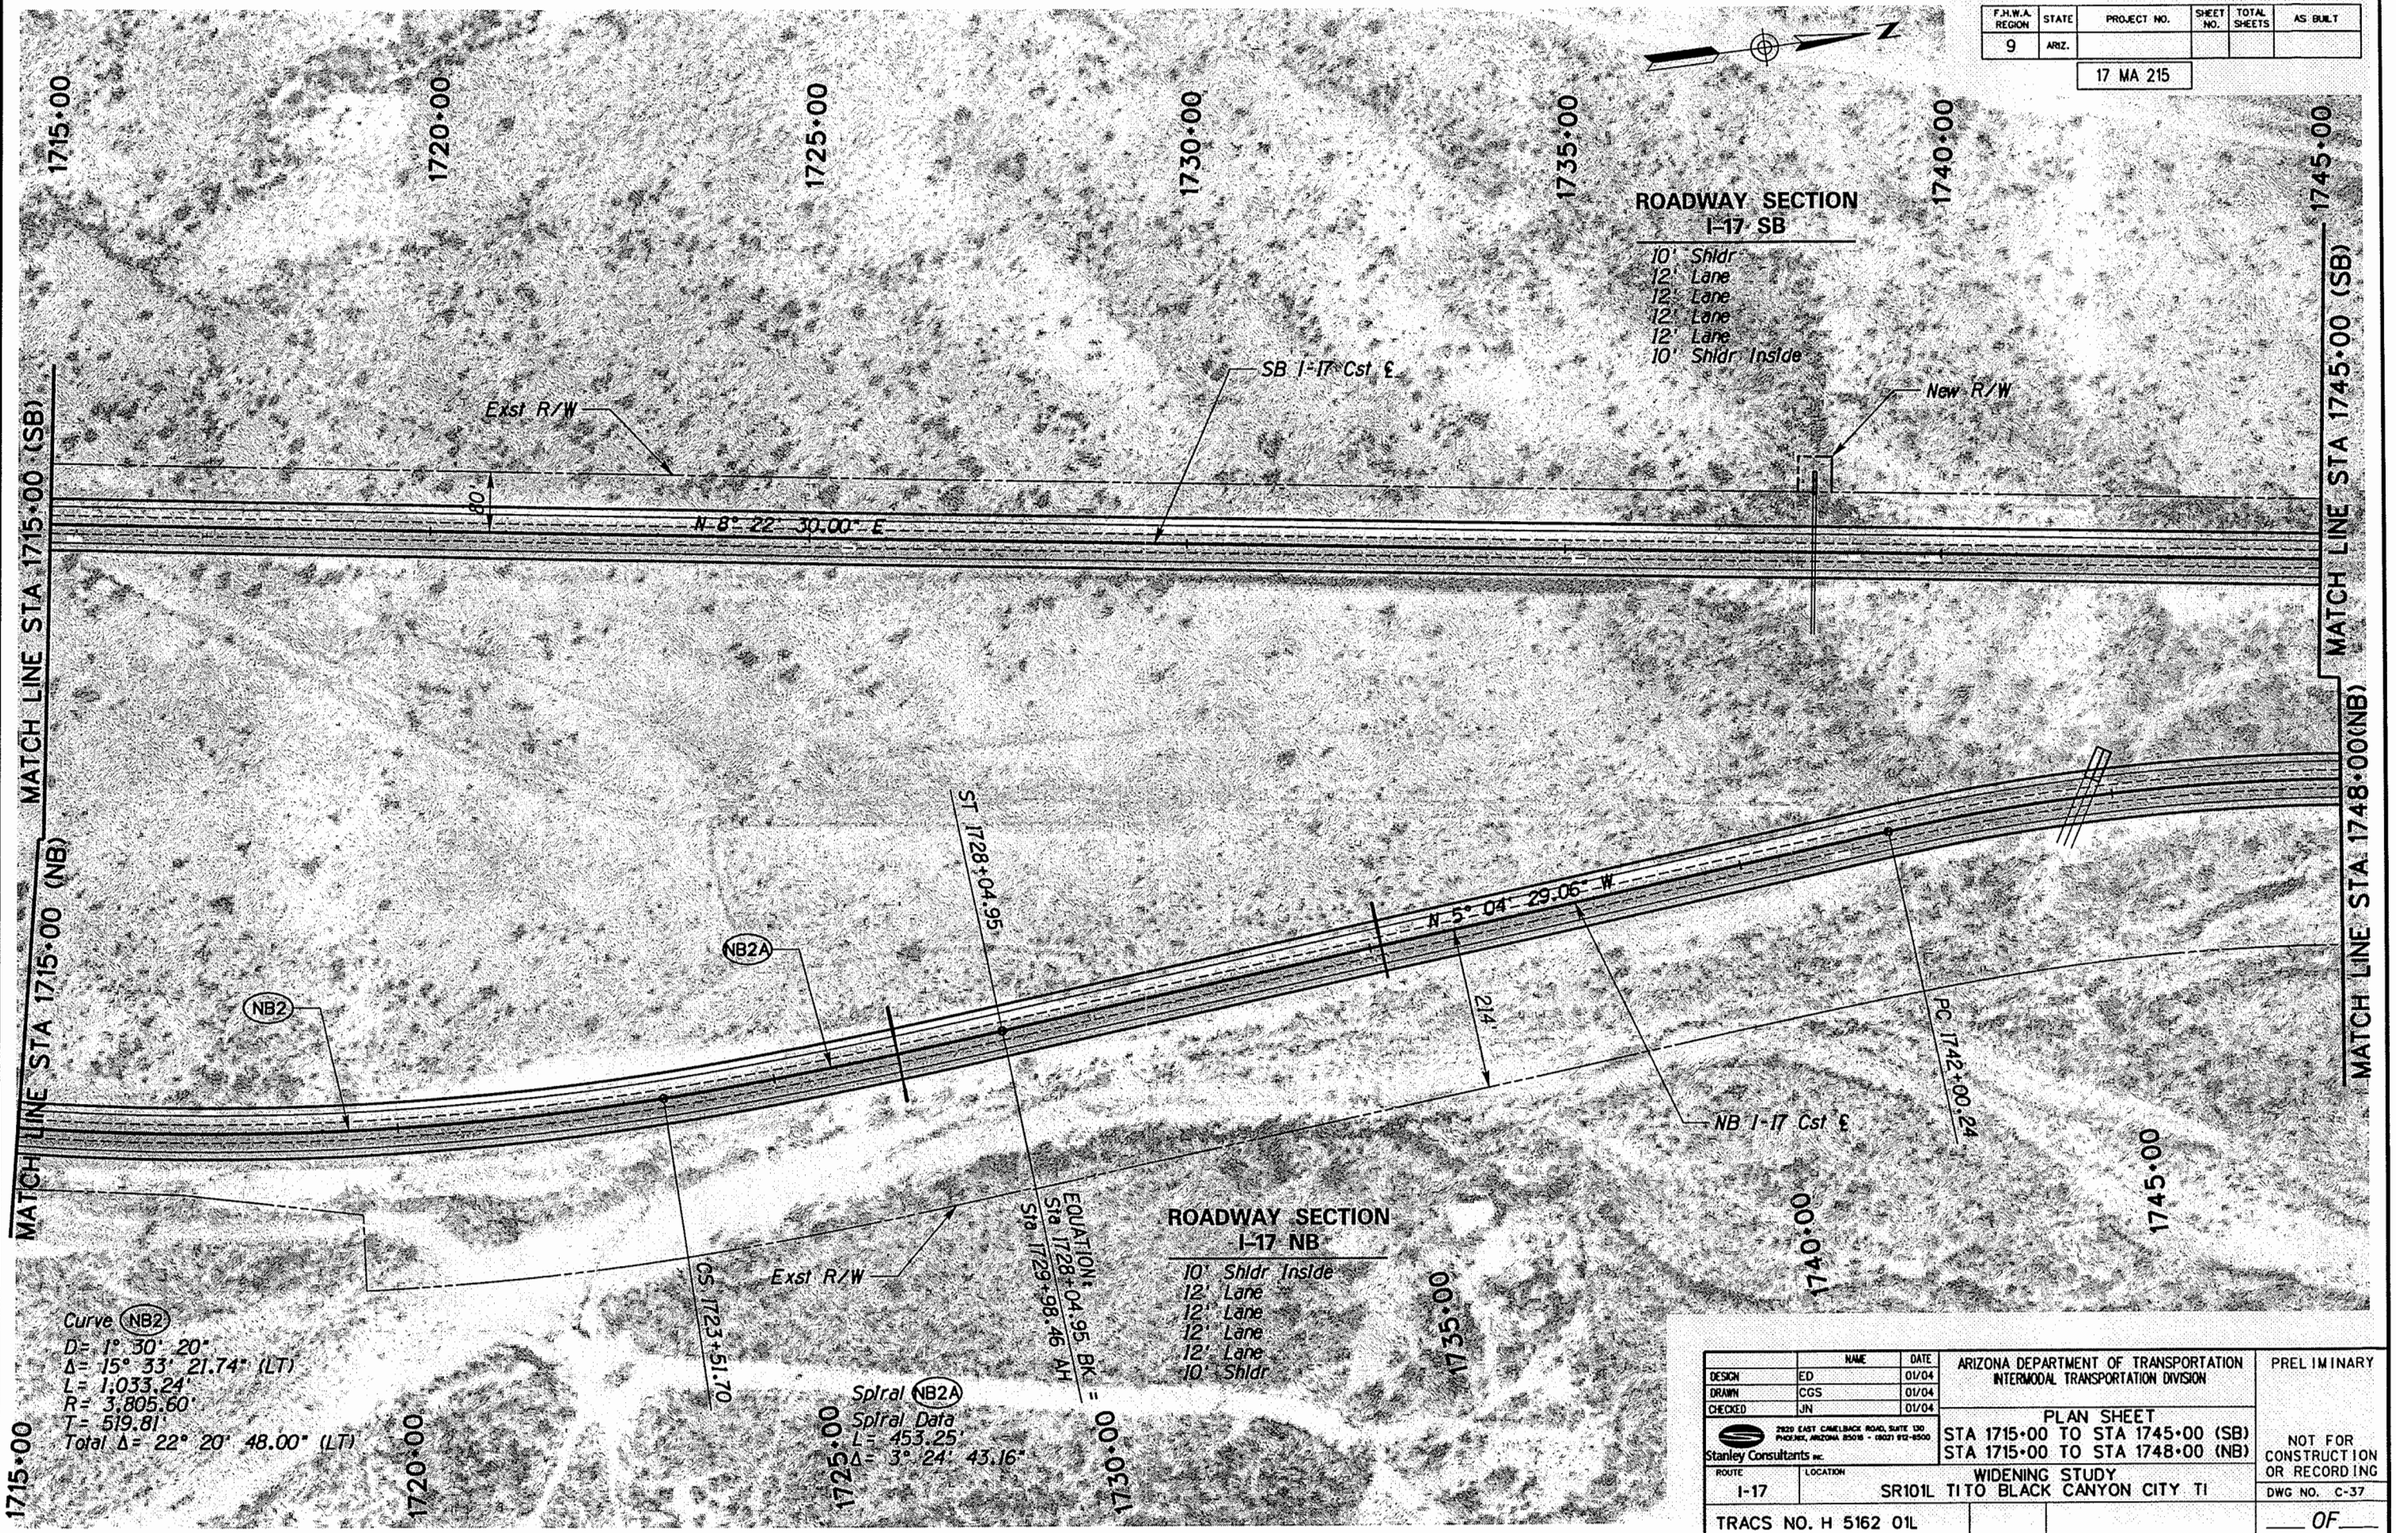

	NAME	DATE
DESIGN	ED	01/04
DRAWN	CGS	01/04
CHECKED	JN	01/04

ARIZONA DEPARTMENT OF TRANSPORTATION
INTERMODAL TRANSPORTATION DIVISION

2929 EAST CAMELBACK ROAD, SUITE 130
PHOENIX, ARIZONA 85016 • (602) 912-8500
Stanley Consultants INC.

PLAN SHEET
STA 1715+00 TO STA 1745+00 (SB)
STA 1715+00 TO STA 1748+00 (NB)

PRELIMINARY

NOT FOR CONSTRUCTION OR RECORDING

ROUTE	LOCATION
I-17	WIDENING STUDY SR101L TI TO BLACK CANYON CITY TI

DWG NO. C-37

TRACS NO. H 5162 01L

___ OF ___

NO.	DESCRIPTION OF REVISION	MADE BY	DATE
1			
2			

DATE: 09/29/04

FILENAME: q:\1479\dgn\h5162p36.dgn

F.H.W.A. REGION	STATE	PROJECT NO.	SHEET NO.	TOTAL SHEETS	AS BUILT
9	ARIZ.	17 MA 215			

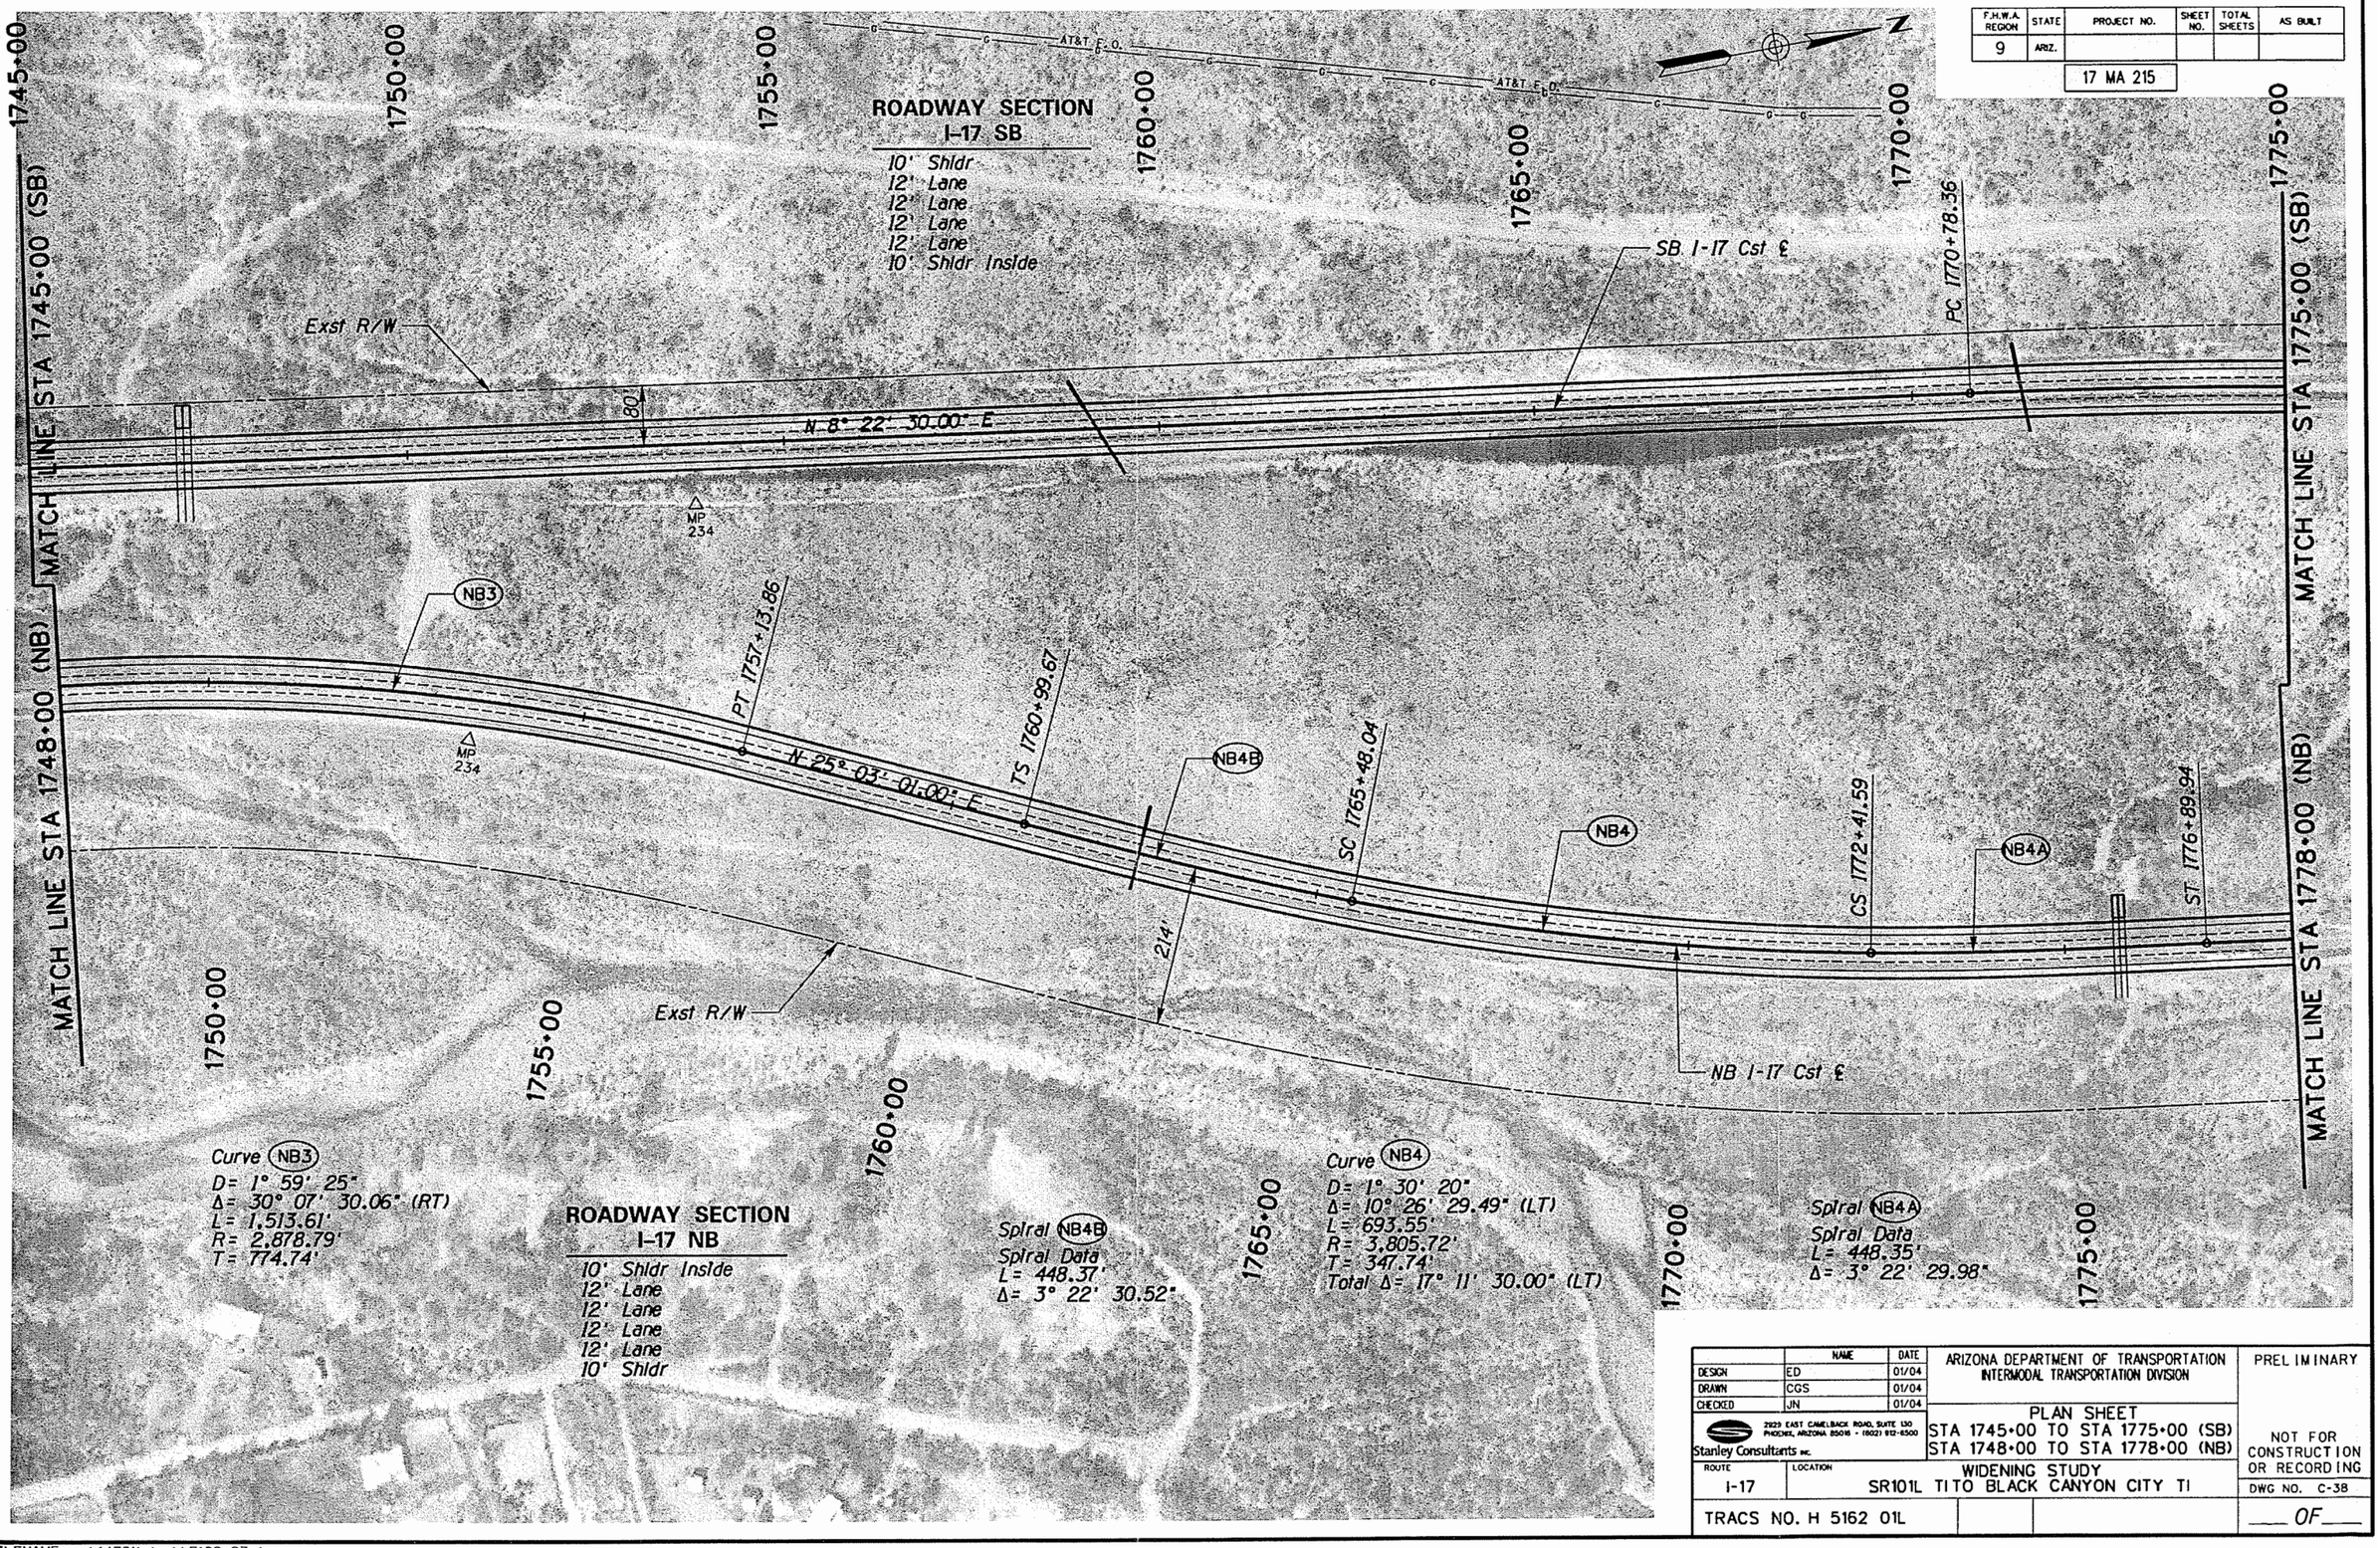

	NAME	DATE
DESIGN	ED	01/04
DRAWN	CGS	01/04
CHECKED	JN	01/04

Stanley Consultants INC.
2929 EAST CAMELBACK ROAD, SUITE 130
PHOENIX, ARIZONA 85016 - (602) 912-6500

ARIZONA DEPARTMENT OF TRANSPORTATION
INTERMODAL TRANSPORTATION DIVISION

PLAN SHEET
STA 1745+00 TO STA 1775+00 (SB)
STA 1748+00 TO STA 1778+00 (NB)

PRELIMINARY

NOT FOR CONSTRUCTION OR RECORDING

ROUTE: I-17
LOCATION: WIDENING STUDY
SR101L TI TO BLACK CANYON CITY TI

DWG NO. C-3B

TRACS NO. H 5162 01L

___ OF ___

NO. | DESCRIPTION OF REVISION | DATE | MADE BY

DATE: 09/29/04

FILENAME: q:\14791\dgn\h5162p37.dgn

F.H.W.A. REGION	STATE	PROJECT NO.	SHEET NO.	TOTAL SHEETS	AS BUILT
9	ARIZ.				

17 MA 215

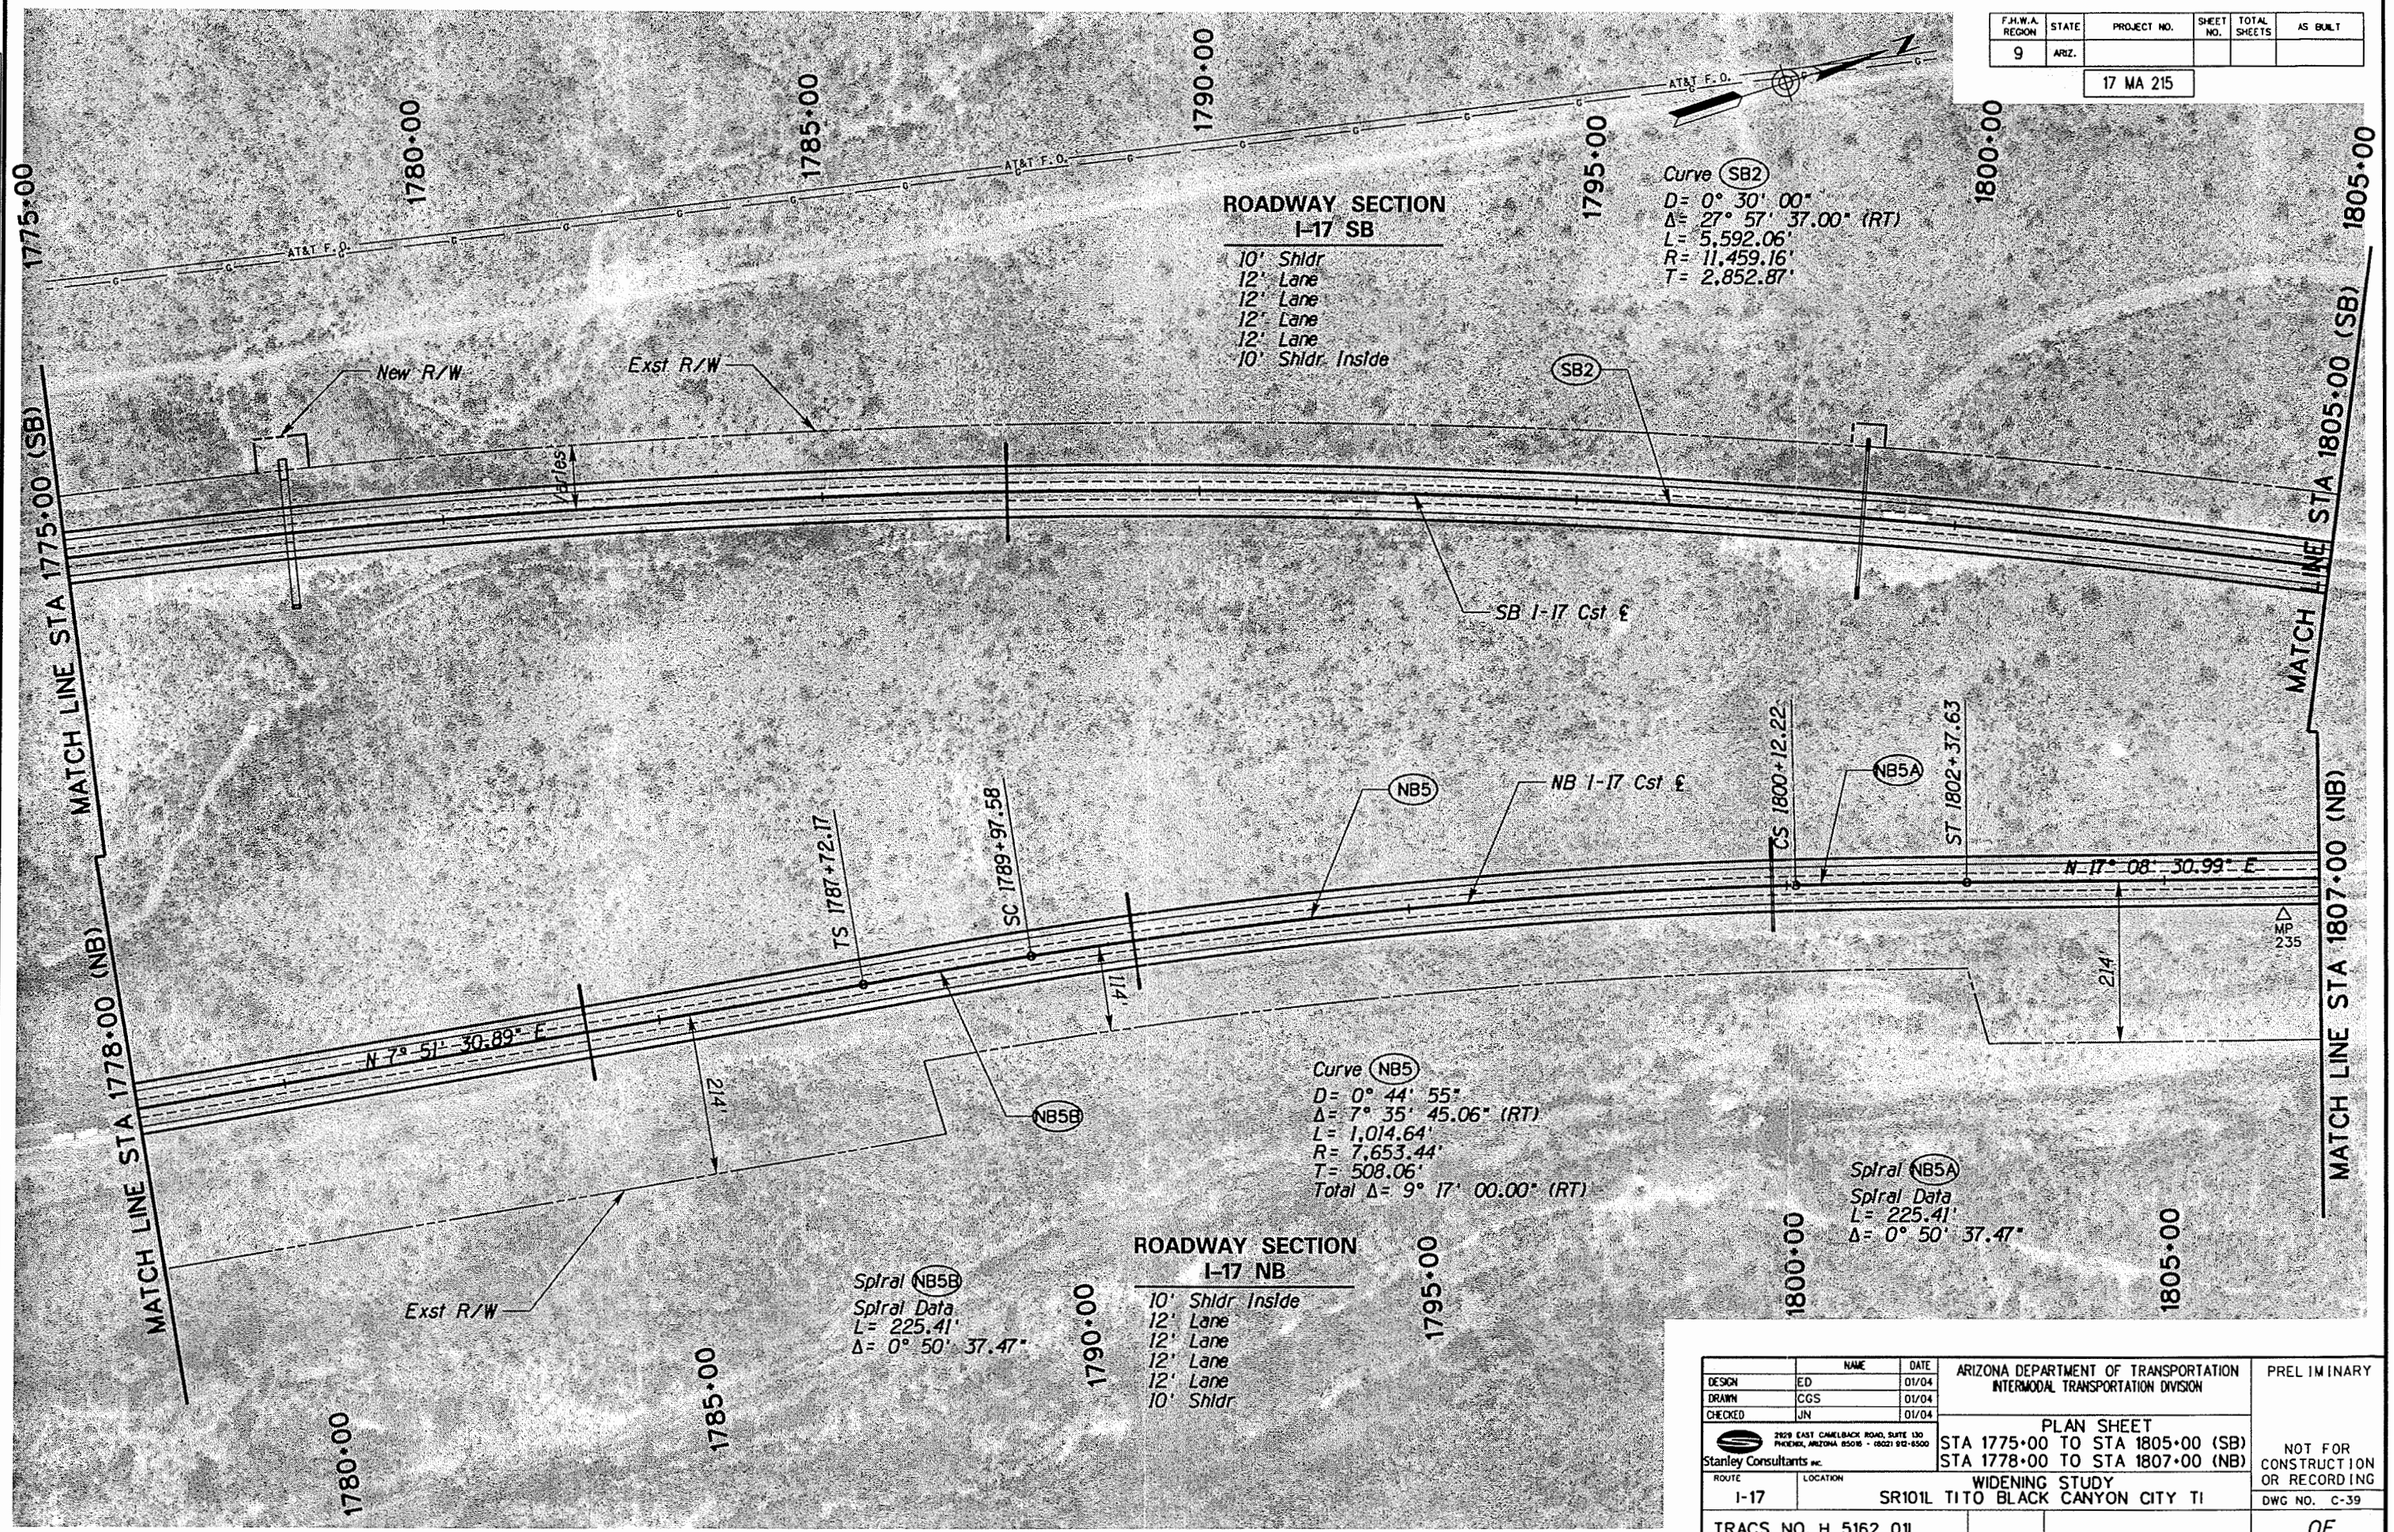

	NAME	DATE
DESIGN	ED	01/04
DRAWN	CGS	01/04
CHECKED	JN	01/04

ARIZONA DEPARTMENT OF TRANSPORTATION
INTERMODAL TRANSPORTATION DIVISION

PLAN SHEET
STA 1775+00 TO STA 1805+00 (SB)
STA 1778+00 TO STA 1807+00 (NB)

Stanley Consultants INC.
2929 EAST CAMELBACK ROAD, SUITE 130
PHOENIX, ARIZONA 85016 - (602) 912-6500

ROUTE: I-17
LOCATION: WIDENING STUDY SR101L TITO BLACK CANYON CITY TI

PRELIMINARY

NOT FOR CONSTRUCTION OR RECORDING

DWG NO. C-39

TRACS NO. H 5162 01L

___ OF ___

NO. | DESCRIPTION OF REVISION | DATE | MADE BY

DATE: 09/29/04

FILENAME: q:\14791\dgn\h5162p38.dgn

F.H.W.A. REGION	STATE	PROJECT NO.	SHEET NO.	TOTAL SHEETS	AS BUILT
9	ARIZ.				

17 MA 215

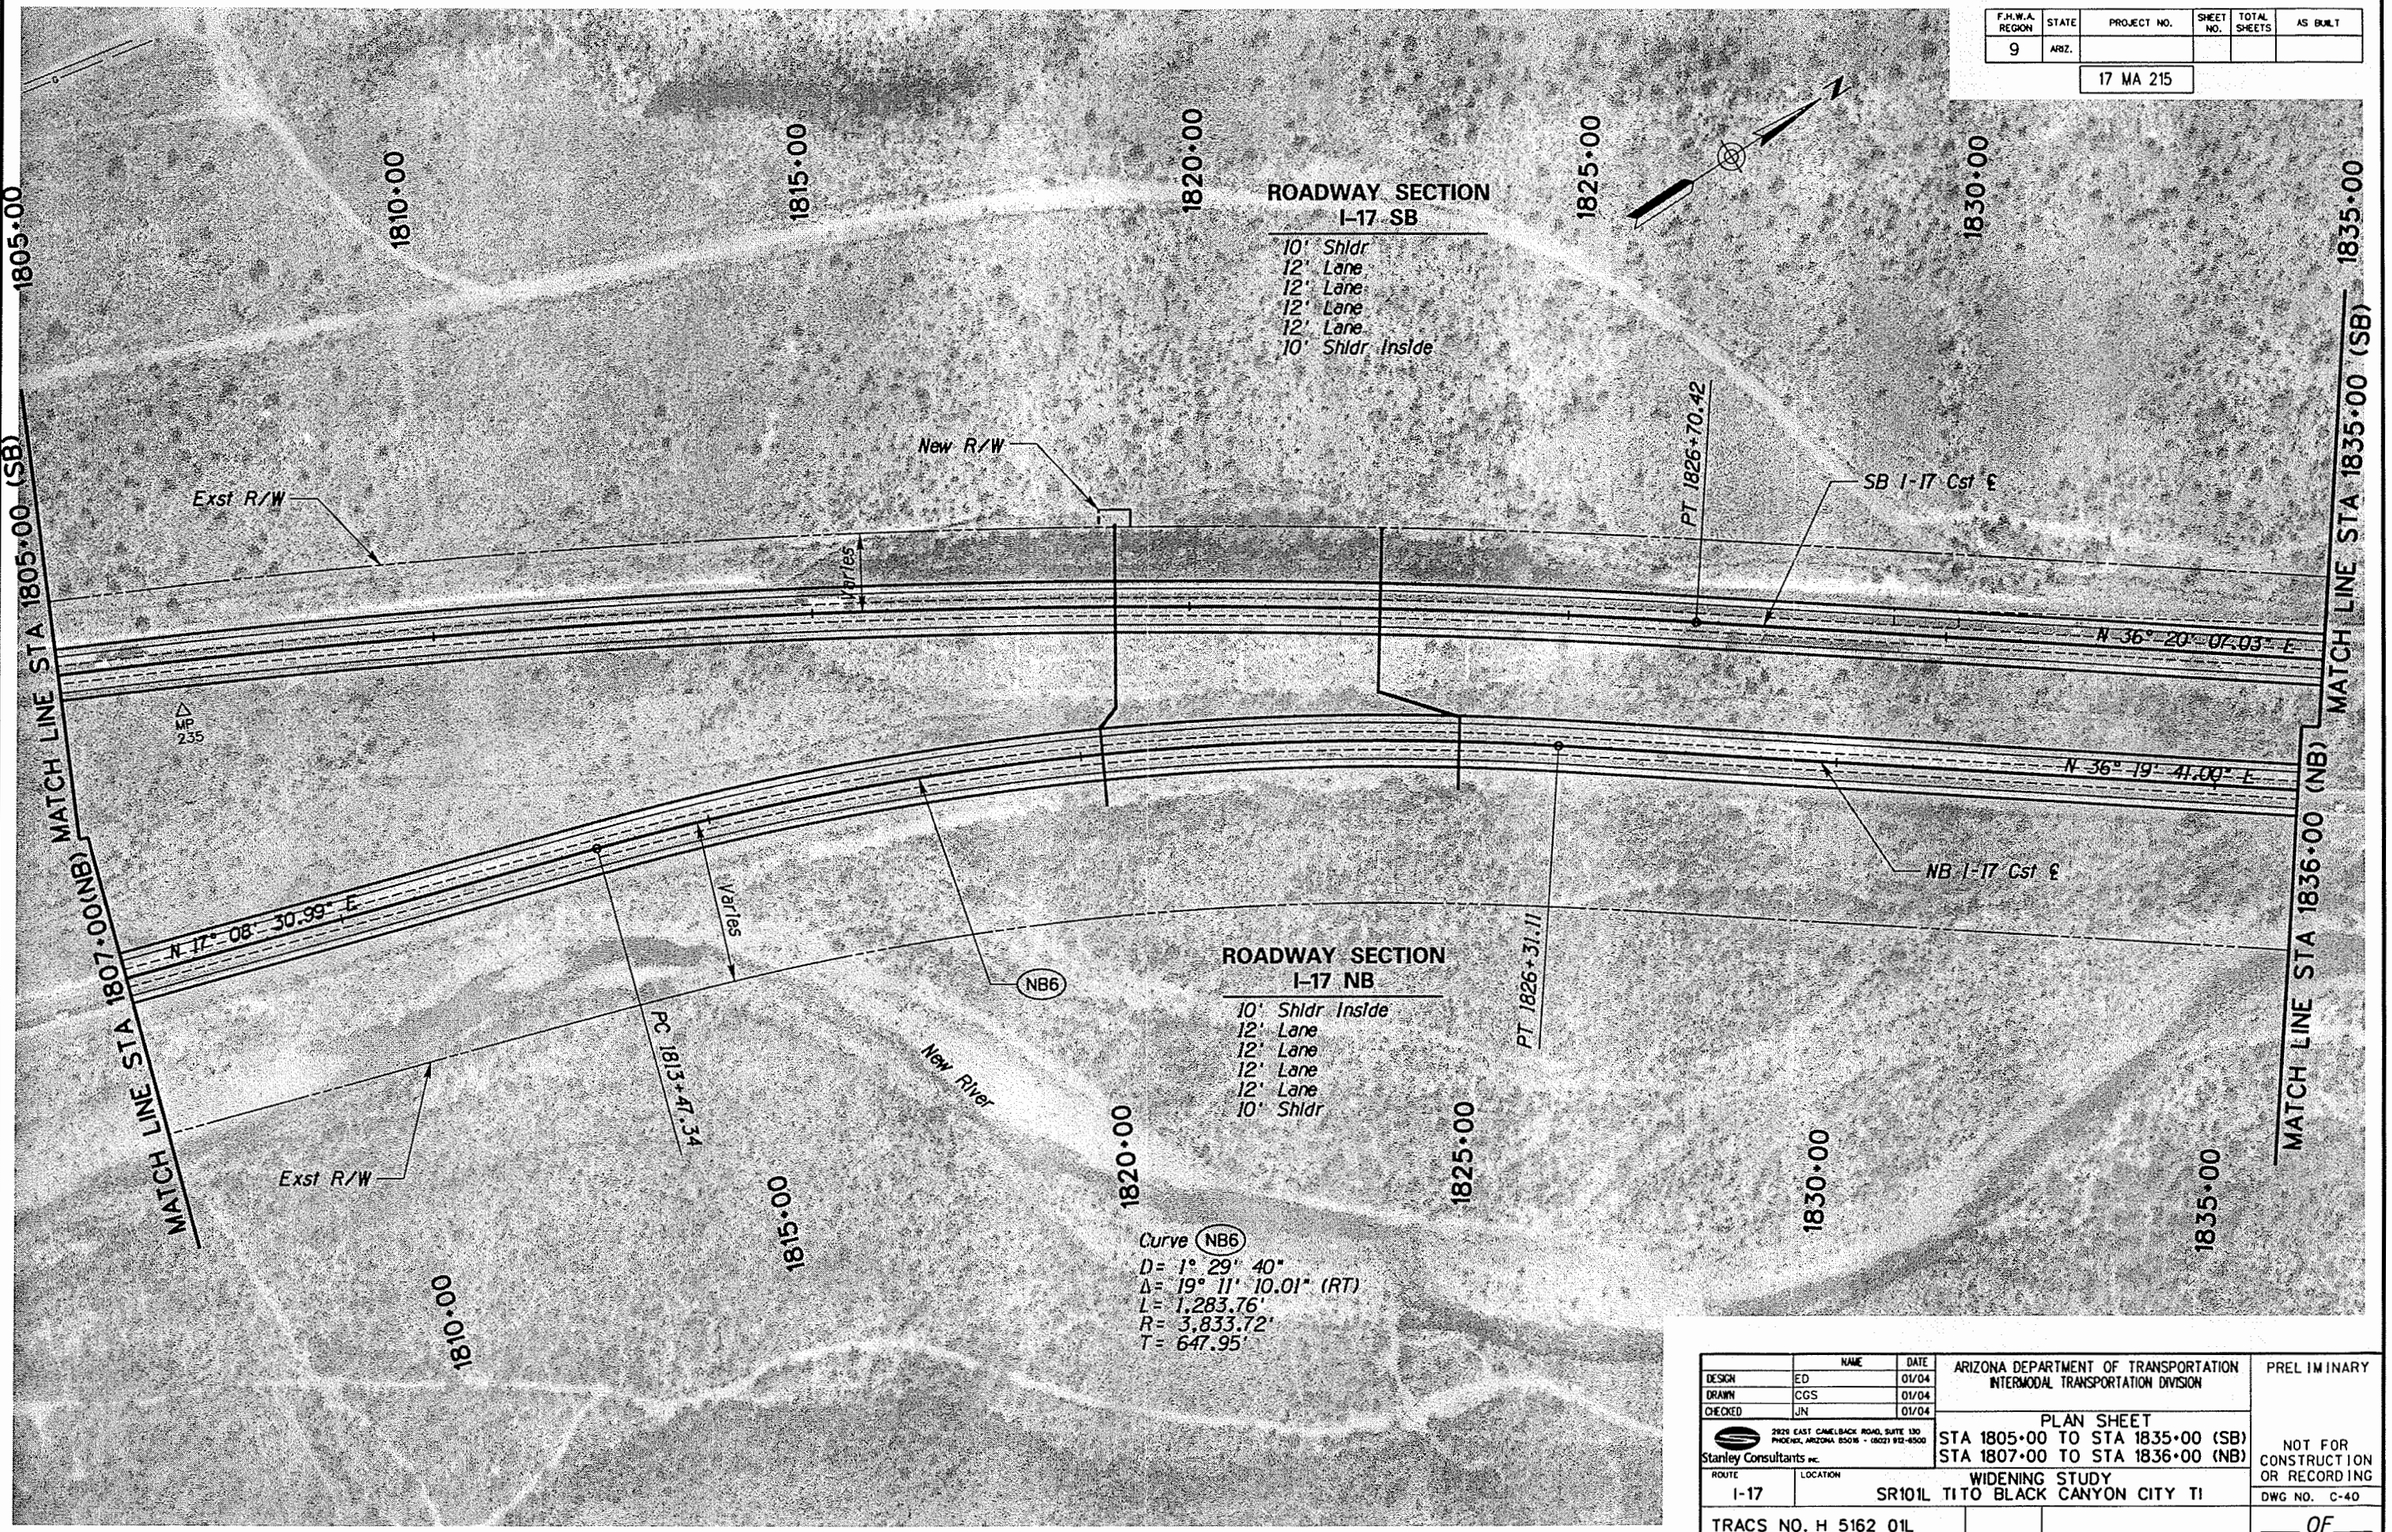

	NAME	DATE
DESIGN	ED	01/04
DRAWN	CGS	01/04
CHECKED	JN	01/04

Stanley Consultants INC.
2929 EAST CAMELBACK ROAD, SUITE 130
PHOENIX, ARIZONA 85016 - (602) 912-6500

ARIZONA DEPARTMENT OF TRANSPORTATION
INTERMODAL TRANSPORTATION DIVISION

PLAN SHEET
STA 1805+00 TO STA 1835+00 (SB)
STA 1807+00 TO STA 1836+00 (NB)

PRELIMINARY

NOT FOR CONSTRUCTION OR RECORDING

ROUTE: I-17

LOCATION: WIDENING STUDY
SR101L TI TO BLACK CANYON CITY TI

DWG NO. C-40

TRACS NO. H 5162 01L

___ OF ___

NO. | DESCRIPTION OF REVISION | DATE | MADE BY

DATE: 09/29/04

FILENAME: q:\14791\dgn\h5162p39.dgn

F.H.W.A. REGION	STATE	PROJECT NO.	SHEET NO.	TOTAL SHEETS	AS BUILT
9	ARIZ.				

17 MA 215

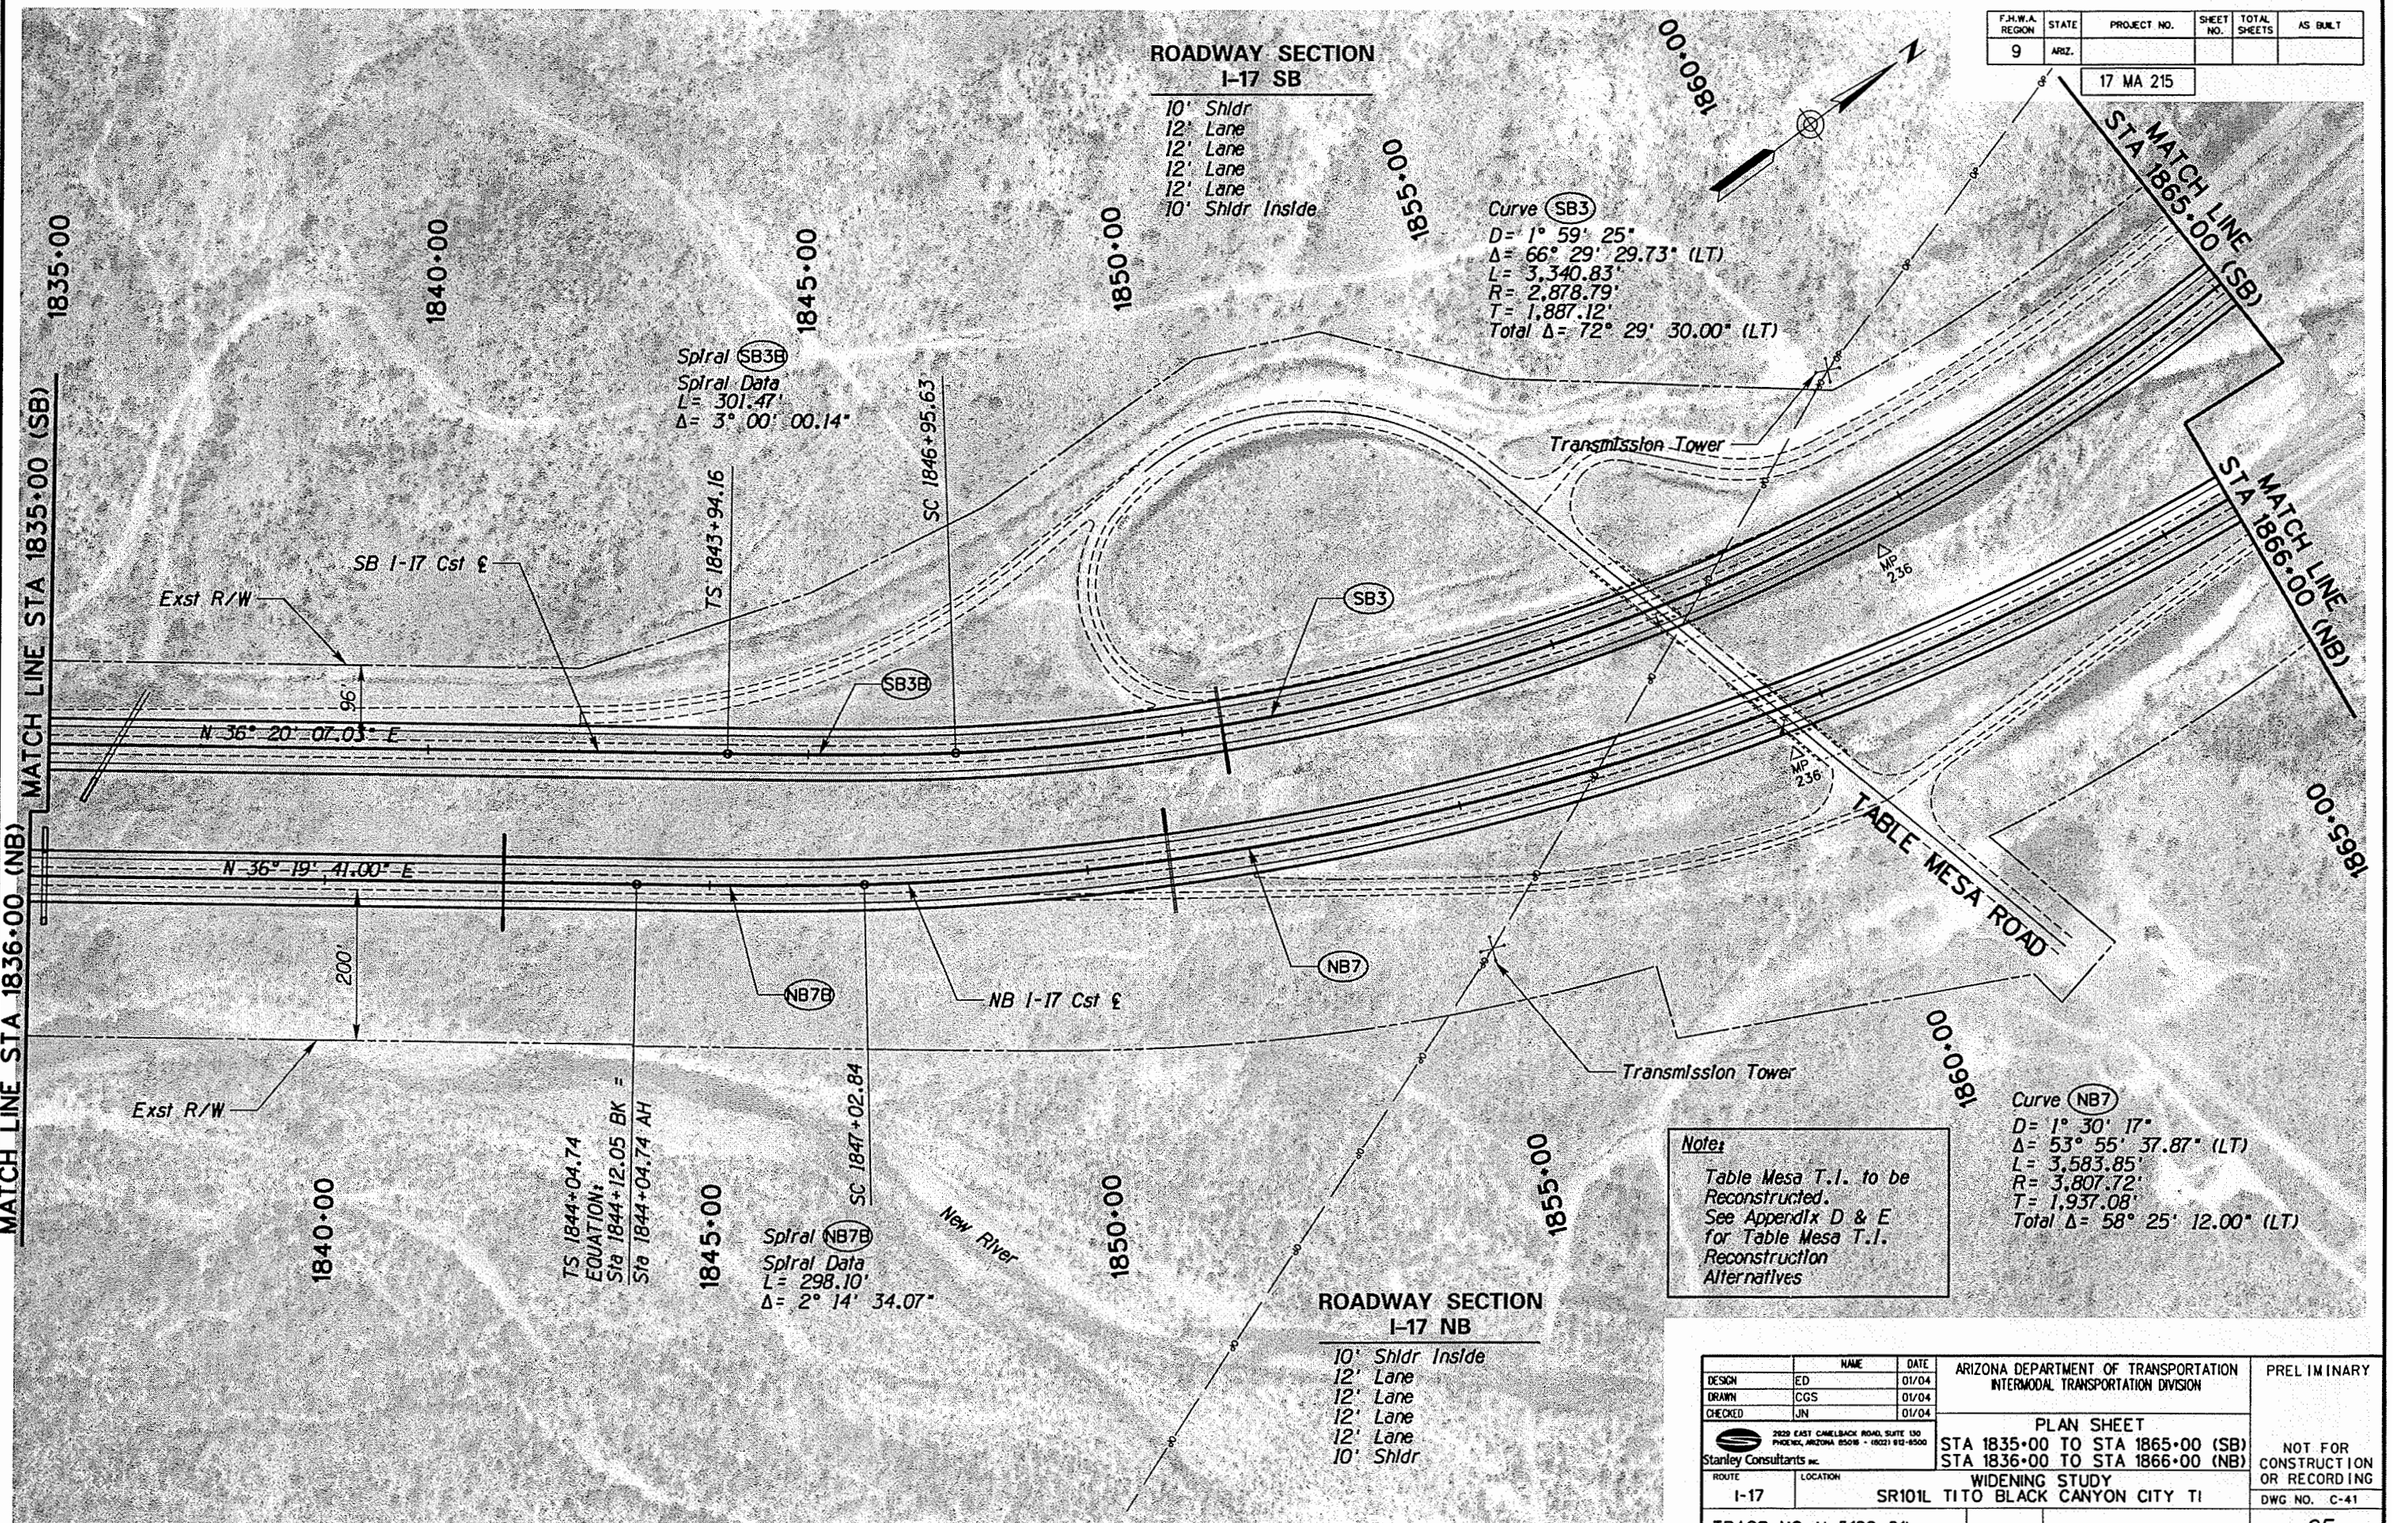

	NAME	DATE
DESIGN	ED	01/04
DRAWN	CGS	01/04
CHECKED	JN	01/04

Stanley Consultants INC.
2929 EAST CAMELBACK ROAD, SUITE 130
PHOENIX, ARIZONA 85016 - (602) 912-6500

ARIZONA DEPARTMENT OF TRANSPORTATION
INTERMODAL TRANSPORTATION DIVISION

PLAN SHEET
STA 1835+00 TO STA 1865+00 (SB)
STA 1836+00 TO STA 1866+00 (NB)

WIDENING STUDY
SR101L TI TO BLACK CANYON CITY TI

ROUTE: I-17
LOCATION:

TRACS NO. H 5162 01L

PRELIMINARY

NOT FOR CONSTRUCTION OR RECORDING

DWG NO. C-41

___ OF ___

DATE: 09/29/04

FILENAME: q:\14791\dgn\h5162p40.dgn

NO.1 DESCRIPTION OF REVISION | DATE | MADE BY

NO.2 DESCRIPTION OF REVISION | DATE | MADE BY

F.H.W.A. REGION	STATE	PROJECT NO.	SHEET NO.	TOTAL SHEETS	AS BUILT
9	ARIZ.				
		17 MA 215			

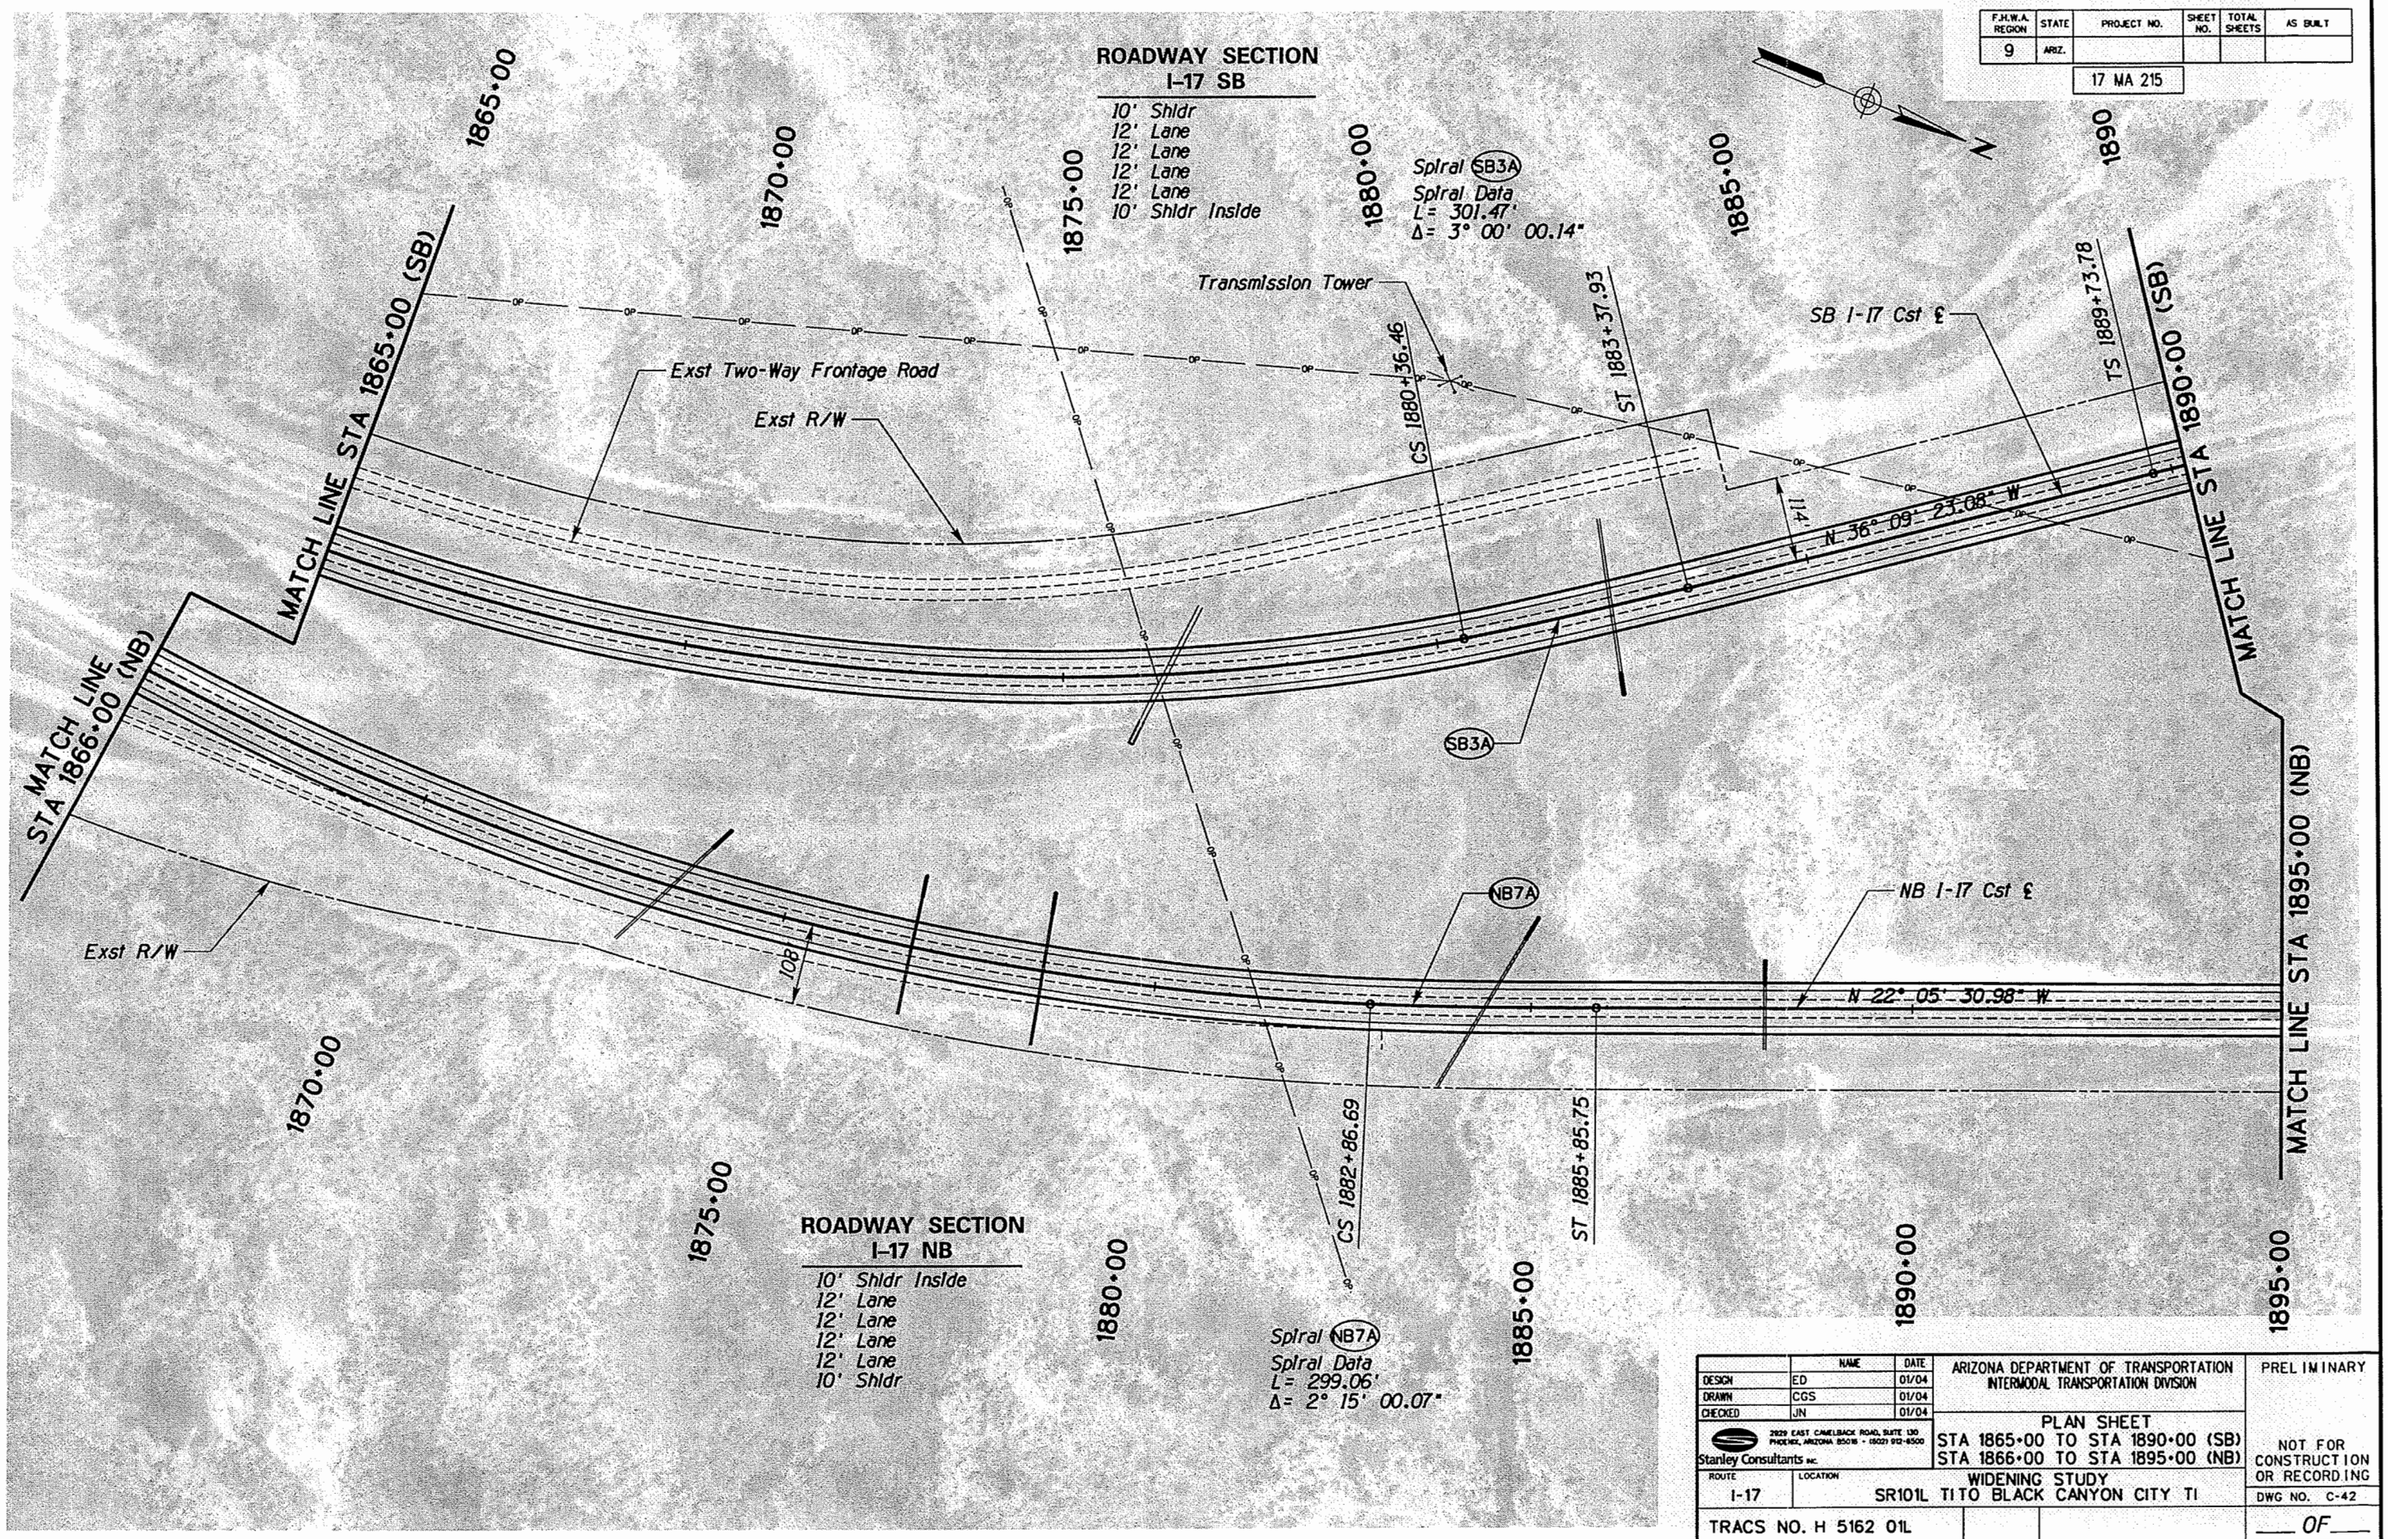

	NAME	DATE
DESIGN	ED	01/04
DRAWN	CGS	01/04
CHECKED	JN	01/04

Stanley Consultants INC.
2929 EAST CAMELBACK ROAD, SUITE 130
PHOENIX, ARIZONA 85016 • (602) 912-8500

ARIZONA DEPARTMENT OF TRANSPORTATION
INTERMODAL TRANSPORTATION DIVISION

PLAN SHEET
STA 1865+00 TO STA 1890+00 (SB)
STA 1866+00 TO STA 1895+00 (NB)

PRELIMINARY

NOT FOR CONSTRUCTION OR RECORDING

ROUTE: I-17
LOCATION: WIDENING STUDY
SR101L TI TO BLACK CANYON CITY TI

DWG NO. C-42

TRACS NO. H 5162 01L

___ OF ___

NO.	DESCRIPTION OF REVISION	MADE BY	DATE
1			
2			

DATE: 09/29/04

FILENAME: q:\14791\dgn\h5162p41.dgn

F.H.W.A. REGION	STATE	PROJECT NO.	SHEET NO.	TOTAL SHEETS	AS BUILT
9	ARIZ.				

17 MA 215

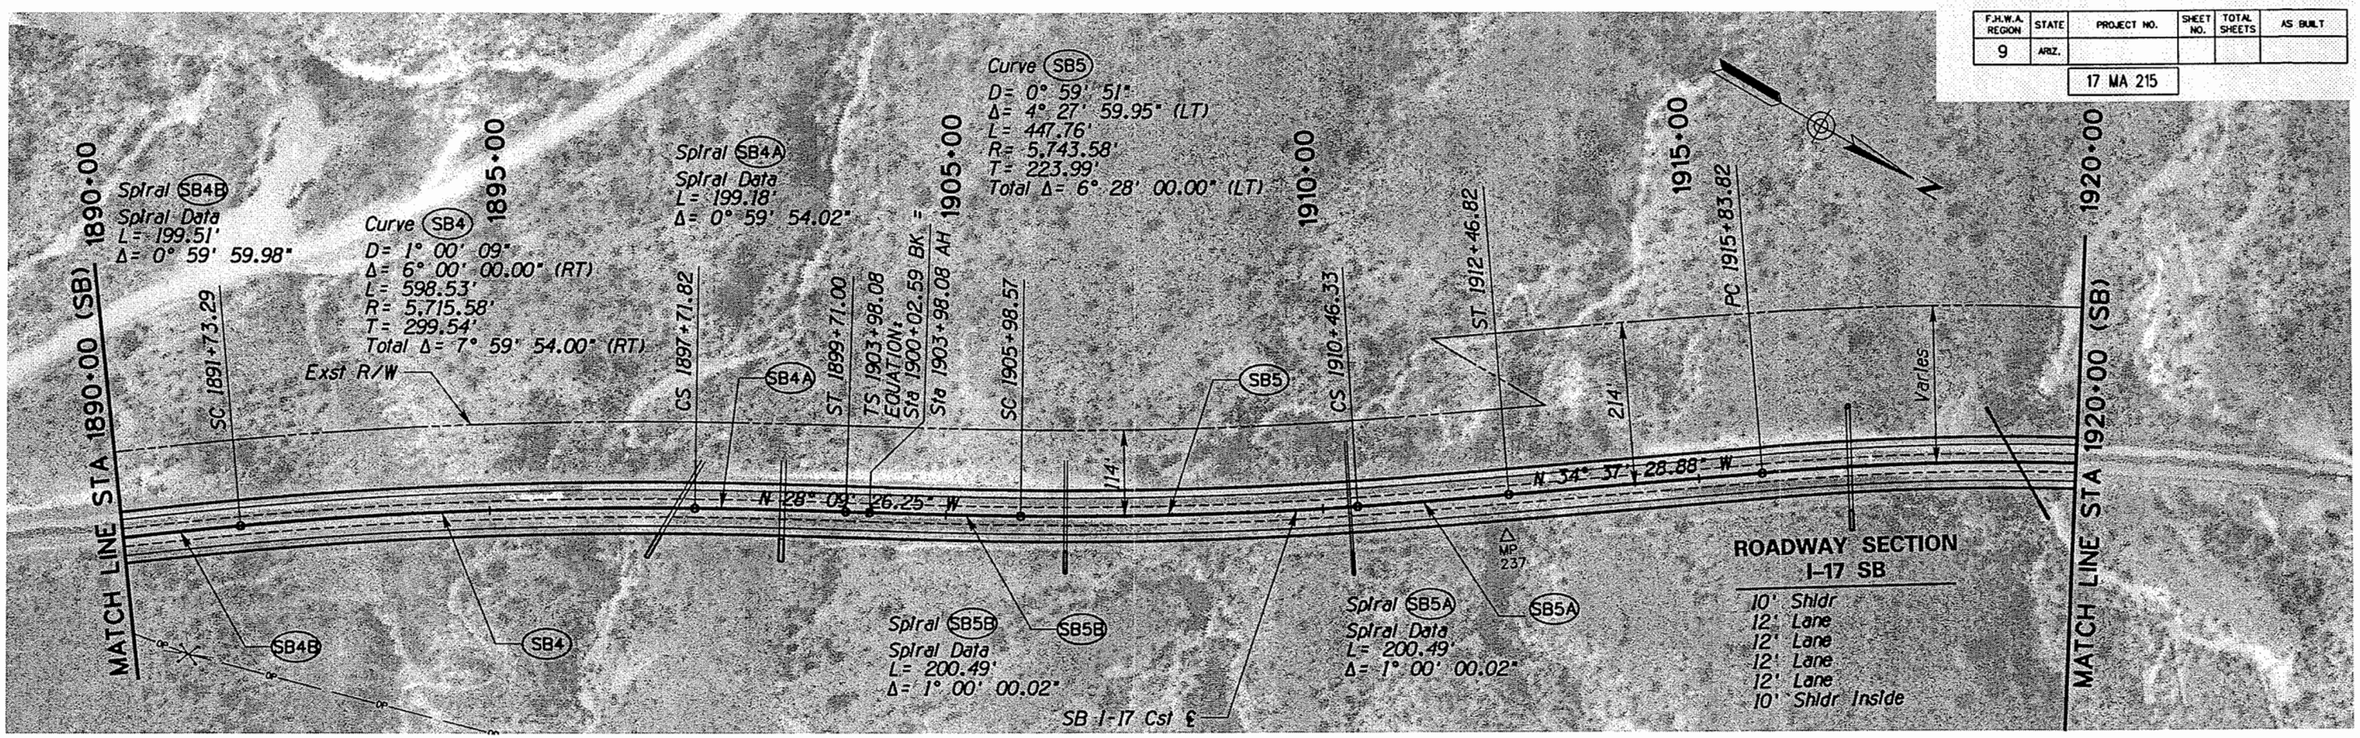

	NAME	DATE
DESIGN	ED	01/04
DRAWN	CGS	01/04
CHECKED	JN	01/04

Stanley Consultants INC.
2929 EAST CAMELBACK ROAD, SUITE 130
PHOENIX, ARIZONA 85016 - (602) 912-8500

ARIZONA DEPARTMENT OF TRANSPORTATION
INTERMODAL TRANSPORTATION DIVISION

PLAN SHEET
STA 1890+00 TO STA 1920+00 (SB)
STA 1895+00 TO STA 1920+00 (NB)

PRELIMINARY

NOT FOR CONSTRUCTION OR RECORDING

ROUTE: I-17
LOCATION: WIDENING STUDY SR101L TI TO BLACK CANYON CITY TI

DWG NO. C-43

TRACS NO. H 5162 01L

___ OF ___

NO.1 DESCRIPTION OF REVISION | MADE BY | DATE
NO.2 DESCRIPTION OF REVISION | MADE BY | DATE

DATE: 09/29/04

FILENAME: q:\14791\dgn\h5162p42.dgn

F.H.W.A. REGION	STATE	PROJECT NO.	SHEET NO.	TOTAL SHEETS	AS BUILT
9	ARIZ.				

17 MA 215

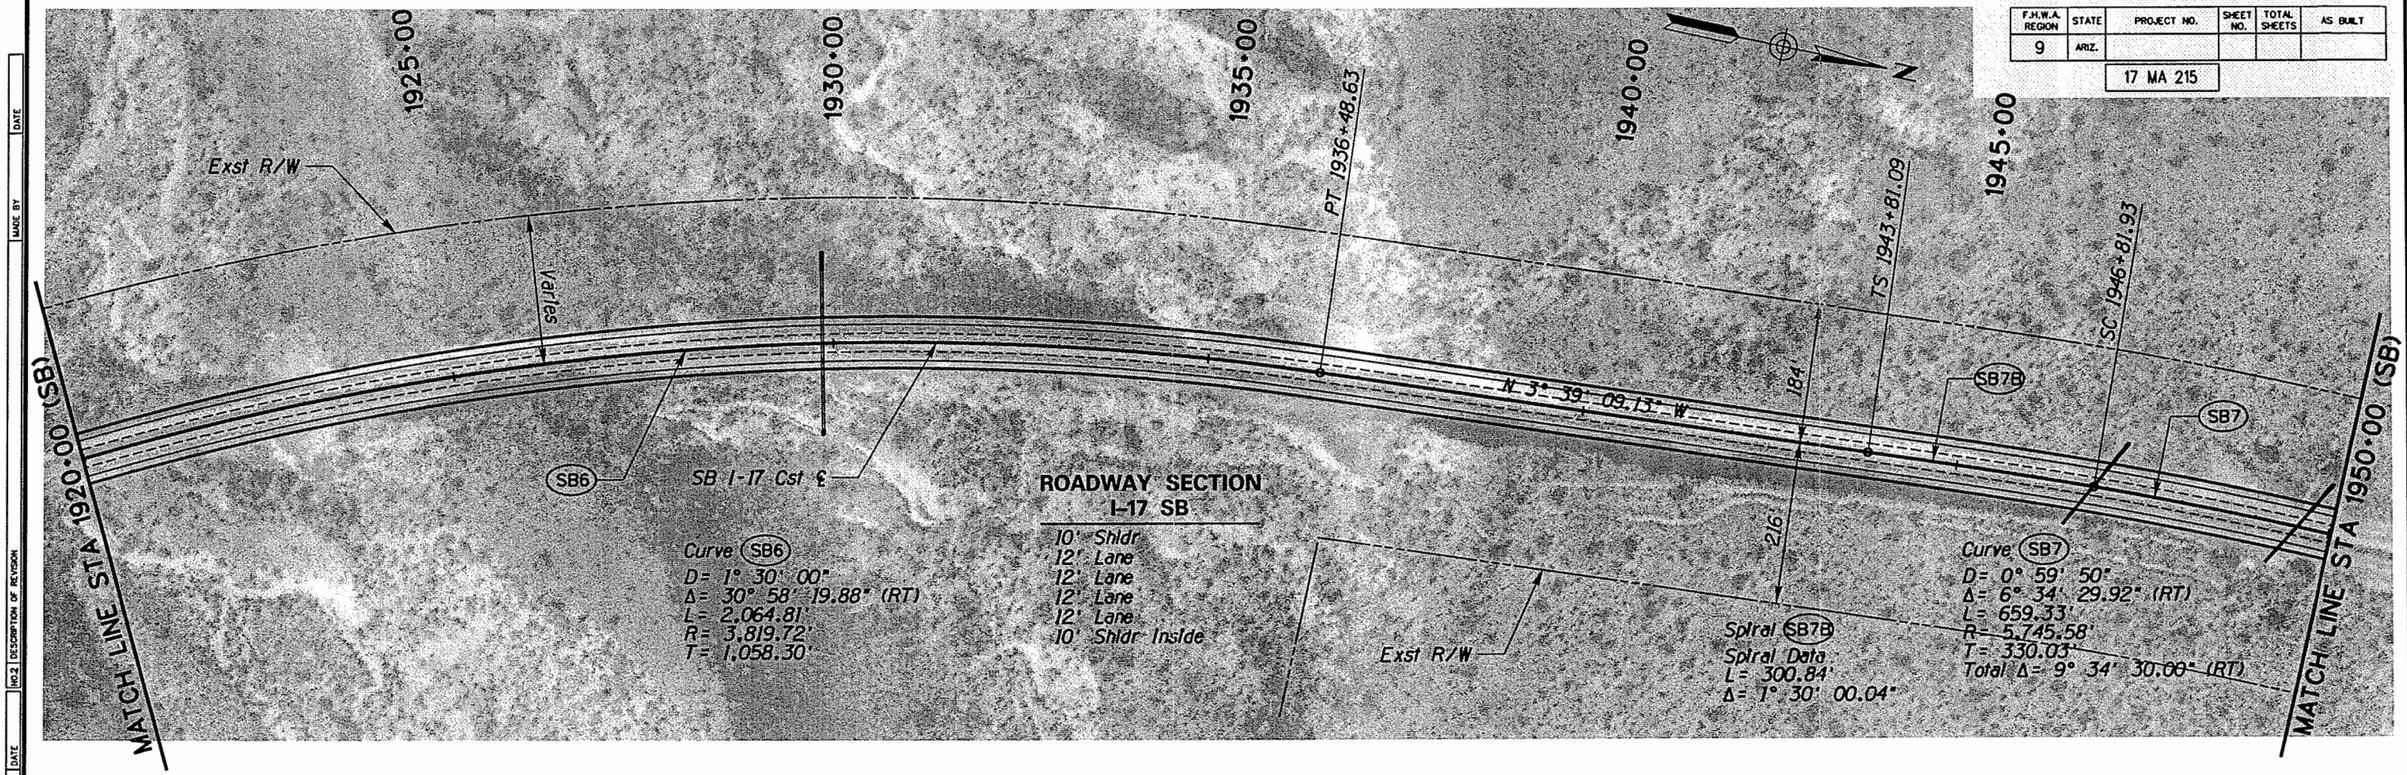

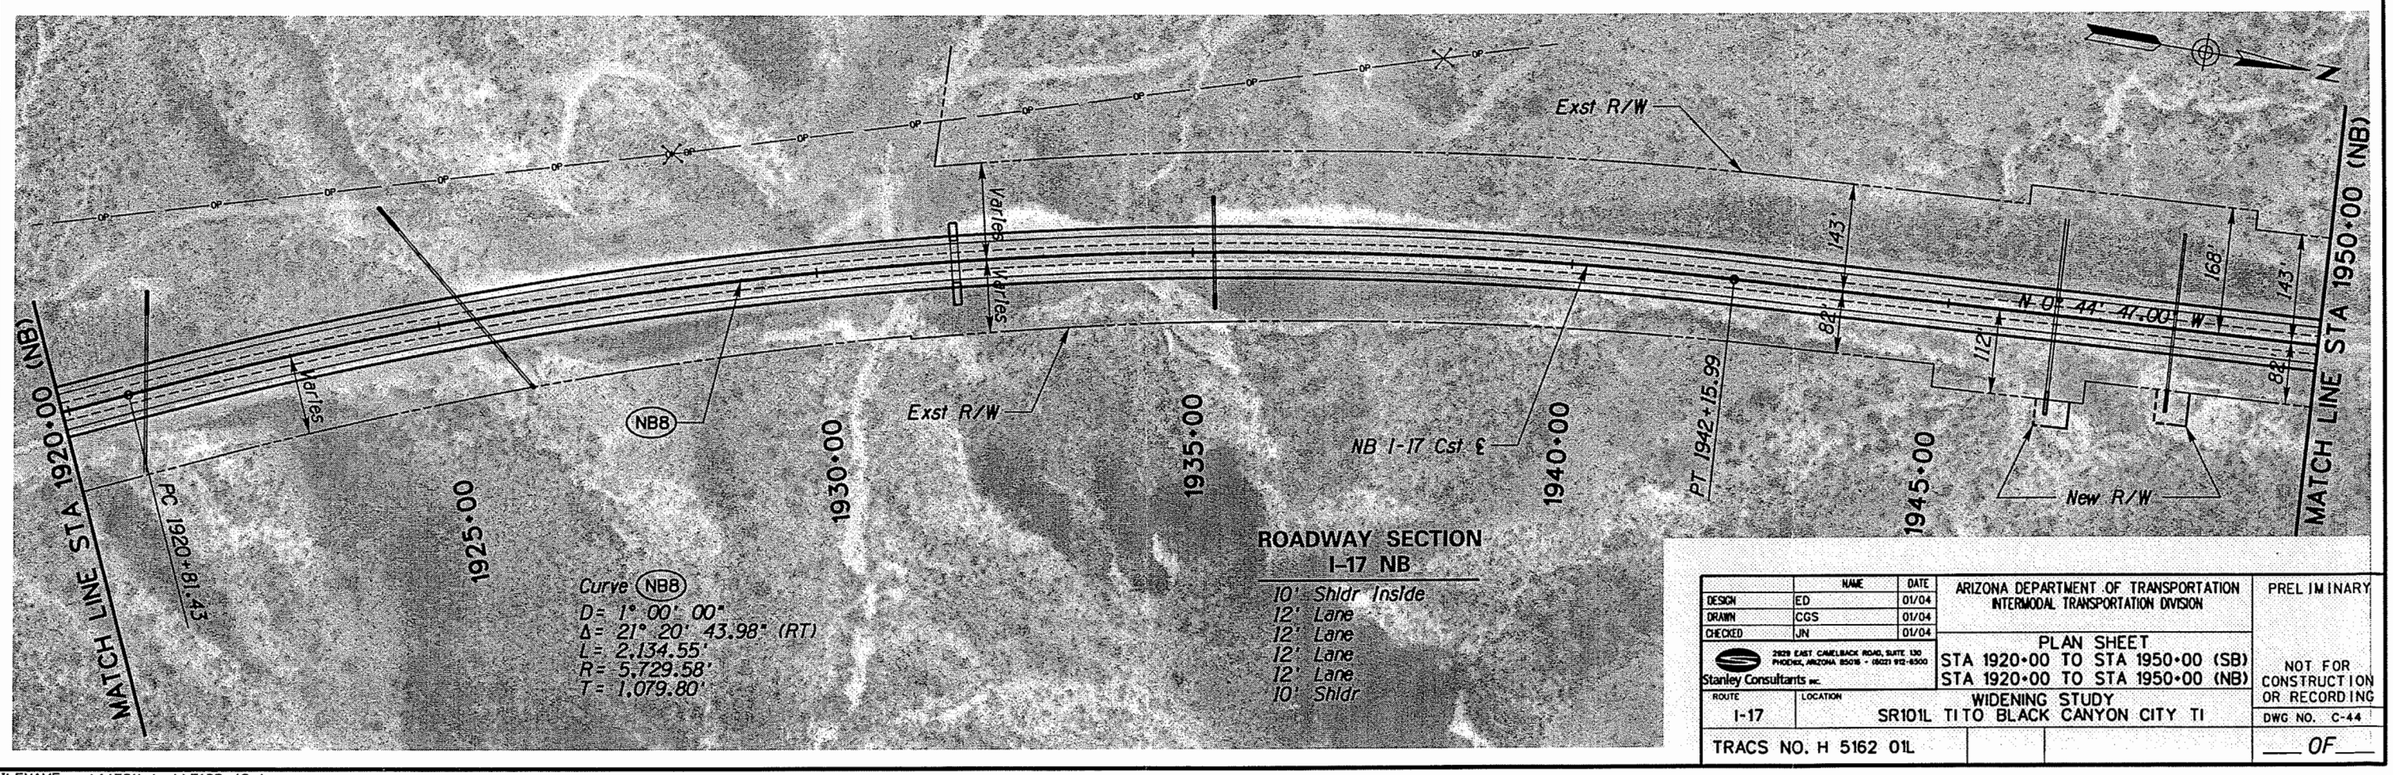

	NAME	DATE
DESIGN	ED	01/04
DRAWN	CGS	01/04
CHECKED	JN	01/04

Stanley Consultants INC.
2929 EAST CAMELBACK ROAD, SUITE 130
PHOENIX, ARIZONA 85016 • (602) 912-6500

ARIZONA DEPARTMENT OF TRANSPORTATION
INTERMODAL TRANSPORTATION DIVISION

PLAN SHEET
STA 1920+00 TO STA 1950+00 (SB)
STA 1920+00 TO STA 1950+00 (NB)

PRELIMINARY

NOT FOR CONSTRUCTION OR RECORDING

ROUTE: I-17
LOCATION: WIDENING STUDY SR101L TI TO BLACK CANYON CITY TI

DWG NO. C-44

TRACS NO. H 5162 01L

___ OF ___

DATE: 09/29/04

FILENAME: q:\14791\dgn\h5162p43.dgn

F.H.W.A. REGION	STATE	PROJECT NO.	SHEET NO.	TOTAL SHEETS	AS BUILT
9	ARIZ.				

17 MA 215

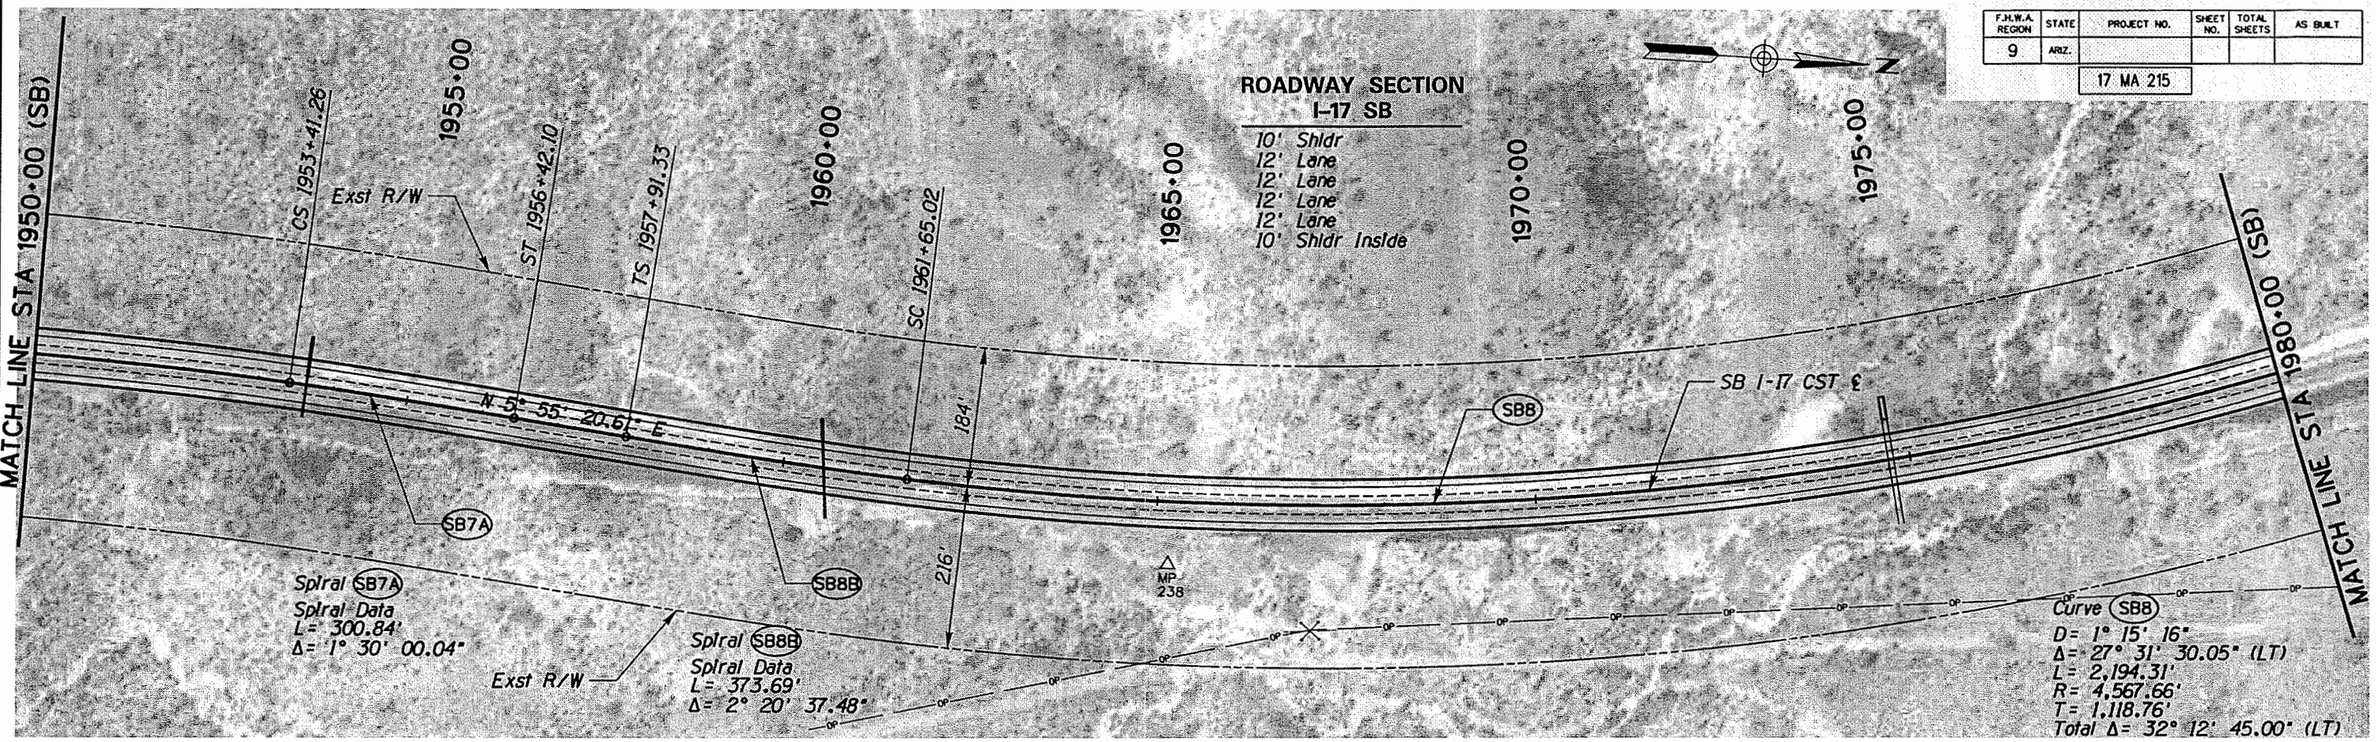

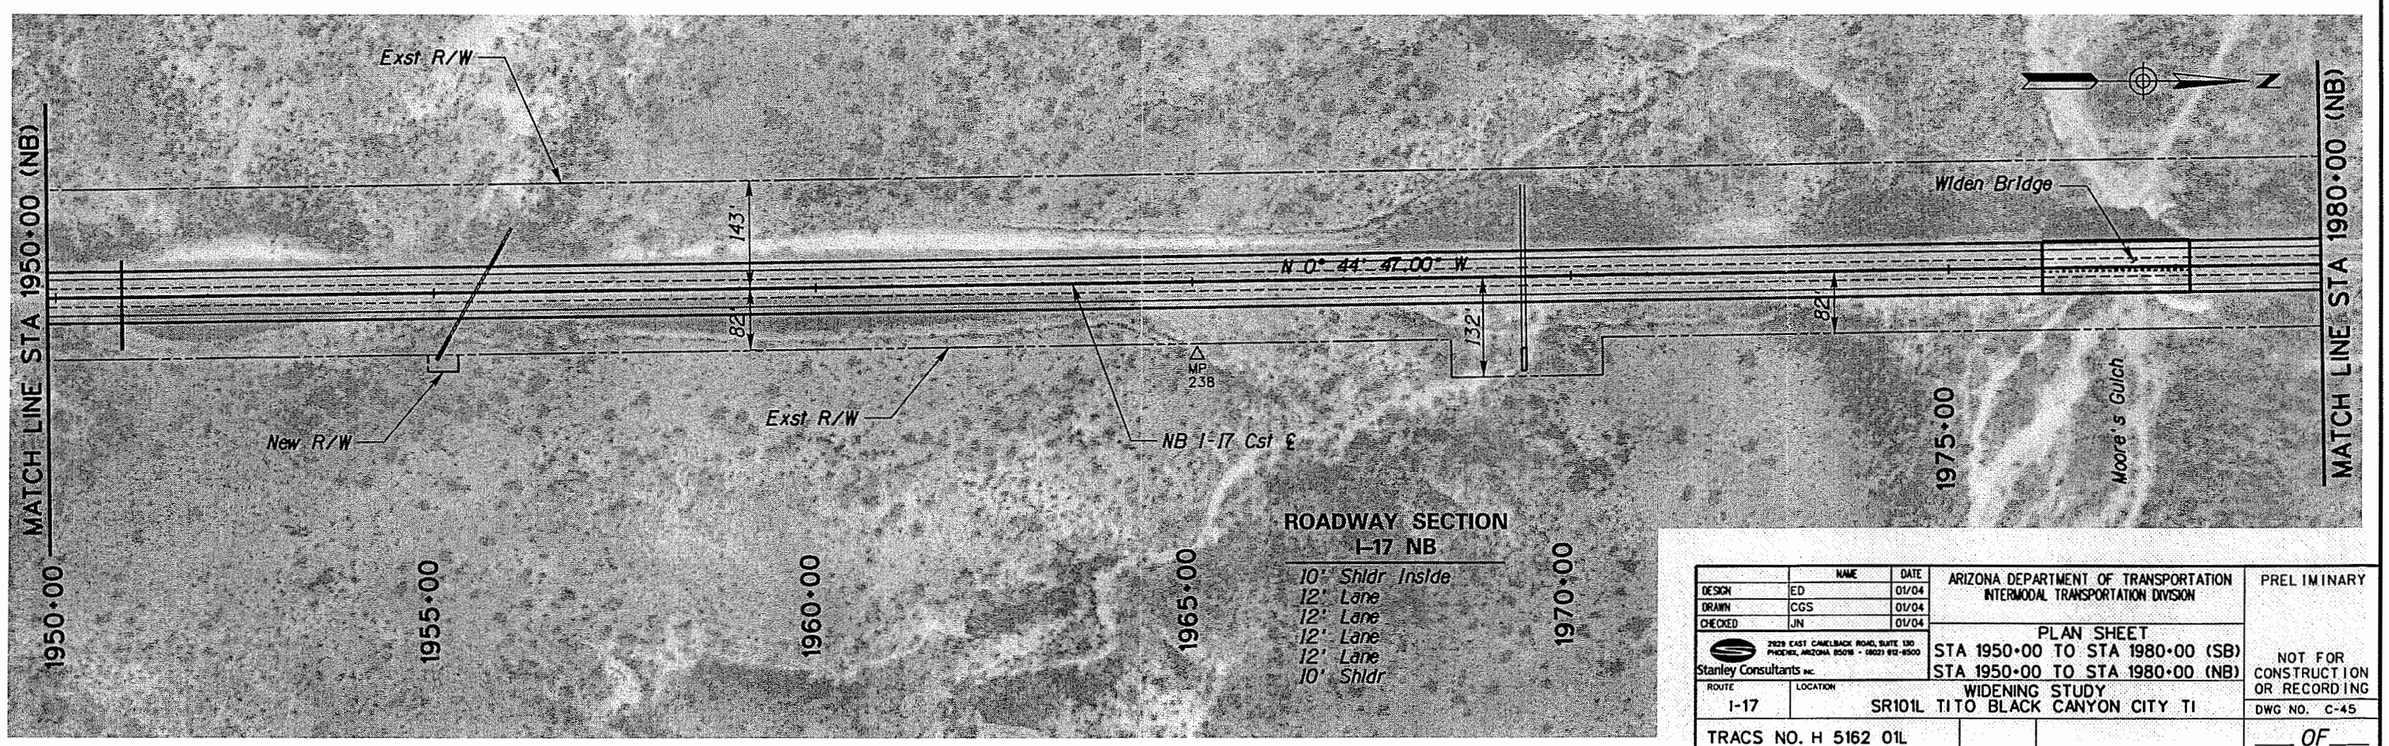

	NAME	DATE
DESIGN	ED	01/04
DRAWN	CGS	01/04
CHECKED	JN	01/04

Stanley Consultants INC.
2929 EAST CAMELBACK ROAD, SUITE 130
PHOENIX, ARIZONA 85016 - (602) 912-8500

ARIZONA DEPARTMENT OF TRANSPORTATION
INTERMODAL TRANSPORTATION DIVISION

PLAN SHEET
STA 1950+00 TO STA 1980+00 (SB)
STA 1950+00 TO STA 1980+00 (NB)

PRELIMINARY

NOT FOR CONSTRUCTION OR RECORDING

ROUTE: I-17
LOCATION: WIDENING STUDY SR101L TI TO BLACK CANYON CITY TI

DWG NO. C-45

TRACS NO. H 5162 01L

___ OF ___

MADE BY | DATE | NO.1 DESCRIPTION OF REVISION | MADE BY | DATE | NO.2 DESCRIPTION OF REVISION | DATE

DATE: 09/29/04

FILENAME: q:\14791\dgn\h5162p44.dgn

F.H.W.A. REGION	STATE	PROJECT NO.	SHEET NO.	TOTAL SHEETS	AS BUILT
9	ARIZ.	17 MA 215			

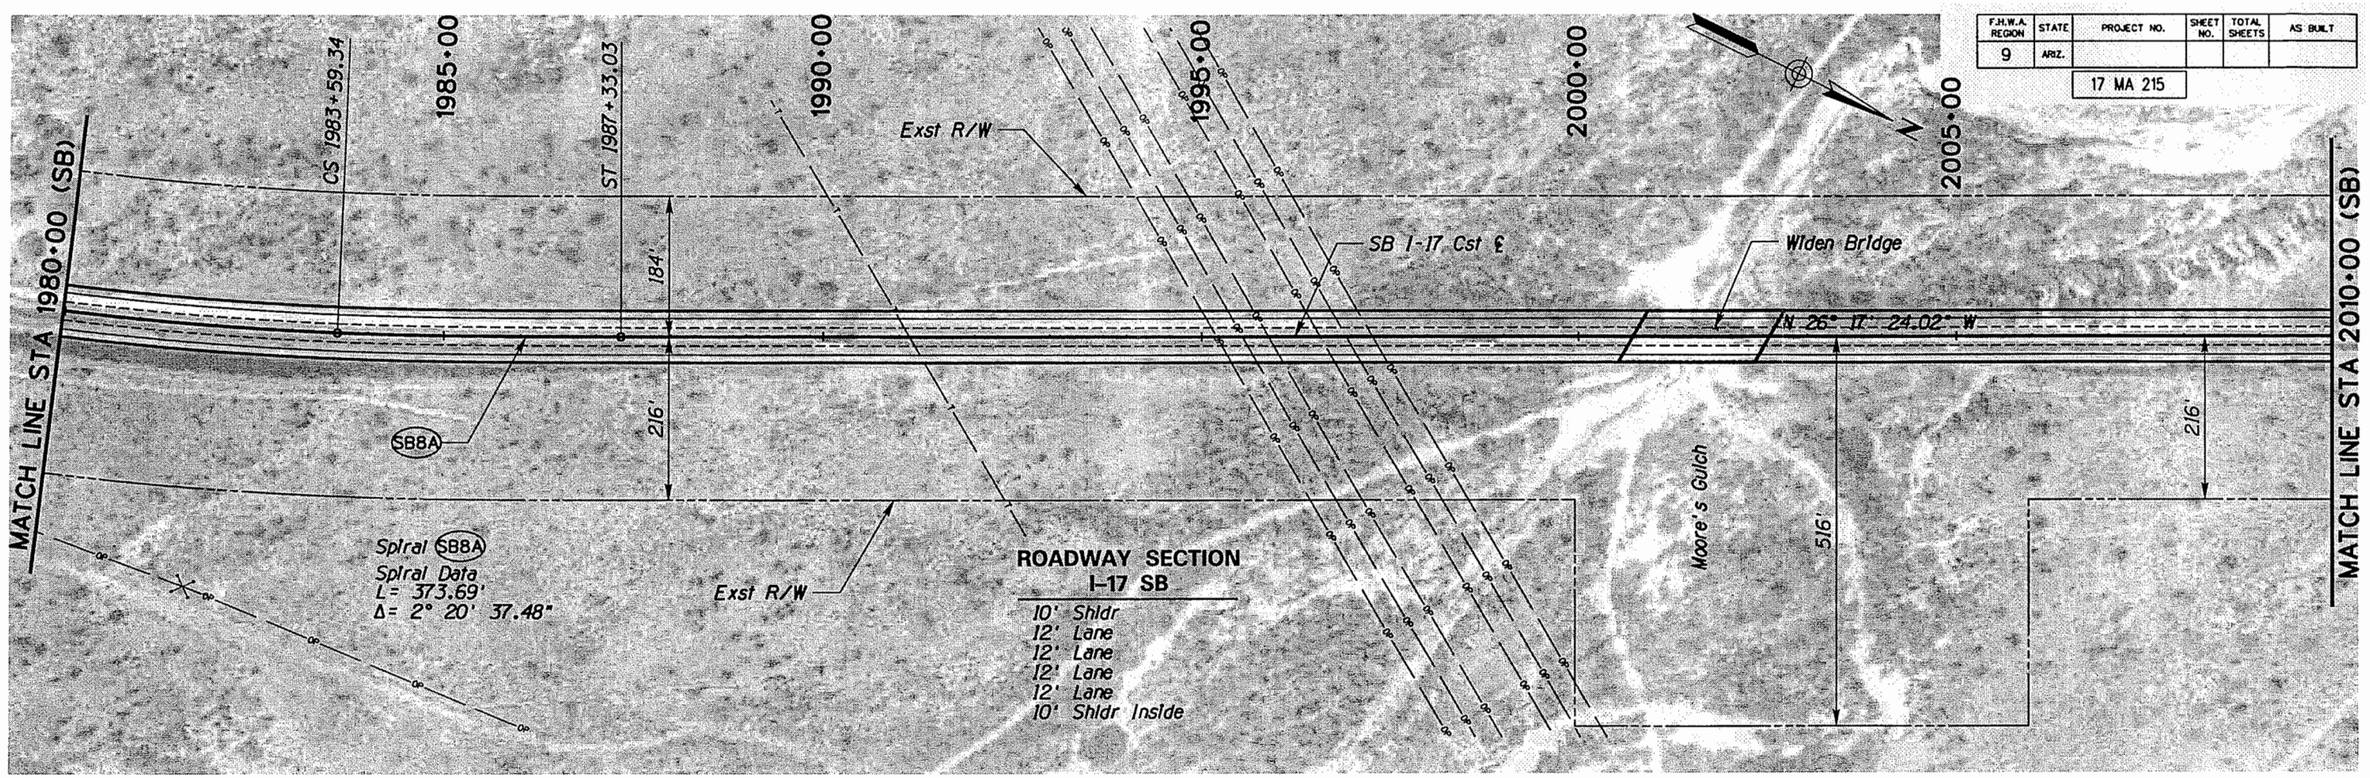

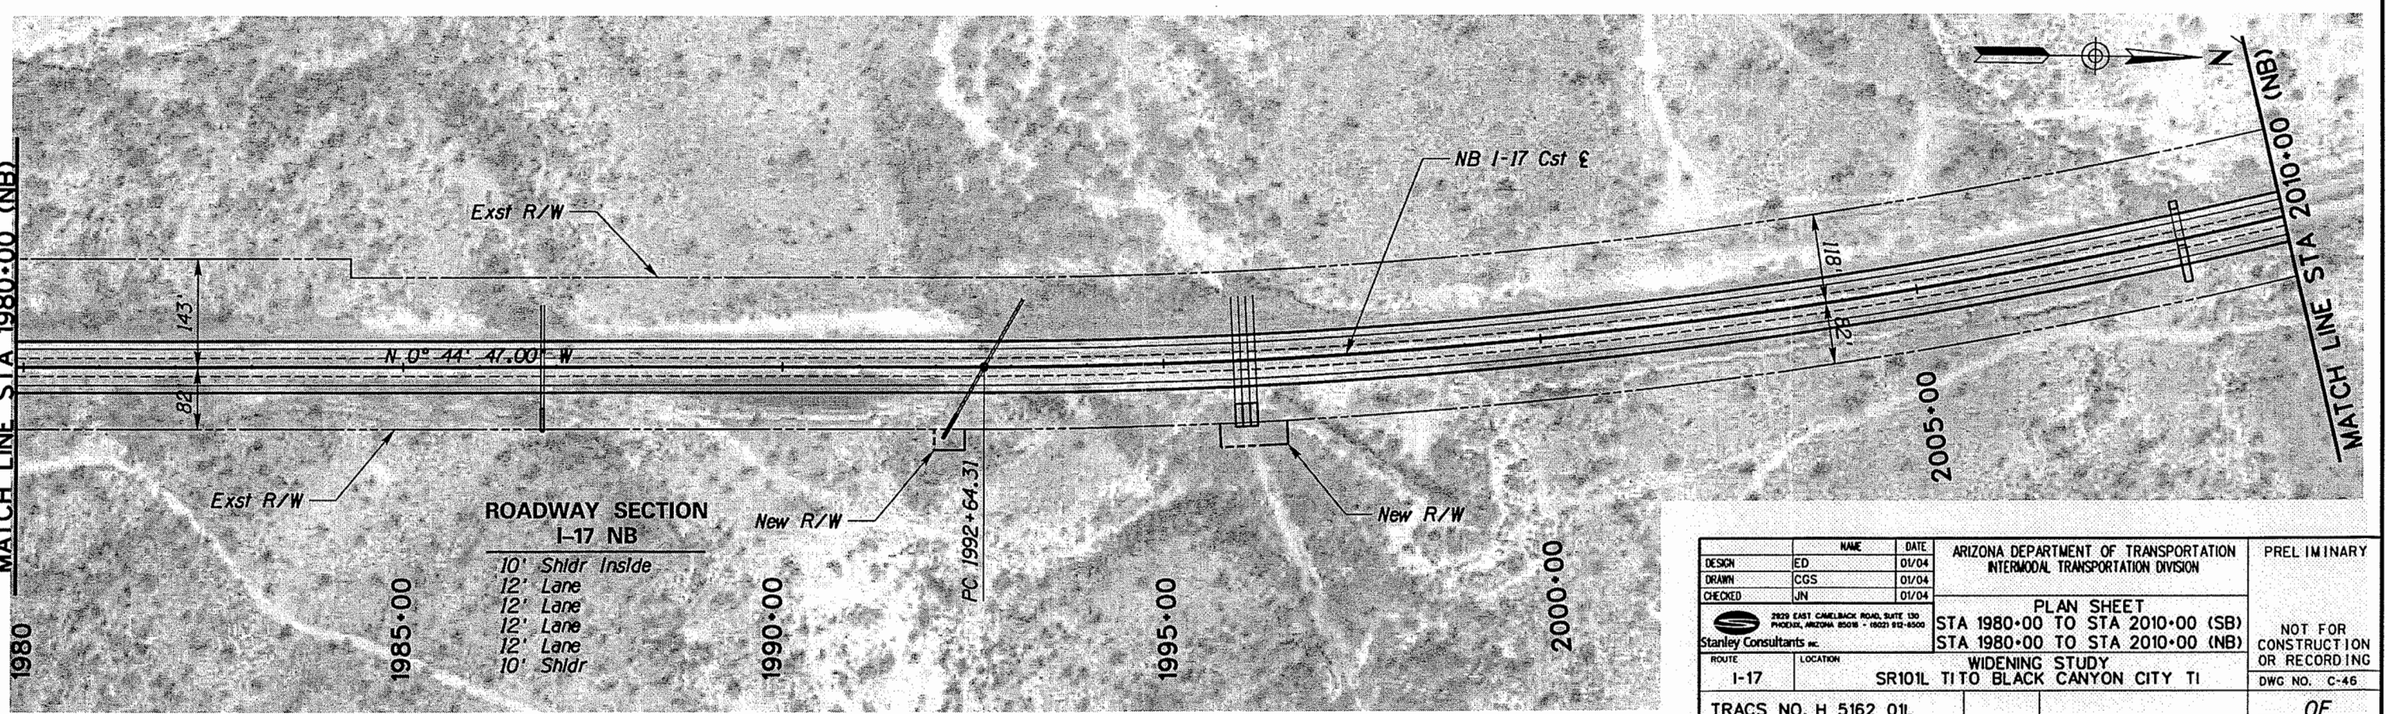

	NAME	DATE
DESIGN	ED	01/04
DRAWN	CGS	01/04
CHECKED	JN	01/04

Stanley Consultants INC.
2929 EAST CAMELBACK ROAD, SUITE 130
PHOENIX, ARIZONA 85016 - (602) 912-6500

ARIZONA DEPARTMENT OF TRANSPORTATION
INTERMODAL TRANSPORTATION DIVISION

PLAN SHEET
STA 1980+00 TO STA 2010+00 (SB)
STA 1980+00 TO STA 2010+00 (NB)

WIDENING STUDY
SR101L TI TO BLACK CANYON CITY TI

ROUTE: I-17
LOCATION:

PRELIMINARY

NOT FOR CONSTRUCTION OR RECORDING

DWG NO. C-46

___ OF ___

TRACS NO. H 5162 01L

DATE: 09/29/04

FILENAME: qt\14791\dgn\h5162p45.dgn

F.H.W.A. REGION	STATE	PROJECT NO.	SHEET NO.	TOTAL SHEETS	AS BUILT
9	ARIZ.	17 MA 215			

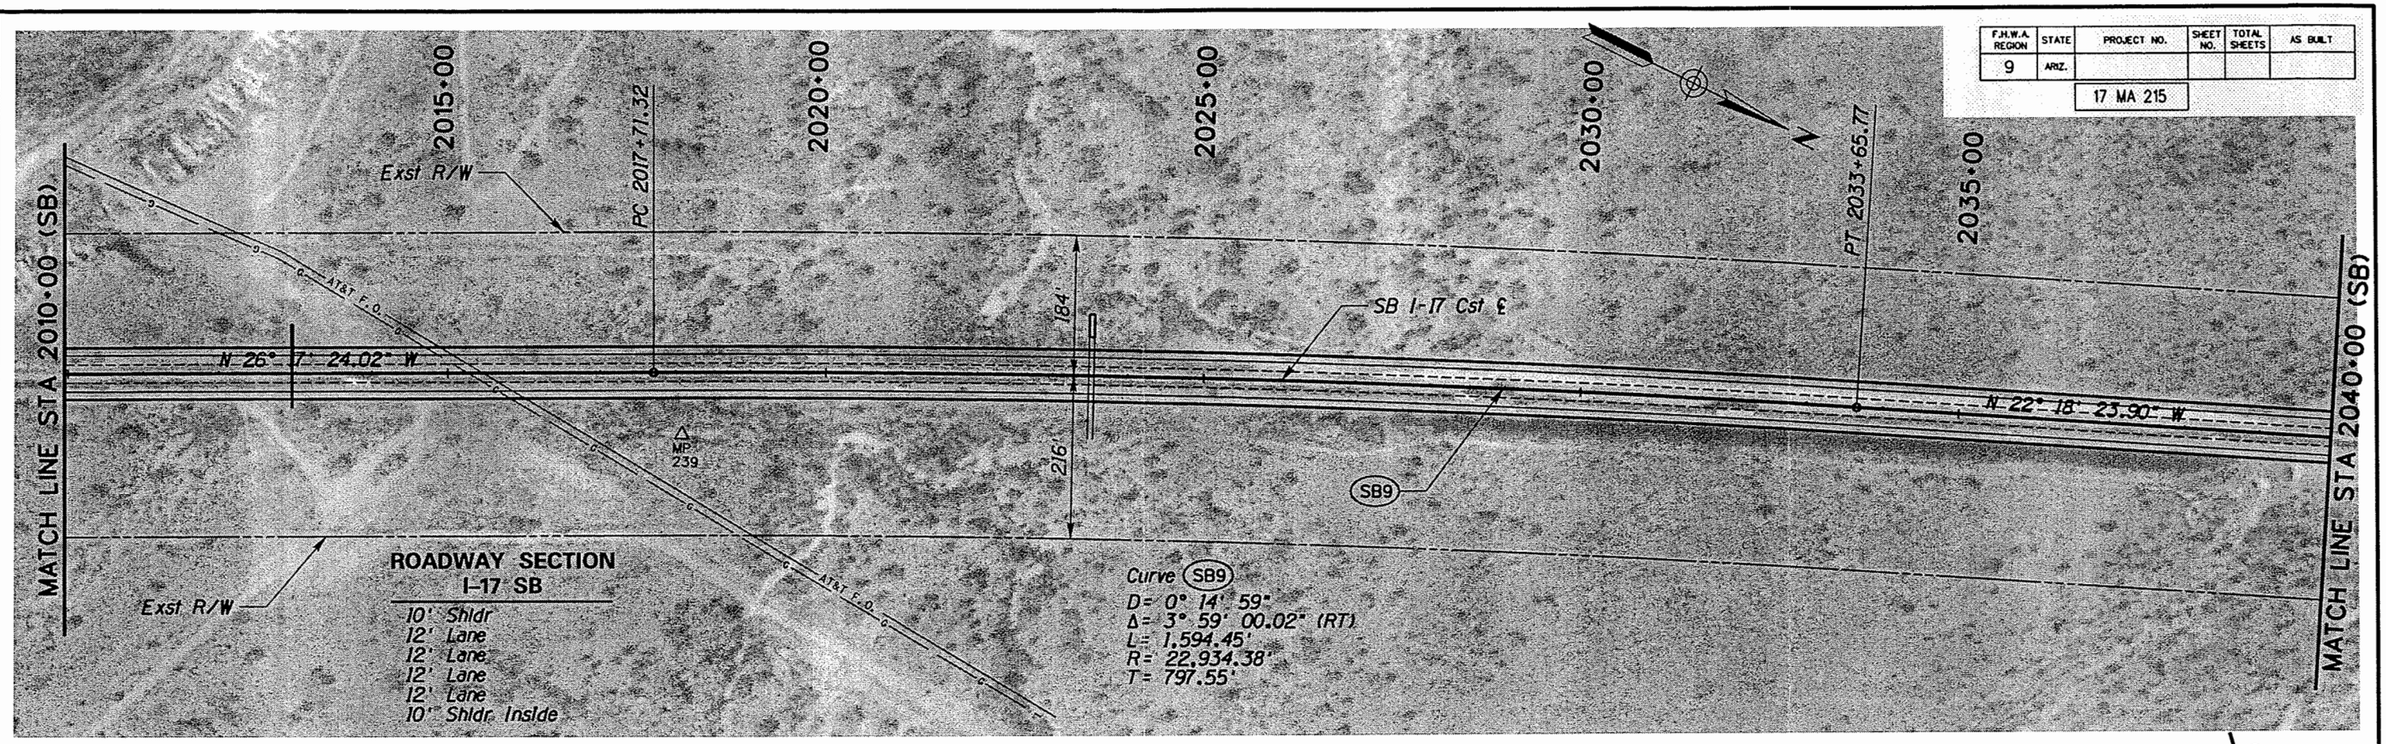

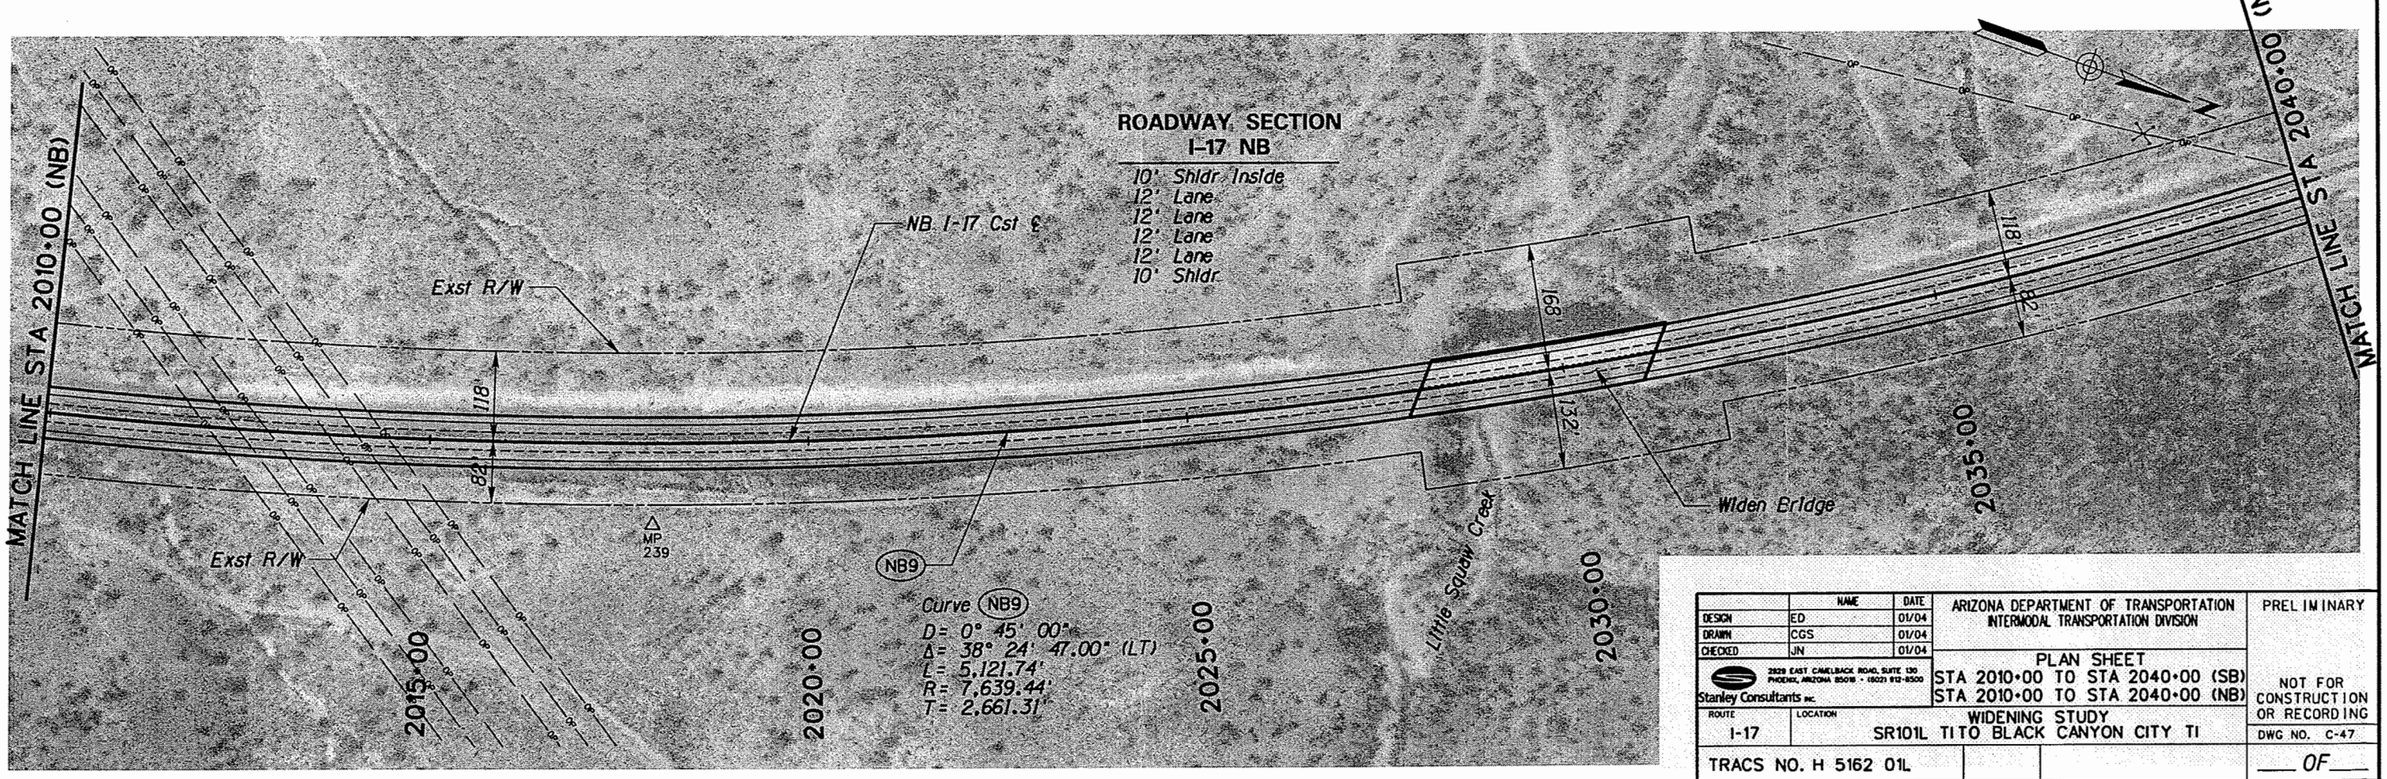

	NAME	DATE
DESIGN	ED	01/04
DRAWN	CGS	01/04
CHECKED	JN	01/04

Stanley Consultants INC.
2929 EAST CAMELBACK ROAD, SUITE 130
PHOENIX, ARIZONA 85016 • (602) 912-8500

ARIZONA DEPARTMENT OF TRANSPORTATION
INTERMODAL TRANSPORTATION DIVISION

PLAN SHEET
STA 2010+00 TO STA 2040+00 (SB)
STA 2010+00 TO STA 2040+00 (NB)

WIDENING STUDY
SR101L TI TO BLACK CANYON CITY TI

ROUTE: I-17
LOCATION:

PRELIMINARY

NOT FOR CONSTRUCTION OR RECORDING

DWG NO. C-47

TRACS NO. H 5162 01L

___ OF ___

DATE:09/29/04

FILENAME: q:\14791\dgn\h5162p46.dgn

F.H.W.A. REGION	STATE	PROJECT NO.	SHEET NO.	TOTAL SHEETS	AS BUILT
9	ARIZ.	17 MA 215			

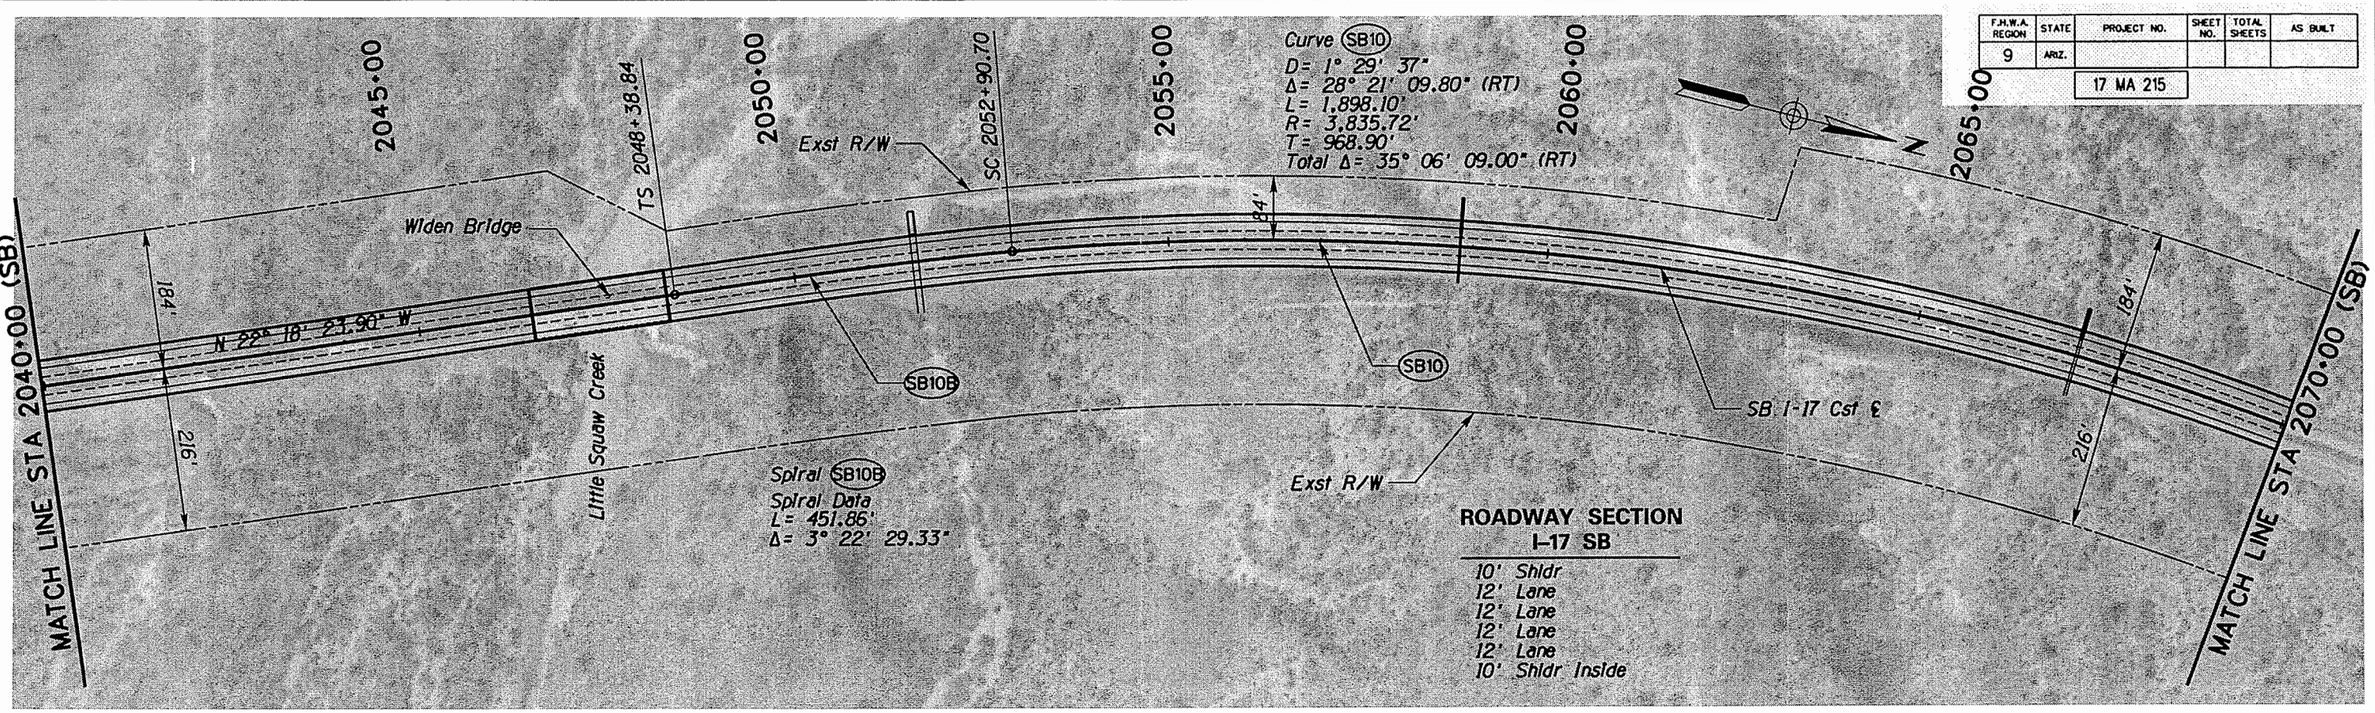

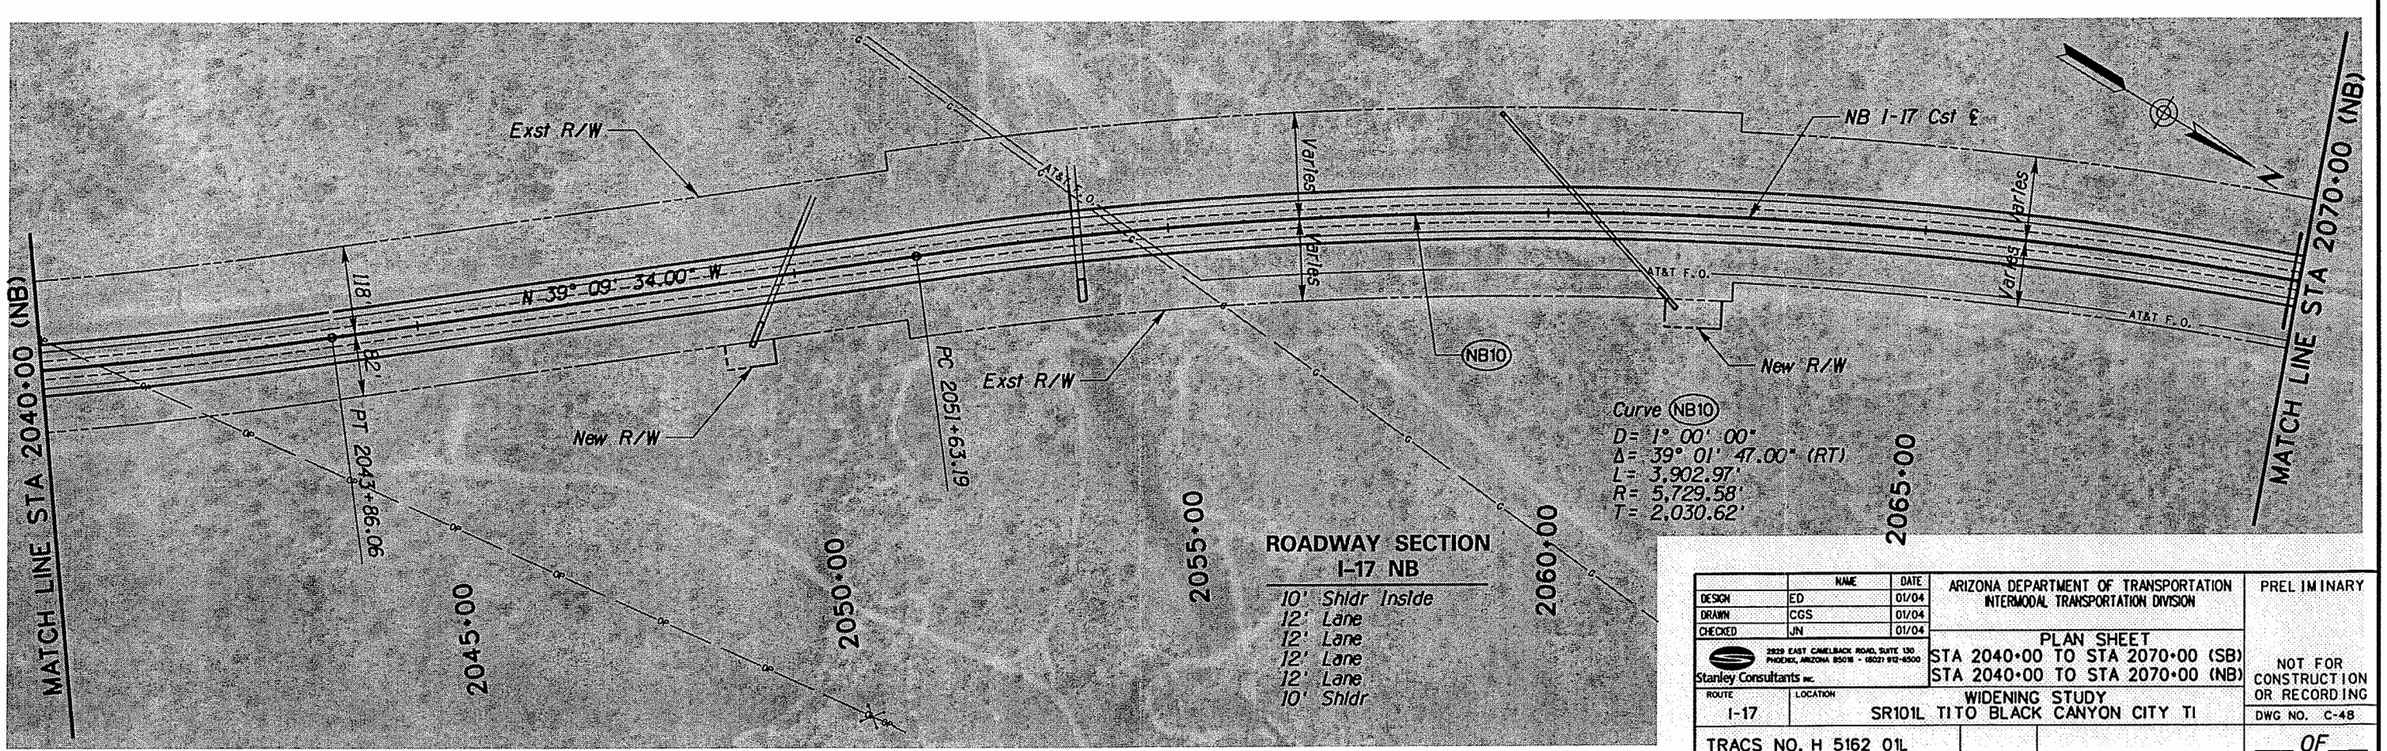

	NAME	DATE
DESIGN	ED	01/04
DRAWN	CGS	01/04
CHECKED	JN	01/04

Stanley Consultants INC.
2929 EAST CAMELBACK ROAD, SUITE 130
PHOENIX, ARIZONA 85016 - (602) 912-6500

ARIZONA DEPARTMENT OF TRANSPORTATION
INTERMODAL TRANSPORTATION DIVISION

PLAN SHEET
STA 2040+00 TO STA 2070+00 (SB)
STA 2040+00 TO STA 2070+00 (NB)

PRELIMINARY

NOT FOR CONSTRUCTION OR RECORDING

ROUTE	LOCATION
I-17	WIDENING STUDY SR101L TI TO BLACK CANYON CITY TI

DWG NO. C-48

TRACS NO. H 5162 01L

___ OF ___

DATE: 09/29/04

FILENAME: q:\14791\dgn\h5162p47.dgn

F.H.W.A. REGION	STATE	PROJECT NO.	SHEET NO.	TOTAL SHEETS	AS BUILT
9	ARIZ.	17 MA 215			

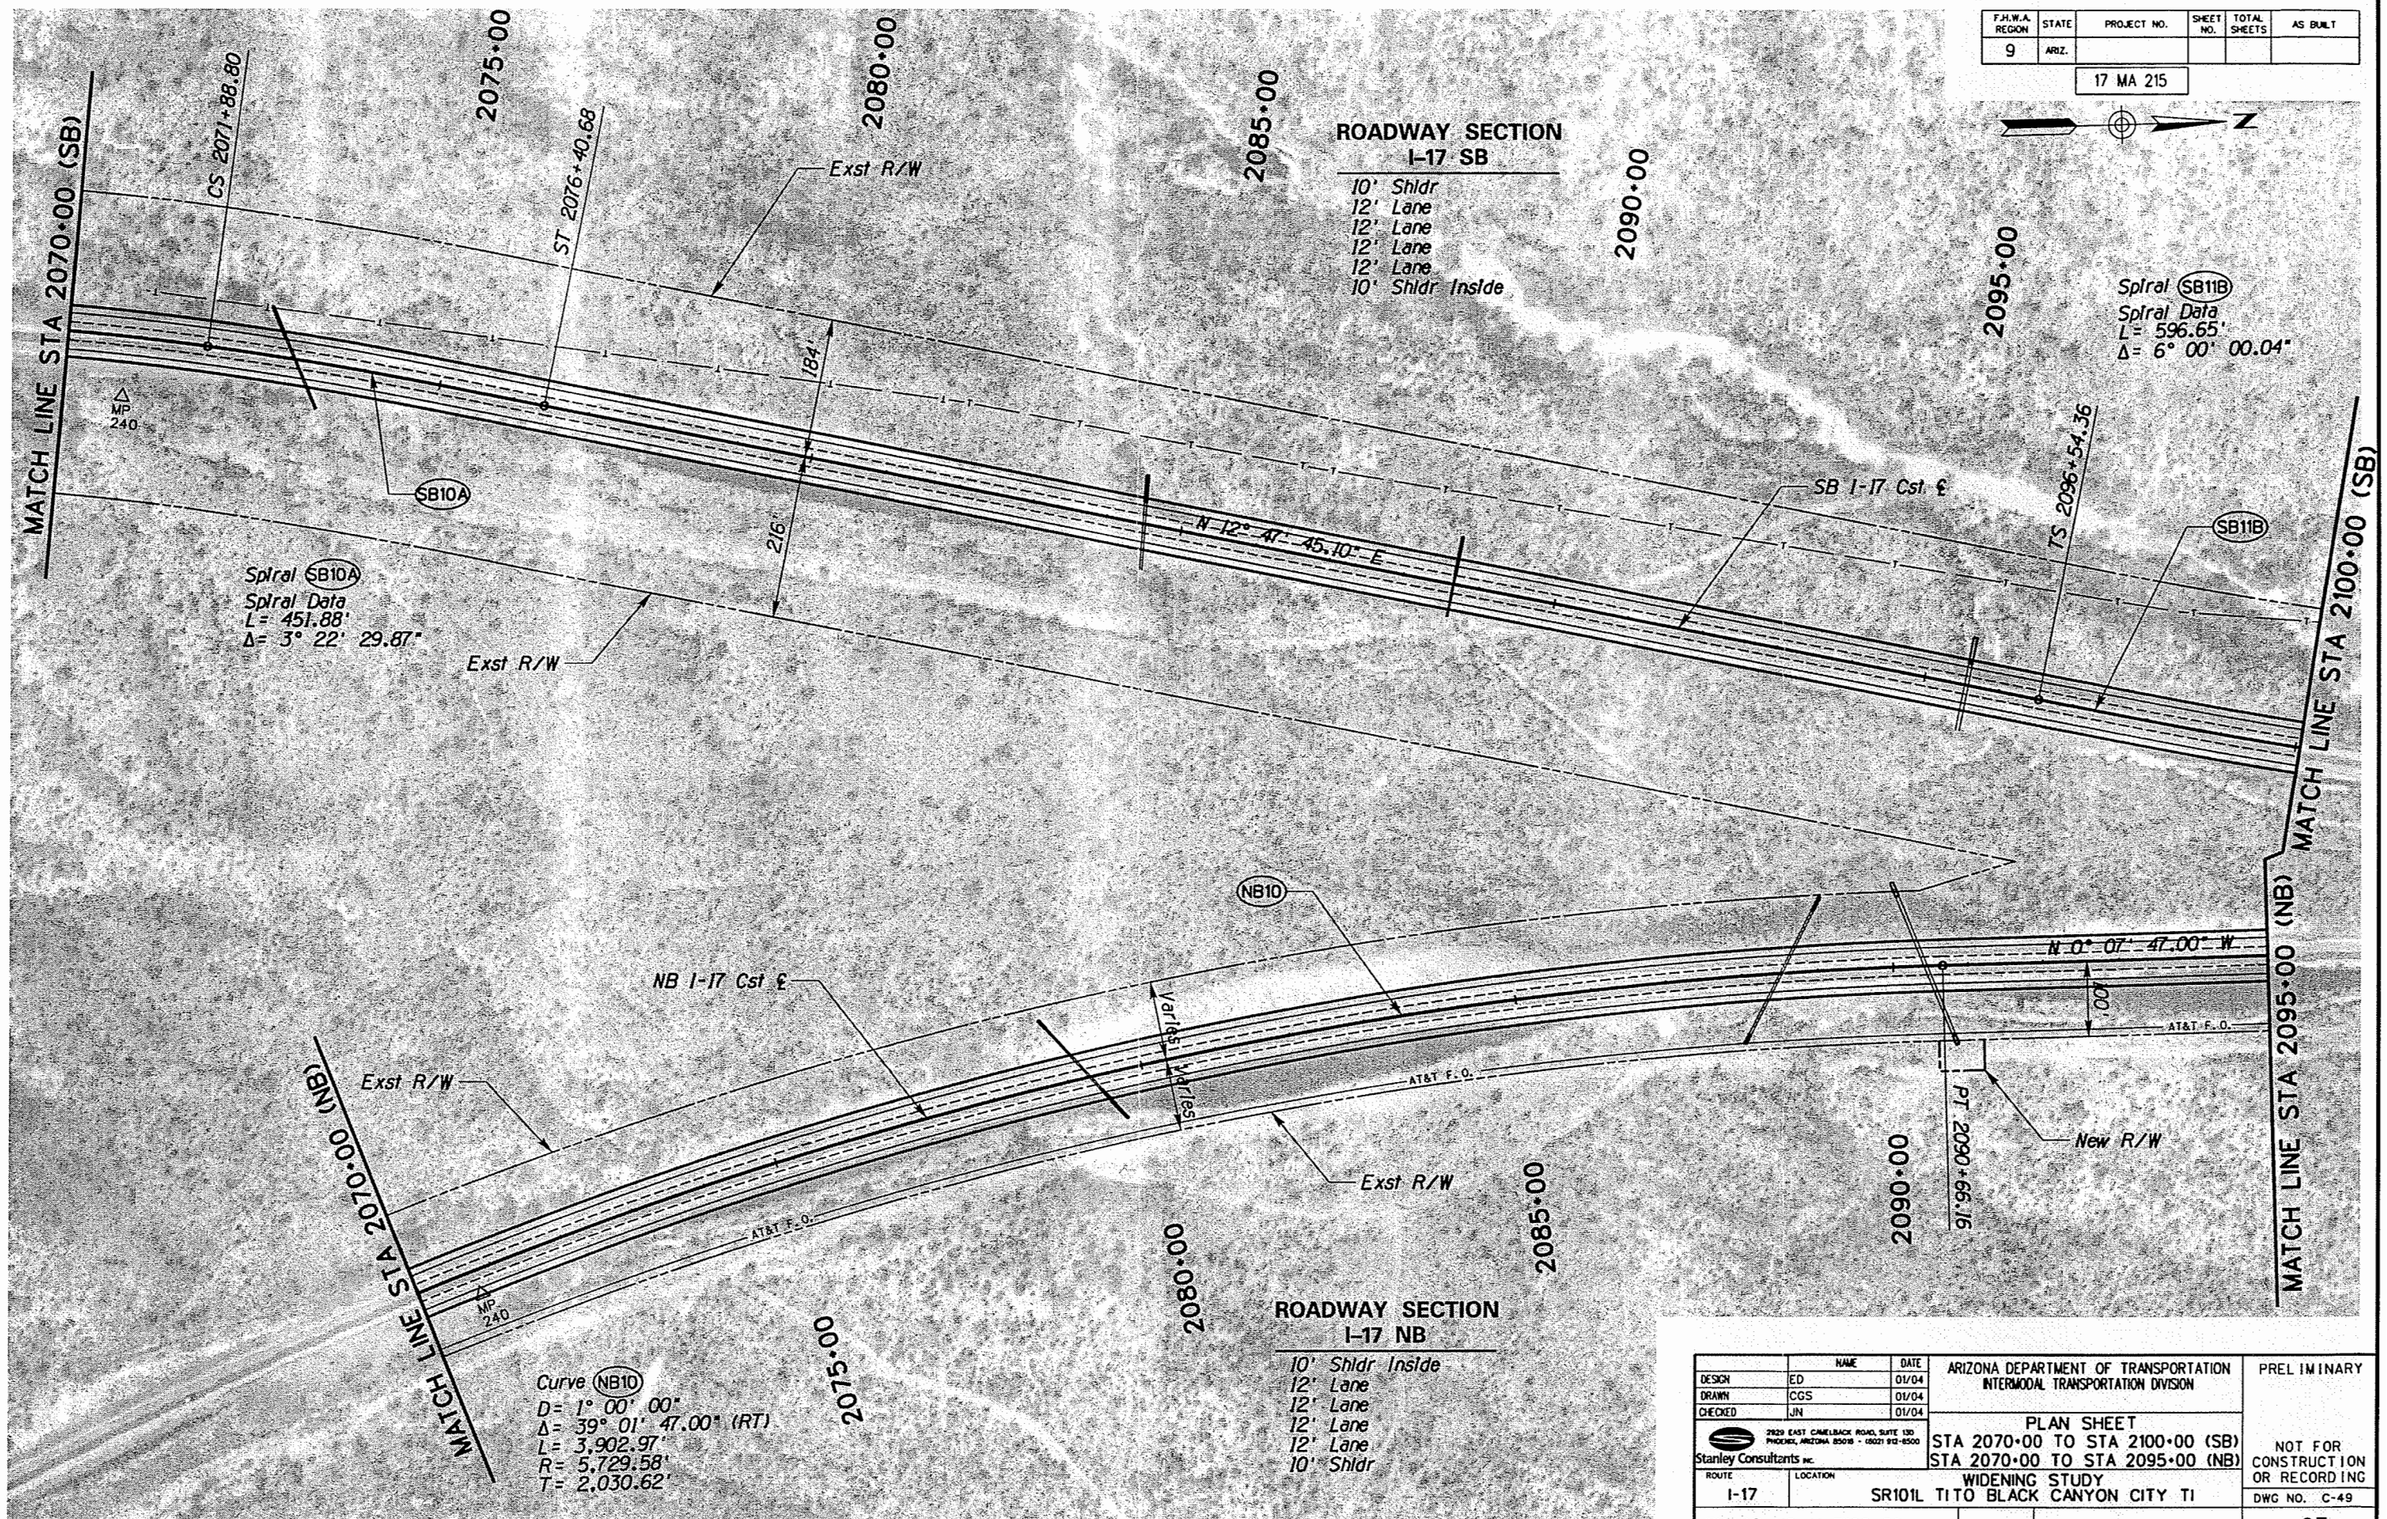

	NAME	DATE
DESIGN	ED	01/04
DRAWN	CGS	01/04
CHECKED	JN	01/04

Stanley Consultants INC.
2929 EAST CAMELBACK ROAD, SUITE 130
PHOENIX, ARIZONA 85016 · (602) 912-8500

ARIZONA DEPARTMENT OF TRANSPORTATION
INTERMODAL TRANSPORTATION DIVISION

PLAN SHEET
STA 2070+00 TO STA 2100+00 (SB)
STA 2070+00 TO STA 2095+00 (NB)

PRELIMINARY

NOT FOR CONSTRUCTION OR RECORDING

ROUTE: I-17
LOCATION: WIDENING STUDY SR101L TITO BLACK CANYON CITY TI

DWG NO. C-49

TRACS NO. H 5162 01L

___ OF ___

NO.	DESCRIPTION OF REVISION	MADE BY	DATE
1			
2			

DATE: 09/29/04

FILENAME: q:\14791\dgn\h5162p48.dgn

F.H.W.A. REGION	STATE	PROJECT NO.	SHEET NO.	TOTAL SHEETS	AS BUILT
9	ARIZ.				

17 MA 215

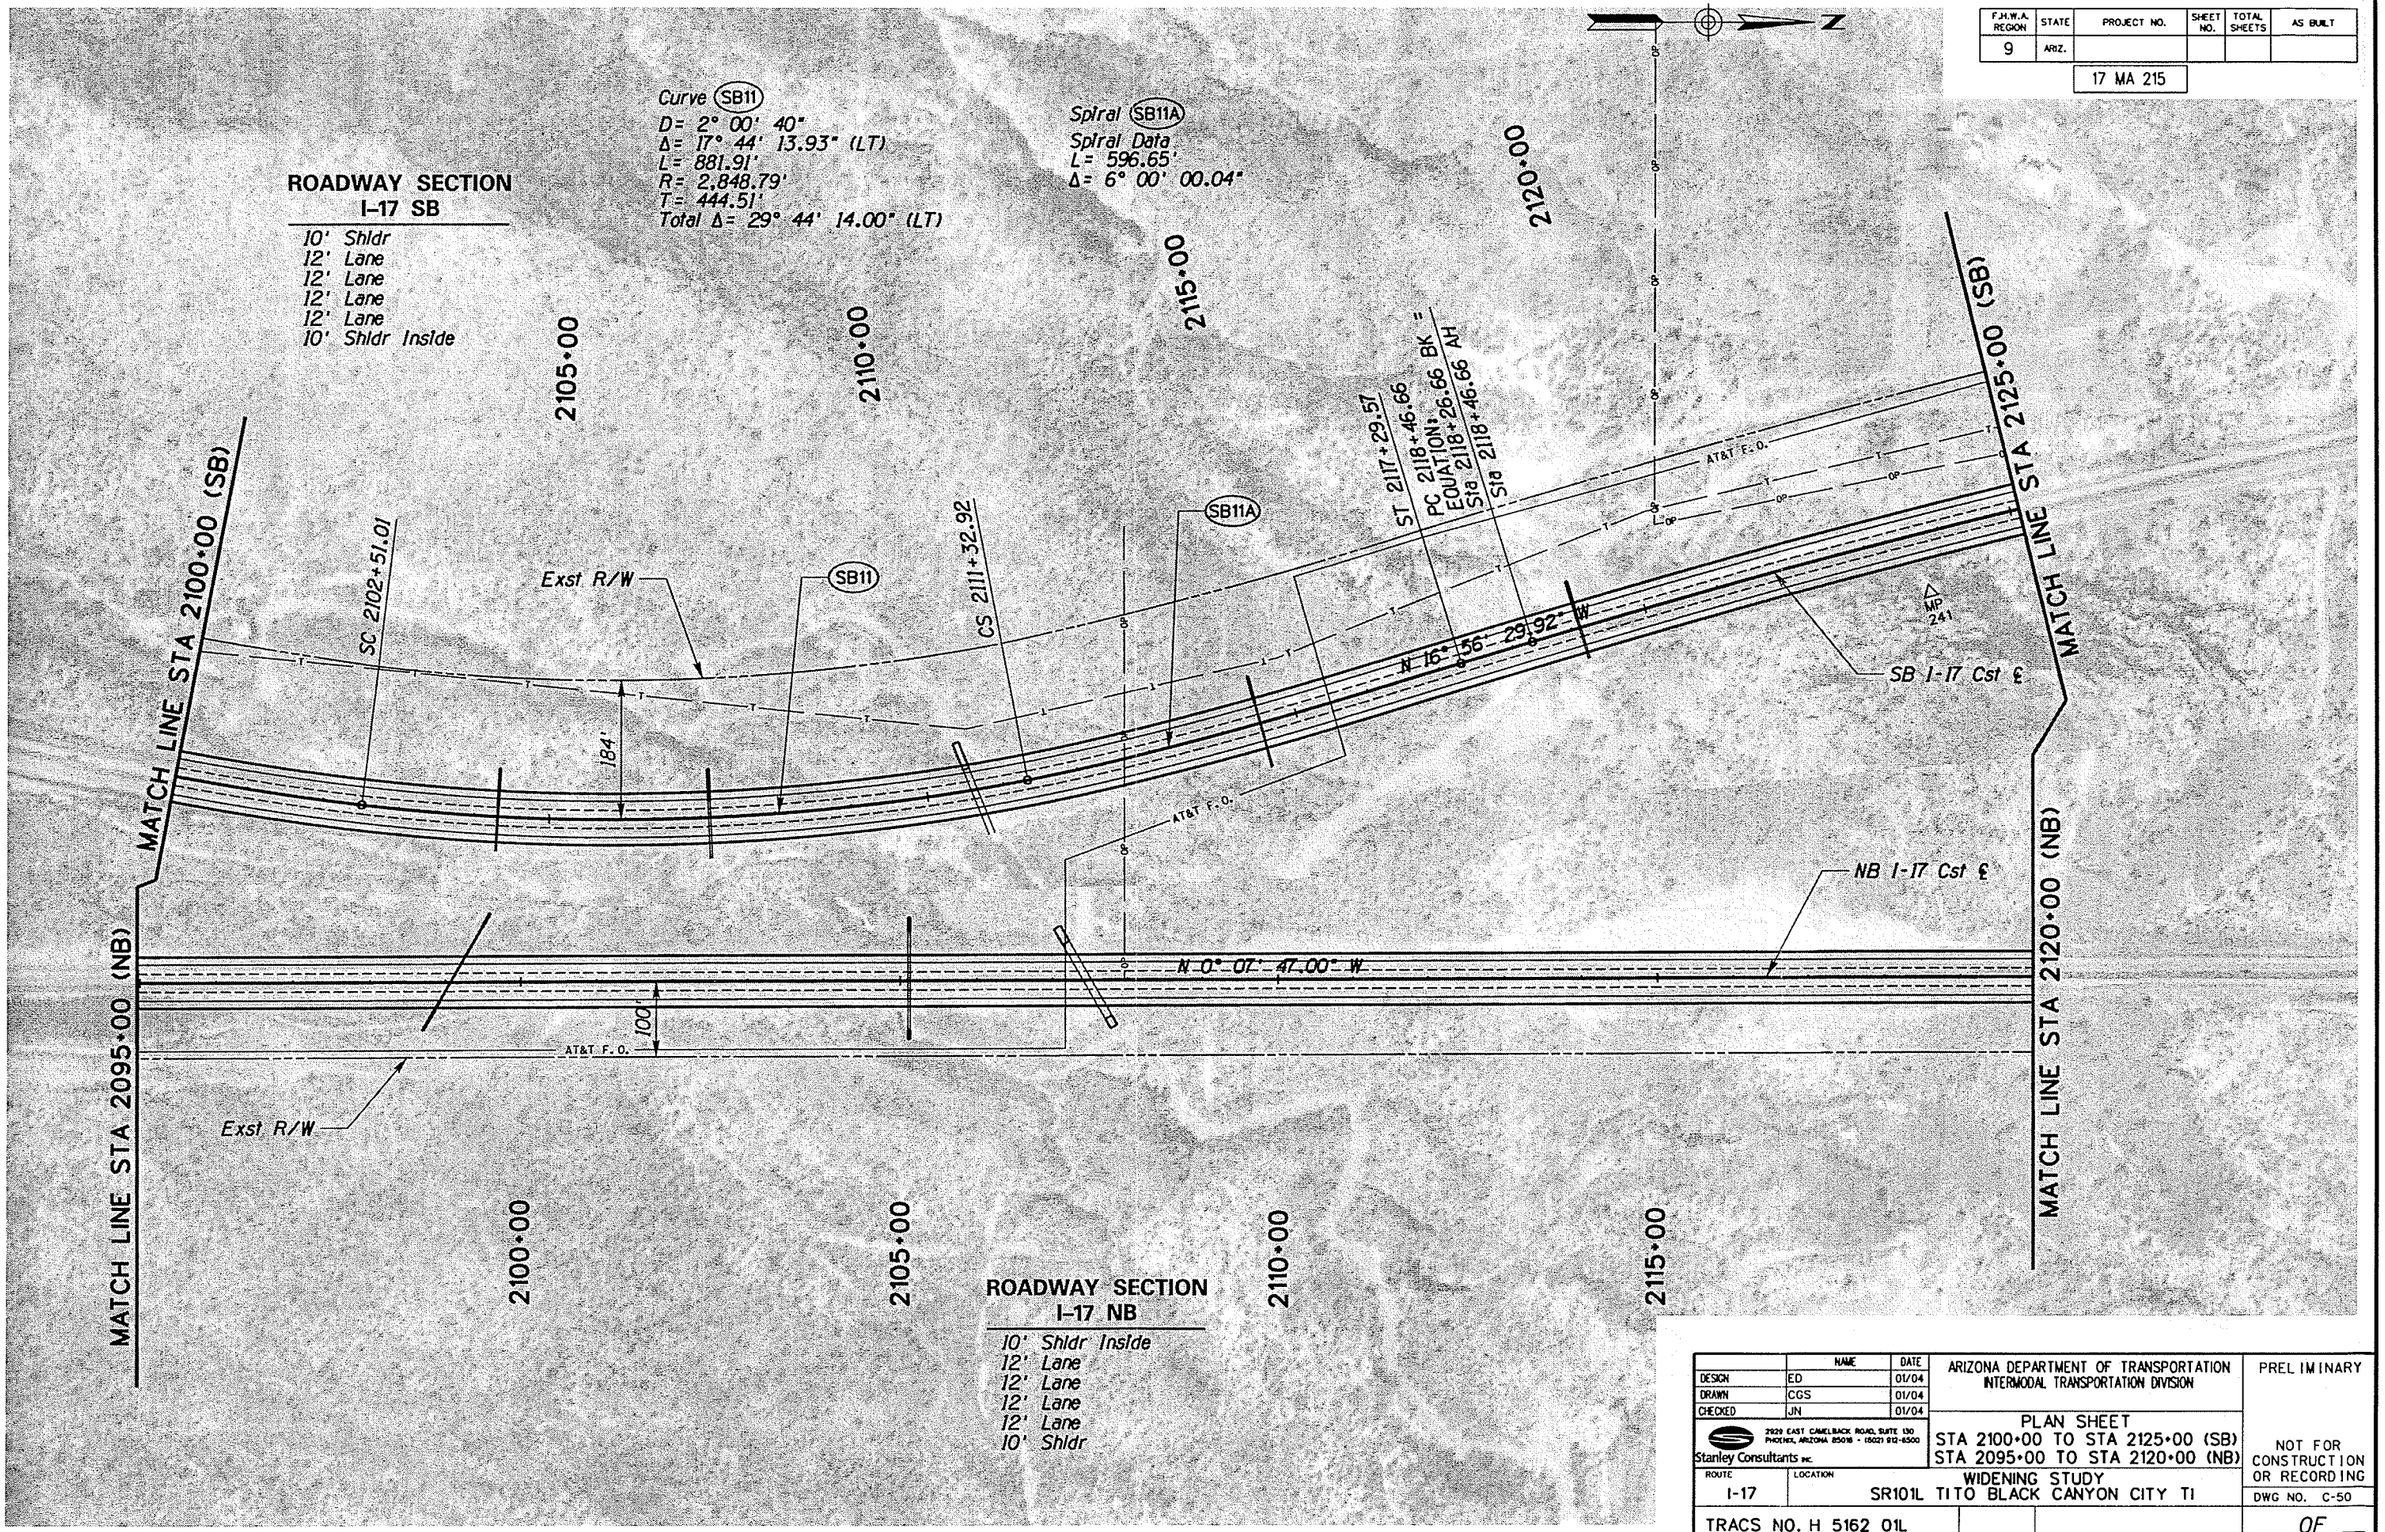

	NAME	DATE
DESIGN	ED	01/04
DRAWN	CGS	01/04
CHECKED	JN	01/04

Stanley Consultants INC.
2929 EAST CAMELBACK ROAD, SUITE 130
PHOENIX, ARIZONA 85016 • (602) 912-6500

ARIZONA DEPARTMENT OF TRANSPORTATION
INTERMODAL TRANSPORTATION DIVISION

PLAN SHEET
STA 2100+00 TO STA 2125+00 (SB)
STA 2095+00 TO STA 2120+00 (NB)

PRELIMINARY

NOT FOR CONSTRUCTION OR RECORDING

ROUTE: I-17

LOCATION: WIDENING STUDY
SR101L TI TO BLACK CANYON CITY TI

DWG NO. C-50

TRACS NO. H 5162 01L

___ OF ___

NO.	DESCRIPTION OF REVISION	MADE BY	DATE
1			
2			

DATE: 09/29/04

FILENAME: q:\14791\dgn\h5162p49.dgn

F.H.W.A. REGION	STATE	PROJECT NO.	SHEET NO.	TOTAL SHEETS	AS BUILT
9	ARIZ.	17 MA 215			

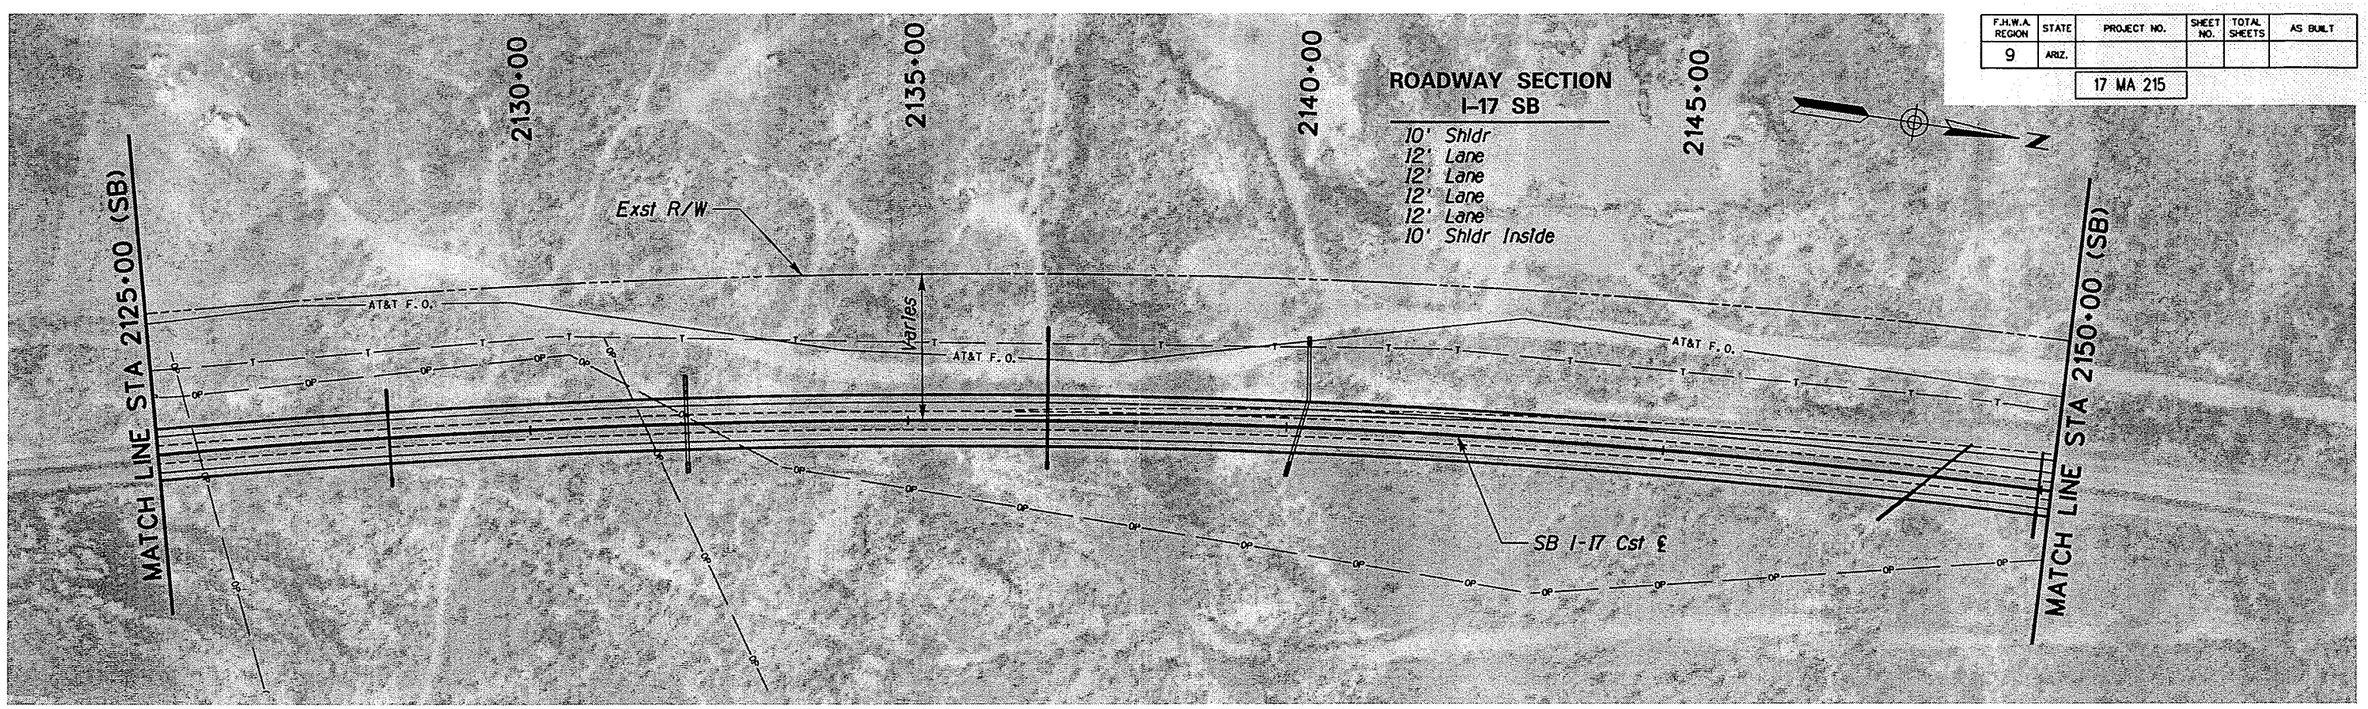

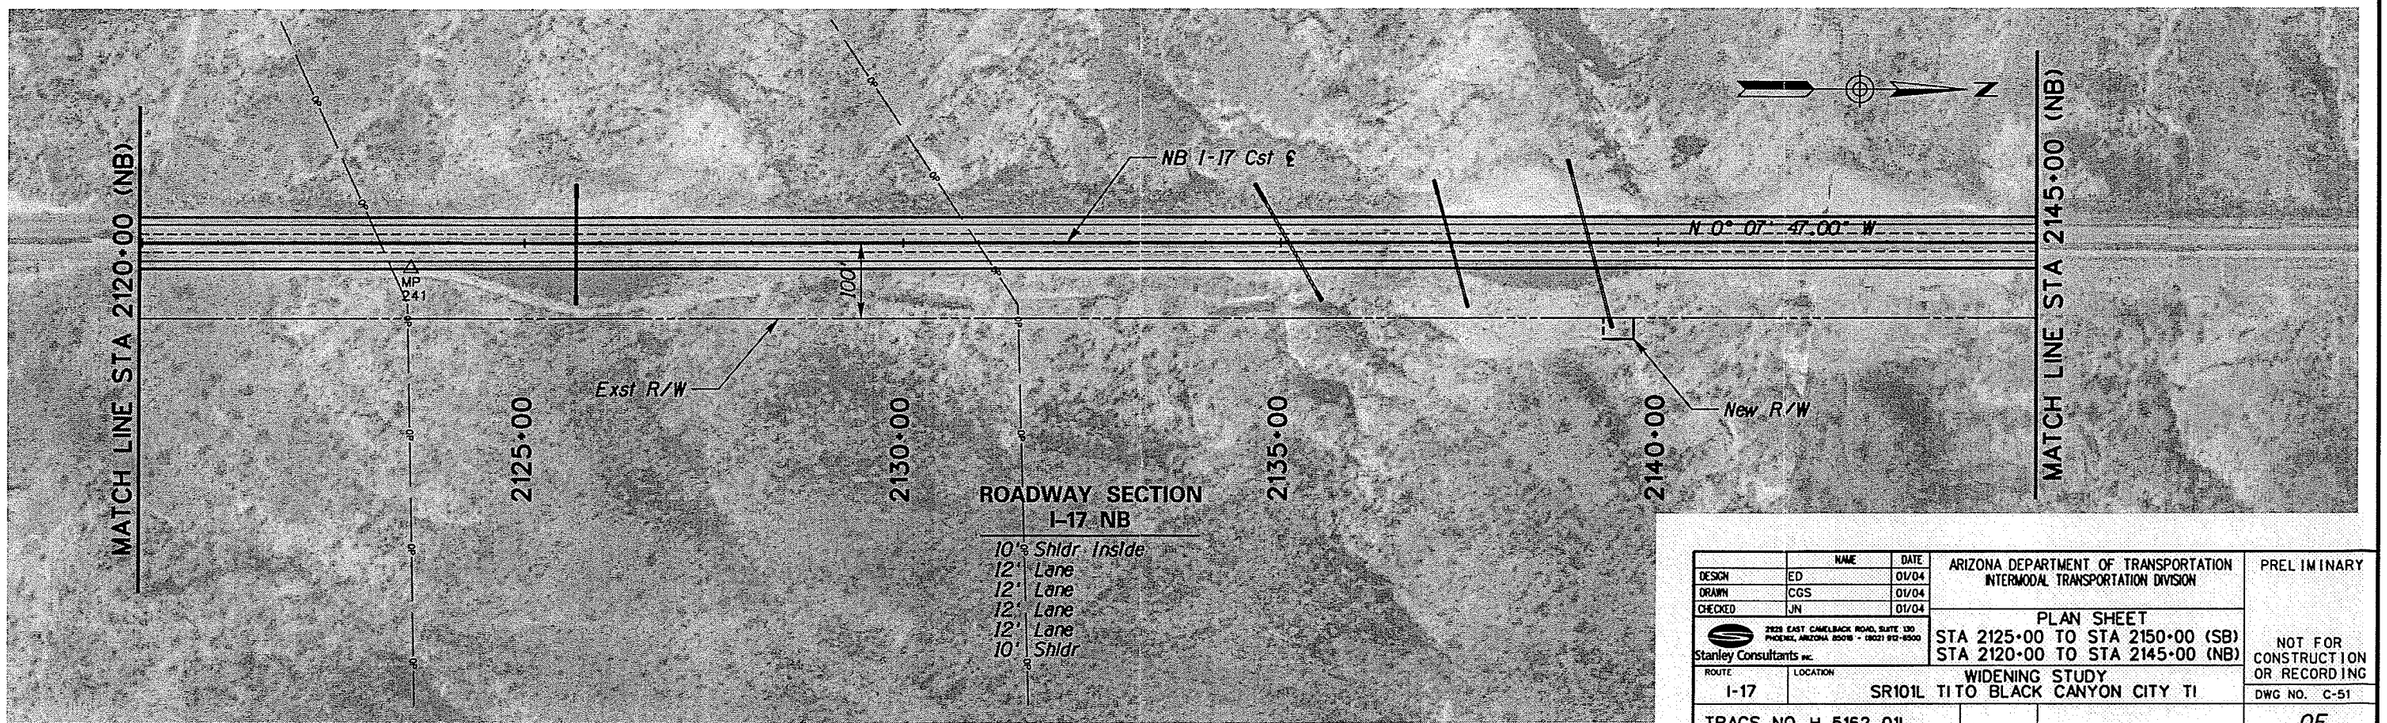

	NAME	DATE
DESIGN	ED	01/04
DRAWN	CGS	01/04
CHECKED	JN	01/04

Stanley Consultants INC.
2929 EAST CAMELBACK ROAD, SUITE 130
PHOENIX, ARIZONA 85016 - (602) 912-6500

ARIZONA DEPARTMENT OF TRANSPORTATION
INTERMODAL TRANSPORTATION DIVISION

PLAN SHEET
STA 2125+00 TO STA 2150+00 (SB)
STA 2120+00 TO STA 2145+00 (NB)

PRELIMINARY

NOT FOR CONSTRUCTION OR RECORDING

ROUTE: I-17
LOCATION: WIDENING STUDY SR101L TI TO BLACK CANYON CITY TI

DWG NO. C-51

TRACS NO. H 5162 01L

___ OF ___

NO. | DESCRIPTION OF REVISION | DATE | MADE BY

DATE: 09/29/04

FILENAME: q:\14791\dgn\h5162p50.dgn

F.H.W.A. REGION	STATE	PROJECT NO.	SHEET NO.	TOTAL SHEETS	AS BUILT
9	ARIZ.				
		17 MA 215			

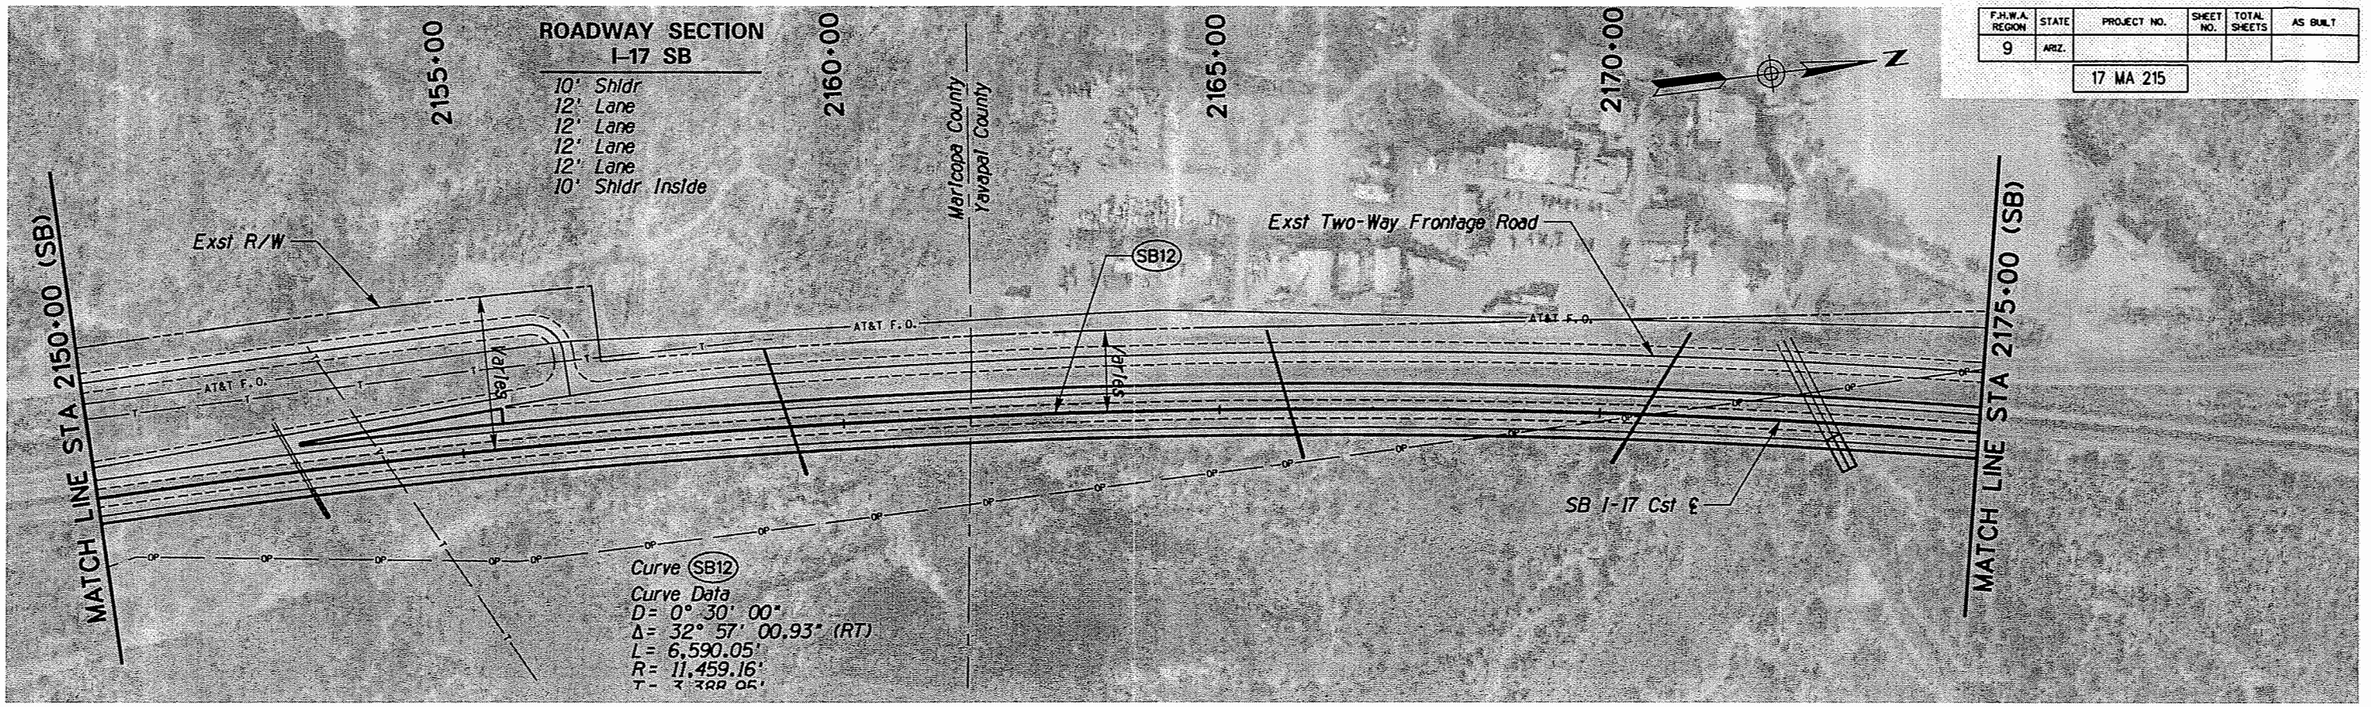

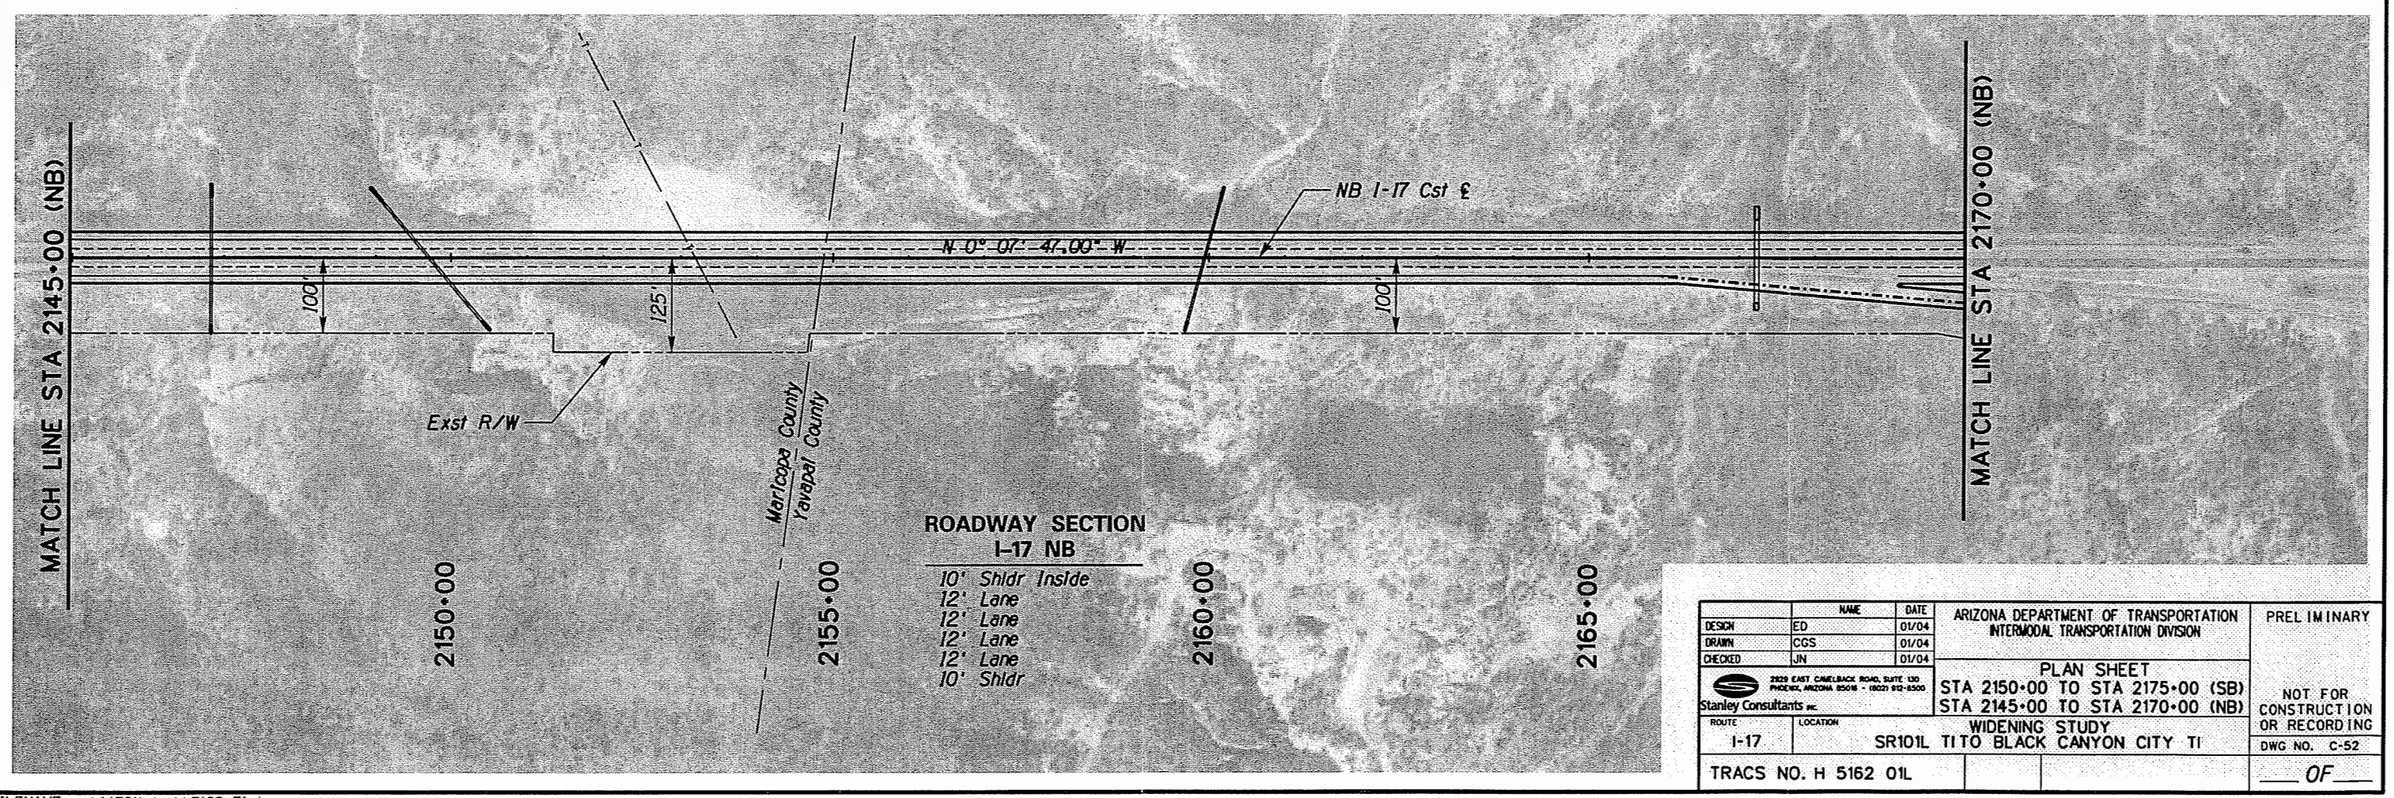

	NAME	DATE
DESIGN	ED	01/04
DRAWN	CGS	01/04
CHECKED	JN	01/04

Stanley Consultants INC.
2929 EAST CAMELBACK ROAD, SUITE 130
PHOENIX, ARIZONA 85016 - (602) 912-8500

ARIZONA DEPARTMENT OF TRANSPORTATION
INTERMODAL TRANSPORTATION DIVISION

PLAN SHEET
STA 2150+00 TO STA 2175+00 (SB)
STA 2145+00 TO STA 2170+00 (NB)

PRELIMINARY

NOT FOR CONSTRUCTION OR RECORDING

ROUTE: I-17
LOCATION: WIDENING STUDY SR101L TI TO BLACK CANYON CITY TI

DWG NO. C-52

TRACS NO. H 5162 01L

___ OF ___

DATE: 09/29/04

FILENAME: q:\14791\dgn\h5162p51.dgn

F.H.W.A. REGION	STATE	PROJECT NO.	SHEET NO.	TOTAL SHEETS	AS BUILT
9	ARIZ.	17 MA 215			

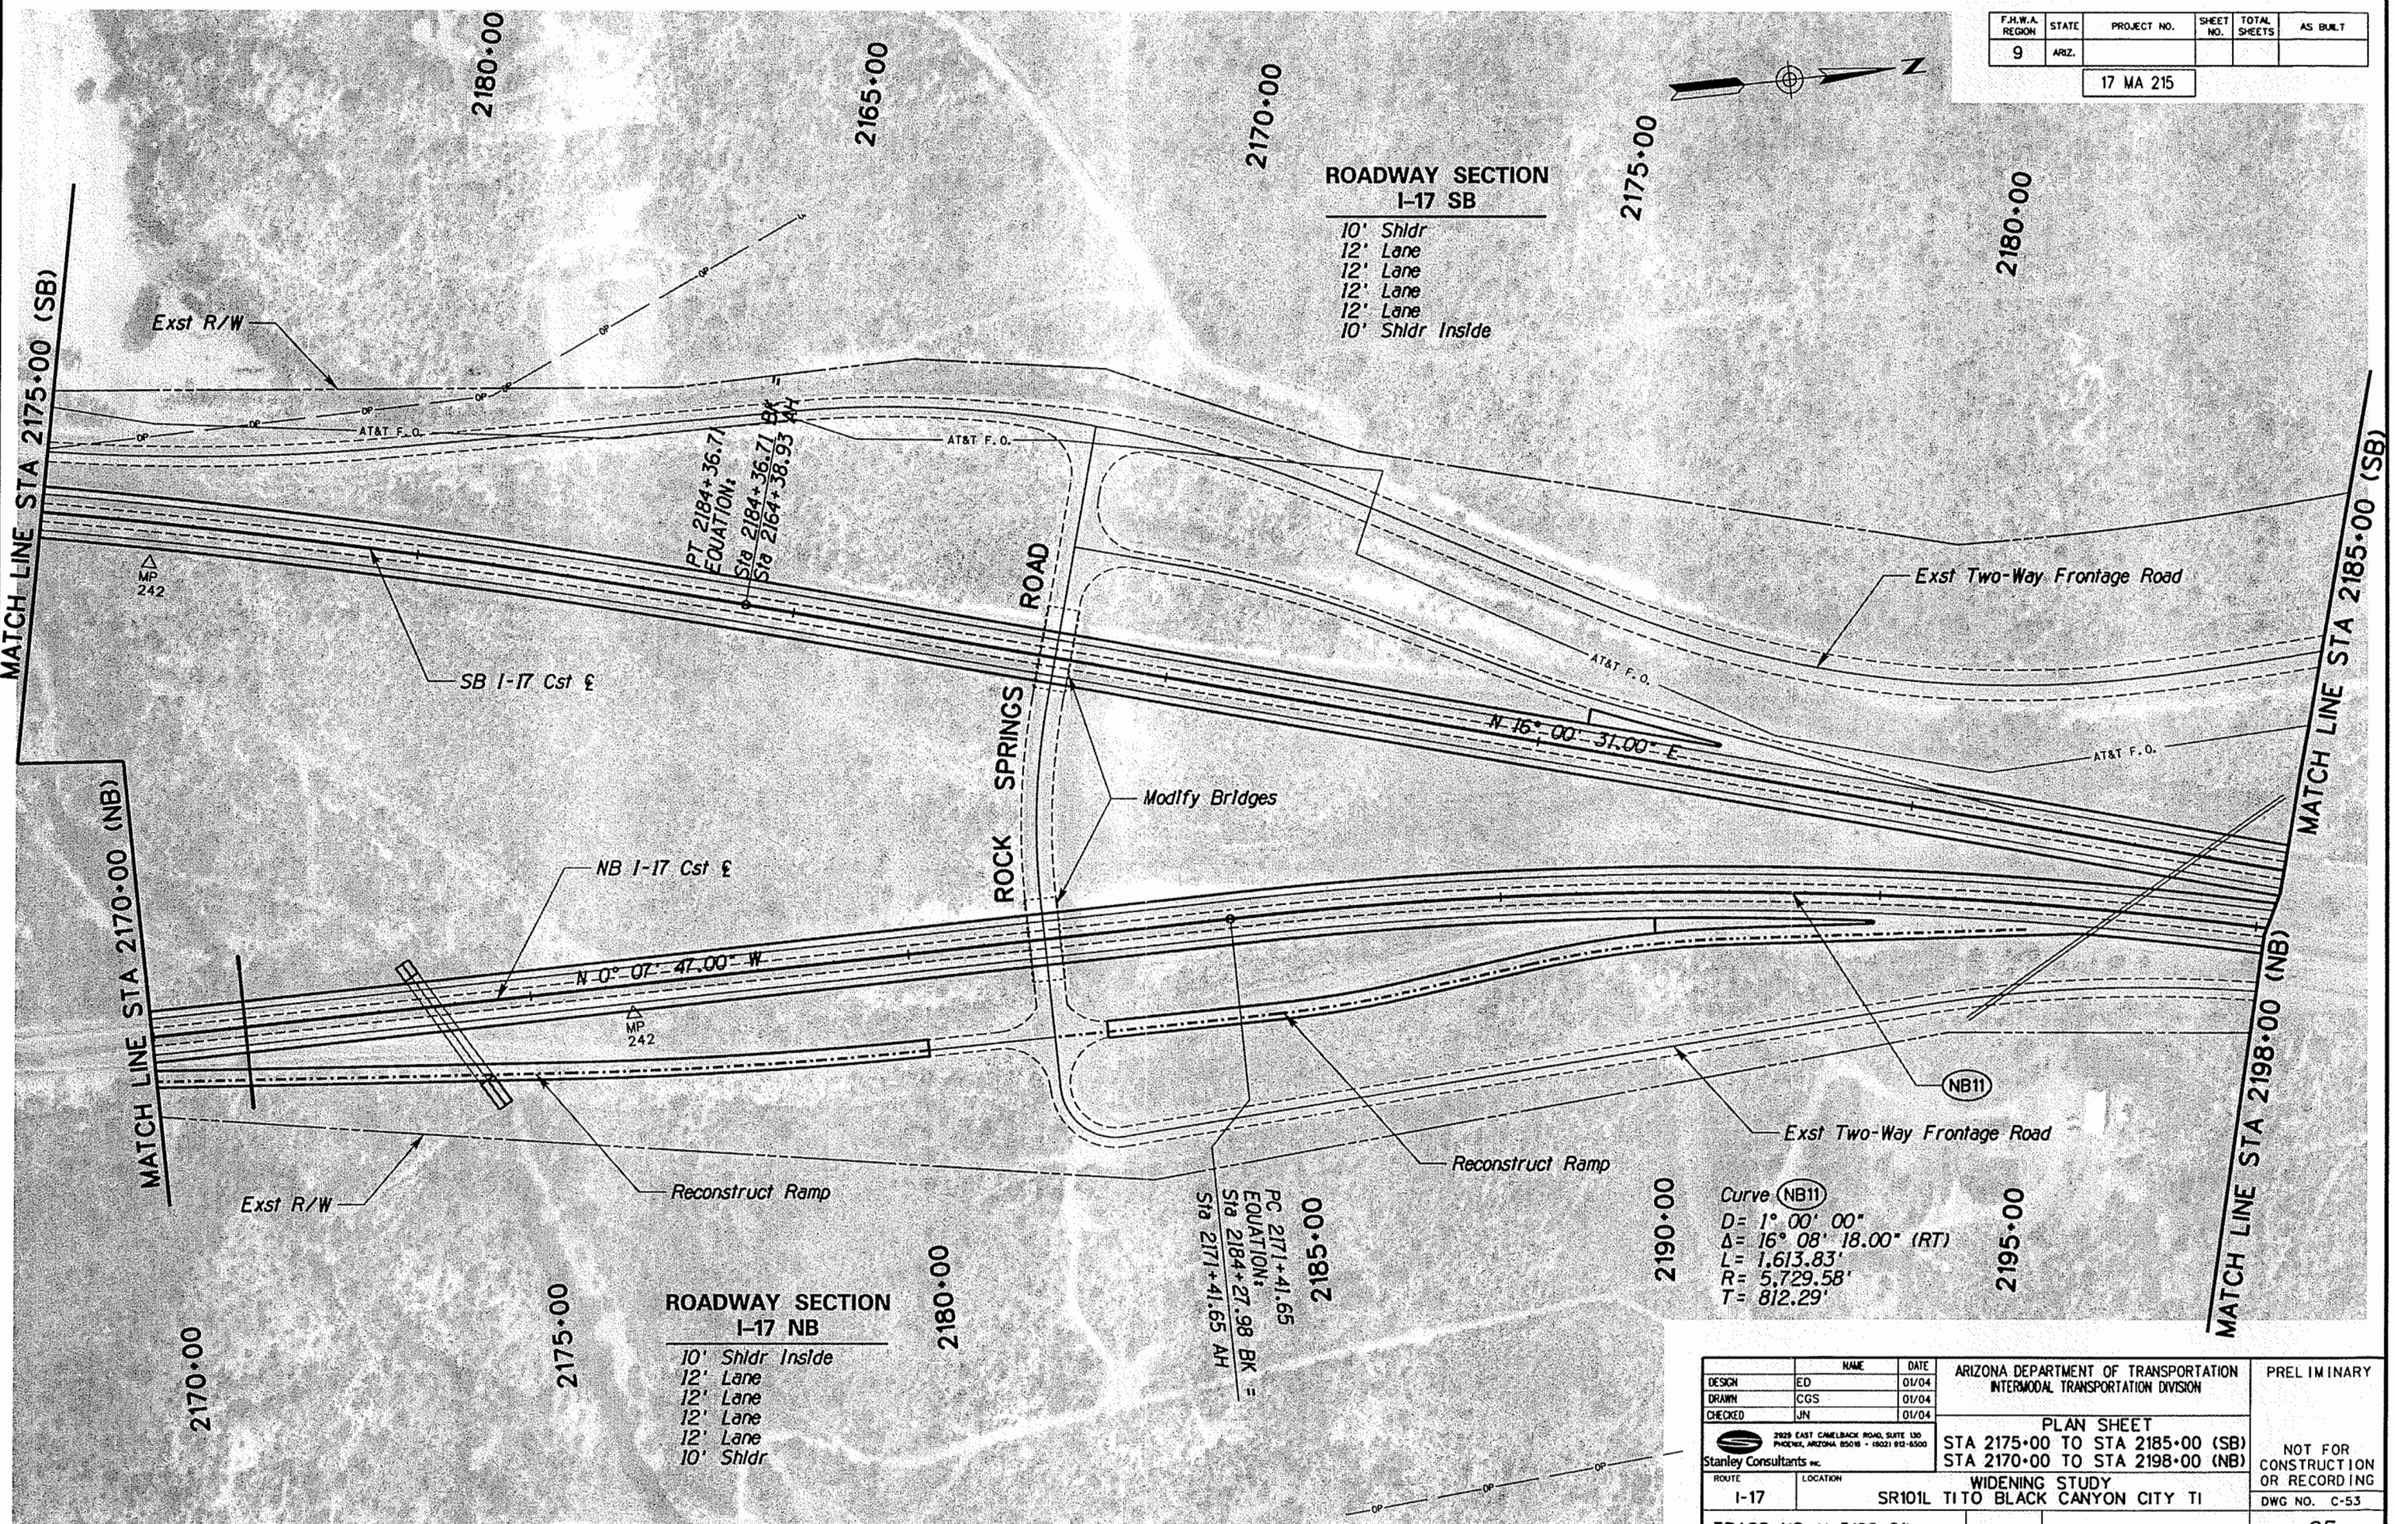

	NAME	DATE
DESIGN	ED	01/04
DRAWN	CGS	01/04
CHECKED	JN	01/04

Stanley Consultants INC.
2929 EAST CAMELBACK ROAD, SUITE 130
PHOENIX, ARIZONA 85016 - (602) 912-6500

ARIZONA DEPARTMENT OF TRANSPORTATION
INTERMODAL TRANSPORTATION DIVISION

PLAN SHEET
STA 2175+00 TO STA 2185+00 (SB)
STA 2170+00 TO STA 2198+00 (NB)

PRELIMINARY

NOT FOR CONSTRUCTION OR RECORDING

ROUTE	LOCATION
I-17	WIDENING STUDY SR101L TI TO BLACK CANYON CITY TI

DWG NO. C-53

TRACS NO. H 5162 01L

___ OF ___

DATE: 09/29/04

FILENAME: q:\14791\dgn\h5162p52.dgn

F.H.W.A. REGION	STATE	PROJECT NO.	SHEET NO.	TOTAL SHEETS	AS BUILT
9	ARIZ.				

17 MA 215

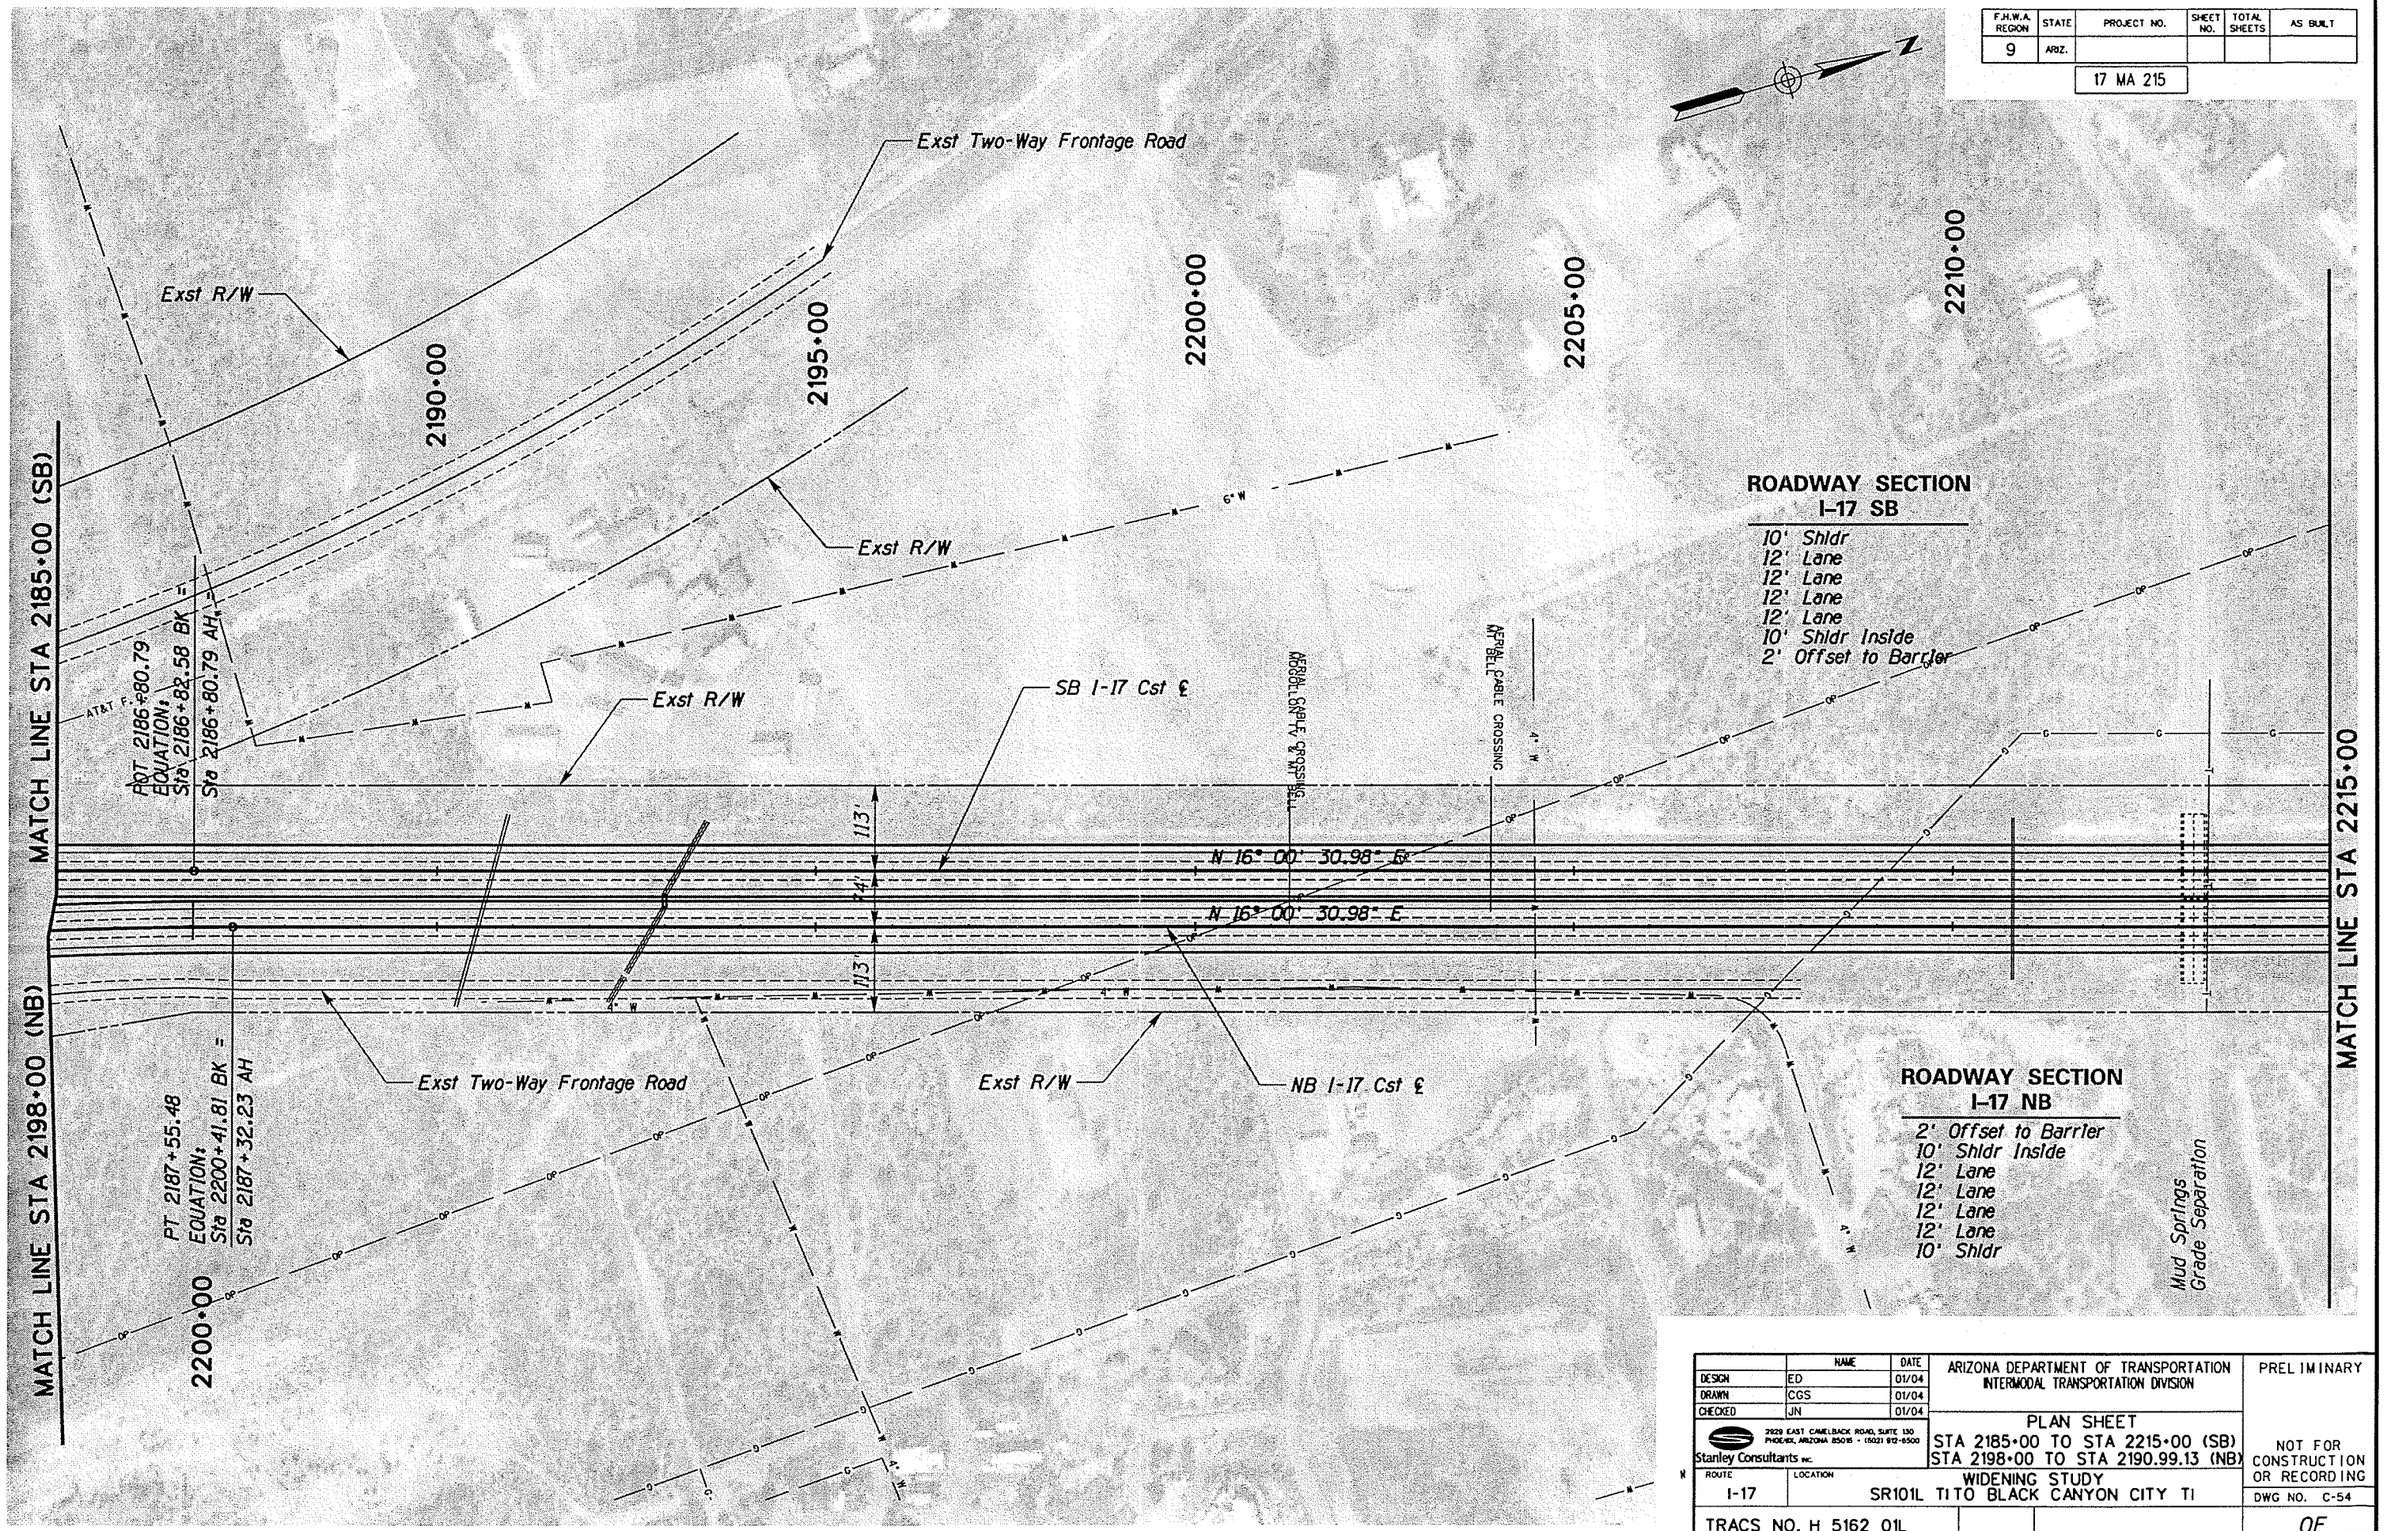

	NAME	DATE
DESIGN	ED	01/04
DRAWN	CGS	01/04
CHECKED	JN	01/04

2929 EAST CAMELBACK ROAD, SUITE 130
PHOENIX, ARIZONA 85015 - (602) 912-6500
Stanley Consultants INC.

ARIZONA DEPARTMENT OF TRANSPORTATION
INTERMODAL TRANSPORTATION DIVISION

PLAN SHEET
STA 2185+00 TO STA 2215+00 (SB)
STA 2198+00 TO STA 2190.99.13 (NB)

PRELIMINARY

NOT FOR CONSTRUCTION OR RECORDING

ROUTE: I-17
LOCATION: WIDENING STUDY SR101L TI TO BLACK CANYON CITY TI

DWG NO. C-54

TRACS NO. H 5162 01L

___ OF ___

DATE:09/29/04

FILENAME: q:\14791\dgn\h5162p53.dgn

F.H.W.A. REGION	STATE	PROJECT NO.	SHEET NO.	TOTAL SHEETS	AS BUILT
9	ARIZ.				

17 MA 215

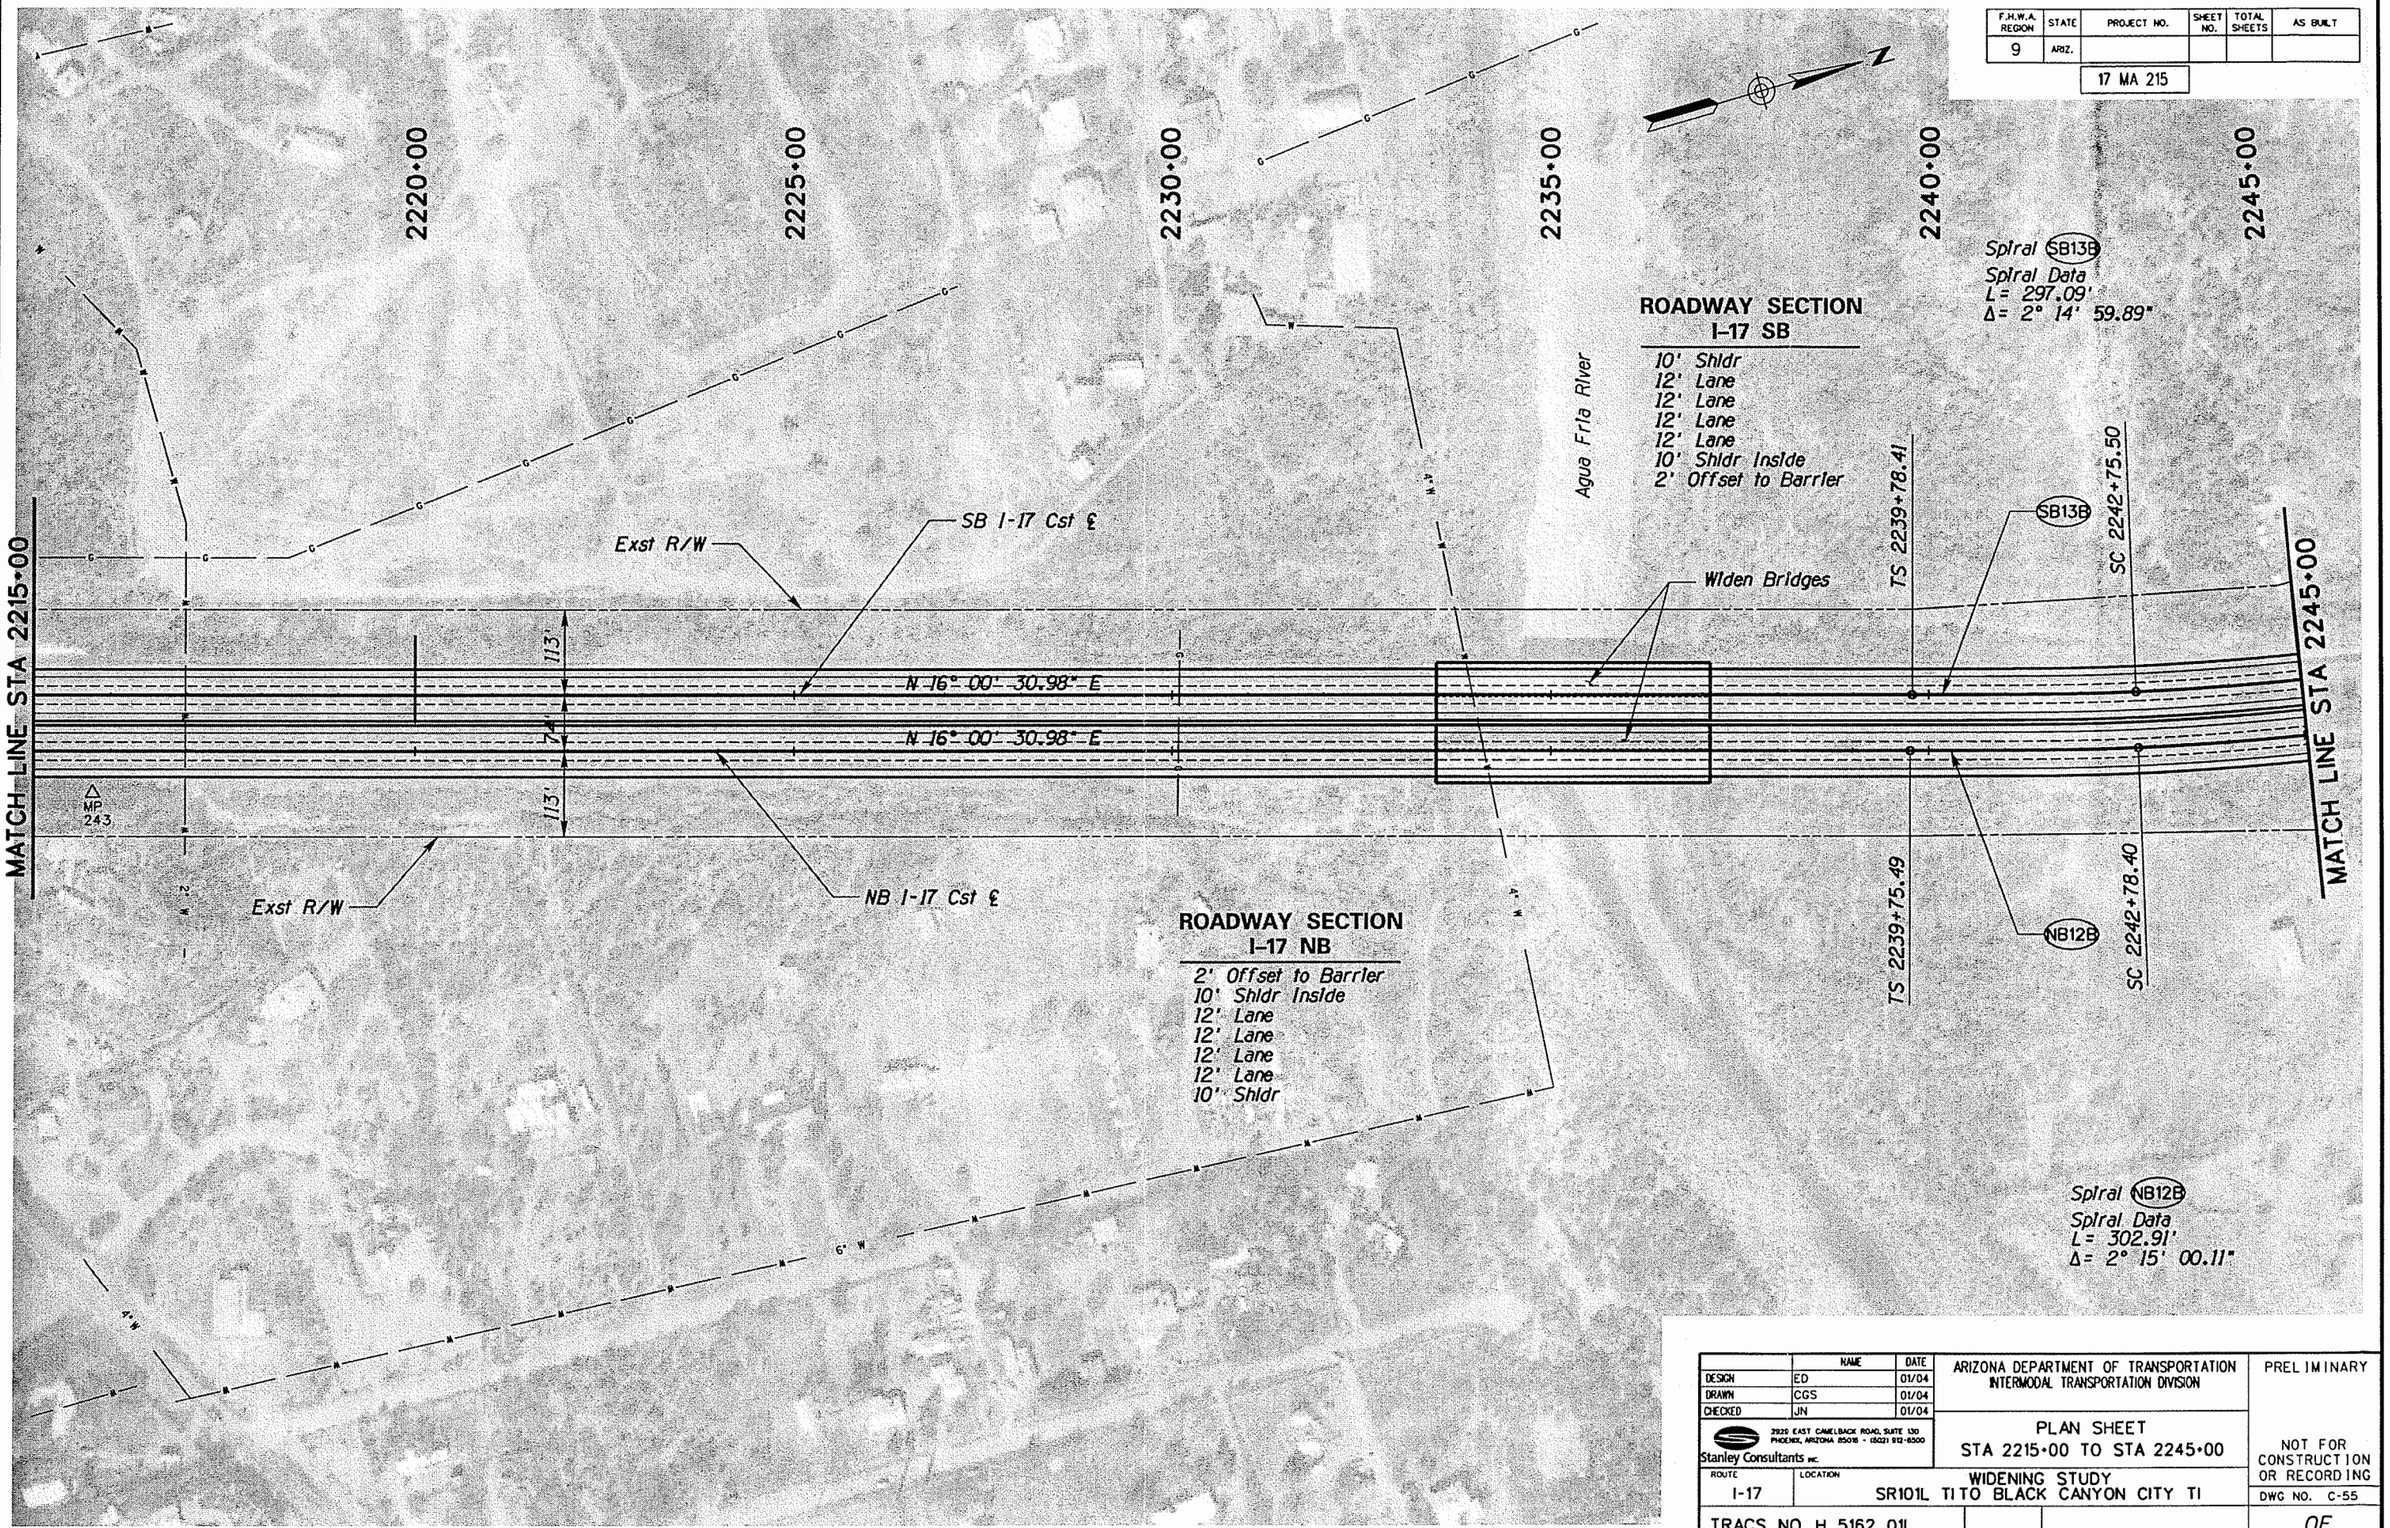

	NAME	DATE
DESIGN	ED	01/04
DRAWN	CGS	01/04
CHECKED	JN	01/04

Stanley Consultants INC.
2929 EAST CAMELBACK ROAD, SUITE 130
PHOENIX, ARIZONA 85016 - (602) 912-6500

ARIZONA DEPARTMENT OF TRANSPORTATION
INTERMODAL TRANSPORTATION DIVISION

PLAN SHEET
STA 2215+00 TO STA 2245+00

PRELIMINARY

NOT FOR CONSTRUCTION OR RECORDING

ROUTE: I-17
LOCATION: WIDENING STUDY SR101L TI TO BLACK CANYON CITY TI

DWG NO. C-55

TRACS NO. H 5162 01L

___ OF ___

NO.	DESCRIPTION OF REVISION	MADE BY	DATE

DATE:09/29/04

FILENAME: q:\14791\dgn\h5162p54.dgn

F.H.W.A. REGION	STATE	PROJECT NO.	SHEET NO.	TOTAL SHEETS	AS BUILT
9	ARIZ.				

17 MA 215

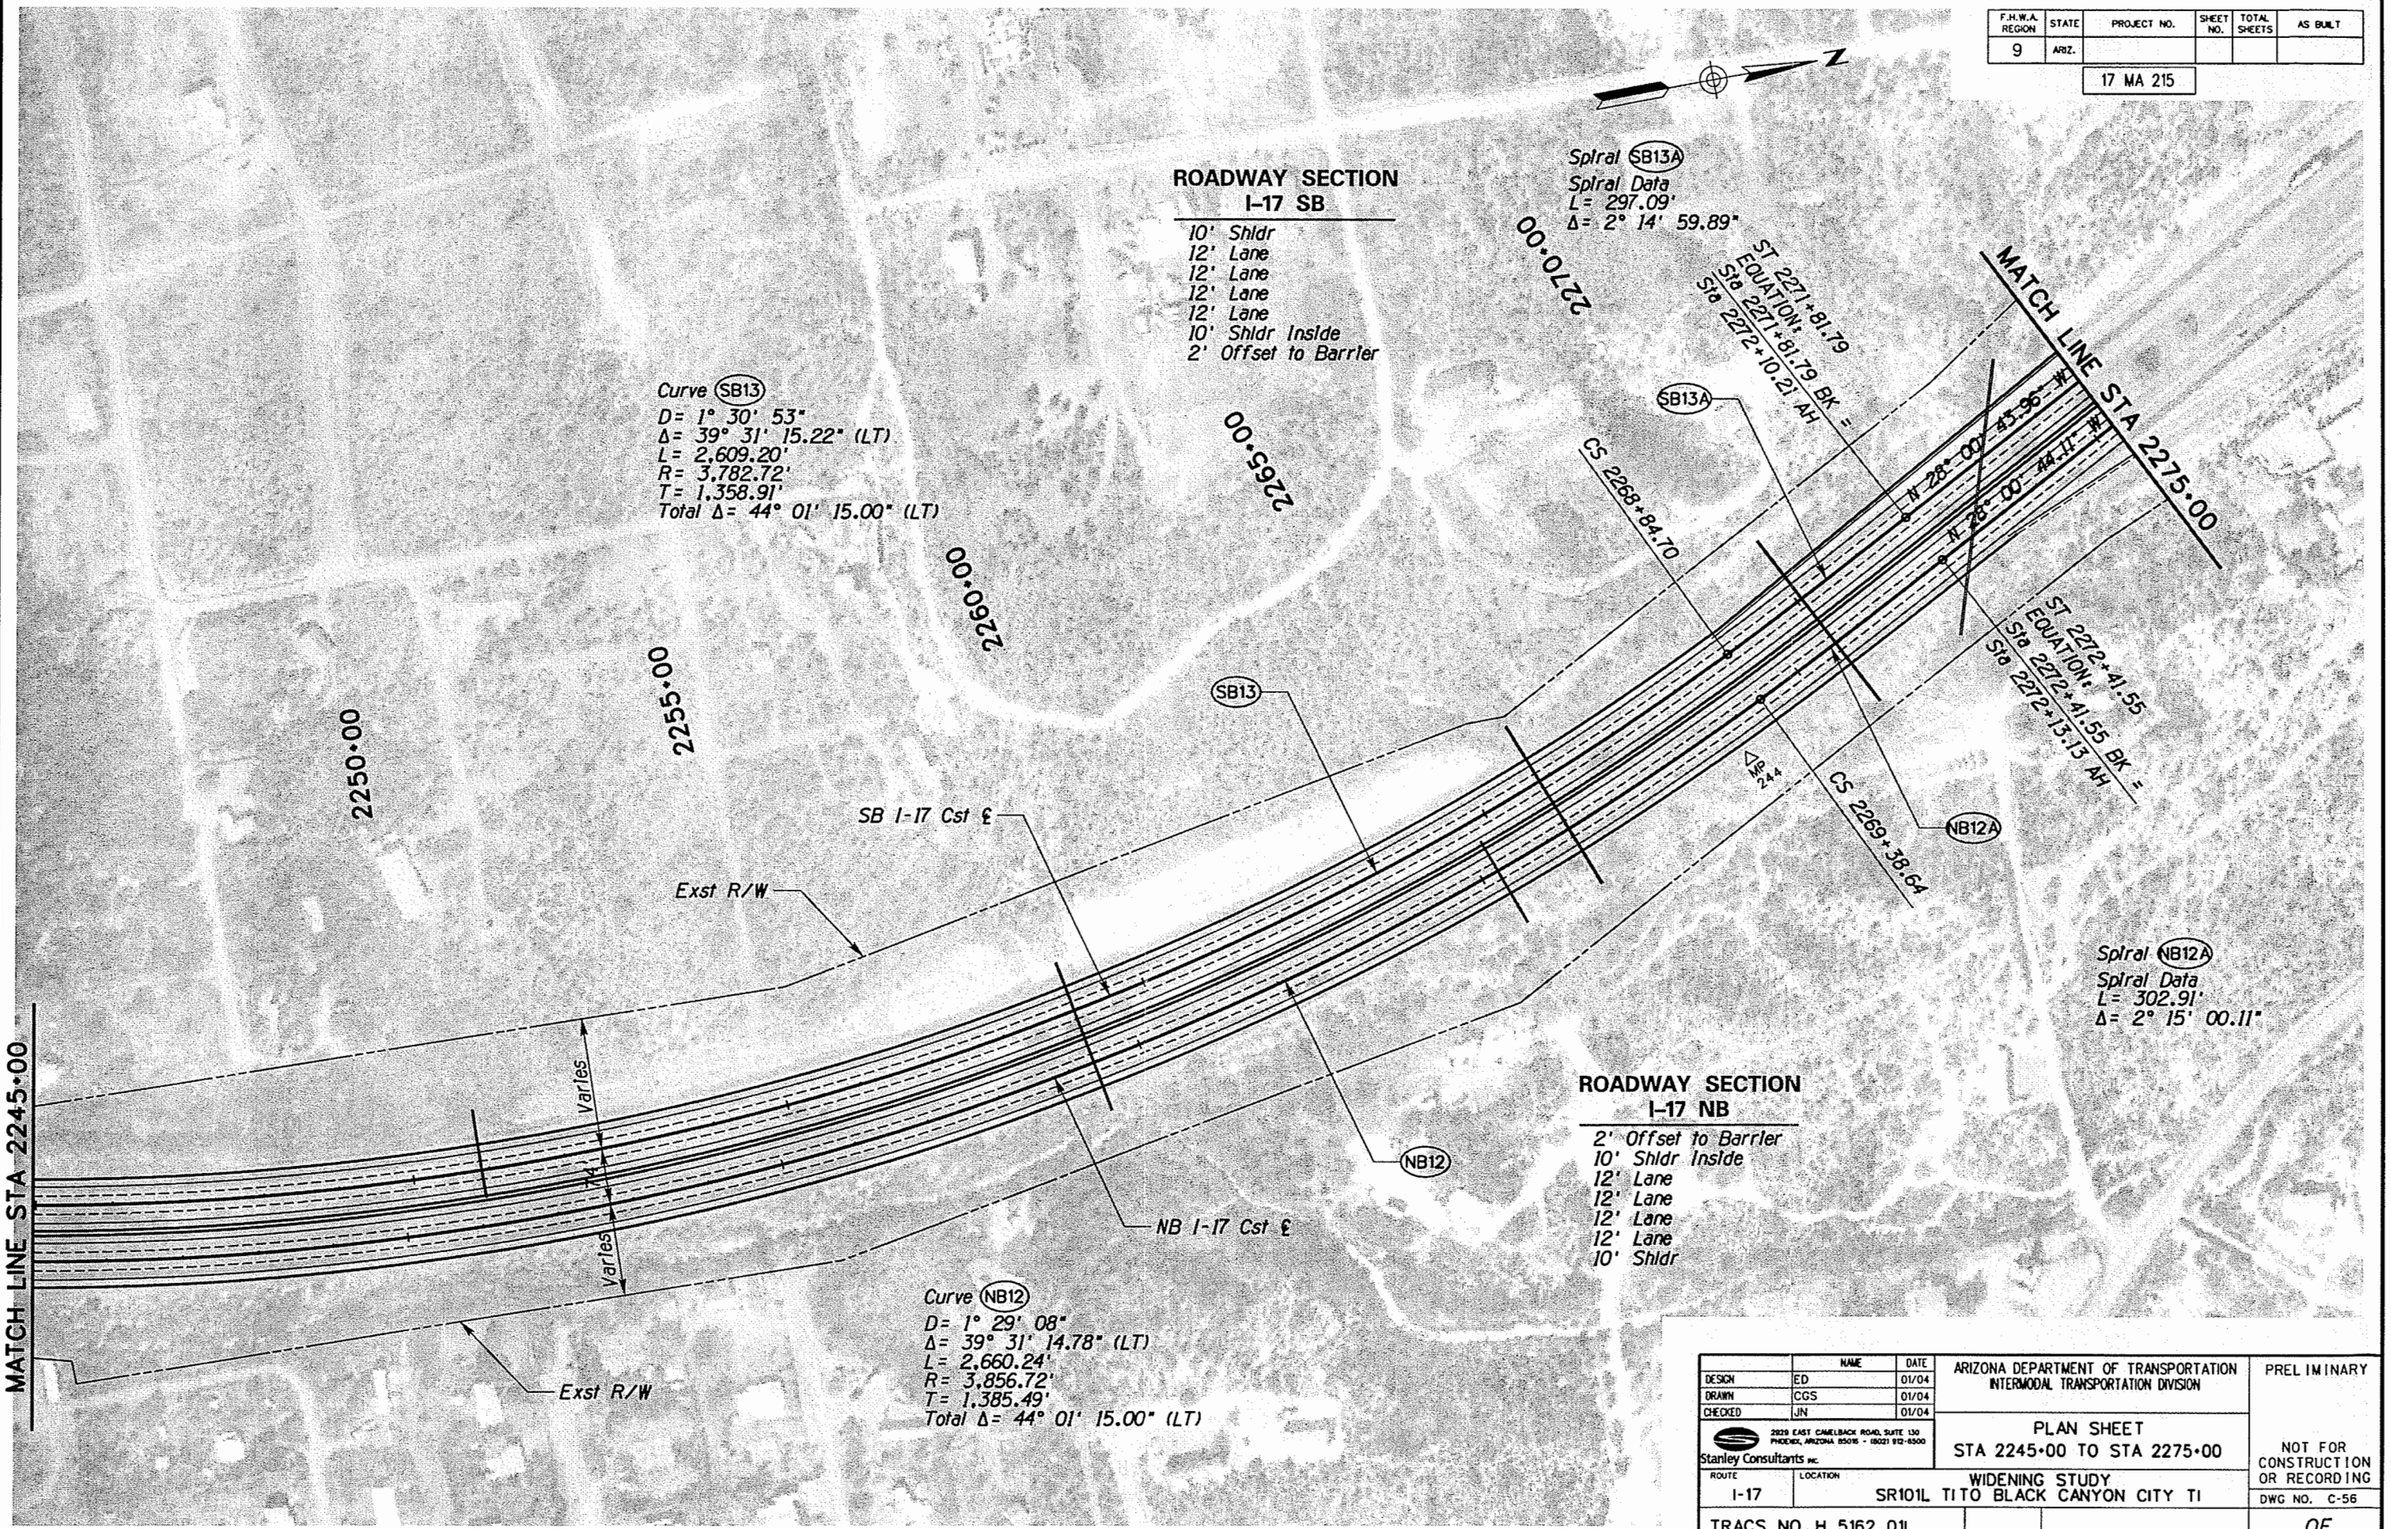

	NAME	DATE	ARIZONA DEPARTMENT OF TRANSPORTATION INTERMODAL TRANSPORTATION DIVISION	PRELIMINARY
DESIGN	ED	01/04		
DRAWN	CGS	01/04		
CHECKED	JN	01/04		
Stanley Consultants INC. 2929 EAST CAMELBACK ROAD, SUITE 130 PHOENIX, ARIZONA 85016 - (602) 912-6500			PLAN SHEET STA 2245+00 TO STA 2275+00	NOT FOR CONSTRUCTION OR RECORDING
ROUTE I-17	LOCATION		WIDENING STUDY SR101L TI TO BLACK CANYON CITY TI	DWG NO. C-56
TRACS NO. H 5162 01L				___ OF ___

DATE: 09/29/04

FILENAME: q:\14791\dgn\h5162p55.dgn

F.H.W.A. REGION	STATE	PROJECT NO.	SHEET NO.	TOTAL SHEETS	AS BUILT
9	ARIZ.				

17 MA 215

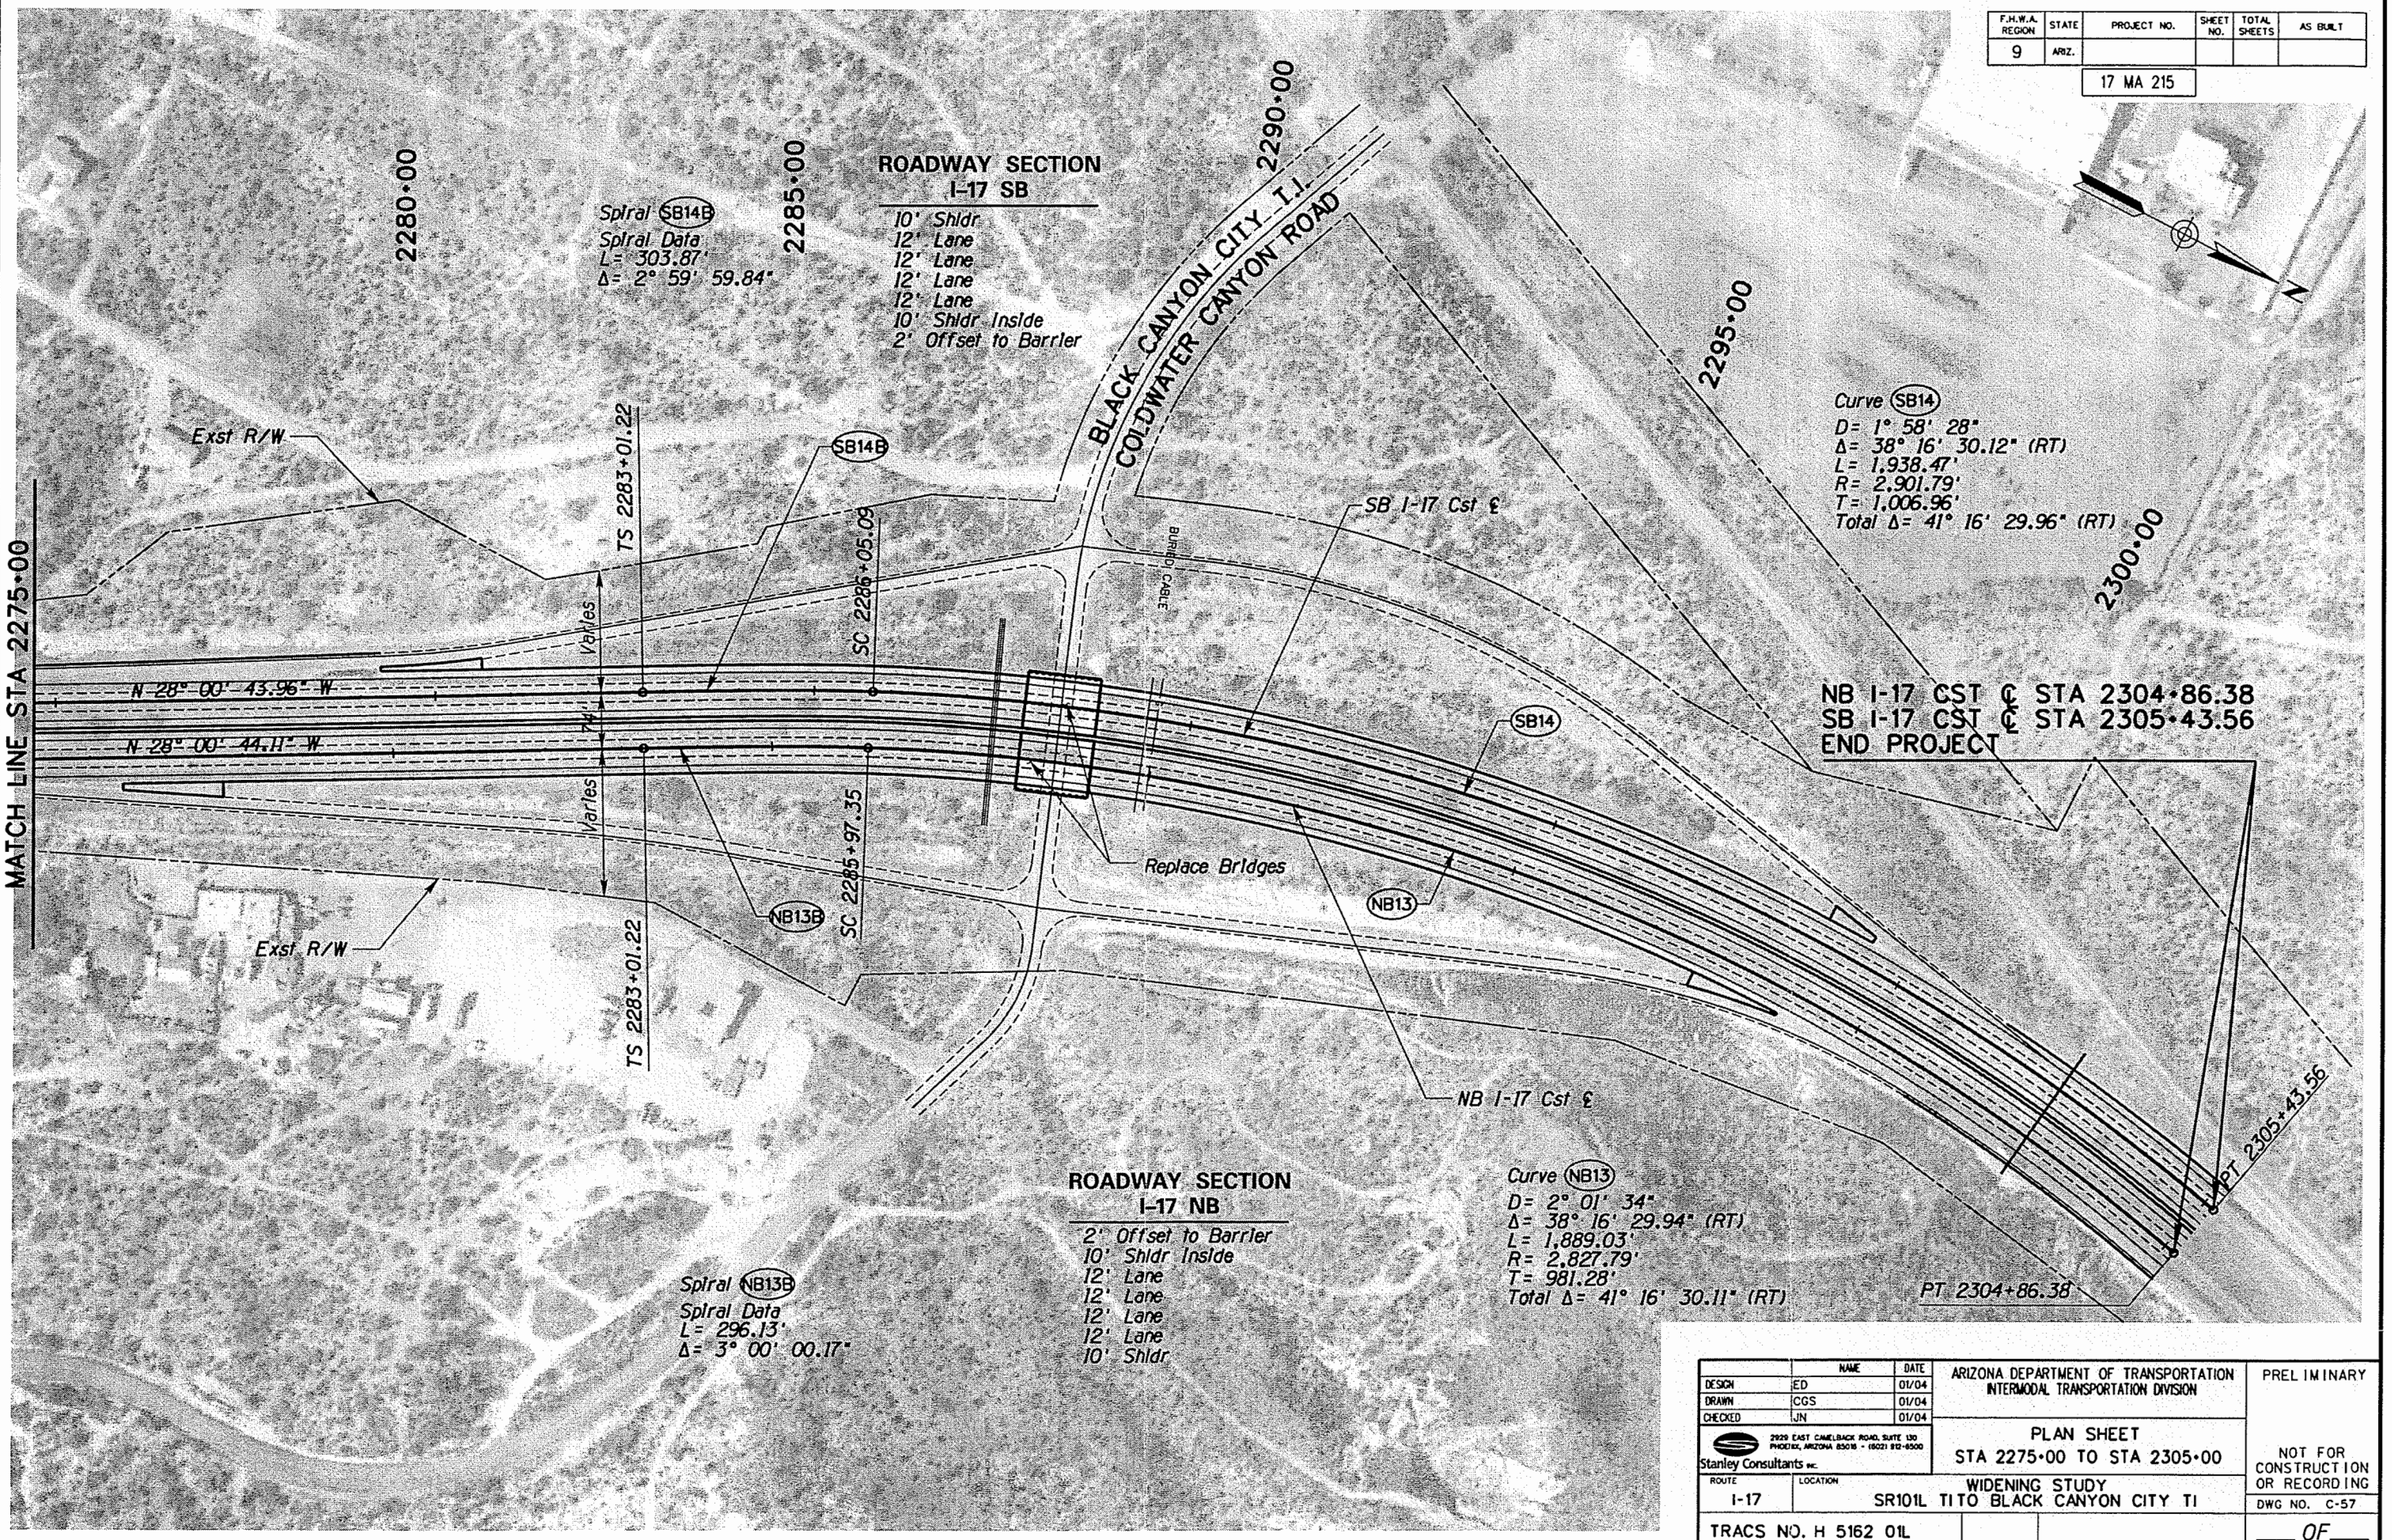

	NAME	DATE
DESIGN	ED	01/04
DRAWN	CGS	01/04
CHECKED	JN	01/04

Stanley Consultants INC.
2929 EAST CAMELBACK ROAD, SUITE 130
PHOENIX, ARIZONA 85016 - (602) 912-6500

ARIZONA DEPARTMENT OF TRANSPORTATION
INTERMODAL TRANSPORTATION DIVISION

PLAN SHEET
STA 2275+00 TO STA 2305+00

ROUTE: I-17
LOCATION: WIDENING STUDY
SR101L TI TO BLACK CANYON CITY TI

TRACS NO. H 5162 01L

PRELIMINARY

NOT FOR CONSTRUCTION OR RECORDING

DWG NO. C-57

___ OF ___

NO.	DESCRIPTION OF REVISION	MADE BY	DATE
NO.1	DESCRIPTION OF REVISION	MADE BY	DATE
NO.2	DESCRIPTION OF REVISION	MADE BY	DATE

DATE: 09/29/04

FILENAME: q:\14791\dgn\h5162p56.dgn