Appendix D

Plan and Profile Sheets for the Recommended Table Mesa TI Alternative

F.H.W.A. REGION	STATE	PROJECT NO.	SHEET NO.	TOTAL SHEETS	AS BUILT
9	ARIZ.				

17 MA 215

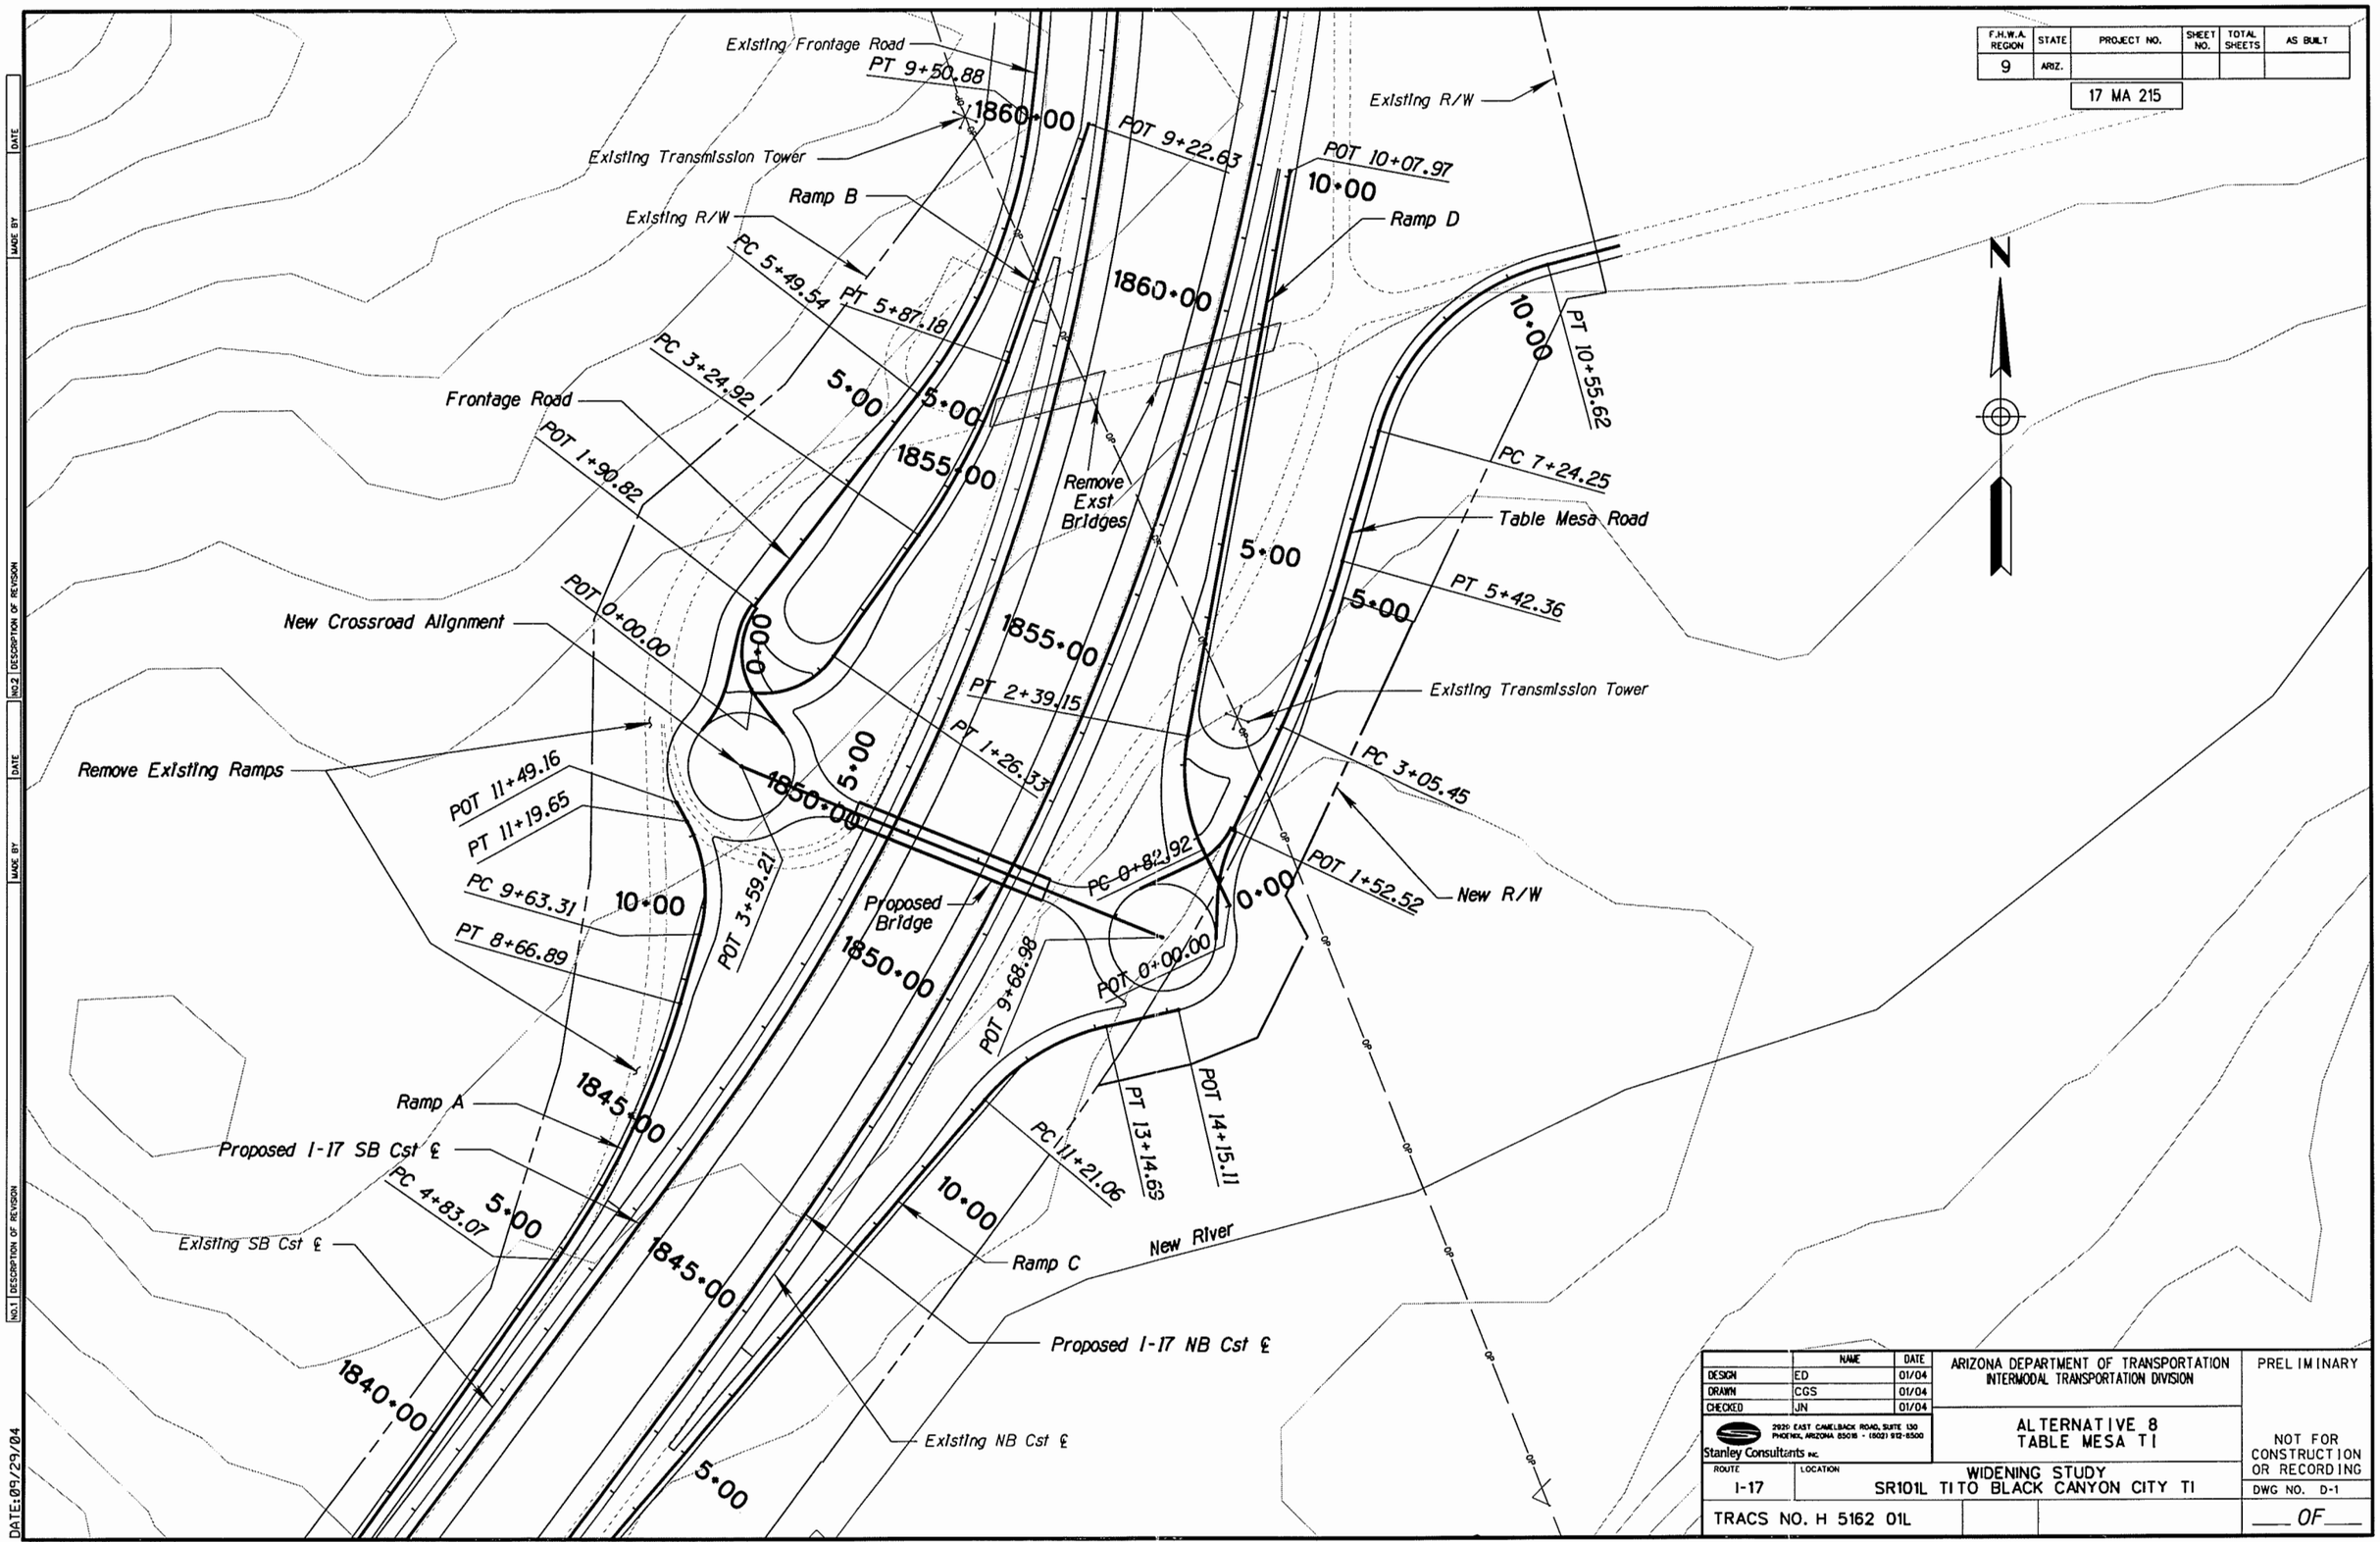

	NAME	DATE
DESIGN	ED	01/04
DRAWN	CGS	01/04
CHECKED	JN	01/04

Stanley Consultants INC.
2929 EAST CAMELBACK ROAD, SUITE 130
PHOENIX, ARIZONA 85016 - (602) 912-6500

ARIZONA DEPARTMENT OF TRANSPORTATION
INTERMODAL TRANSPORTATION DIVISION

ALTERNATIVE 8
TABLE MESA TI

ROUTE: I-17
LOCATION: WIDENING STUDY SR101L TI TO BLACK CANYON CITY TI

TRACS NO. H 5162 01L

PRELIMINARY

NOT FOR CONSTRUCTION OR RECORDING

DWG NO. D-1

___ OF ___

NO.	DESCRIPTION OF REVISION	MADE BY	DATE

DATE: 09/29/04

FILENAME: q:\14791\dgn\h5162tm8.dgn

F.H.W.A. REGION	STATE	PROJECT NO.	SHEET NO.	TOTAL SHEETS	AS BUILT
9	ARIZ.				

17 MA 215

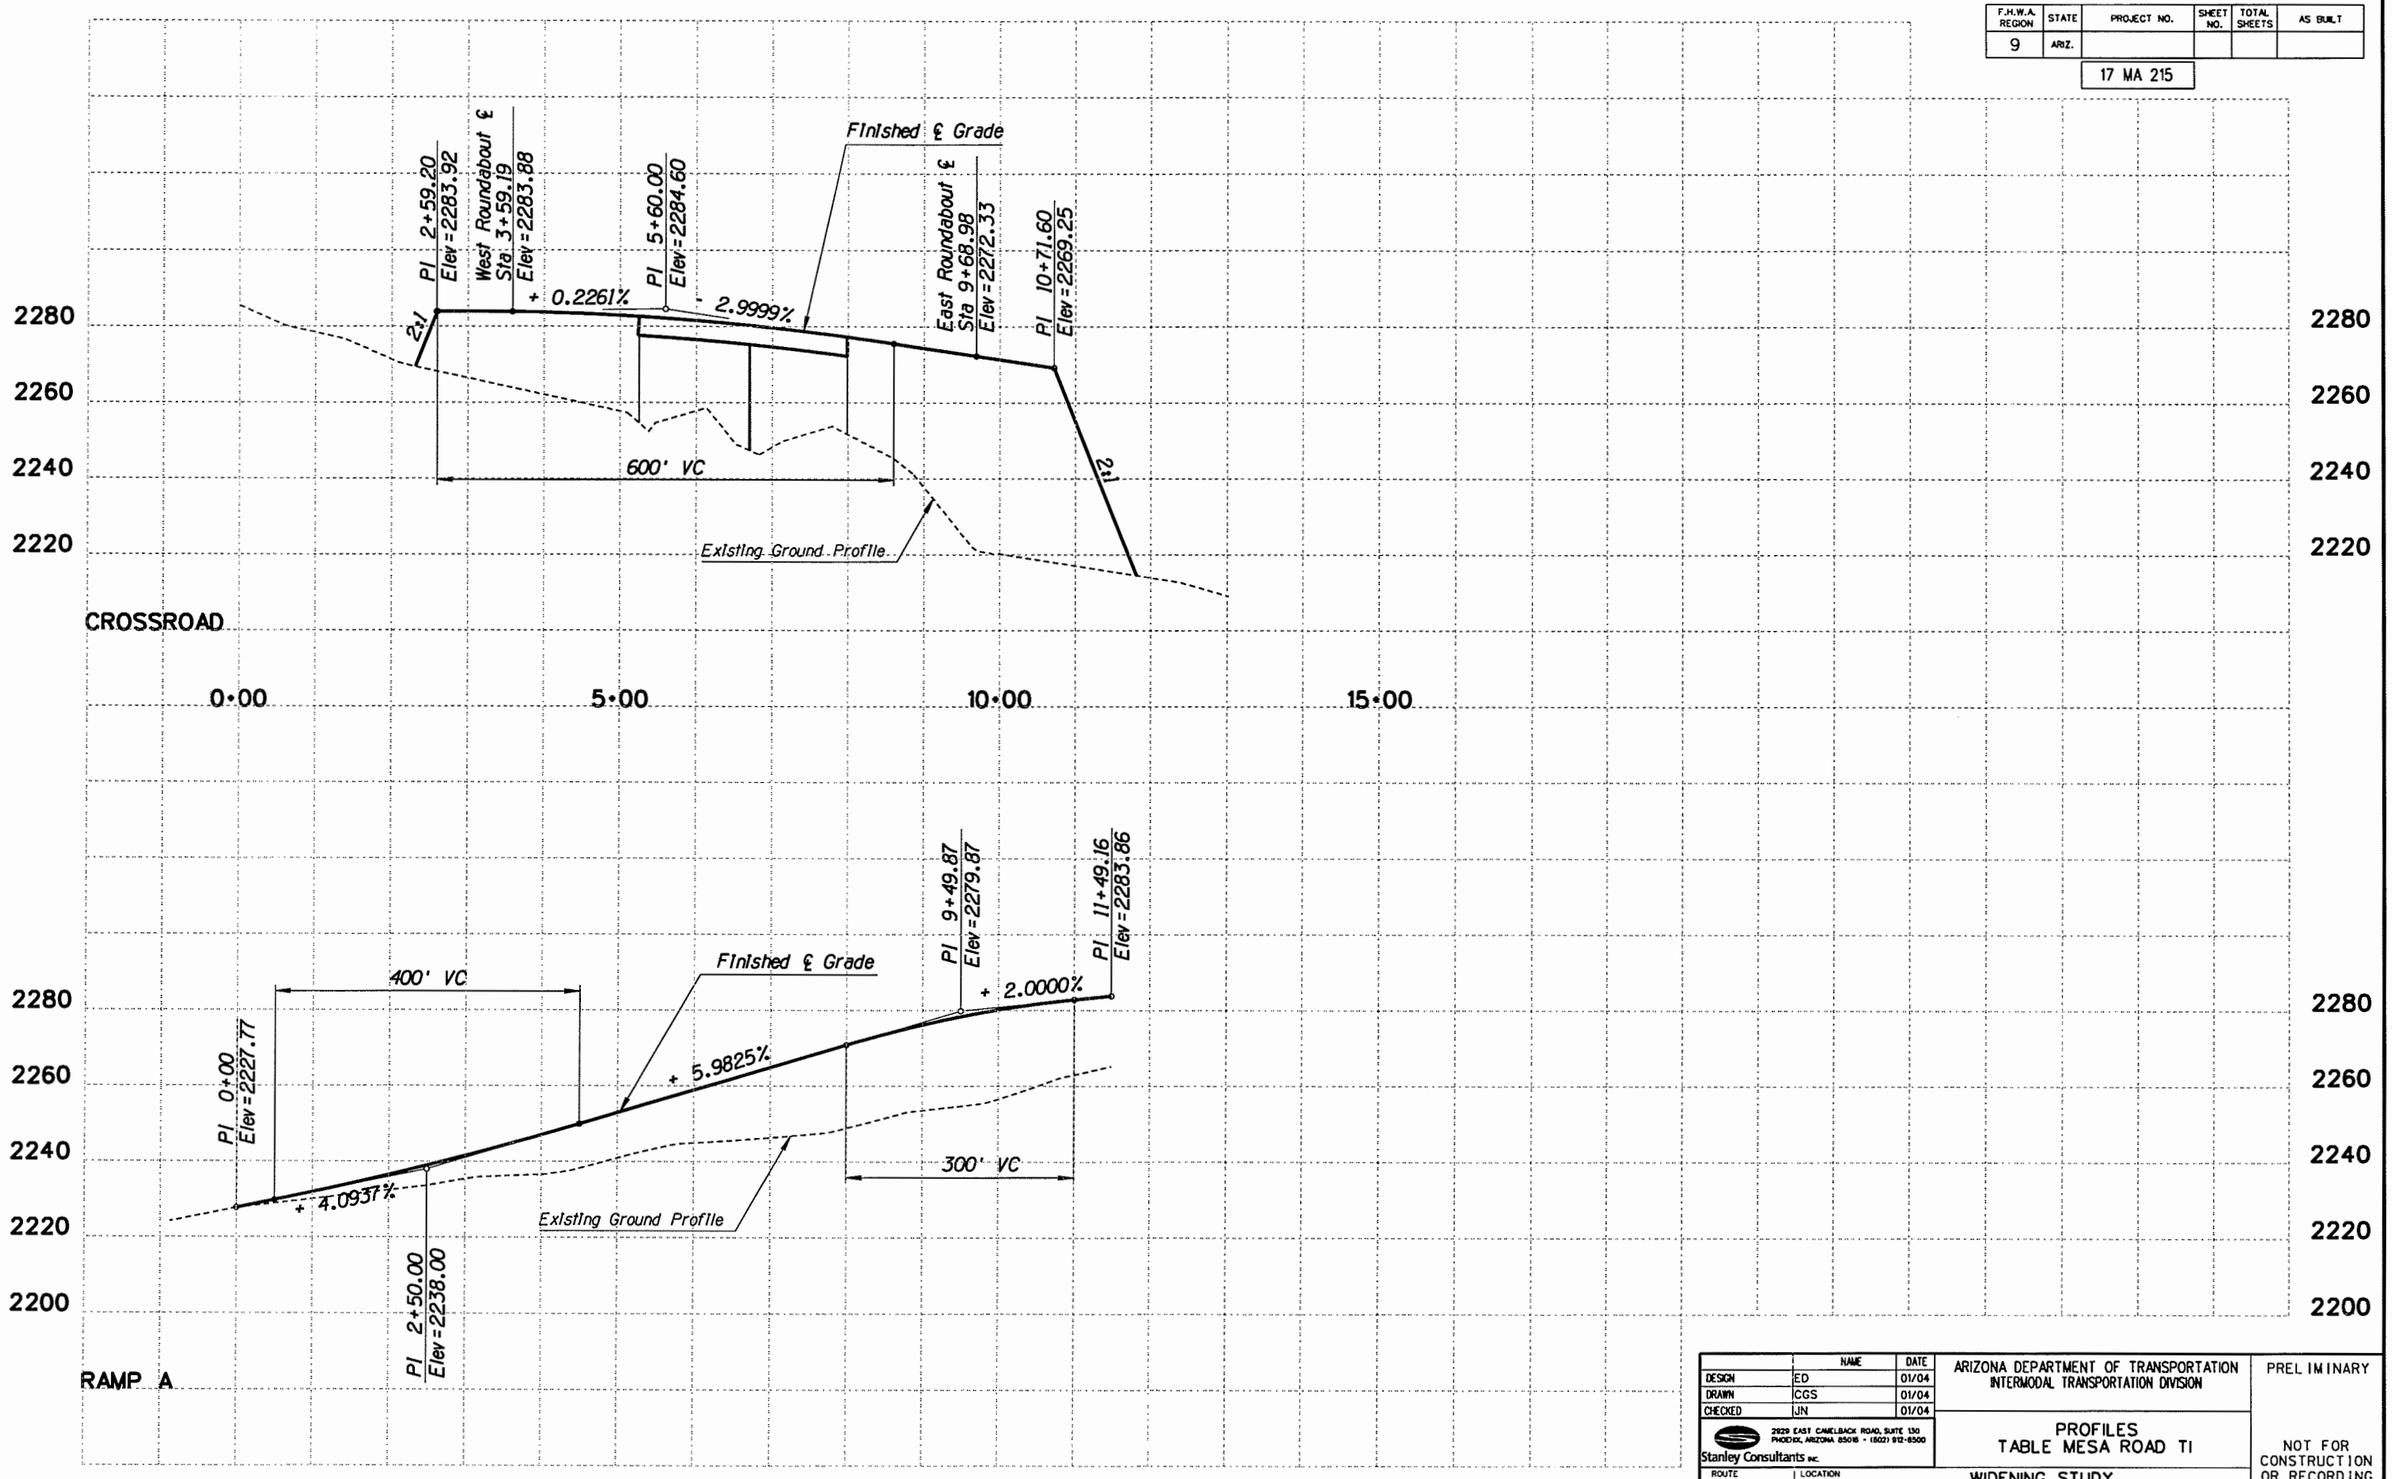

	NAME	DATE
DESIGN	ED	01/04
DRAWN	CGS	01/04
CHECKED	JN	01/04

Stanley Consultants INC.
2929 EAST CAMELBACK ROAD, SUITE 130
PHOENIX, ARIZONA 85016 • (602) 912-8500

ARIZONA DEPARTMENT OF TRANSPORTATION
INTERMODAL TRANSPORTATION DIVISION

PROFILES
TABLE MESA ROAD TI

PRELIMINARY

NOT FOR CONSTRUCTION OR RECORDING

ROUTE: I-17

LOCATION: WIDENING STUDY SR101L TI TO BLACK CANYON CITY TI

DWG NO. D-2

TRACS NO. H 5162 01L

___ OF ___

NO.	DESCRIPTION OF REVISION	MADE BY	DATE
NO.1			
NO.2			

DATE: 09/29/04

FILENAME: q:\14791\dgn\h5162pro01.dgn

F.H.W.A. REGION	STATE	PROJECT NO.	SHEET NO.	TOTAL SHEETS	AS BUILT
9	ARIZ.				

17 MA 215

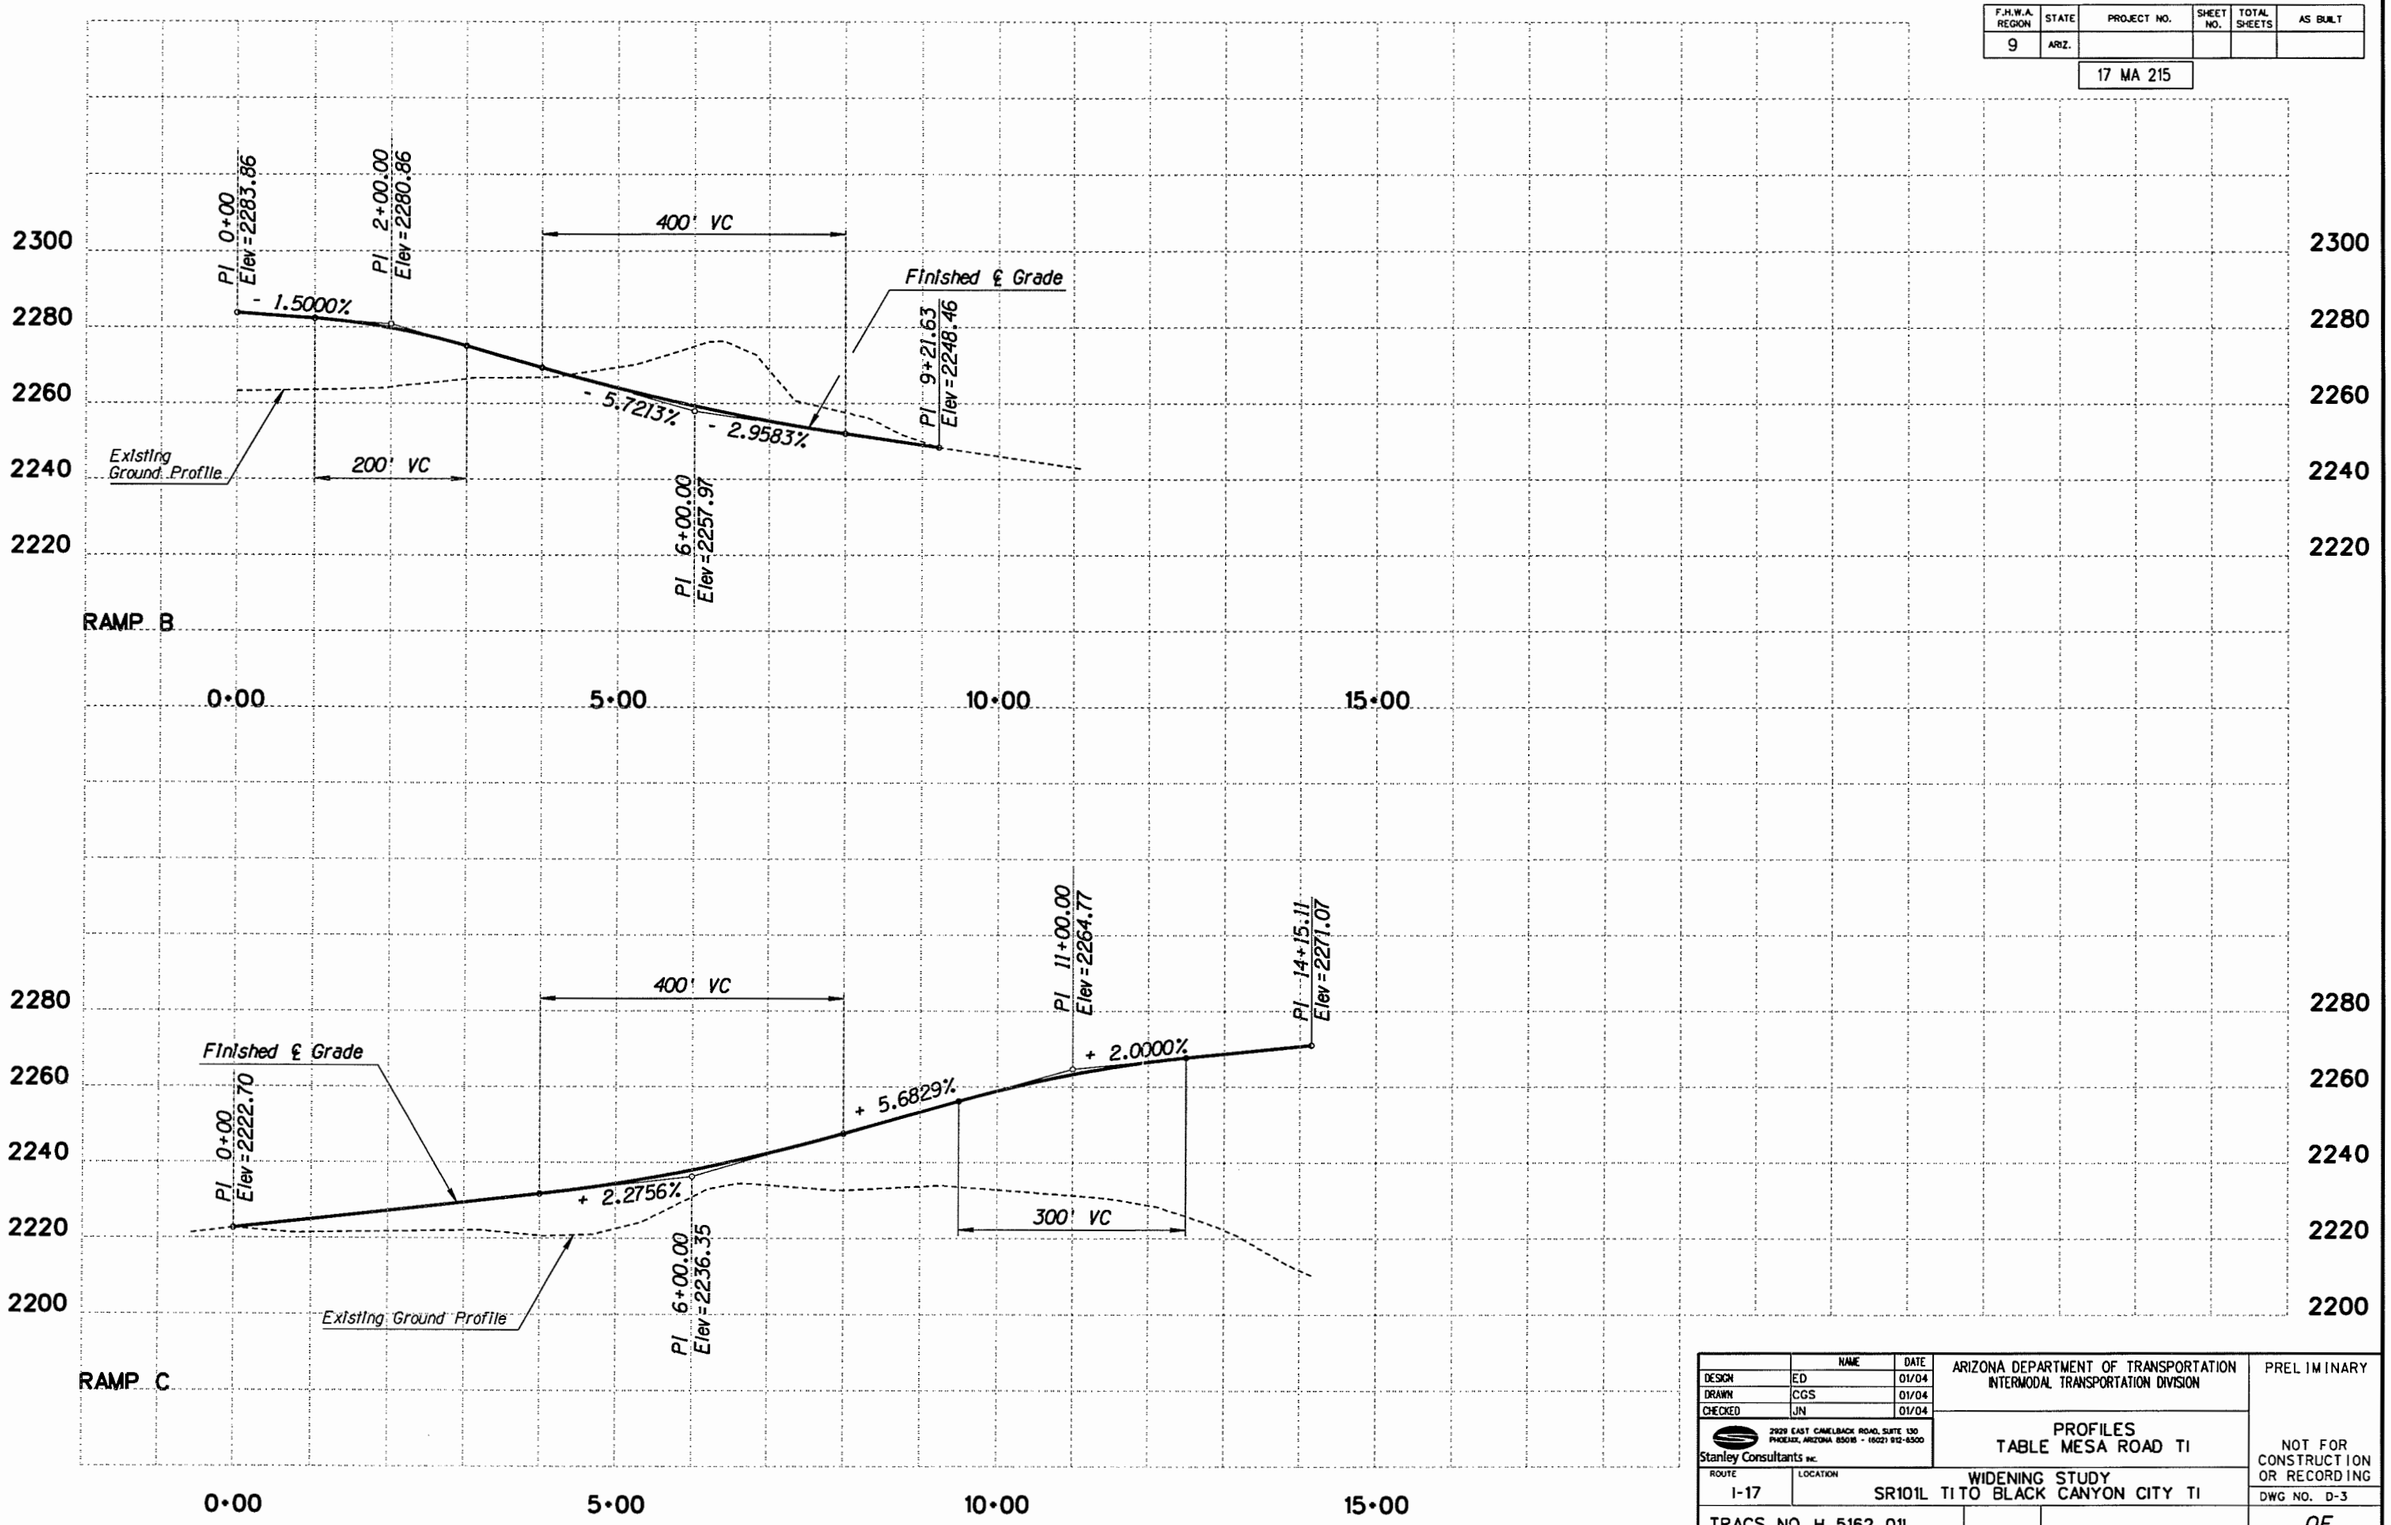

	NAME	DATE
DESIGN	ED	01/04
DRAWN	CGS	01/04
CHECKED	JN	01/04

Stanley Consultants INC.
2929 EAST CAMELBACK ROAD, SUITE 130
PHOENIX, ARIZONA 85016 - (602) 912-6300

ARIZONA DEPARTMENT OF TRANSPORTATION
INTERMODAL TRANSPORTATION DIVISION

PROFILES
TABLE MESA ROAD TI

ROUTE: I-17
LOCATION: WIDENING STUDY SR101L TI TO BLACK CANYON CITY TI

TRACS NO. H 5162 01L

PRELIMINARY

NOT FOR CONSTRUCTION OR RECORDING

DWG NO. D-3

___ OF ___

NO.	DESCRIPTION OF REVISION	MADE BY	DATE

DATE: 09/29/04

FILENAME: q:\14791\dgn\h5162pro02.dgn

F.H.W.A. REGION	STATE	PROJECT NO.	SHEET NO.	TOTAL SHEETS	AS BUILT
9	ARIZ.				

17 MA 215

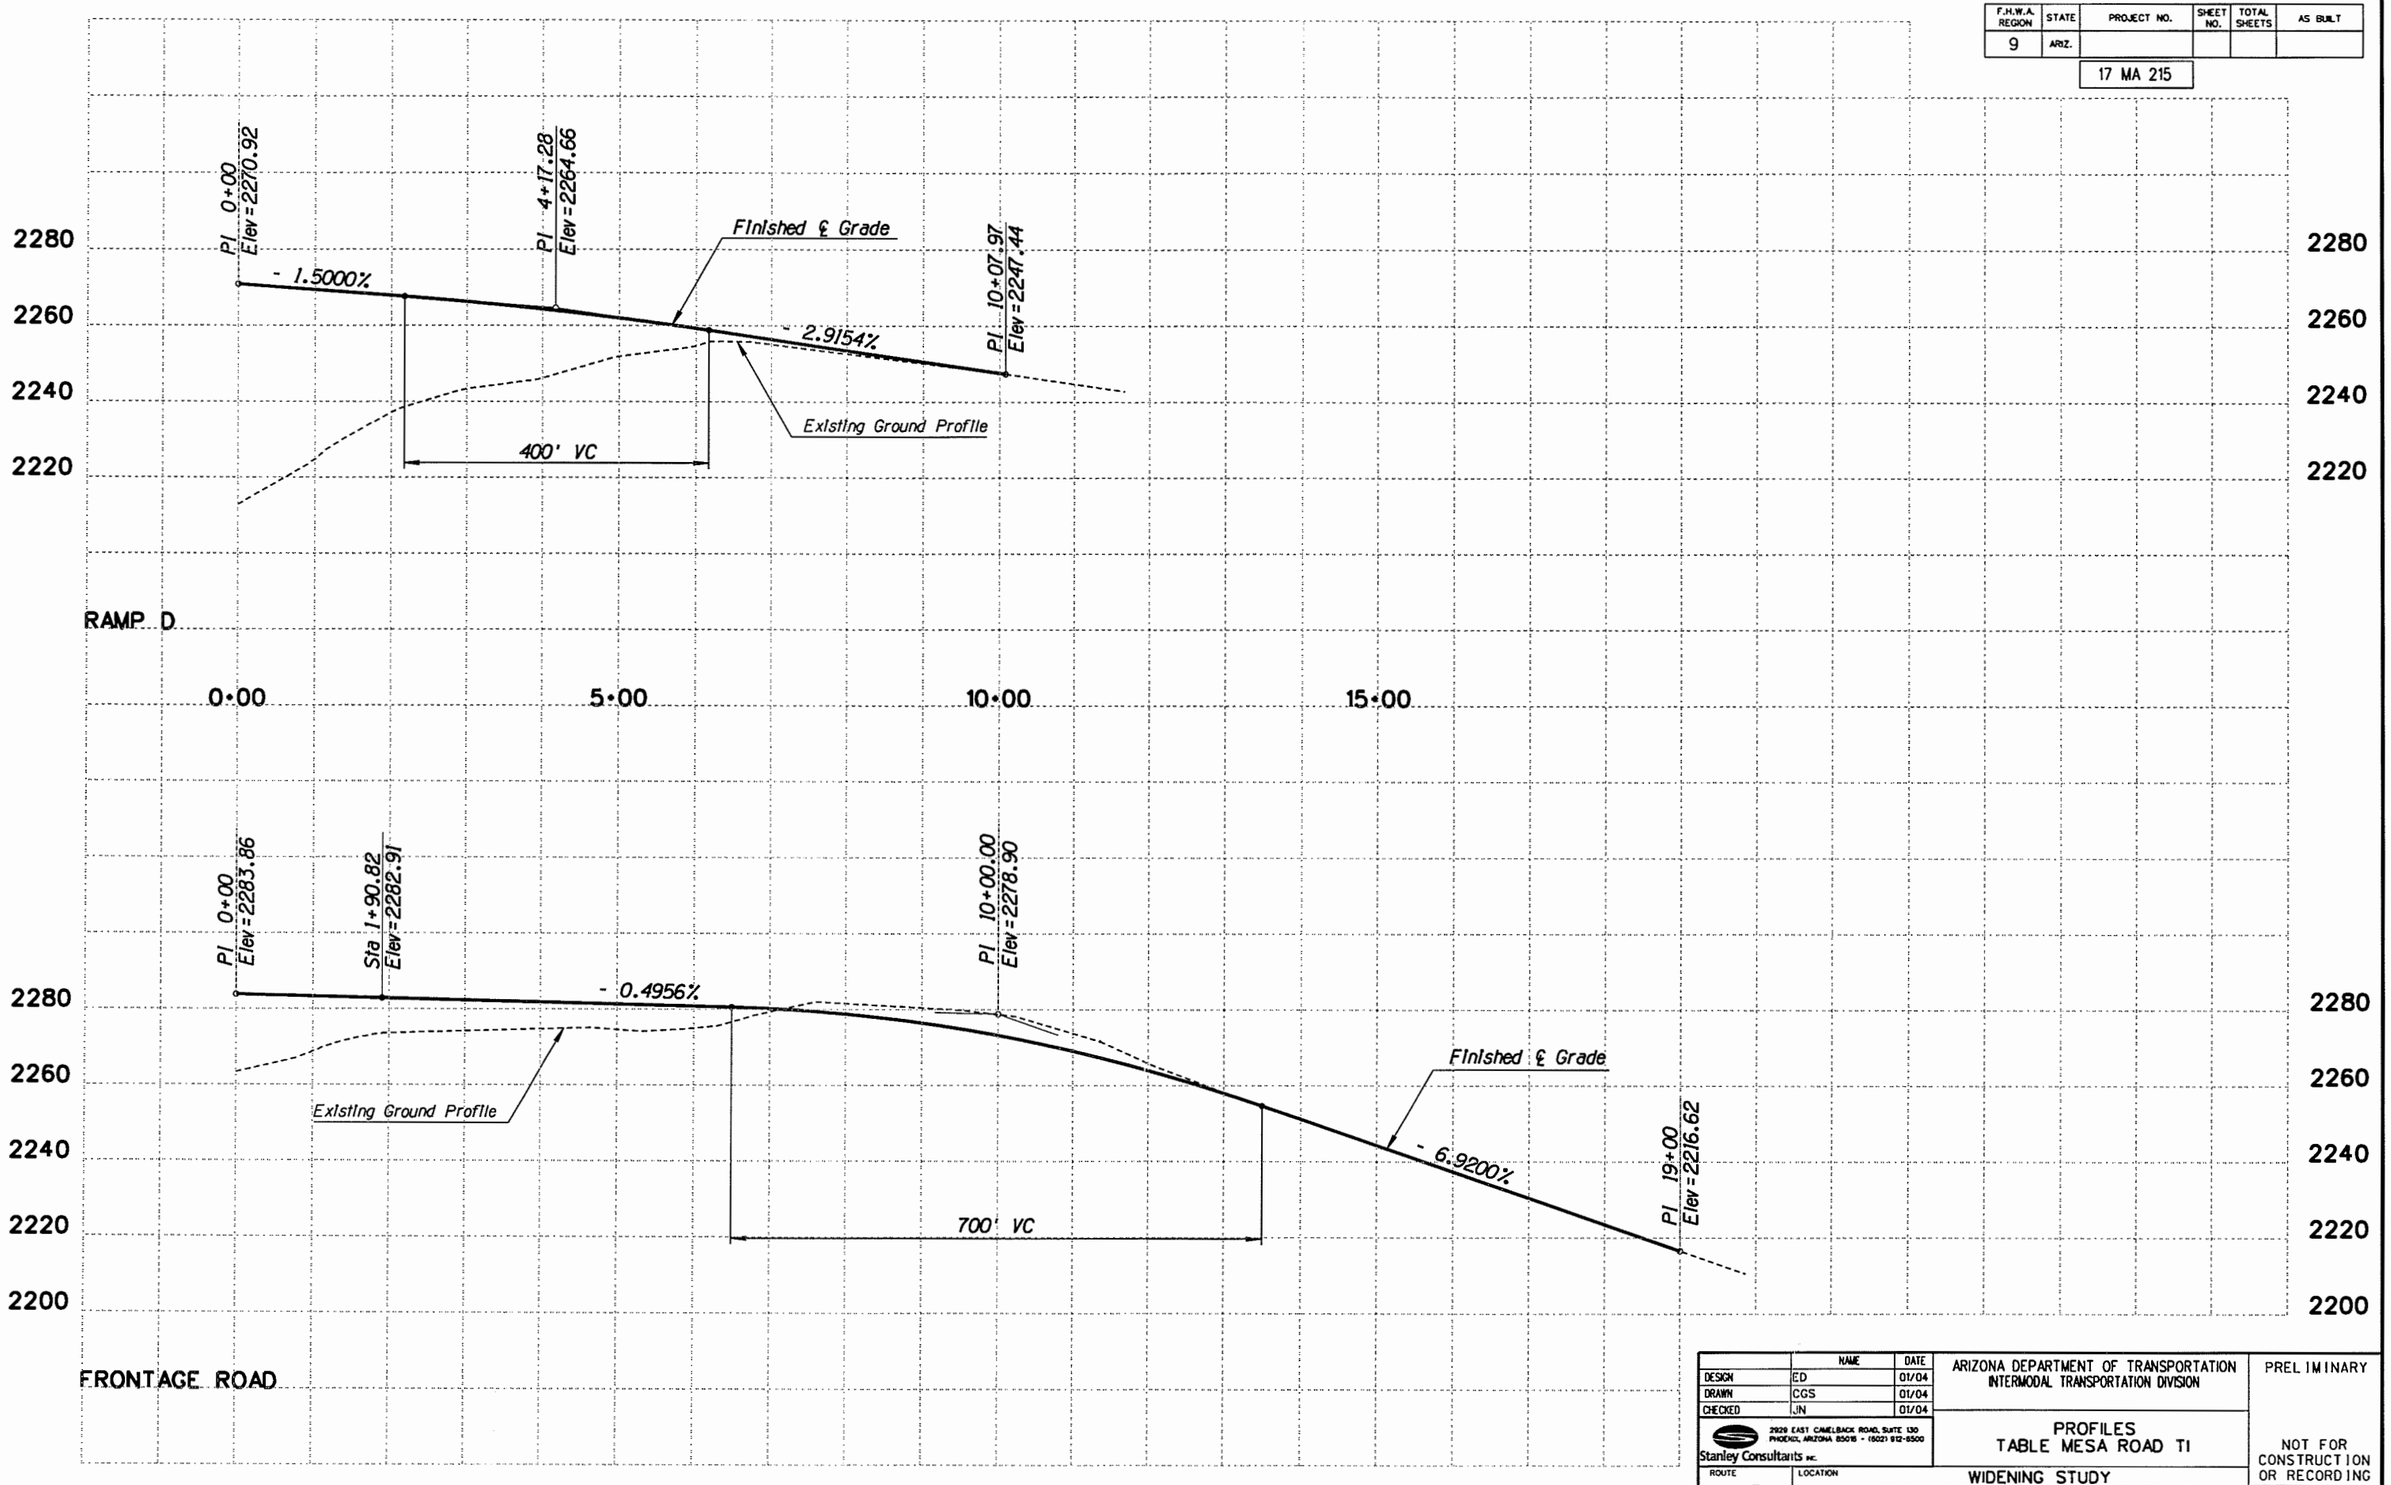

	NAME	DATE
DESIGN	ED	01/04
DRAWN	CGS	01/04
CHECKED	JN	01/04

Stanley Consultants INC.
2929 EAST CAMELBACK ROAD, SUITE 130
PHOENIX, ARIZONA 85016 - (602) 912-8500

ARIZONA DEPARTMENT OF TRANSPORTATION
INTERMODAL TRANSPORTATION DIVISION

PROFILES
TABLE MESA ROAD TI

ROUTE: I-17
LOCATION: WIDENING STUDY
SR101L TI TO BLACK CANYON CITY TI

TRACS NO. H 5162 01L

PRELIMINARY

NOT FOR CONSTRUCTION OR RECORDING

DWG NO. D-4

___ OF ___

NO.	DESCRIPTION OF REVISION	MADE BY	DATE

DATE: 09/29/04

FILENAME: q:\14791\dgn\h5162pro03.dgn

F.H.W.A. REGION	STATE	PROJECT NO.	SHEET NO.	TOTAL SHEETS	AS BUILT
9	ARIZ.				

17 MA 215

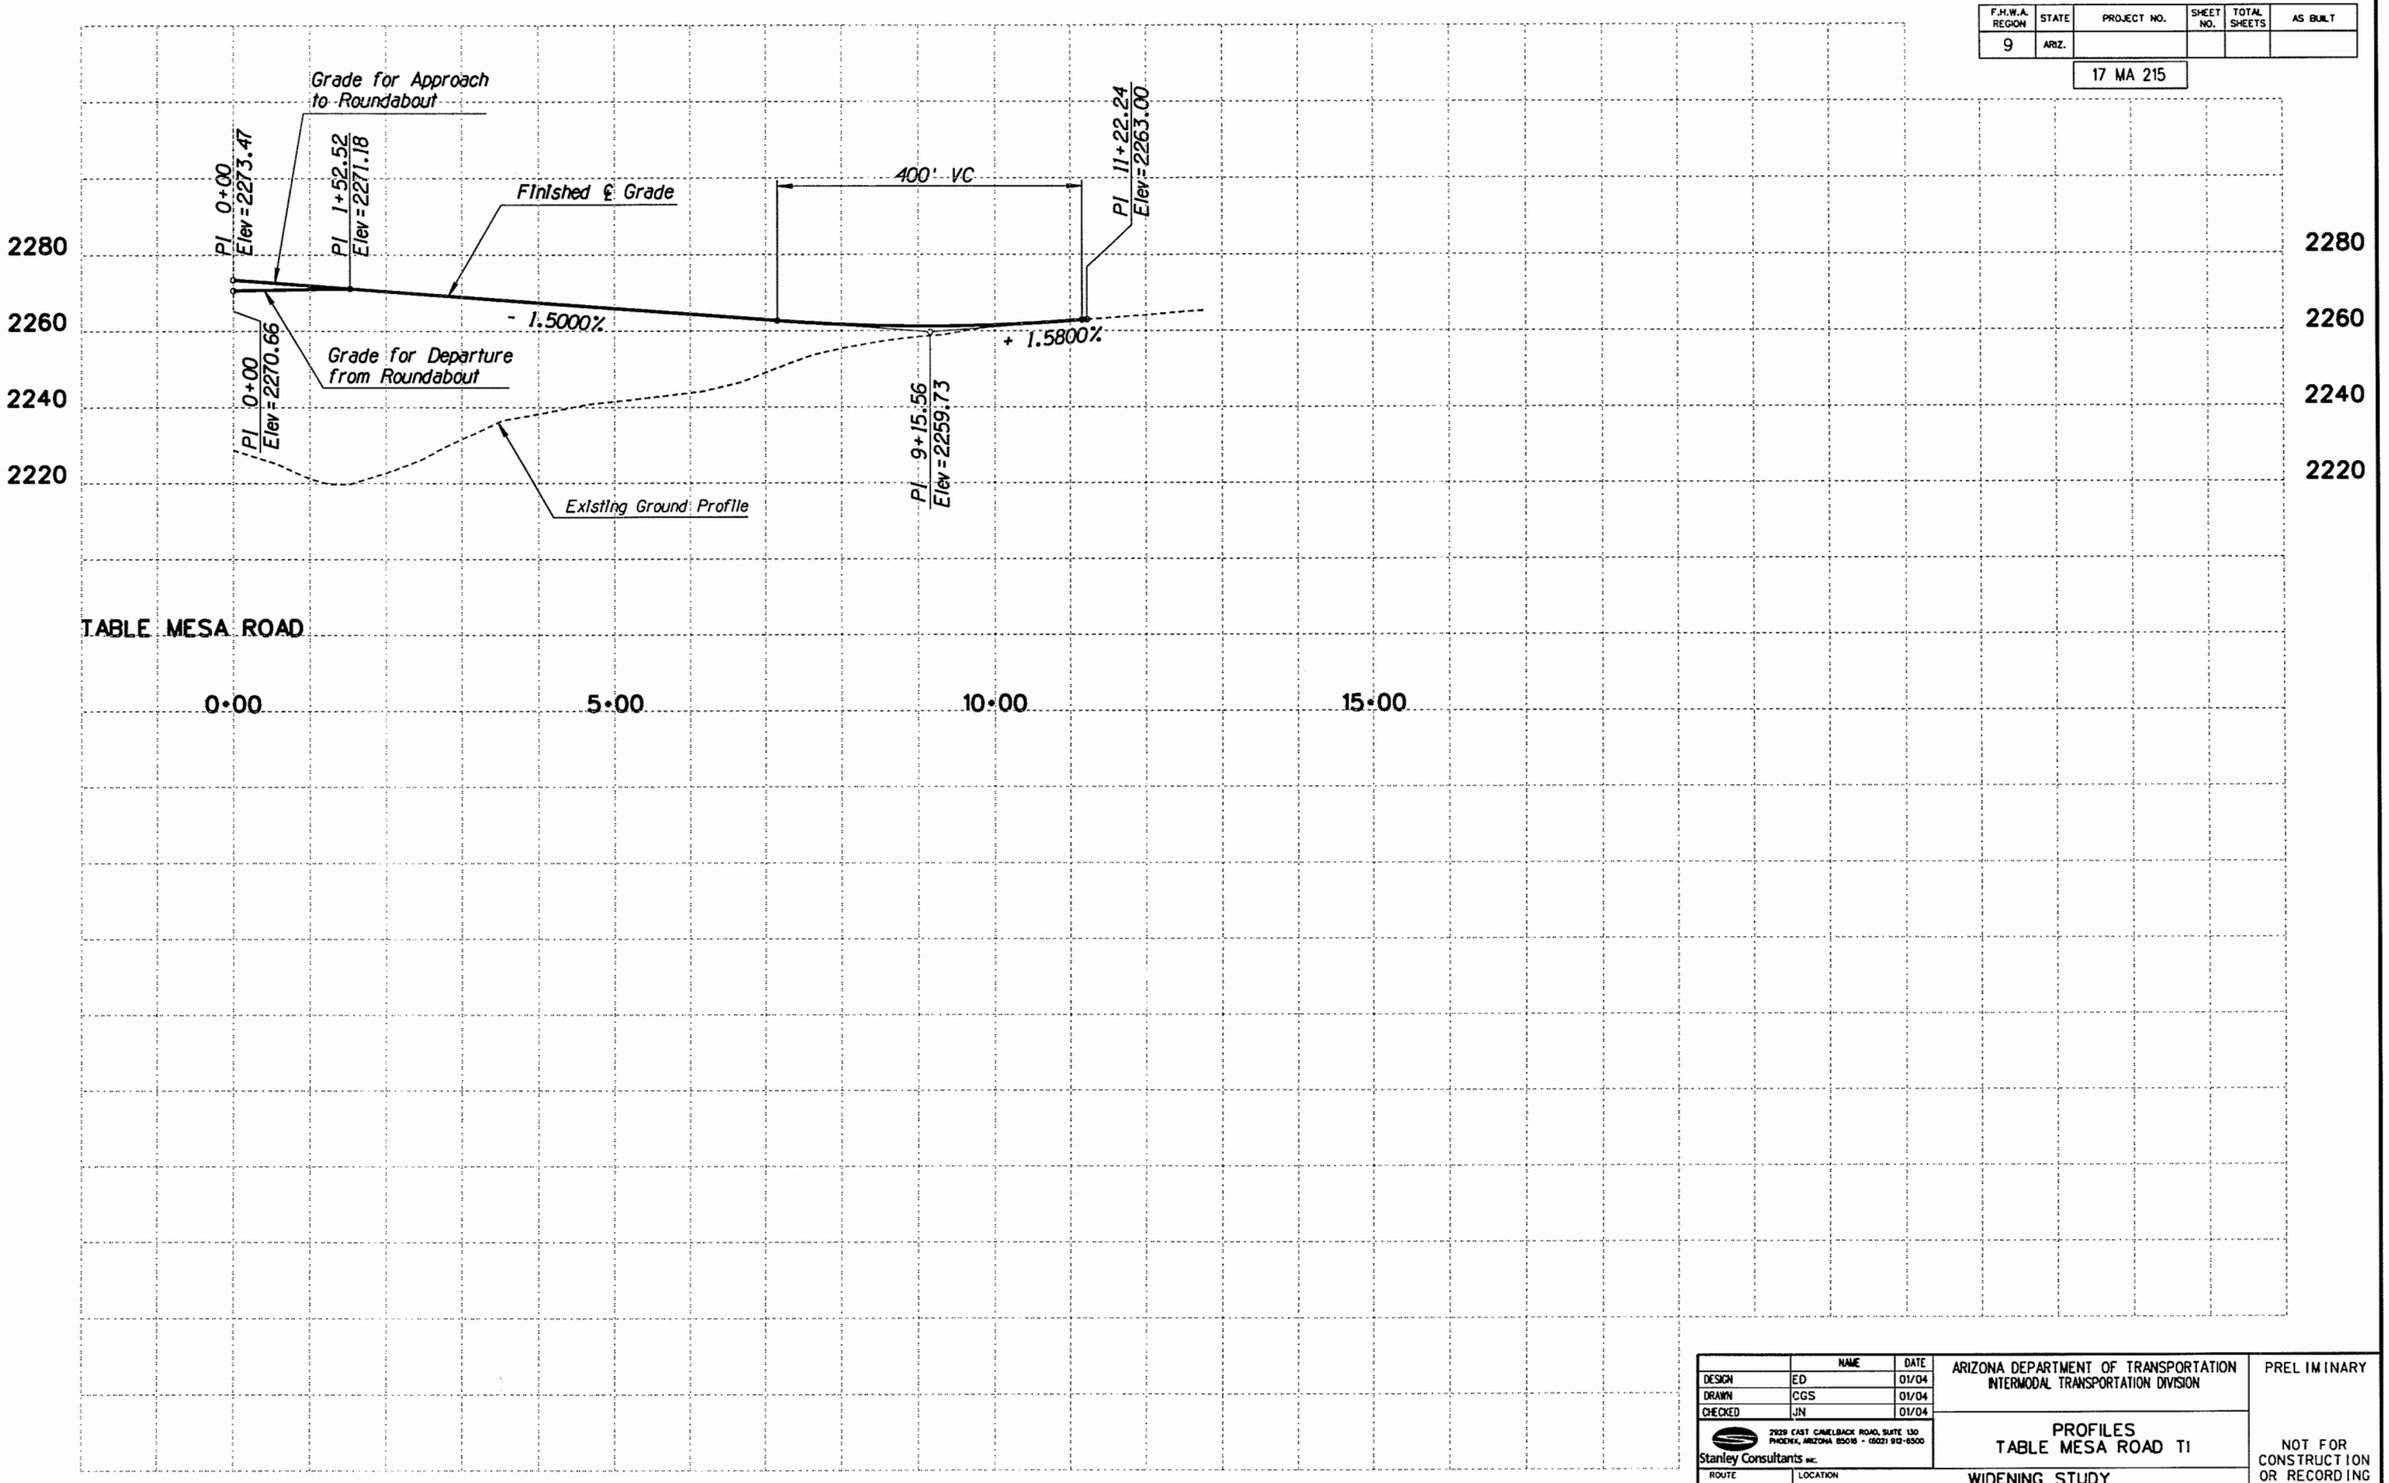

	NAME	DATE
DESIGN	ED	01/04
DRAWN	CGS	01/04
CHECKED	JN	01/04

Stanley Consultants INC.
2929 EAST CAMELBACK ROAD, SUITE 130
PHOENIX, ARIZONA 85016 • (602) 912-6500

ARIZONA DEPARTMENT OF TRANSPORTATION
INTERMODAL TRANSPORTATION DIVISION

PROFILES
TABLE MESA ROAD TI

PRELIMINARY

NOT FOR CONSTRUCTION OR RECORDING

ROUTE: I-17

LOCATION: WIDENING STUDY SR101L TITO BLACK CANYON CITY TI

DWG NO. D-5

TRACS NO. H 5162 01L

___ OF ___

NO.	DESCRIPTION OF REVISION	MADE BY	DATE

NO.	DESCRIPTION OF REVISION	MADE BY	DATE

DATE: 09/29/04

FILENAME: q:\14791\dgn\h5162pro04.dgn