Appendix E

Other Table Mesa TI Alternatives Considered

F.H.W.A. REGION	STATE	PROJECT NO.	SHEET NO.	TOTAL SHEETS	AS BUILT
9	ARIZ.				

17 MA 215

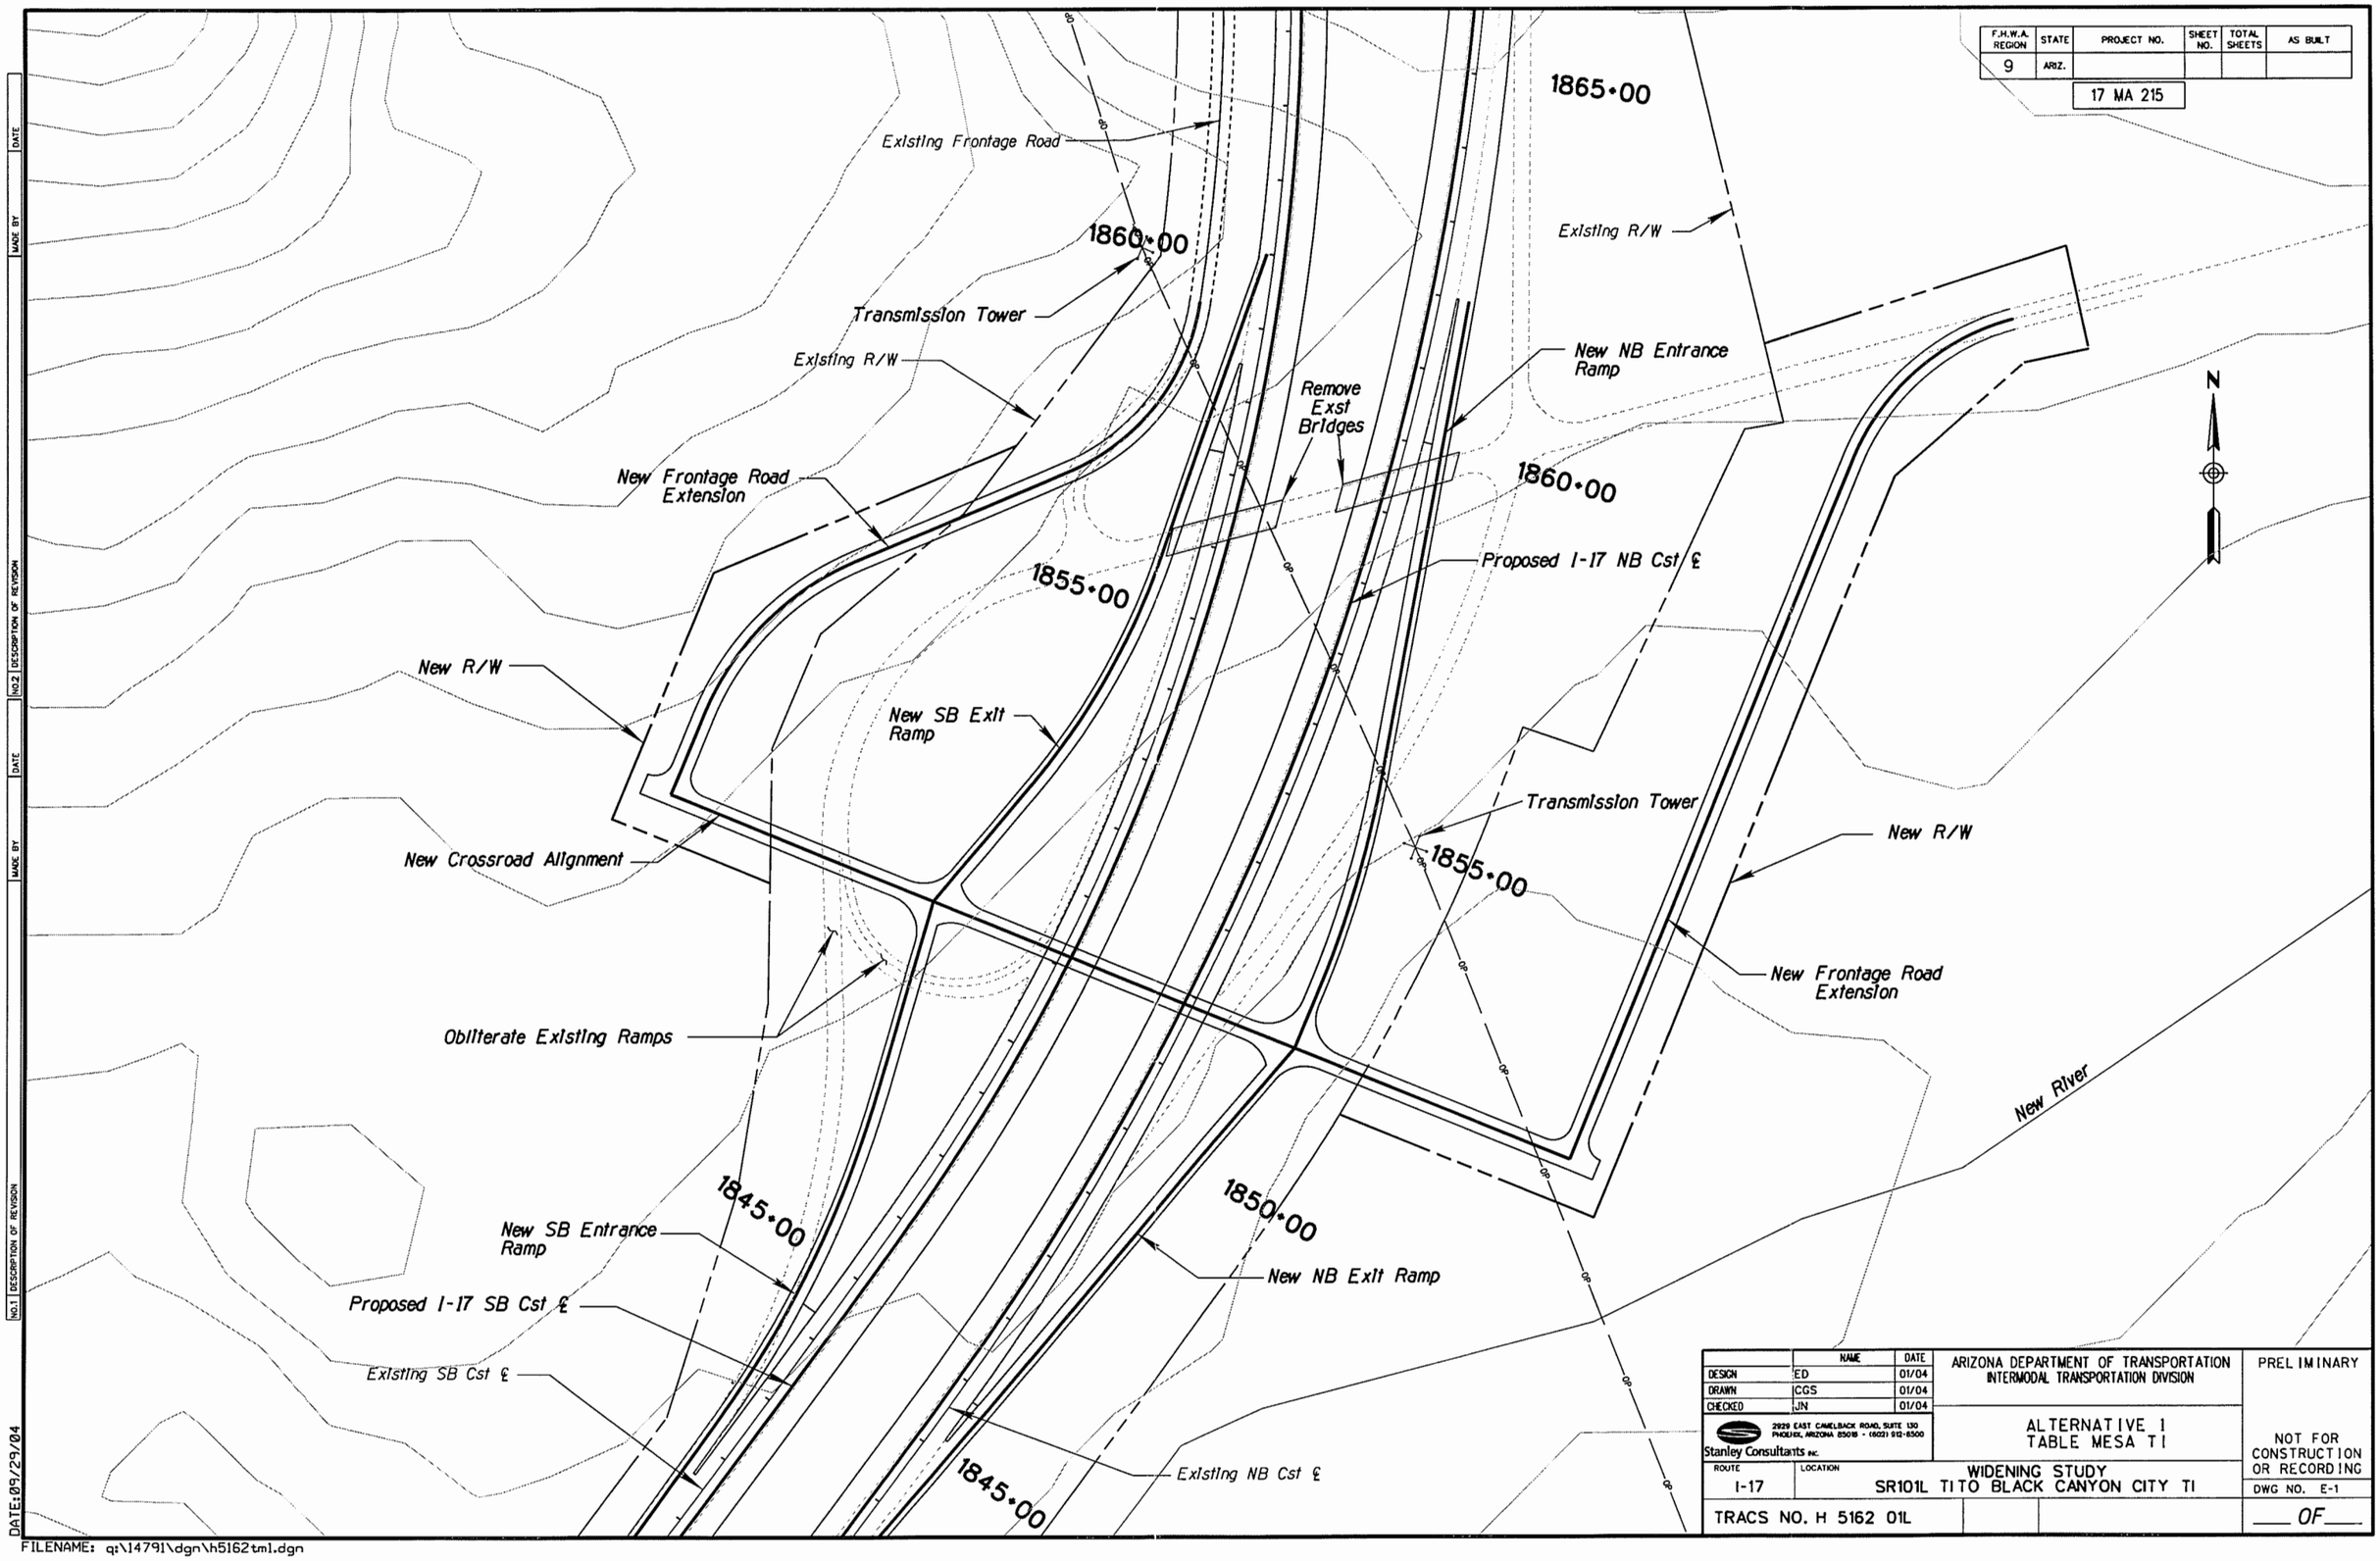

	NAME	DATE
DESIGN	ED	01/04
DRAWN	CGS	01/04
CHECKED	JN	01/04

2929 EAST CAMELBACK ROAD, SUITE 130
PHOENIX, ARIZONA 85016 - (602) 912-8500
Stanley Consultants INC.

ARIZONA DEPARTMENT OF TRANSPORTATION
INTERMODAL TRANSPORTATION DIVISION

ALTERNATIVE 1
TABLE MESA TI

ROUTE: I-17
LOCATION: WIDENING STUDY SR101L TI TO BLACK CANYON CITY TI

TRACS NO. H 5162 01L

PRELIMINARY

NOT FOR CONSTRUCTION OR RECORDING

DWG NO. E-1

___ OF ___

NO.	DESCRIPTION OF REVISION	MADE BY	DATE

DATE: 09/29/04

FILENAME: q:\14791\dgn\h5162tm1.dgn

F.H.W.A. REGION	STATE	PROJECT NO.	SHEET NO.	TOTAL SHEETS	AS BUILT
9	ARIZ.				

17 MA 215

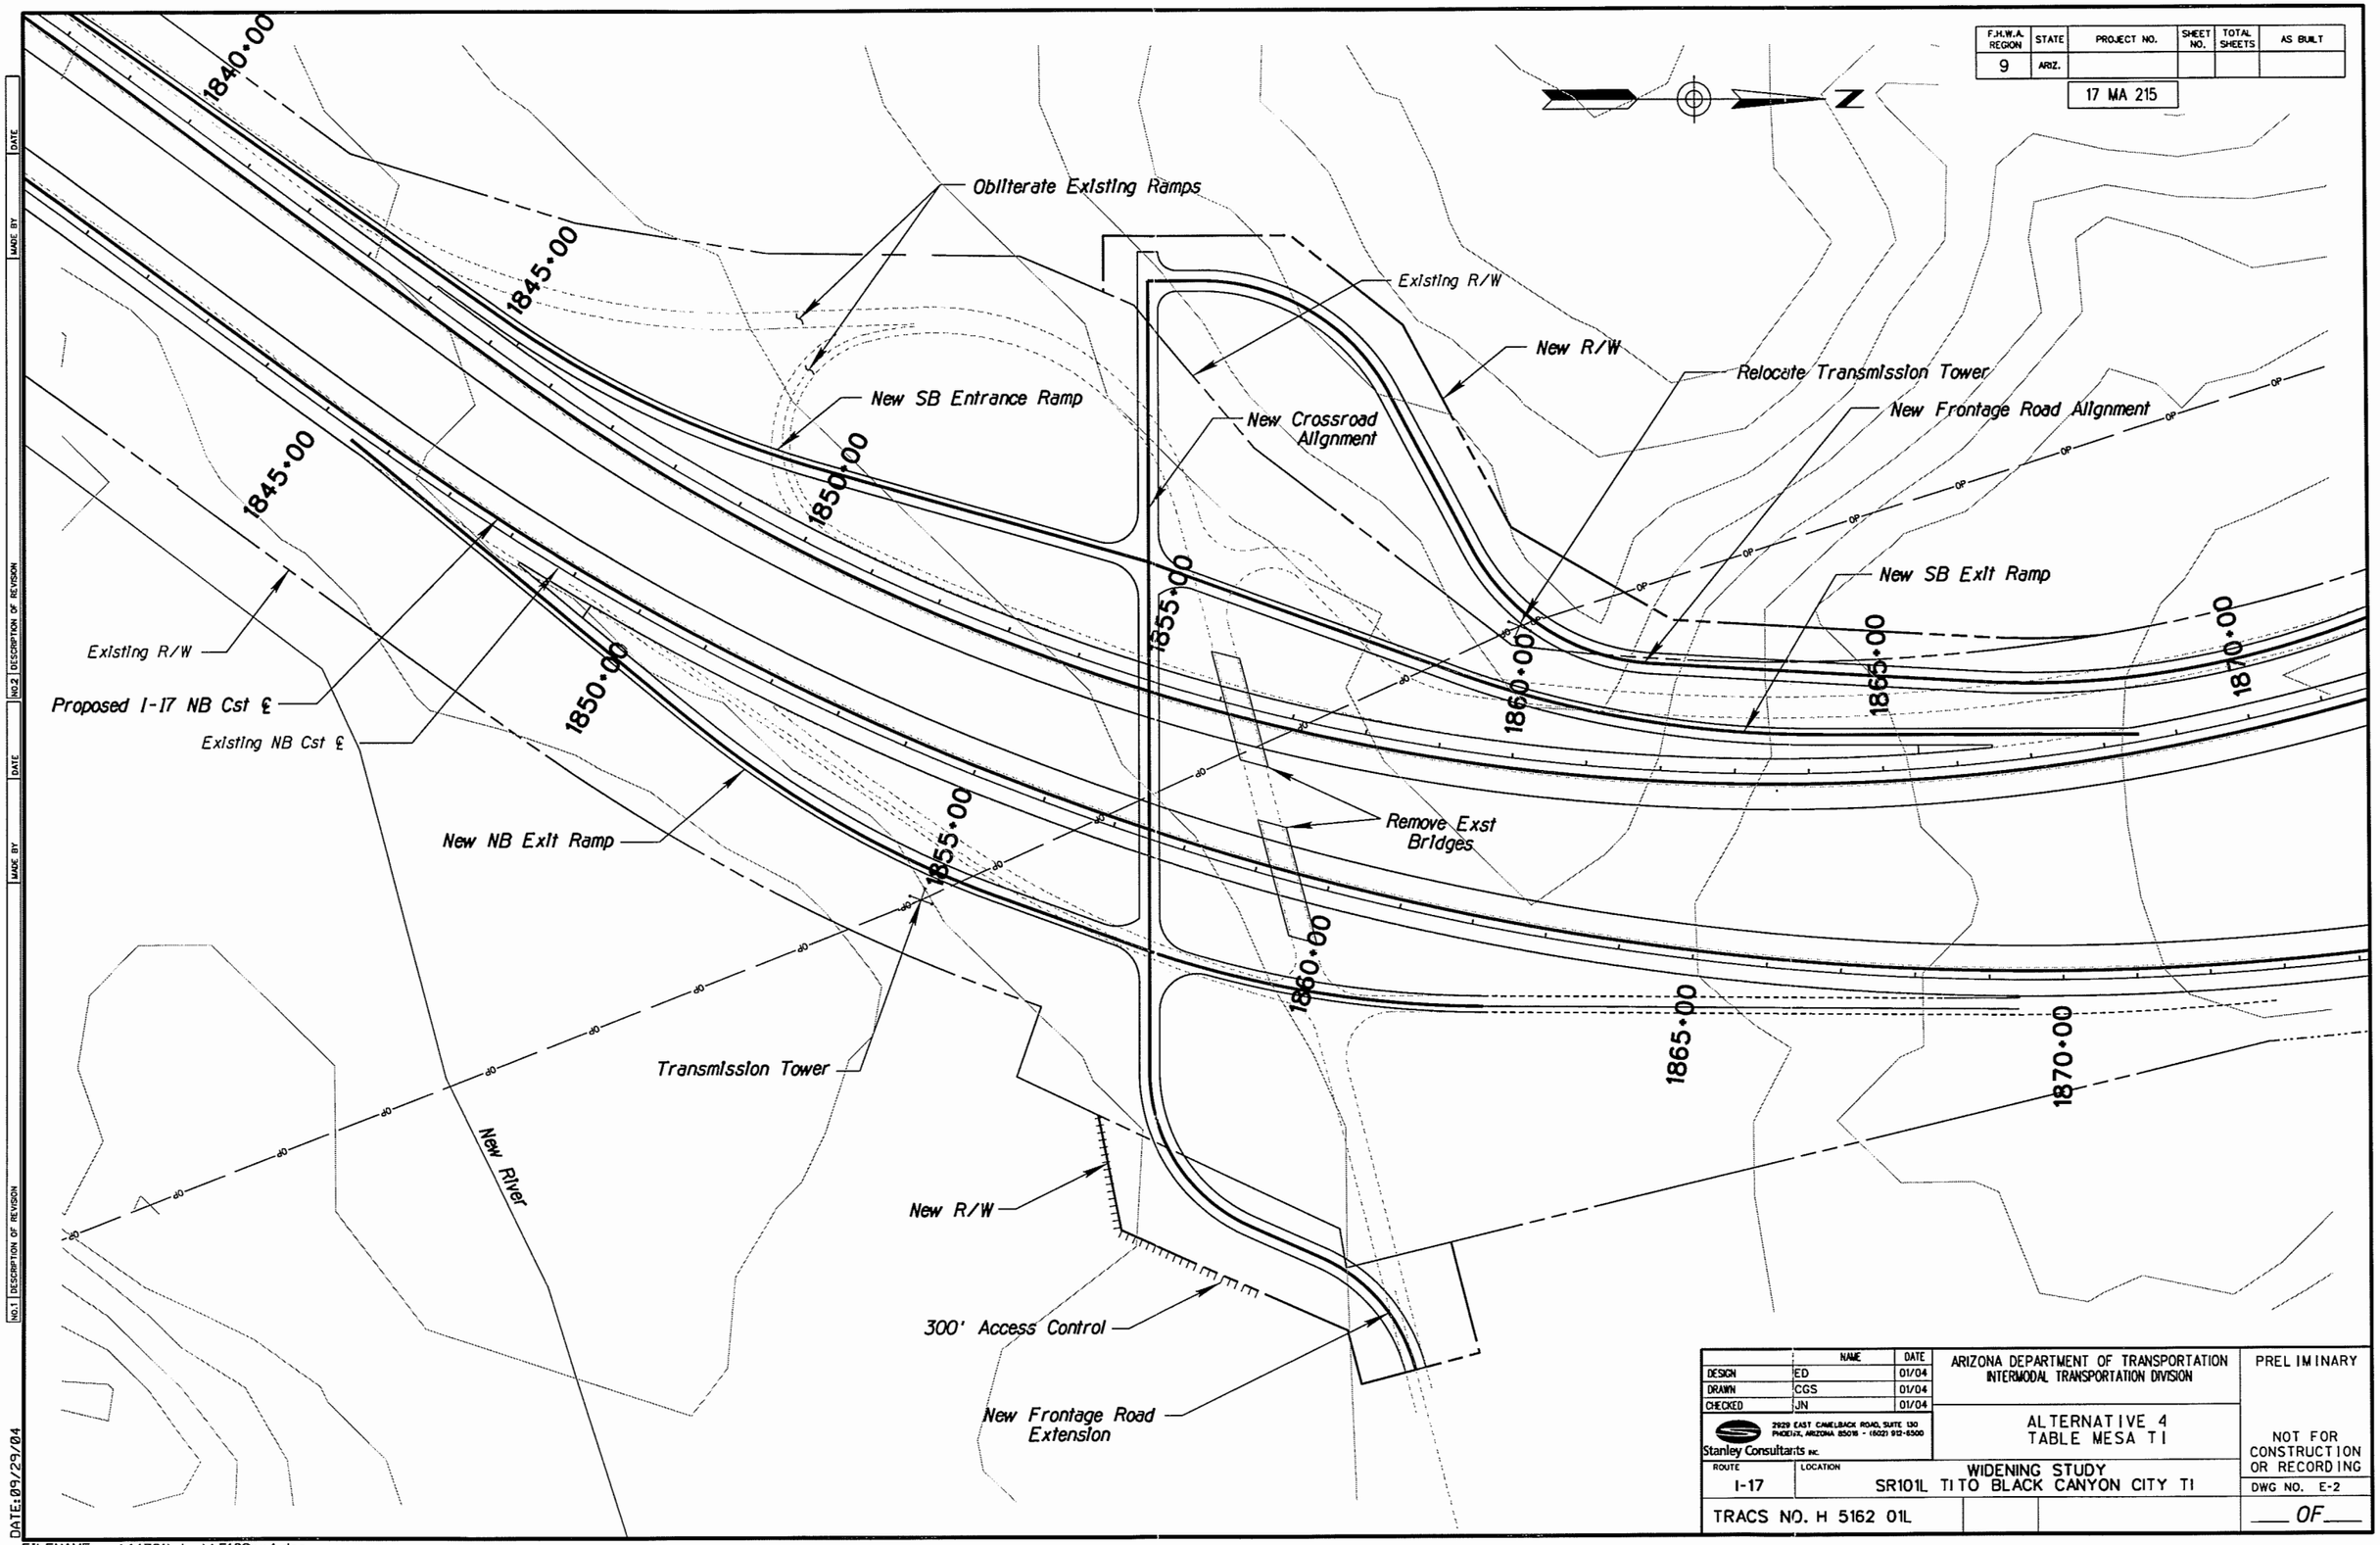

NO.	DESCRIPTION OF REVISION	MADE BY	DATE

	NAME	DATE
DESIGN	ED	01/04
DRAWN	CGS	01/04
CHECKED	JN	01/04

Stanley Consultants INC.
2929 EAST CAMELBACK ROAD, SUITE 130
PHOENIX, ARIZONA 85016 - (602) 912-6500

ARIZONA DEPARTMENT OF TRANSPORTATION
INTERMODAL TRANSPORTATION DIVISION

ALTERNATIVE 4
TABLE MESA TI

ROUTE: I-17
LOCATION: WIDENING STUDY SR101L TI TO BLACK CANYON CITY TI

TRACS NO. H 5162 01L

PRELIMINARY

NOT FOR CONSTRUCTION OR RECORDING

DWG NO. E-2

___ OF ___

DATE: 09/29/04

FILENAME: q:\14791\dgn\h5162tm4.dgn