F.H.W.A. REGION	STATE	PROJECT NO.	SHEET NO.	TOTAL SHEETS	AS BUILT ◧
9	ARIZ.				

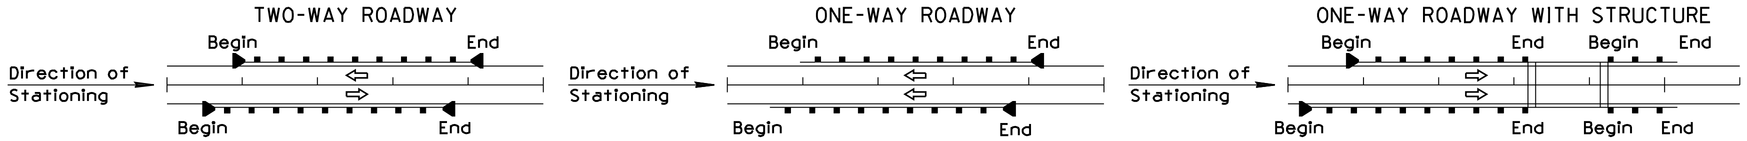

LOCATION: Beginning Station (Approximate) (0)	◇ Plan Reference Number	NEW GUARDRAIL: Type "A" C-10.01, Type "B" C-10.02	NEW GUARDRAIL: C-10.03 (Timber)	NEW GUARDRAIL: C-10.04 (Steel)	NEW GUARDRAIL: Detail	NEW GUARDRAIL: Length (Linear Feet) (0.0)	NEW GUARDRAIL: C-10.06 Nested W-Beam ▲ Length (Linear Feet) (0.0)	NEW GUARDRAIL: C-10.07 Bolted Anchor (Each)	NEW GUARDRAIL: Reconstruct	EXISTING GUARDRAIL Linear Feet (0.0): Remove and Salvage	EXISTING GUARDRAIL: Construct from Salvage	EXISTING GUARDRAIL: Remove	NEW CONCRETE BARRIER Full: C-10.40	Full: C-10.41	Half: C-10.50	Half: C-10.51	Half: C-10.52 & C-10.53	Half: C-10.54 & C-10.55	Detail	Length (Linear Feet) (0.0)	MISC: C-12.30 Chain-Link Cable Barrier Length (Linear Feet) (0.0)	MISC: C-10.42 Glare Screen Length (Linear Feet) (0.0)	Begin = Treatment at Beginning End = Treatment at End	TRANSITION Each, Thrie Beam: C-10.30	Thrie Beam: Detail	Thrie Beam: Remove & Salvage	Thrie Beam: Reconstruct	Rub Rail: Detail	Concrete Half Barrier C-10.70: w/Curb	C-10.70: w/o Curb	C-10.71	C-10.75: Type 1	C-10.75: Type 2	C-10.76	Detail	END TREATMENT ◪ ◧ Tangent, ET-PLUS Detail: New	ET-PLUS Detail: Reconstruct	SKT-350 Detail: New	SKT-350 Detail: Reconstruct	◧ Flared, SRT-350 Detail: New	SRT-350 Detail: Reconstruct	FLEAT-350 Detail: New	FLEAT-350 Detail: Reconstruct	End Anchor C-10.08 or Detail: New	End Anchor: Reconstruct	End Anchor: Remove & Salvage	End Anchor: Cst from Salvage	Attenuator Detail	Remove & Salvage BCT (L=12.5')	REMARKS
																							Begin																											
																							End																											
																							Begin																											
																							End																											
Sheet Total	

THE ZEROS IN PARENTHESIS (0.0) INDICATE THE DIMENSIONAL PRECISION FOR THAT COLUMN

▲ THE LENGTH OF NESTED W-BEAM IS FOR TYPES 2 OR 3 (37.5'). DETERMINATION OF TYPE (1, 2 or 3) TO USE IS MADE IN THE FIELD. THE PAY QUANTITY IS THE ACTUAL LENGTH INSTALLED (25.0' or 37.5').

◪ ALLOWABLE END TREATMENT OPTIONS ARE INDICATED WITH THE LETTER 'X' IN THE SPACE. BLANK SPACES ARE NOT VIABLE ALTERNATIVES.

◧ NOTE: FOR AS-BUILT PREPARATION - CIRCLE END TREATMENT INSTALLED

	NAME	DATE
DESIGN		
DRAWN		
CHECKED		
TEAM LEADER		

ARIZONA DEPARTMENT OF TRANSPORTATION
INTERMODAL TRANSPORTATION DIVISION
ROADWAY DESIGN SECTION

BARRIER SUMMARY SHEET

ROUTE | LOCATION

TRACS NO.

SHEET OF
___ OF ___

REV. DATE: 07-2005

SURVEY NO. | FINISHED PLANS- | REVISIONS- | LOCATION- | DATE-

BARRIER SUMMARY - BEGINNING STATION BASIS
08/02/2005 V:\Roadway\Dev\Celllibs\Summary\UnderRevision\smlbr.ref