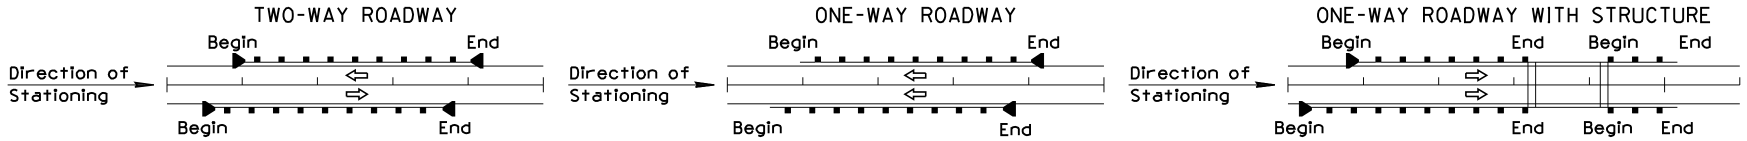

F.H.W.A. REGION	STATE	PROJECT NO.	SHEET NO.	TOTAL SHEETS	AS BUILT ◧
9	ARIZ.				

LOCATION: Beginning Station (Approximate) (0)	LOCATION: Plan Reference Number ◇	GUARDRAIL: ◑ TYPE "A" C-10.01, TYPE "B" C-10.02 C-10.03 (Timber)	GUARDRAIL: ◑ TYPE "A" C-10.01, TYPE "B" C-10.02 C-10.04 (Steel)	GUARDRAIL: Detail	GUARDRAIL: Length (Linear Feet) (0.0)	GUARDRAIL: C-10.06 Nested W-Beam ▲ Length (Linear Feet) (0.0)	GUARDRAIL: C-10.07 Bolted Anchor (Each)	CONCRETE BARRIER: Full C-10.40 - 32"	CONCRETE BARRIER: Full C-10.41 - 42"	CONCRETE BARRIER: Half C-10.50 - 32"	CONCRETE BARRIER: Half C-10.51 - 32"	CONCRETE BARRIER: Half C-10.52 32" 2.5' Gutter	CONCRETE BARRIER: Half C-10.52 32" 4.5' Gutter	CONCRETE BARRIER: Half C-10.53 42" 2.5' Gutter	CONCRETE BARRIER: Half C-10.53 42" 4.5' Gutter	CONCRETE BARRIER: Half C-10.54 - 32"	CONCRETE BARRIER: Detail	CONCRETE BARRIER: Detail	CONCRETE BARRIER: Length (Linear Feet) (0.0)	MISC: C-12.30 Chain-Link Cable Barrier Length (Linear Feet) (0.0)	MISC: C-10.42 Glare Screen Length (Linear Feet) (0.0)	MISC: Median Cable Barrier; Detail Length (Linear Feet) (0)	Begin = Treatment at Beginning End = Treatment at End	TRANSITION (Each): C-10.30	TRANSITION: C-10.20 - Thrie Beam	TRANSITION: Detail	TRANSITION: ● See Bridge Sheets	TRANSITION Guardrail System: C-10.70 - 32"	TRANSITION: C-10.71 32" 2.5 Gutter	TRANSITION: C-10.71 32" 4.5 Gutter	TRANSITION Concrete Half Barrier: C-10.72 - 42" to 32"	TRANSITION: C-10.73 42" to 32" 2.5 Gutter	TRANSITION: C-10.73 42" to 32" 4.5 Gutter	TRANSITION: ● See Bridge Sheets	TRANSITION: C-10.74 - 42" to 32"	TRANSITION: C-10.75 32" Type 1	TRANSITION: C-10.75 32" Type 2	TRANSITION: C-10.76 - 32"	TRANSITION: Detail	END TREATMENT (Each) Tangent ◪ Terminal ◧: ET-PLUS Detail Type A	ET-PLUS Detail Type B	SKT-350 Detail Type A	SKT-350 Detail Type B	Flared ◪ Terminal ◧: SRT-350 Detail Type A	SRT-350 Detail Type B	FLEAT-350 Detail Type A	FLEAT-350 Detail Type B	Median Cable Anchor, Detail	End Anchor C-10.08 Type A or B	■ Sand Barrel Array: Angle (Degree) (0)	Sand Barrel Array: Detail	Attenuator Detail	Attenuator Detail	REMARKS
																							Begin																															
																							End																															
																							Begin																															
																							End																															
Sheet Total	

THE ZEROS IN PARENTHESIS (0.0) INDICATE THE DIMENSIONAL PRECISION FOR THAT COLUMN

◑ STD'S C-10.01 AND C-10.02 ARE FOR GUARDRAIL ON NEW CONSTRUCTION.

▲ THE LENGTH OF NESTED W-BEAM IS FOR TYPES 2 OR 3 (37.5'). DETERMINATION OF TYPE (1, 2 or 3) TO USE IS MADE IN THE FIELD. THE PAY QUANTITY IS THE ACTUAL LENGTH INSTALLED (25.0' or 37.5').

● USE OF BRIDGE GROUP DETAILS IS INDICATED WITH THE LETTER "B". SEE BRIDGE SHEETS

■ SEE TRAFFIC ENGINEERING GROUP STANDARDS

◪ ALLOWABLE END TREATMENT OPTIONS ARE INDICATED WITH THE LETTER 'X' IN THE SPACE. BLANK SPACES ARE NOT VIABLE ALTERNATIVES.

◧ NOTE: FOR AS-BUILT PREPARATION - CIRCLE END TREATMENT INSTALLED.

BARRIER SUMMARY - NEW CONSTRUCTION

	NAME	DATE
DESIGN		
DRAWN		
CHECKED		
TEAM LEADER		

ARIZONA DEPARTMENT OF TRANSPORTATION
INTERMODAL TRANSPORTATION DIVISION
ROADWAY DESIGN SECTION

BARRIER SUMMARY SHEET

ROUTE | LOCATION

SHEET OF

TRACS NO.

____ OF ____

REV. DATE: 07-2005

DATE- LOCATION- REVISIONS- FINISHED PLANS- SURVEY NO.

DATE- LOCATION- REVISIONS- FINISHED PLANS- SURVEY NO.

08/02/2005 V:\Roadway\Dev\Celllibs\Summary\UnderRevision\smlbr2.ref