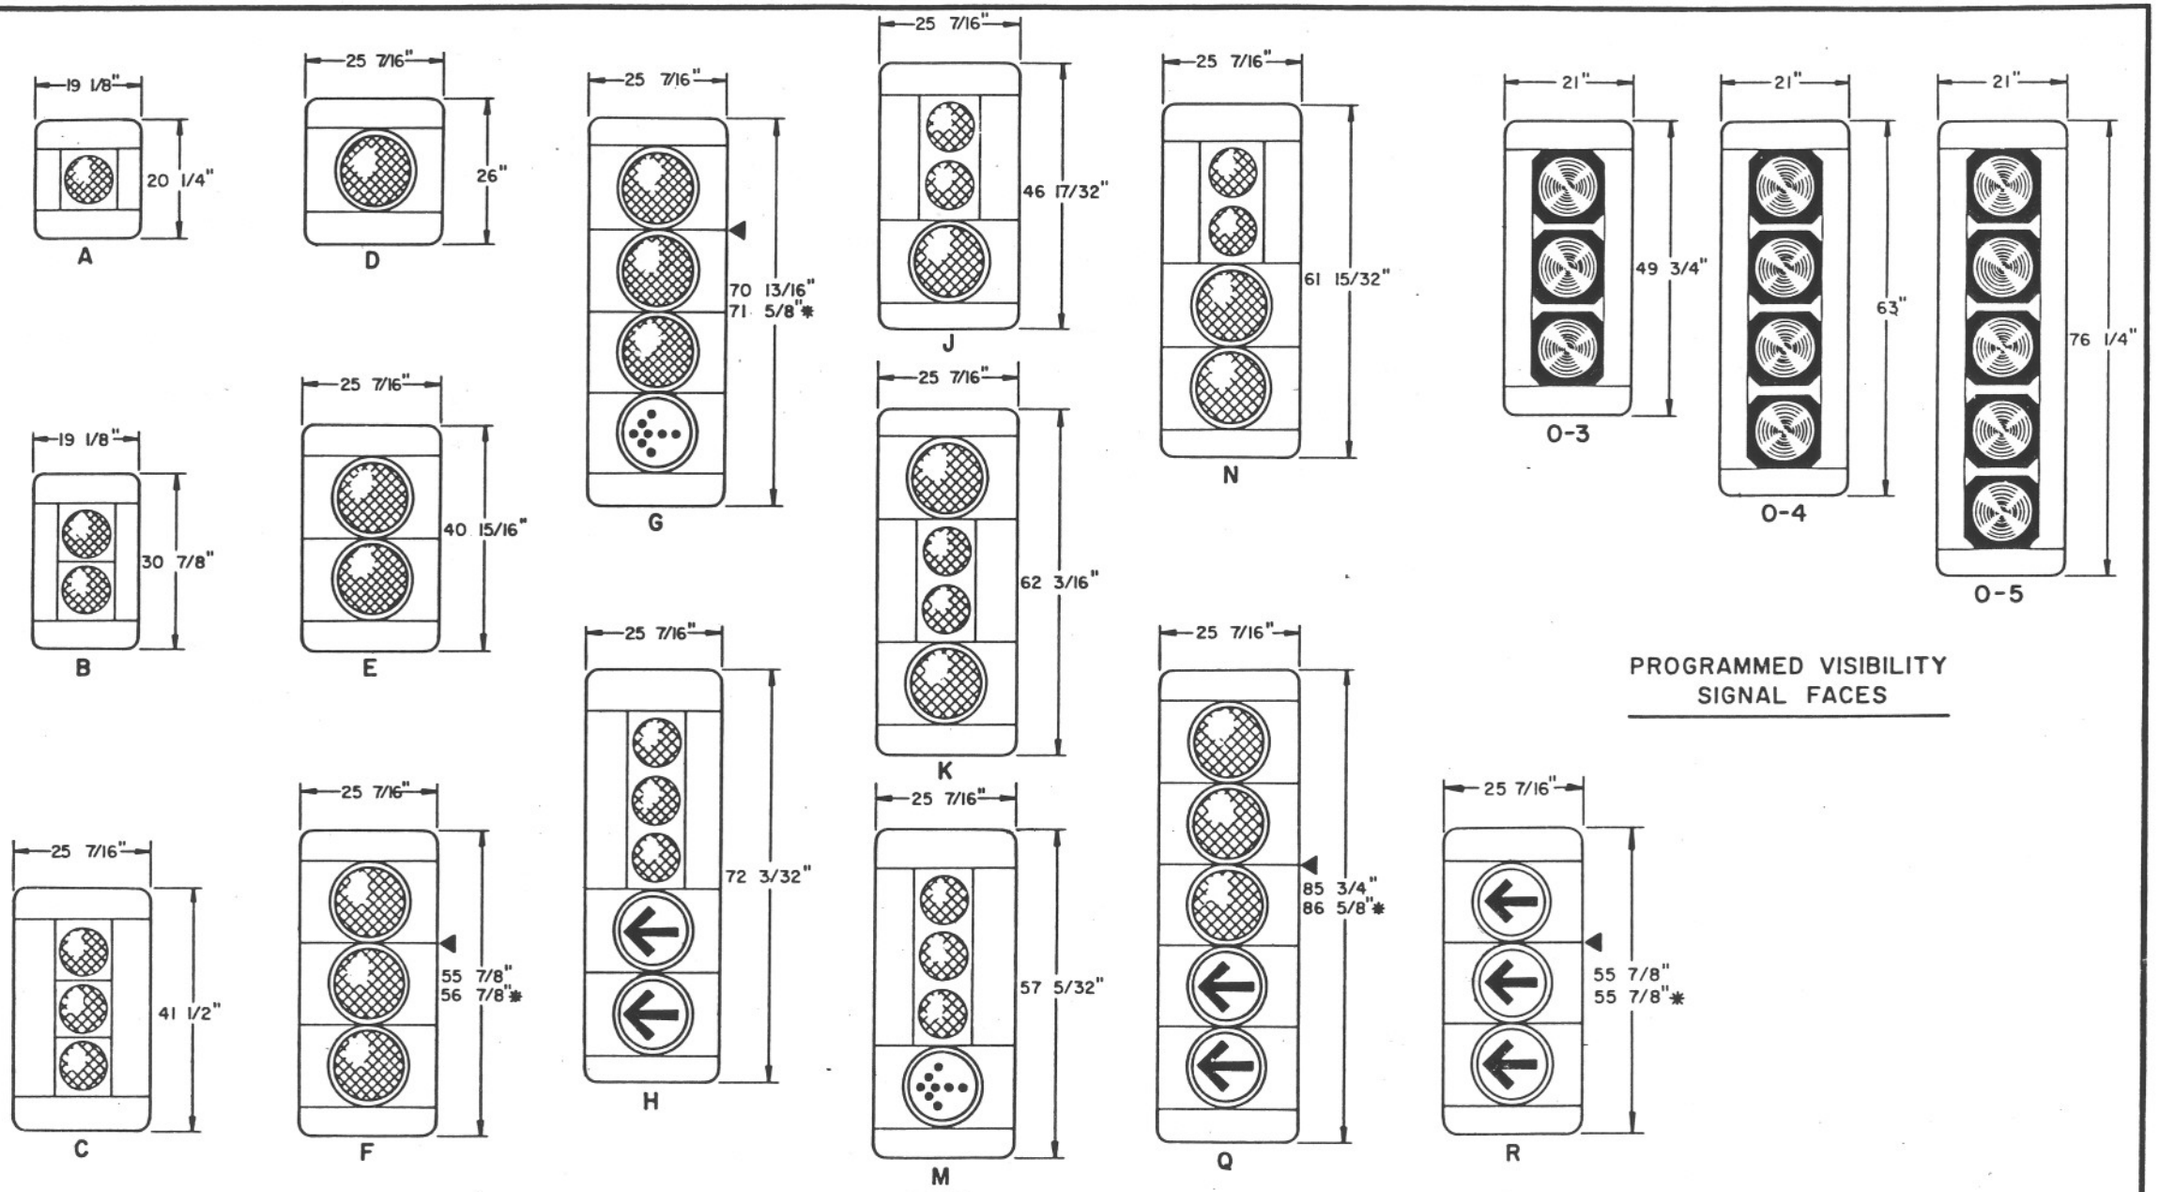

PROGRAMMED VISIBILITY SIGNAL FACES

◀ Indicates location of elevator plumbizer for mast arm mounts as per plans.

✱ Indicates dimension when elevator plumbizer is used

STANDARD SIGNAL FACES

NOTES:

1. All materials and construction shall conform to the requirements of the Specifications.
2. All dimensions shown are nominal.
3. Backplates shall be continuous with no open gaps.
4. Arrow indications for signal faces G & M shall be fiber-optic.

DESIGN APPROVED Carlie Brown 7/24/86	STATE OF ARIZONA DEPARTMENT OF TRANSPORTATION DIVISION OF HIGHWAYS STANDARD DRAWINGS	REV. 10-6-86
APPROVED FOR DISTRIBUTION	SIGNAL FACES WITH BACKPLATES	DRAWING NO. T.S. 8-1

BRUNING 44.5T2