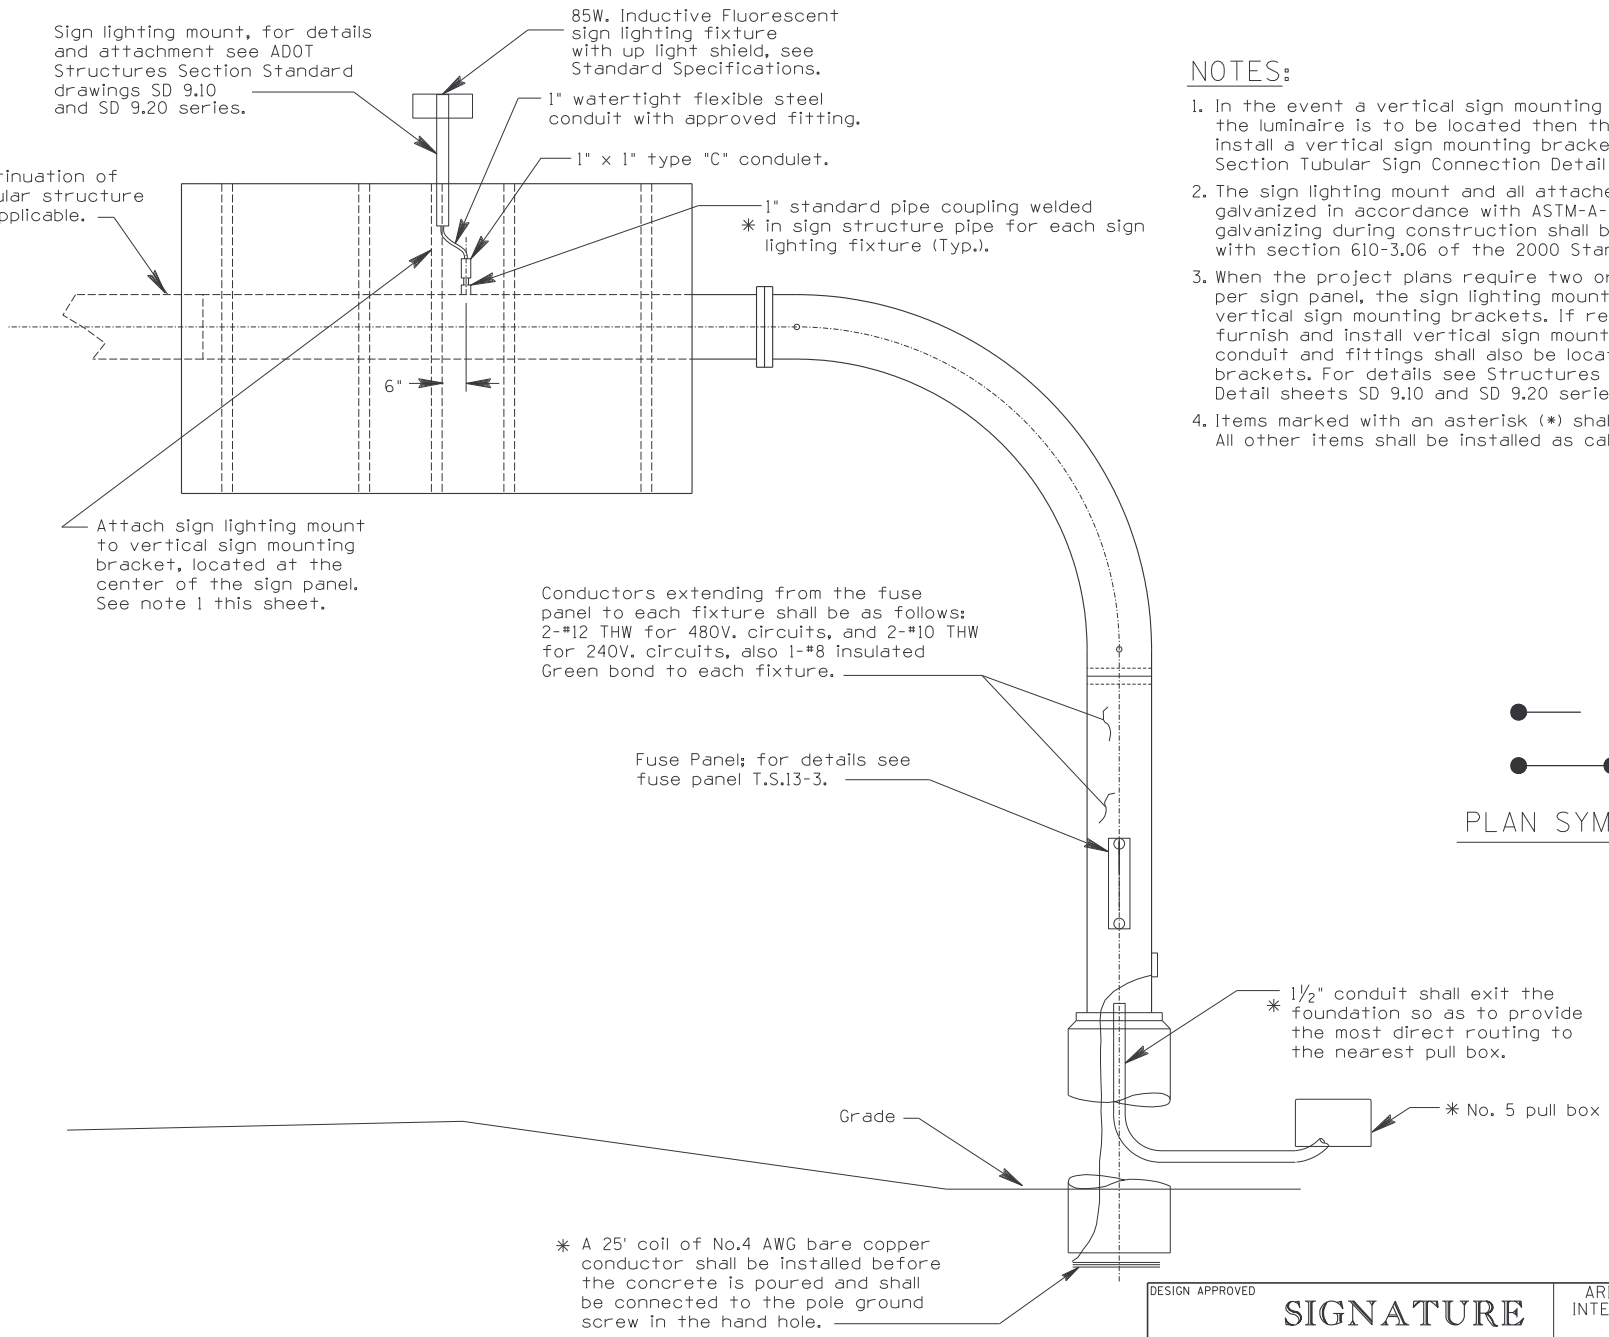

NOTES:

1. In the event a vertical sign mounting bracket is not located where the luminaire is to be located then the contractor shall furnish and install a vertical sign mounting bracket. For details see Structures Section Tubular Sign Connection Detail sheets No. B-40.50 and B-40.60.
2. The sign lighting mount and all attached components shall be fully galvanized in accordance with ASTM-A-123. Any damage to the galvanizing during construction shall be refinished in accordance with section 610-3.06 of the 2000 Standard Specifications.
3. When the project plans require two or more sign lighting fixtures per sign panel, the sign lighting mounts shall be attached to the vertical sign mounting brackets. If required, the contractor shall furnish and install vertical sign mounting brackets. The pipe coupling, conduit and fittings shall also be located near the sign mounting brackets. For details see Structures Section Tubular Sign Connection Detail sheets SD 9.10 and SD 9.20 series.
4. Items marked with an asterisk (*) shall be installed at all sign locations. All other items shall be installed as called for on plans.

PLAN SYMBOLS

DESIGN APPROVED SIGNATURE	ARIZONA DEPT. OF TRANSPORTATION INTERMODAL TRANSPORTATION DIVISION TRAFFIC SIGNALS & LIGHTING STANDARD DRAWINGS	REV. 11/04
APPROVED FOR DISTRIBUTION ON FILE	SIGN LIGHTING DETAIL FOR TUBULAR SIGN STRUCTURES	DRAWING NO. T.S. 13-1