F.H.W.A. REGION	STATE	PROJECT NO.	SHEET NO.	TOTAL SHEETS	AS BUILT
9	ARIZ.	029-1(23)P			
		69 YV 287			

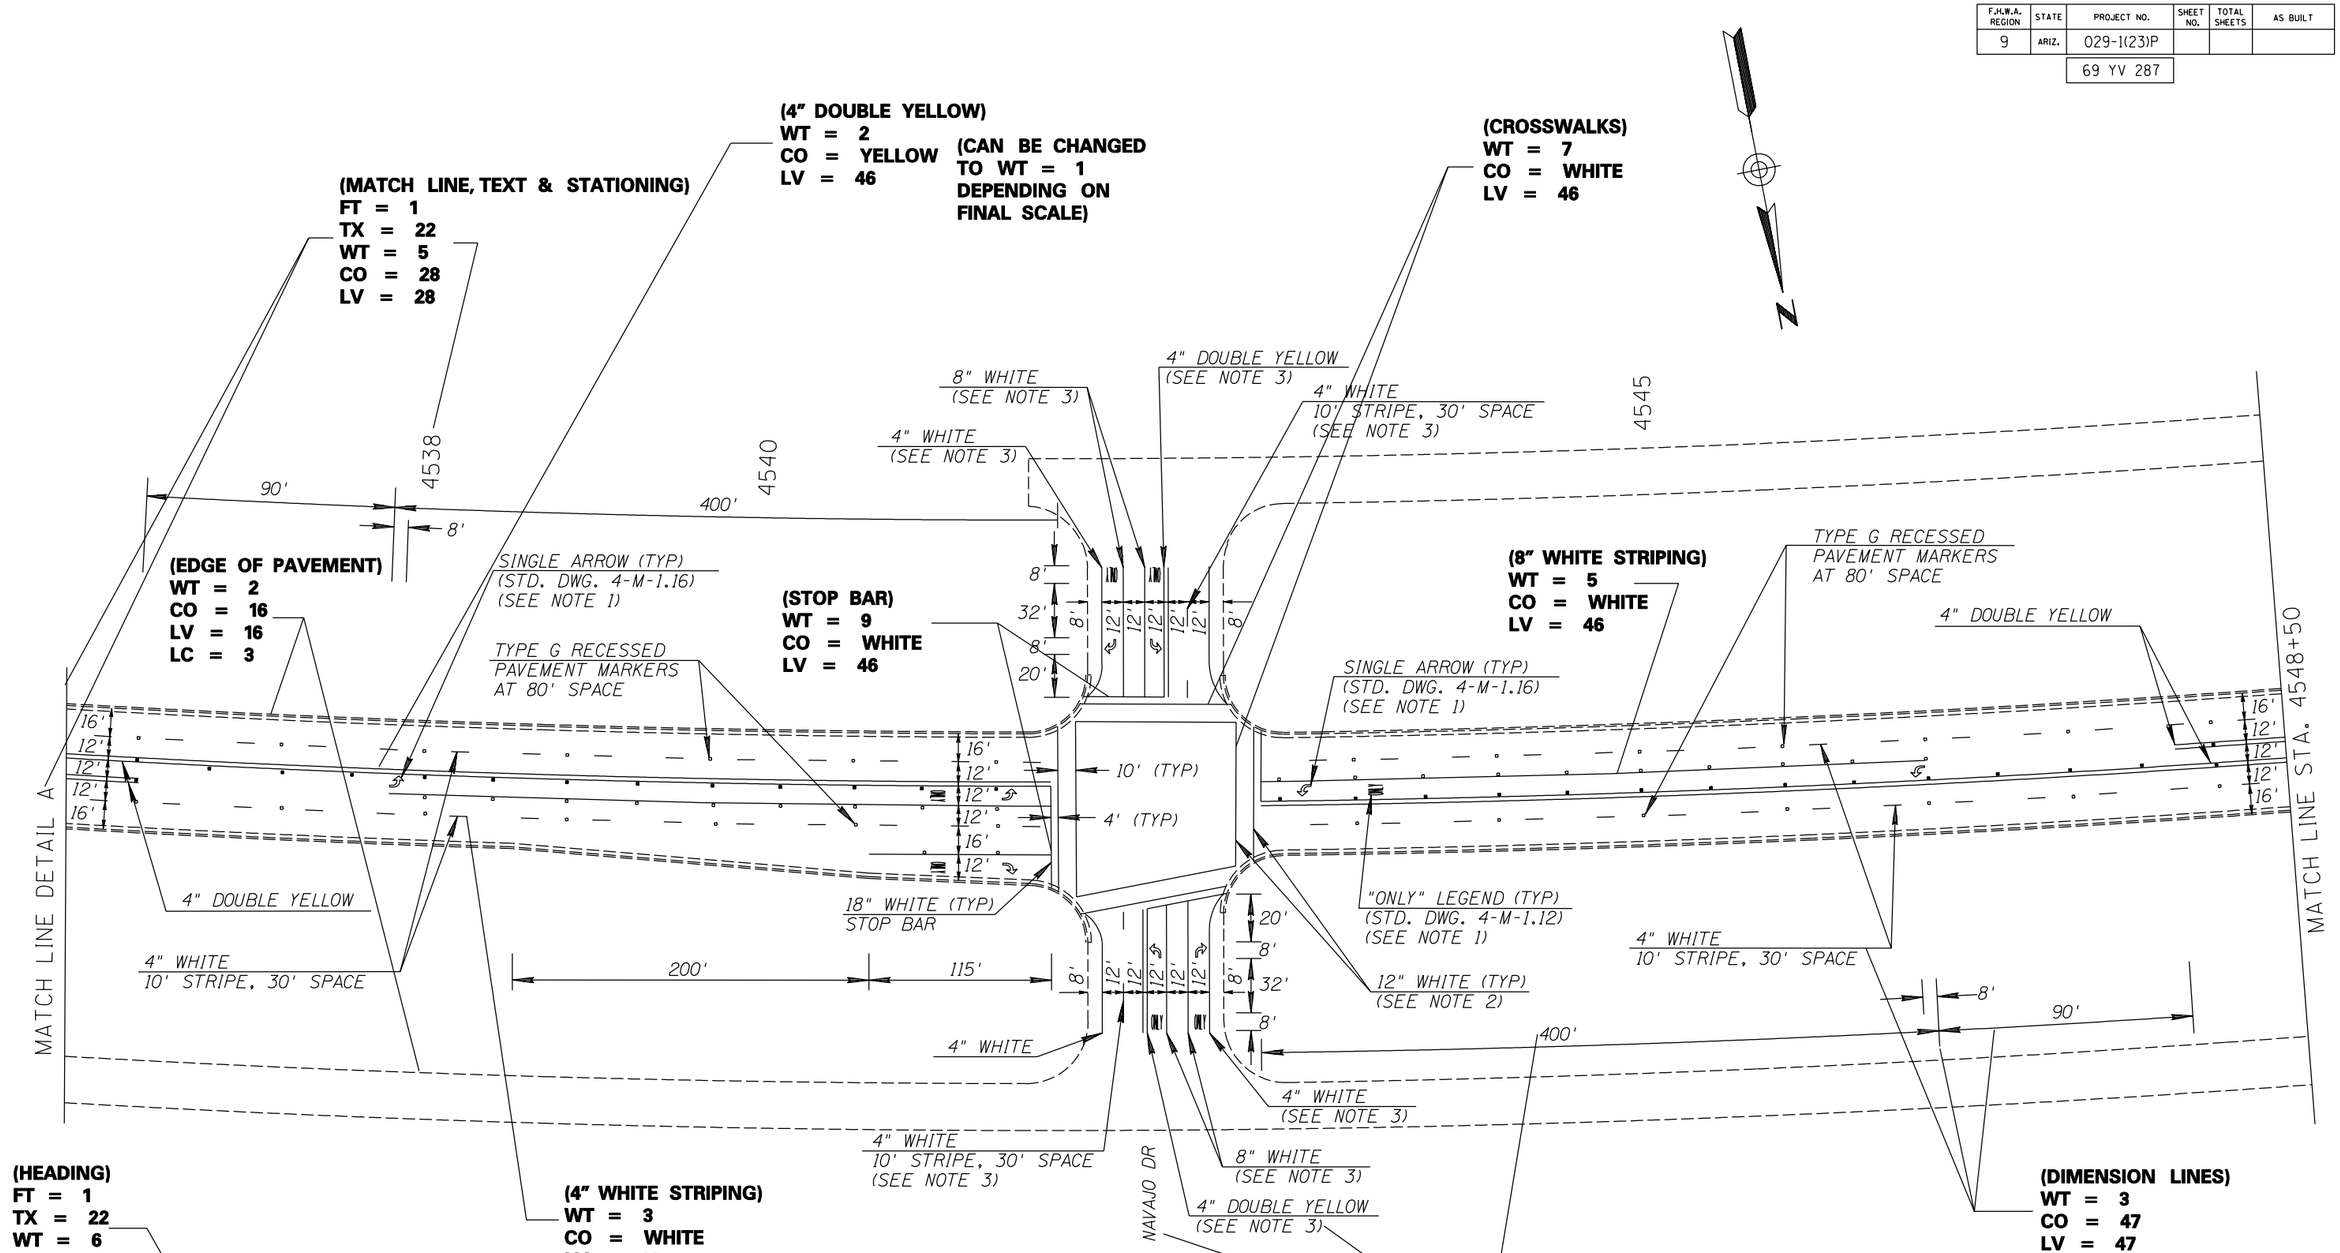

NOTES:

1. SEE DETAILS C AND E FOR ADDITIONAL TURN-LANE INFORMATION.
2. THE CONTRACTOR SHALL INSTALL THE CROSSWALK LINES SO THAT THE INTERIOR CROSSWALK LINES ARE 4' FROM THE CENTER OF THE GUTTERS AT THE SIDEWALK RAMPS, MEASURED DIAGONALLY.
3. MATCH EXISTING STRIPING ON CROSSWALKS.

(NOTES)
FT = 23
TX = 17.5
WT = 4
CO = 55
LV = 55
LS = 8.75

	NAME	DATE
DESIGN		
DRAWN		
CHECKED		
TEAM LEADER		

ARIZONA DEPARTMENT OF TRANSPORTATION
INTERMODAL TRANSPORTATION DIVISION
TRAFFIC DESIGN SECTION

PAVEMENT MARKING PLANS
STA. 4536+00 TO 4548+60

PRELIMINARY NOT FOR CONSTRUCTION OR RECORDING

LOCATION SR 69 MENDECINO - WALKER RD.

SHEET 6 OF 19

TRACS NO. H4539 01 C | 029-1(23)P | ___ OF ___

NO.1 DESCRIPTION OF REVISION | MADE BY | DATE
NO.2 DESCRIPTION OF REVISION | MADE BY | DATE

cccccSYSTEMcccccc cccccDGN:SPECIFICATIONcccccc

...\drawings\stddwg2.dgn Sep. 20, 2000 07:00:30