NO	DESCRIPTION OF REVISIONS	MADE BY	DATE
1	RE-ISSUE	L. LOPEZ	2/02
2			
3			
4			

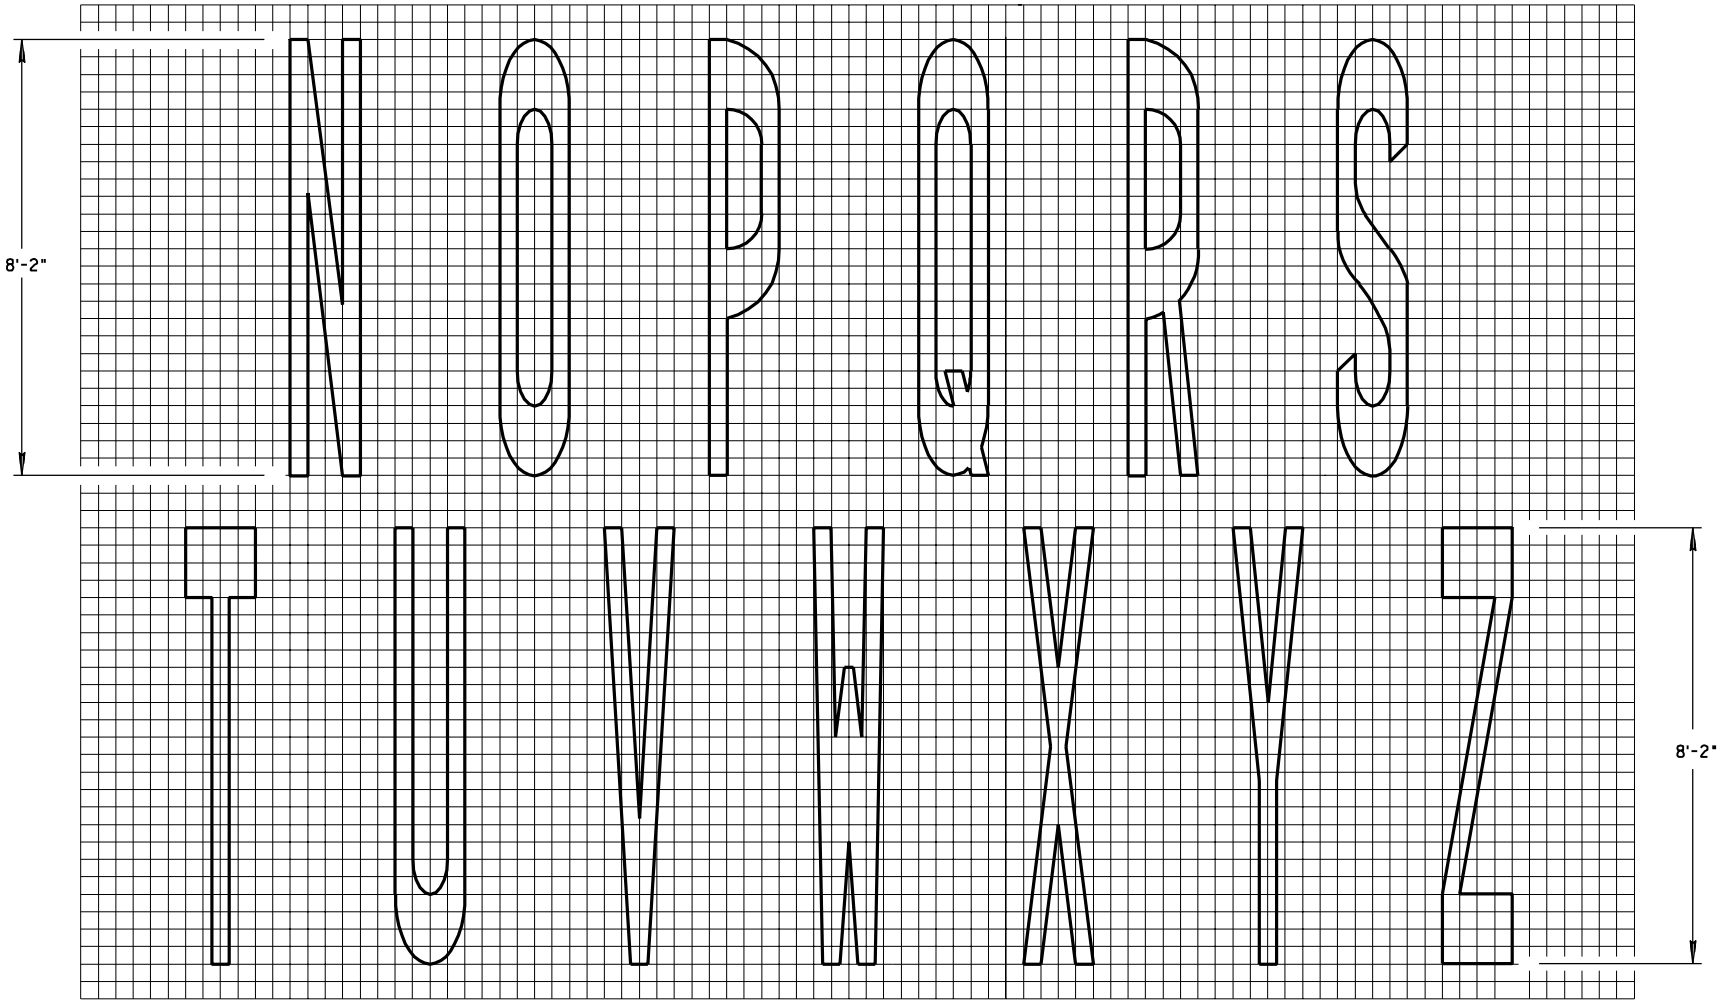

1 UNIT = 4"

NOT TO SCALE

DESIGN APPROVED

APPROVED FOR DISTRIBUTION

SIGNATURE ON FILE

ARIZONA DEPARTMENT OF TRANSPORTATION
INTERMODAL TRANSPORTATION DIVISION
STANDARD DRAWINGS

REV. 2/02

PAVEMENT LETTERS

DRAWING NO. M-8