TYPICAL SECTIONS
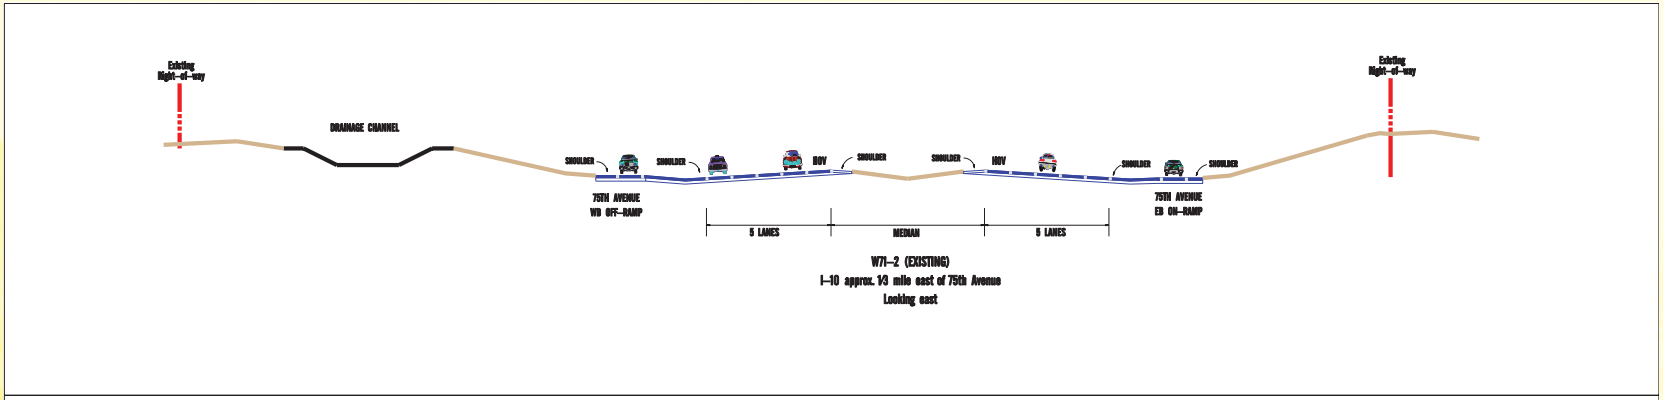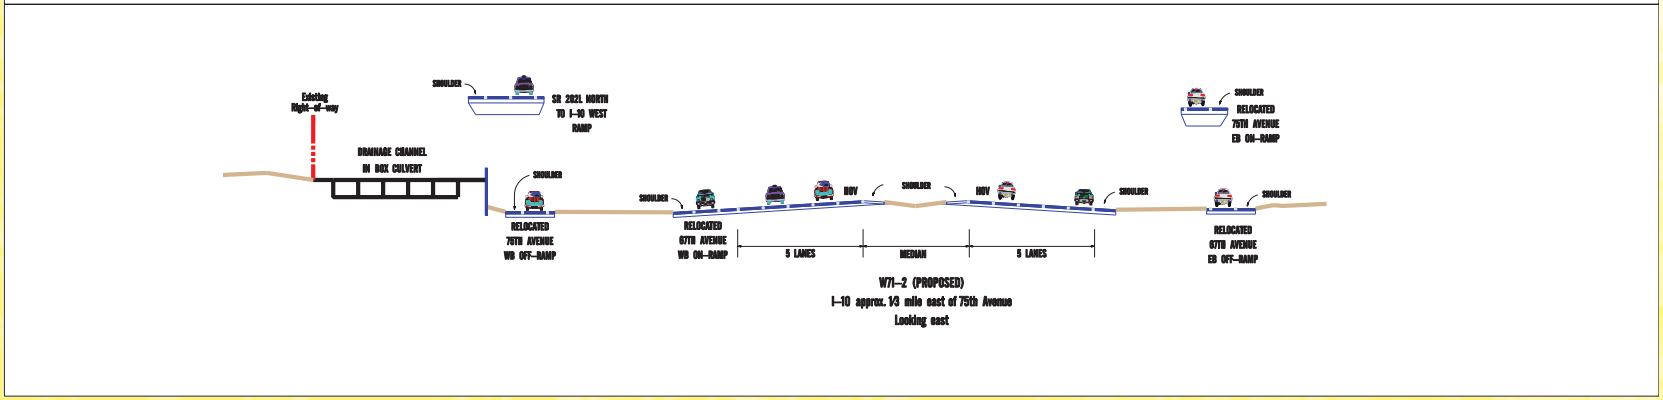
W71-2