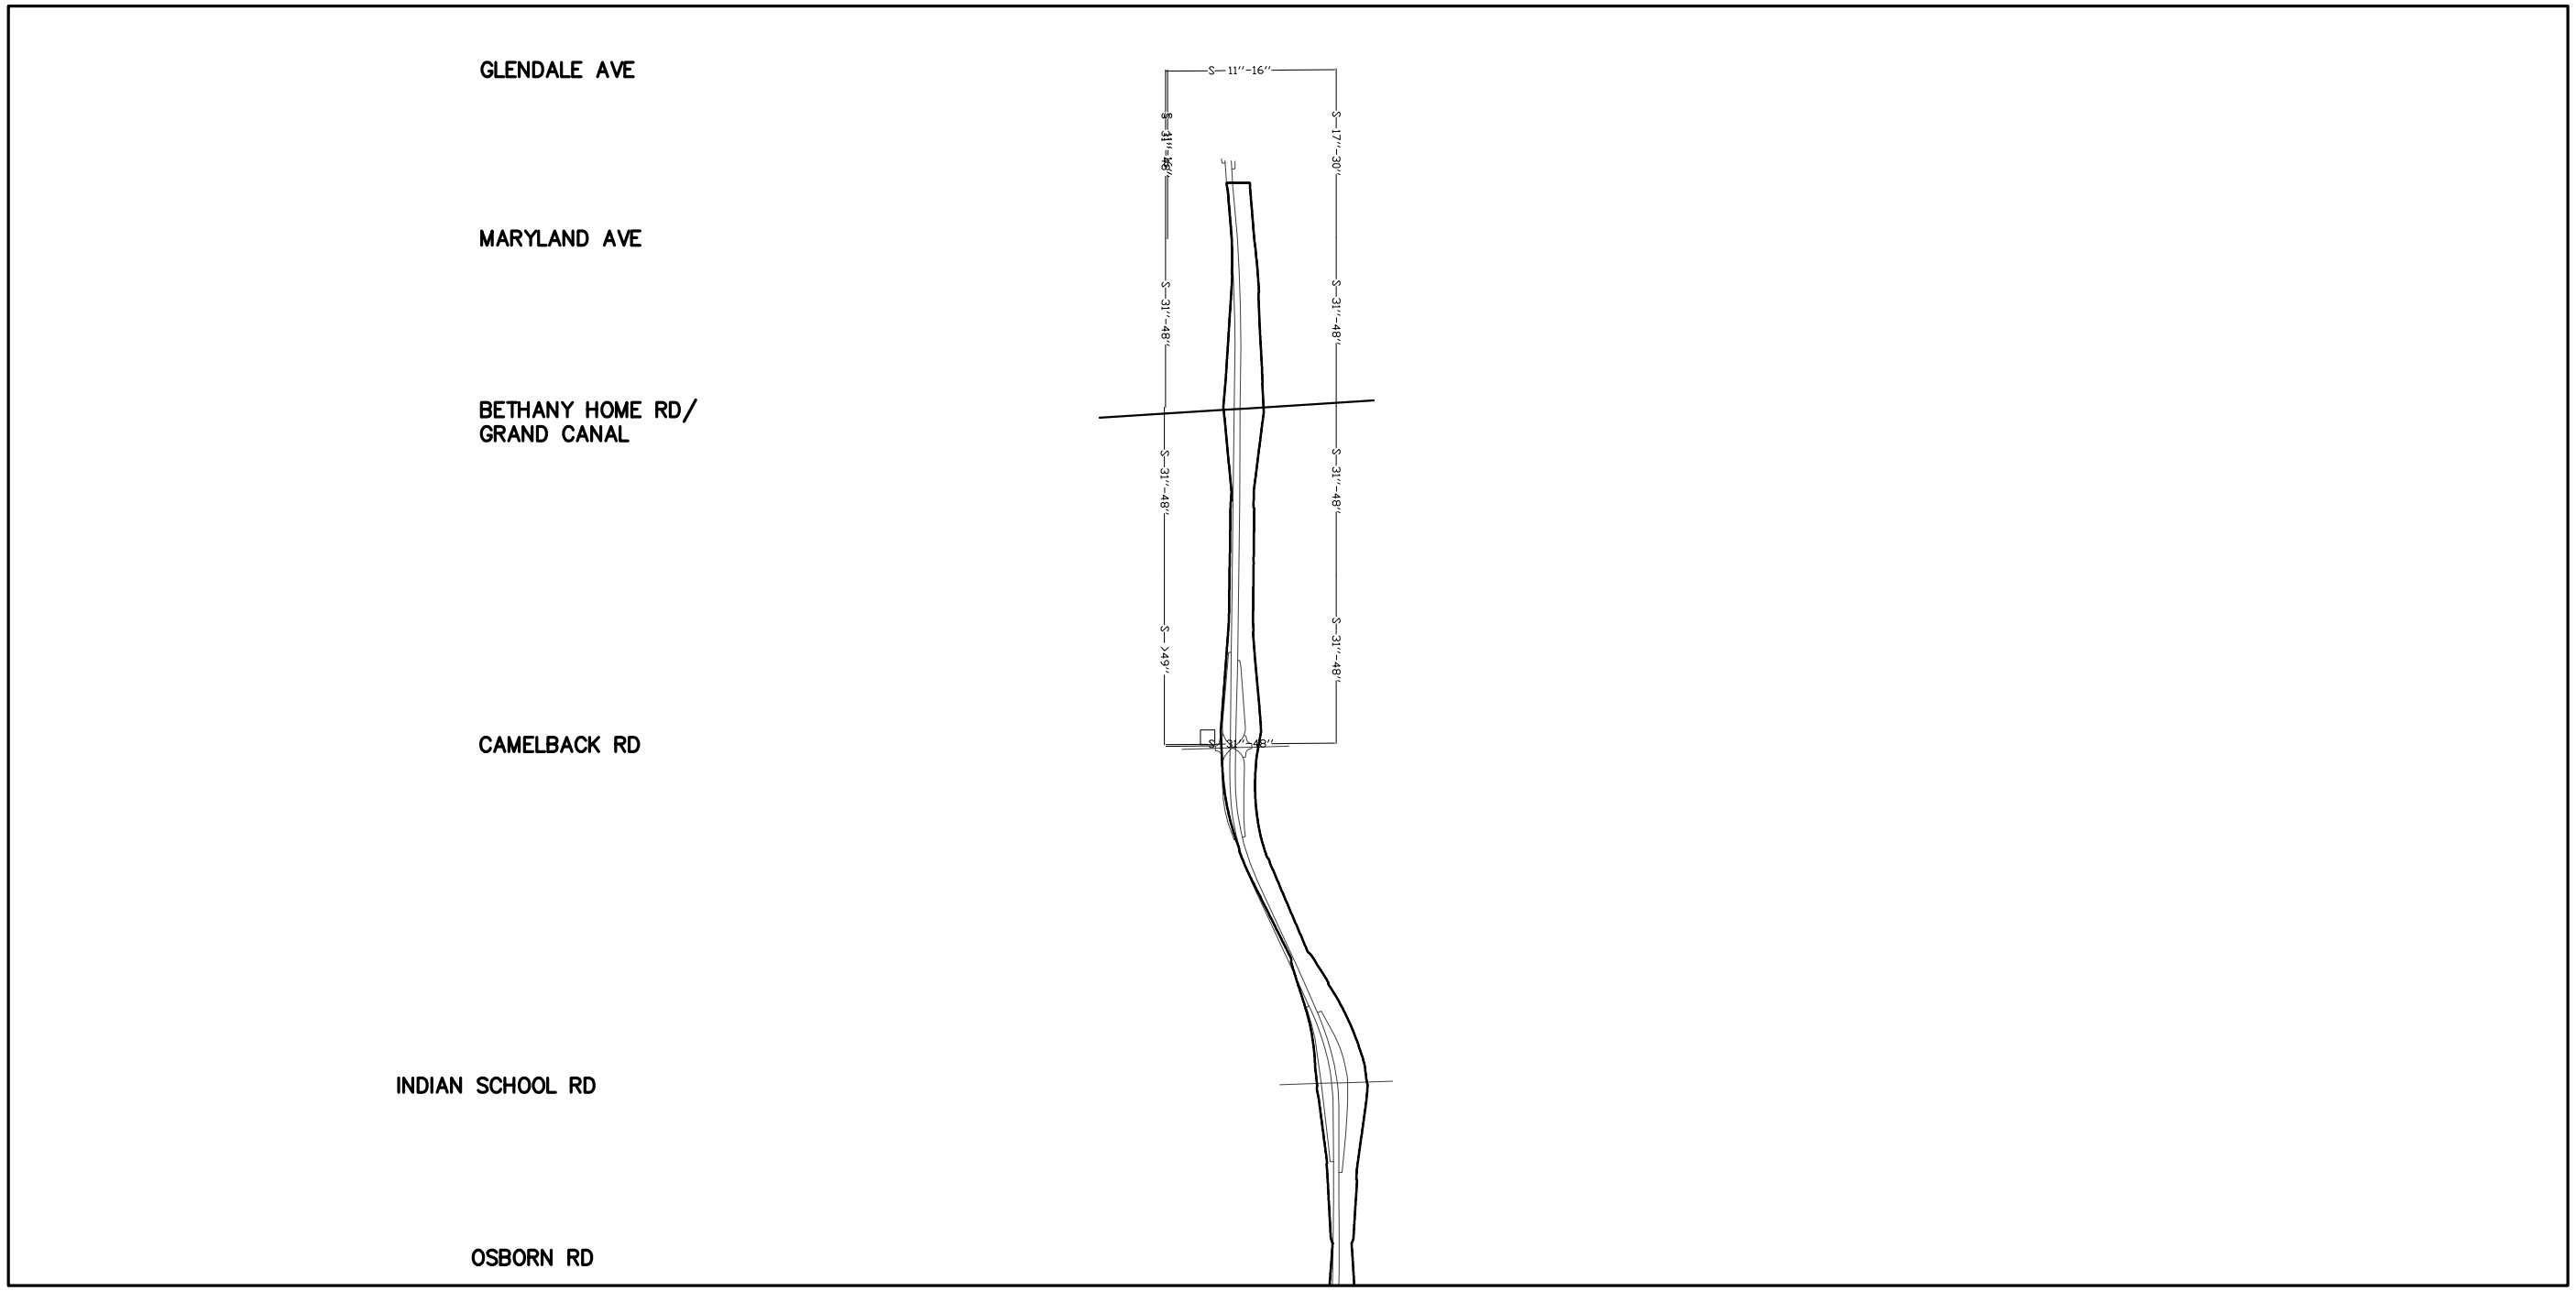

South Mountain Transportation Corridor
TRACS No. 202L MA 054 H5764 01L
FHWA Federal Aid Project No. NH-202-D( )

N

Sewer

0 0.5 1 Mile

LEGEND

□	Well
S— 4"-6"	4" – 6" Diameter Sewer Line
S— 7"-10"	7" – 10" Diameter Sewer Line
S—11"-16"	11" – 16" Diameter Sewer Line
S—17"-30"	17" – 30" Diameter Sewer Line
S—31"-48"	31" – 48" Diameter Sewer Line
S—>49"	>48" Diameter Sewer Line

Figure 4-1

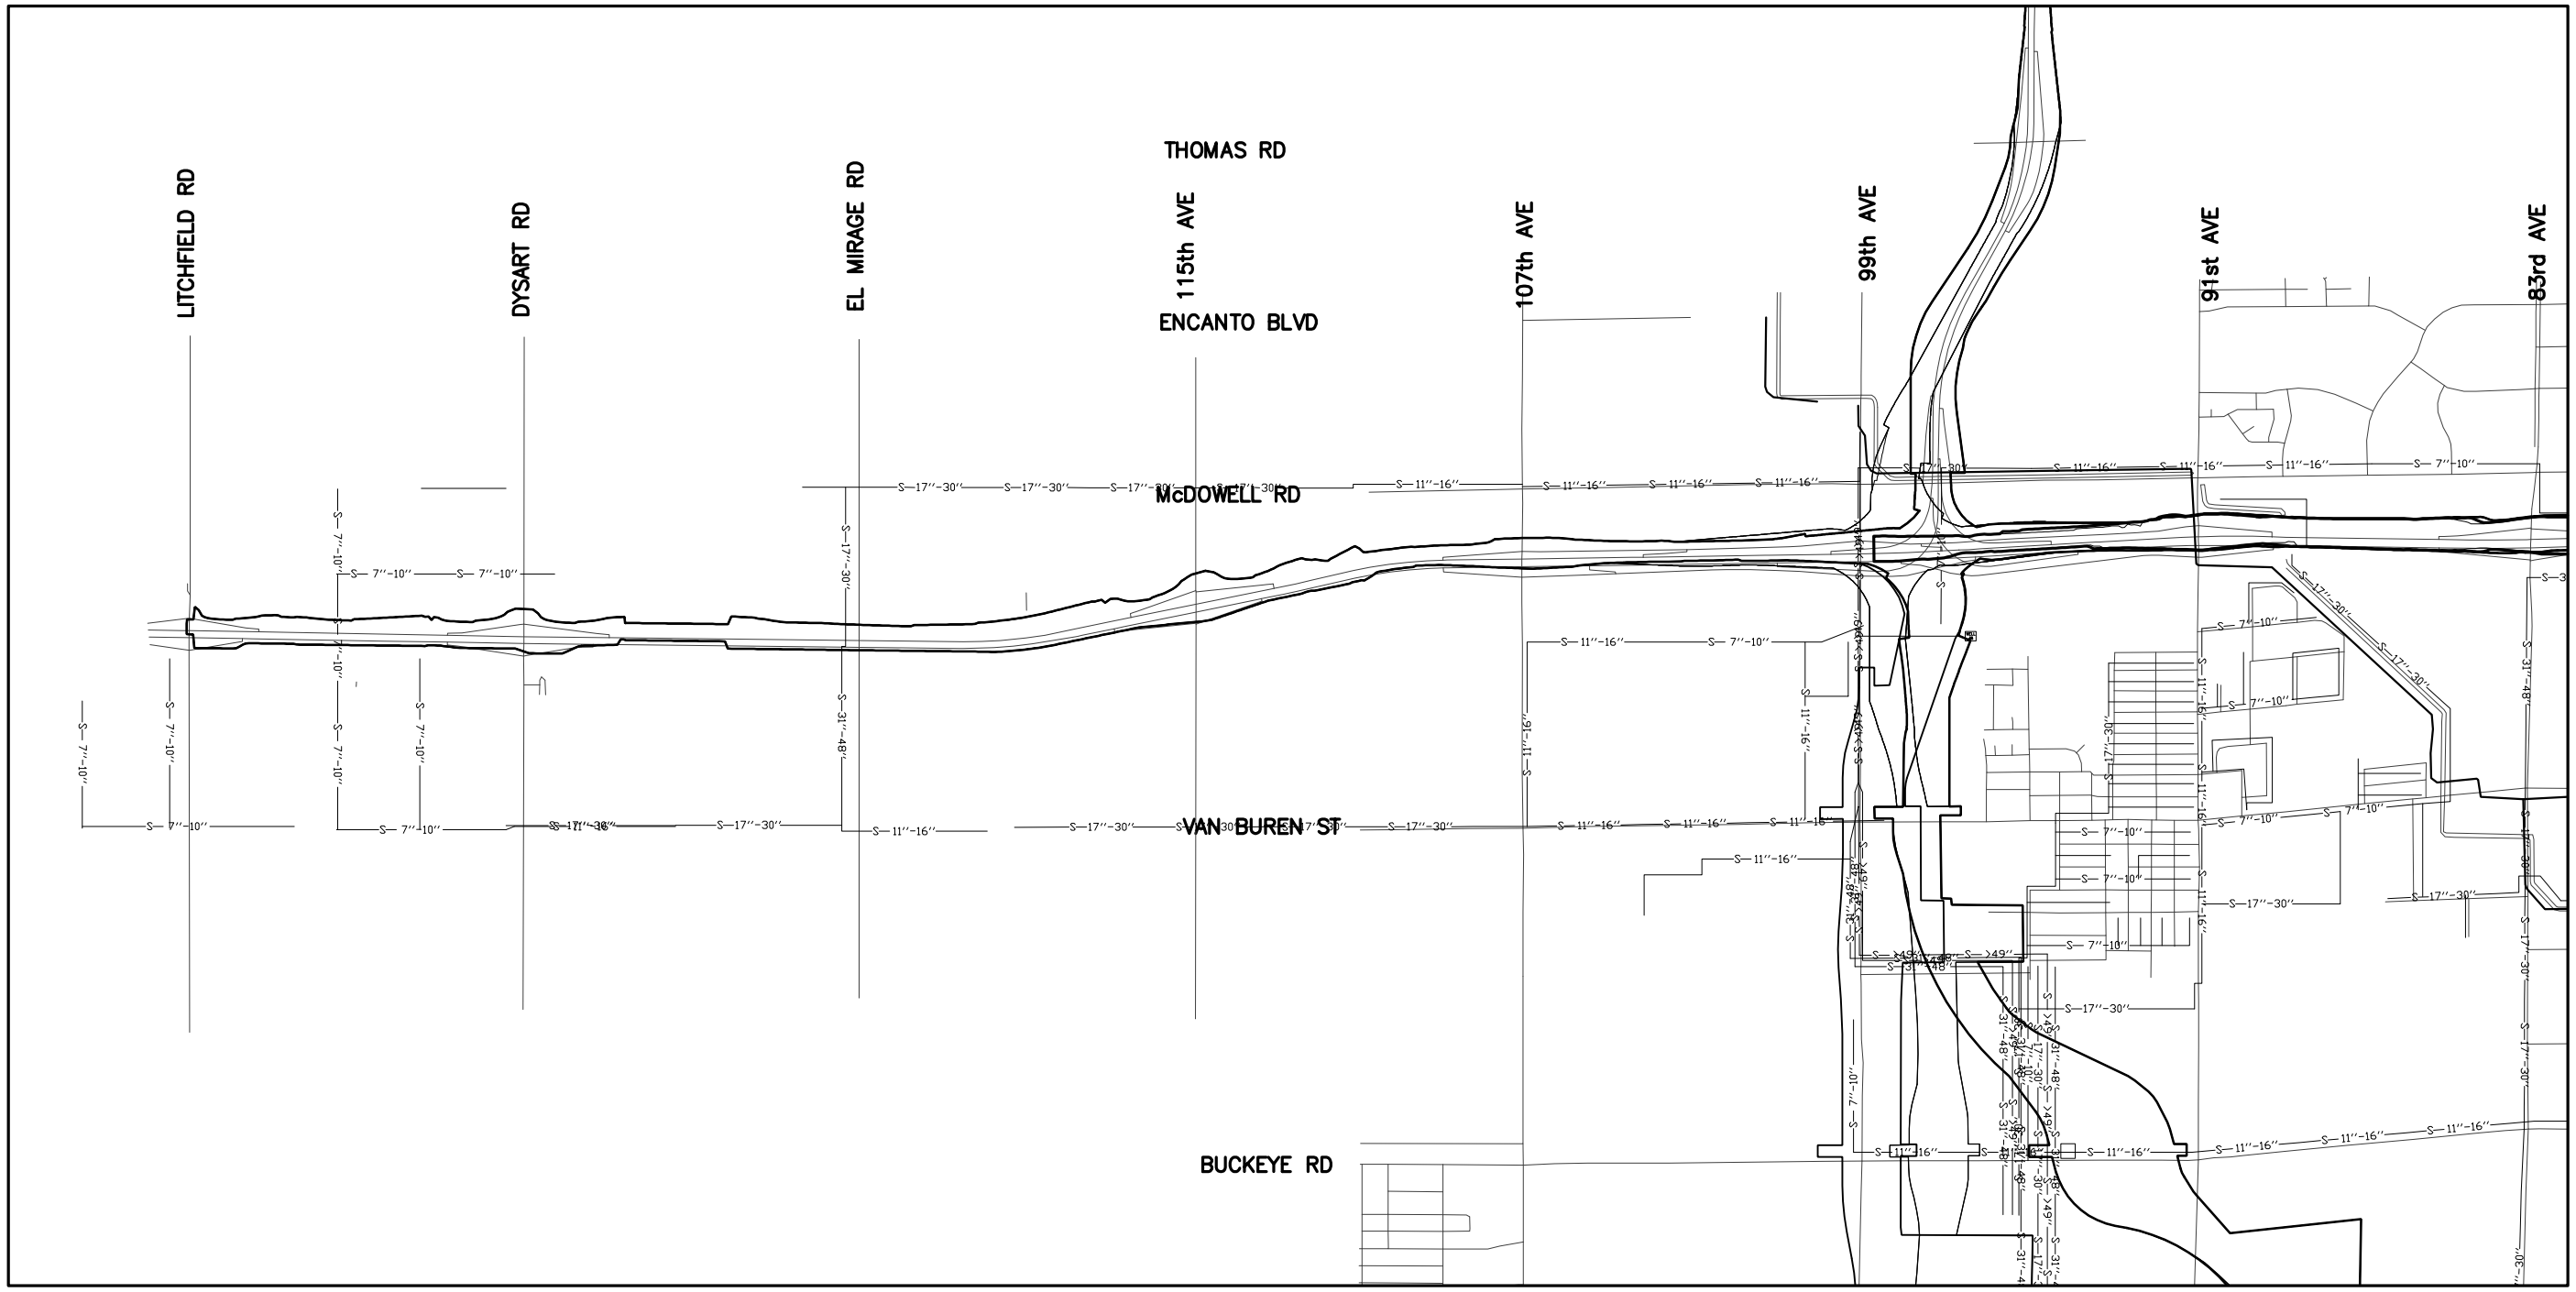

South Mountain Transportation Corridor
TRACS No. 202L MA 054 H5764 01L
FHWA Federal Aid Project No. NH-202-D( )

Sewer

0 0.5 1 Mile

LEGEND

□	Well
S— 4"–6"	4" – 6" Diameter Sewer Line
S— 7"–10"	7" – 10" Diameter Sewer Line
S—11"–16"	11" – 16" Diameter Sewer Line
S—17"–30"	17" – 30" Diameter Sewer Line
S—31"–48"	31" – 48" Diameter Sewer Line
S—>49"	>48" Diameter Sewer Line

Figure 4-2

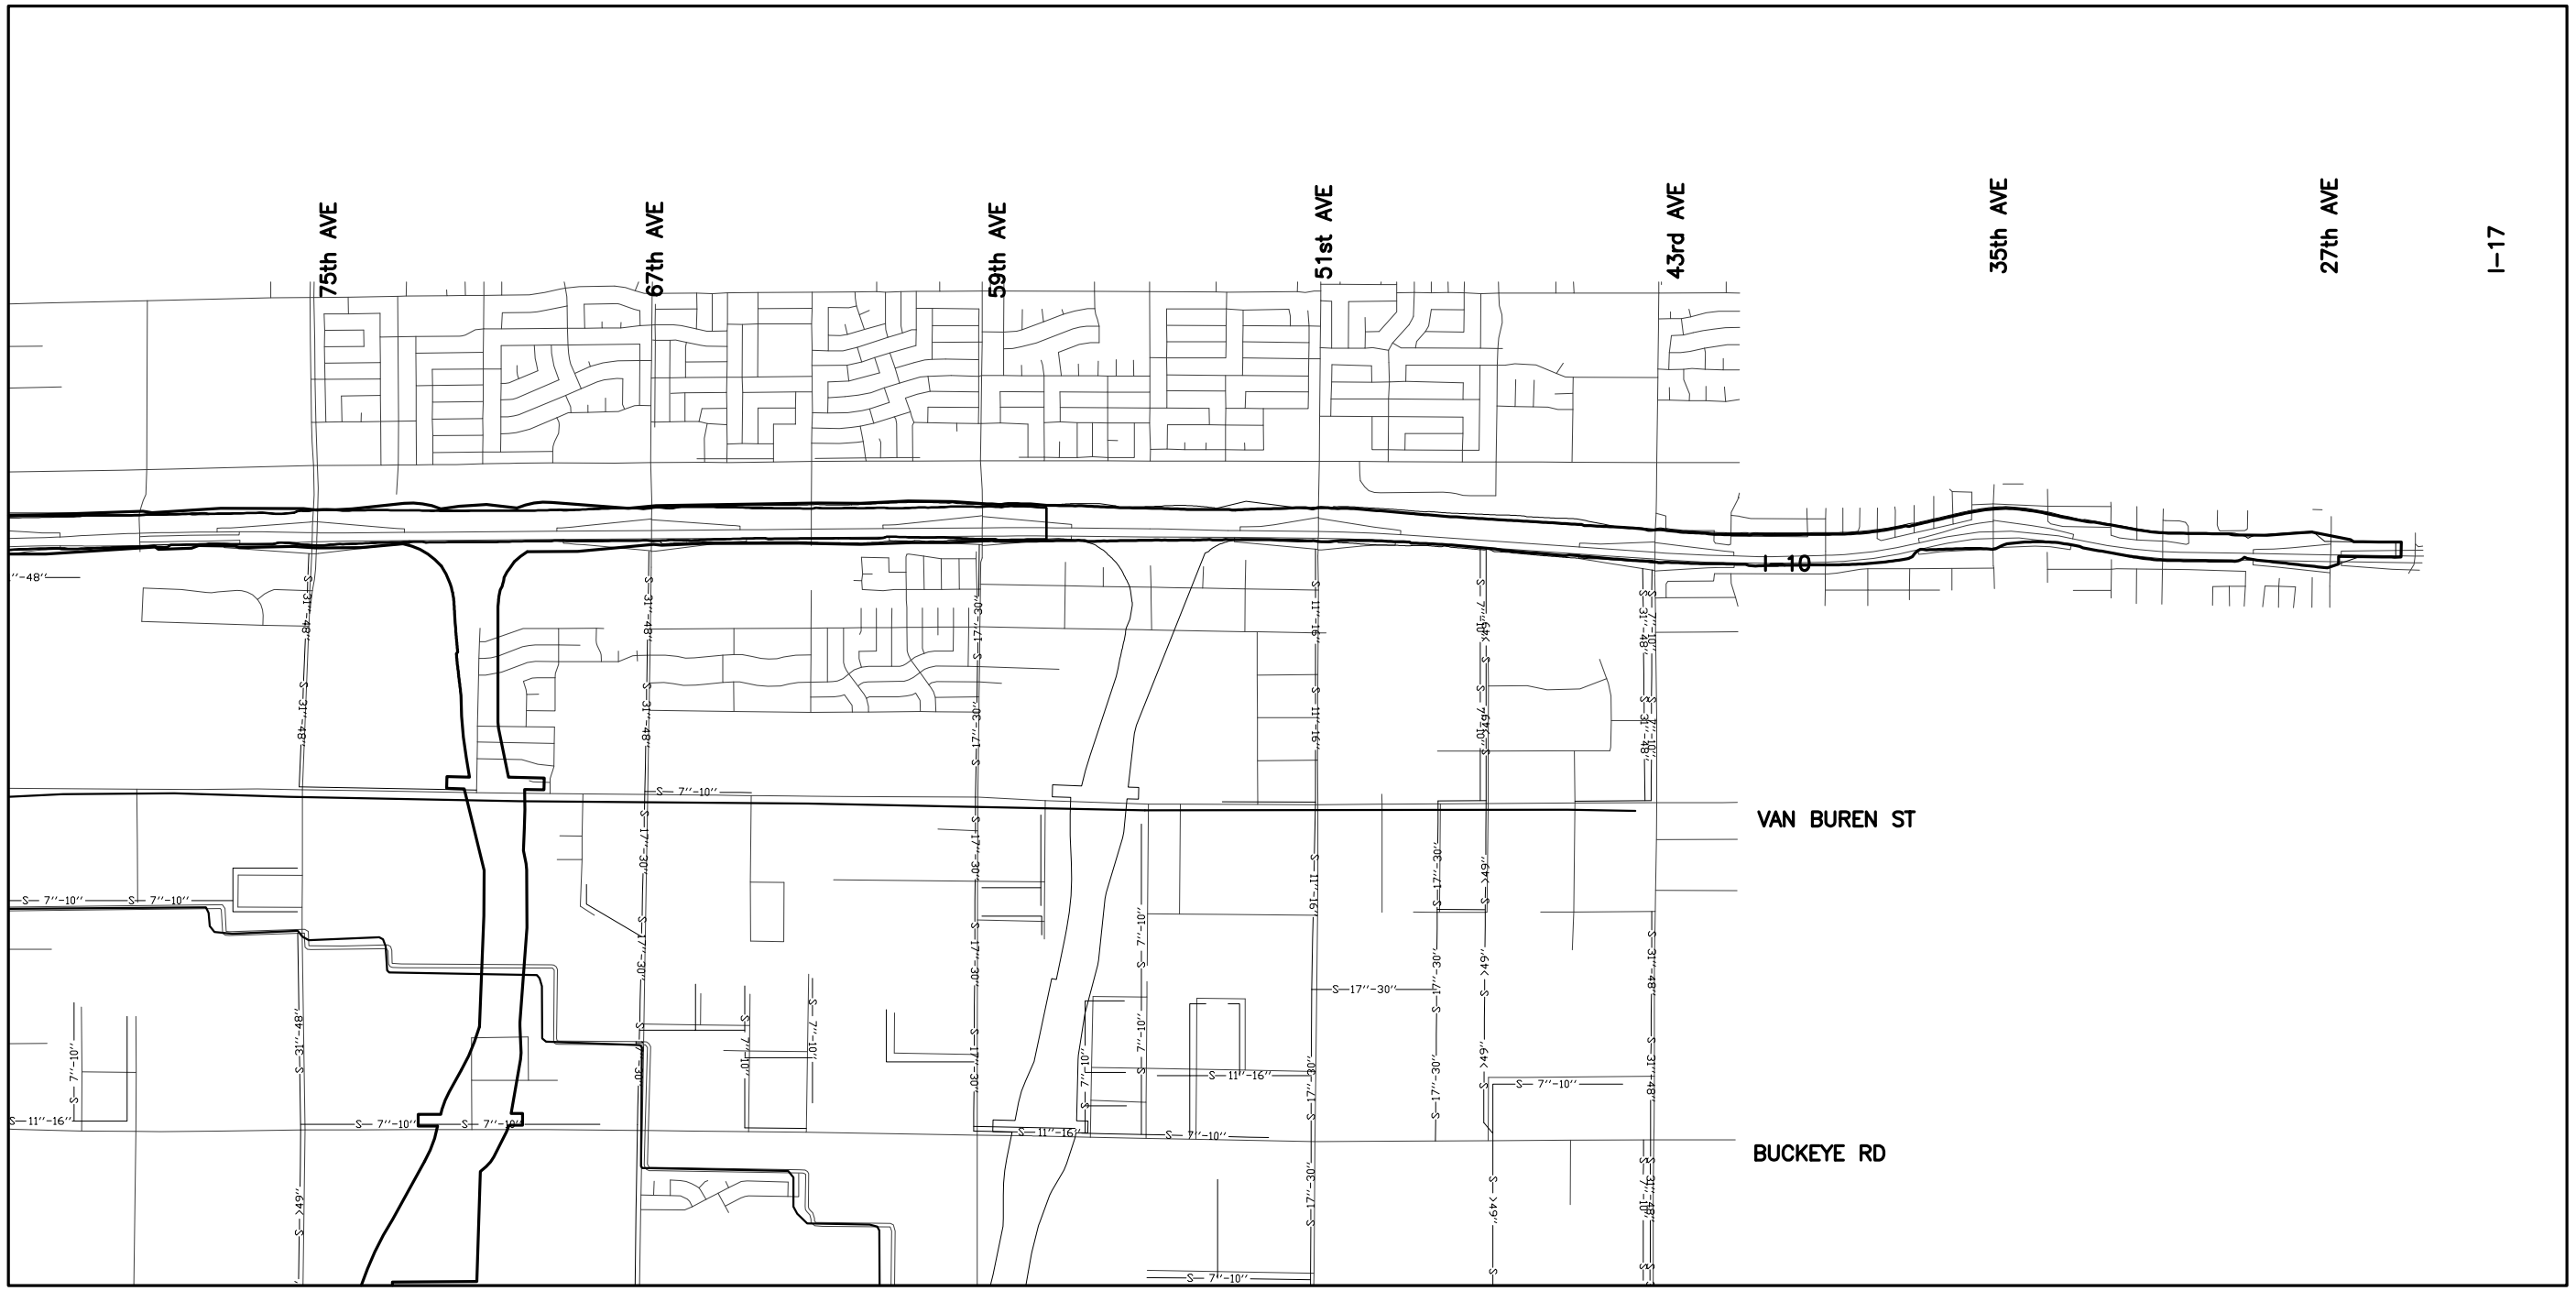

South Mountain Transportation Corridor
TRACS No. 202L MA 054 H5764 01L
FHWA Federal Aid Project No. NH-202-D( )

N

Sewer

0 0.5 1 Mile

LEGEND

□	Well
S- 4"-6"	4" – 6" Diameter Sewer Line
S- 7"-10"	7" – 10" Diameter Sewer Line
S- 11"-16"	11" – 16" Diameter Sewer Line
S- 17"-30"	17" – 30" Diameter Sewer Line
S- 31"-48"	31" – 48" Diameter Sewer Line
S- >49"	>48" Diameter Sewer Line

Figure 4-3

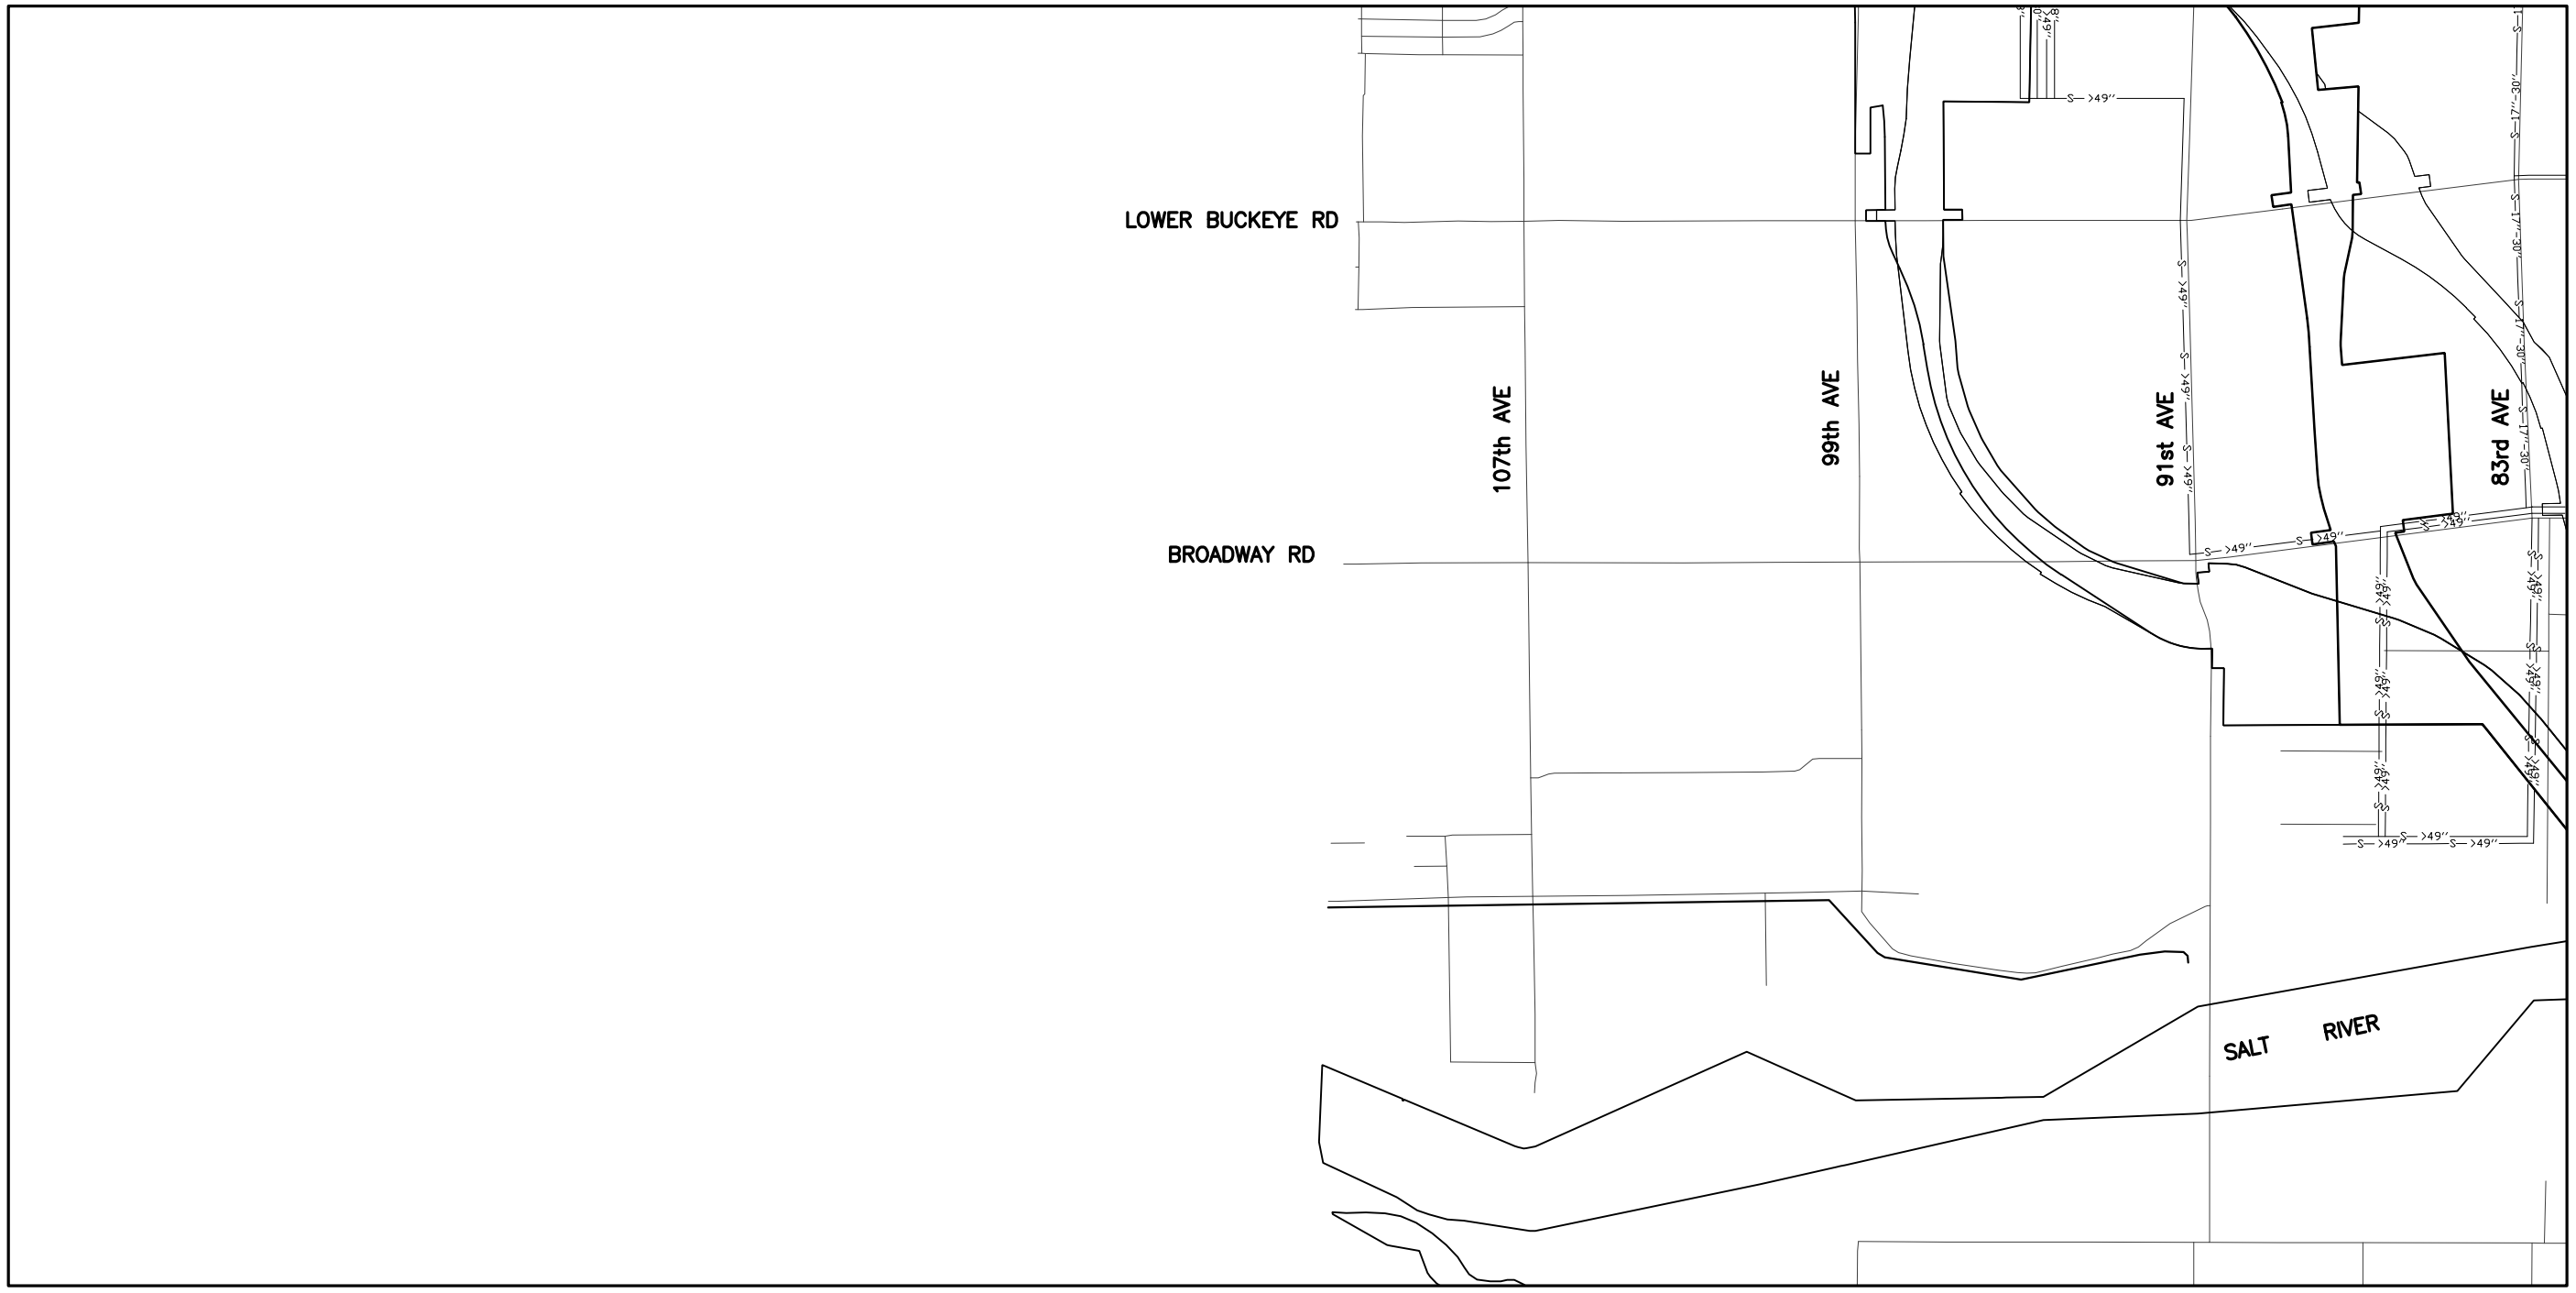

South Mountain Transportation Corridor
TRACS No. 202L MA 054 H5764 01L
FHWA Federal Aid Project No. NH-202-D( )

N

Sewer

0 0.5 1 Mile

LEGEND

□	Well
S 4"-6"	4" – 6" Diameter Sewer Line
S 7"-10"	7" – 10" Diameter Sewer Line
S 11"-16"	11" – 16" Diameter Sewer Line
S 17"-30"	17" – 30" Diameter Sewer Line
S 31"-48"	31" – 48" Diameter Sewer Line
S >49"	>48" Diameter Sewer Line

Figure 4-4

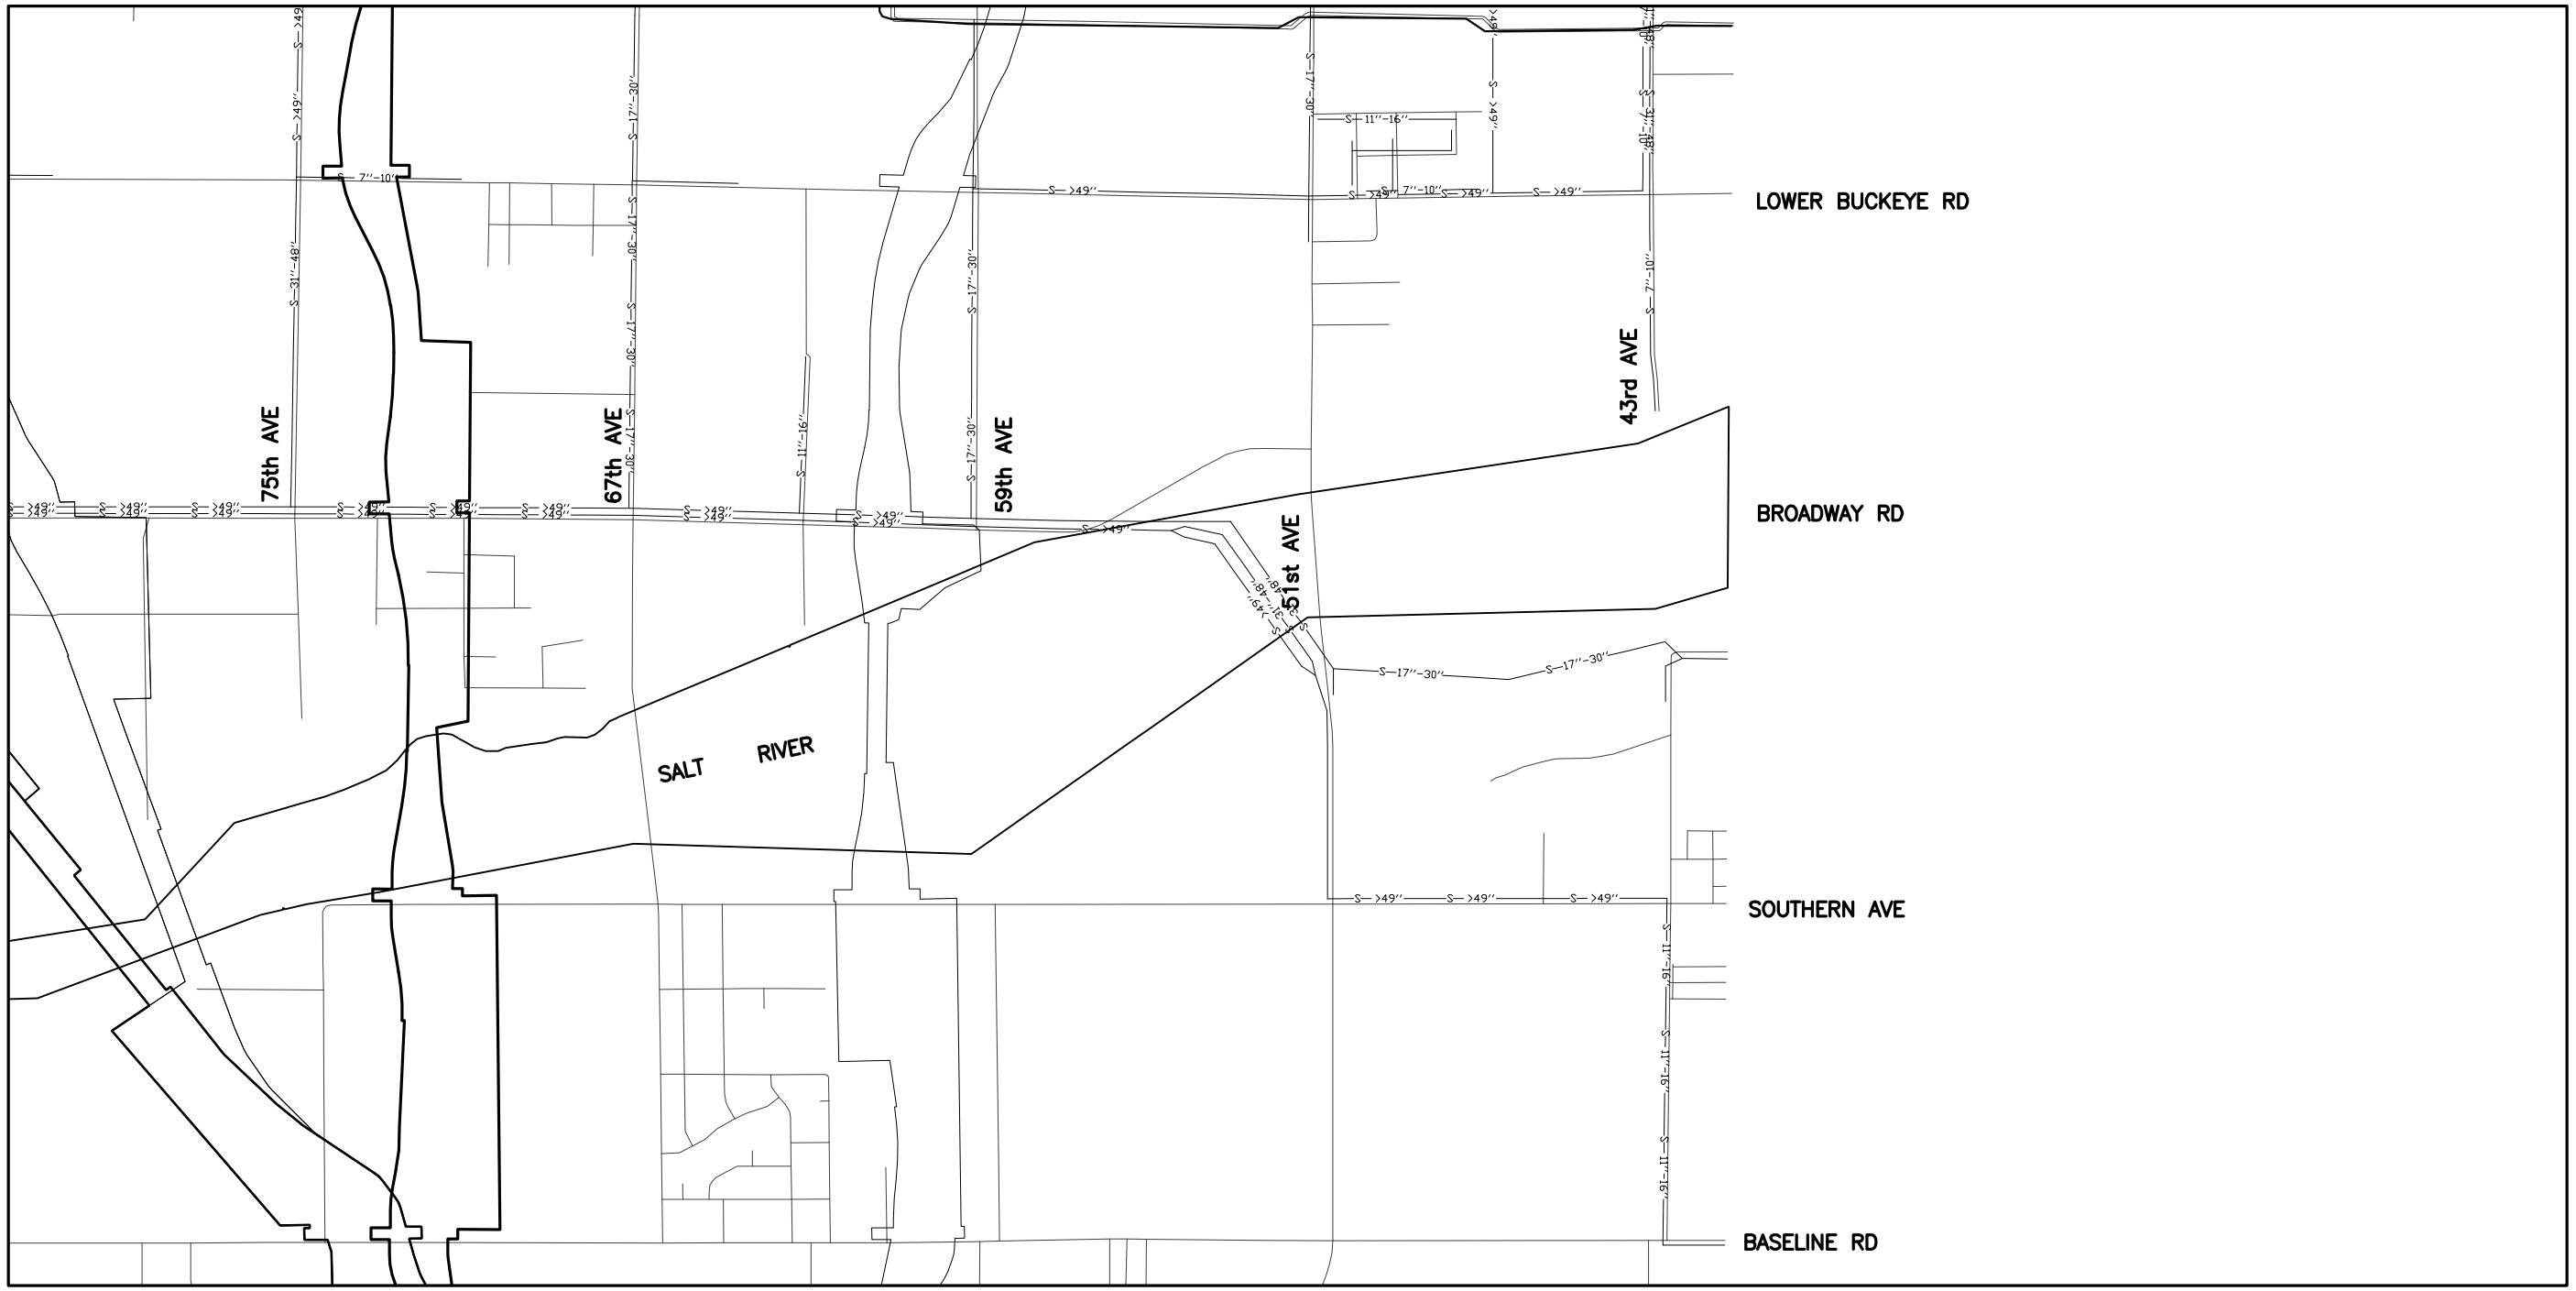

South Mountain Transportation Corridor
TRACS No. 202L MA 054 H5764 01L
FHWA Federal Aid Project No. NH-202-D( )

N

Sewer

0 0.5 1 Mile

LEGEND

□	Well
S— 4"-6"	4" – 6" Diameter Sewer Line
S— 7"-10"	7" – 10" Diameter Sewer Line
S— 11"-16"	11" – 16" Diameter Sewer Line
S— 17"-30"	17" – 30" Diameter Sewer Line
S— 31"-48"	31" – 48" Diameter Sewer Line
S— >49"	>48" Diameter Sewer Line

Figure 4-5

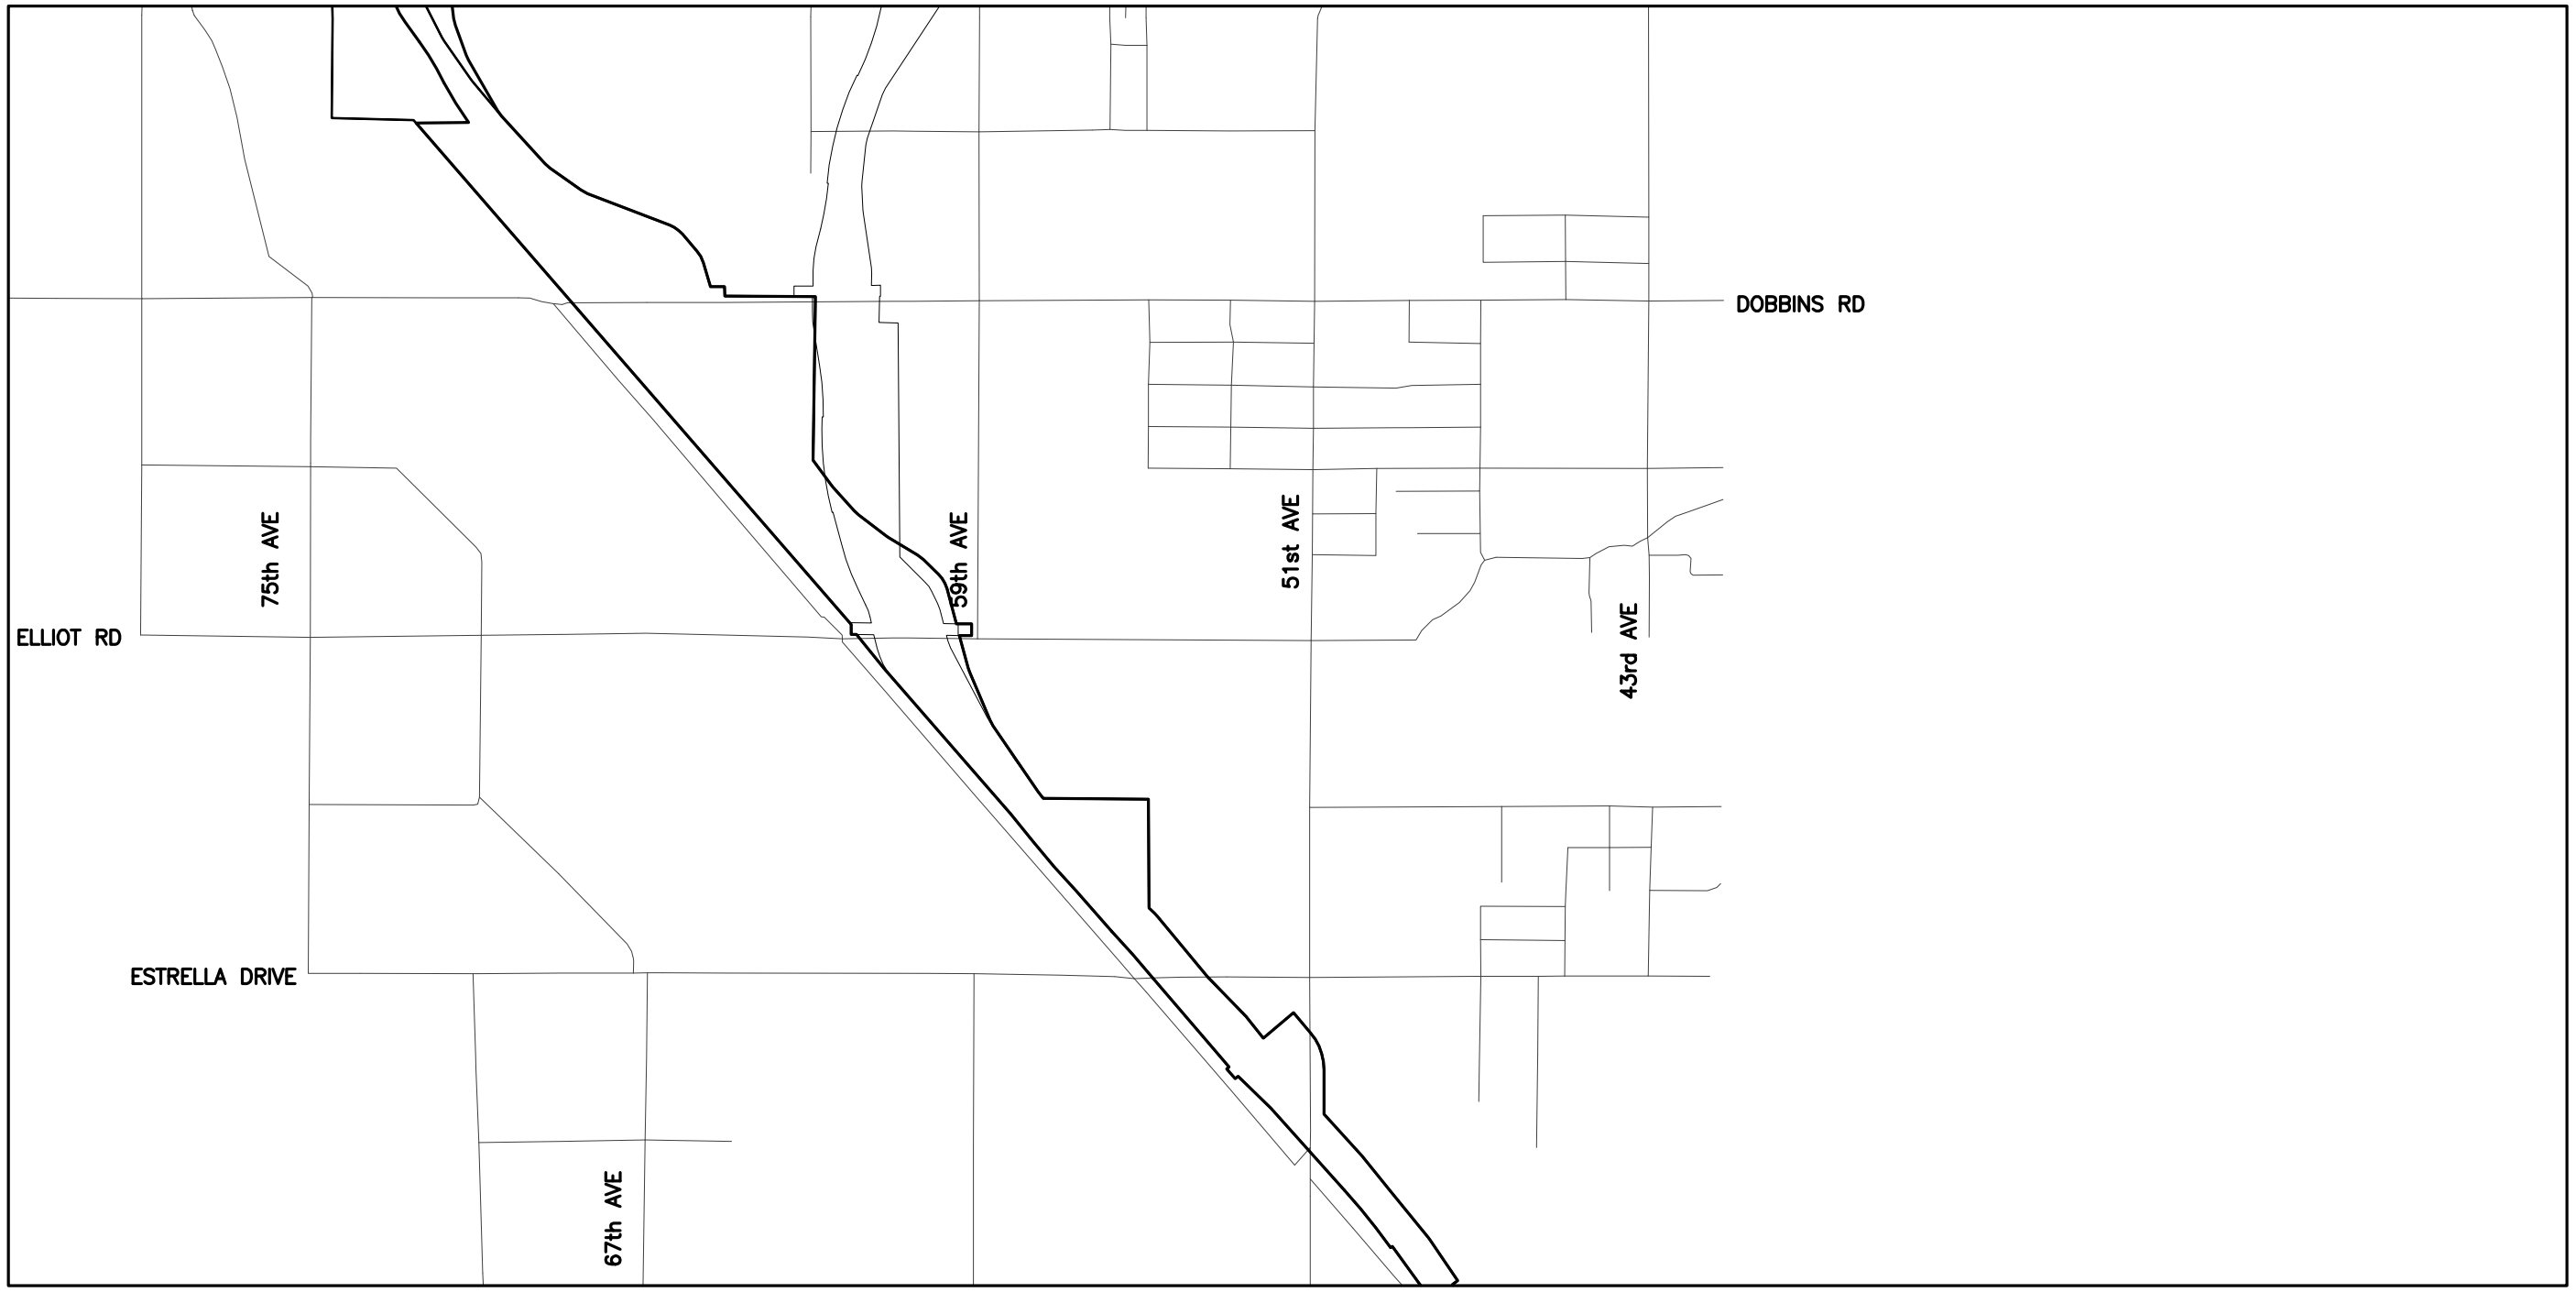

South Mountain Transportation Corridor
TRACS No. 202L MA 054 H5764 01L
FHWA Federal Aid Project No. NH-202-D( )

N

Sewer

0 0.5 1 Mile

LEGEND

	Well
S- 4"-6"	4" – 6" Diameter Sewer Line
S- 7"-10"	7" – 10" Diameter Sewer Line
S- 11"-16"	11" – 16" Diameter Sewer Line
S- 17"-30"	17" – 30" Diameter Sewer Line
S- 31"-48"	31" – 48" Diameter Sewer Line
S- >49"	>48" Diameter Sewer Line

Figure 4-6

South Mountain Transportation Corridor
TRACS No. 202L MA 054 H5764 01L
FHWA Federal Aid Project No. NH-202-D( )

N

Sewer

0 0.5 1 Mile

LEGEND

□	Well
S- 4"-6"	4" – 6" Diameter Sewer Line
S- 7"-10"	7" – 10" Diameter Sewer Line
S- 11"-16"	11" – 16" Diameter Sewer Line
S- 17"-30"	17" – 30" Diameter Sewer Line
S- 31"-48"	31" – 48" Diameter Sewer Line
S- >49"	>48" Diameter Sewer Line

Figure 4-7

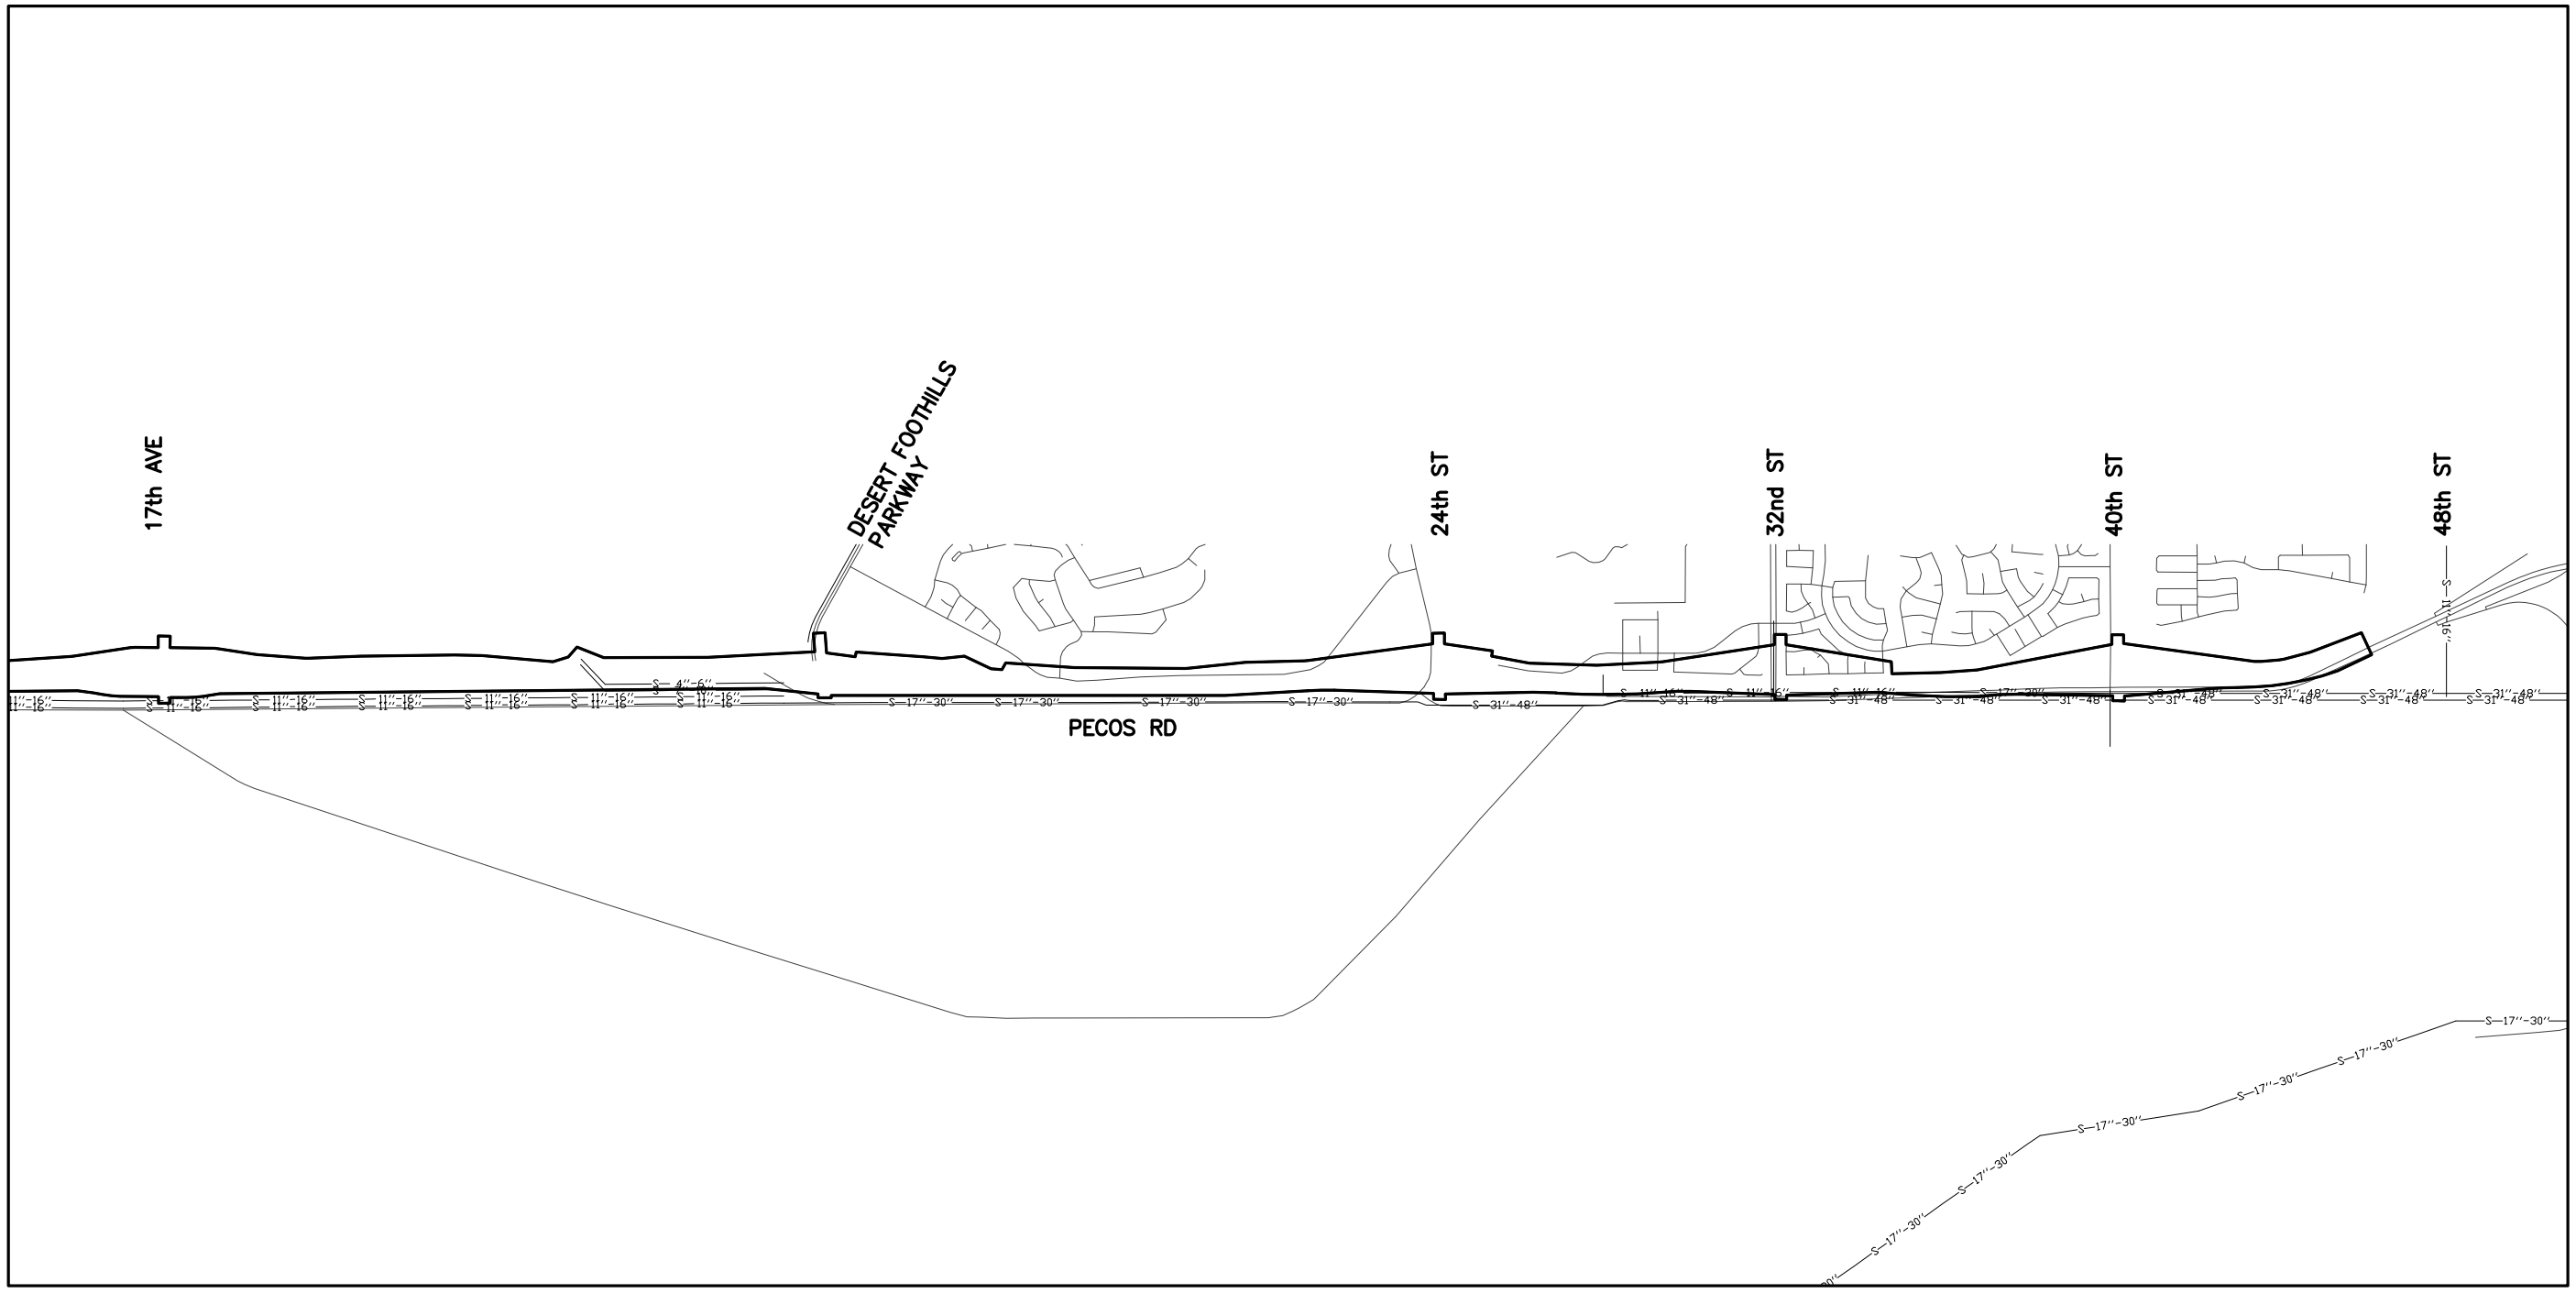

South Mountain Transportation Corridor
TRACS No. 202L MA 054 H5764 01L
FHWA Federal Aid Project No. NH-202-D( )

Sewer

0 0.5 1 Mile

LEGEND

□	Well
S- 4"-6"	4" – 6" Diameter Sewer Line
S- 7"-10"	7" – 10" Diameter Sewer Line
S-11"-16"	11" – 16" Diameter Sewer Line
S-17"-30"	17" – 30" Diameter Sewer Line
S-31"-48"	31" – 48" Diameter Sewer Line
S->49"	>48" Diameter Sewer Line

Figure 4-8