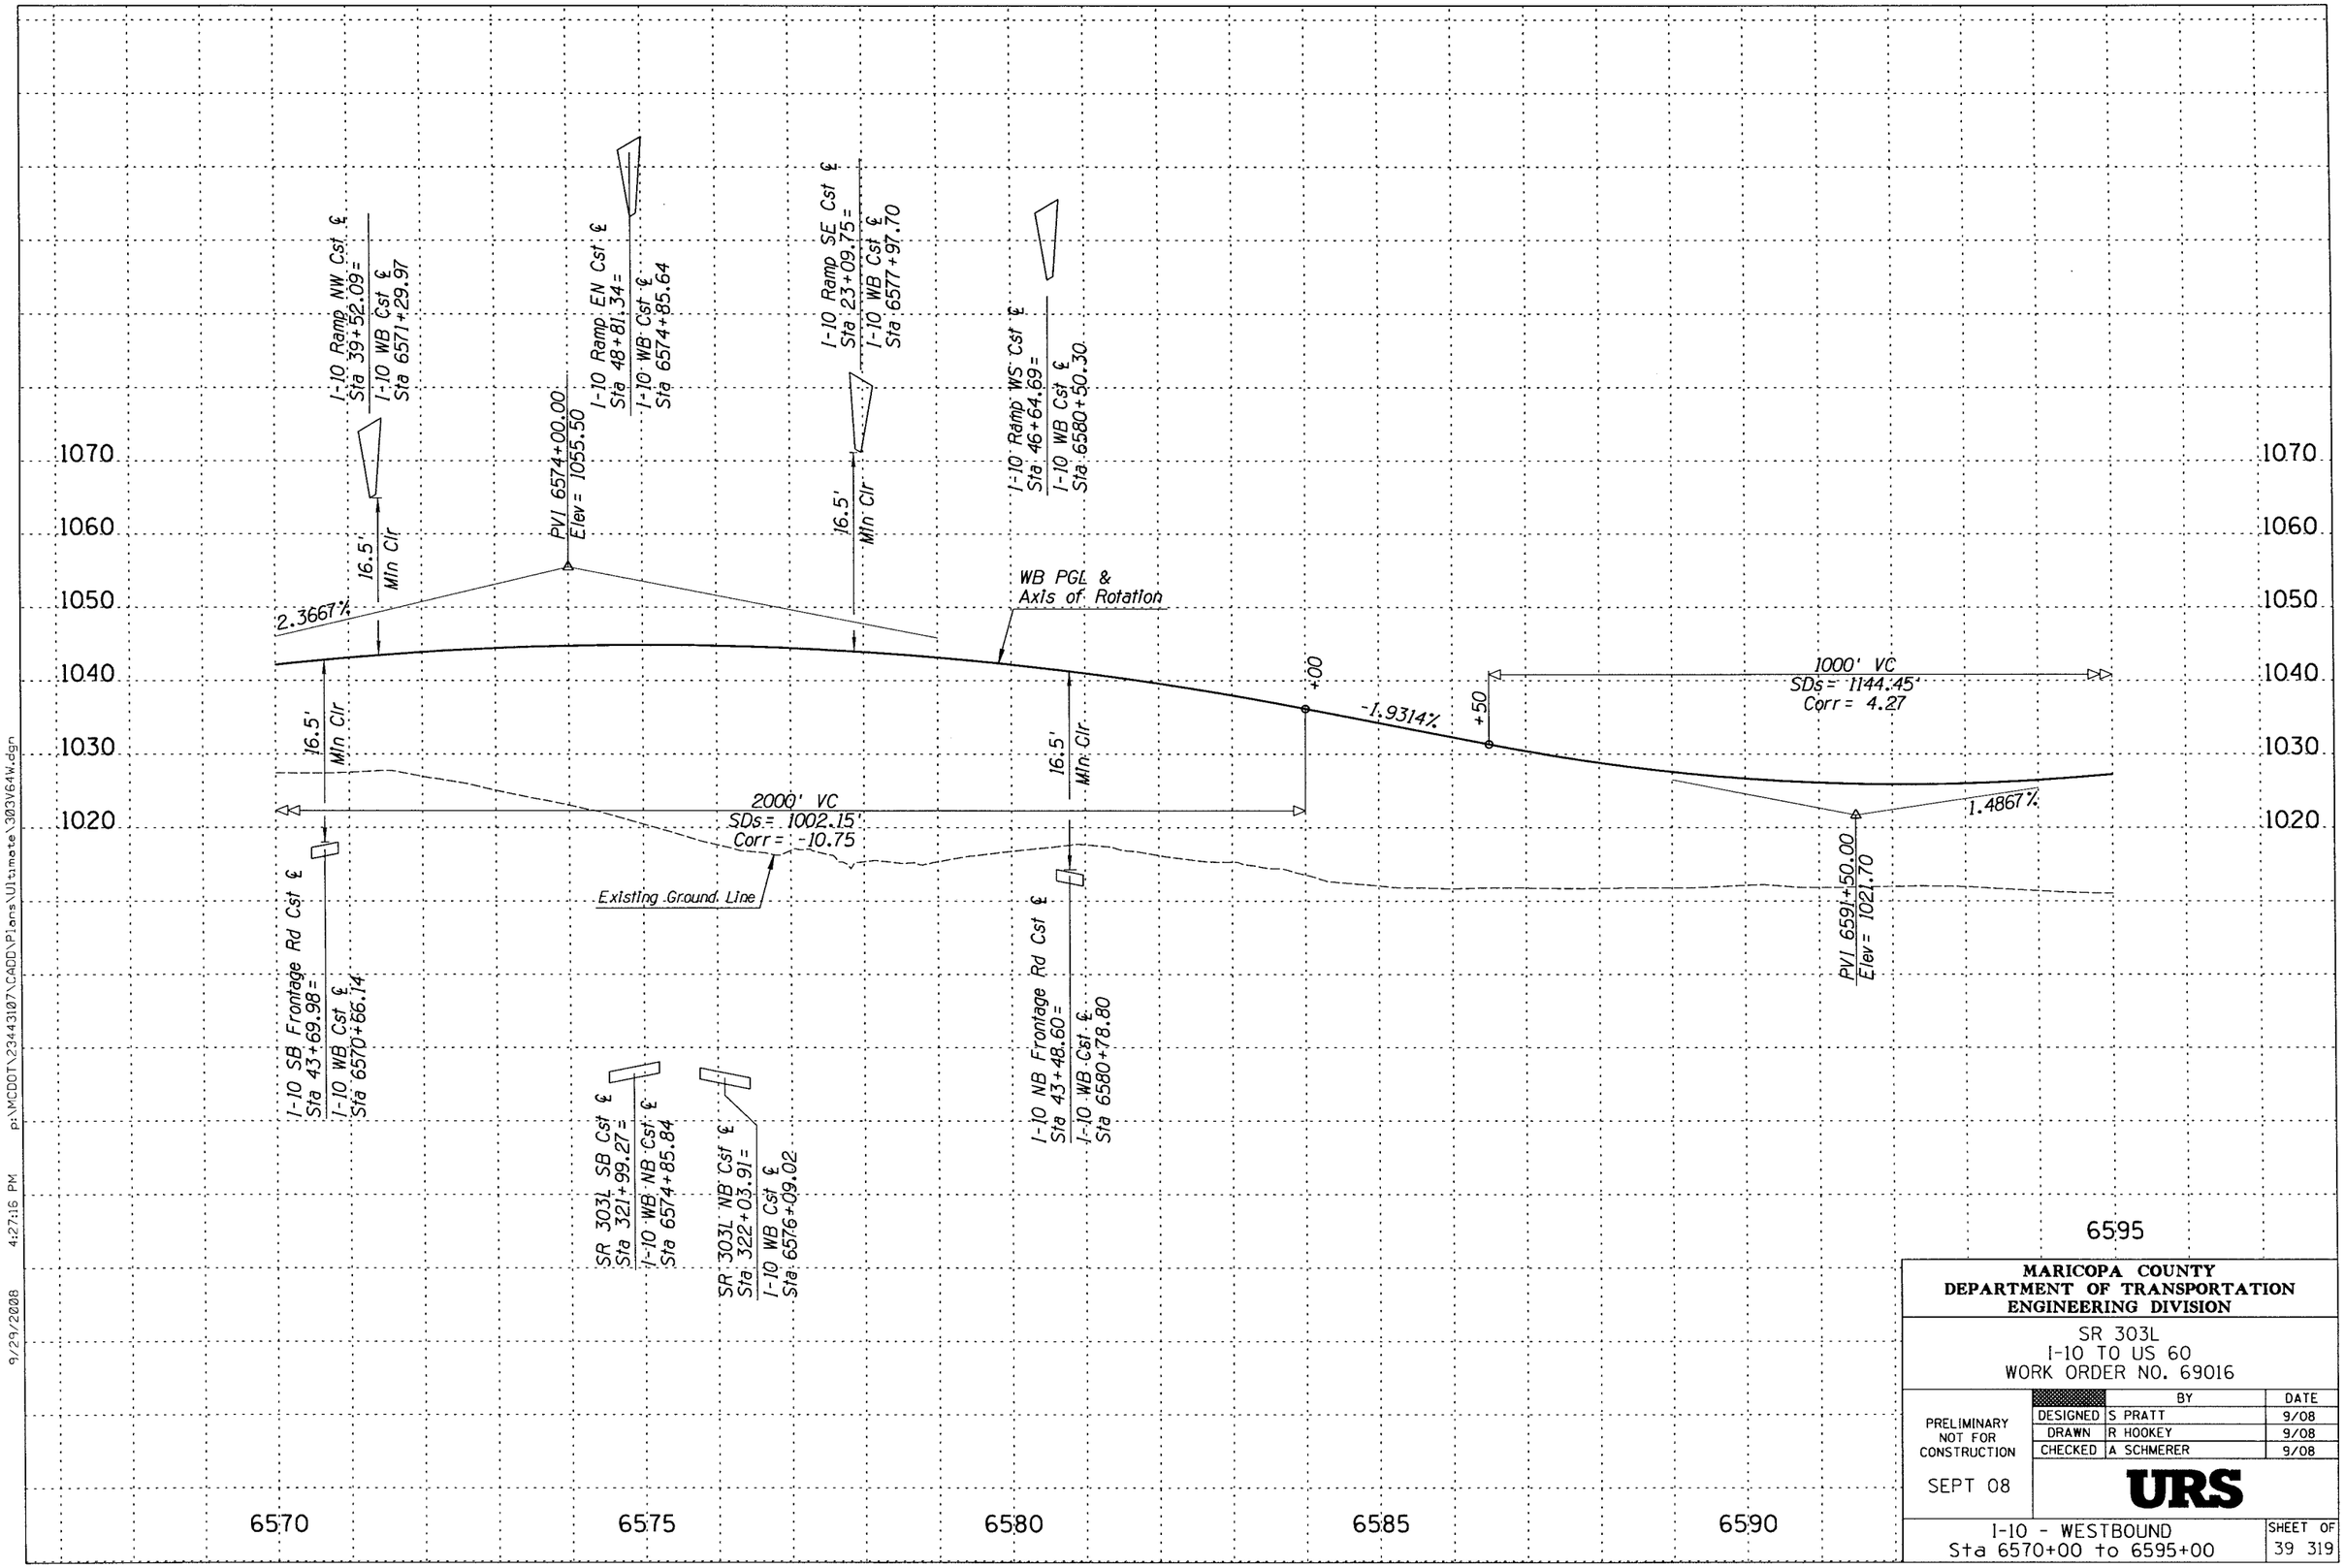

MARICOPA COUNTY
DEPARTMENT OF TRANSPORTATION
ENGINEERING DIVISION

SR 303L
I-10 TO US 60
WORK ORDER NO. 69016

PRELIMINARY
NOT FOR
CONSTRUCTION

SEPT 08

	BY	DATE
DESIGNED	S PRATT	9/08
DRAWN	R HOOKEY	9/08
CHECKED	A SCHMERER	9/08

URS

I-10 - WESTBOUND
Sta 6570+00 to 6595+00

SHEET OF
39 319

9/29/2008 4:27:16 PM p:\MCDOT\23443107\CADD\Plans\Ultimate\303V64W.dgn

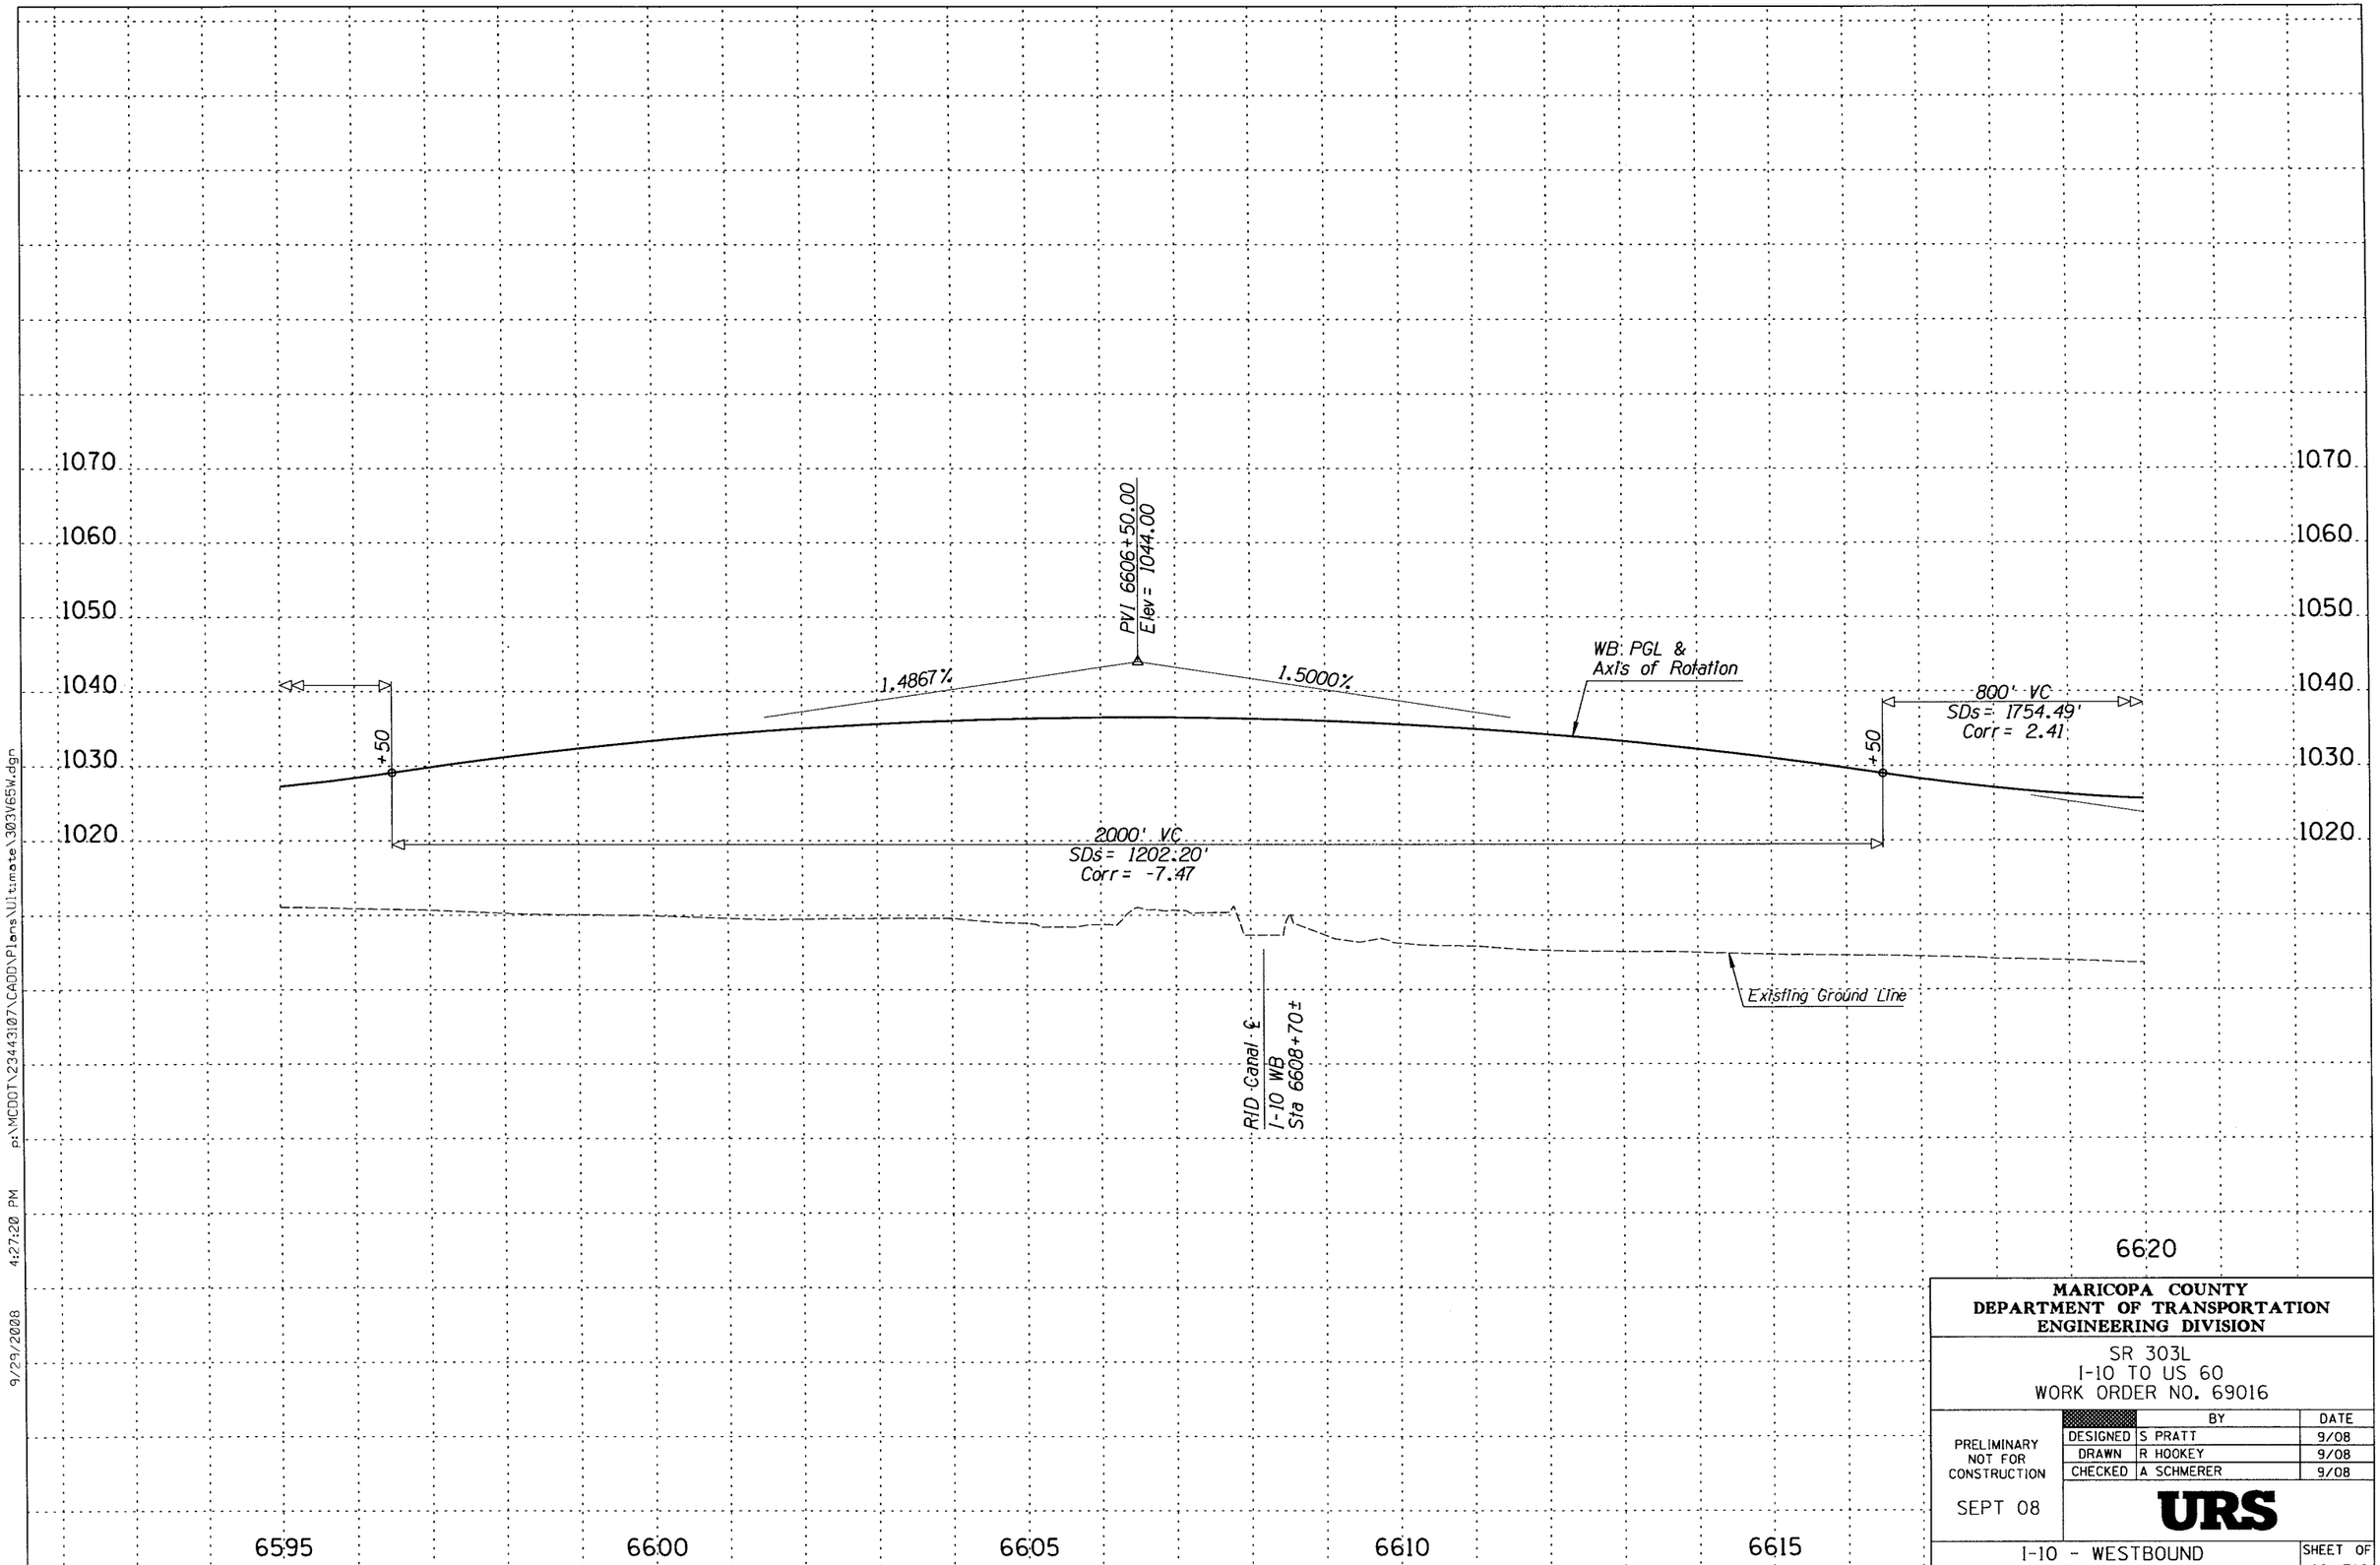

MARICOPA COUNTY
DEPARTMENT OF TRANSPORTATION
ENGINEERING DIVISION

SR 303L
I-10 TO US 60
WORK ORDER NO. 69016

PRELIMINARY
NOT FOR
CONSTRUCTION

SEPT 08

	BY	DATE
DESIGNED	S PRATT	9/08
DRAWN	R HOOKEY	9/08
CHECKED	A SCHMERER	9/08

URS

I-10 - WESTBOUND
Sta 6595+00 to 6620+00

SHEET OF
40 319

9/29/2008 4:27:20 PM p:\MCDOT\23443107\CADD\Plans\Ultimate\303V65W.dgn

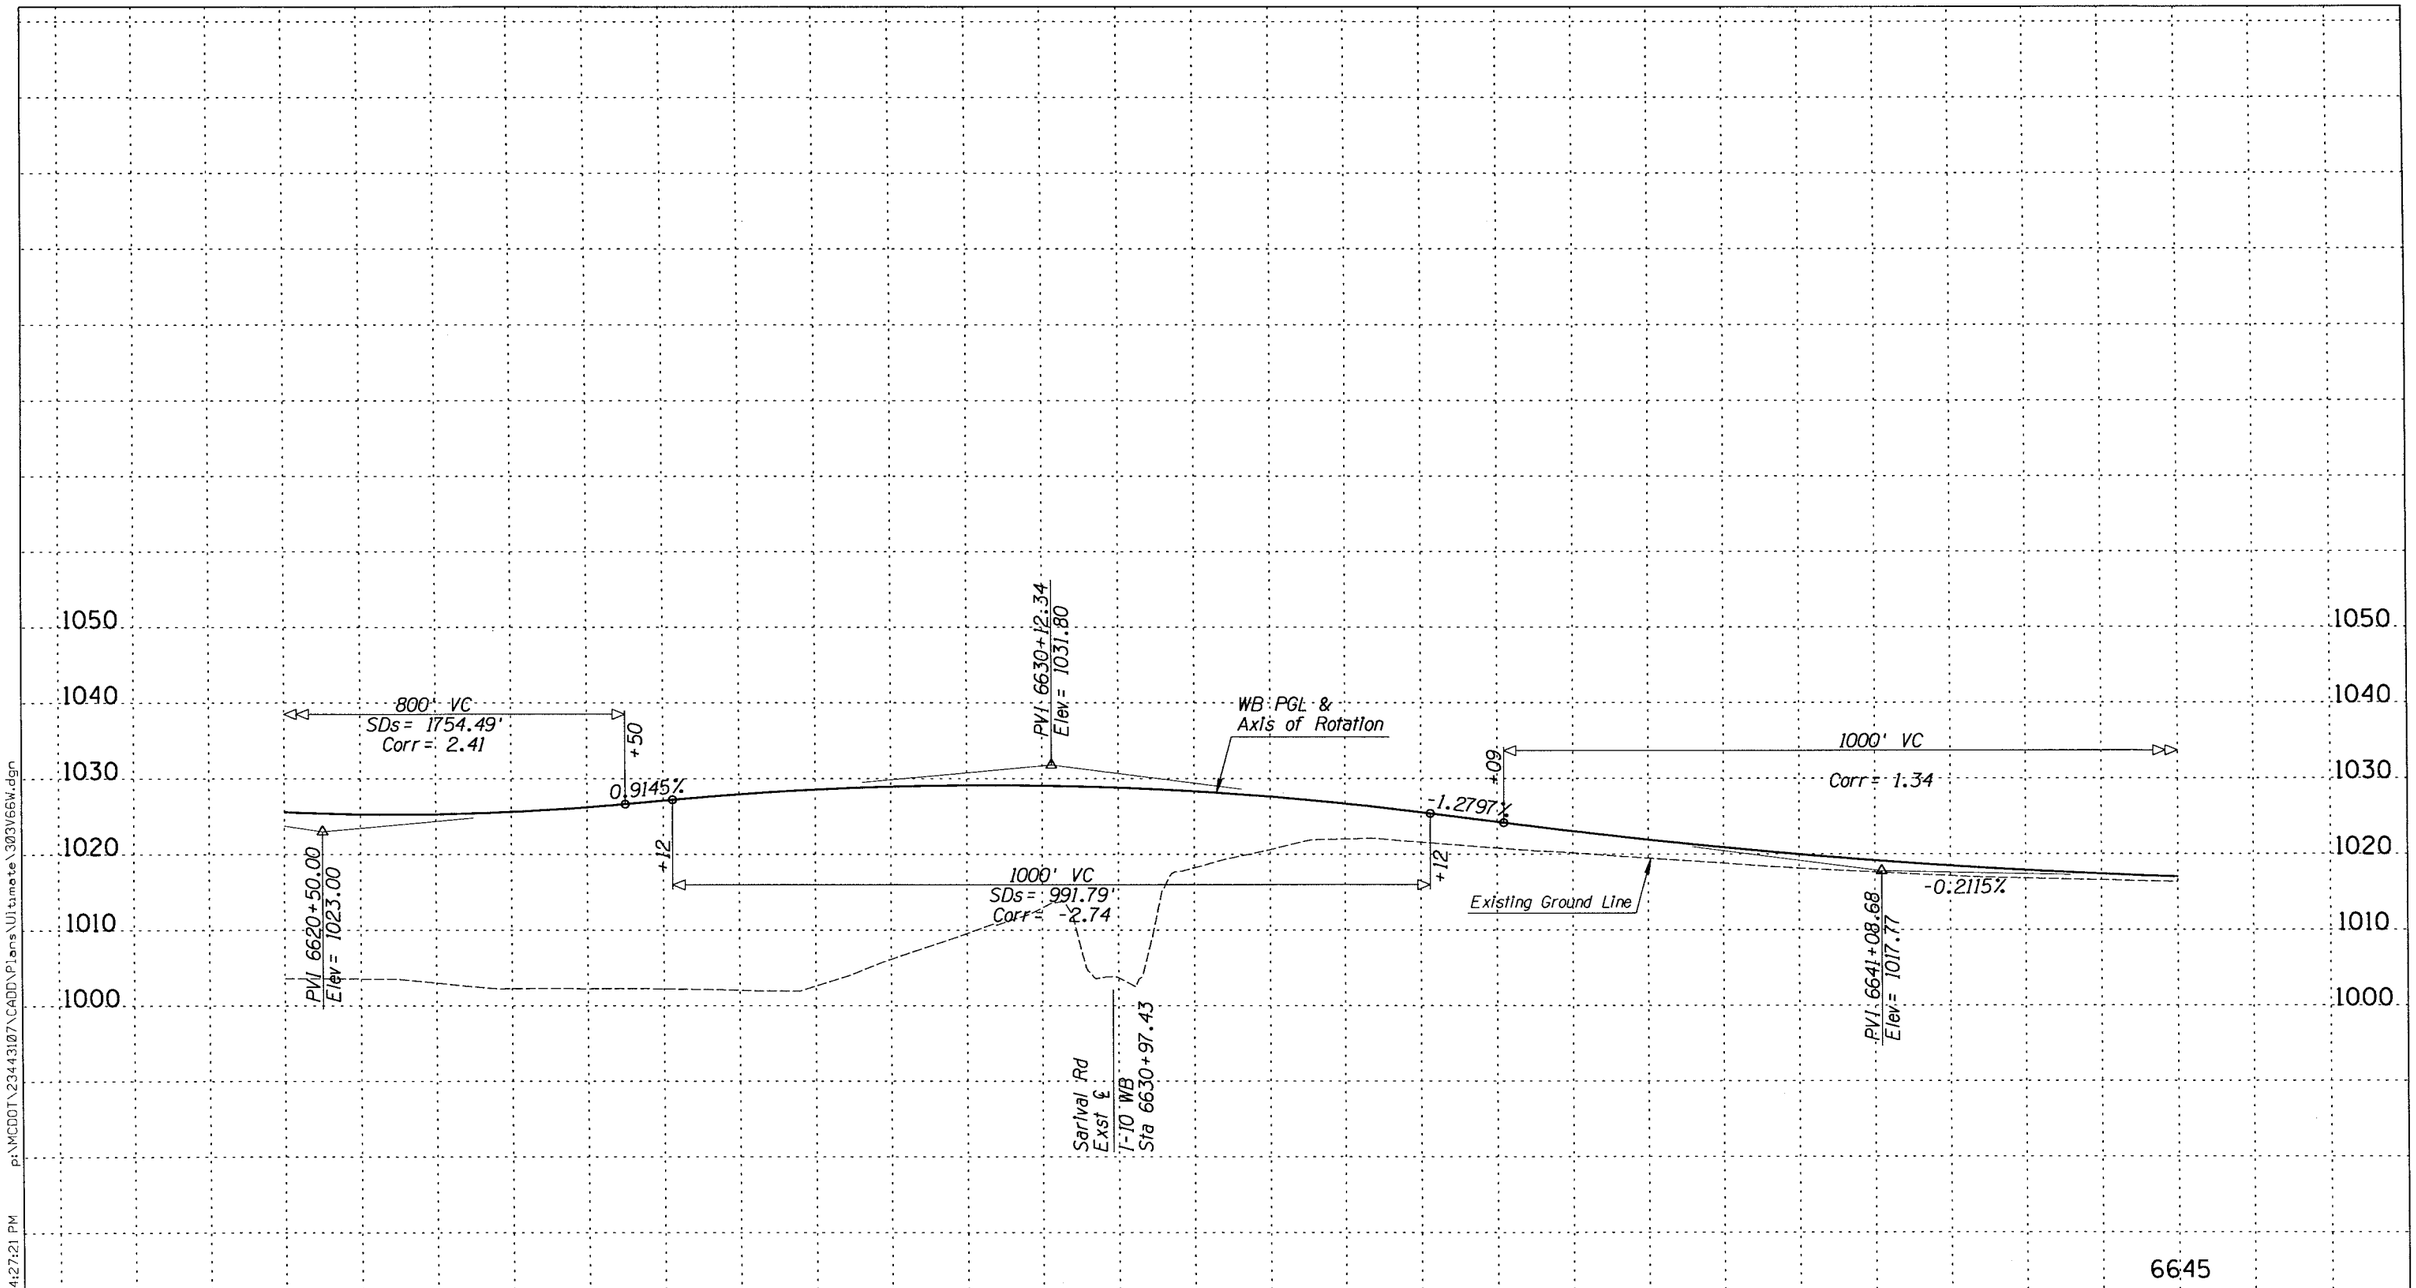

p:\MCDOT\2344310\7\CADD\Plans\Ultimate\303V66W.dgn 9/29/2008 4:27:21 PM

MARICOPA COUNTY
DEPARTMENT OF TRANSPORTATION
ENGINEERING DIVISION

SR 303L
I-10 TO US 60
WORK ORDER NO. 69016

	BY	DATE
DESIGNED	S PRATT	9/08
DRAWN	R HOOKEY	9/08
CHECKED	A SCHMERER	9/08

PRELIMINARY
NOT FOR
CONSTRUCTION

SEPT 08

URS

I-10 - WESTBOUND
Sta 6620+00 to 6645+00

SHEET OF
41 319

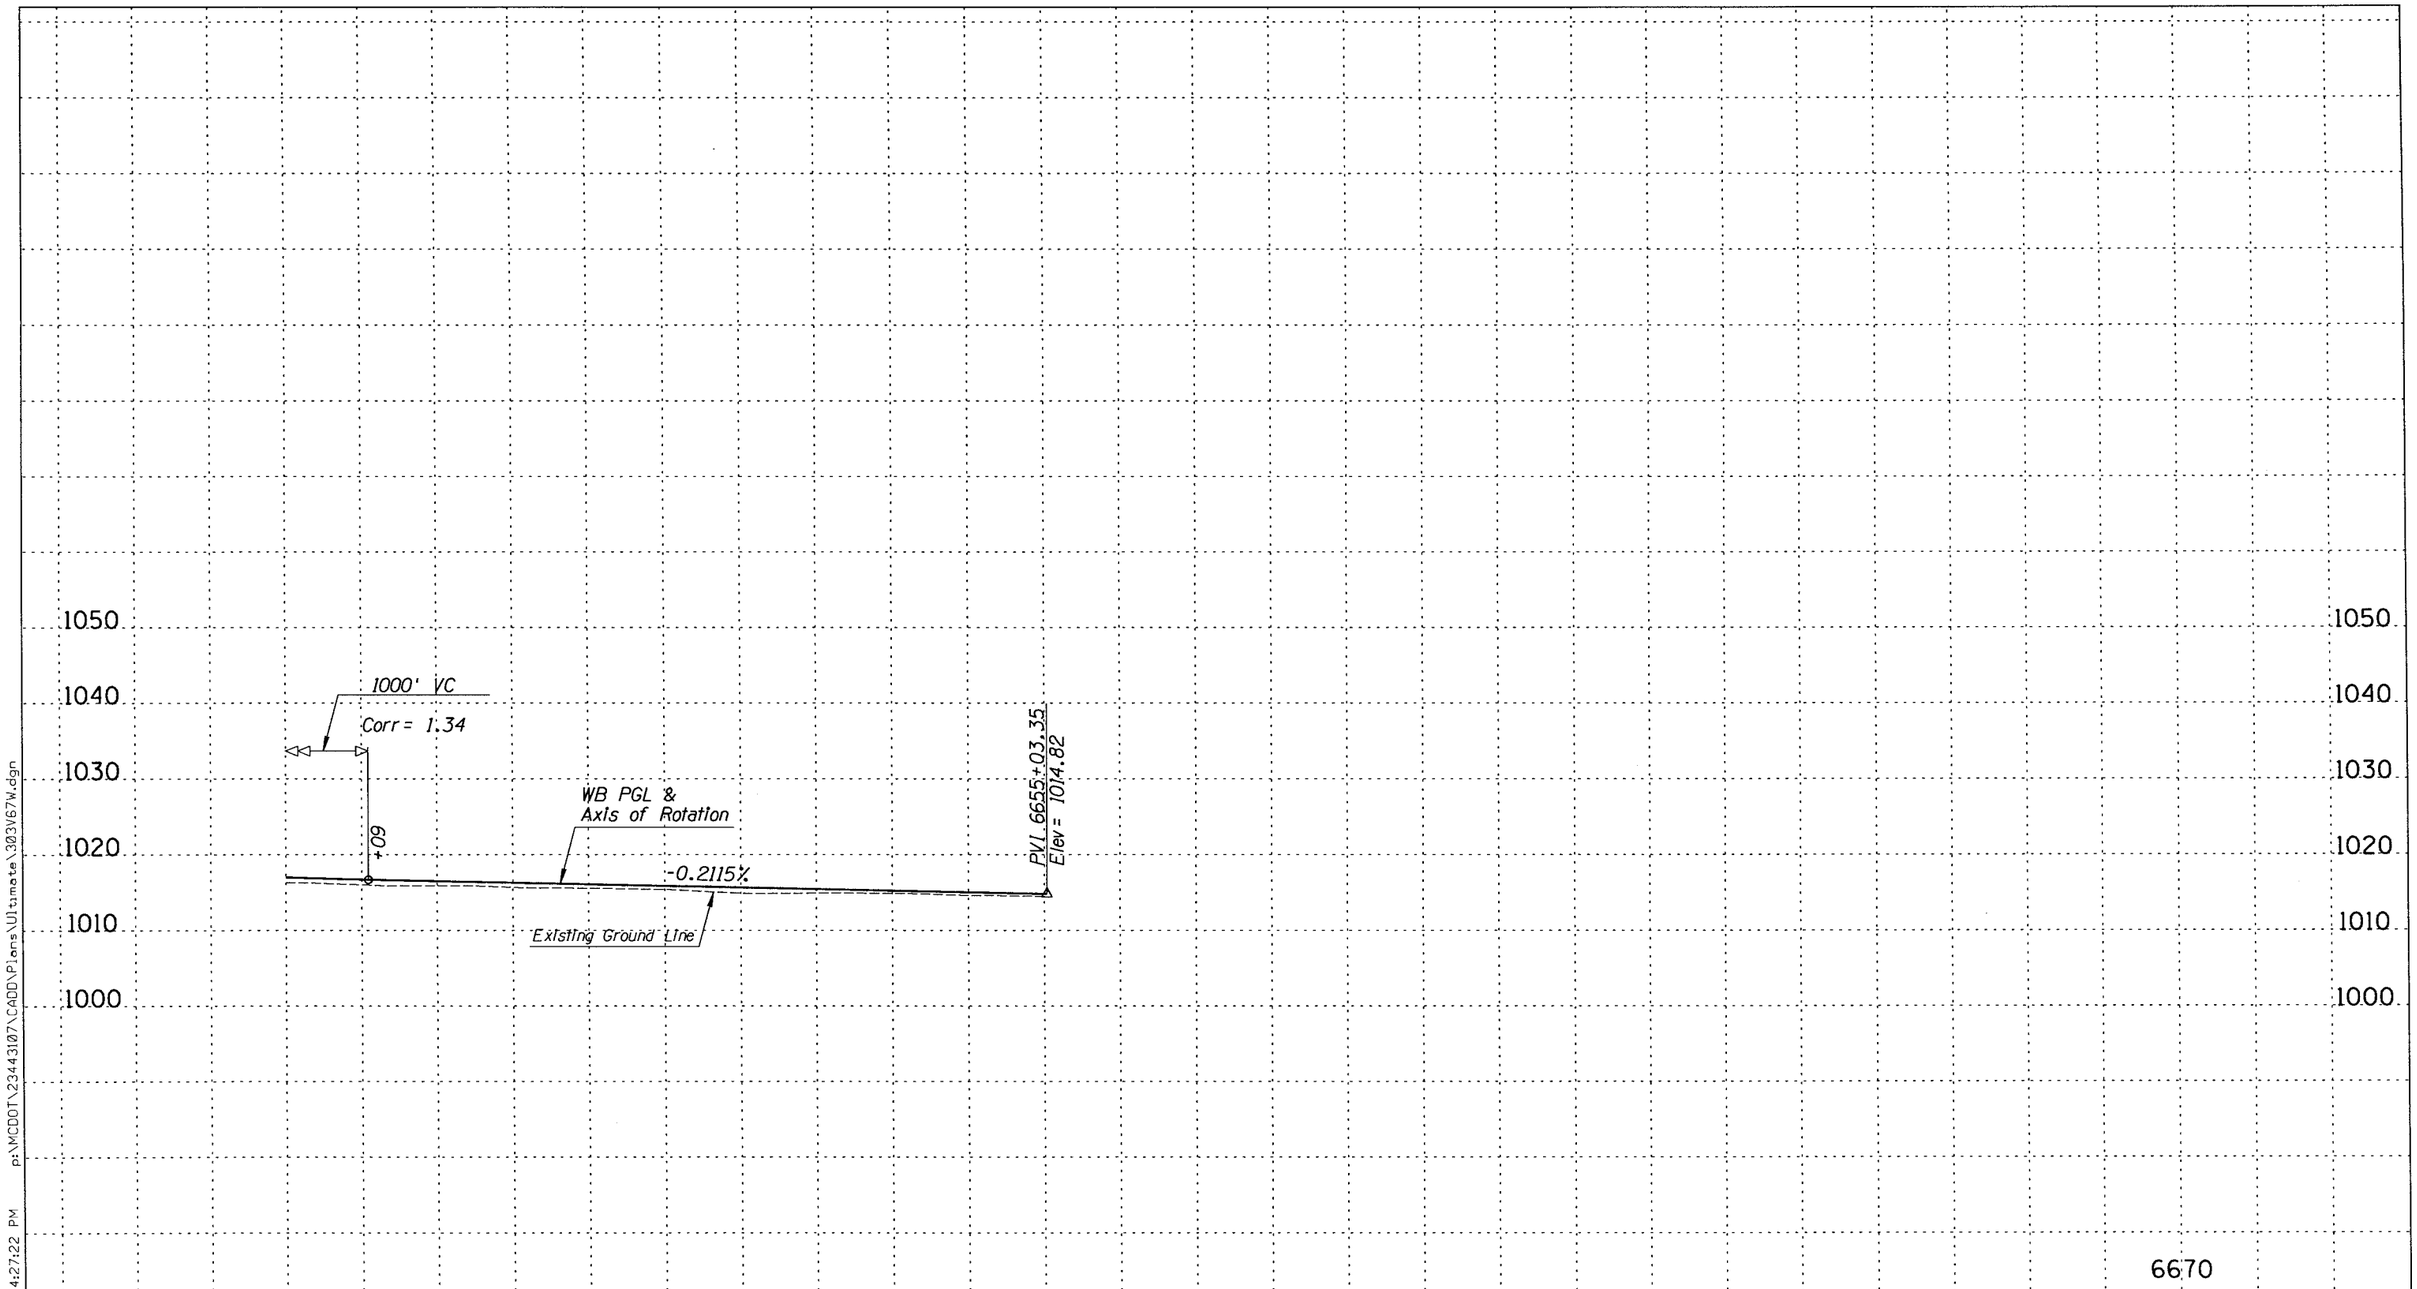

MARICOPA COUNTY
DEPARTMENT OF TRANSPORTATION
ENGINEERING DIVISION

SR 303L
I-10 TO US 60
WORK ORDER NO. 69016

		BY	DATE
PRELIMINARY NOT FOR CONSTRUCTION	DESIGNED	S PRATT	9/08
	DRAWN	R HOOKEY	9/08
	CHECKED	A SCHMERER	9/08

SEPT 08

URS

I-10 - WESTBOUND
Sta 6645+00 to 6670+00

SHEET 42 OF 319

9/29/2008 4:27:22 PM p:\MCDOT\23443107\CADD\Plans\Ultimate\303V67W.dgn

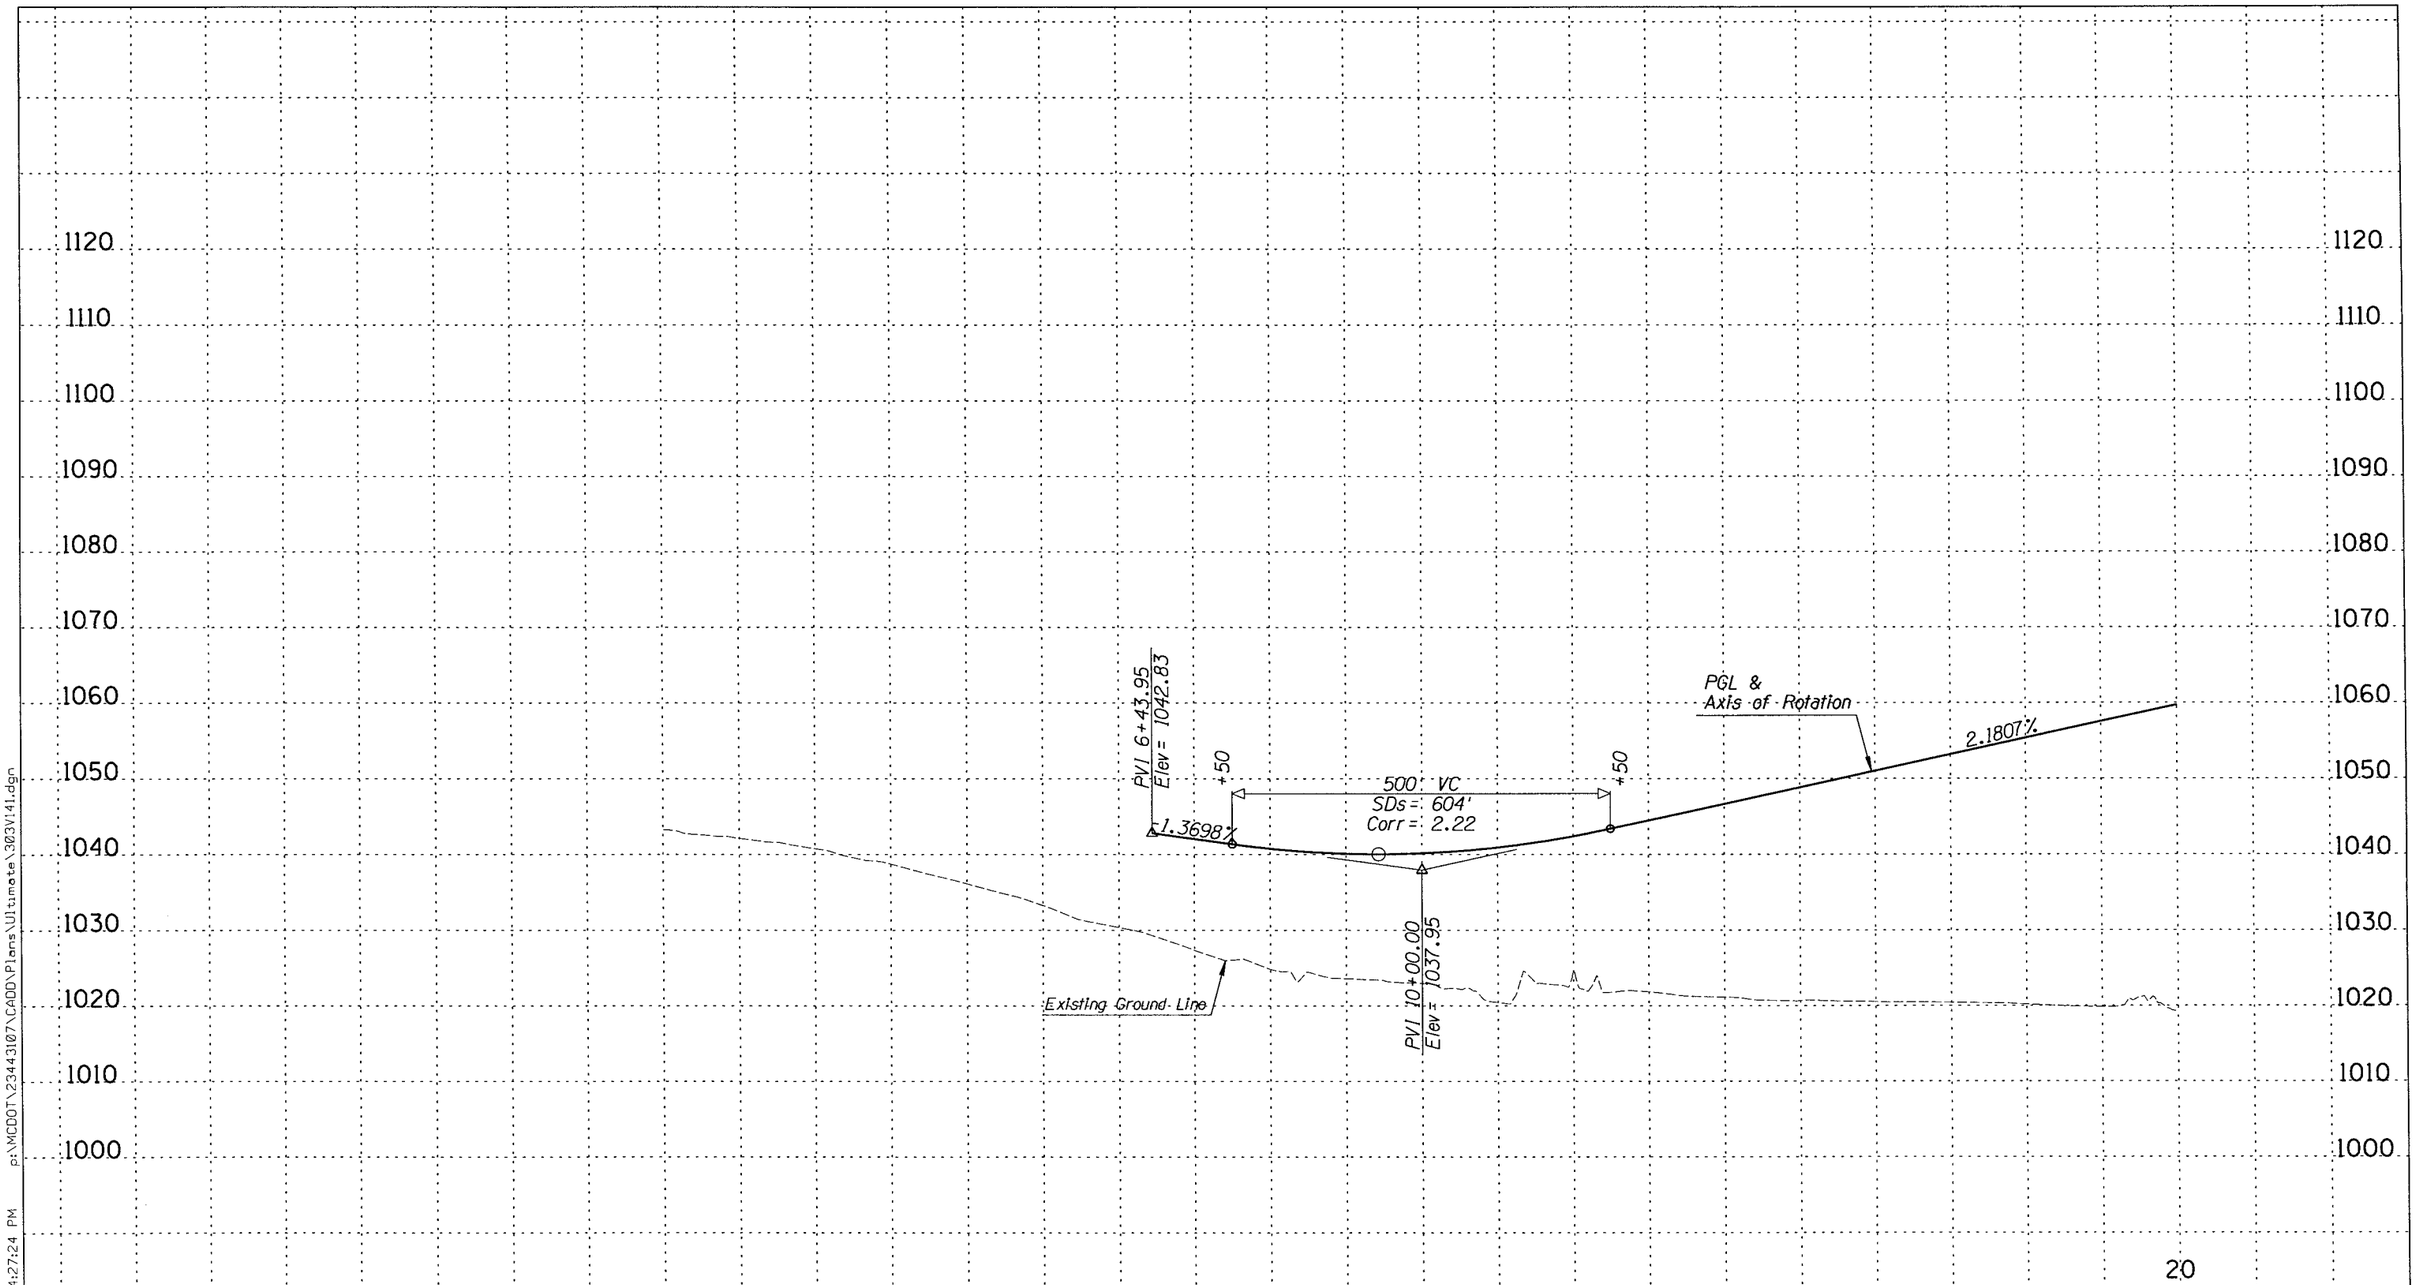

MARICOPA COUNTY
DEPARTMENT OF TRANSPORTATION
ENGINEERING DIVISION

SR 303L
I-10 TO US 60
WORK ORDER NO. 69016

	BY	DATE
DESIGNED	S PRATT	9/08
DRAWN	R HOOKEY	9/08
CHECKED	A SCHMERER	9/08

PRELIMINARY
NOT FOR
CONSTRUCTION

SEPT 08

URS

I-10 - RAMP EN
Sta 6+43 to 20+00

SHEET OF
43 319

9/29/2008 4:27:24 PM p:\MCDOT\23443107\CADD\Plans\Ultimate\303V141.dgn

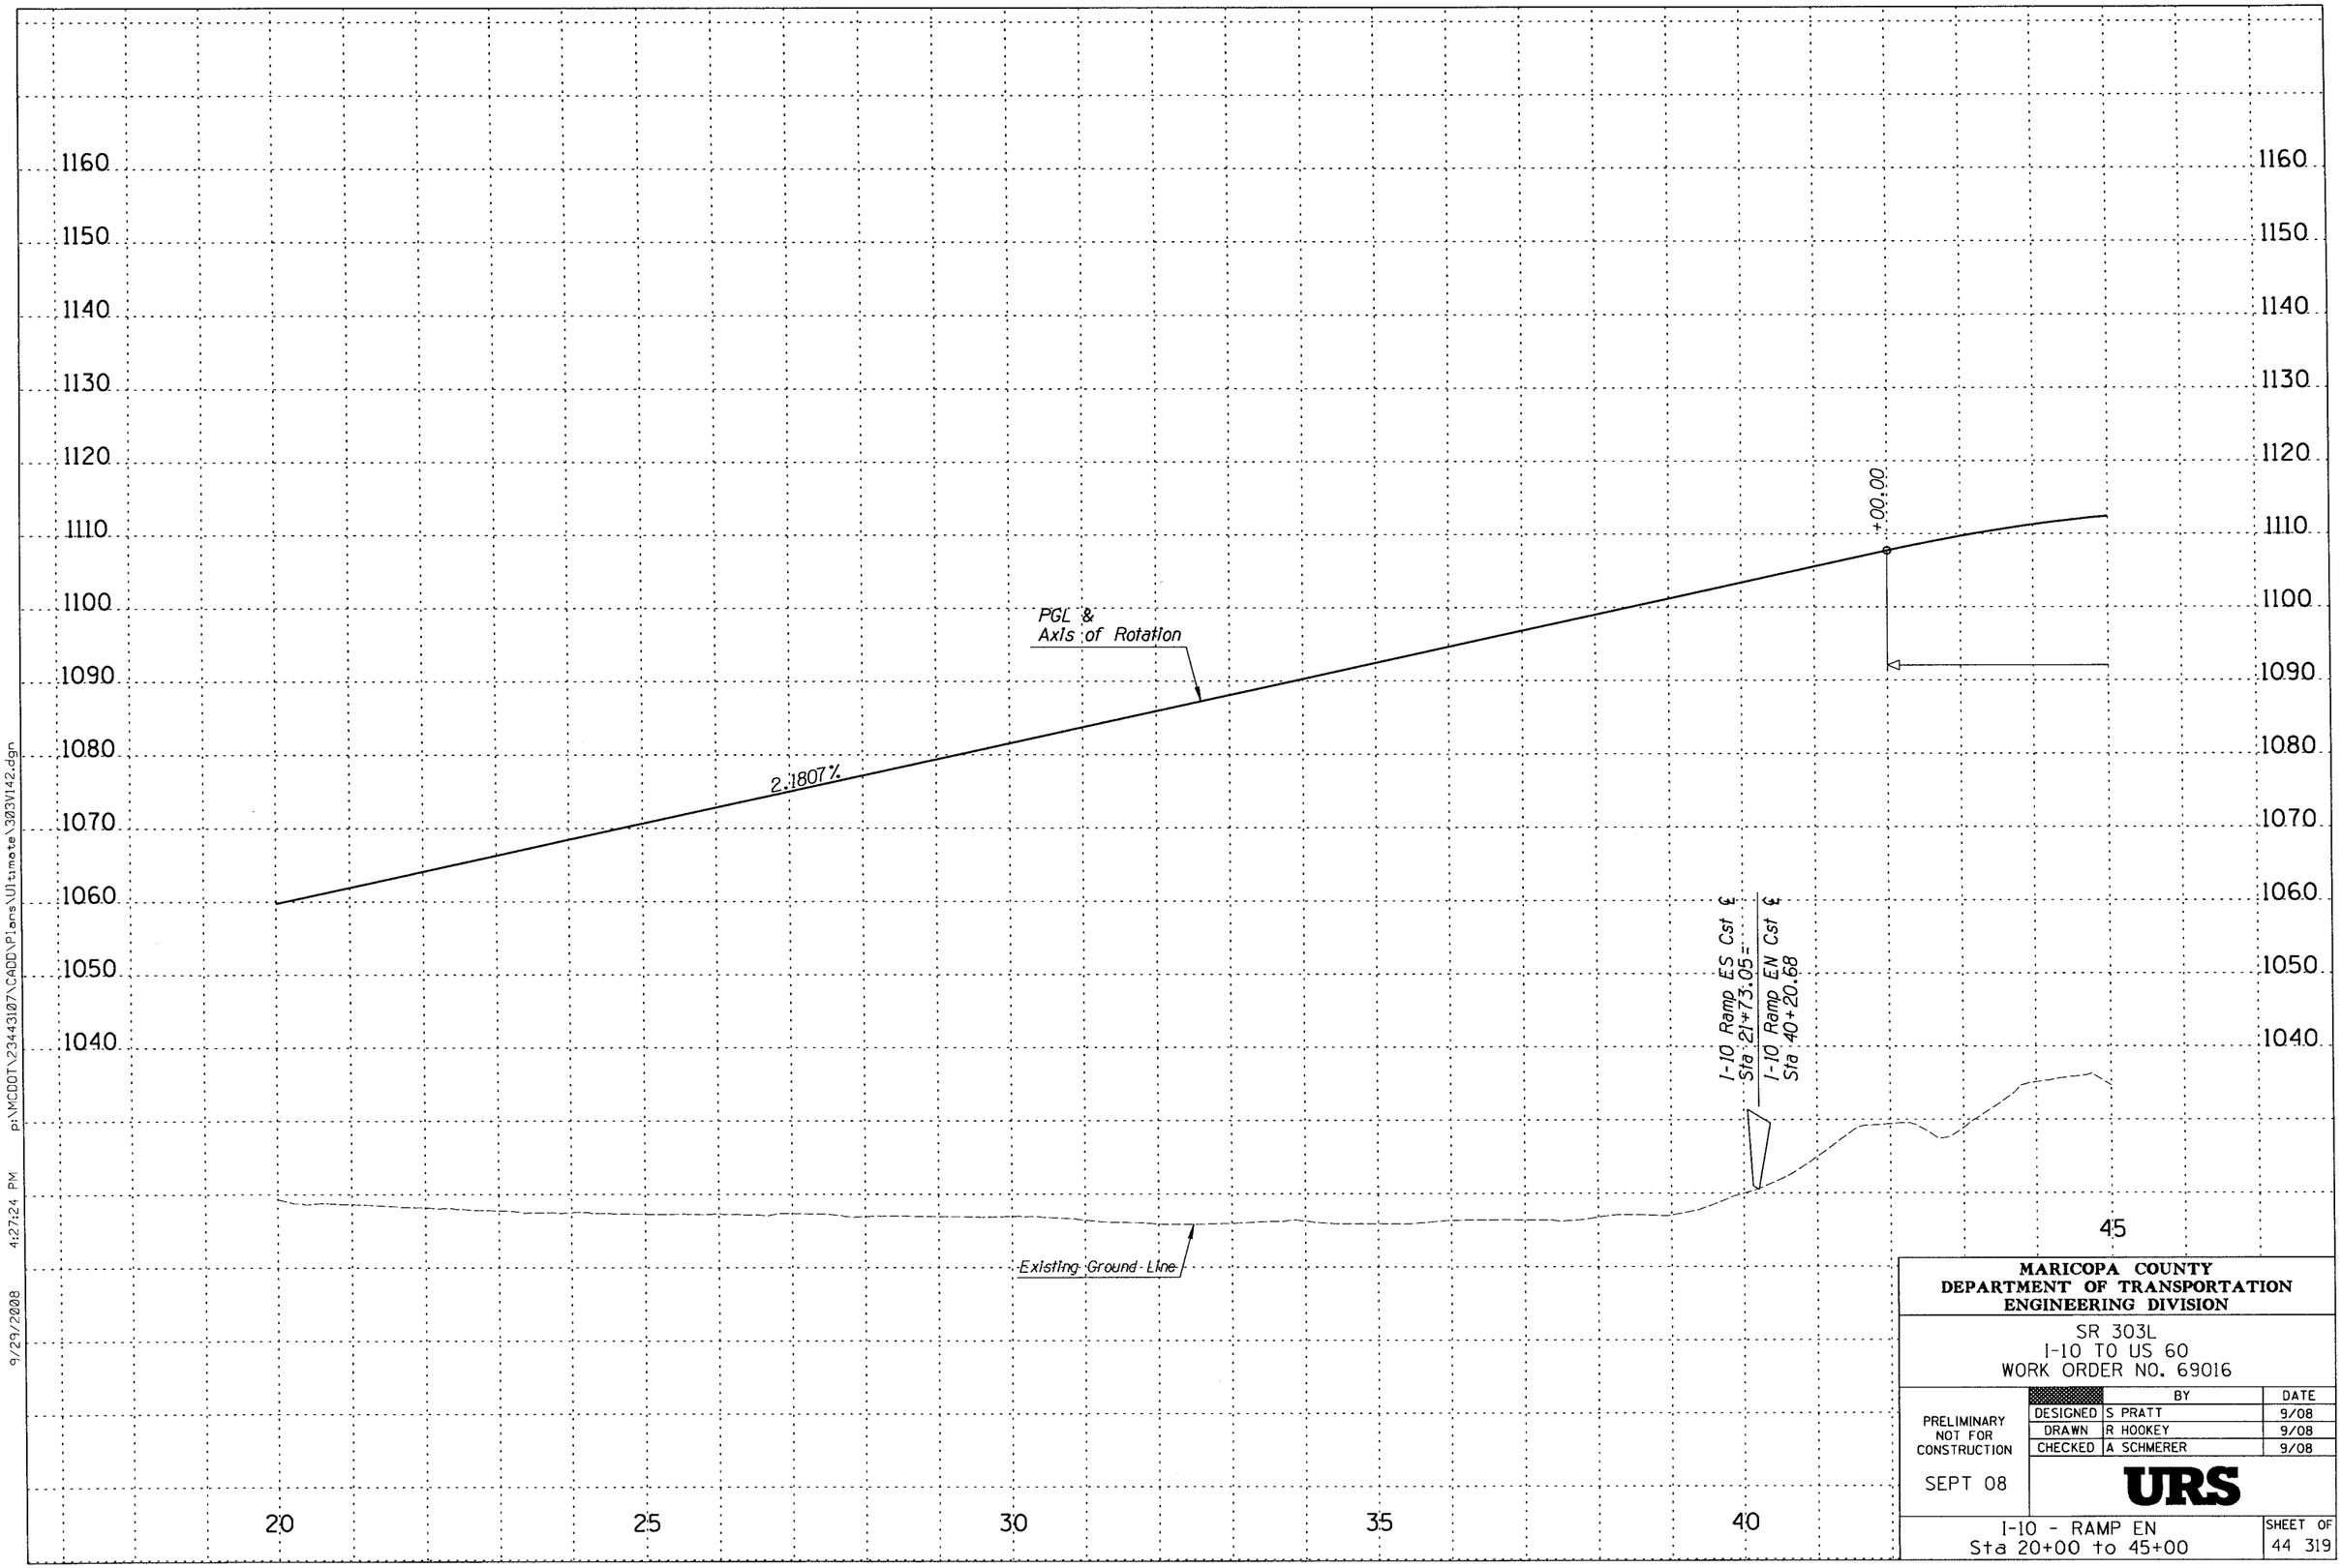

MARICOPA COUNTY
DEPARTMENT OF TRANSPORTATION
ENGINEERING DIVISION

SR 303L
I-10 TO US 60
WORK ORDER NO. 69016

		BY	DATE
PRELIMINARY NOT FOR CONSTRUCTION	DESIGNED	S PRATT	9/08
	DRAWN	R HOOKEY	9/08
	CHECKED	A SCHMERER	9/08

SEPT 08

URS

I-10 - RAMP EN
Sta 20+00 to 45+00

SHEET OF
44 319

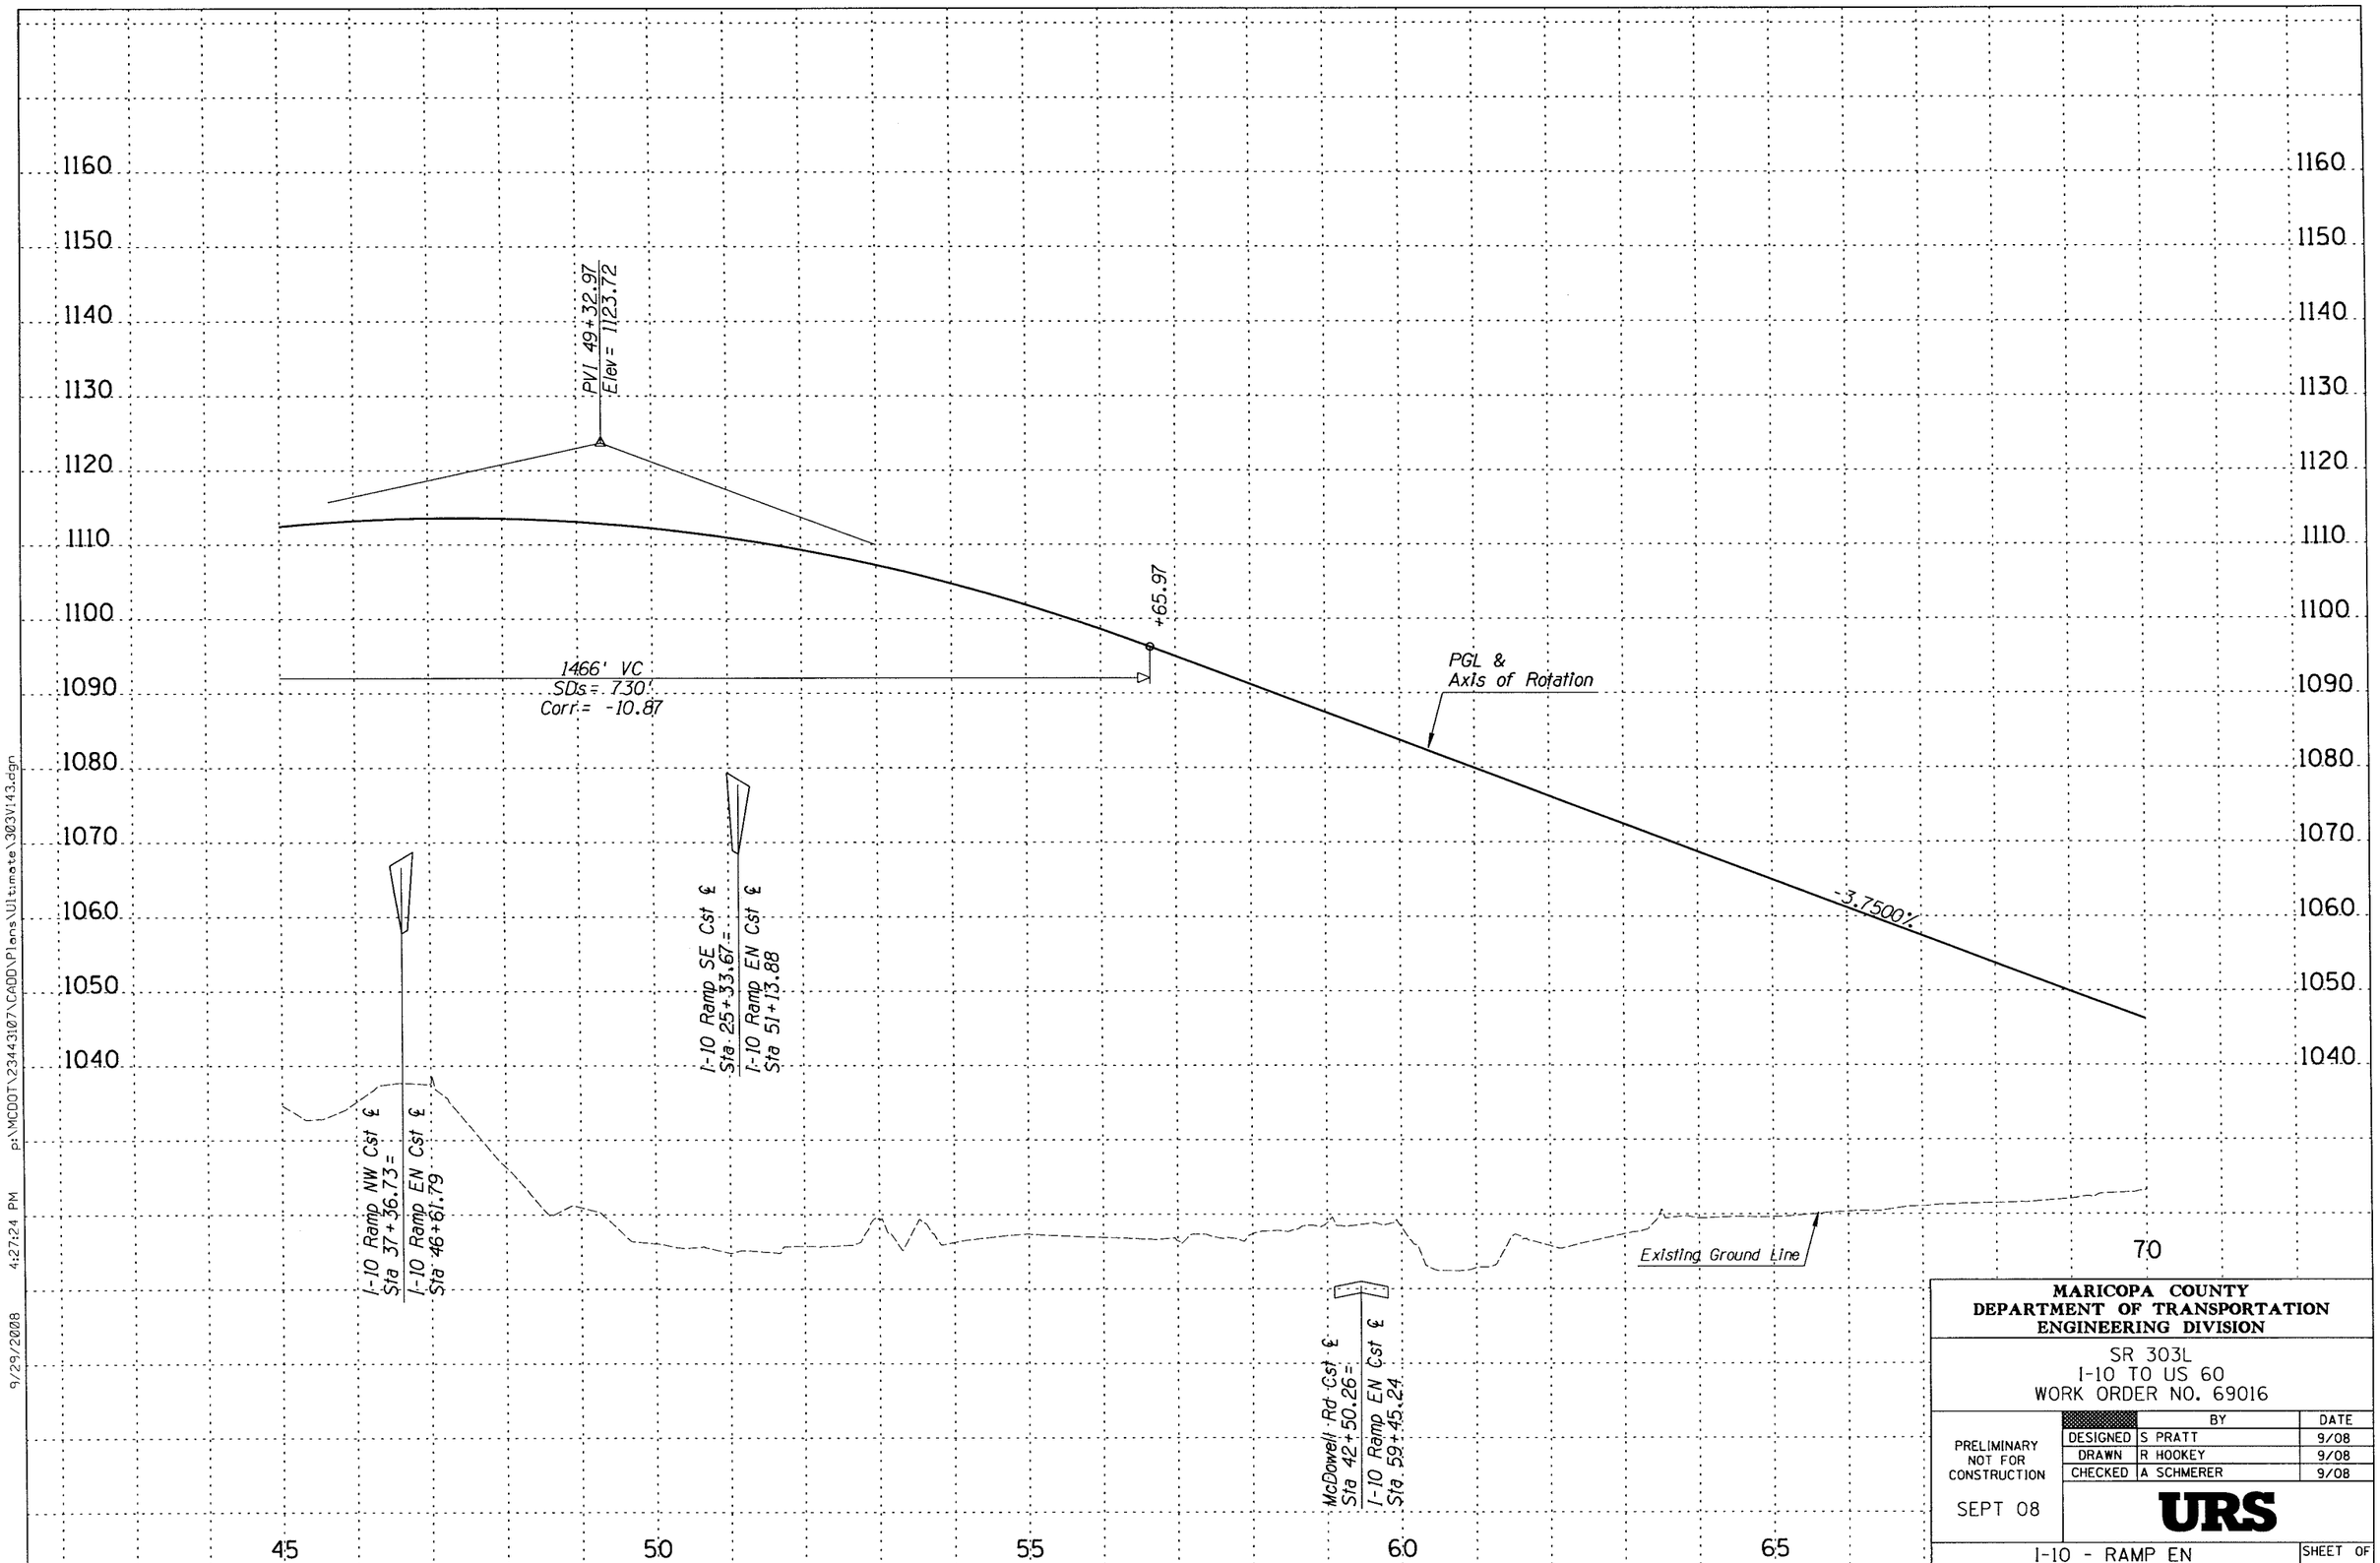

p:\MCDOT\2344307\CADD\Plans\Ultimate\303V143.dgn 9/29/2008 4:27:24 PM

MARICOPA COUNTY
DEPARTMENT OF TRANSPORTATION
ENGINEERING DIVISION

SR 303L
I-10 TO US 60
WORK ORDER NO. 69016

	BY	DATE
DESIGNED	S PRATT	9/08
DRAWN	R HOOKEY	9/08
CHECKED	A SCHMERER	9/08

PRELIMINARY
NOT FOR
CONSTRUCTION

SEPT 08

URS

I-10 - RAMP EN
Sta 45+00 to 70+00

SHEET OF
45 319

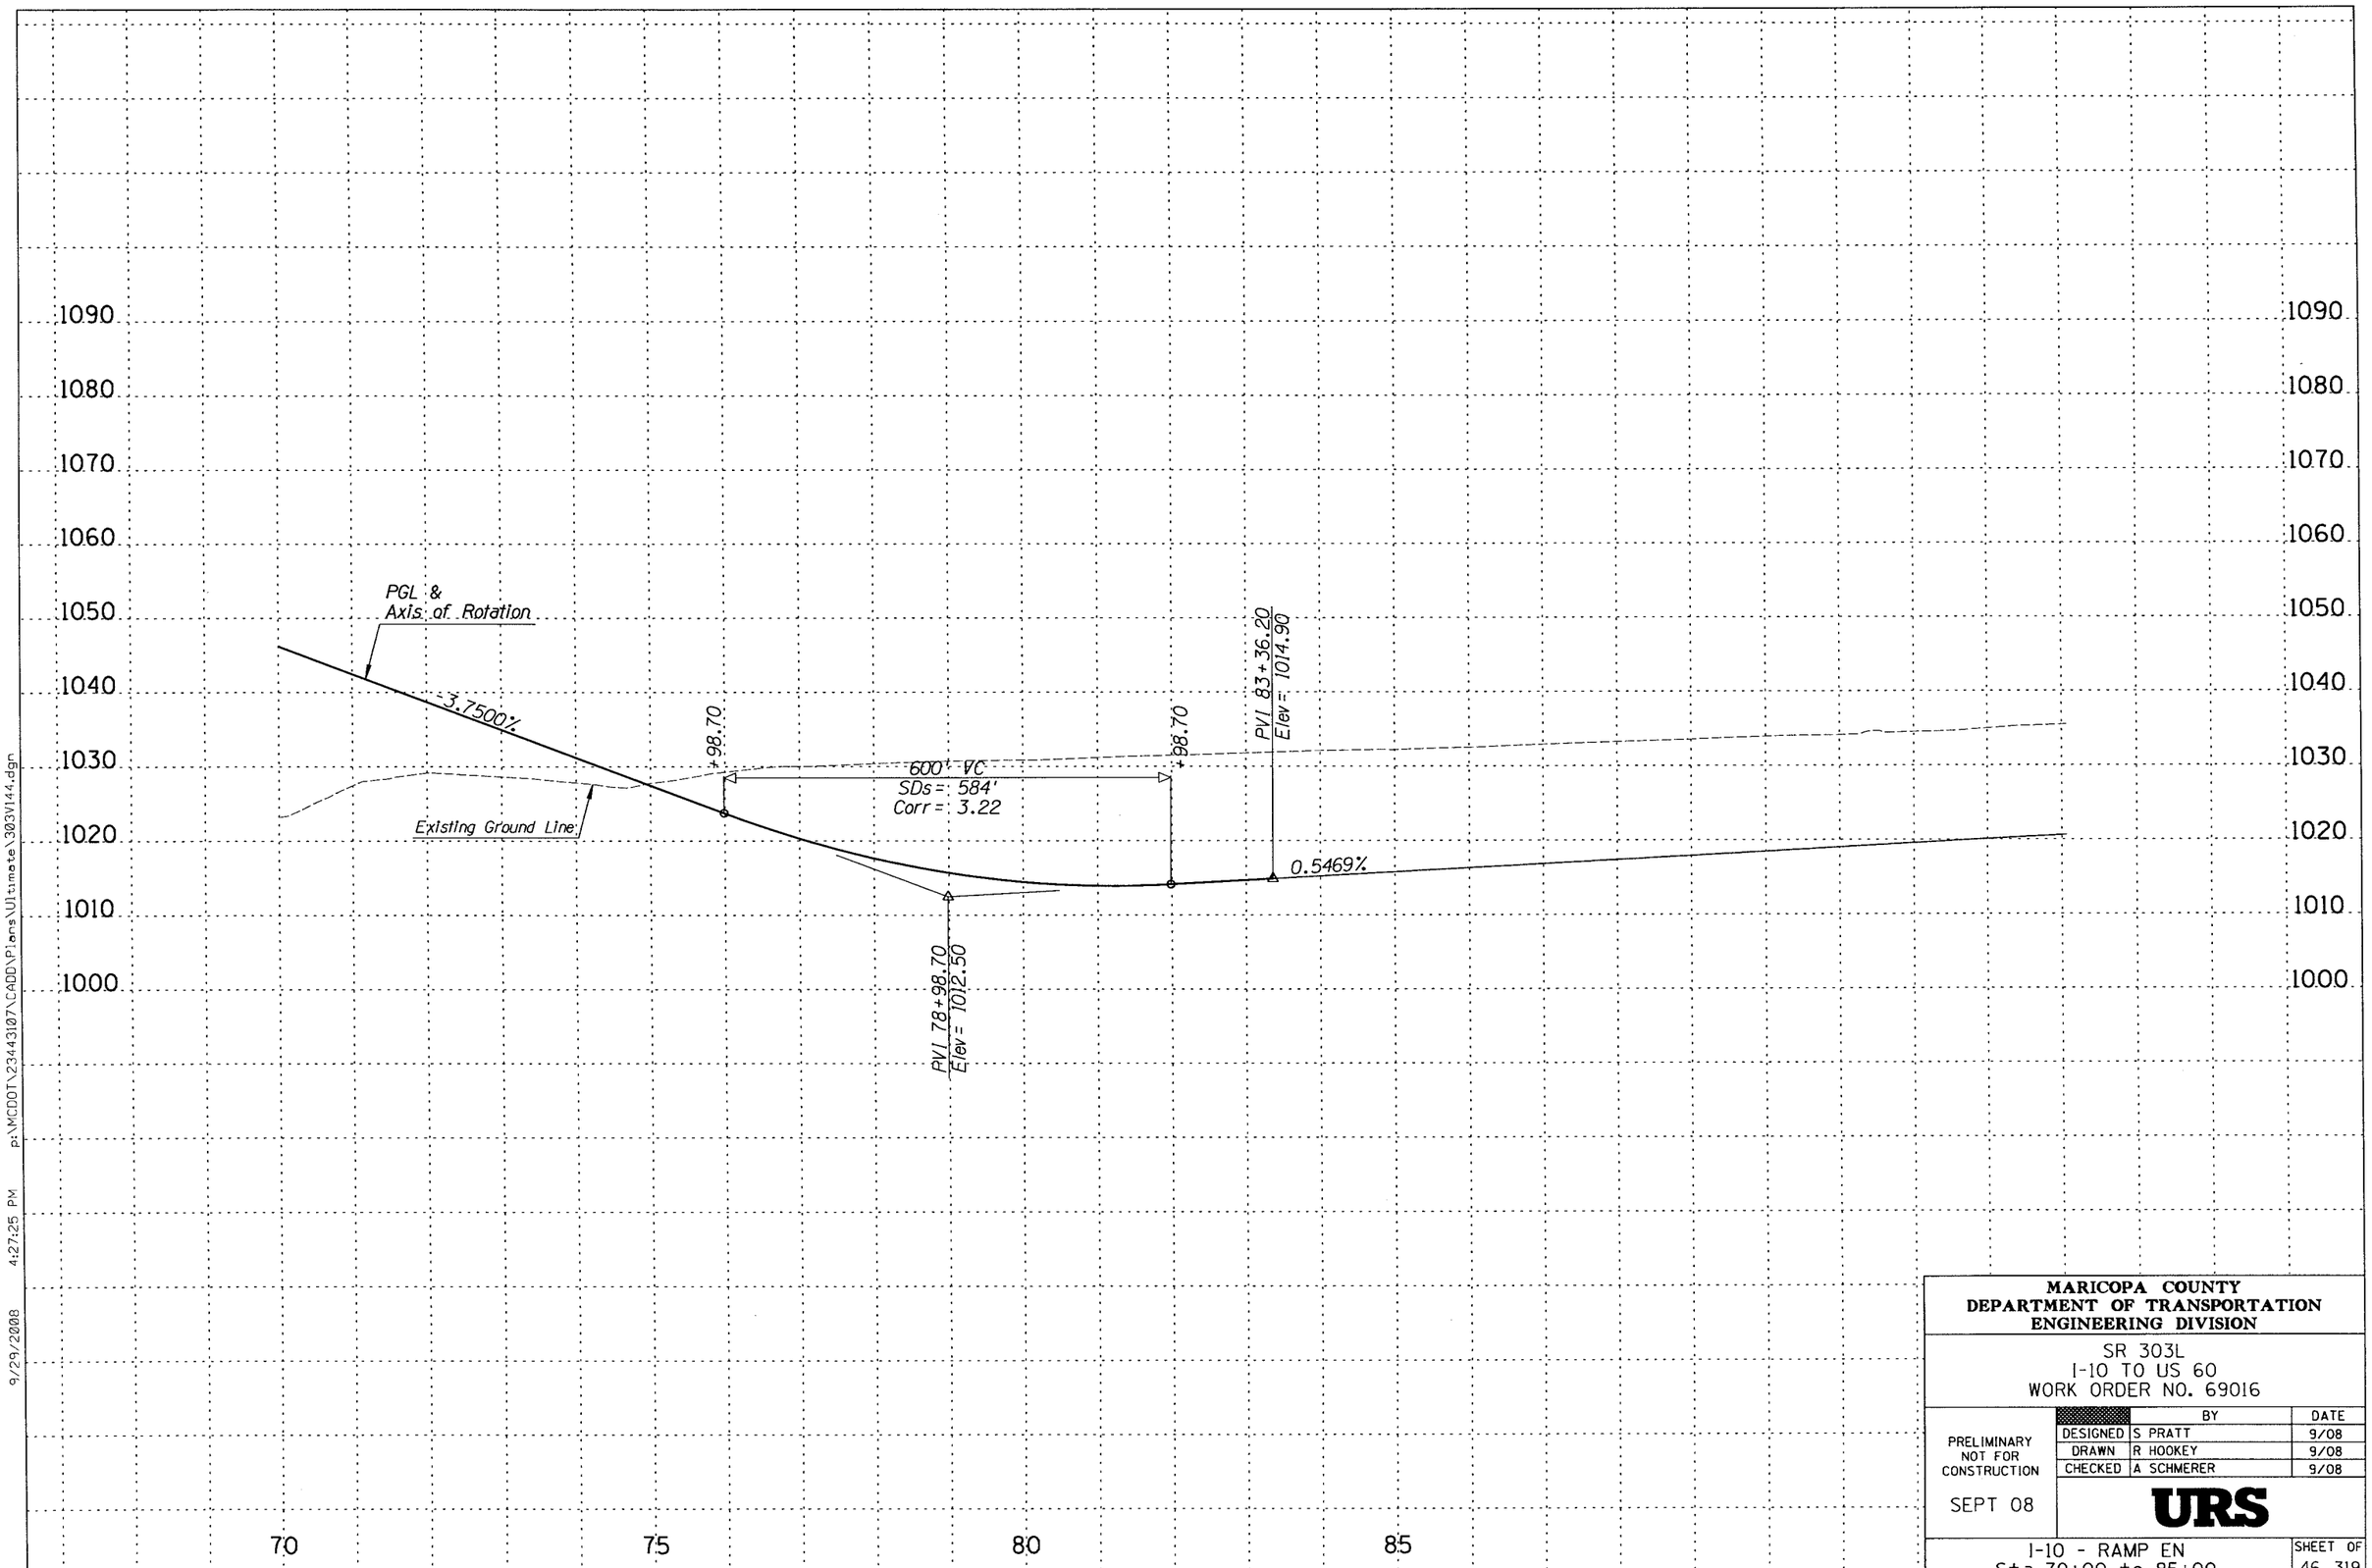

p:\MCDOT\23443107\CADD\Plans\Ultimate\303V144.dgn 9/29/2008 4:27:25 PM

MARICOPA COUNTY
DEPARTMENT OF TRANSPORTATION
ENGINEERING DIVISION

SR 303L
I-10 TO US 60
WORK ORDER NO. 69016

PRELIMINARY
NOT FOR
CONSTRUCTION

SEPT 08

	BY	DATE
DESIGNED	S PRATT	9/08
DRAWN	R HOOKEY	9/08
CHECKED	A SCHMERER	9/08

URS

I-10 - RAMP EN
Sta 70+00 to 85+00

SHEET 46 OF 319

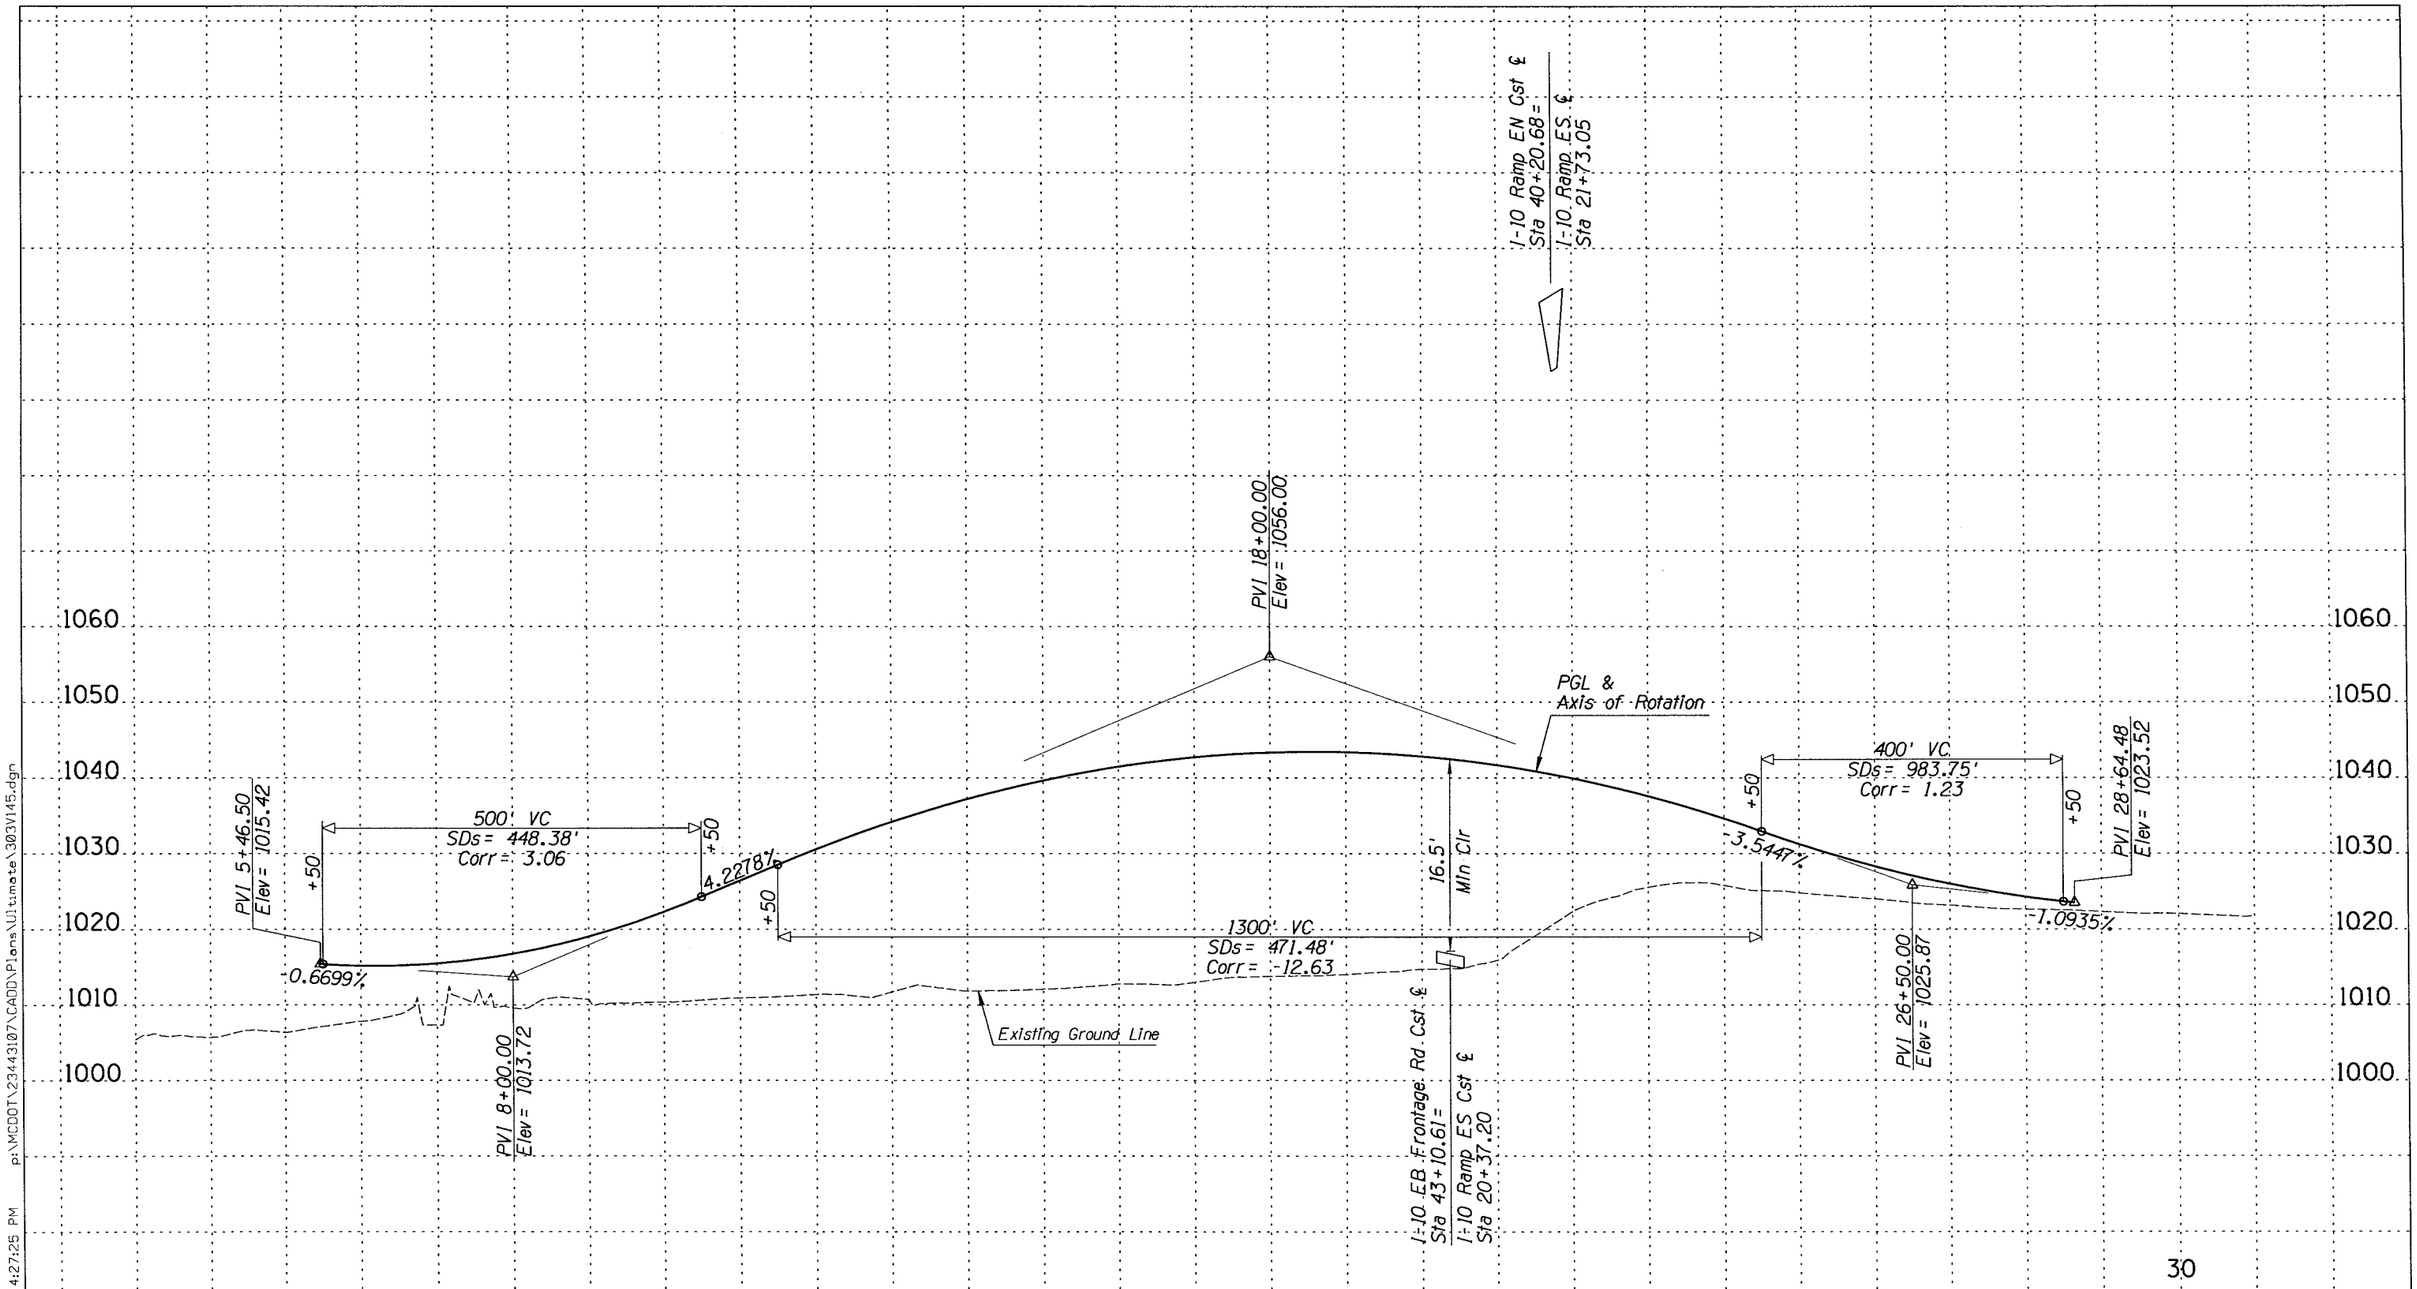

MARICOPA COUNTY
DEPARTMENT OF TRANSPORTATION
ENGINEERING DIVISION

SR 303L
I-10 TO US 60
WORK ORDER NO. 69016

PRELIMINARY
NOT FOR
CONSTRUCTION

SEPT 08

	BY	DATE
DESIGNED	S PRATT	9/08
DRAWN	R HOOKEY	9/08
CHECKED	A SCHMERER	9/08

URS

I-10 - RAMP ES
Sta 5+00 to 25+00

SHEET OF
47 319

9/29/2008 4:27:25 PM p:\MCDOT\23443107\CADD\Plans\Ultimate\303V145.dgn

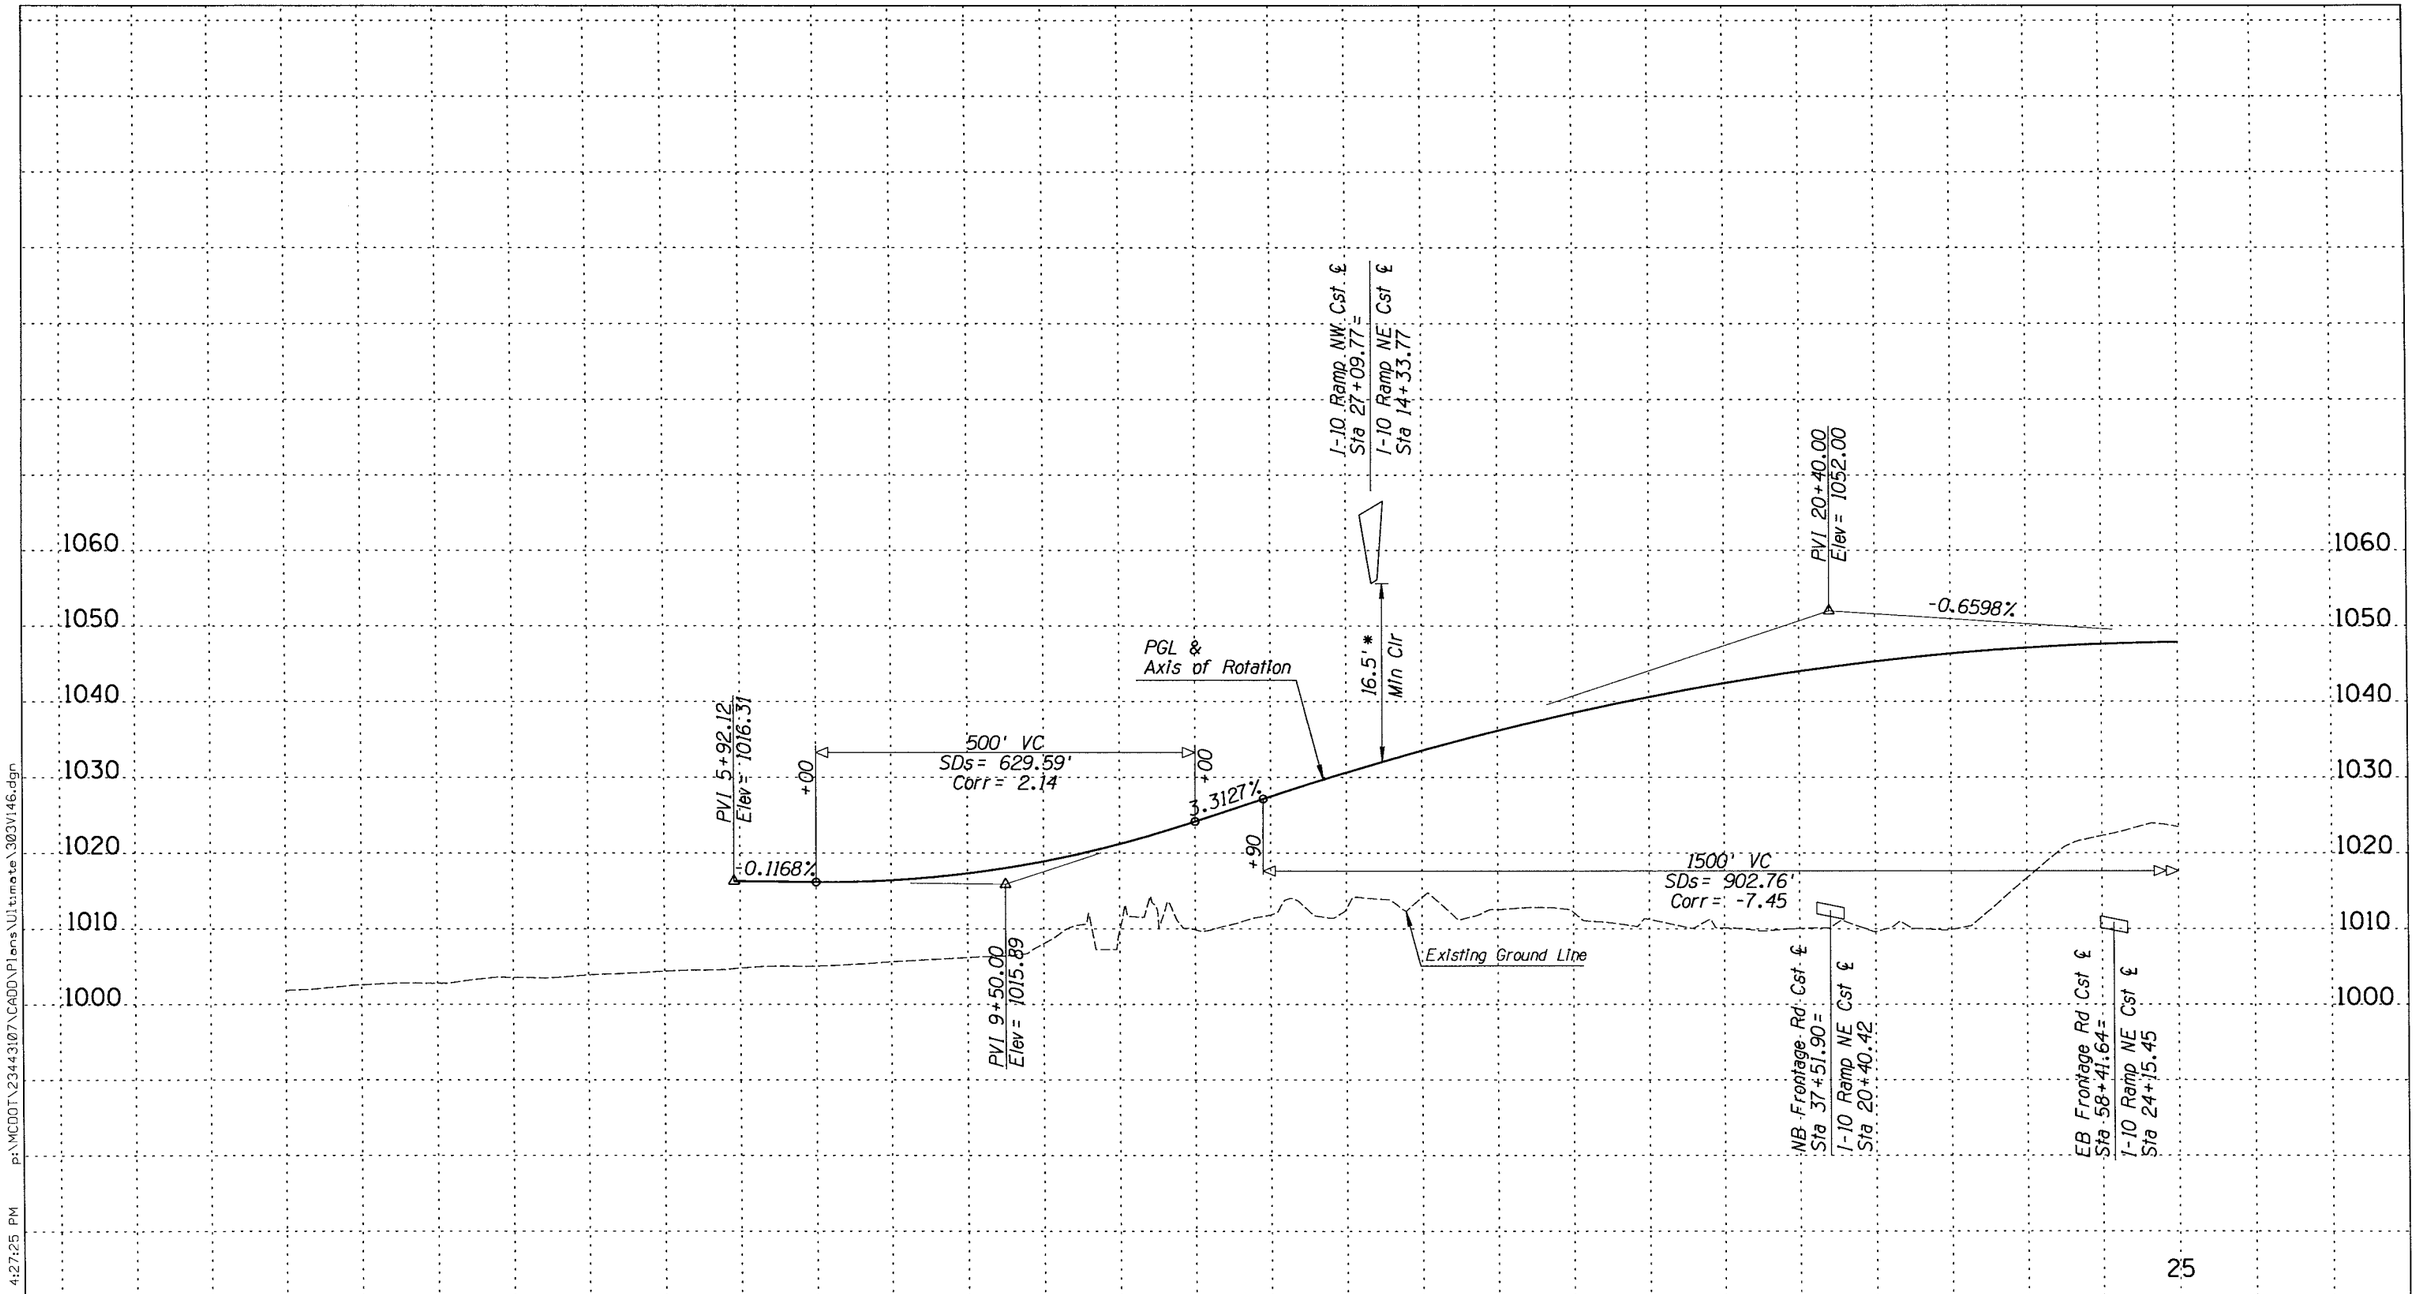

* Additional Clearance Needed for Construction Over Traffic

MARICOPA COUNTY
DEPARTMENT OF TRANSPORTATION
ENGINEERING DIVISION

SR 303L
I-10 TO US 60
WORK ORDER NO. 69016

PRELIMINARY
NOT FOR
CONSTRUCTION

SEPT 08

	BY	DATE
DESIGNED	S PRATT	9/08
DRAWN	R HOOKEY	9/08
CHECKED	A SCHMERER	9/08

URS

I-10 - RAMP NE
Sta 5+00 to 25+00

SHEET OF
48 319

9/29/2008 4:27:25 PM p:\MCDOT\23443107\CADD\Plans\Ultimate\303V146.dgn

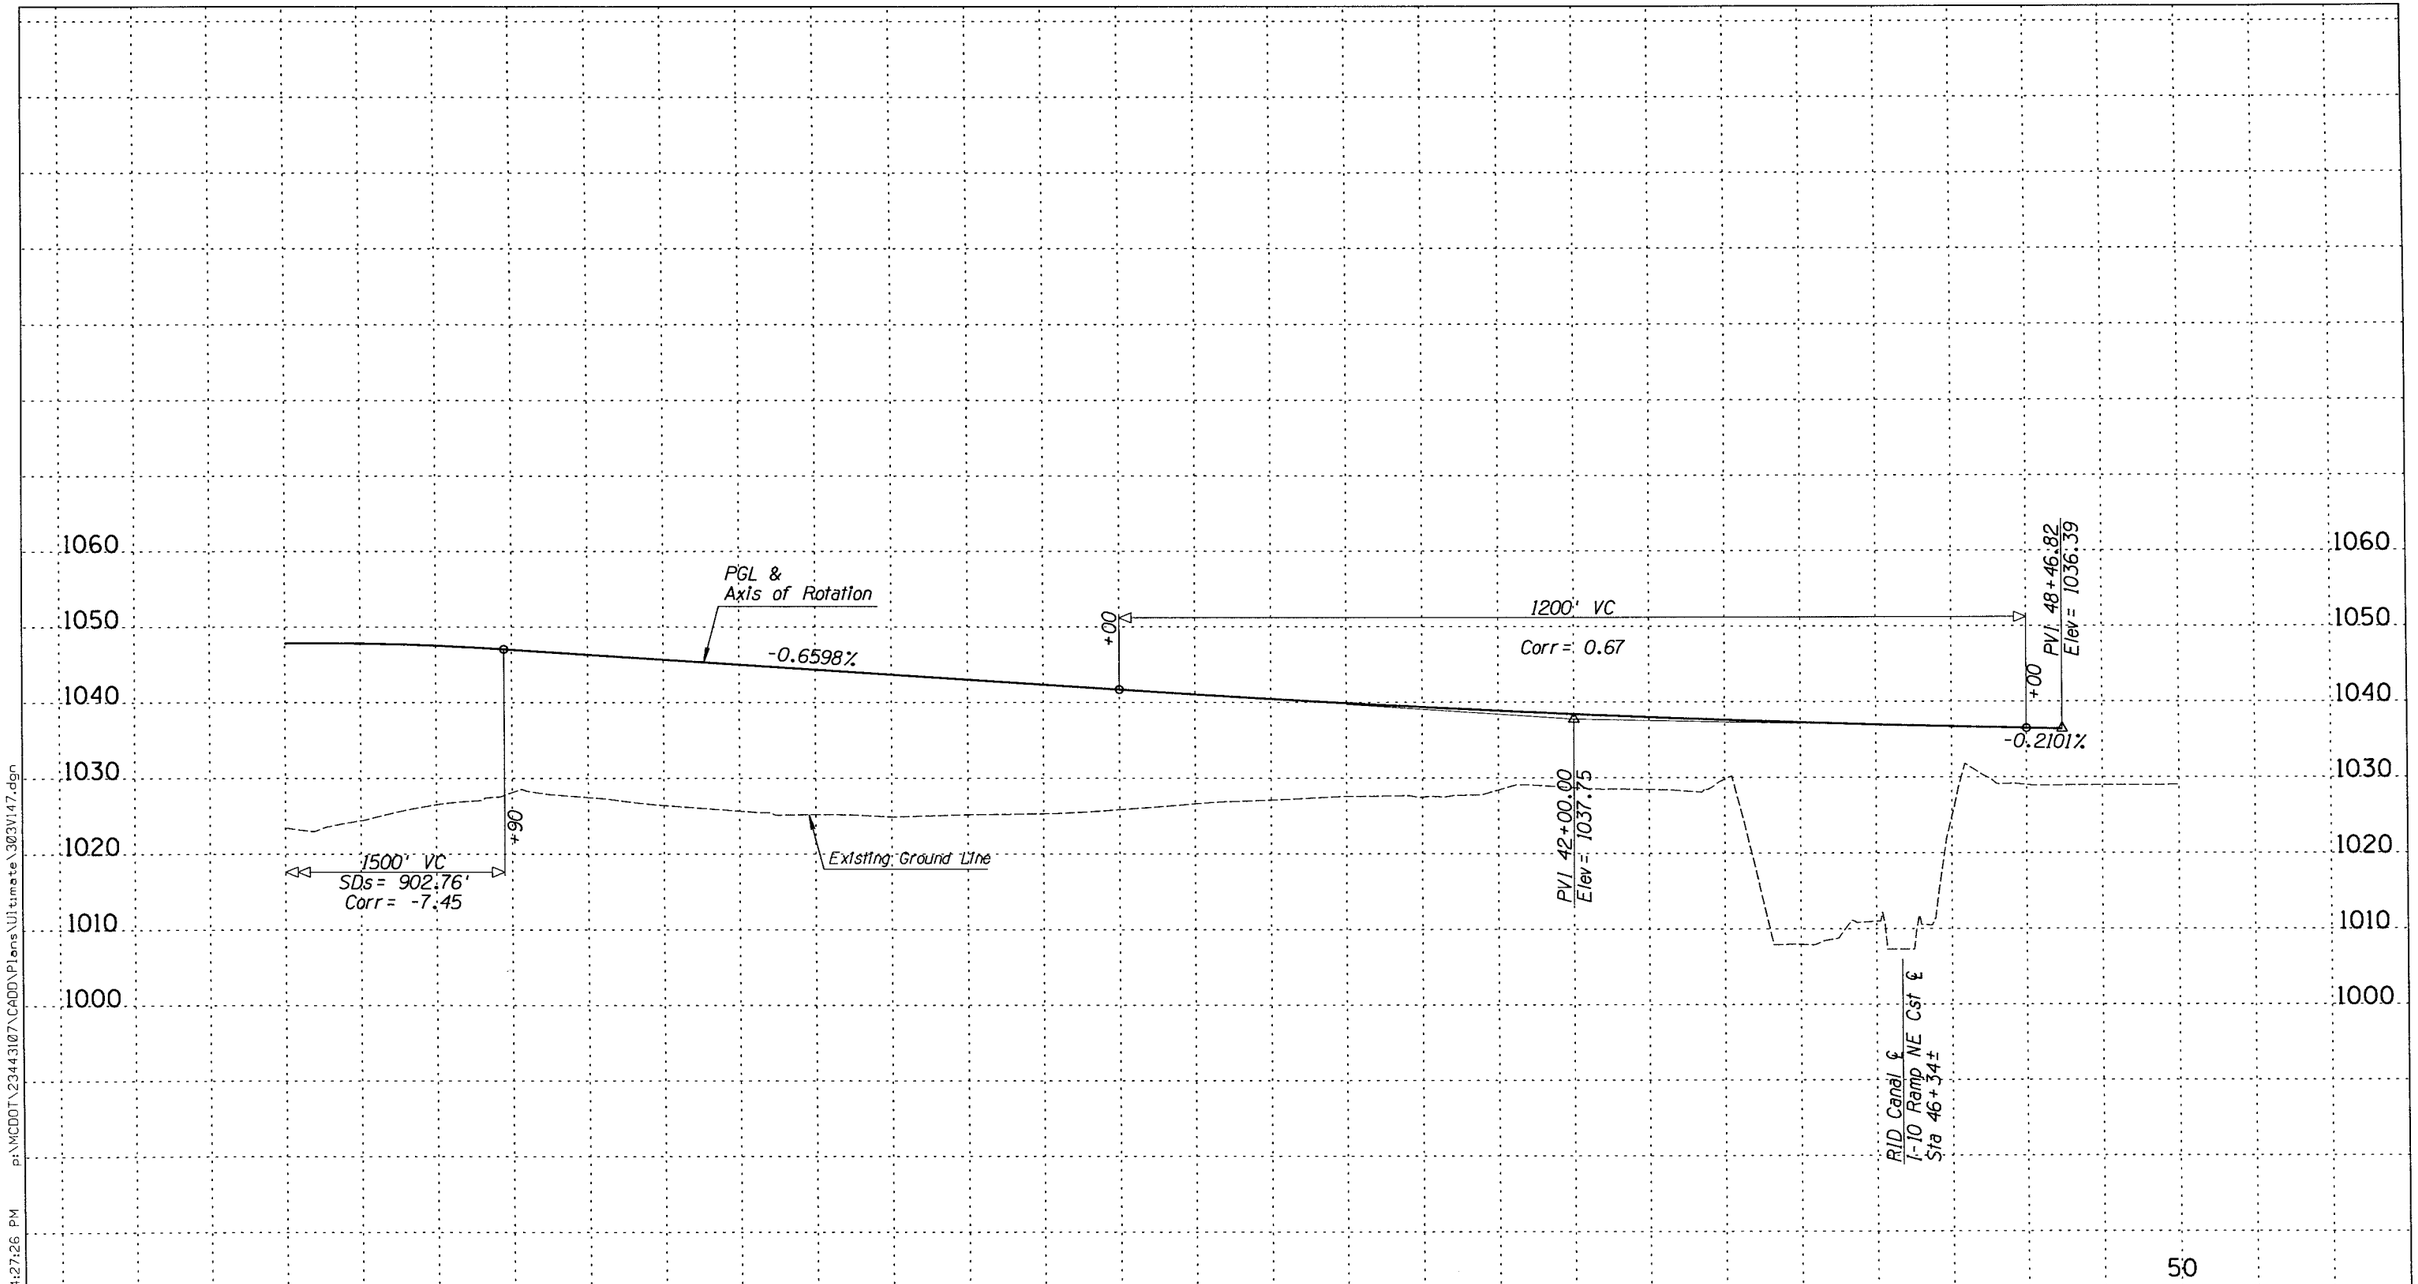

MARICOPA COUNTY
DEPARTMENT OF TRANSPORTATION
ENGINEERING DIVISION

SR 303L
I-10 TO US 60
WORK ORDER NO. 69016

		BY	DATE
PRELIMINARY NOT FOR CONSTRUCTION	DESIGNED	S PRATT	9/08
	DRAWN	R HOOKEY	9/08
	CHECKED	A SCHMERER	9/08

SEPT 08

URS

I-10 - RAMP NE
Sta 25+00 to 50+00

SHEET OF
49 319

9/29/2008 4:27:26 PM p:\MCDOT\23443107\CADD\Plans\Ultimate\303V147.dgn

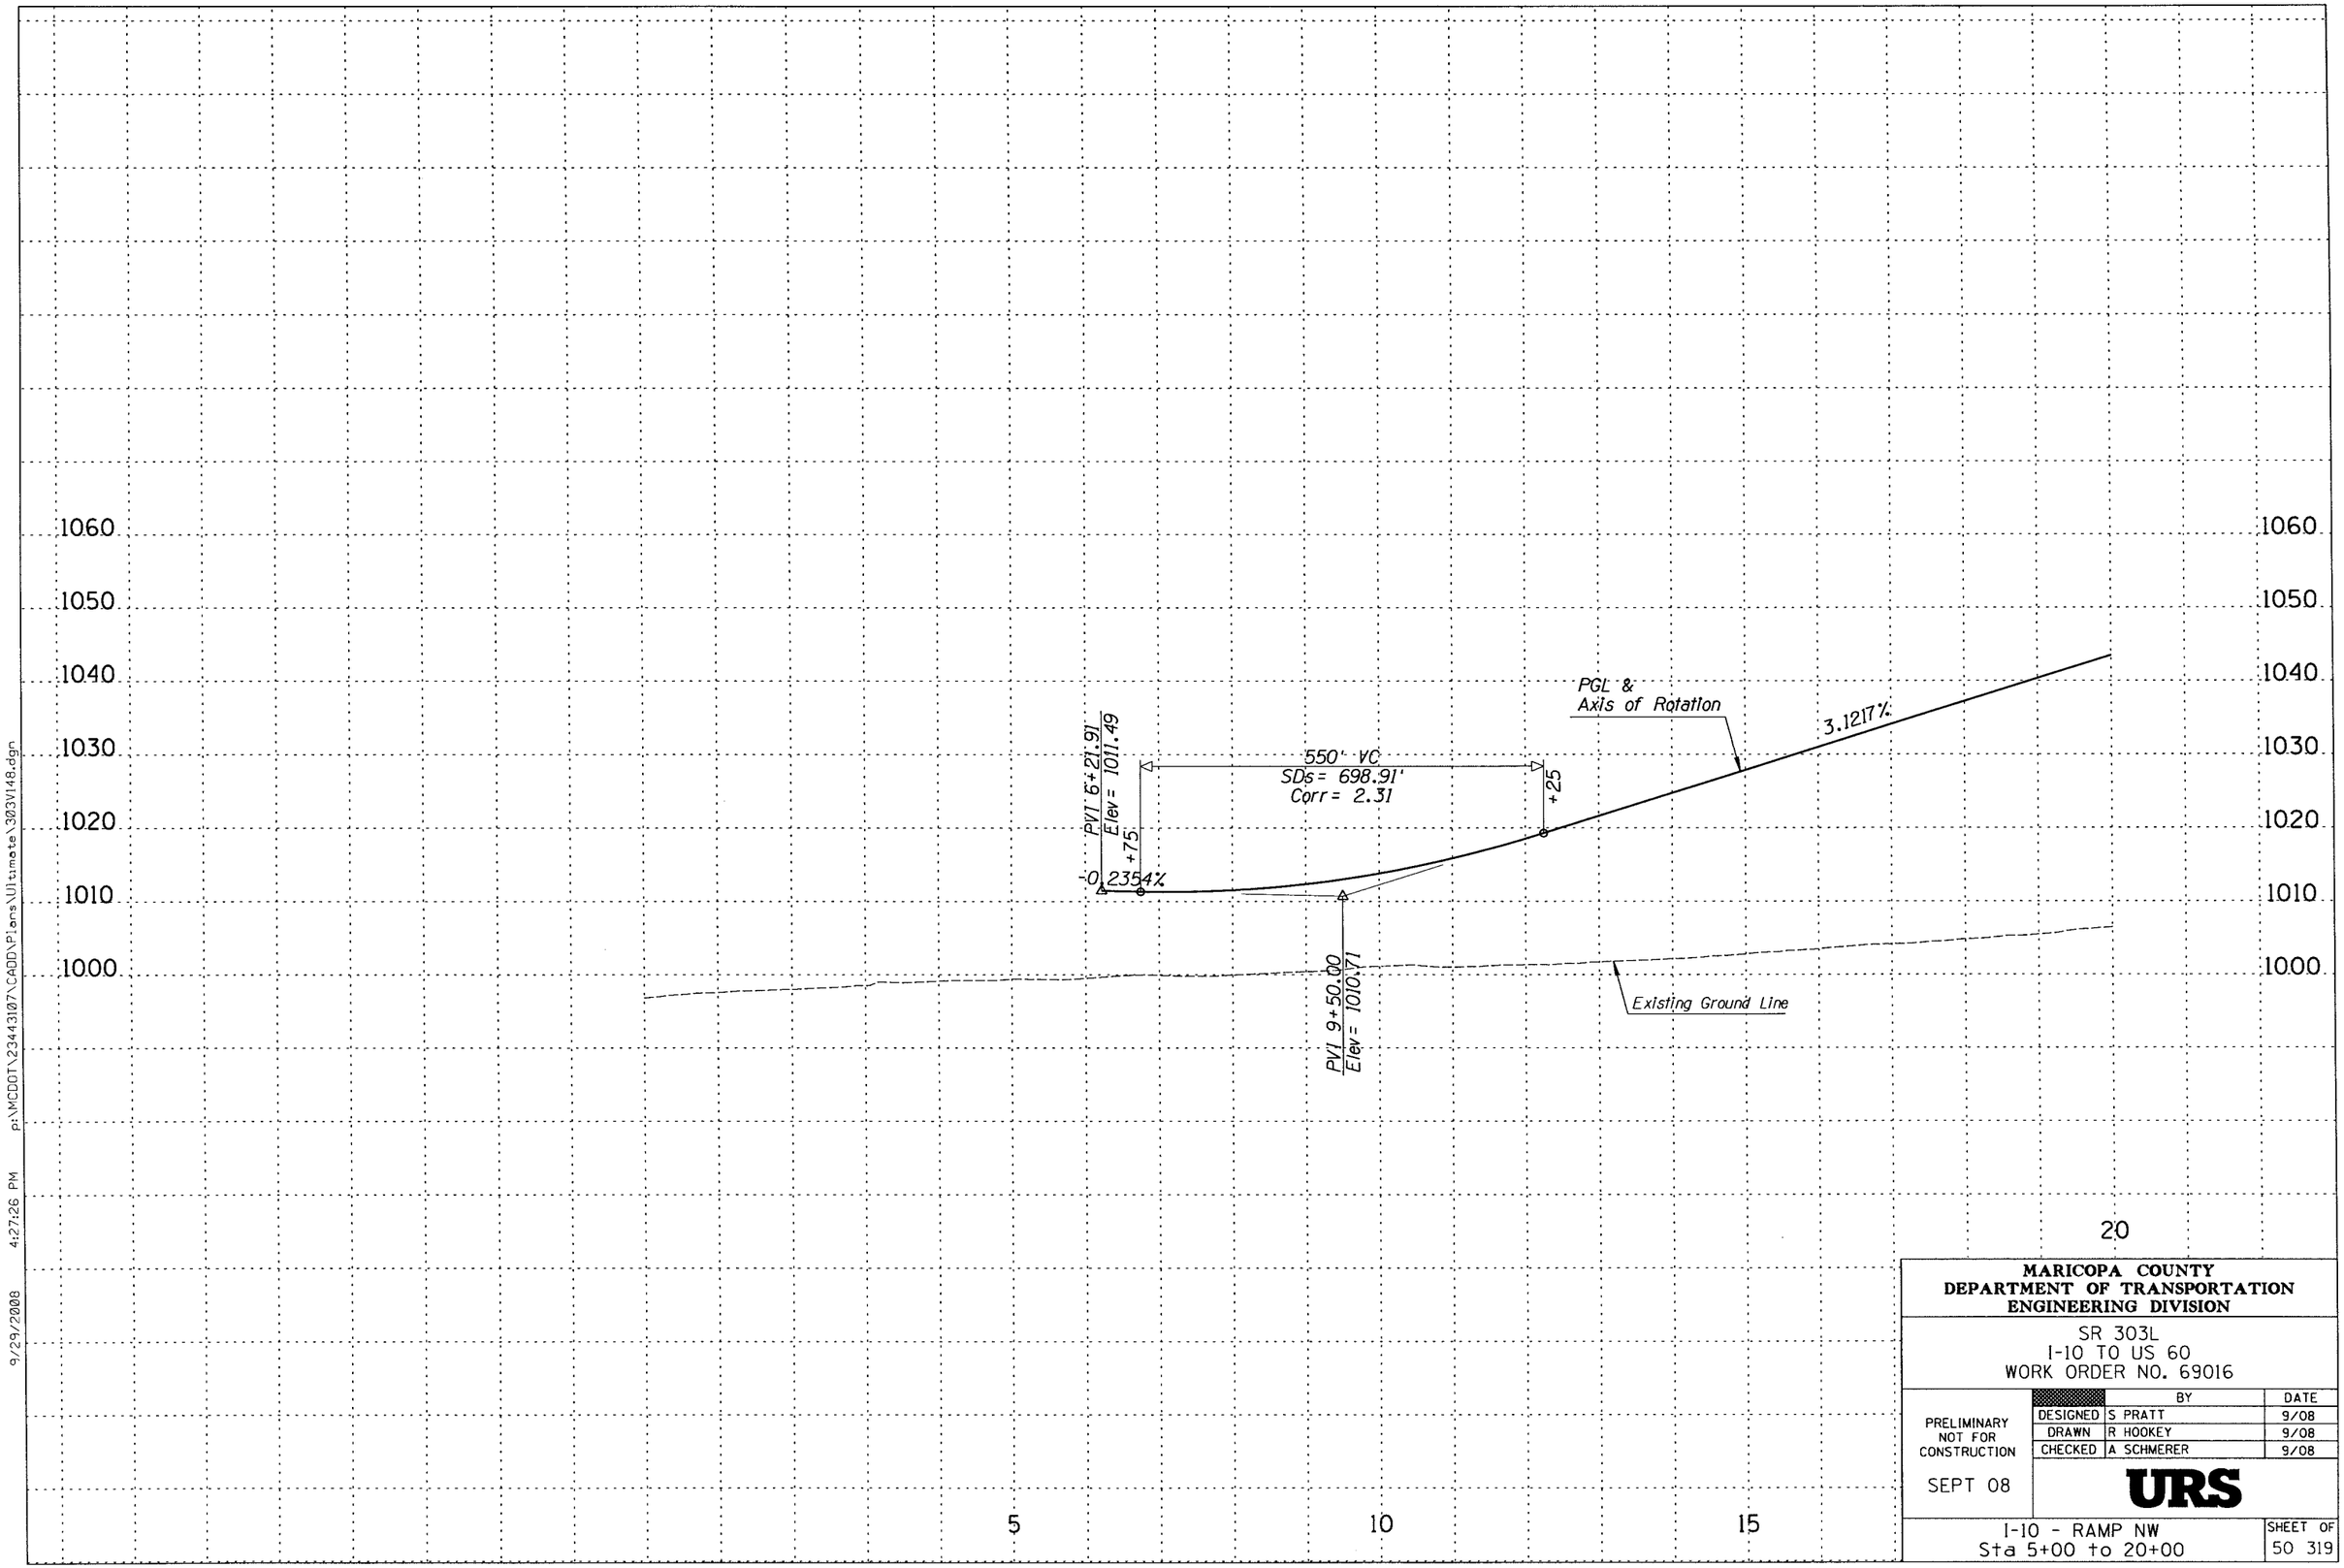

MARICOPA COUNTY
DEPARTMENT OF TRANSPORTATION
ENGINEERING DIVISION

SR 303L
I-10 TO US 60
WORK ORDER NO. 69016

		BY	DATE
PRELIMINARY NOT FOR CONSTRUCTION	DESIGNED	S PRATT	9/08
	DRAWN	R HOOKEY	9/08
	CHECKED	A SCHMERER	9/08
SEPT 08	URS		

I-10 - RAMP NW
Sta 5+00 to 20+00

SHEET OF
50 319

9/29/2008 4:27:26 PM p:\MCDOT\23443107\CADD\Plans\Ultimate\303V148.dgn

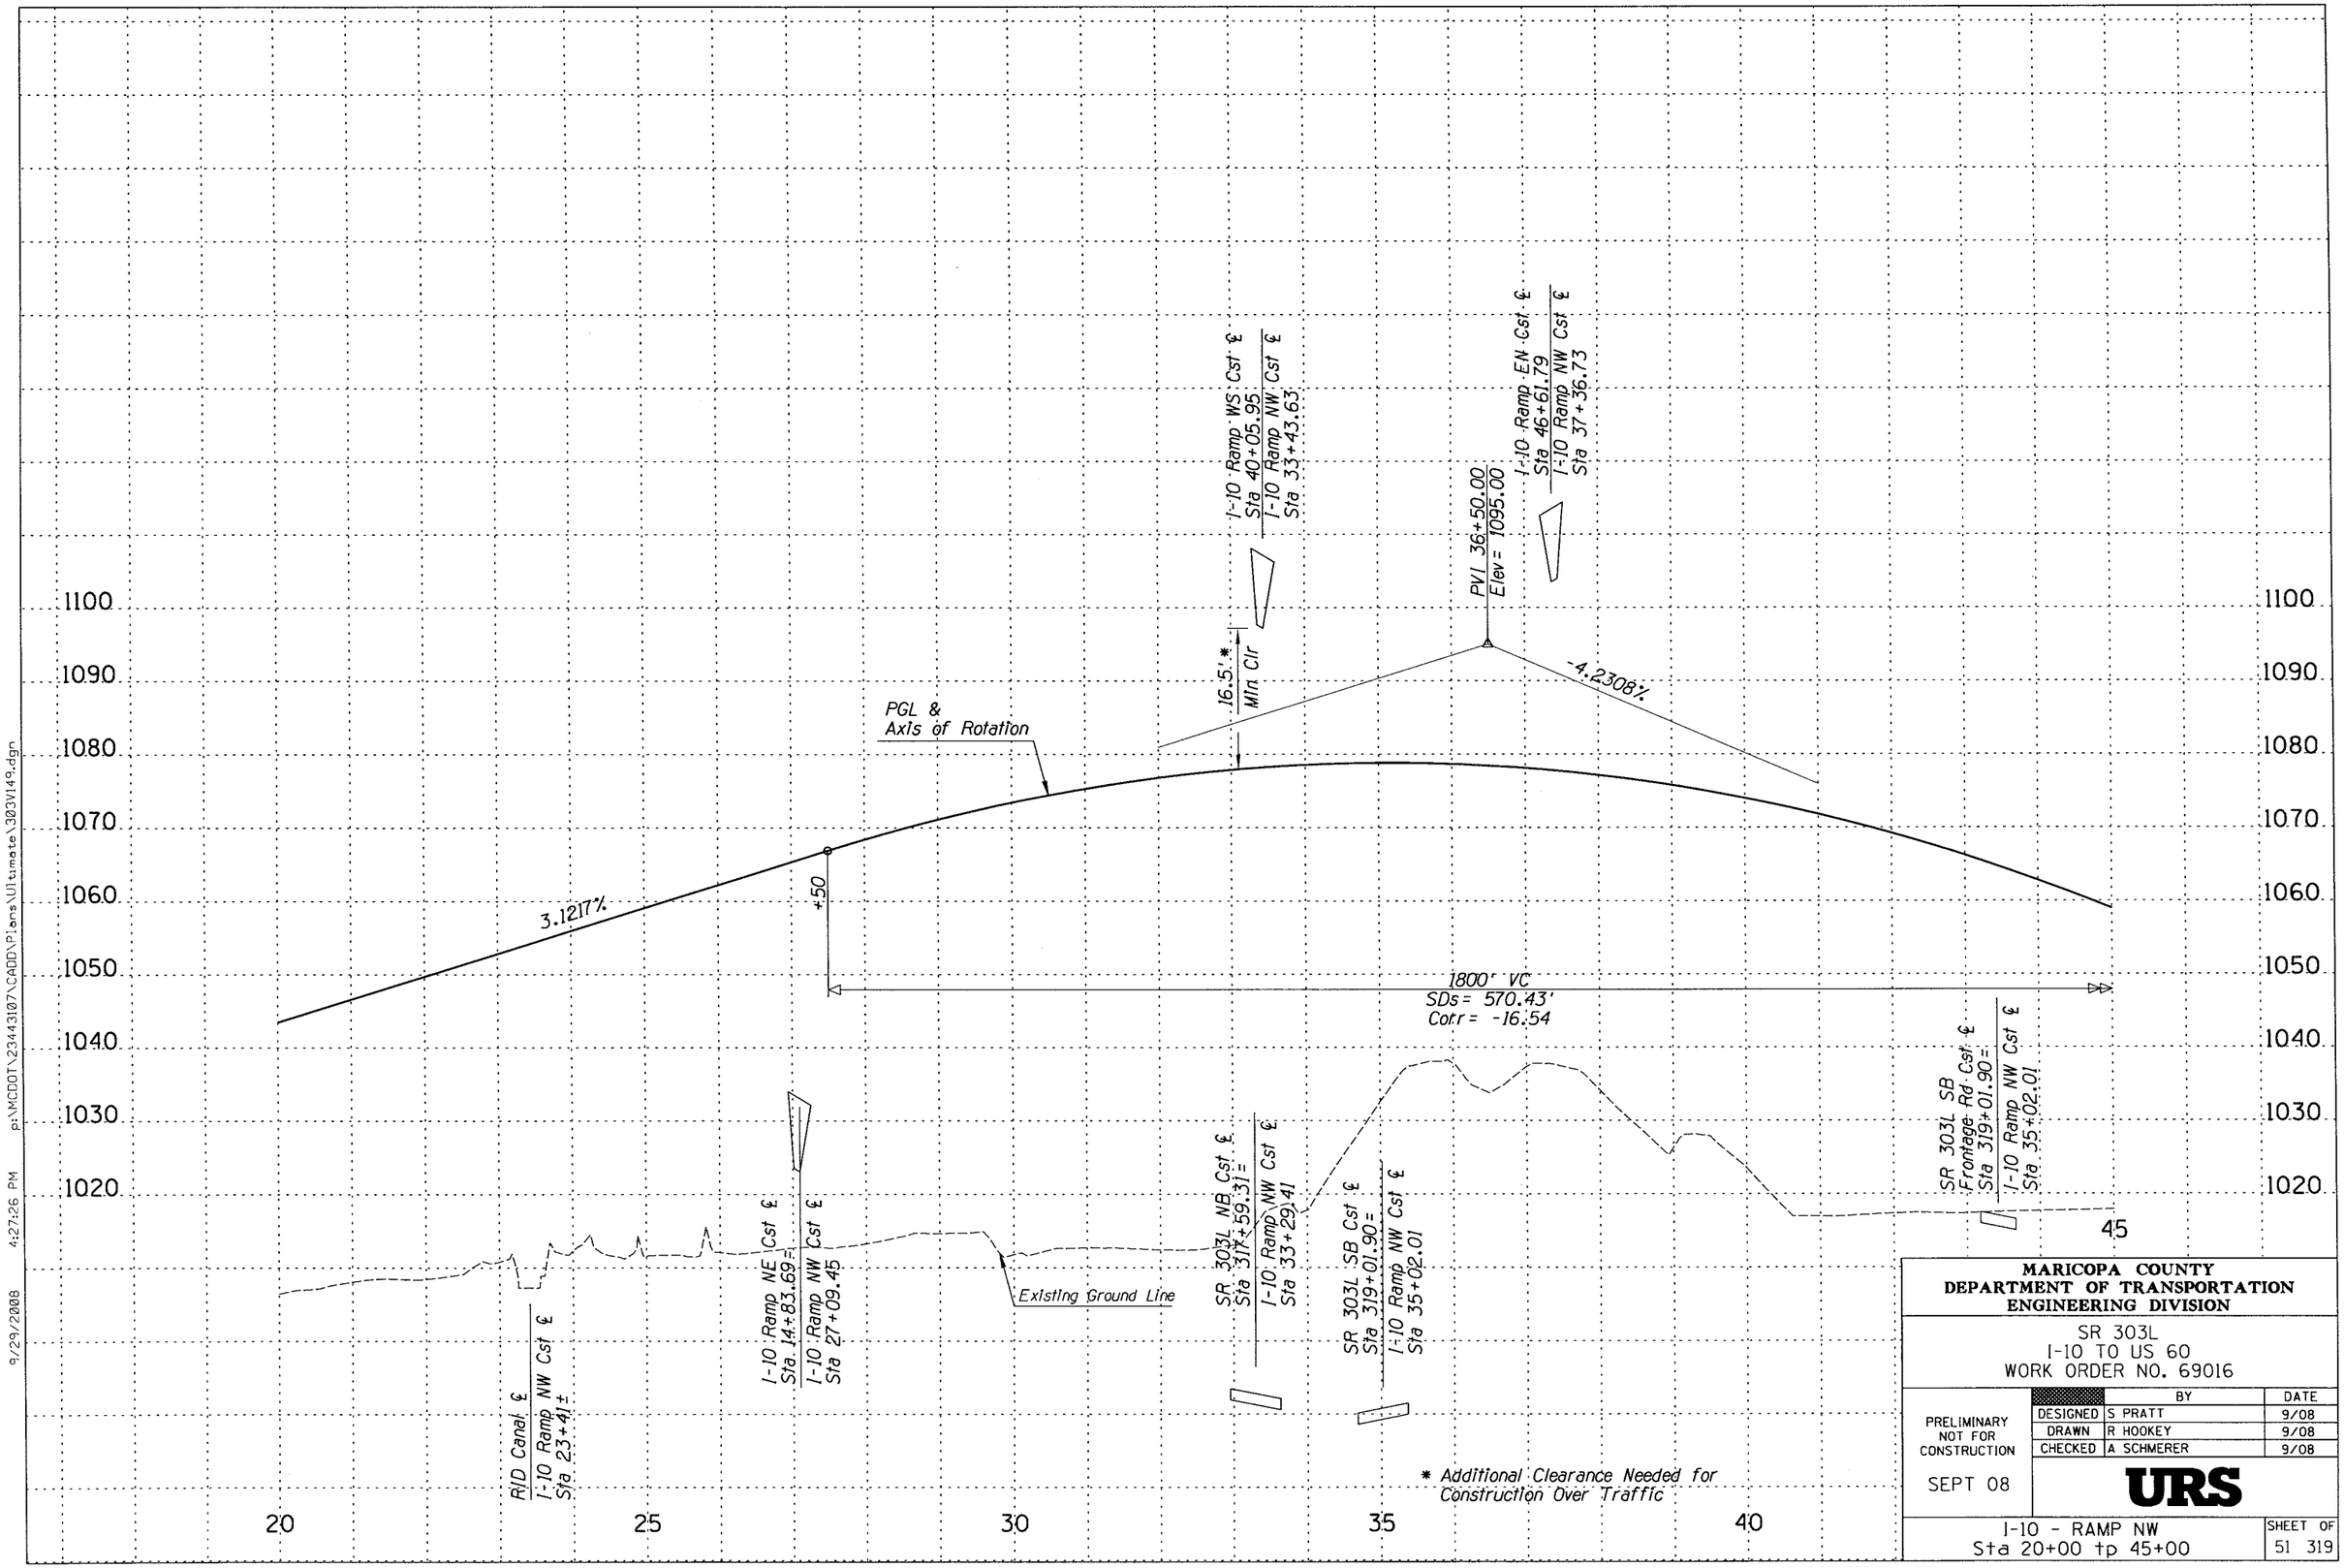

9/29/2008 4:27:26 PM p:\MCDOT\23443107\CADD\Plans\Ultimate\303V149.dgn

MARICOPA COUNTY
DEPARTMENT OF TRANSPORTATION
ENGINEERING DIVISION

SR 303L
I-10 TO US 60
WORK ORDER NO. 69016

	BY	DATE
DESIGNED	S PRATT	9/08
DRAWN	R HOOKEY	9/08
CHECKED	A SCHMERER	9/08

PRELIMINARY
NOT FOR
CONSTRUCTION

SEPT 08

URS

I-10 - RAMP NW
Sta 20+00 tp 45+00

SHEET OF
51 319

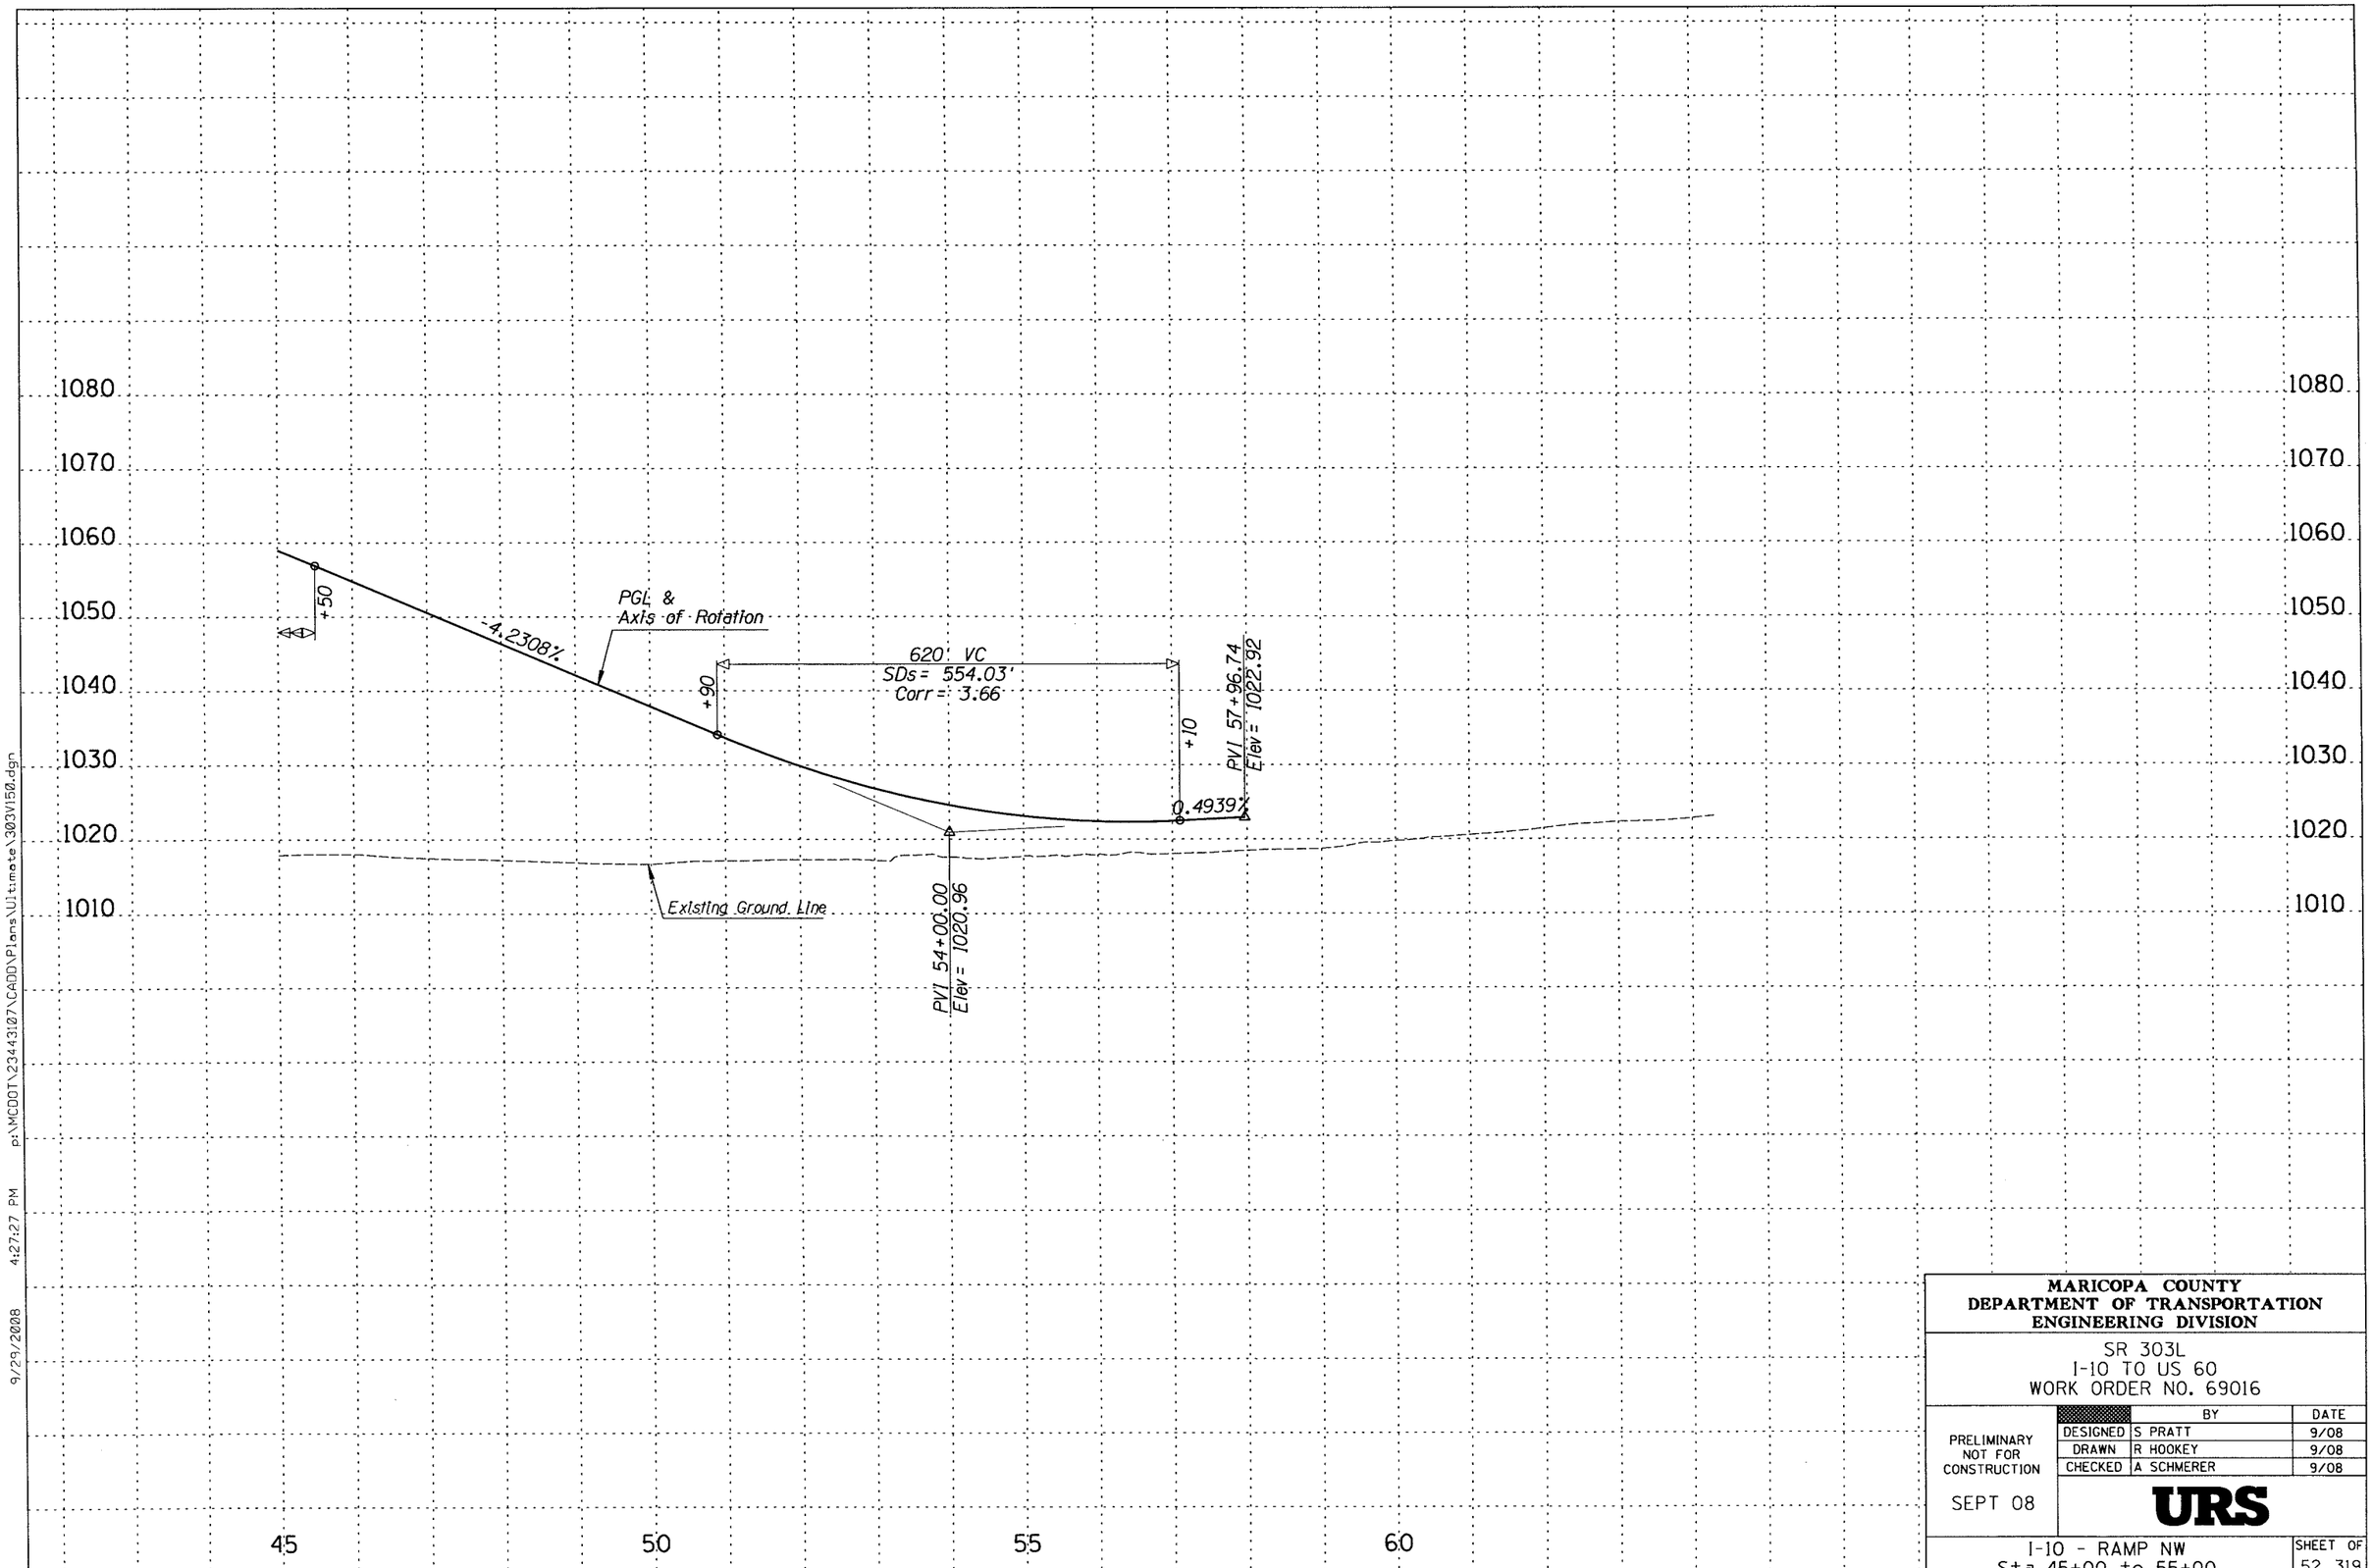

MARICOPA COUNTY
DEPARTMENT OF TRANSPORTATION
ENGINEERING DIVISION

SR 303L
I-10 TO US 60
WORK ORDER NO. 69016

PRELIMINARY
NOT FOR
CONSTRUCTION

SEPT 08

	BY	DATE
DESIGNED	S PRATT	9/08
DRAWN	R HOOKEY	9/08
CHECKED	A SCHMERER	9/08

URS

I-10 - RAMP NW
Sta 45+00 to 55+00

SHEET OF
52 319

9/29/2008 4:27:27 PM p:\MCDOT\23443107\CADD\Plans\Ultimate\303V150.dgn

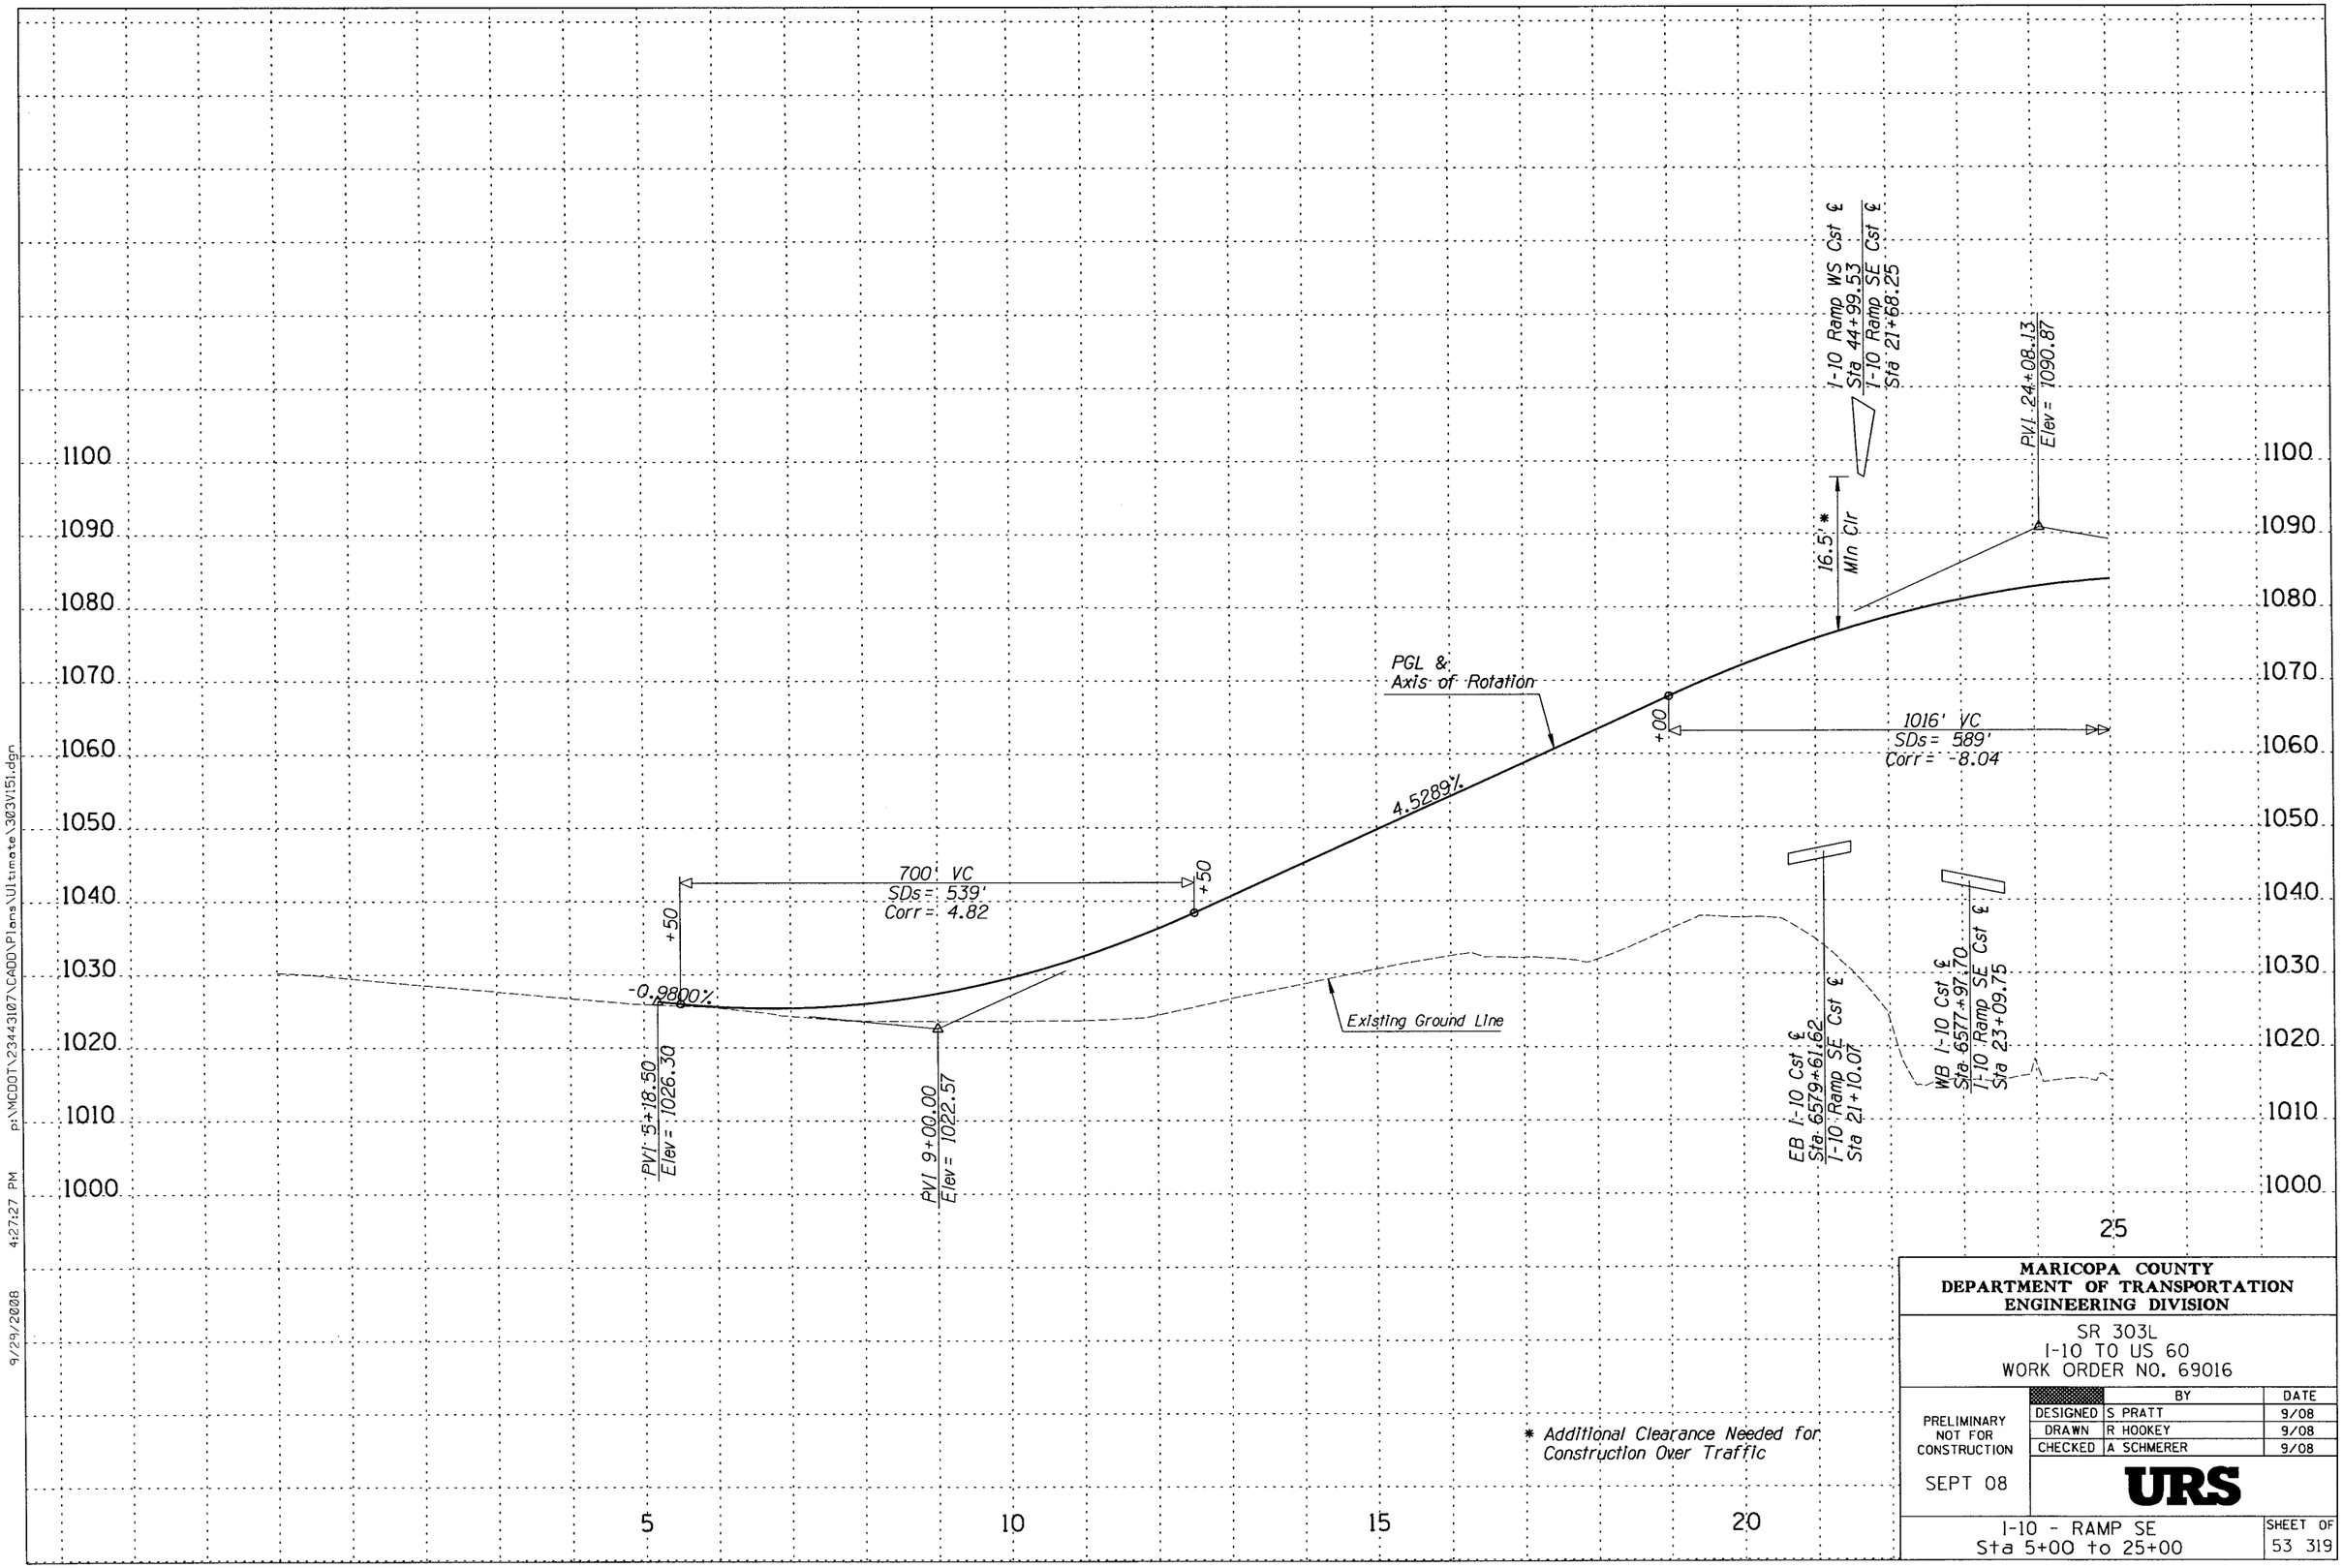

MARICOPA COUNTY
DEPARTMENT OF TRANSPORTATION
ENGINEERING DIVISION

SR 303L
I-10 TO US 60
WORK ORDER NO. 69016

PRELIMINARY
NOT FOR
CONSTRUCTION

SEPT 08

	BY	DATE
DESIGNED	S PRATT	9/08
DRAWN	R HOOKEY	9/08
CHECKED	A SCHMERER	9/08

URS

I-10 - RAMP SE
Sta 5+00 to 25+00

SHEET OF
53 319

9/29/2008 4:27:27 PM p:\MCDOT\23443107\CADD\Plans\Ultimate\303V151.dgn

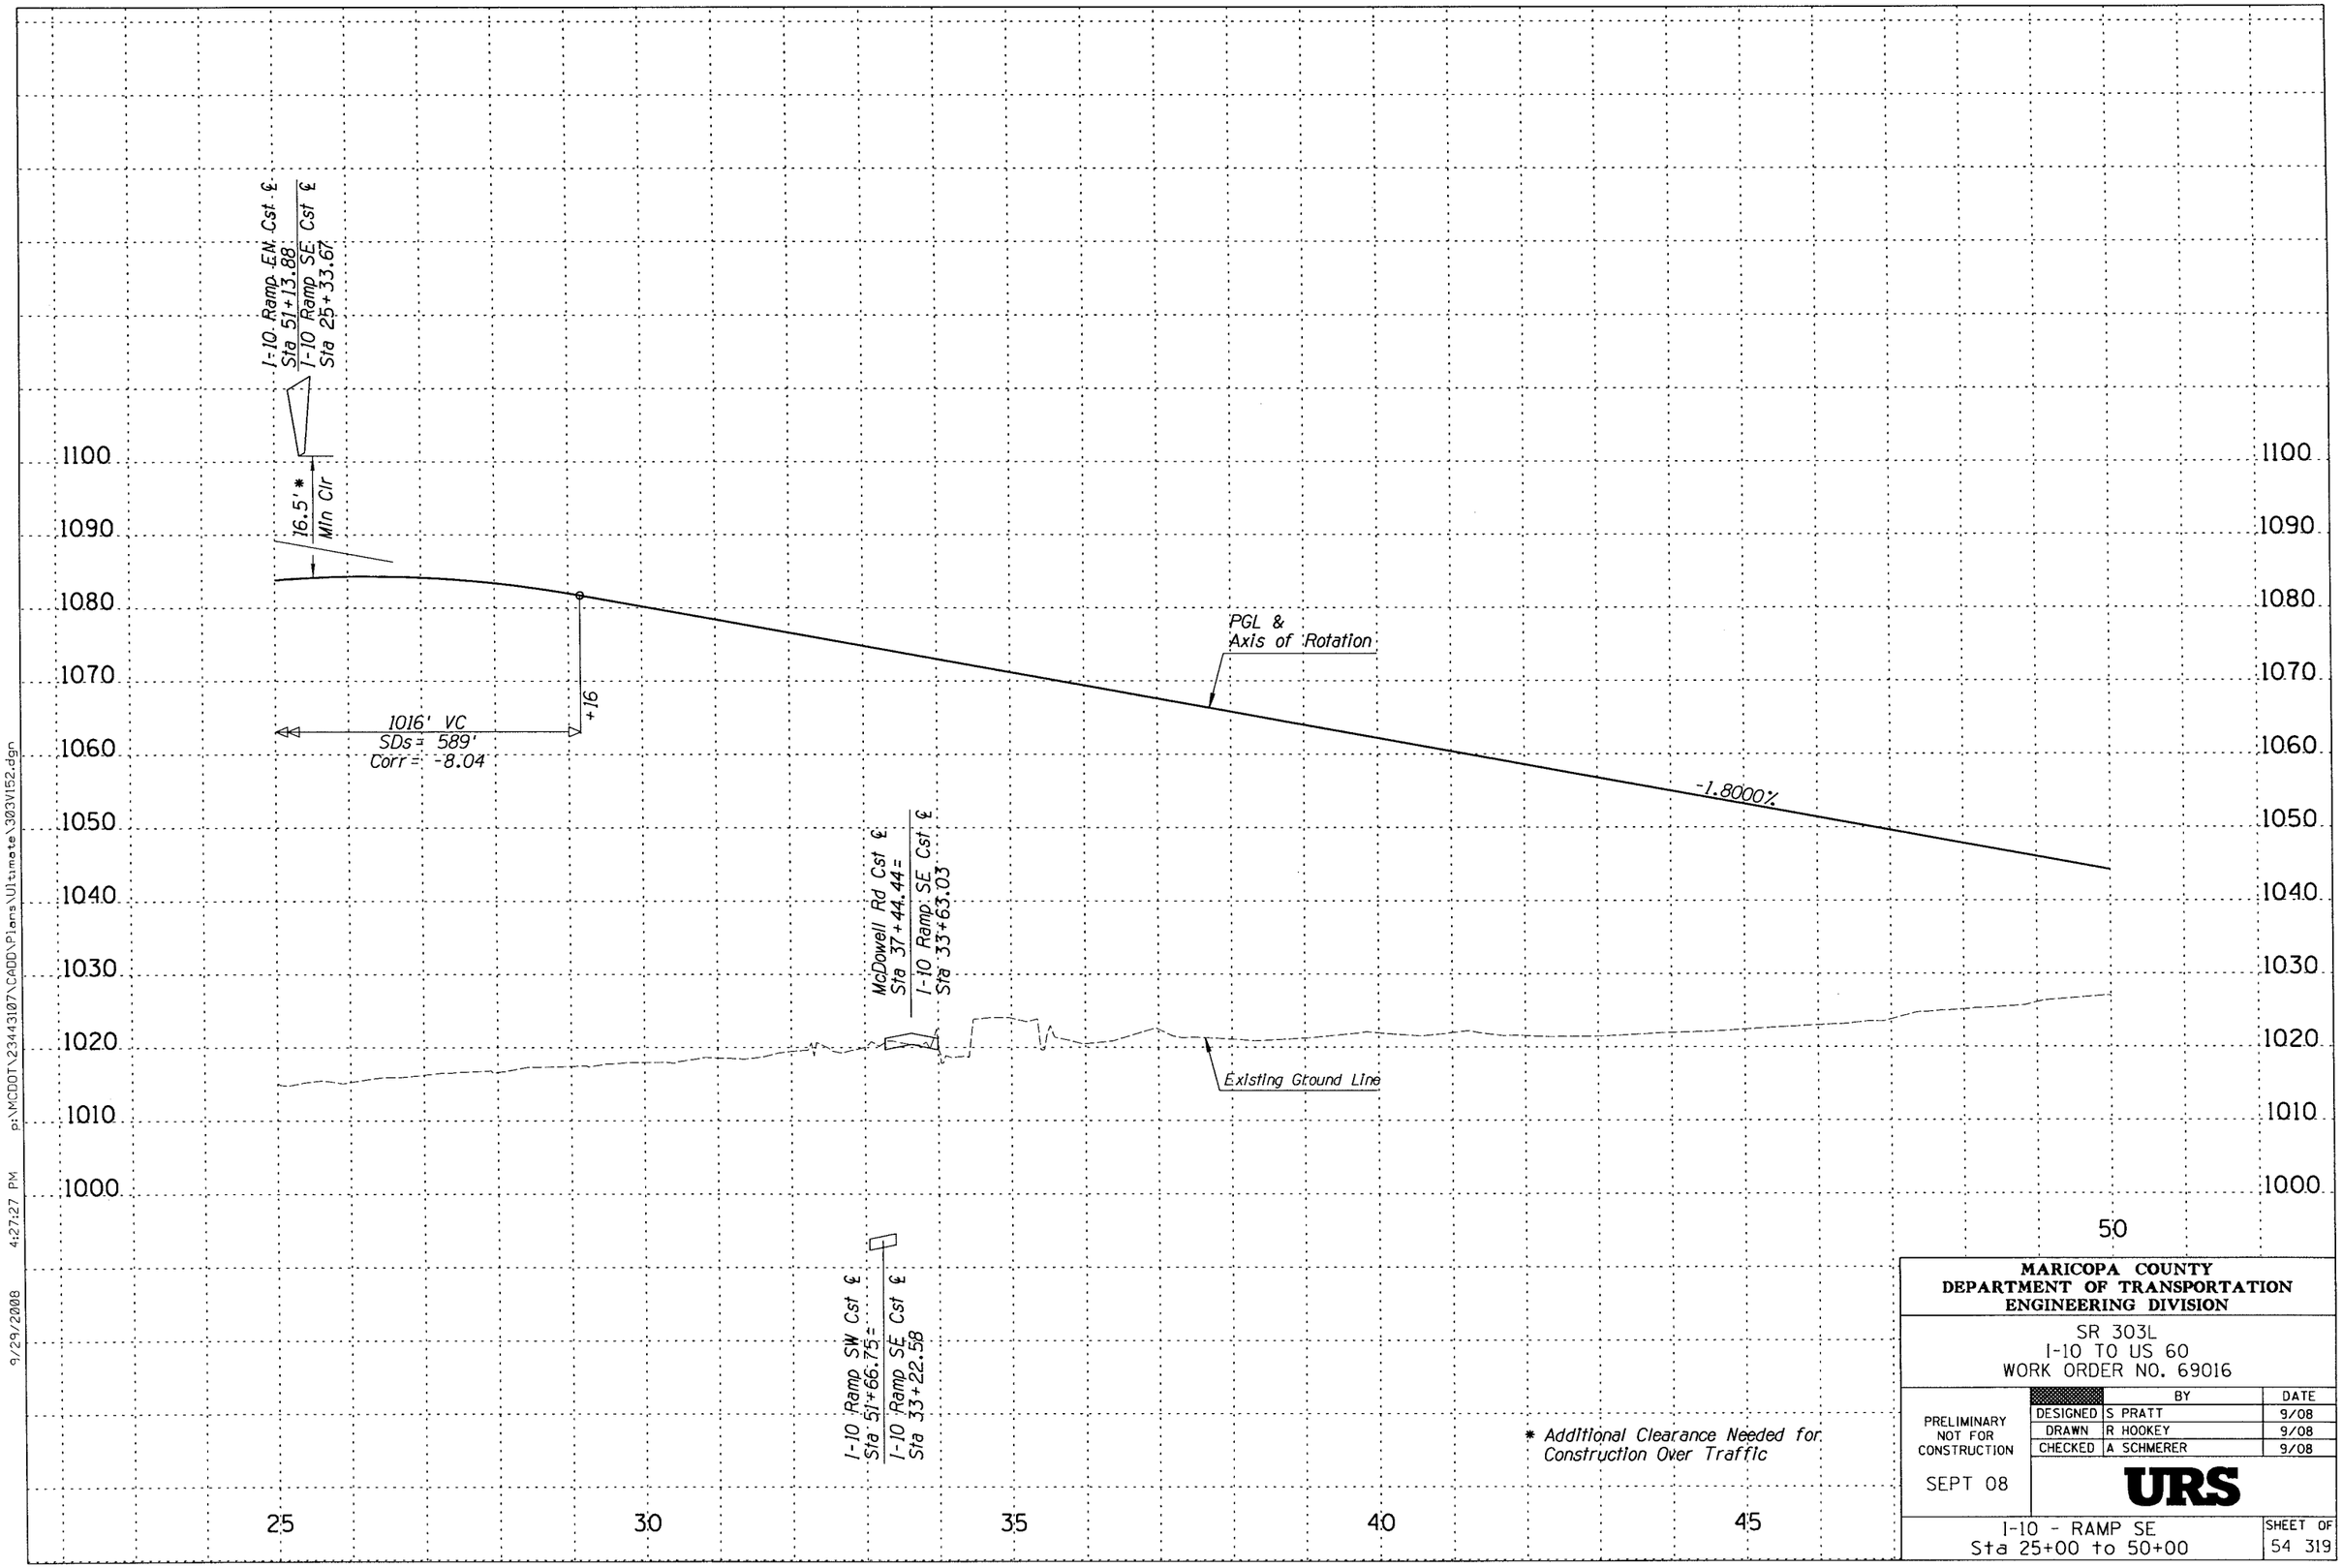

* Additional Clearance Needed for Construction Over Traffic

MARICOPA COUNTY
DEPARTMENT OF TRANSPORTATION
ENGINEERING DIVISION

SR 303L
I-10 TO US 60
WORK ORDER NO. 69016

		BY	DATE
PRELIMINARY NOT FOR CONSTRUCTION	DESIGNED	S PRATT	9/08
	DRAWN	R HOOKEY	9/08
	CHECKED	A SCHMERER	9/08
SEPT 08		URS	

I-10 - RAMP SE
Sta 25+00 to 50+00

SHEET OF
54 319

9/29/2008 4:27:27 PM p:\MCDOT\23443107\CADD\Plans\Ultimate\303V152.dgn

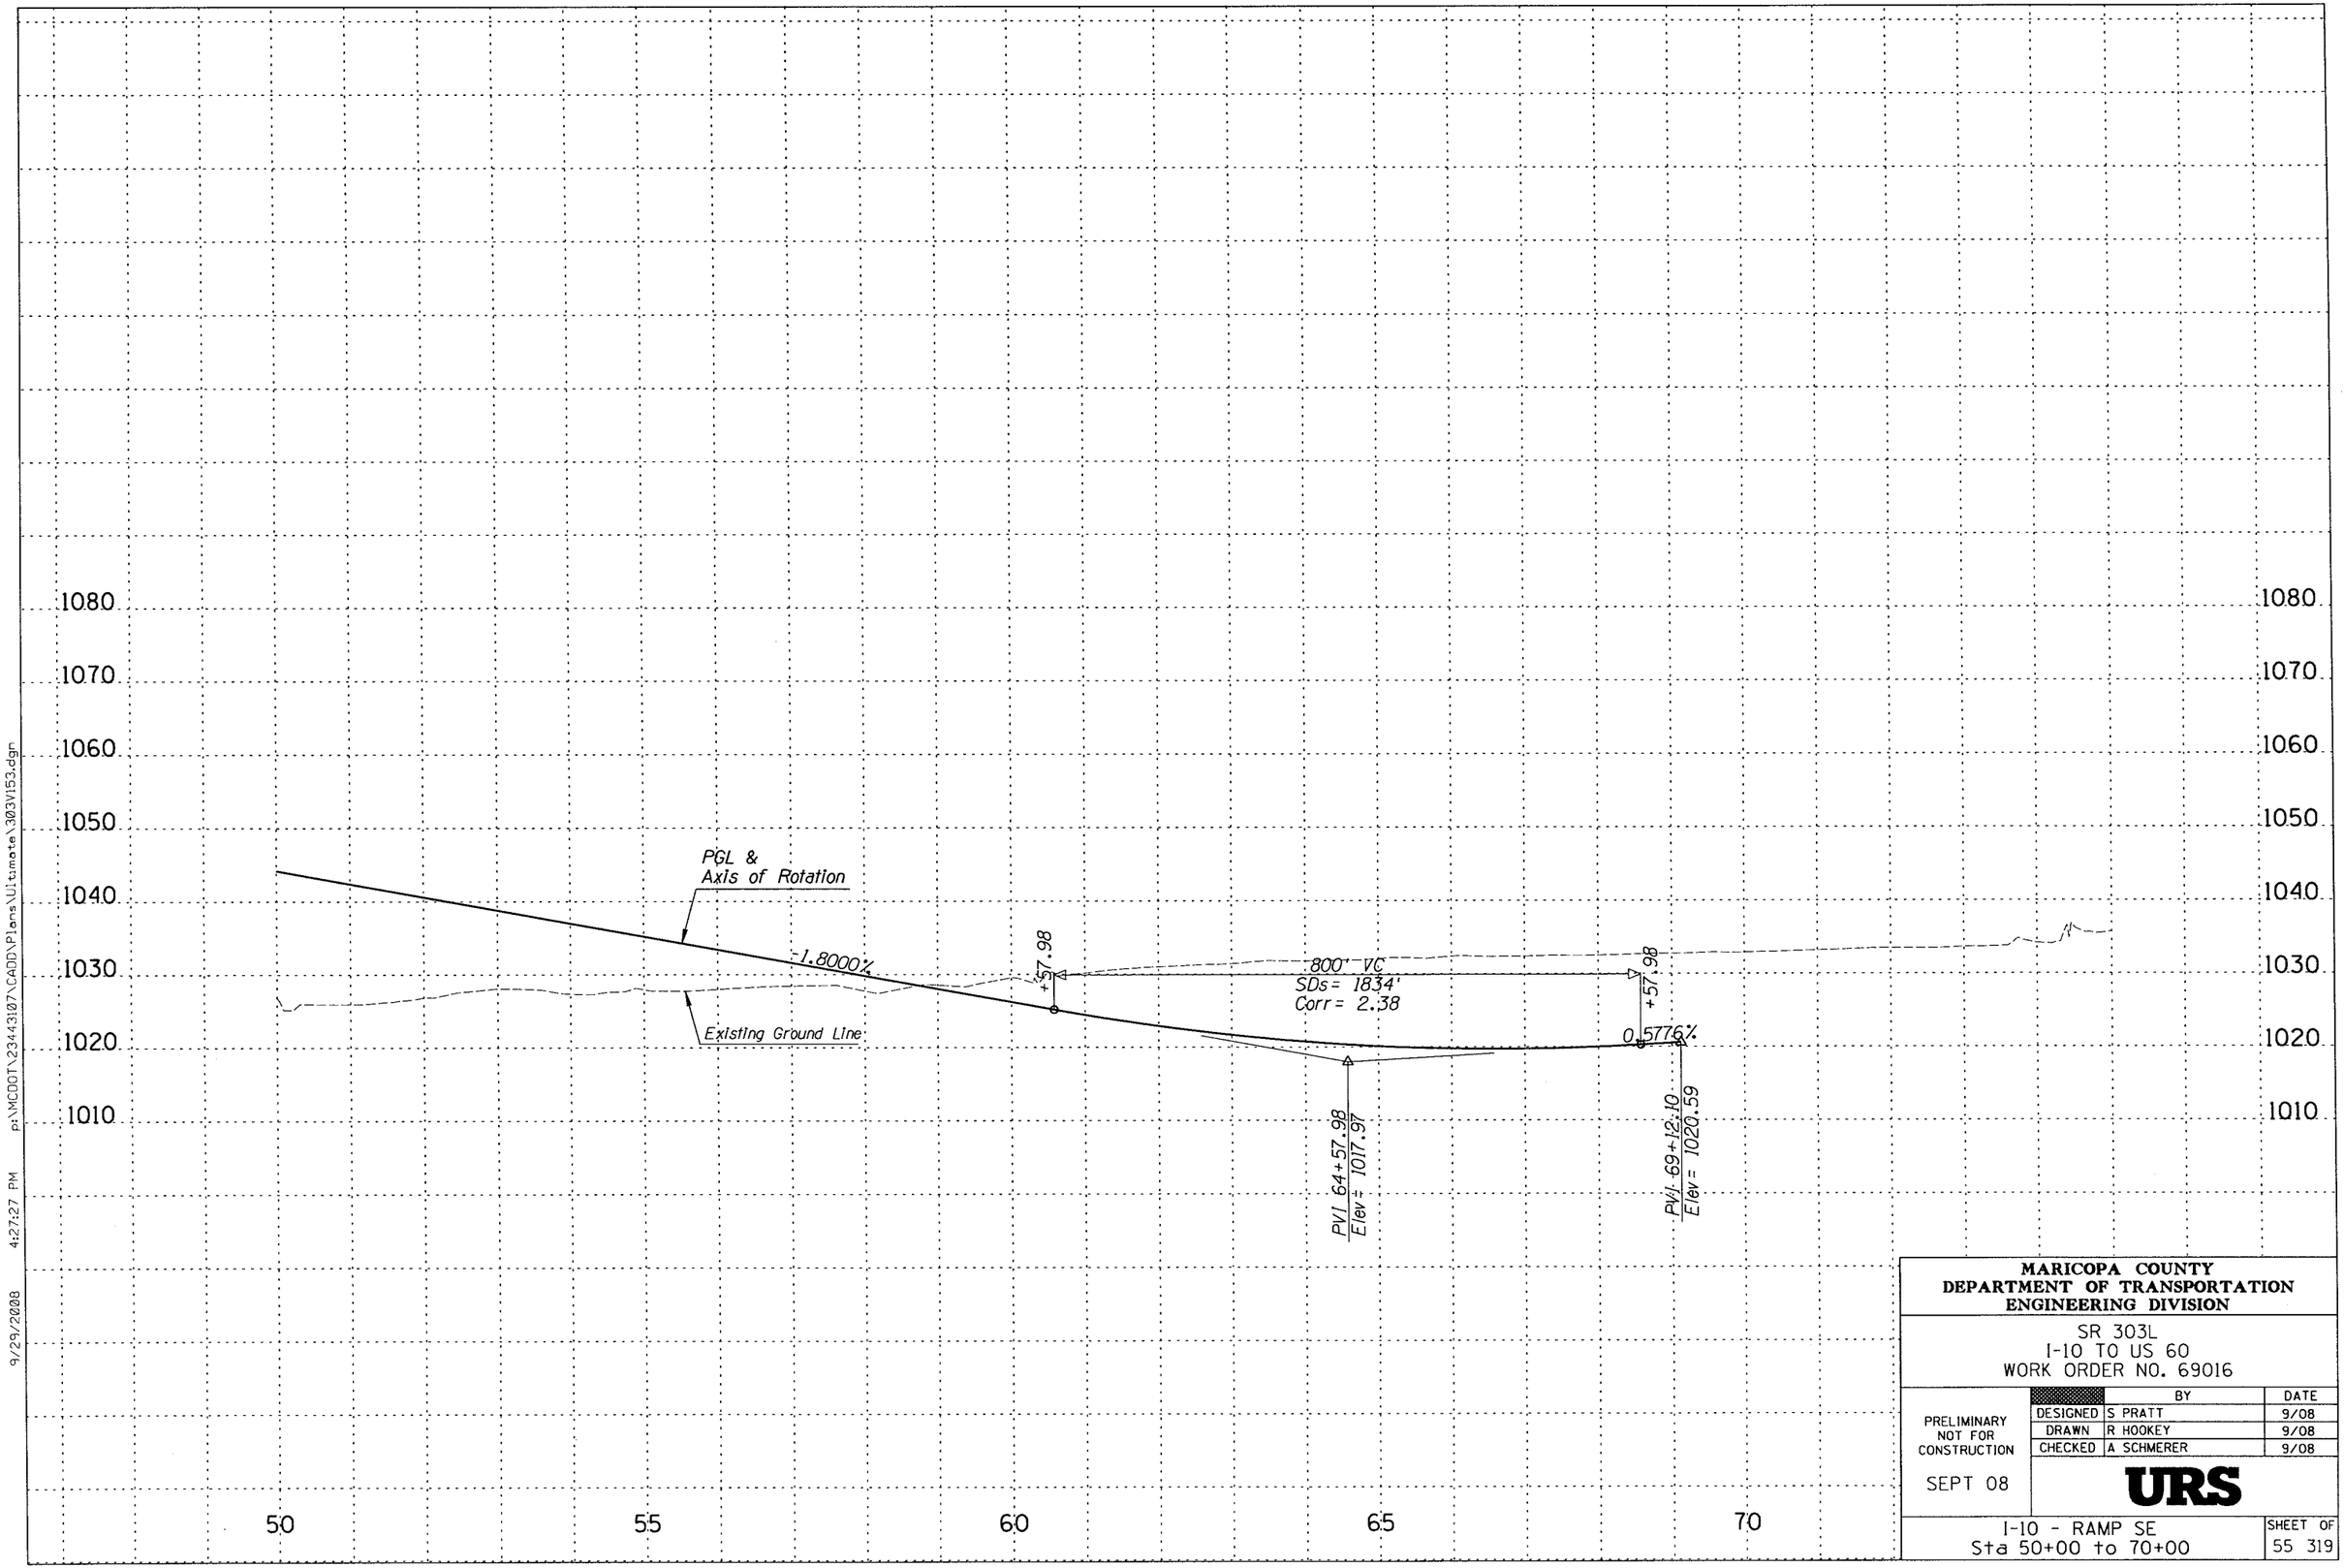

MARICOPA COUNTY
DEPARTMENT OF TRANSPORTATION
ENGINEERING DIVISION

SR 303L
I-10 TO US 60
WORK ORDER NO. 69016

		BY	DATE
PRELIMINARY NOT FOR CONSTRUCTION	DESIGNED	S PRATT	9/08
	DRAWN	R HOOKEY	9/08
	CHECKED	A SCHMERER	9/08
SEPT 08		URS	

I-10 - RAMP SE
Sta 50+00 to 70+00

SHEET OF
55 319

9/29/2008 4:27:27 PM p:\MCDOT\23443107\CADD\Plans\Ultimate\303V153.dgn

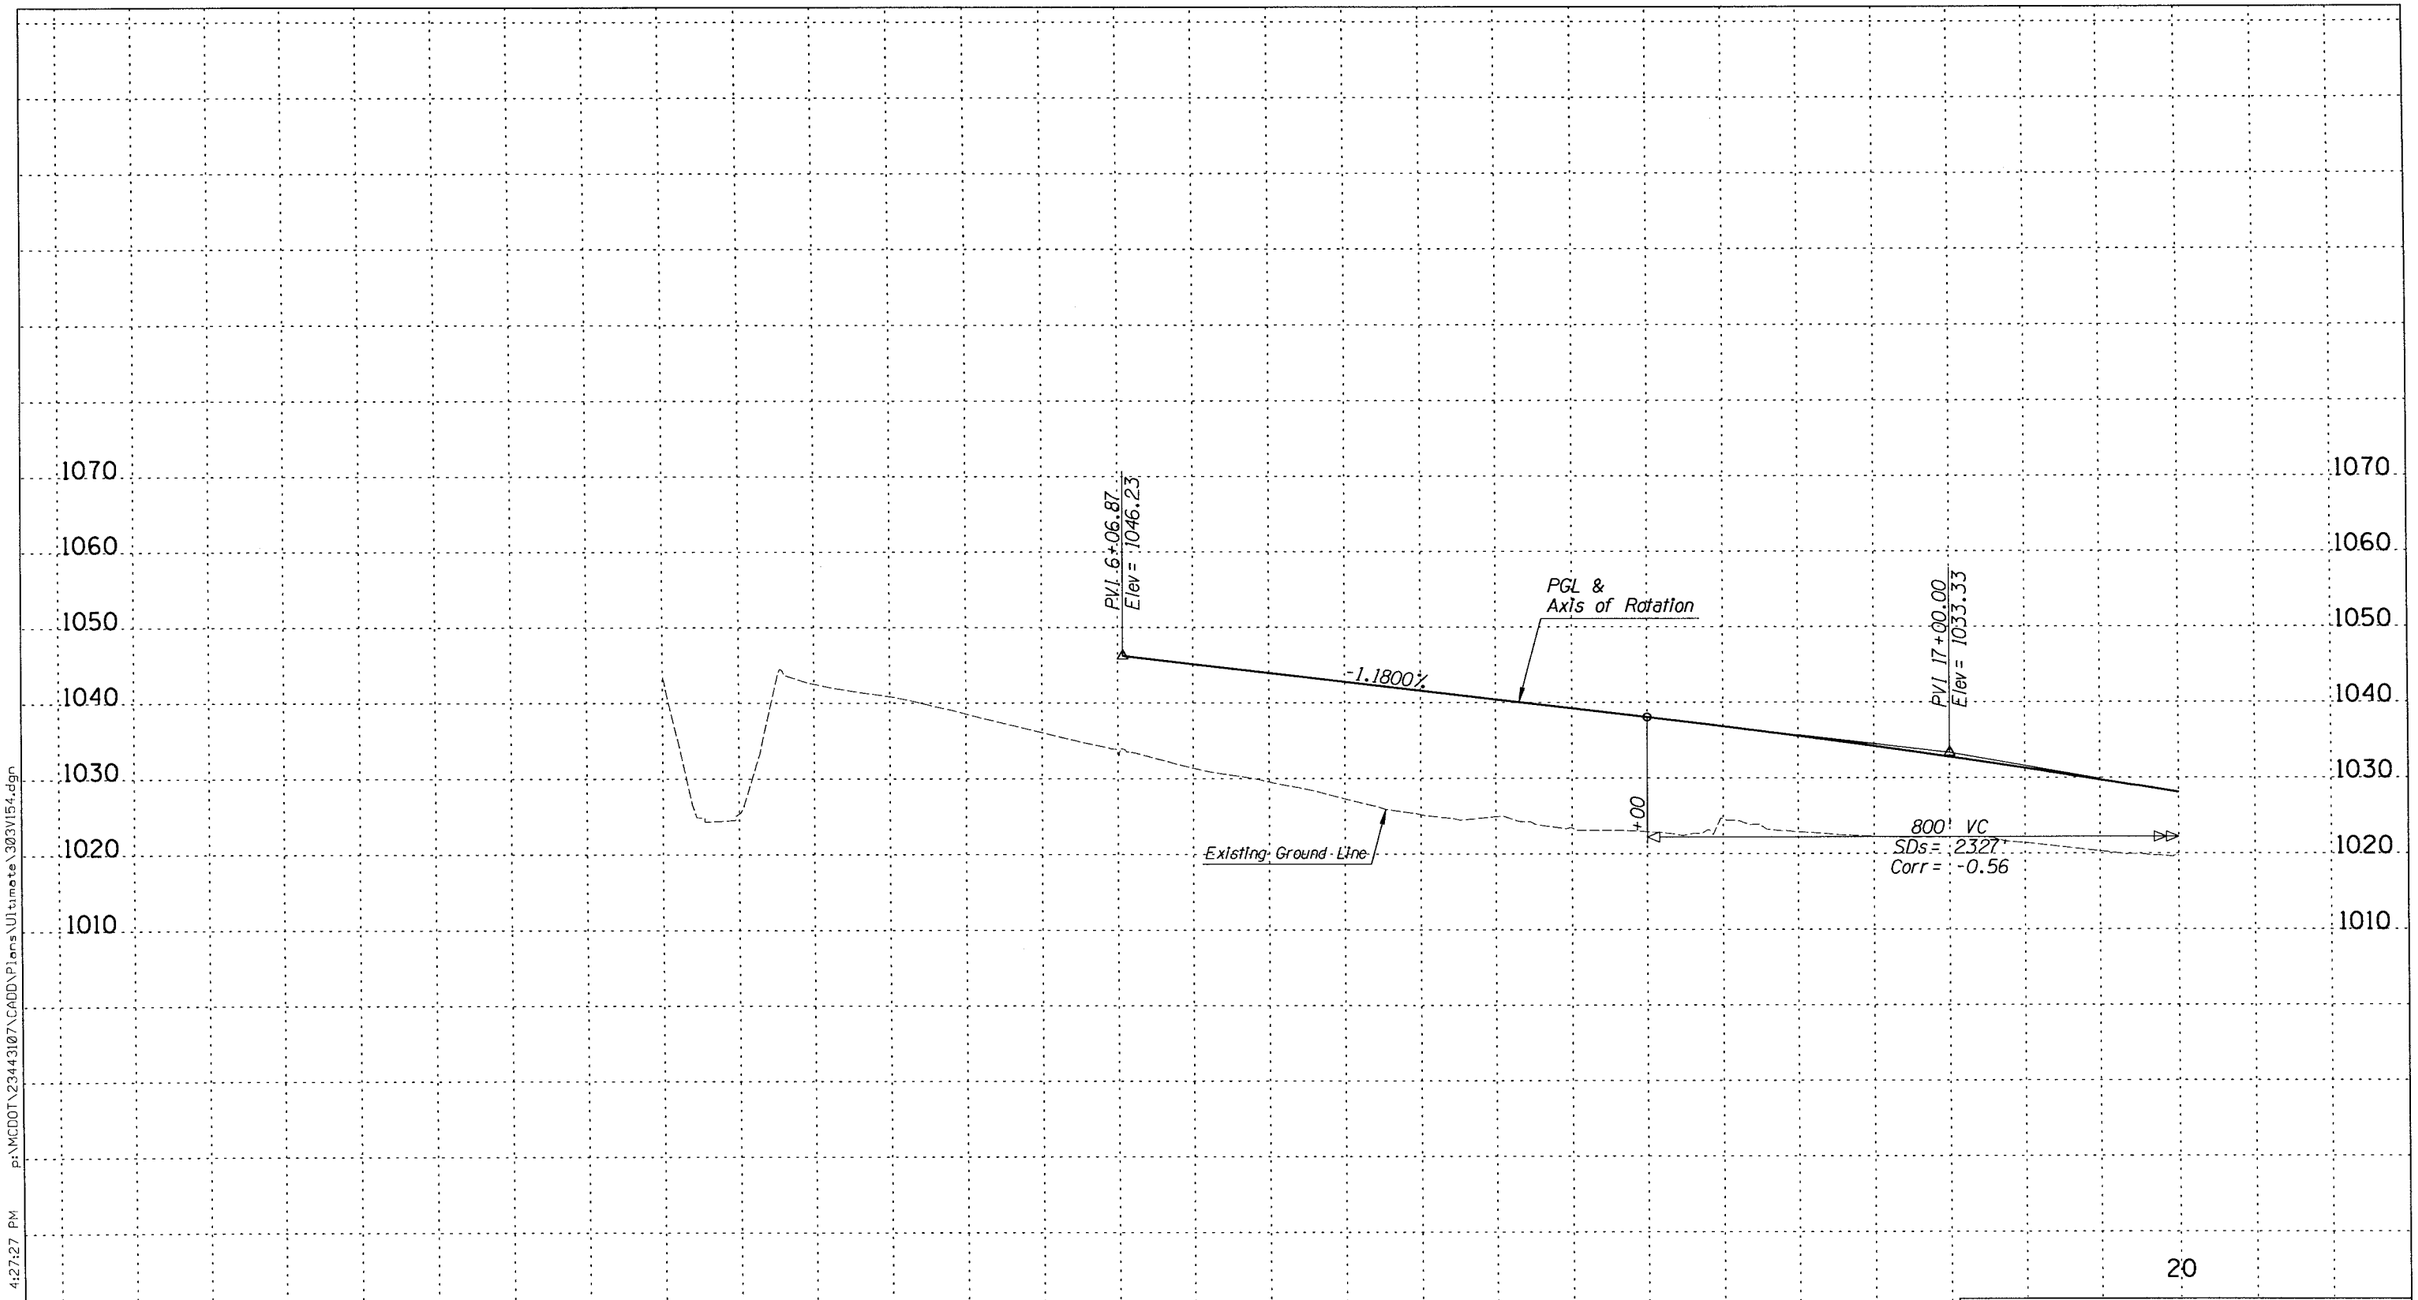

MARICOPA COUNTY
DEPARTMENT OF TRANSPORTATION
ENGINEERING DIVISION

SR 303L
I-10 TO US 60
WORK ORDER NO. 69016

		BY	DATE
PRELIMINARY NOT FOR CONSTRUCTION	DESIGNED	S PRATT	9/08
	DRAWN	R HOOKEY	9/08
	CHECKED	A SCHMERER	9/08

SEPT 08

URS

I-10 - RAMP SW
Sta 5+00 to 20+00

SHEET OF
56 319

9/29/2008 4:27:27 PM p:\MCDOT\23443107\CADD\Plans\Ultimate\303V154.dgn

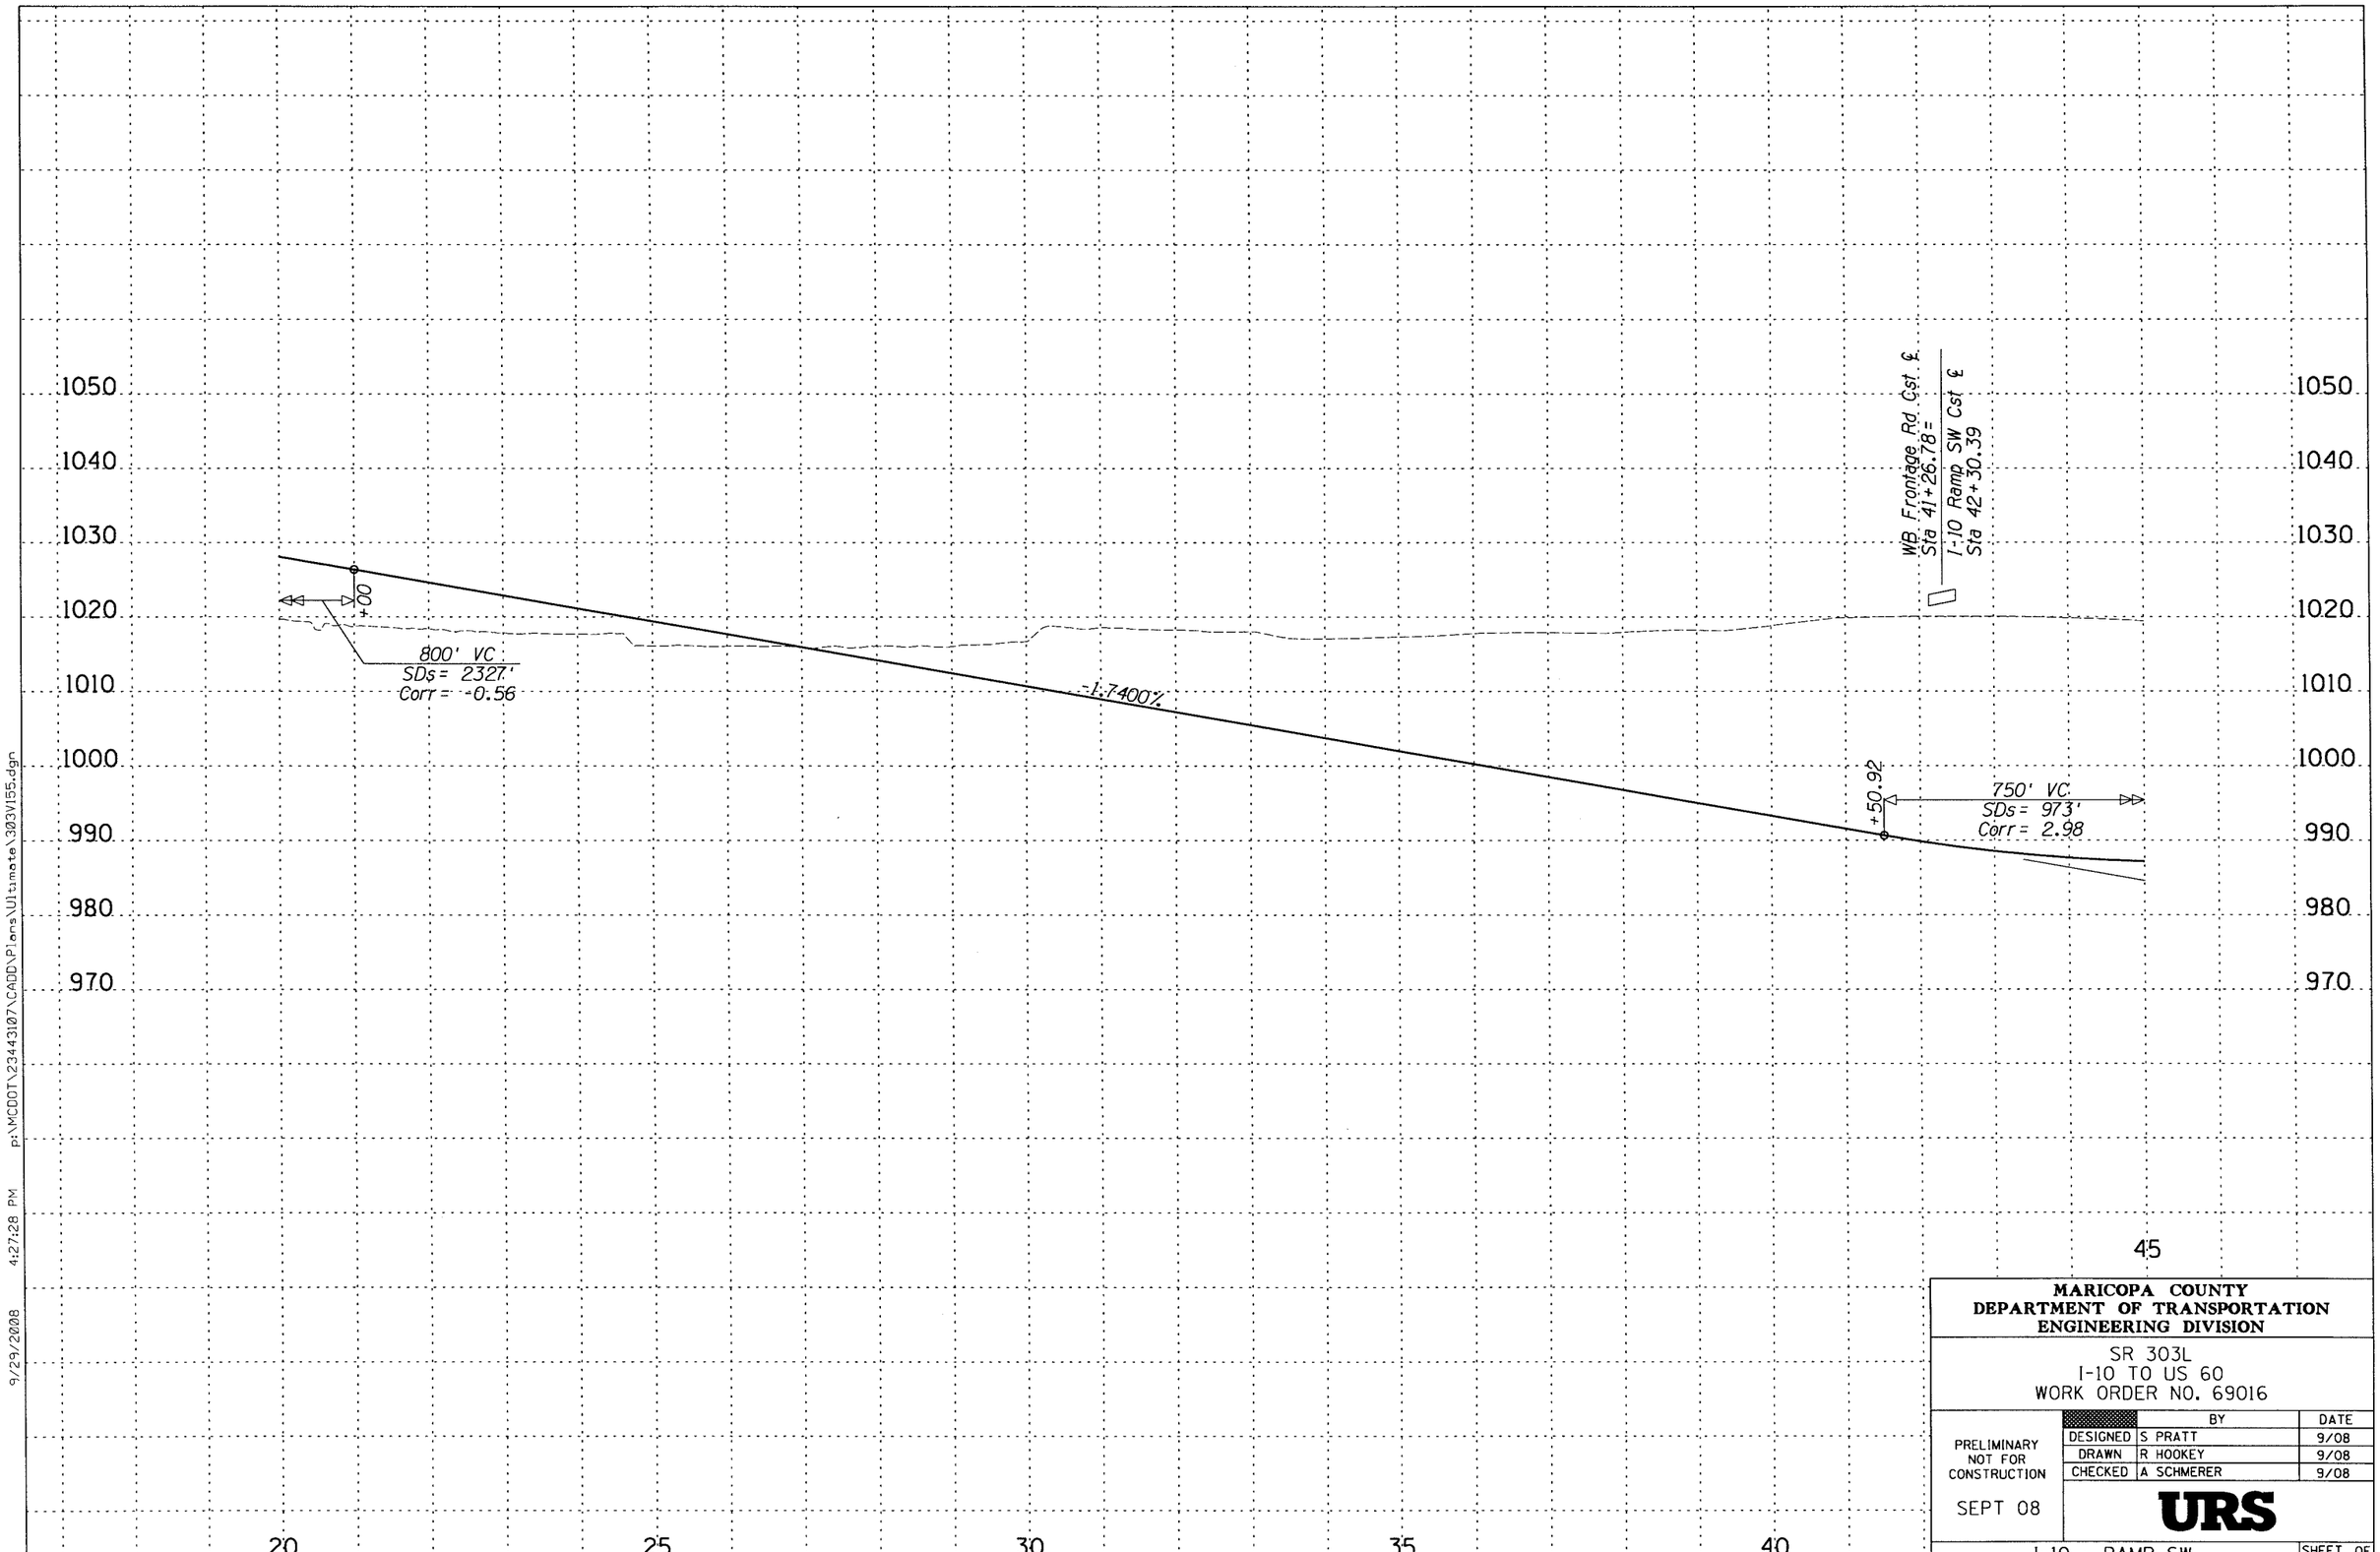

MARICOPA COUNTY
DEPARTMENT OF TRANSPORTATION
ENGINEERING DIVISION

SR 303L
I-10 TO US 60
WORK ORDER NO. 69016

		BY	DATE
PRELIMINARY NOT FOR CONSTRUCTION	DESIGNED	S PRATT	9/08
	DRAWN	R HOOKEY	9/08
	CHECKED	A SCHMERER	9/08

SEPT 08

URS

I-10 - RAMP SW
Sta 20+00 to 45+00

SHEET OF
57 319

9/29/2008 4:27:28 PM p:\MCDOT\23443107\CADD\Plans\Ultimate\303V155.dgn

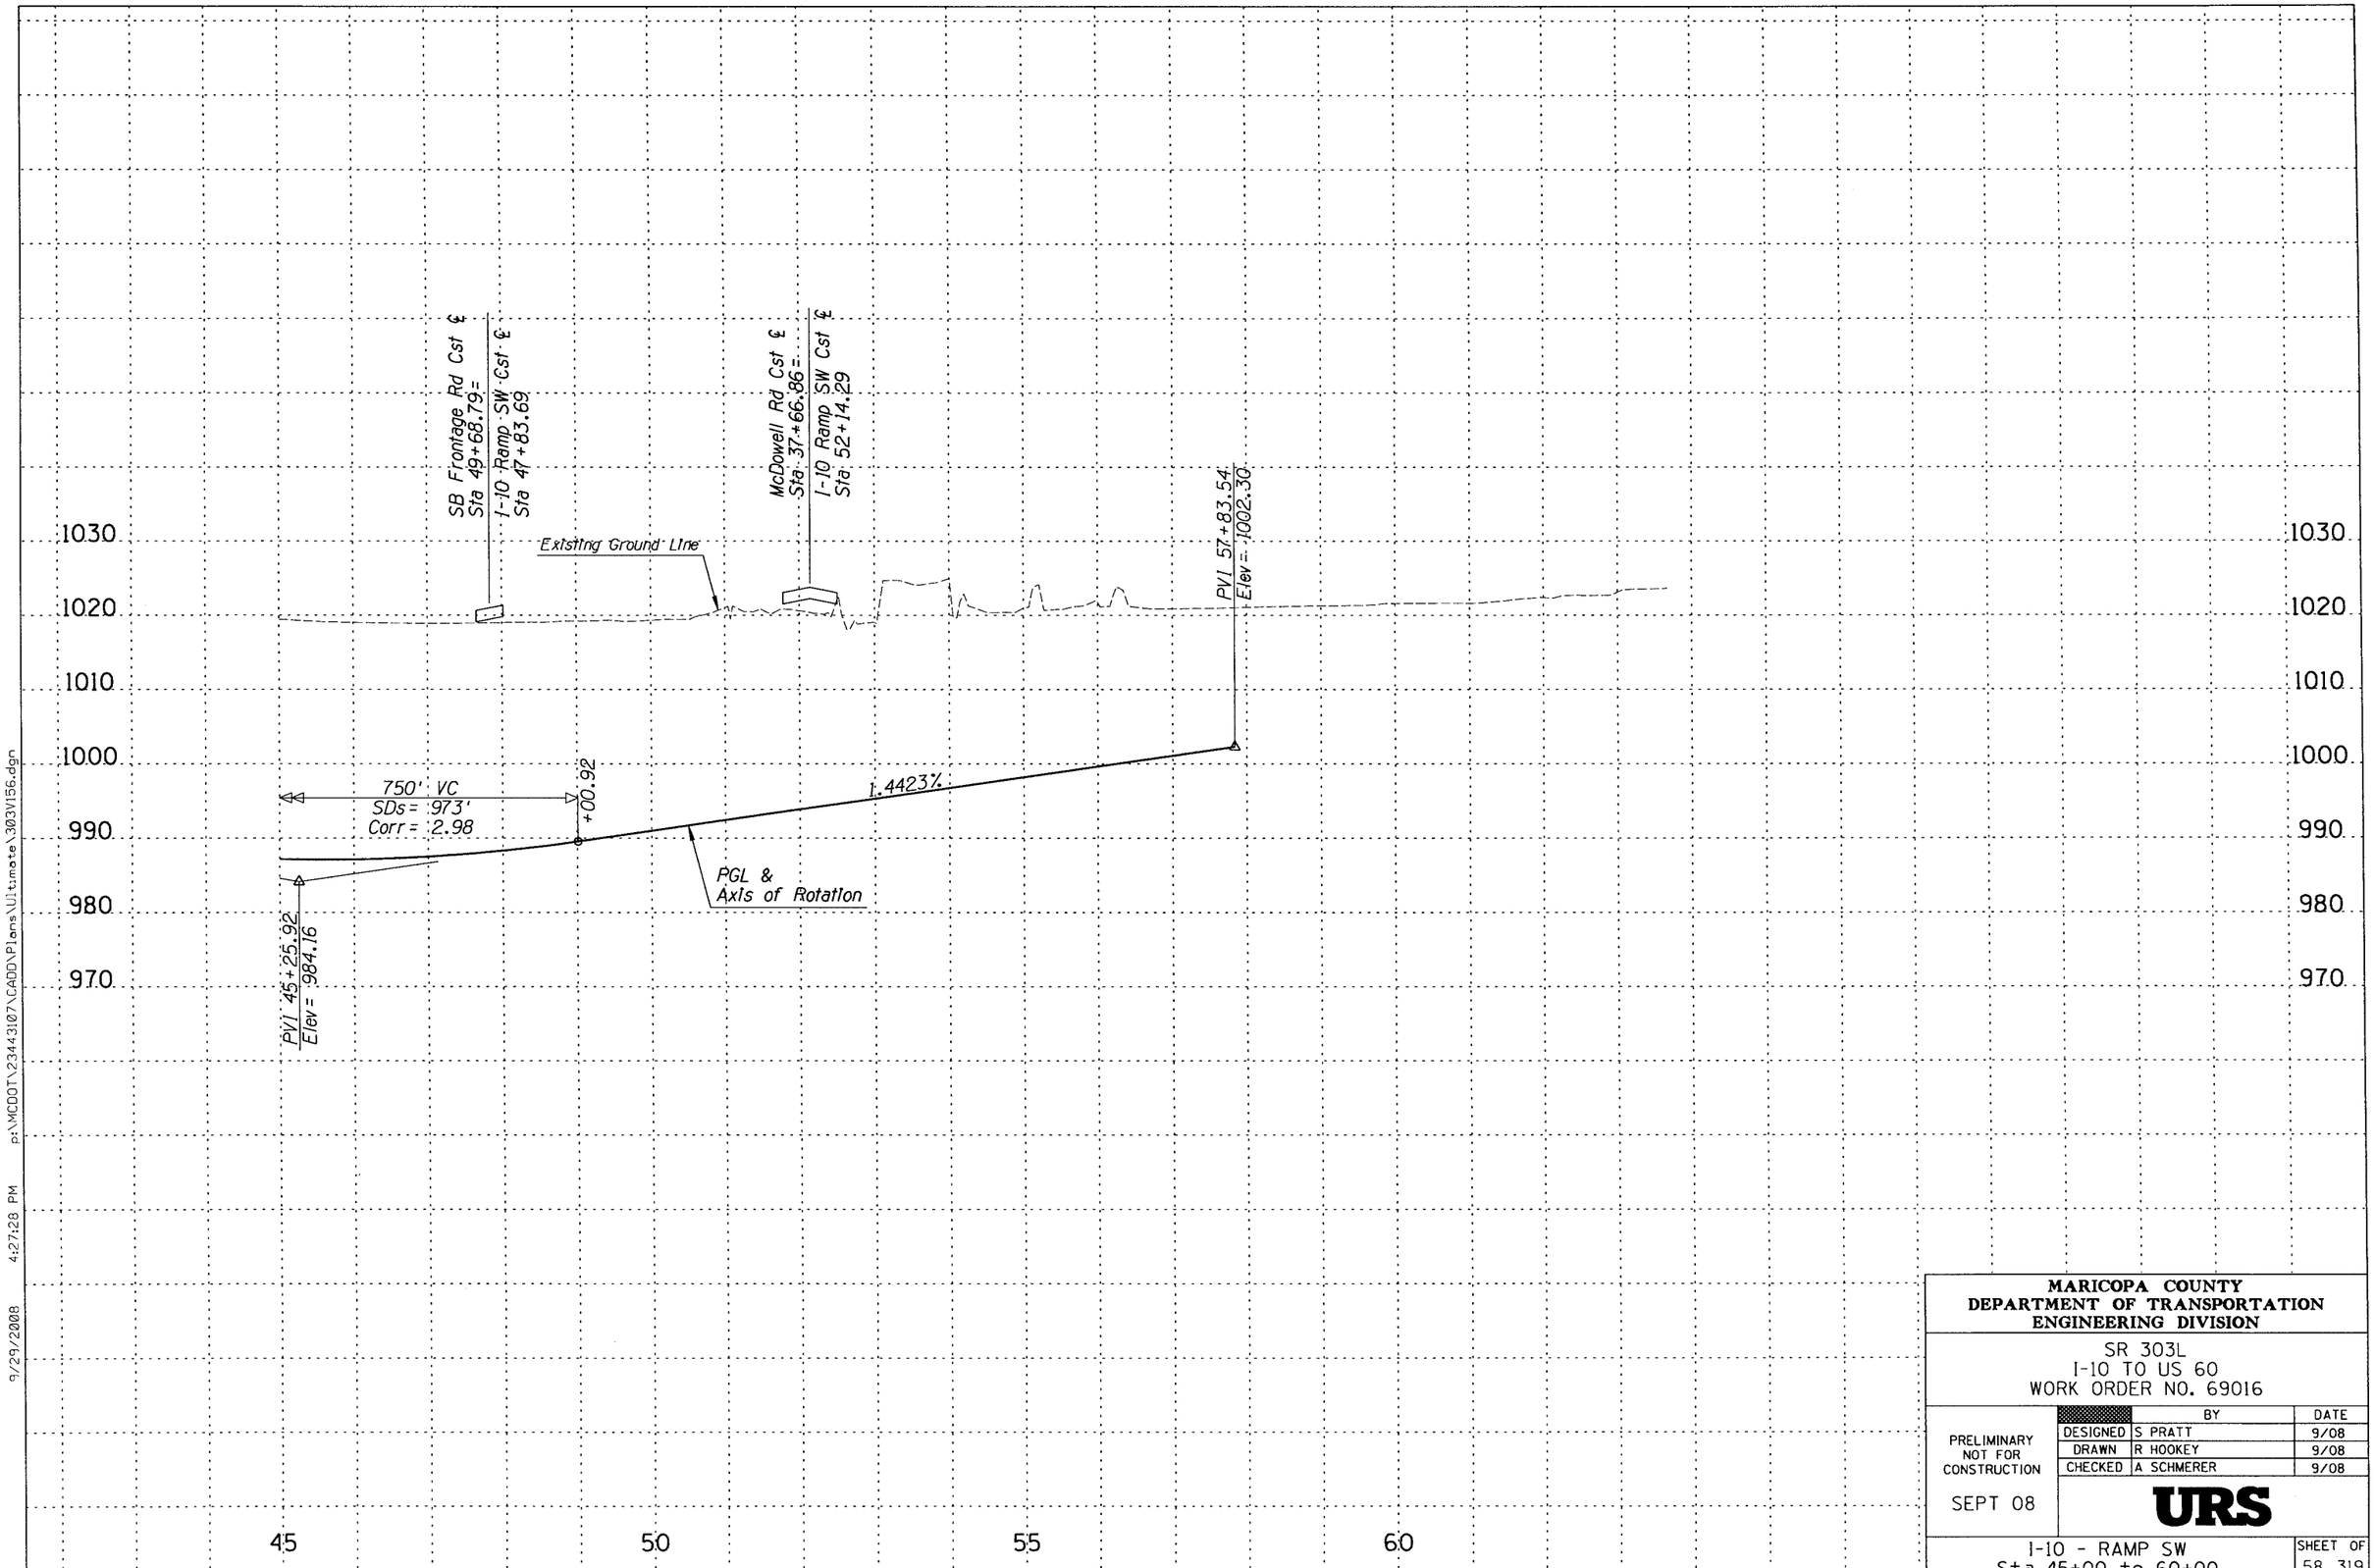

MARICOPA COUNTY
DEPARTMENT OF TRANSPORTATION
ENGINEERING DIVISION

SR 303L
I-10 TO US 60
WORK ORDER NO. 69016

	BY	DATE
DESIGNED	S PRATT	9/08
DRAWN	R HOOKEY	9/08
CHECKED	A SCHMERER	9/08

PRELIMINARY
NOT FOR
CONSTRUCTION

SEPT 08

URS

I-10 - RAMP SW
Sta 45+00 to 60+00

SHEET OF
58 319

9/29/2008 4:27:28 PM p:\MCDOT\23443107\CADD\Plans\Ultimate\303V156.dgn

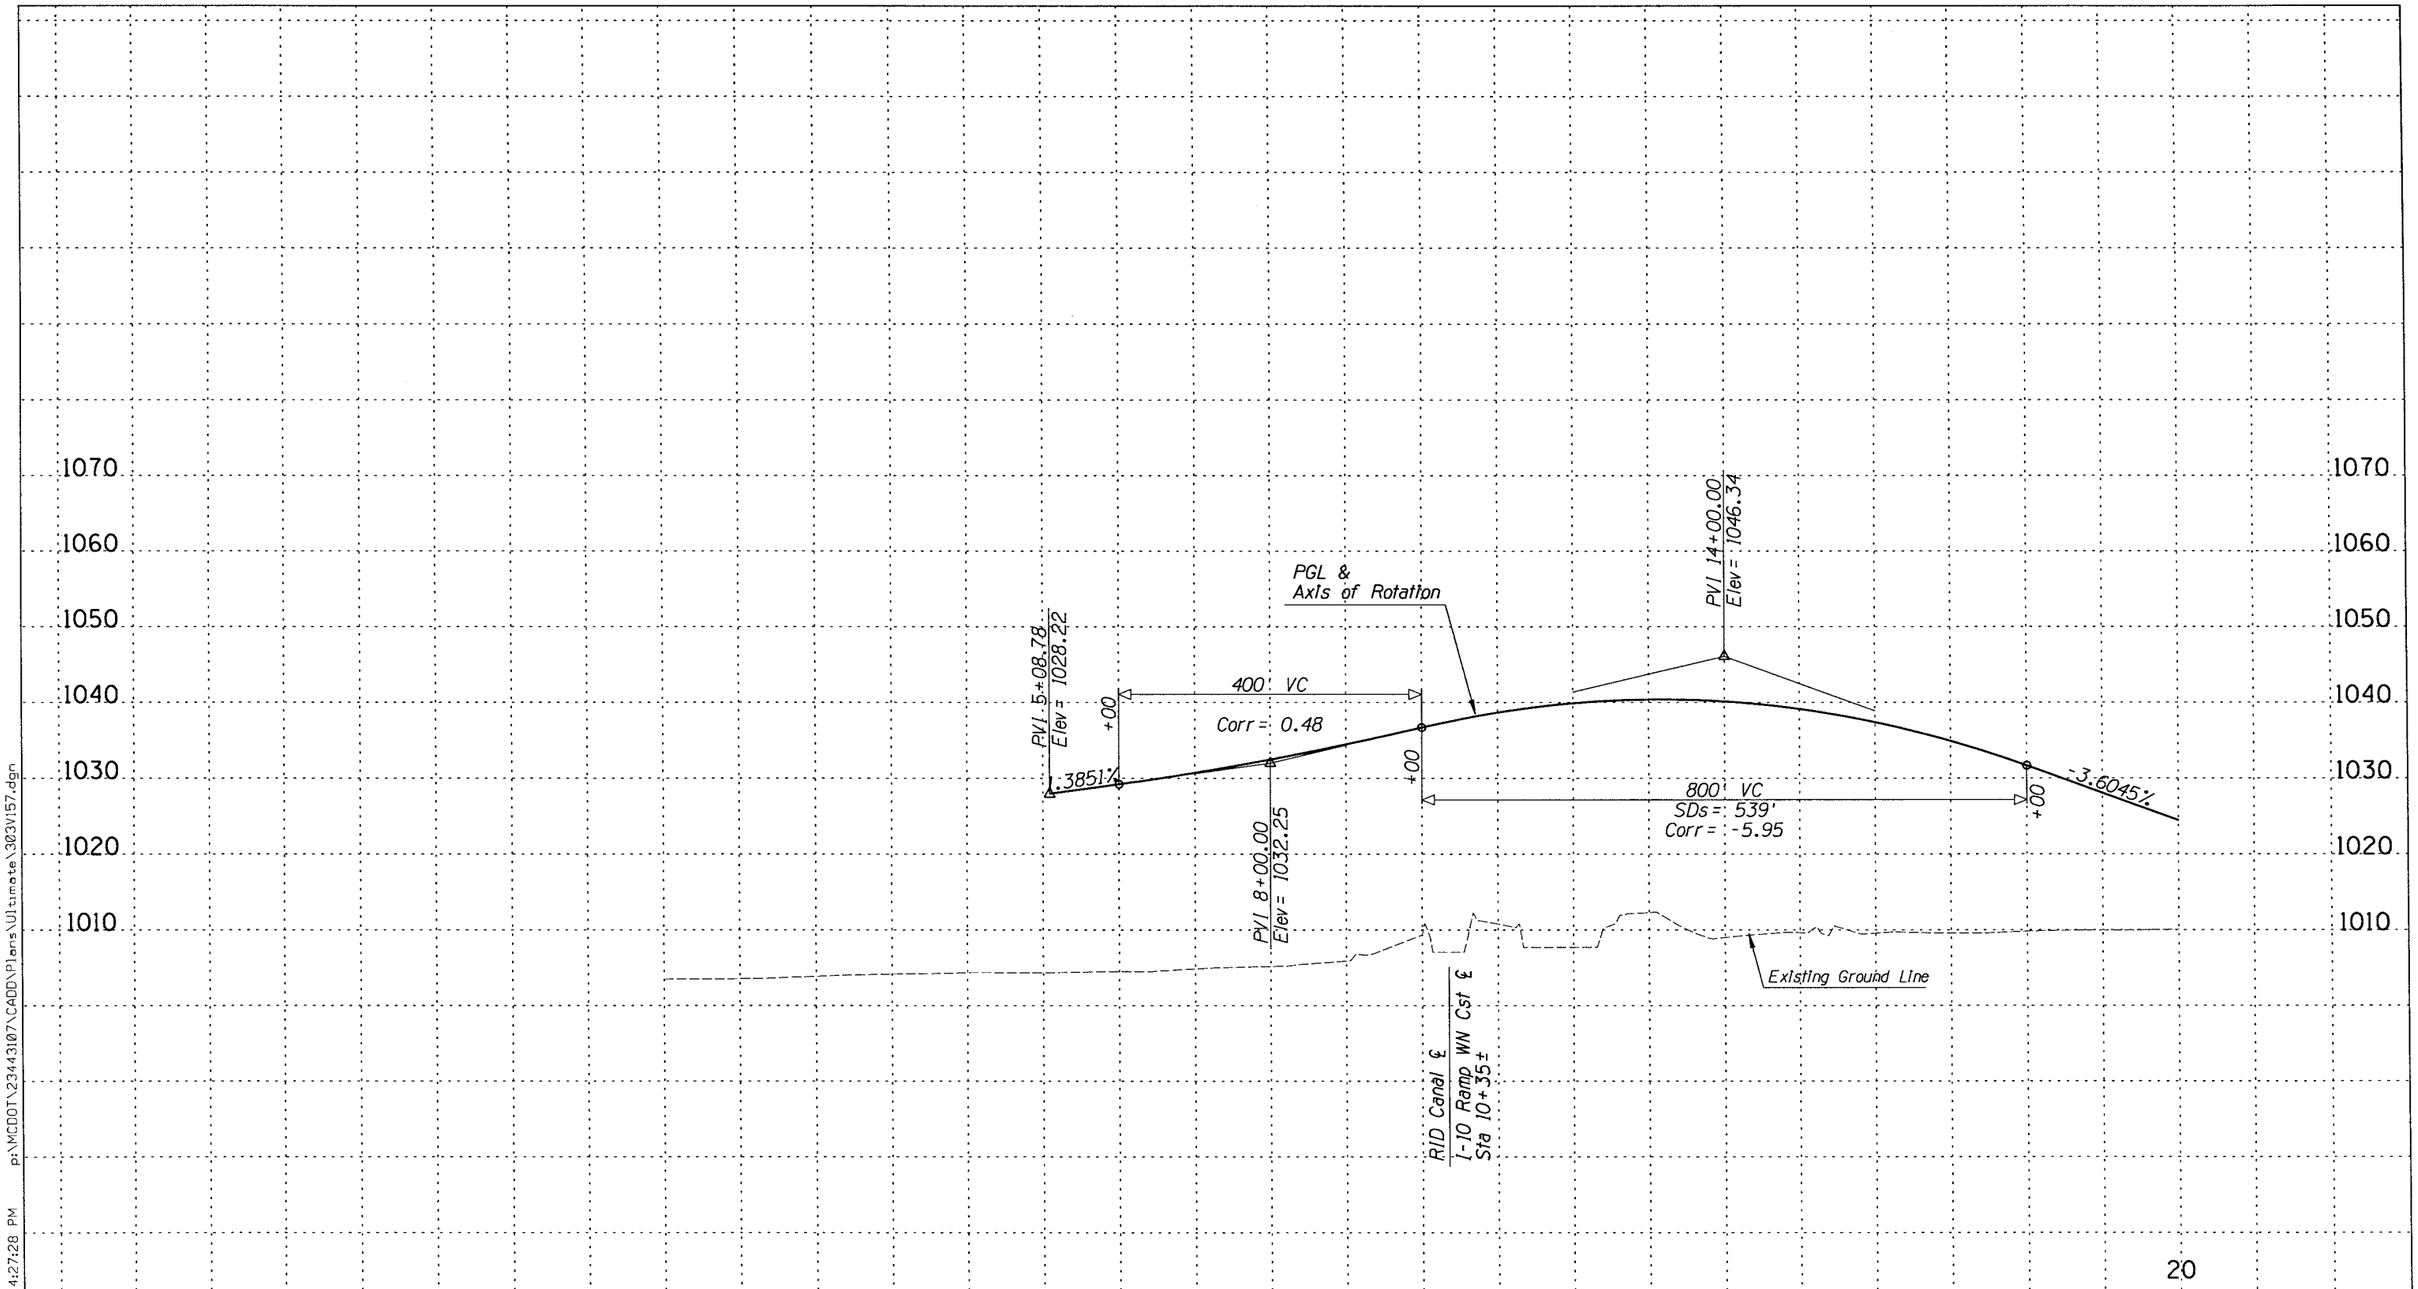

MARICOPA COUNTY
DEPARTMENT OF TRANSPORTATION
ENGINEERING DIVISION

SR 303L
I-10 TO US 60
WORK ORDER NO. 69016

PRELIMINARY
NOT FOR
CONSTRUCTION

SEPT 08

	BY	DATE
DESIGNED	S PRATT	9/08
DRAWN	R HOOKEY	9/08
CHECKED	A SCHMERER	9/08

URS

I-10 - RAMP WN
Sta 5+00 to 20+00

SHEET OF
59 319

9/29/2008 4:27:28 PM p:\MCDOT\23443107\CADD\Plans\Ultimate\303V1157.dgn

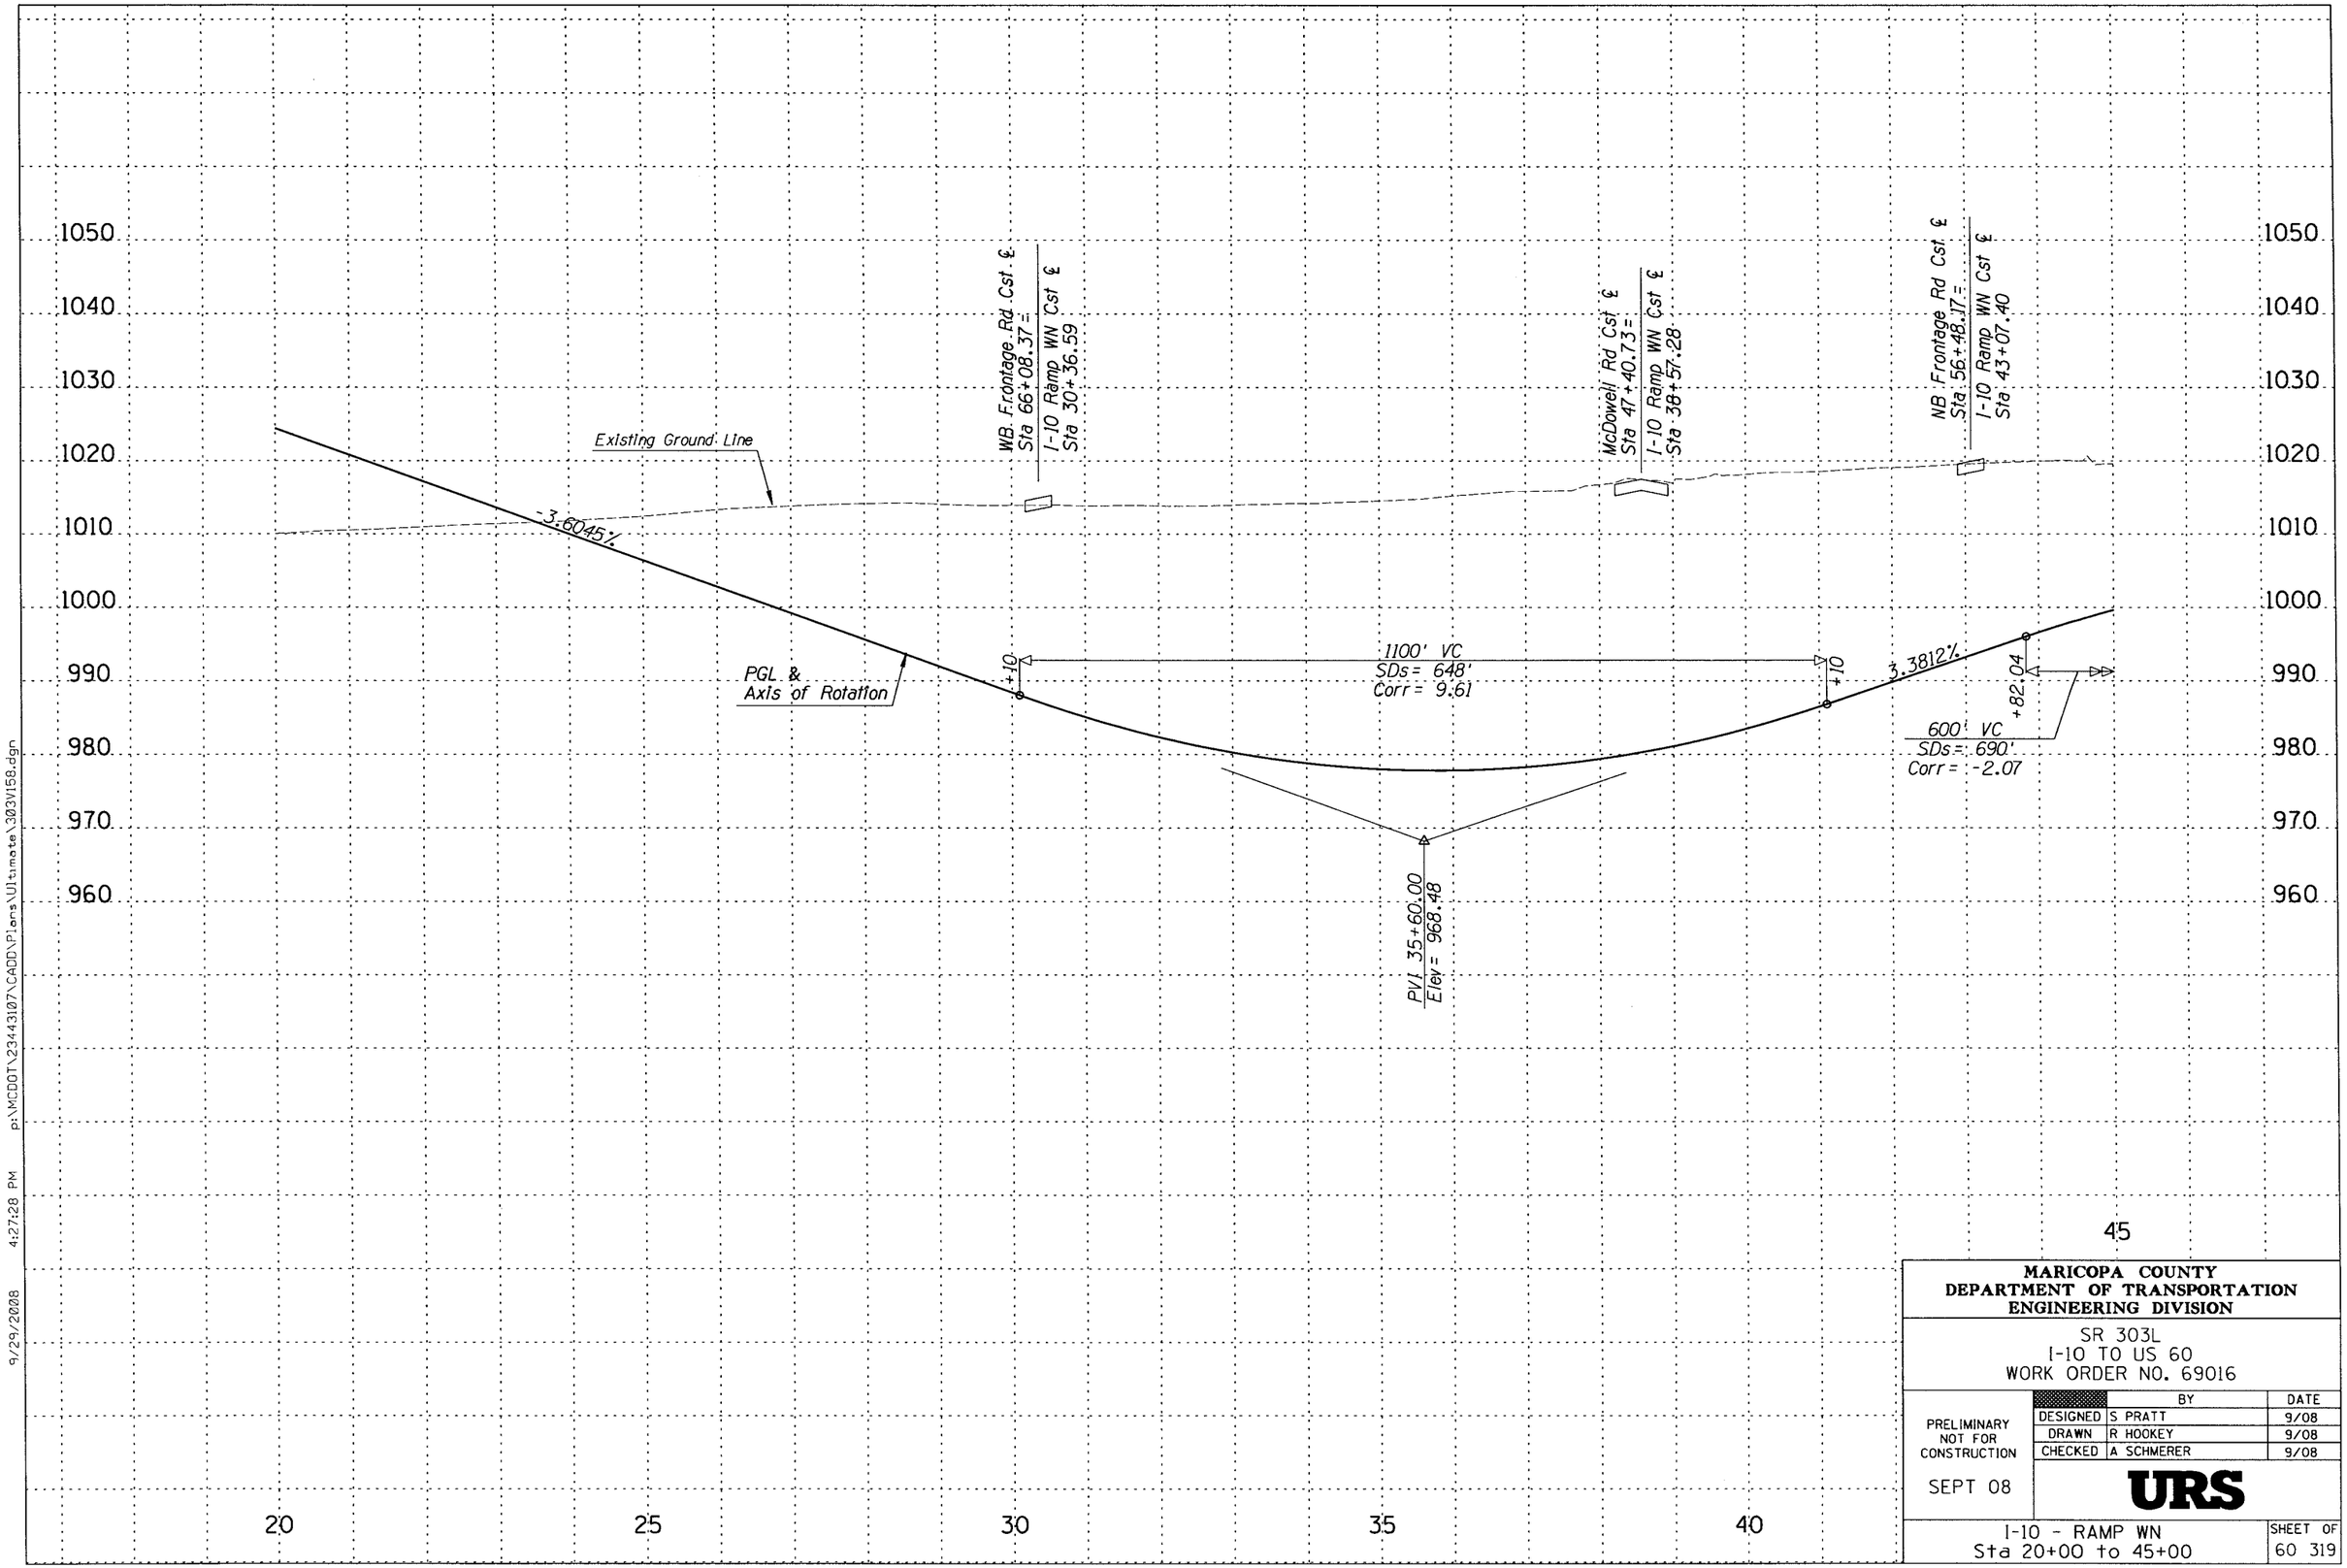

MARICOPA COUNTY
DEPARTMENT OF TRANSPORTATION
ENGINEERING DIVISION

SR 303L
I-10 TO US 60
WORK ORDER NO. 69016

PRELIMINARY
NOT FOR
CONSTRUCTION

SEPT 08

	BY	DATE
DESIGNED	S PRATT	9/08
DRAWN	R HOOKEY	9/08
CHECKED	A SCHMERER	9/08

URS

I-10 - RAMP WN
Sta 20+00 to 45+00

SHEET OF
60 319

9/29/2008 4:27:28 PM p:\MCDOT\23443107\CADD\Plans\Ultimate\303V158.dgn

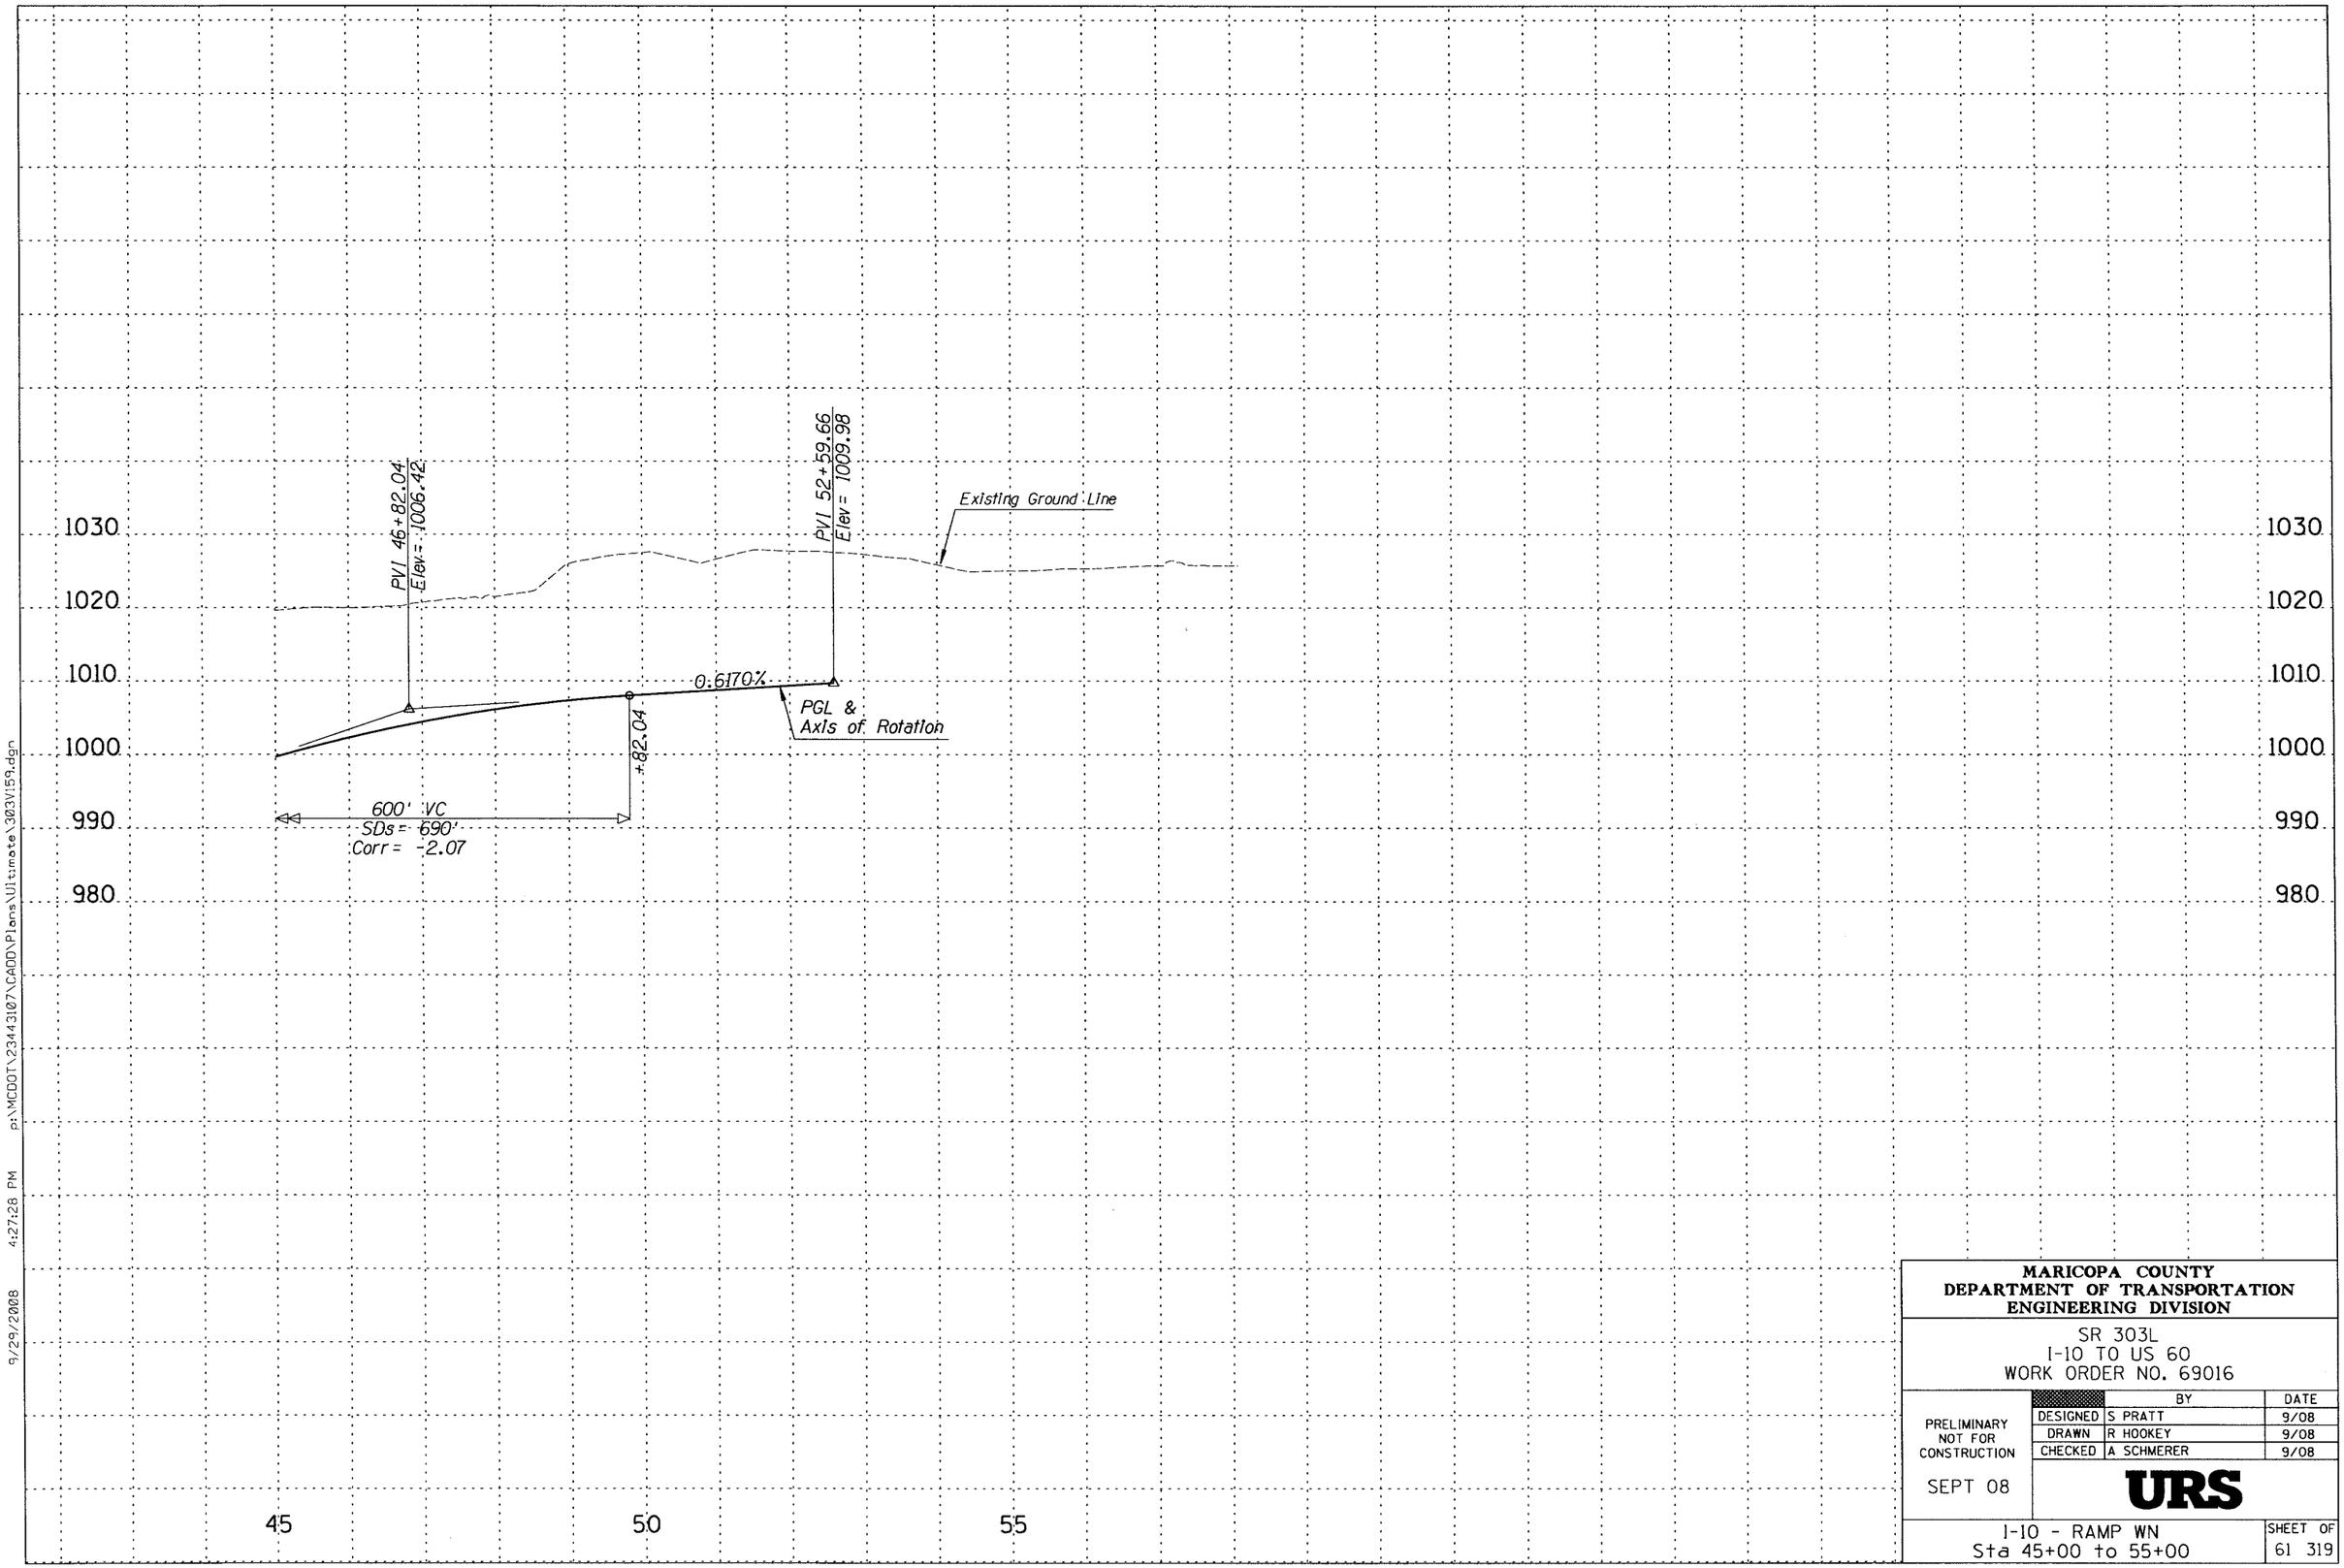

MARICOPA COUNTY
DEPARTMENT OF TRANSPORTATION
ENGINEERING DIVISION

SR 303L
I-10 TO US 60
WORK ORDER NO. 69016

	BY	DATE
DESIGNED	S PRATT	9/08
DRAWN	R HOOKEY	9/08
CHECKED	A SCHMERER	9/08

PRELIMINARY
NOT FOR
CONSTRUCTION

SEPT 08

URS

I-10 - RAMP WN
Sta 45+00 to 55+00

SHEET OF
61 319

9/29/2008 4:27:28 PM p:\MCDOT\23443107\CADD\Plans\Ultimate\303V159.dgn

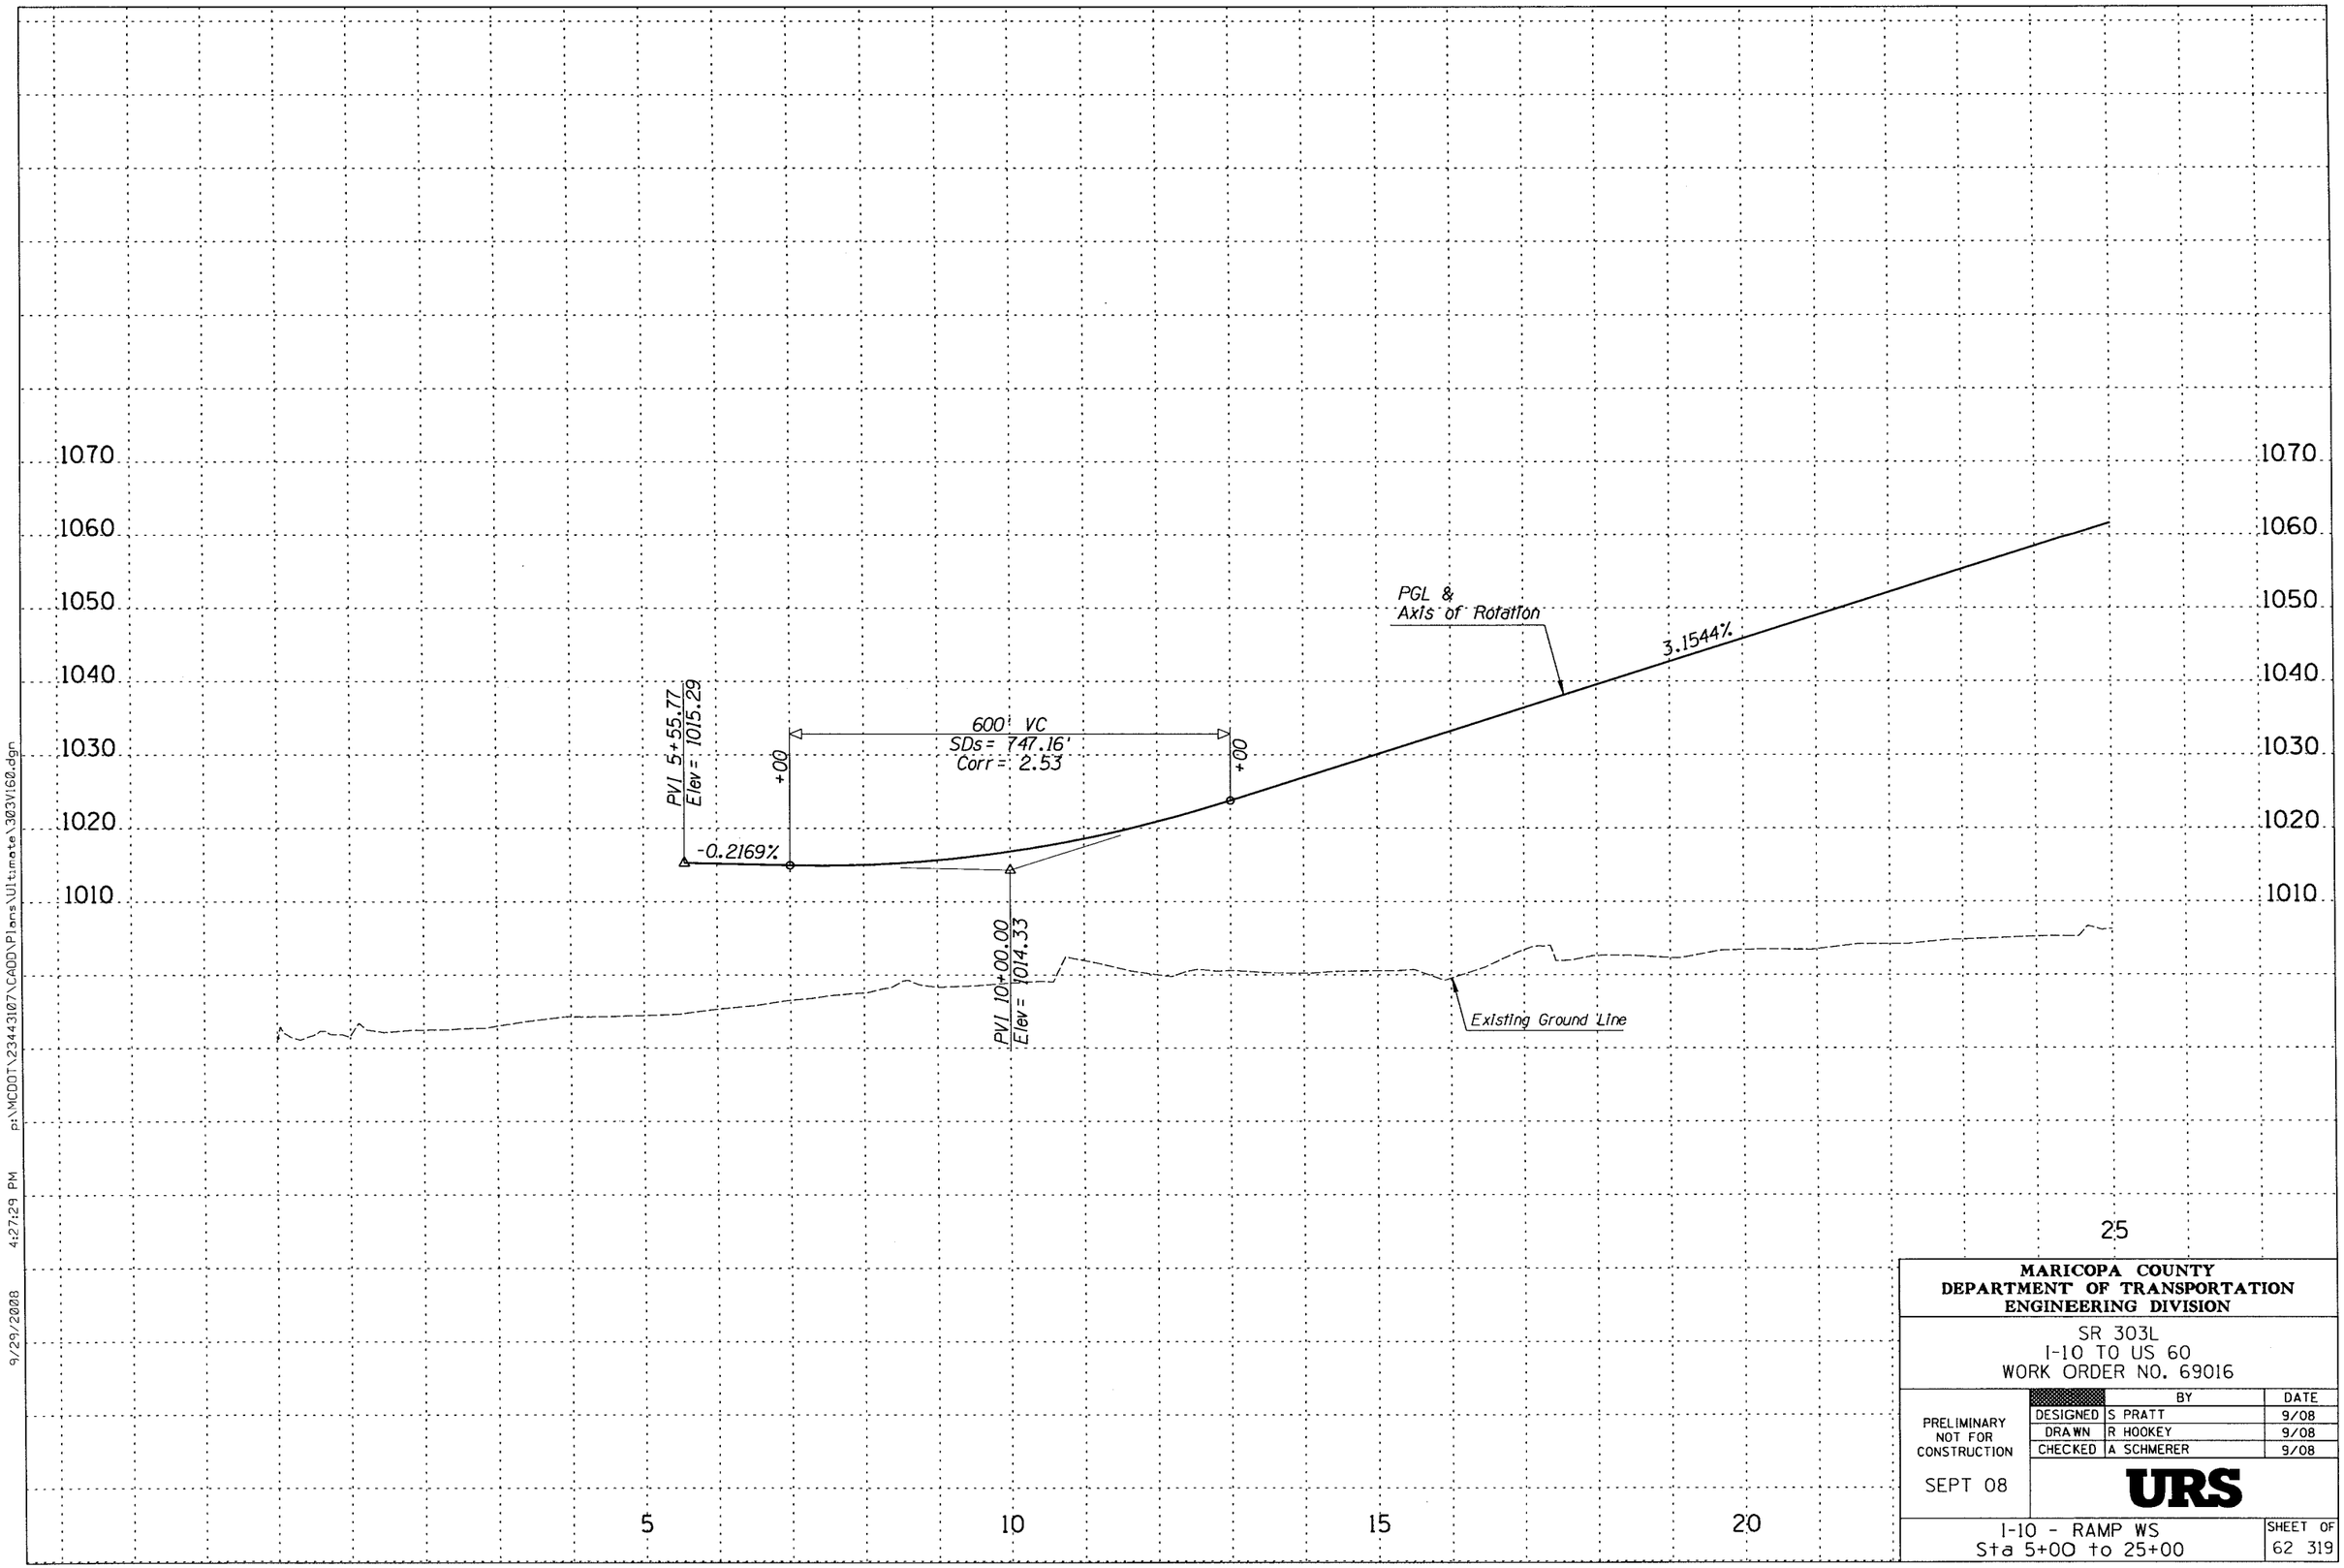

MARICOPA COUNTY
DEPARTMENT OF TRANSPORTATION
ENGINEERING DIVISION

SR 303L
I-10 TO US 60
WORK ORDER NO. 69016

	BY	DATE
DESIGNED	S PRATT	9/08
DRAWN	R HOOKEY	9/08
CHECKED	A SCHMERER	9/08

PRELIMINARY
NOT FOR
CONSTRUCTION

SEPT 08

URS

I-10 - RAMP WS
Sta 5+00 to 25+00

SHEET OF
62 319

9/29/2008 4:27:29 PM p:\MCDOT\23443107\CADD\Plans\Ultimate\303V160.dgn

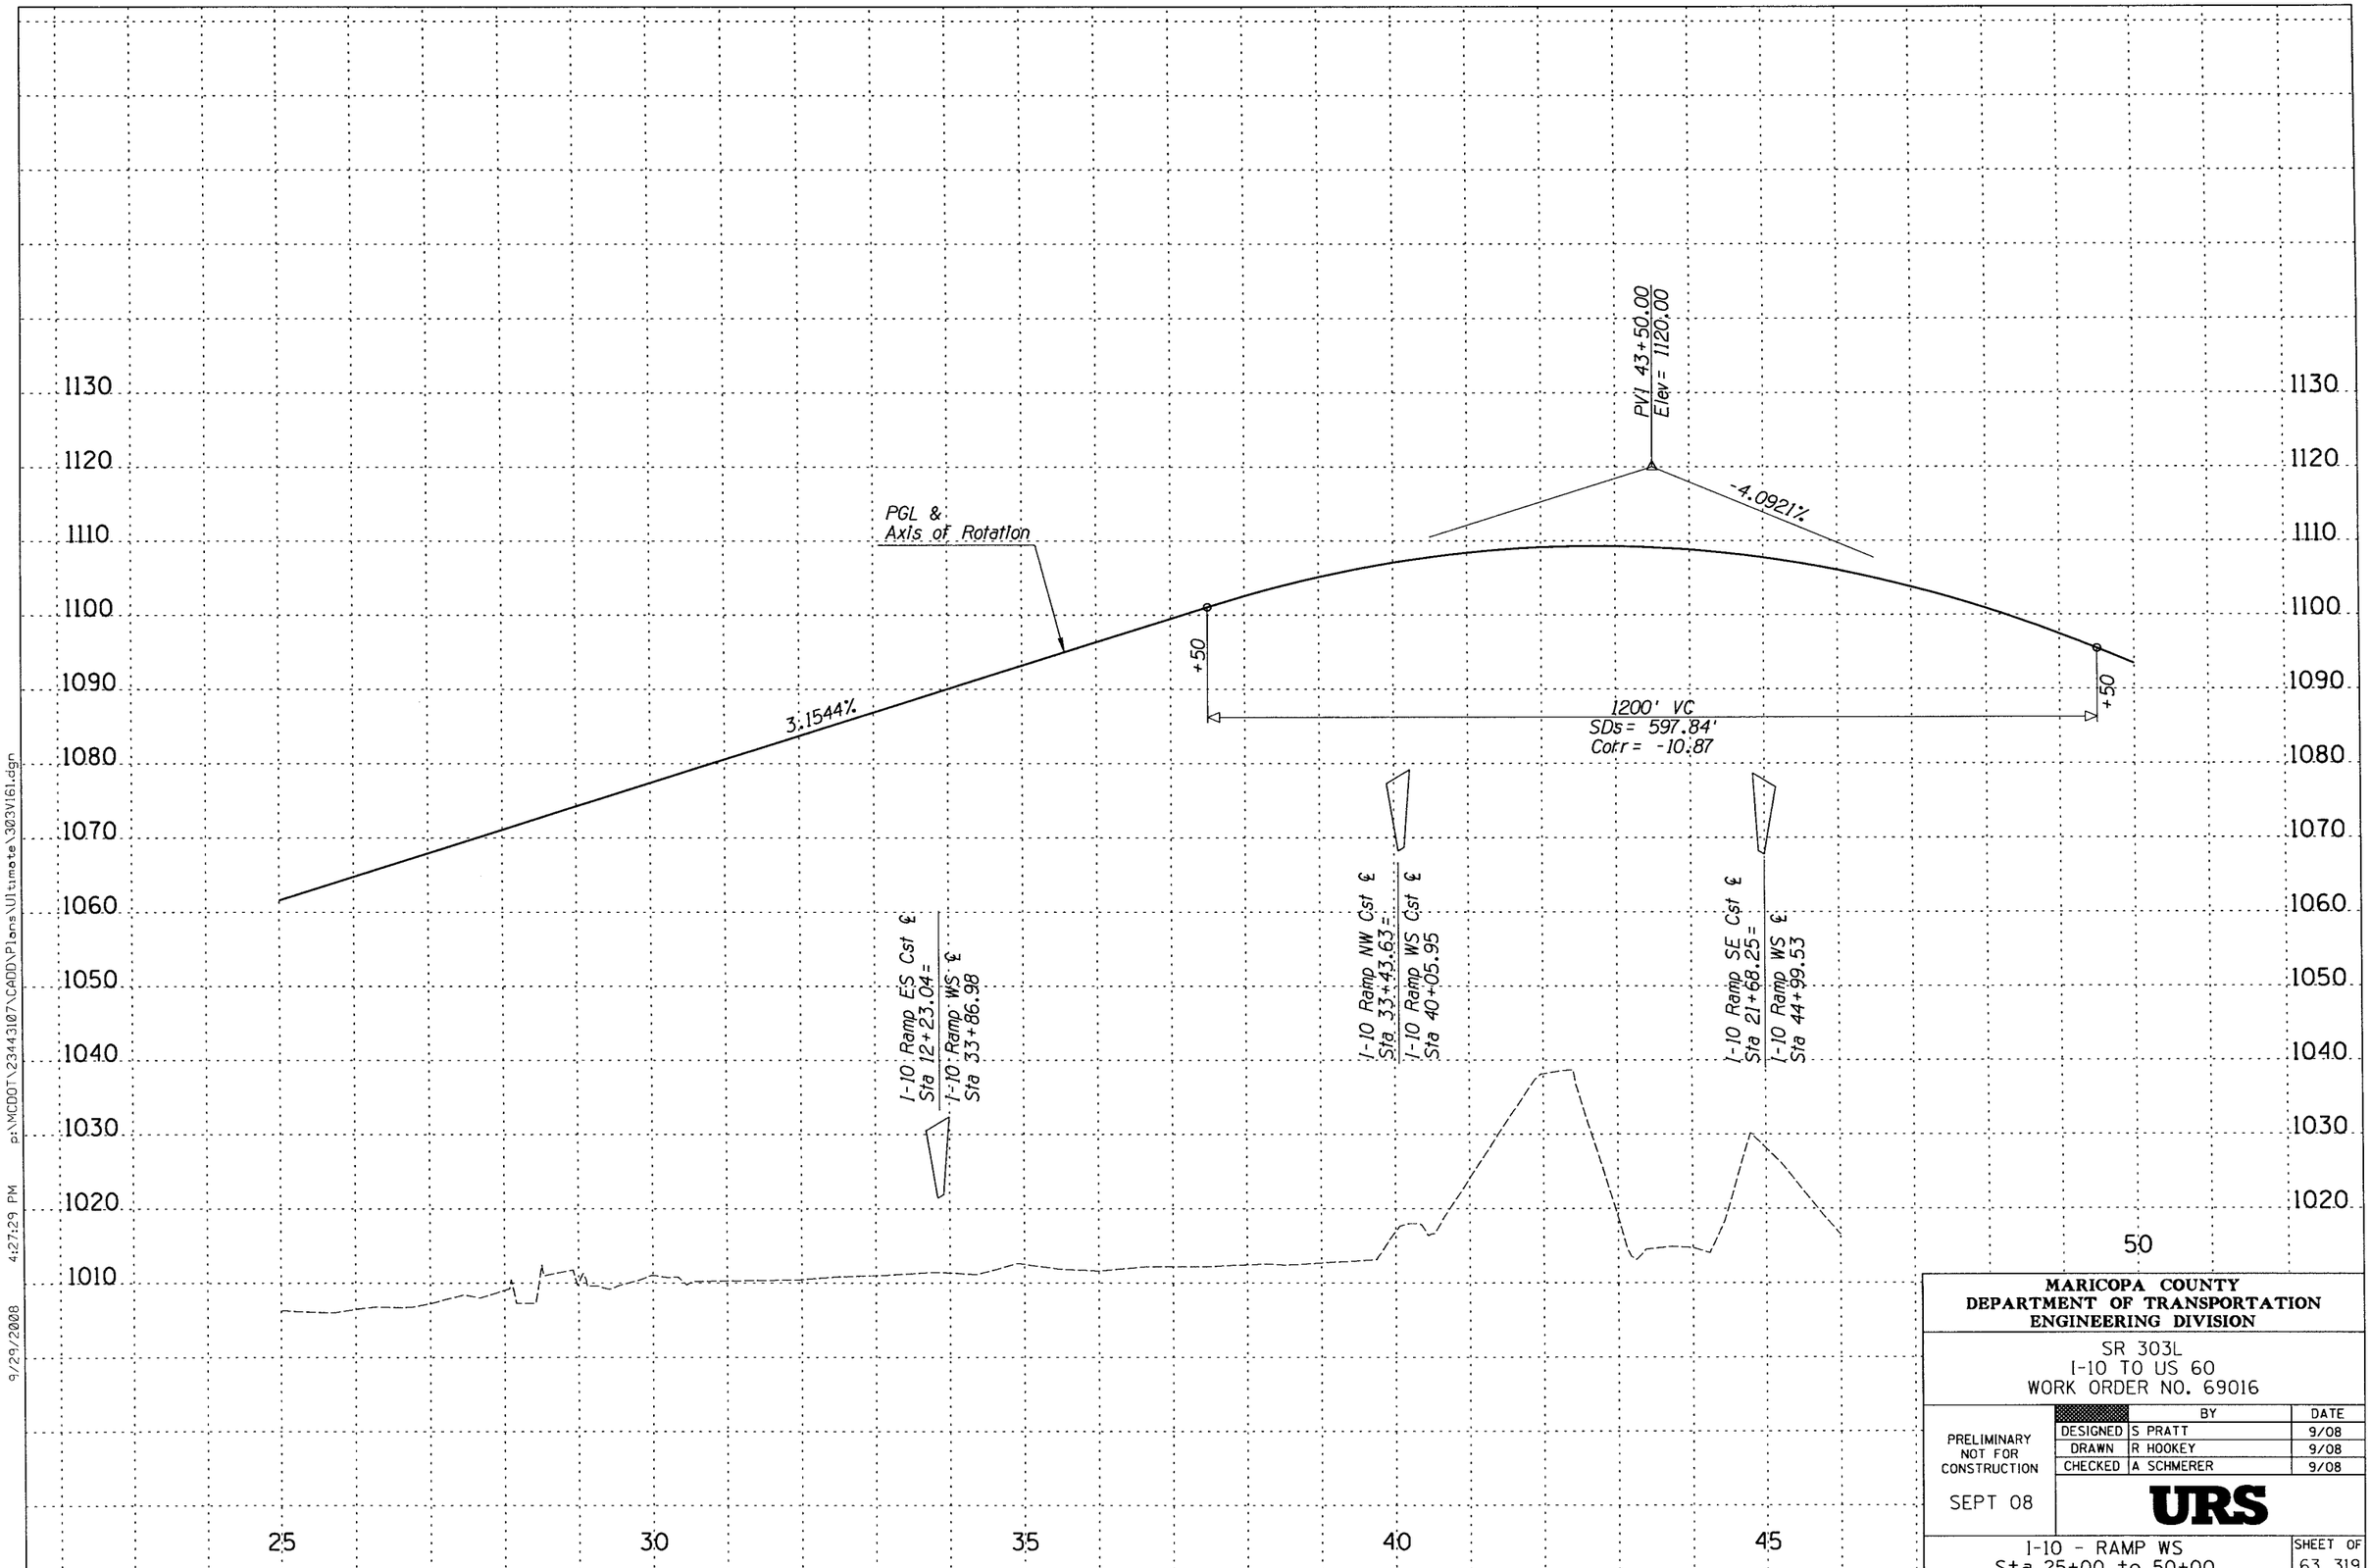

MARICOPA COUNTY
DEPARTMENT OF TRANSPORTATION
ENGINEERING DIVISION

SR 303L
I-10 TO US 60
WORK ORDER NO. 69016

		BY	DATE
PRELIMINARY NOT FOR CONSTRUCTION	DESIGNED	S PRATT	9/08
	DRAWN	R HOOKEY	9/08
	CHECKED	A SCHMERER	9/08

SEPT 08

URS

I-10 - RAMP WS
Sta 25+00 to 50+00

SHEET OF
63 319

9/29/2008 4:27:29 PM p:\MCDOT\23443107\CADD\Plans\Ultimate\303V161.dgn

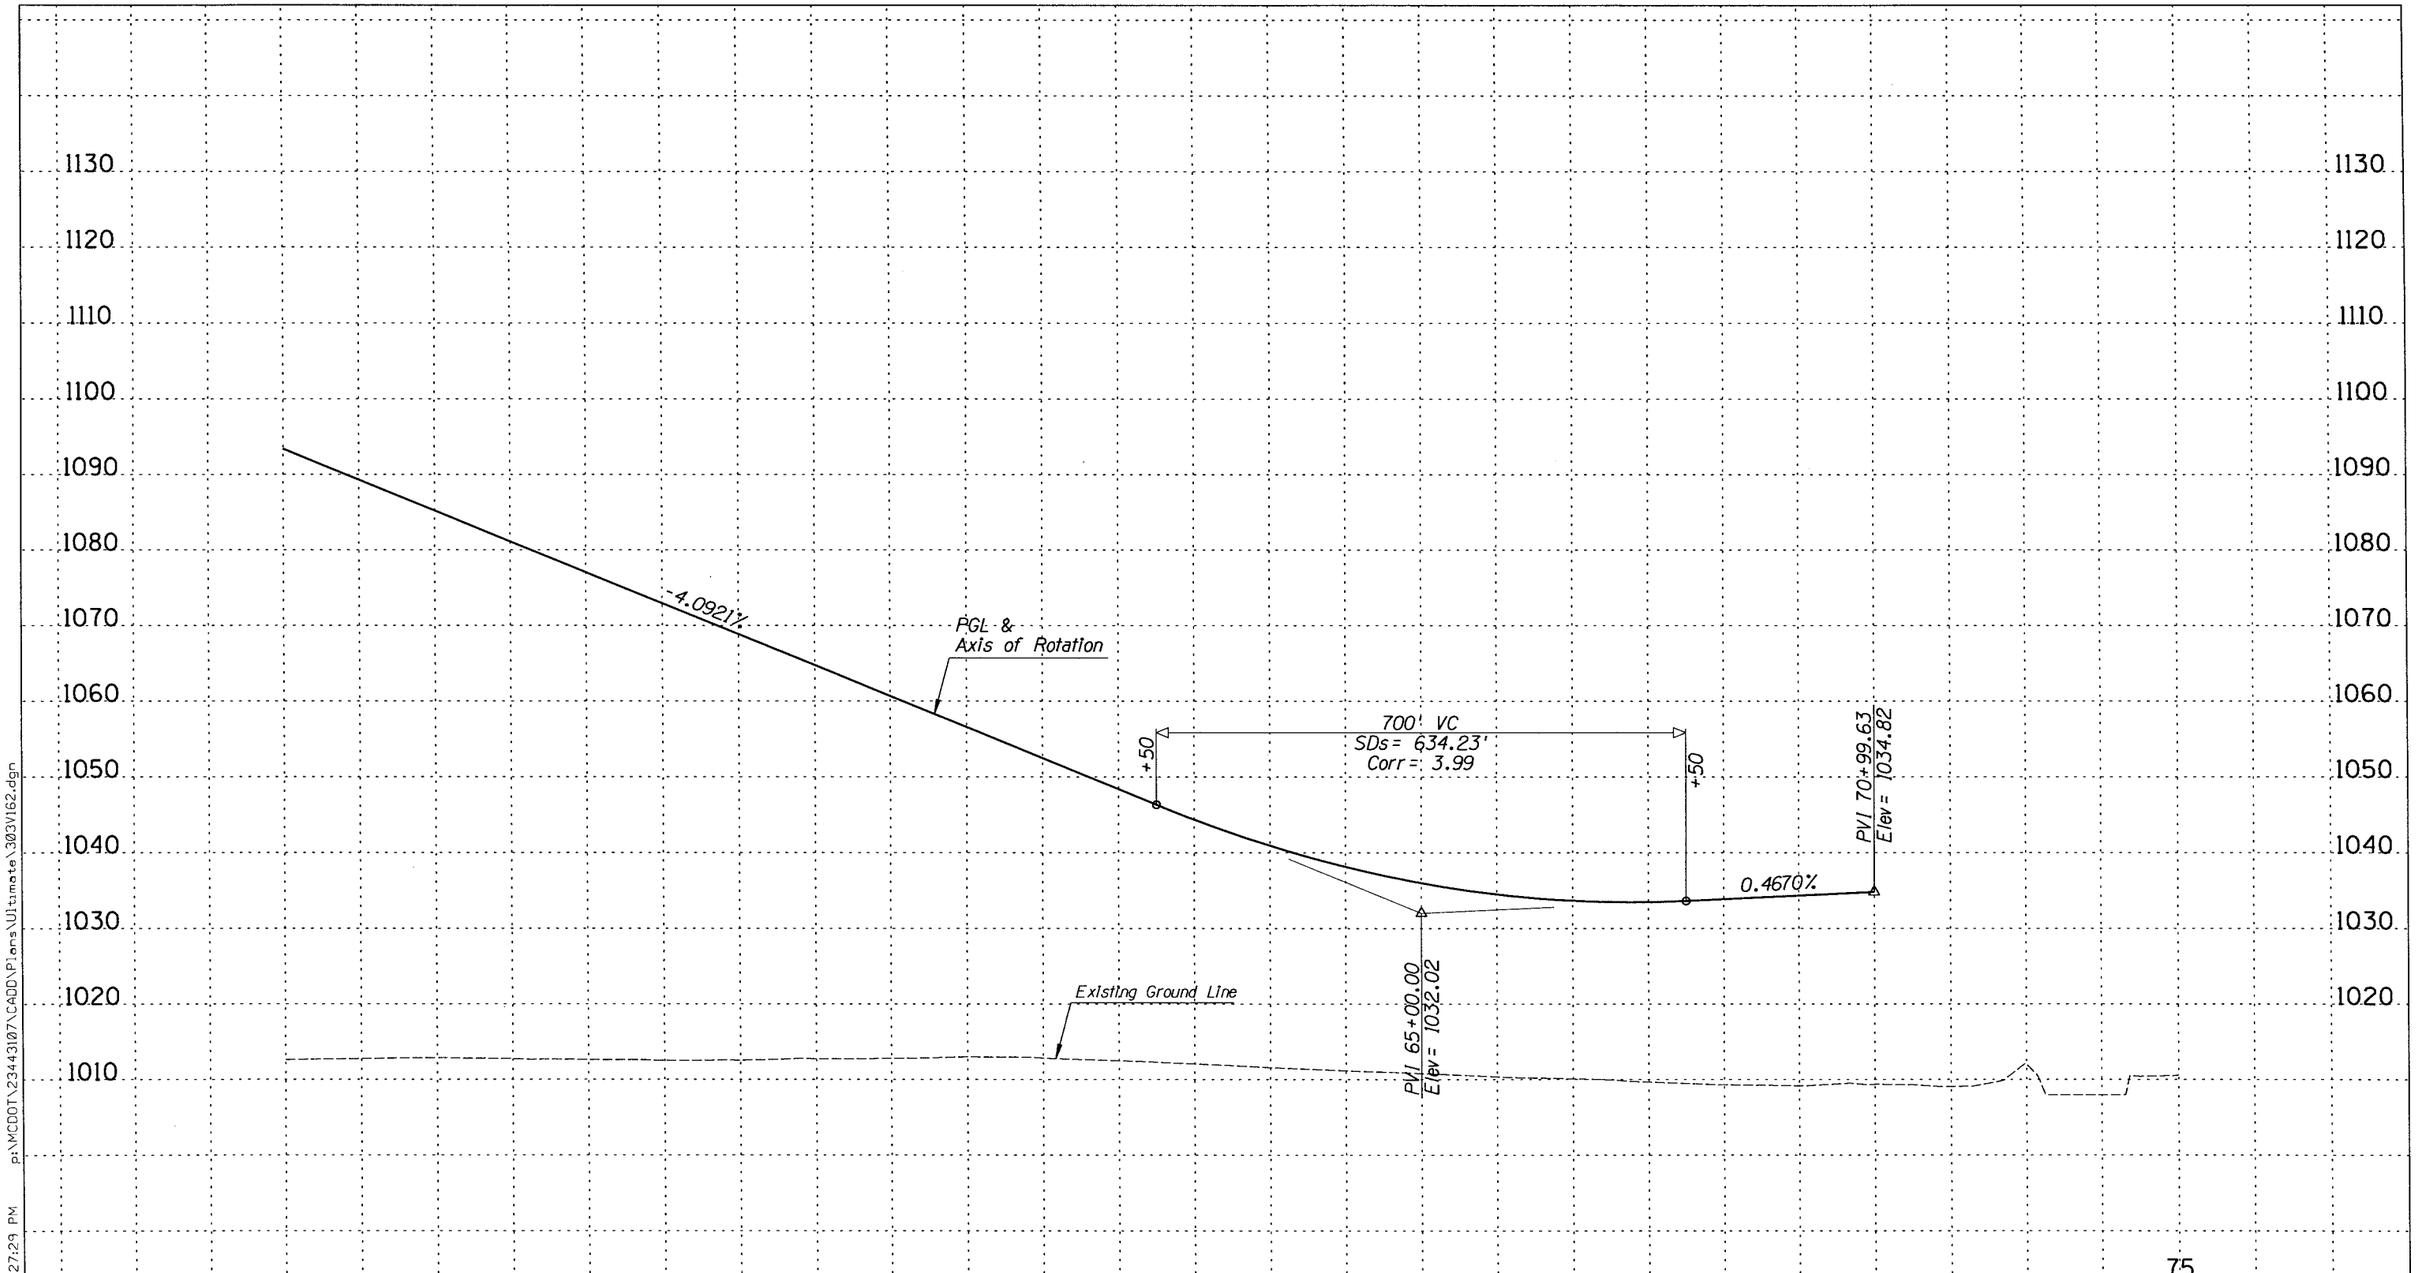

MARICOPA COUNTY
DEPARTMENT OF TRANSPORTATION
ENGINEERING DIVISION

SR 303L
I-10 TO US 60
WORK ORDER NO. 69016

		BY	DATE
PRELIMINARY NOT FOR CONSTRUCTION	DESIGNED	S PRATT	9/08
	DRAWN	R HOOKEY	9/08
	CHECKED	A SCHMERER	9/08
SEPT 08		URS	

I-10 - RAMP WS
Sta 50+00 to 75+00

SHEET OF
64 319

9/29/2008 4:27:29 PM p:\MCDOT\2344310\7\CADD\Plans\Ultimate\303V162.dgn

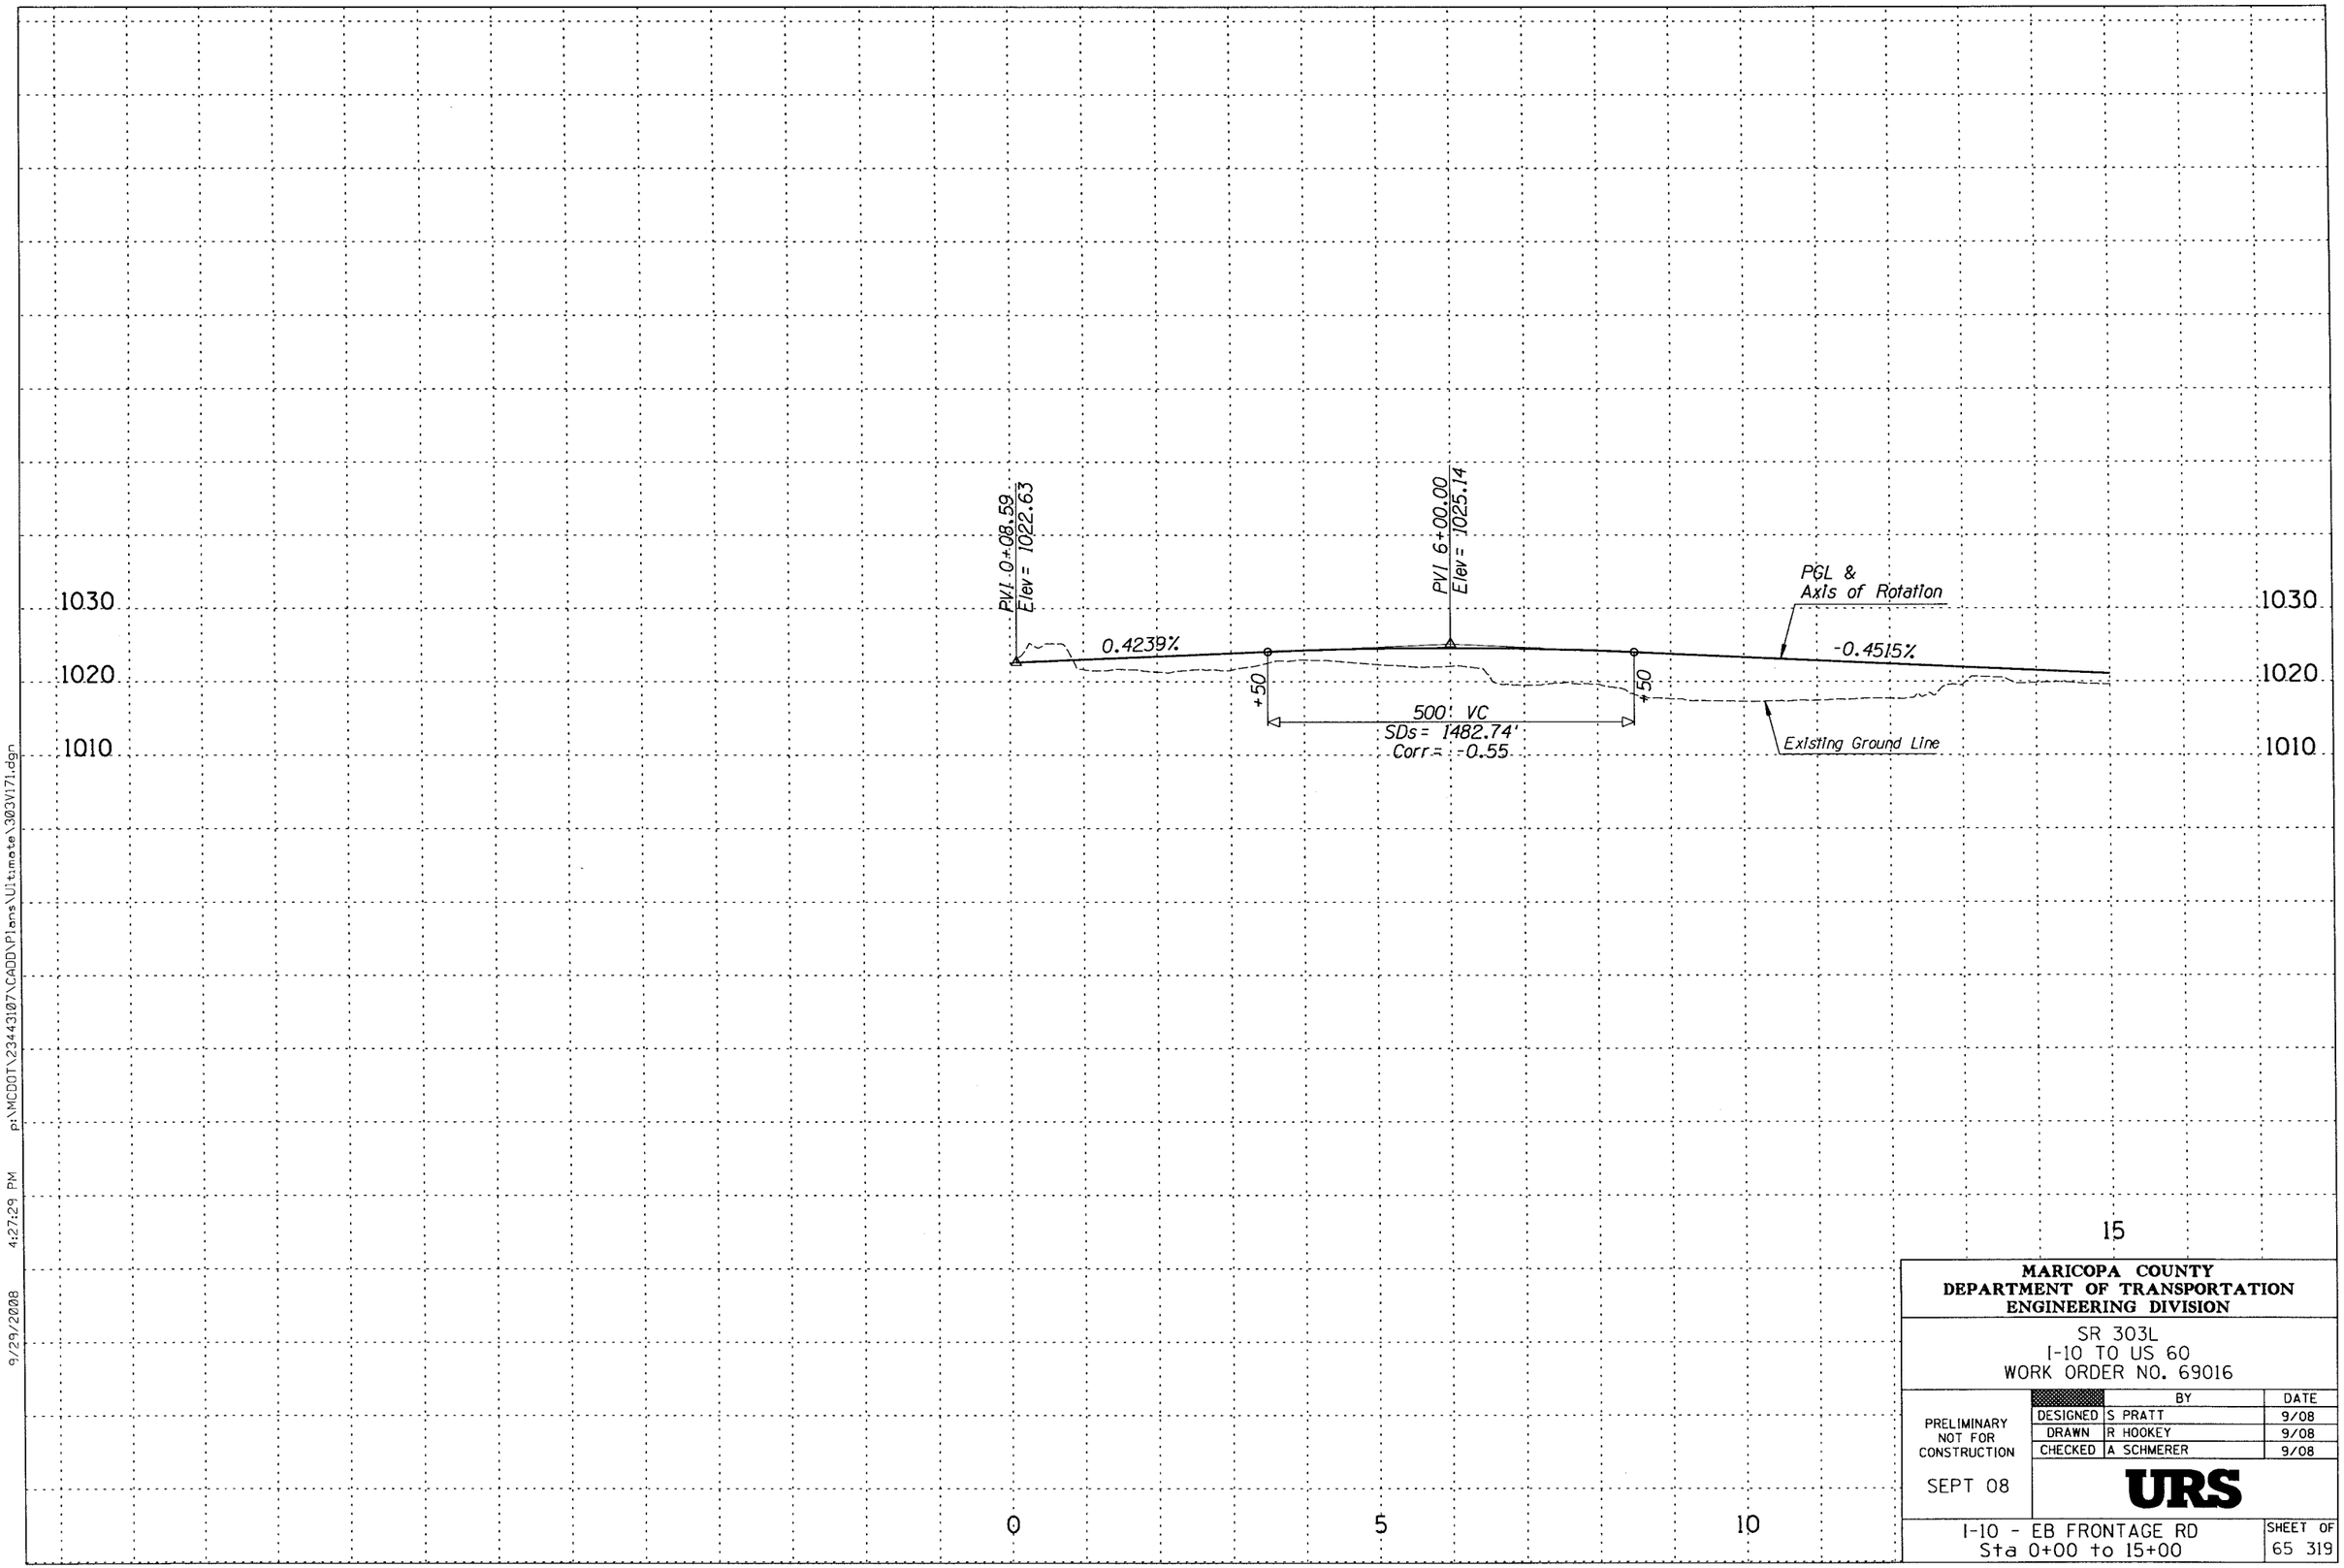

MARICOPA COUNTY
DEPARTMENT OF TRANSPORTATION
ENGINEERING DIVISION

SR 303L
I-10 TO US 60
WORK ORDER NO. 69016

		BY	DATE
PRELIMINARY NOT FOR CONSTRUCTION	DESIGNED	S PRATT	9/08
	DRAWN	R HOOKEY	9/08
	CHECKED	A SCHMERER	9/08

SEPT 08

URS

I-10 - EB FRONTAGE RD
Sta 0+00 to 15+00

SHEET OF
65 319

9/29/2008 4:27:29 PM p:\MCDOT\23443107\CADD\Plans\Ultimate\303V171.dgn

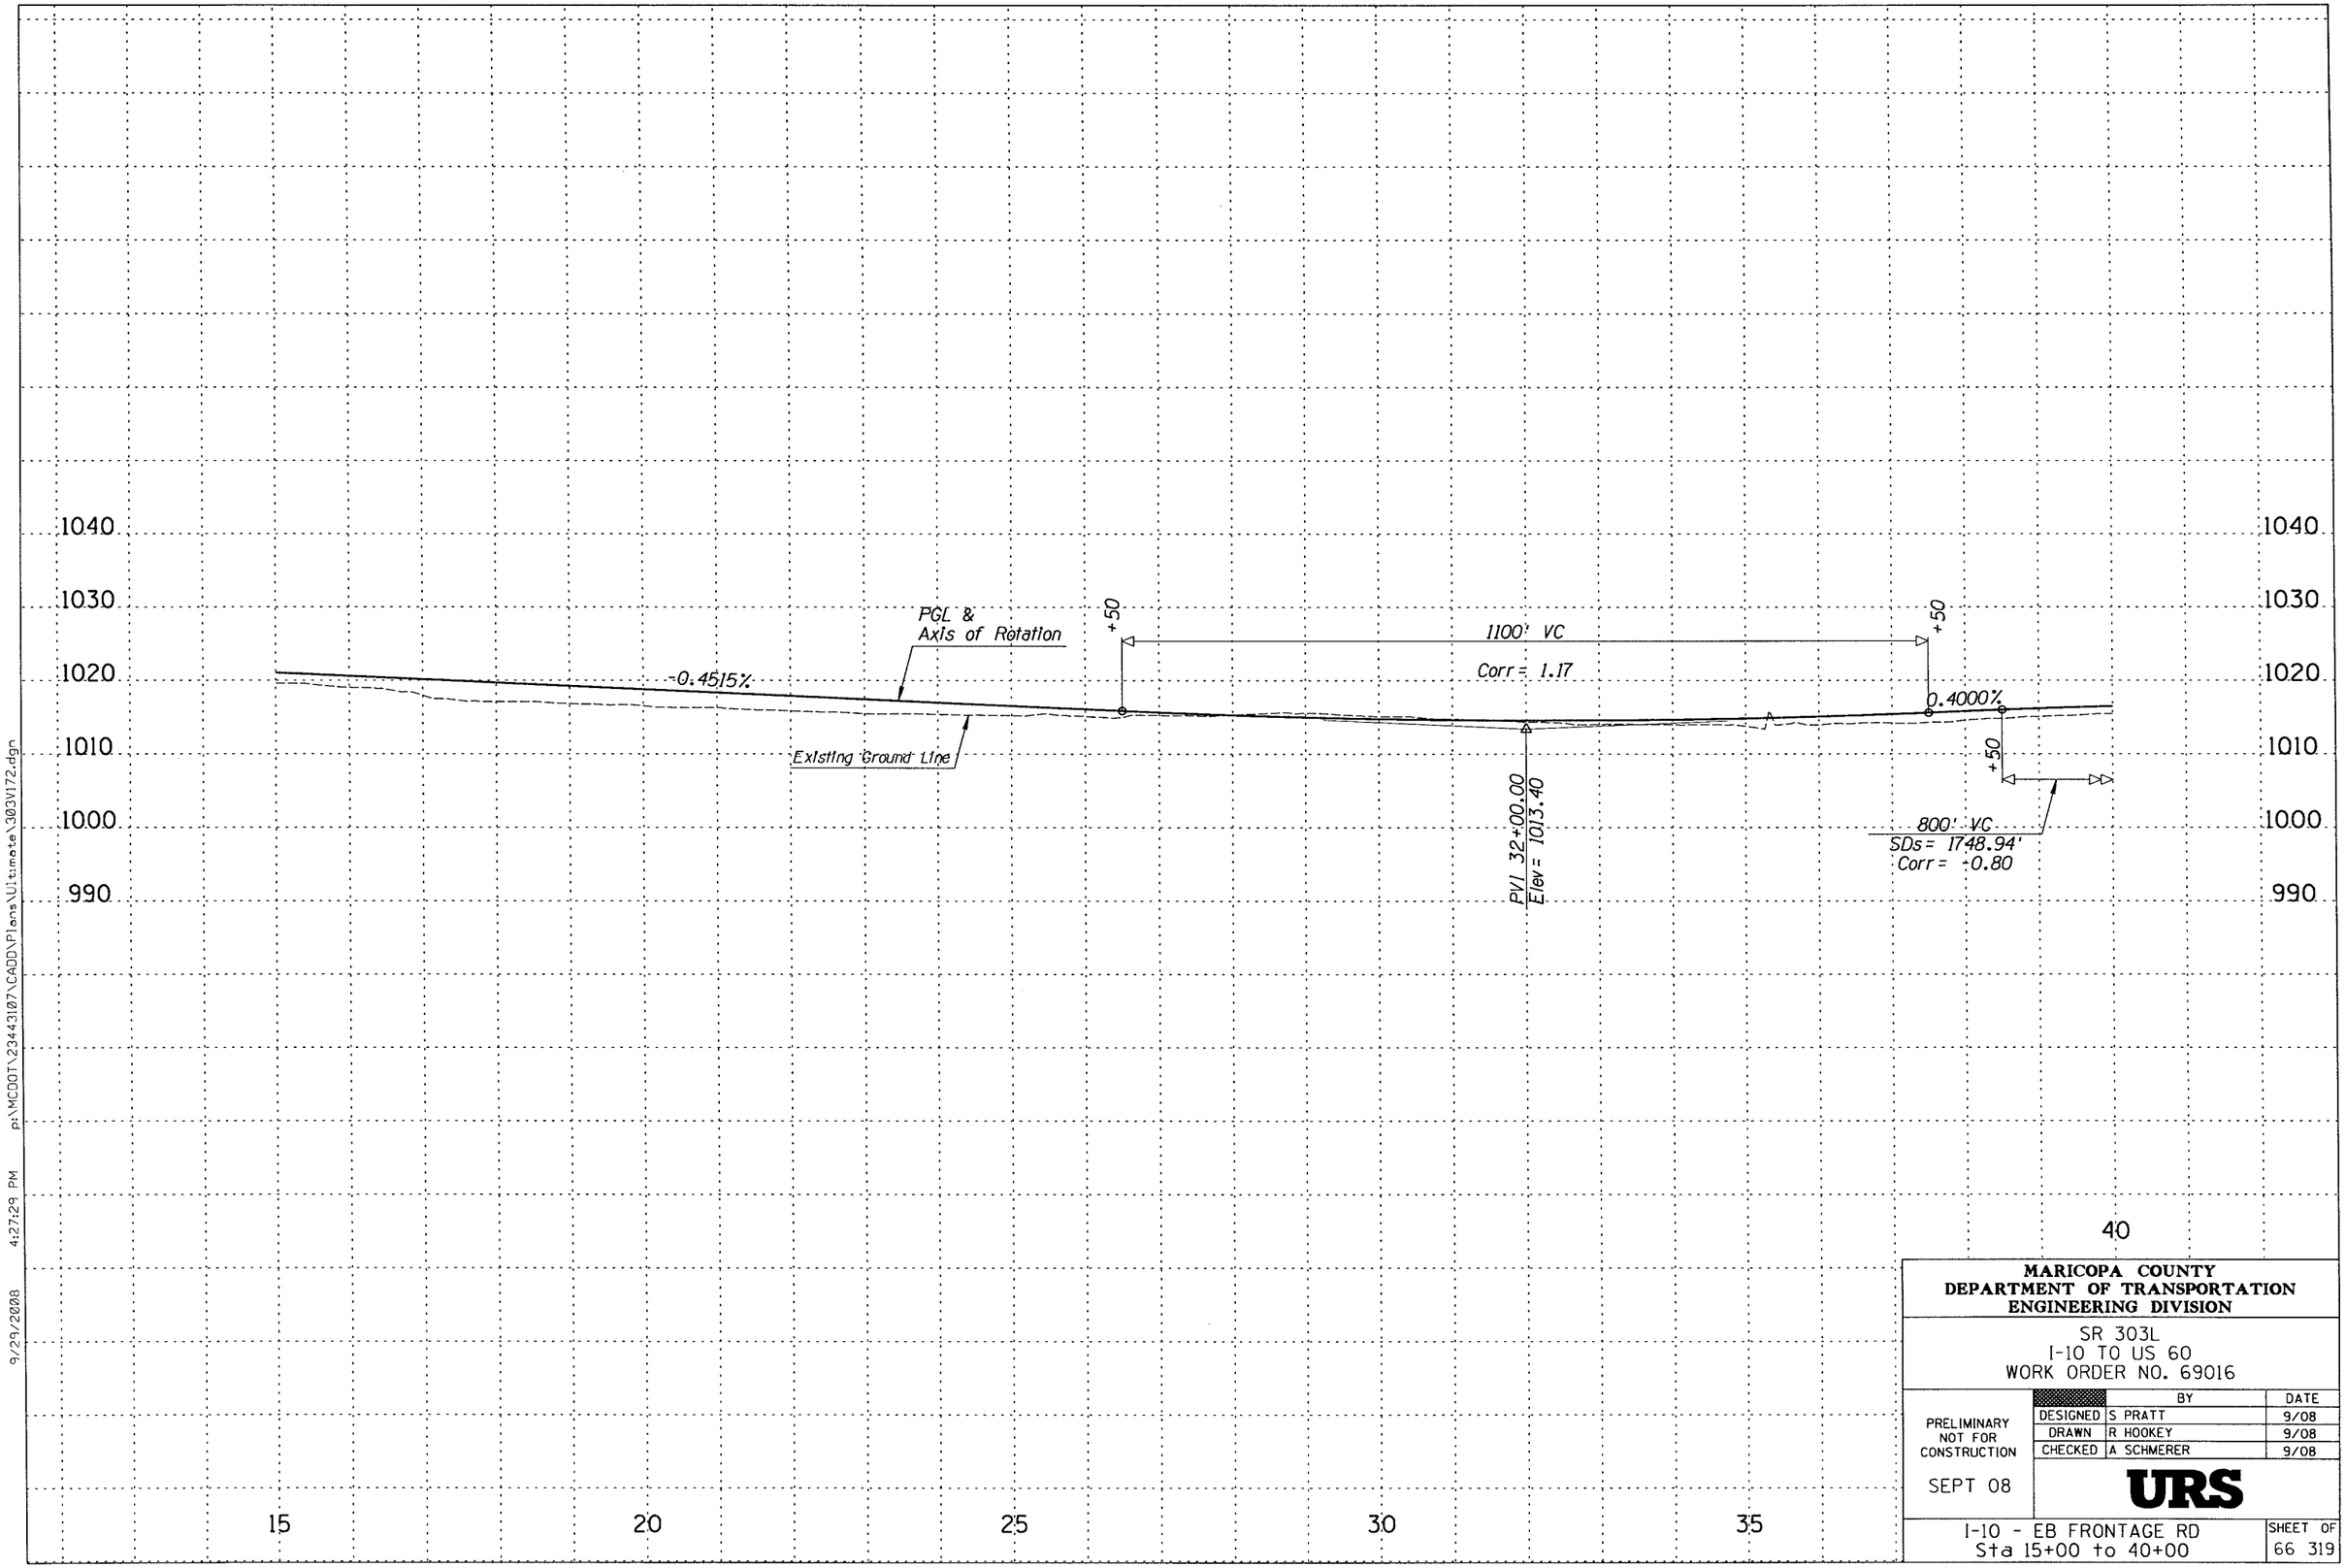

MARICOPA COUNTY
DEPARTMENT OF TRANSPORTATION
ENGINEERING DIVISION

SR 303L
I-10 TO US 60
WORK ORDER NO. 69016

		BY	DATE
PRELIMINARY NOT FOR CONSTRUCTION	DESIGNED	S PRATT	9/08
	DRAWN	R HOOKEY	9/08
	CHECKED	A SCHMERER	9/08
SEPT 08		URS	

I-10 - EB FRONTAGE RD
Sta 15+00 to 40+00

SHEET OF
66 319

9/29/2008 4:27:29 PM p:\MCDOT\23443107\CADD\Plans\Ultimate\303V172.dgn

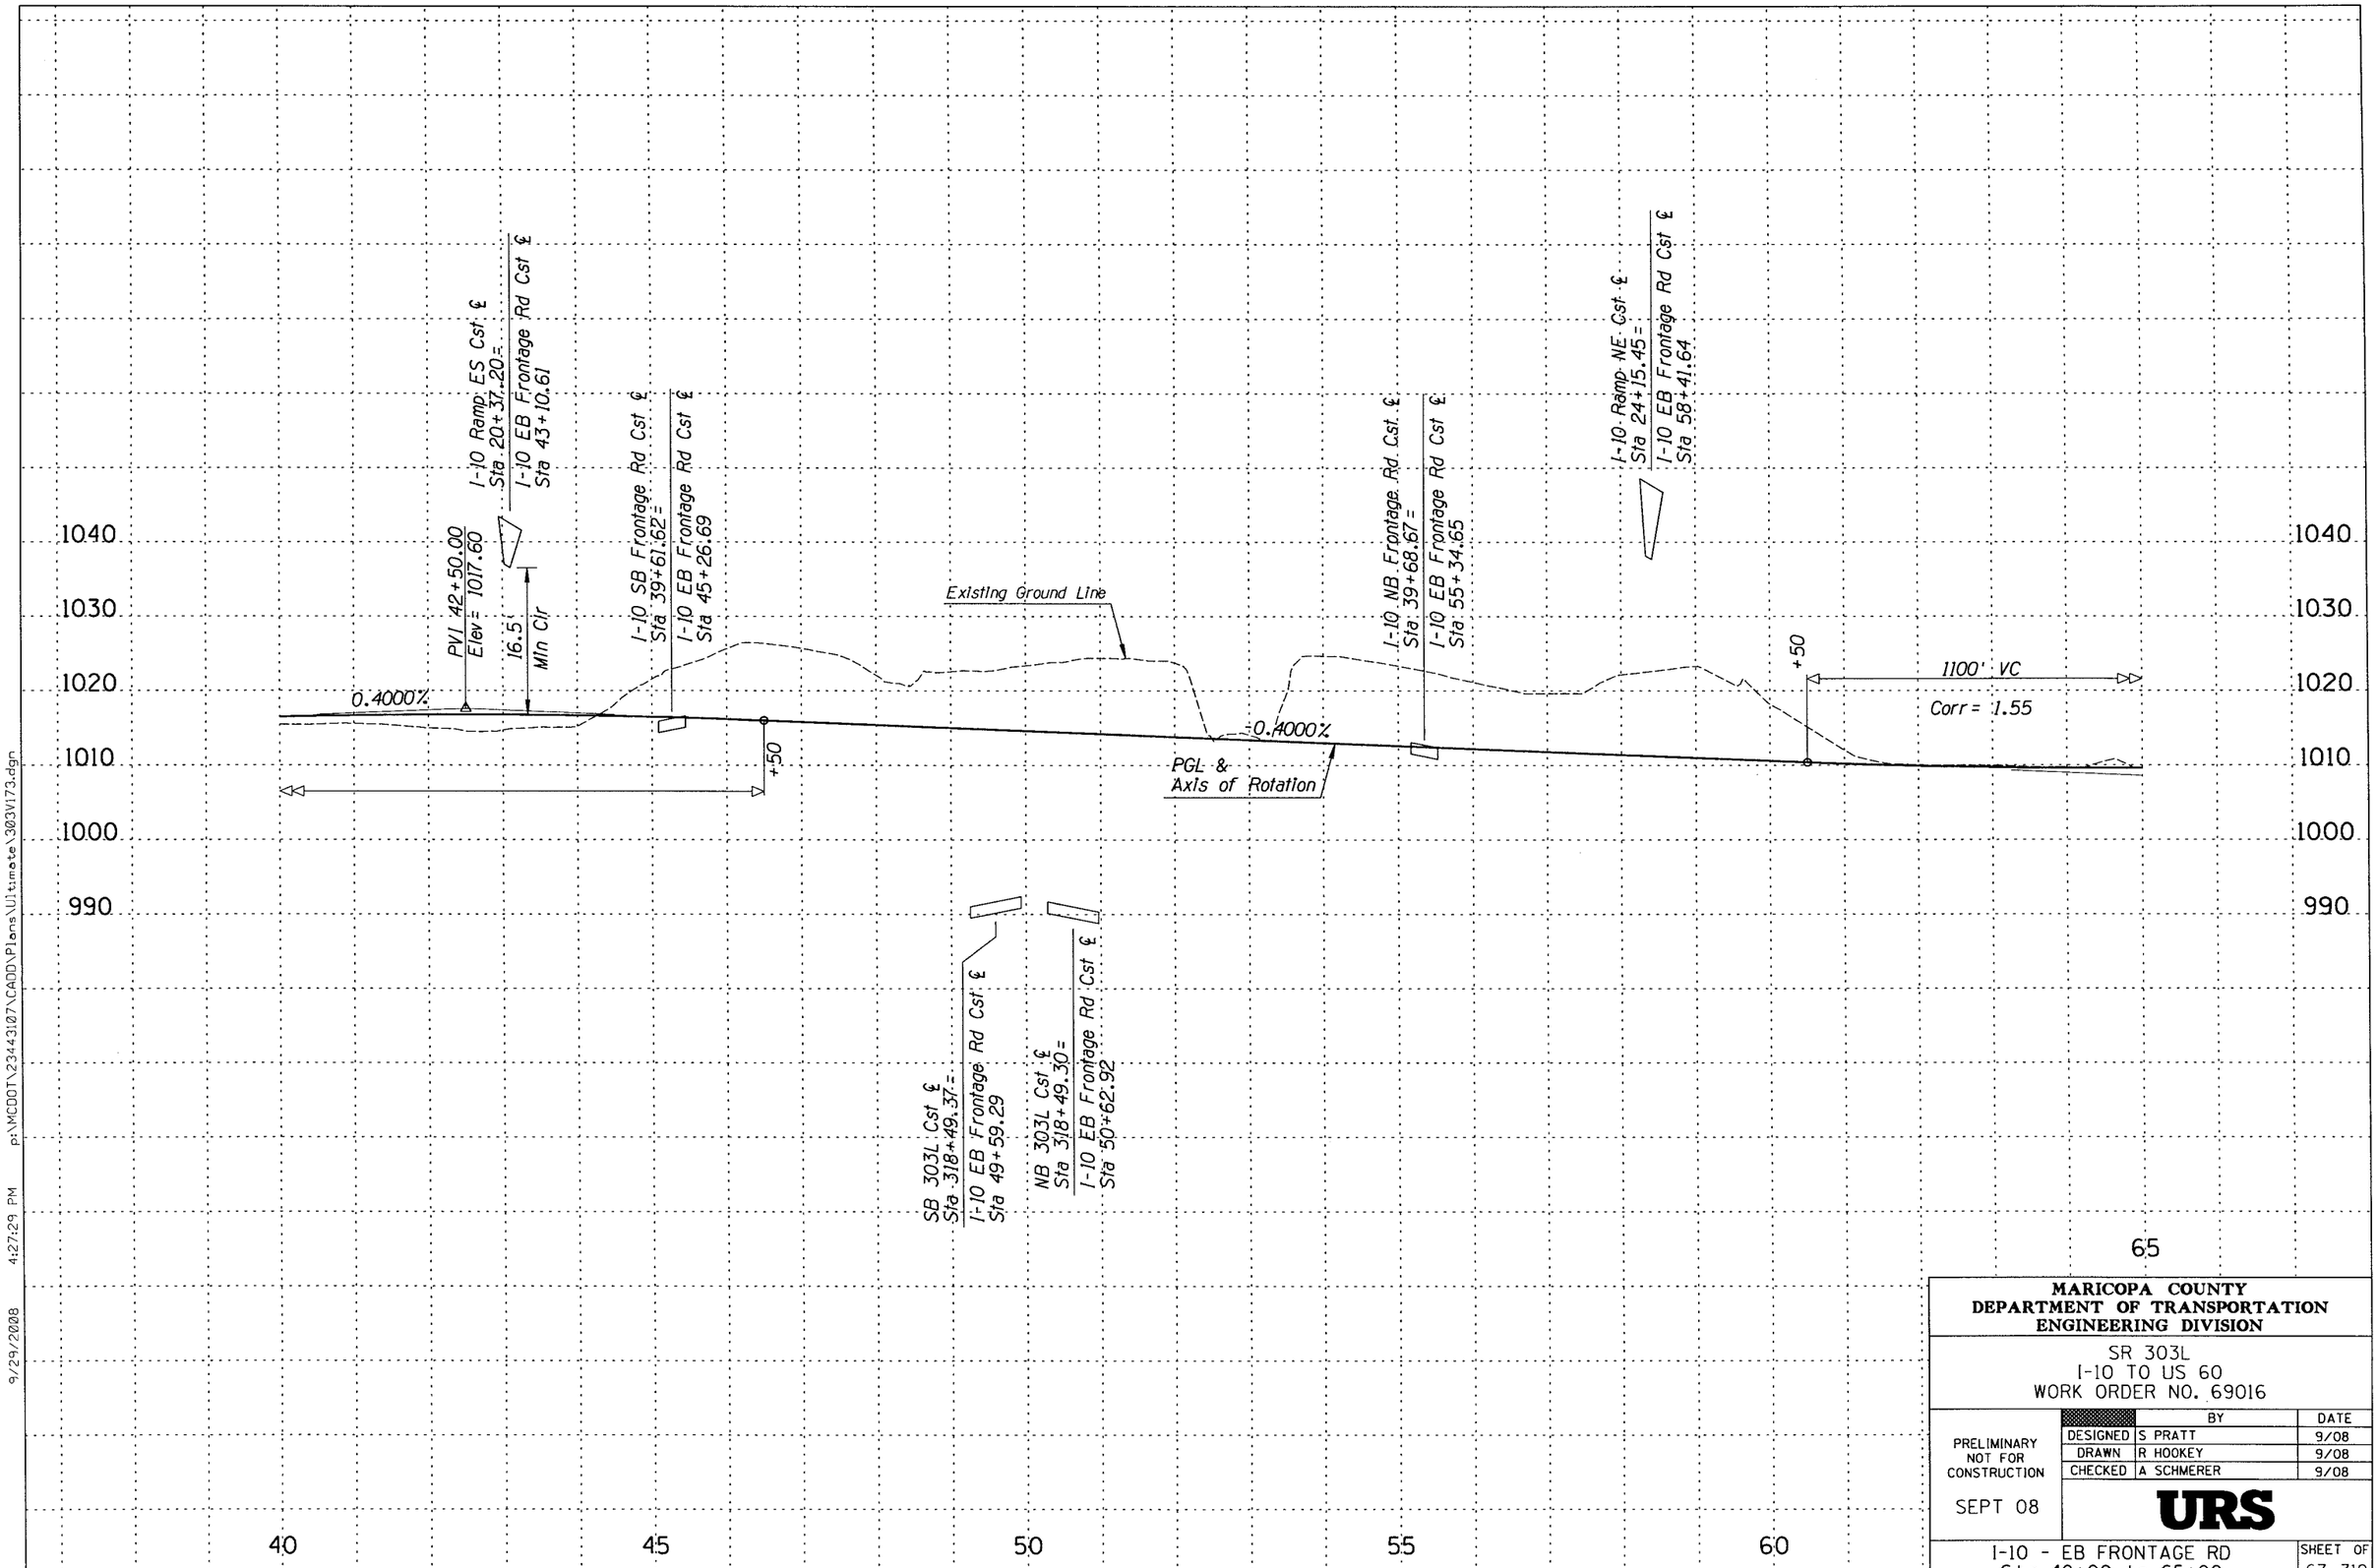

MARICOPA COUNTY
DEPARTMENT OF TRANSPORTATION
ENGINEERING DIVISION

SR 303L
I-10 TO US 60
WORK ORDER NO. 69016

PRELIMINARY
NOT FOR
CONSTRUCTION

SEPT 08

	BY	DATE
DESIGNED	S PRATT	9/08
DRAWN	R HOOKEY	9/08
CHECKED	A SCHMERER	9/08

URS

I-10 - EB FRONTAGE RD
Sta 40+00 to 65+00

SHEET OF
67 319

9/29/2008 4:27:29 PM p:\MCDOT\23443107\CADD\Plans\Ultimate\303V173.dgn

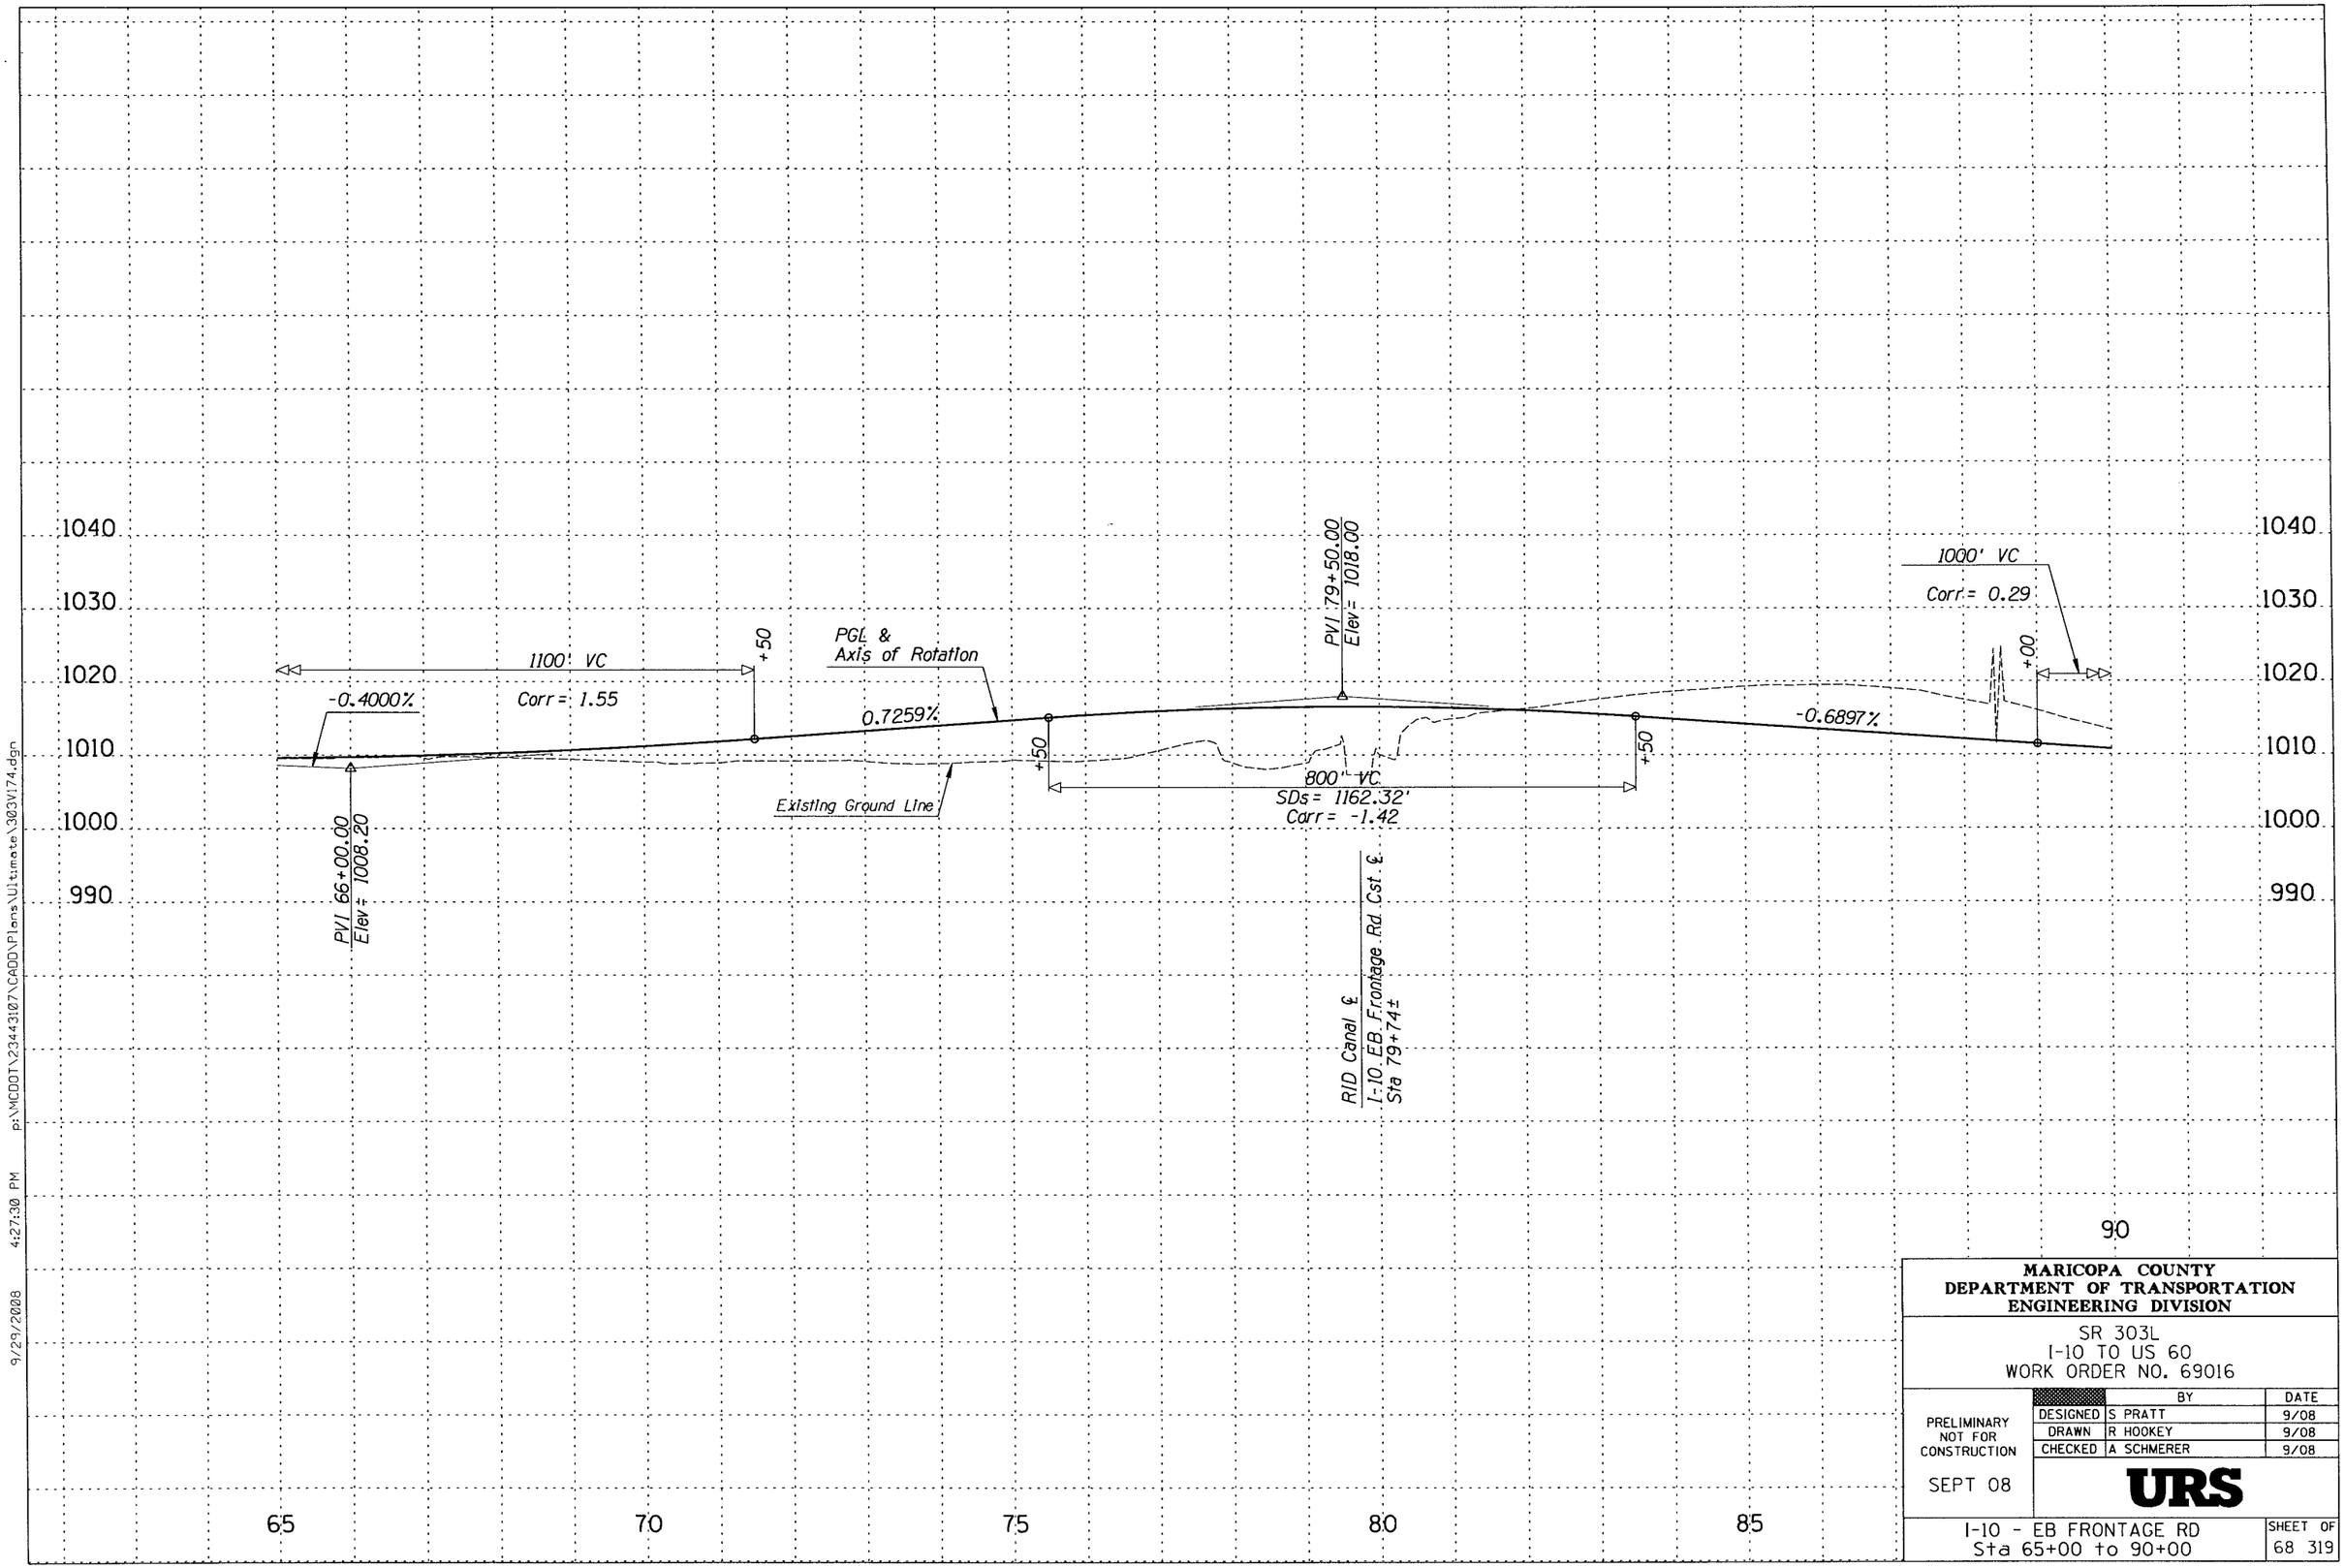

MARICOPA COUNTY
DEPARTMENT OF TRANSPORTATION
ENGINEERING DIVISION

SR 303L
I-10 TO US 60
WORK ORDER NO. 69016

		BY	DATE
PRELIMINARY NOT FOR CONSTRUCTION	DESIGNED	S PRATT	9/08
	DRAWN	R HOOKEY	9/08
	CHECKED	A SCHMERER	9/08
SEPT 08		URS	

I-10 - EB FRONTAGE RD
Sta 65+00 to 90+00

SHEET OF
68 319

9/29/2008 4:27:30 PM p:\MCDOT\2344307\CADD\Plans\Ultimate\303V174.dgn

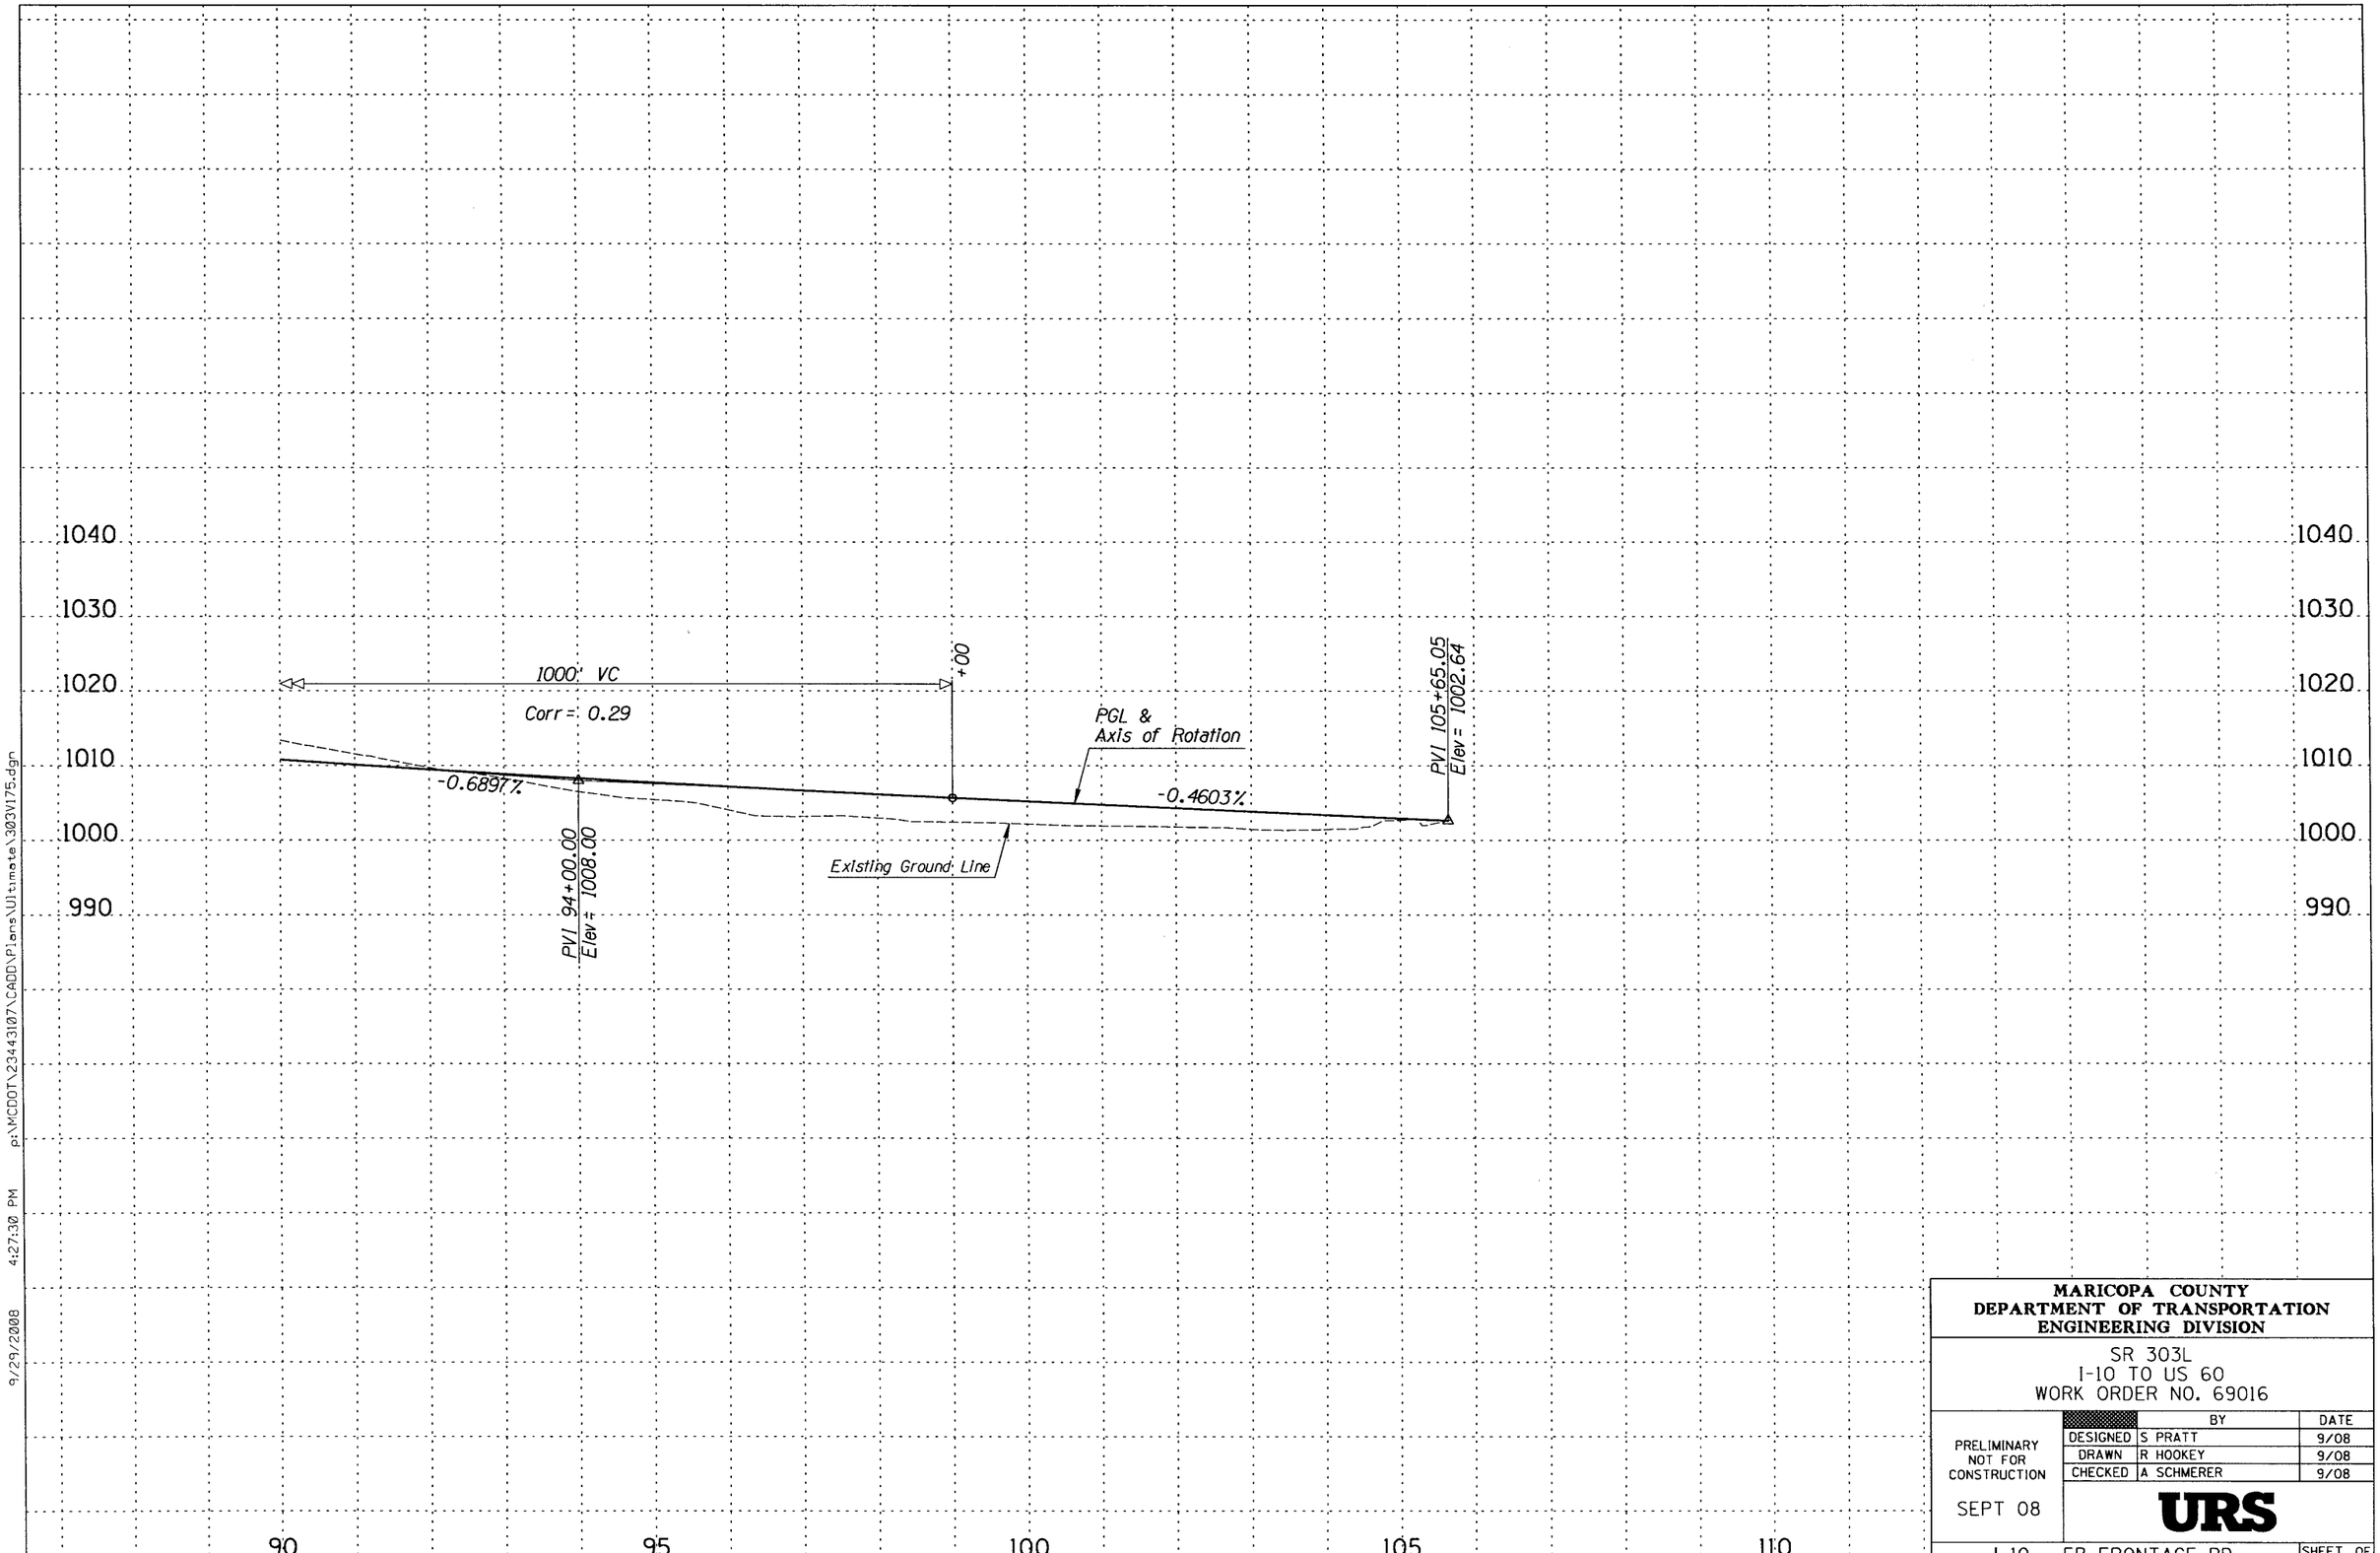

MARICOPA COUNTY
DEPARTMENT OF TRANSPORTATION
ENGINEERING DIVISION

SR 303L
I-10 TO US 60
WORK ORDER NO. 69016

	BY	DATE
DESIGNED	S PRATT	9/08
DRAWN	R HOOKEY	9/08
CHECKED	A SCHMERER	9/08

PRELIMINARY
NOT FOR
CONSTRUCTION

SEPT 08

URS

I-10 - EB FRONTAGE RD
Sta 90+00 to 110+00

SHEET OF
69 319

9/29/2008 4:27:30 PM p:\MCDOT\2344310\7\CADD\Plans\Ultimate\303V175.dgn

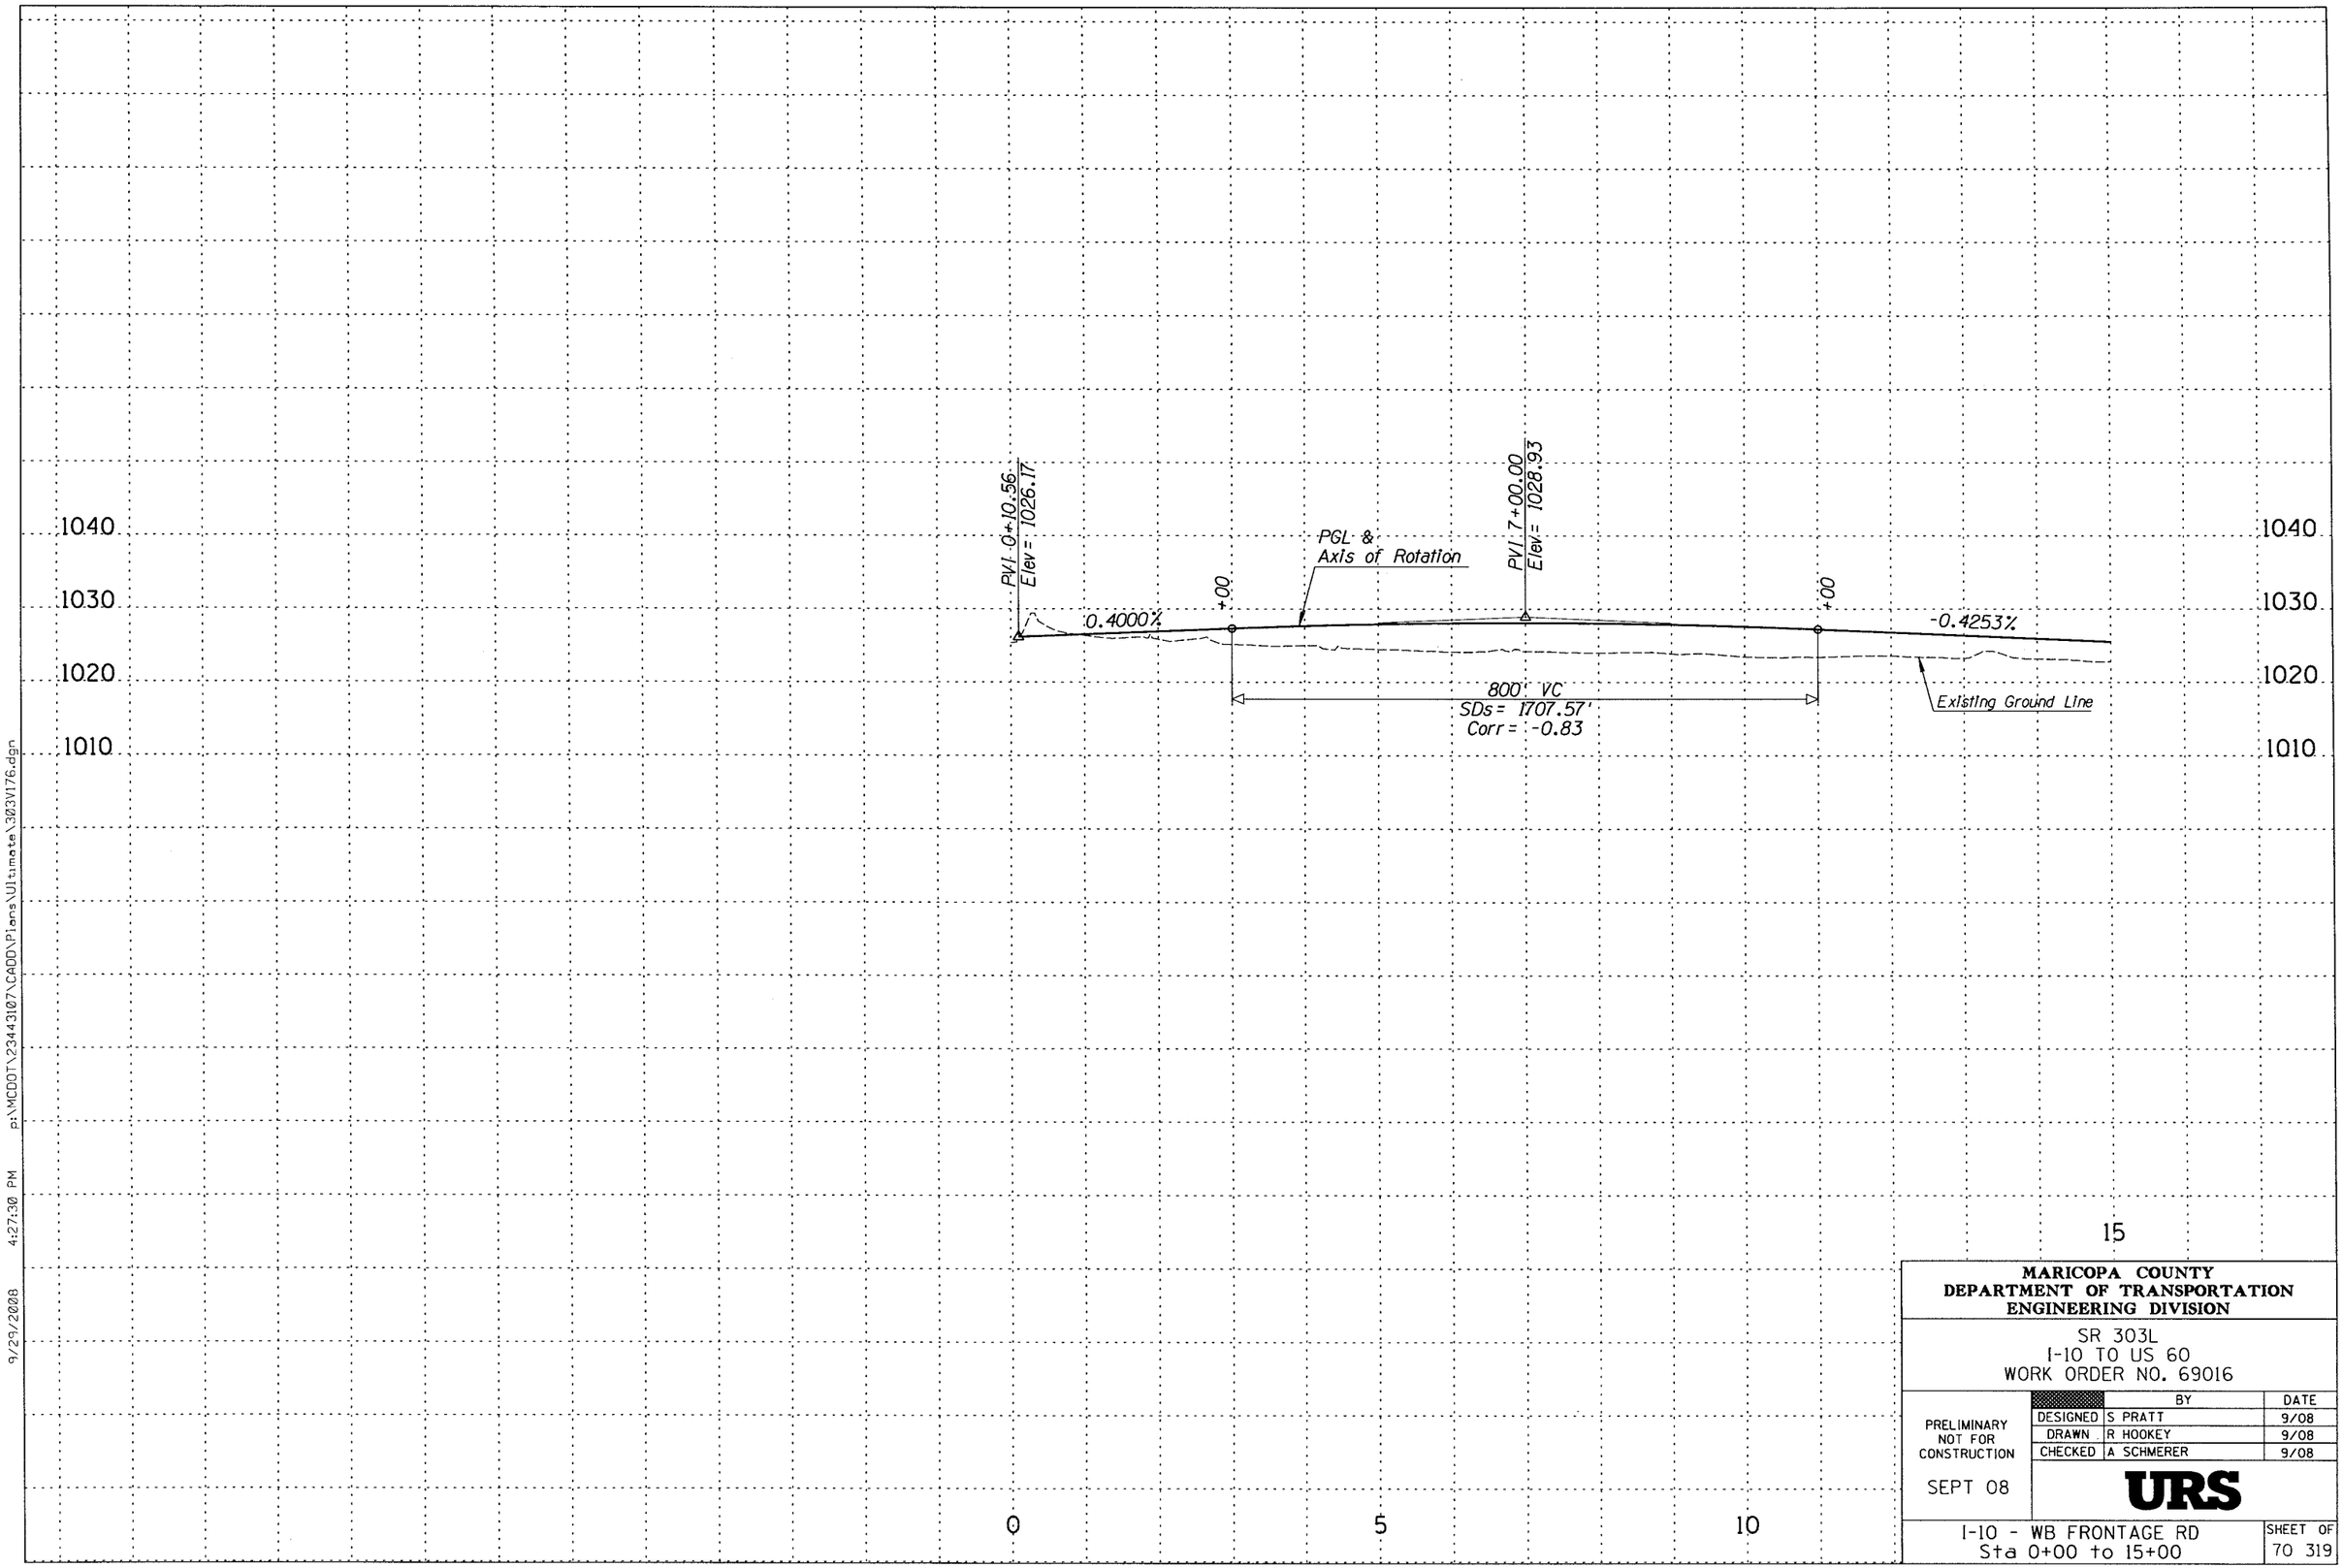

MARICOPA COUNTY
DEPARTMENT OF TRANSPORTATION
ENGINEERING DIVISION

SR 303L
I-10 TO US 60
WORK ORDER NO. 69016

	BY	DATE
DESIGNED	S PRATT	9/08
DRAWN	R HOOKEY	9/08
CHECKED	A SCHMERER	9/08

PRELIMINARY
NOT FOR
CONSTRUCTION

SEPT 08

URS

I-10 - WB FRONTAGE RD
Sta 0+00 to 15+00

SHEET OF
70 319

9/29/2008 4:27:30 PM p:\MCDOT\23443107\CADD\Plans\Ultimate\303V176.dgn

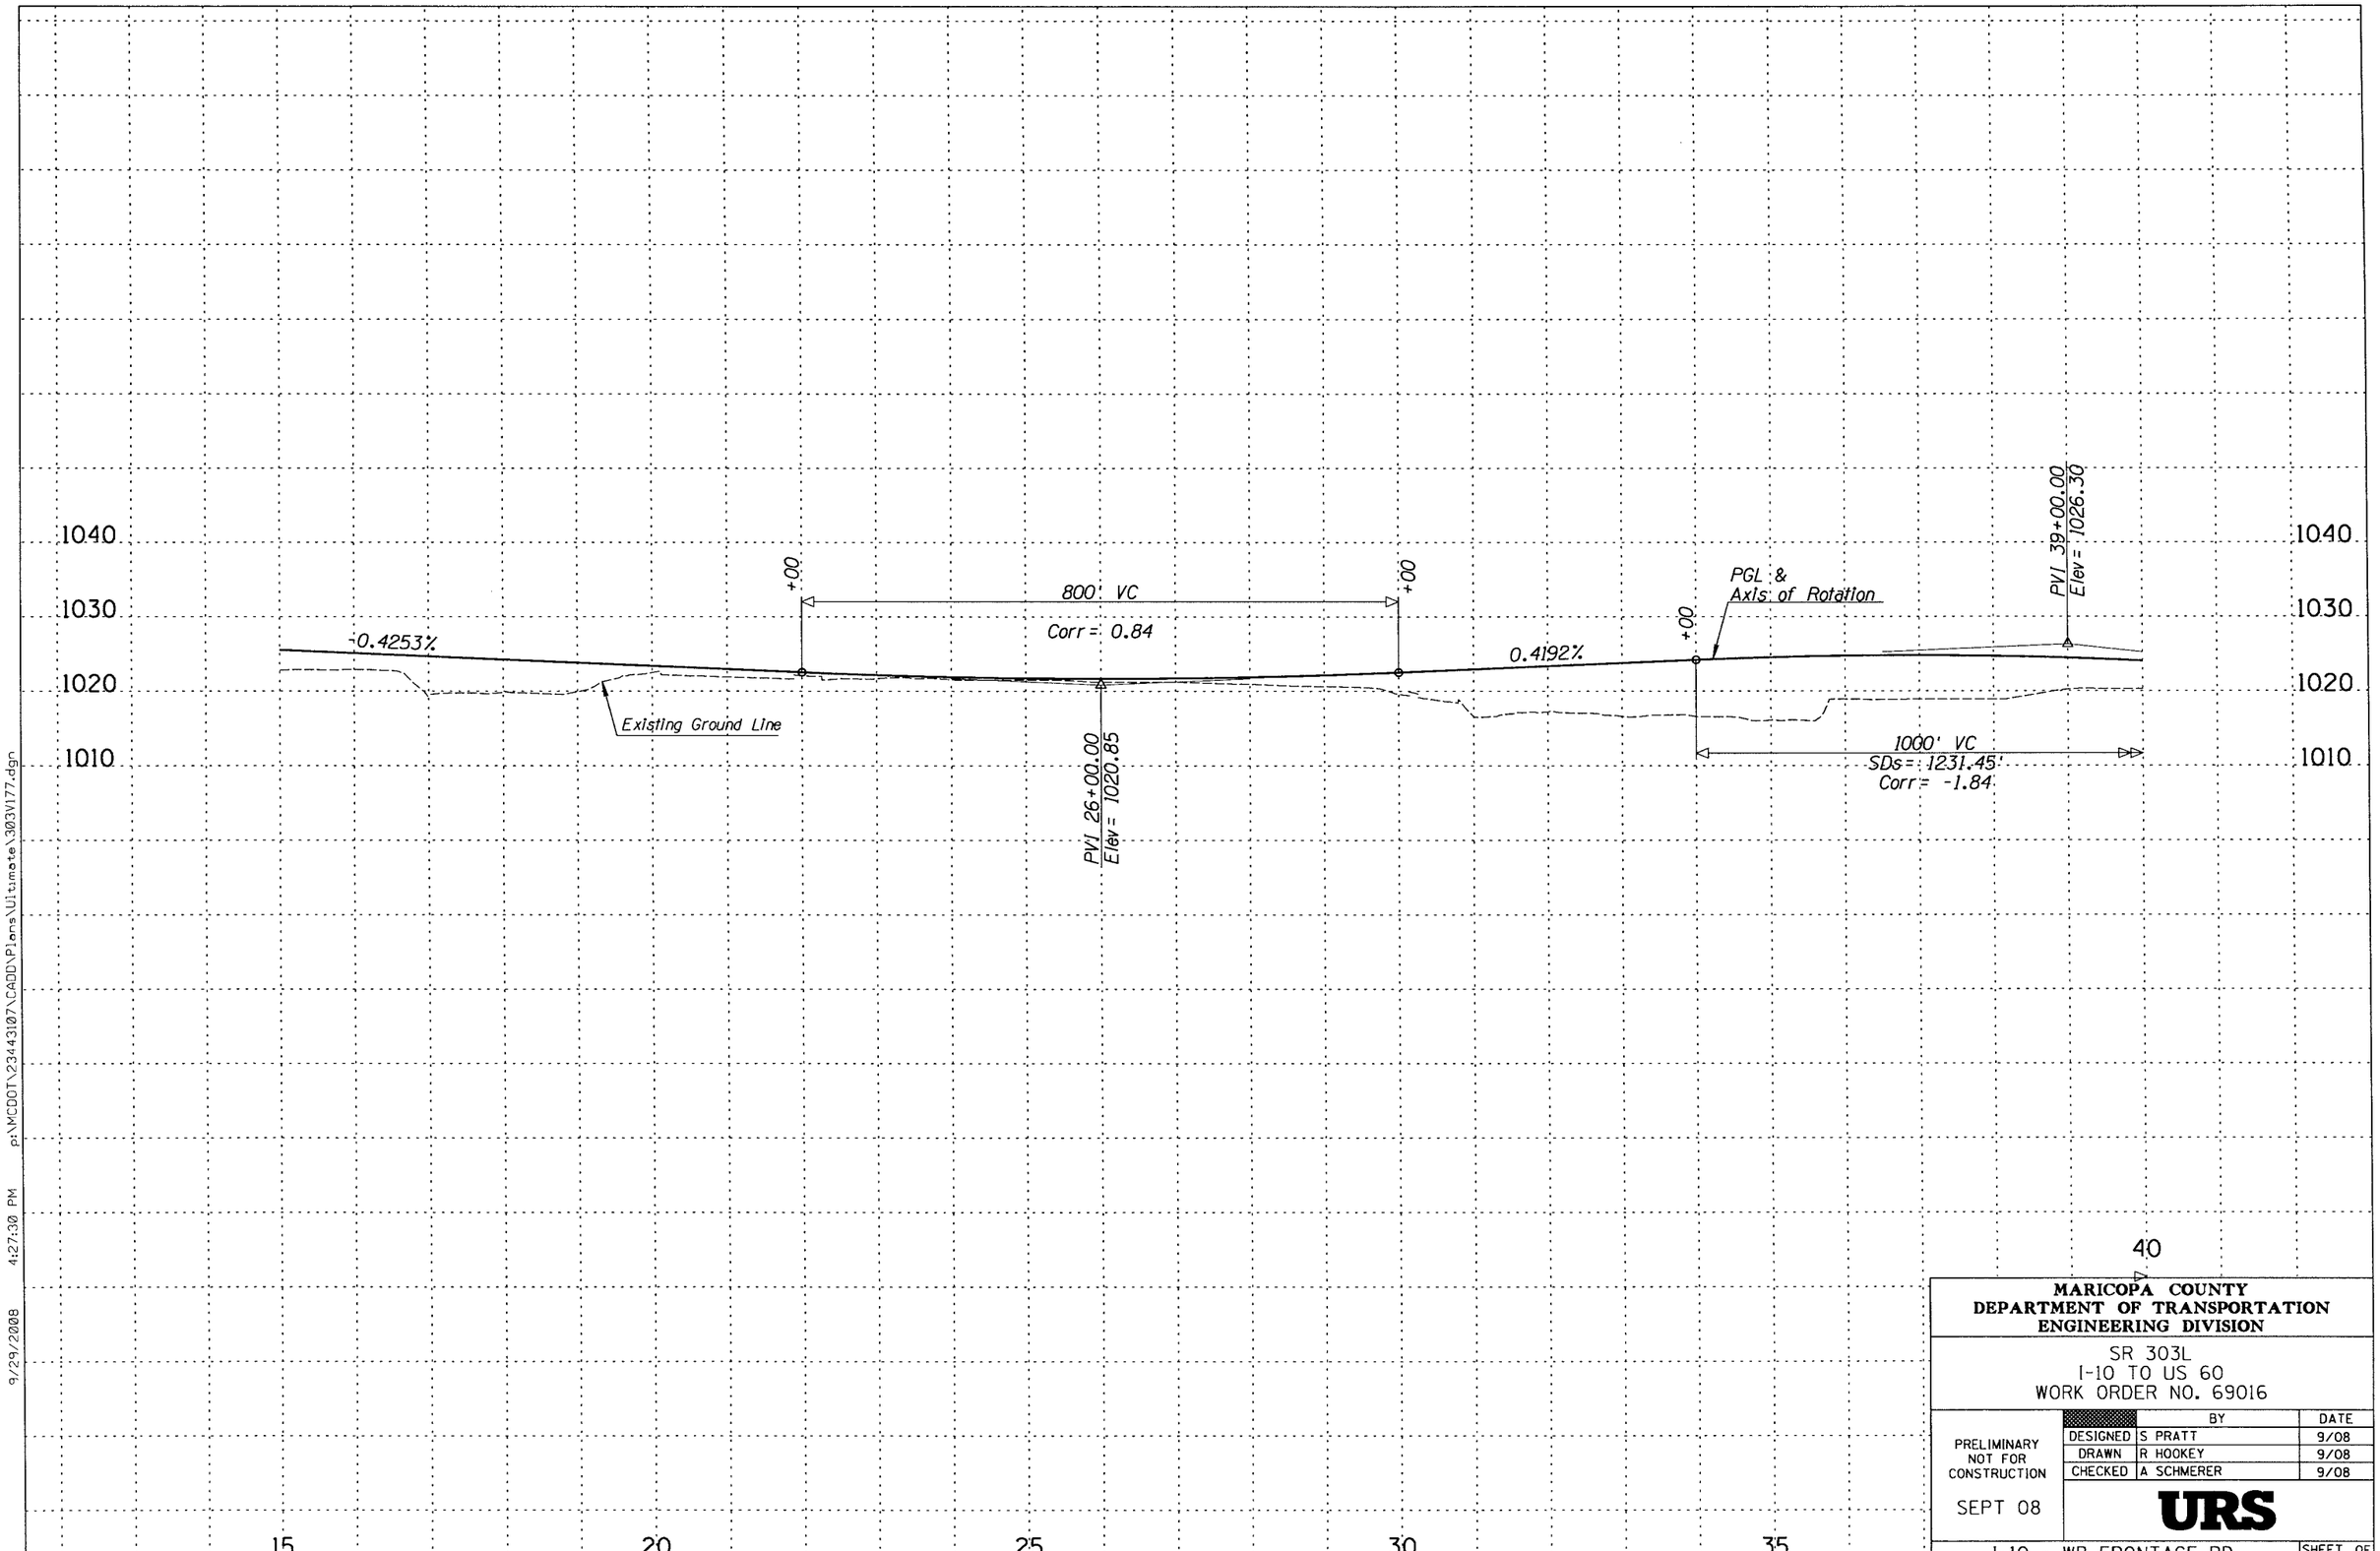

MARICOPA COUNTY
DEPARTMENT OF TRANSPORTATION
ENGINEERING DIVISION

SR 303L
I-10 TO US 60
WORK ORDER NO. 69016

	BY	DATE
DESIGNED	S PRATT	9/08
DRAWN	R HOOKEY	9/08
CHECKED	A SCHMERER	9/08

PRELIMINARY
NOT FOR
CONSTRUCTION

SEPT 08

URS

I-10 - WB FRONTAGE RD
Sta 15+00 to 40+00

SHEET OF
71 319

9/29/2008 4:27:30 PM p:\MCDOT\2344310\CADD\Plans\Ultimate\303V177.dgn

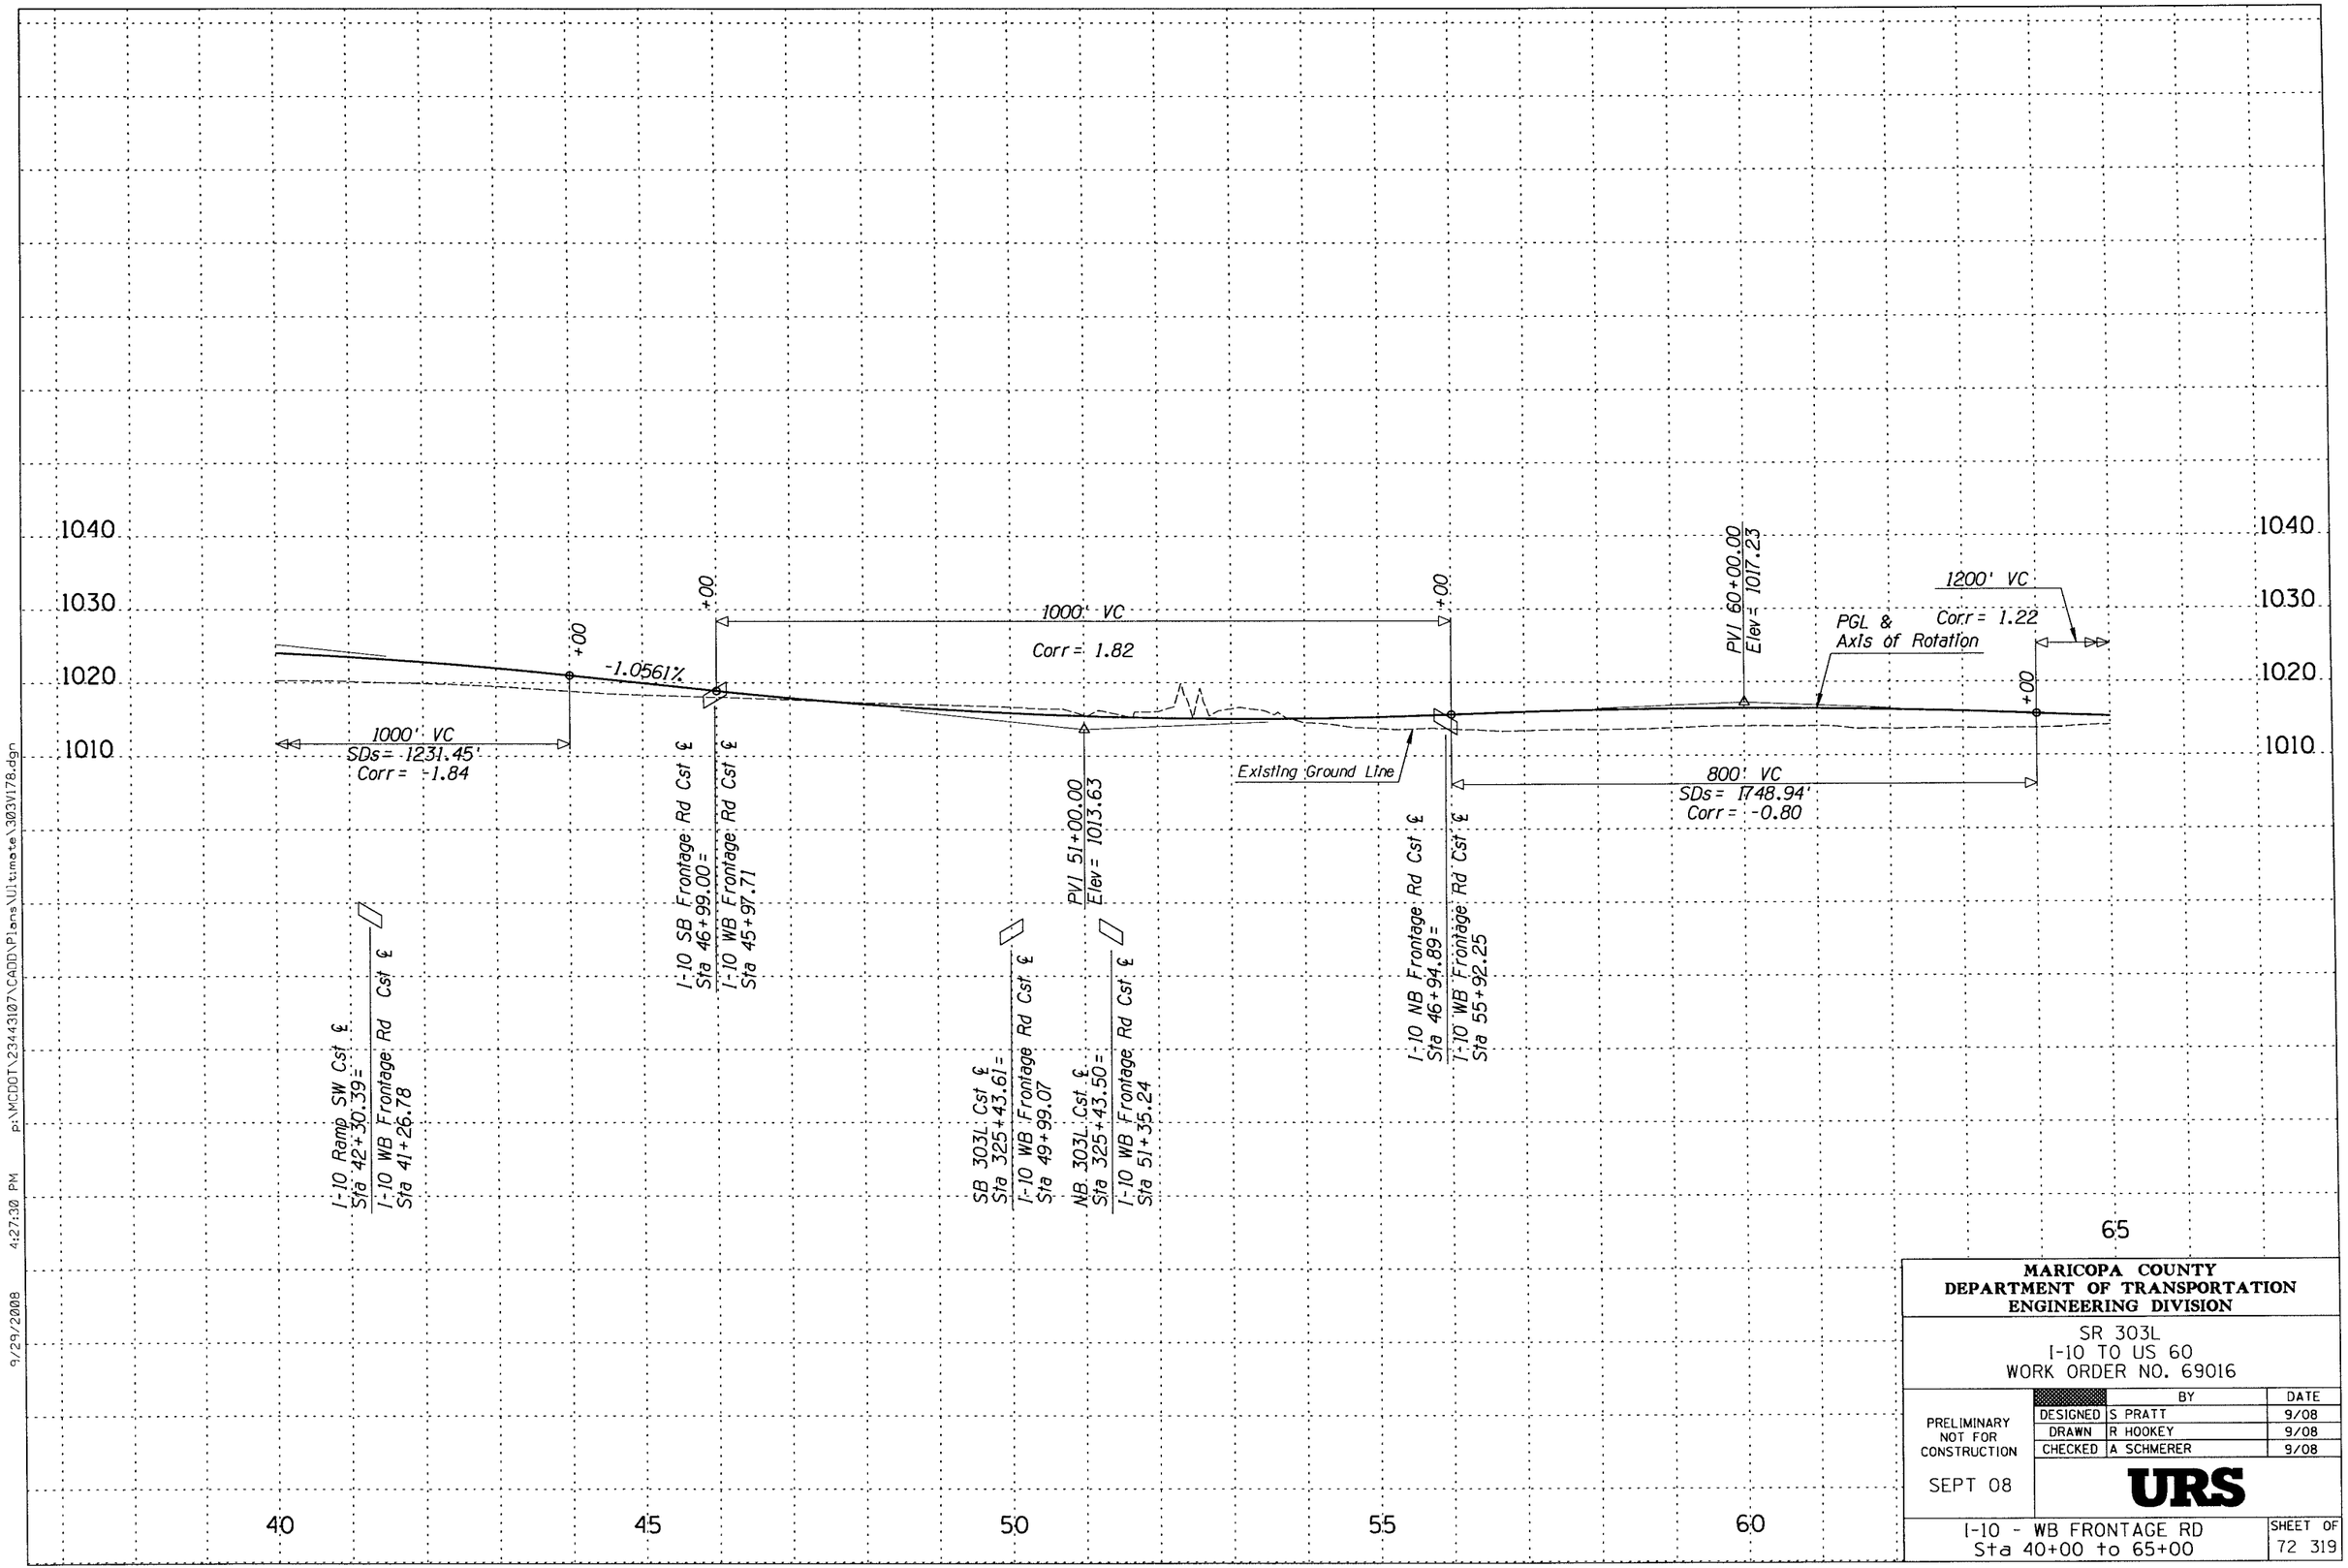

9/29/2008 4:27:30 PM p:\MCDOT\2344310\7\CADD\Plans\Ultimate\303W178.dgn

MARICOPA COUNTY
DEPARTMENT OF TRANSPORTATION
ENGINEERING DIVISION

SR 303L
I-10 TO US 60
WORK ORDER NO. 69016

	BY	DATE
DESIGNED	S PRATT	9/08
DRAWN	R HOOKEY	9/08
CHECKED	A SCHMERER	9/08

PRELIMINARY
NOT FOR
CONSTRUCTION

SEPT 08

URS

I-10 - WB FRONTAGE RD
Sta 40+00 to 65+00

SHEET OF
72 319

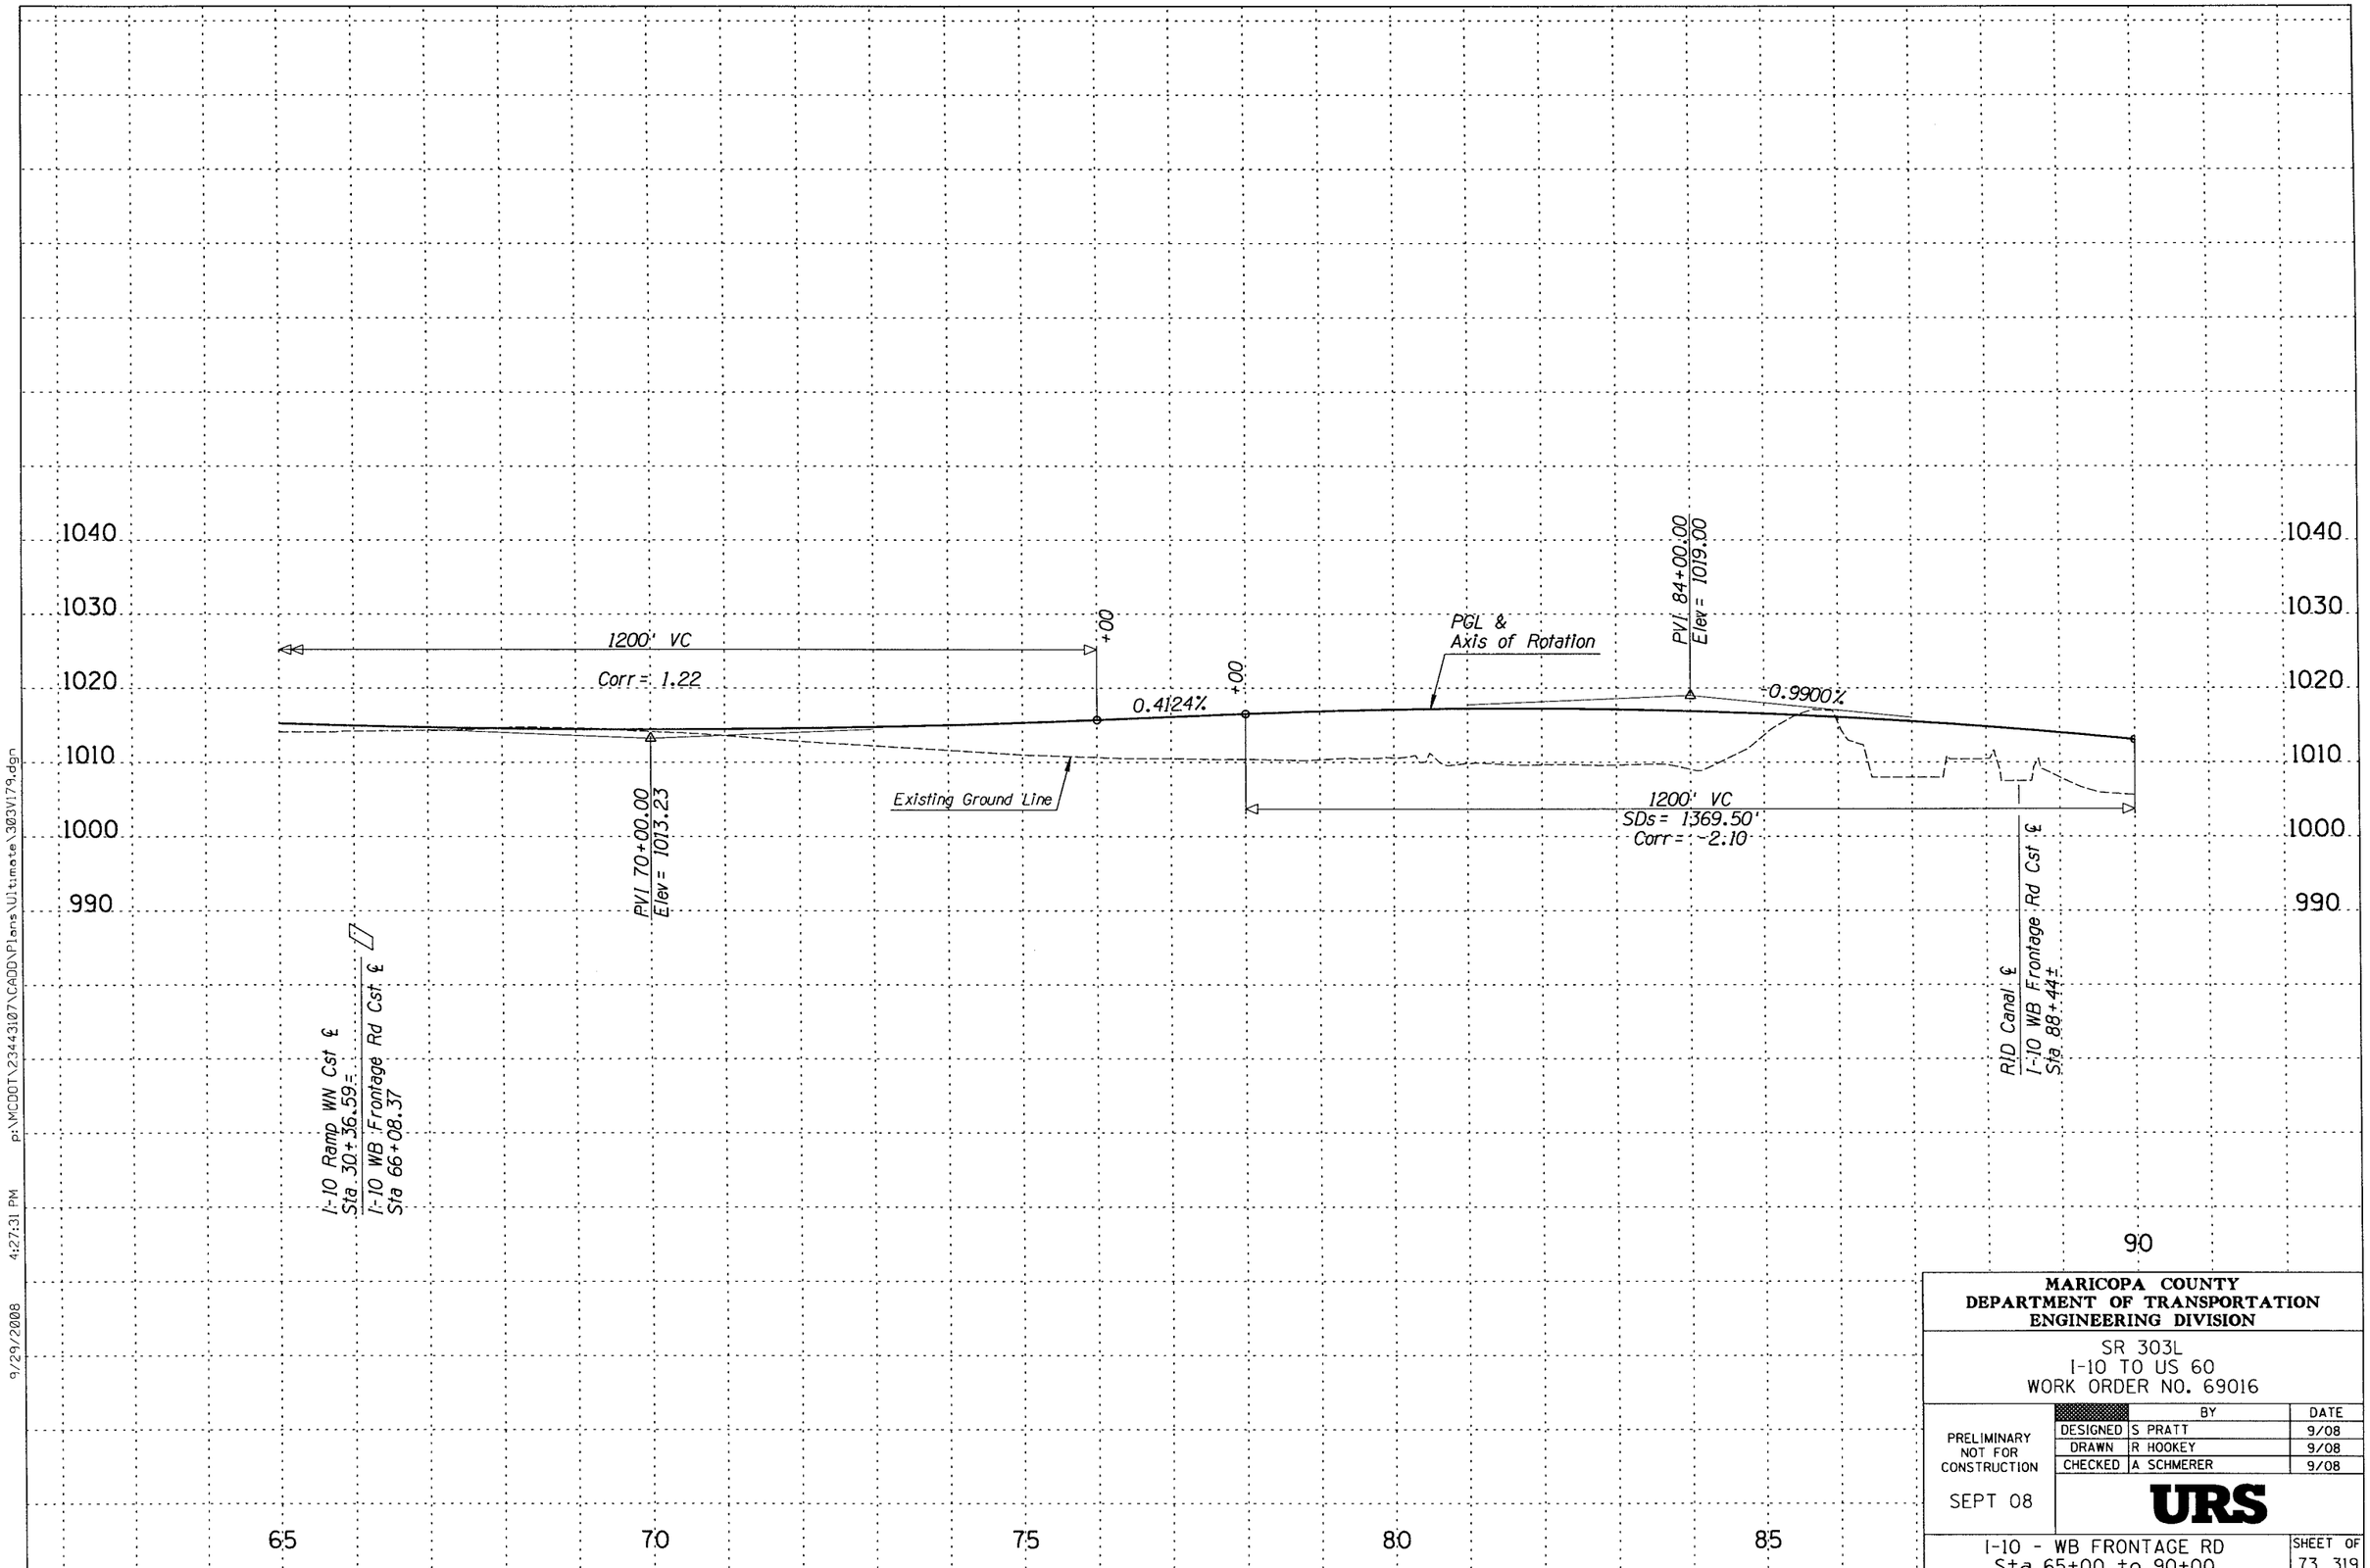

MARICOPA COUNTY
DEPARTMENT OF TRANSPORTATION
ENGINEERING DIVISION

SR 303L
I-10 TO US 60
WORK ORDER NO. 69016

PRELIMINARY
NOT FOR
CONSTRUCTION

SEPT 08

	BY	DATE
DESIGNED	S PRATT	9/08
DRAWN	R HOOKEY	9/08
CHECKED	A SCHMERER	9/08

URS

I-10 - WB FRONTAGE RD
Sta 65+00 to 90+00

SHEET OF
73 319

9/29/2008 4:27:31 PM p:\MCDOT\23443107\CADD\Plans\Ultimate\303V179.dgn

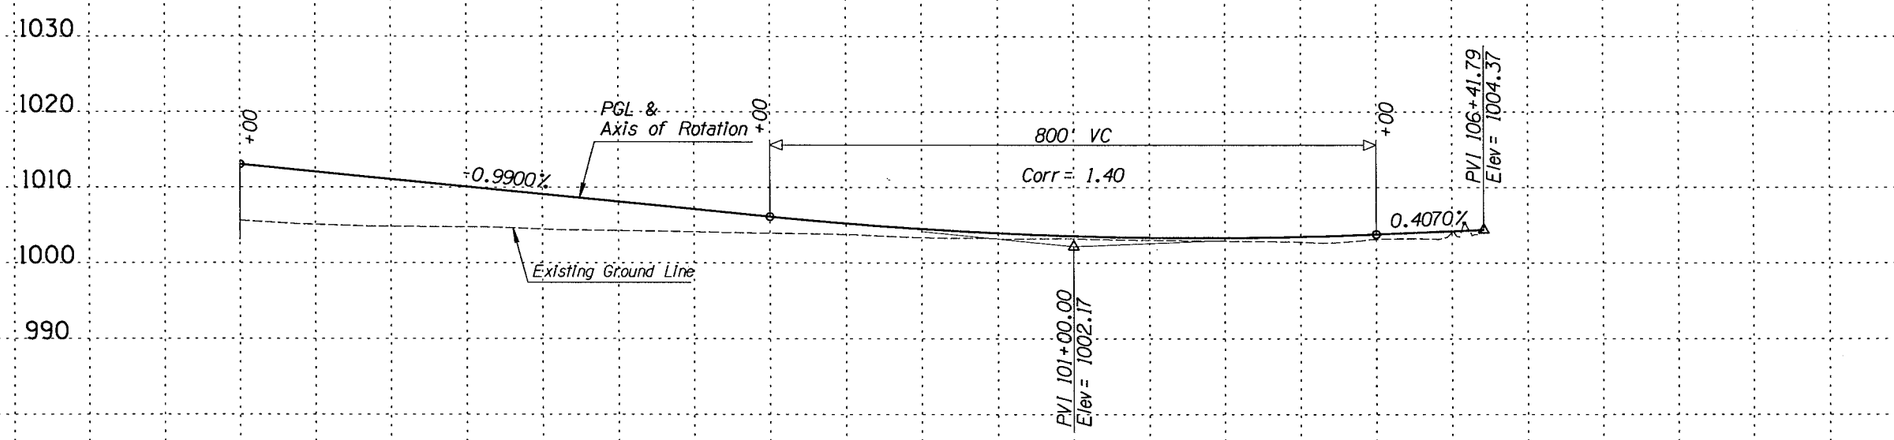

MARICOPA COUNTY
DEPARTMENT OF TRANSPORTATION
ENGINEERING DIVISION

SR 303L
I-10 TO US 60
WORK ORDER NO. 69016

PRELIMINARY
NOT FOR
CONSTRUCTION

SEPT 08

	BY	DATE
DESIGNED	S PRATT	9/08
DRAWN	R HOOKEY	9/08
CHECKED	A SCHMERER	9/08

URS

I-10 - WB FRONTAGE RD
Sta 90+00 to 110+00

SHEET OF
74 319

9/29/2008 4:27:31 PM p:\MCDOT\23443\07\CADD\Plans\Ultimate\303V180.dgn

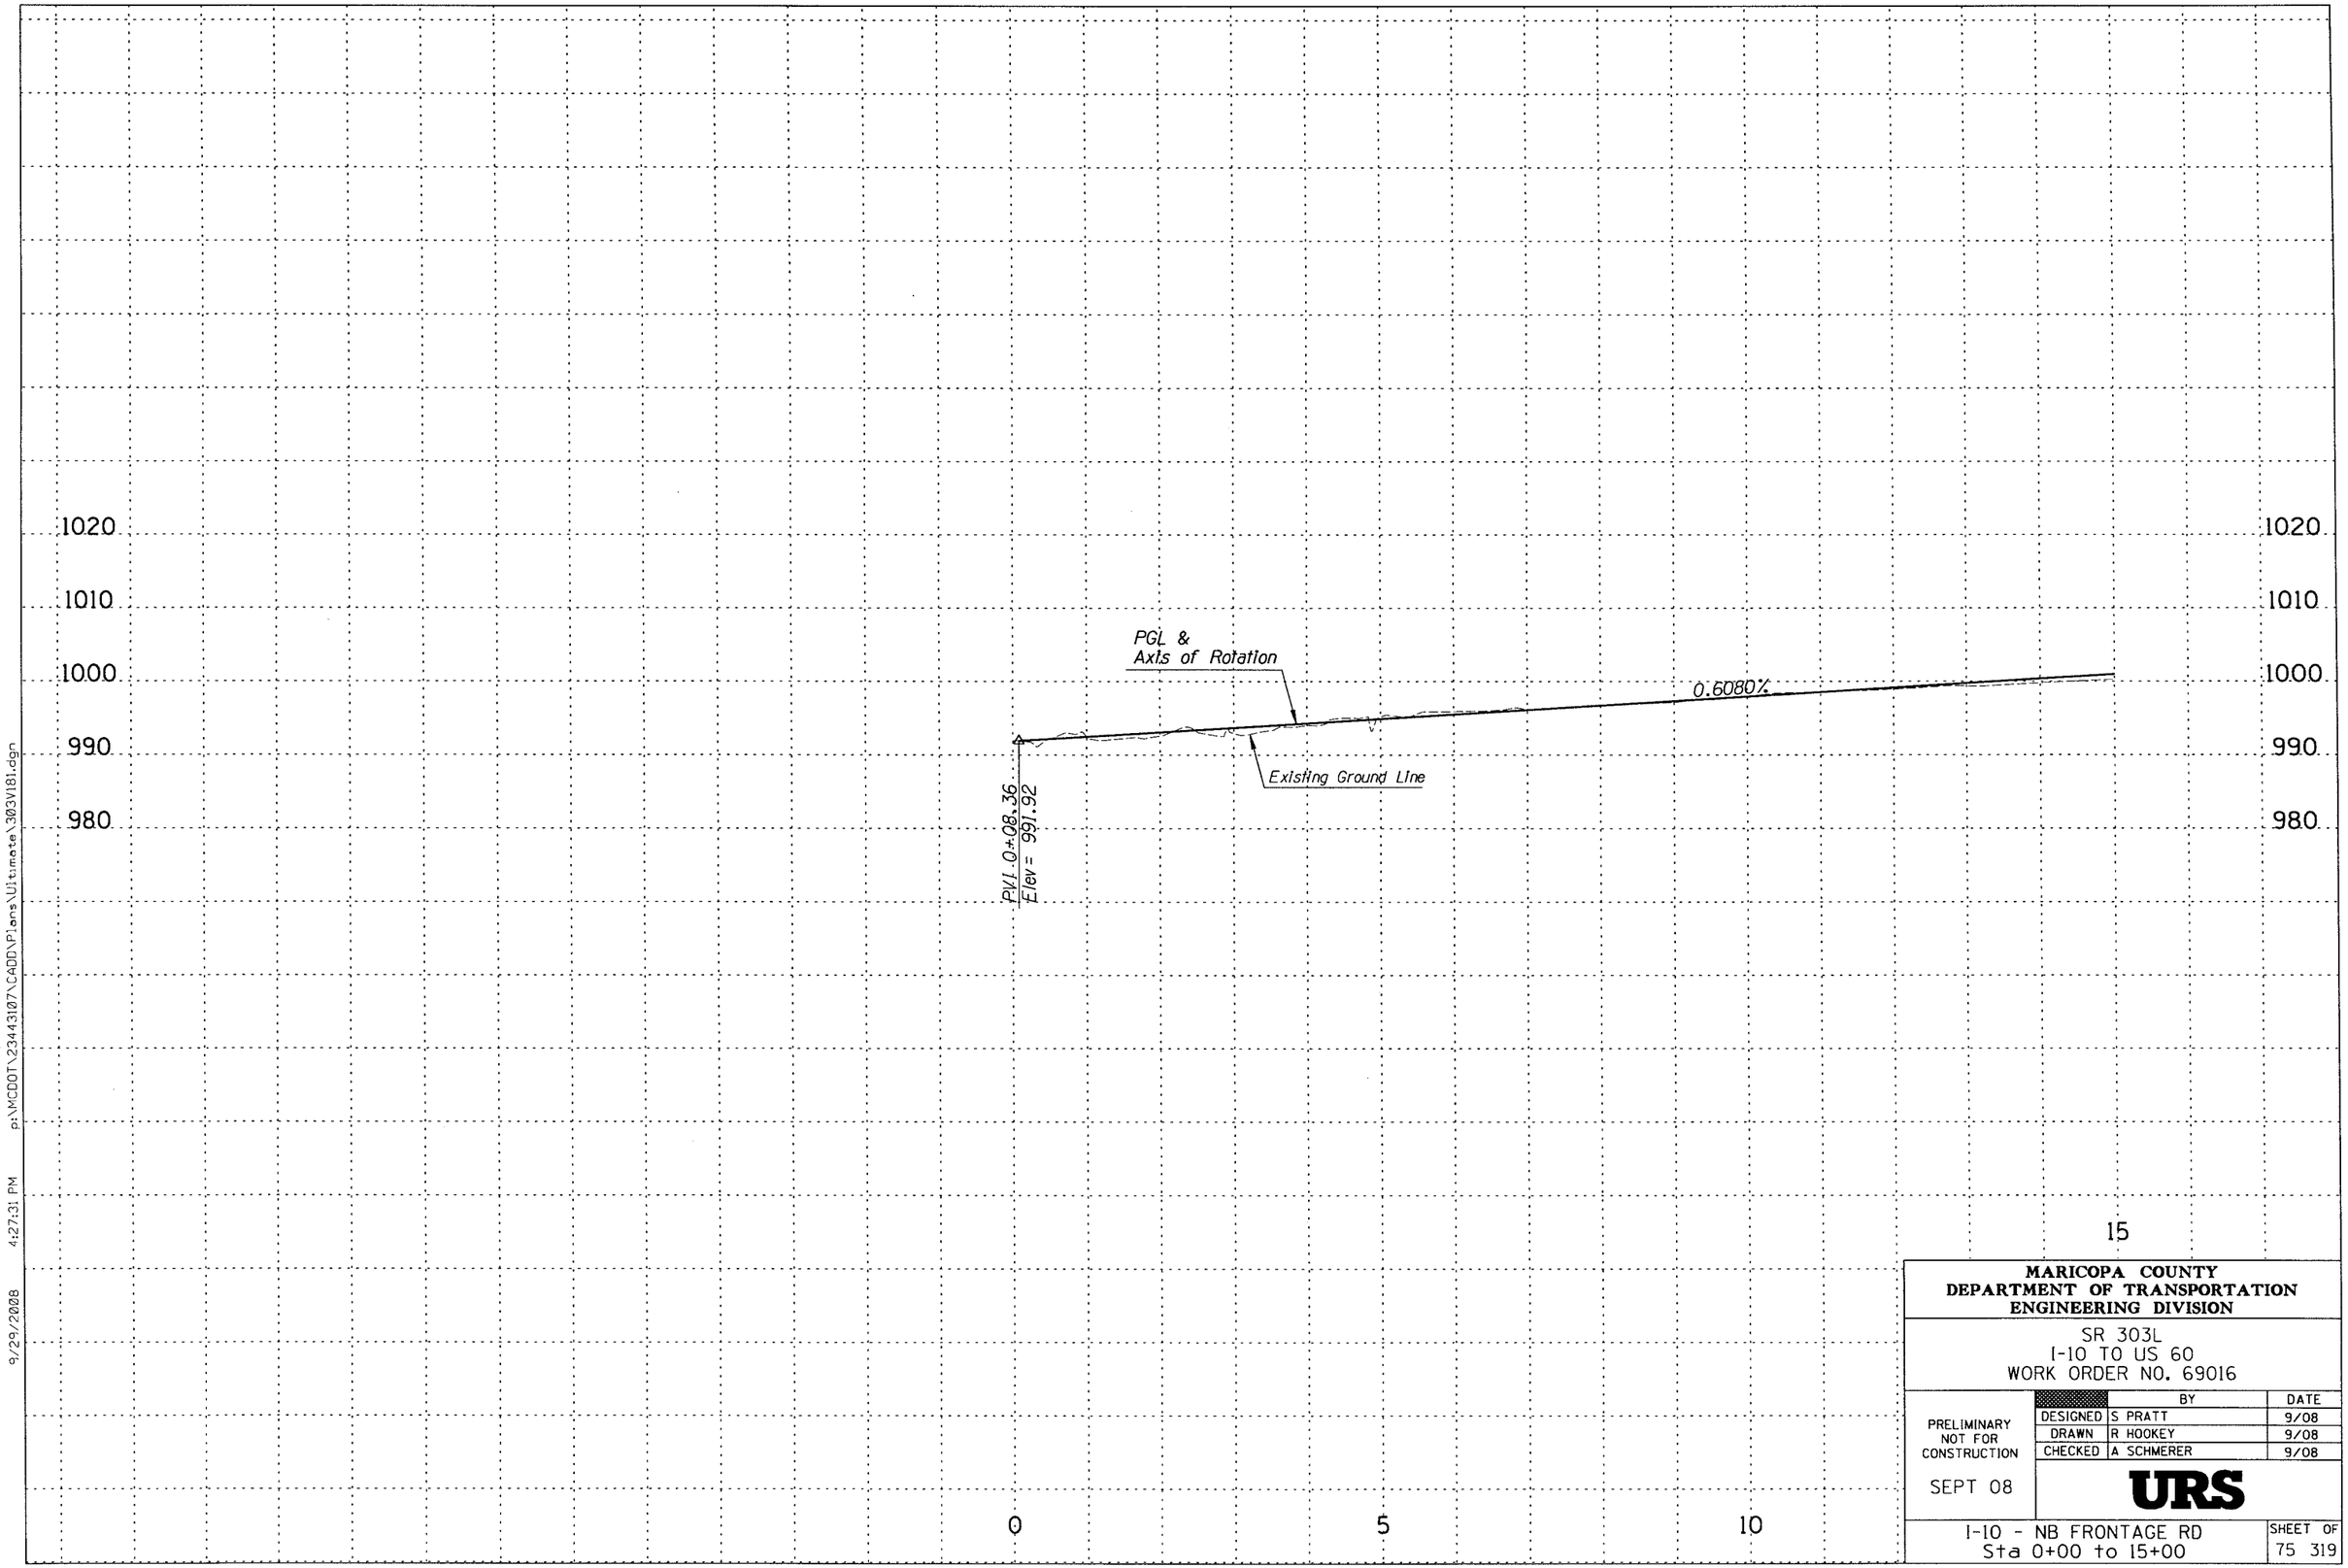

MARICOPA COUNTY
DEPARTMENT OF TRANSPORTATION
ENGINEERING DIVISION

SR 303L
I-10 TO US 60
WORK ORDER NO. 69016

PRELIMINARY
NOT FOR
CONSTRUCTION

SEPT 08

	BY	DATE
DESIGNED	S PRATT	9/08
DRAWN	R HOOKEY	9/08
CHECKED	A SCHMERER	9/08

URS

I-10 - NB FRONTAGE RD
Sta 0+00 to 15+00

SHEET OF
75 319

9/29/2008 4:27:31 PM p:\MCDOT\23443107\CADD\Plans\Ultimate\303V181.dgn

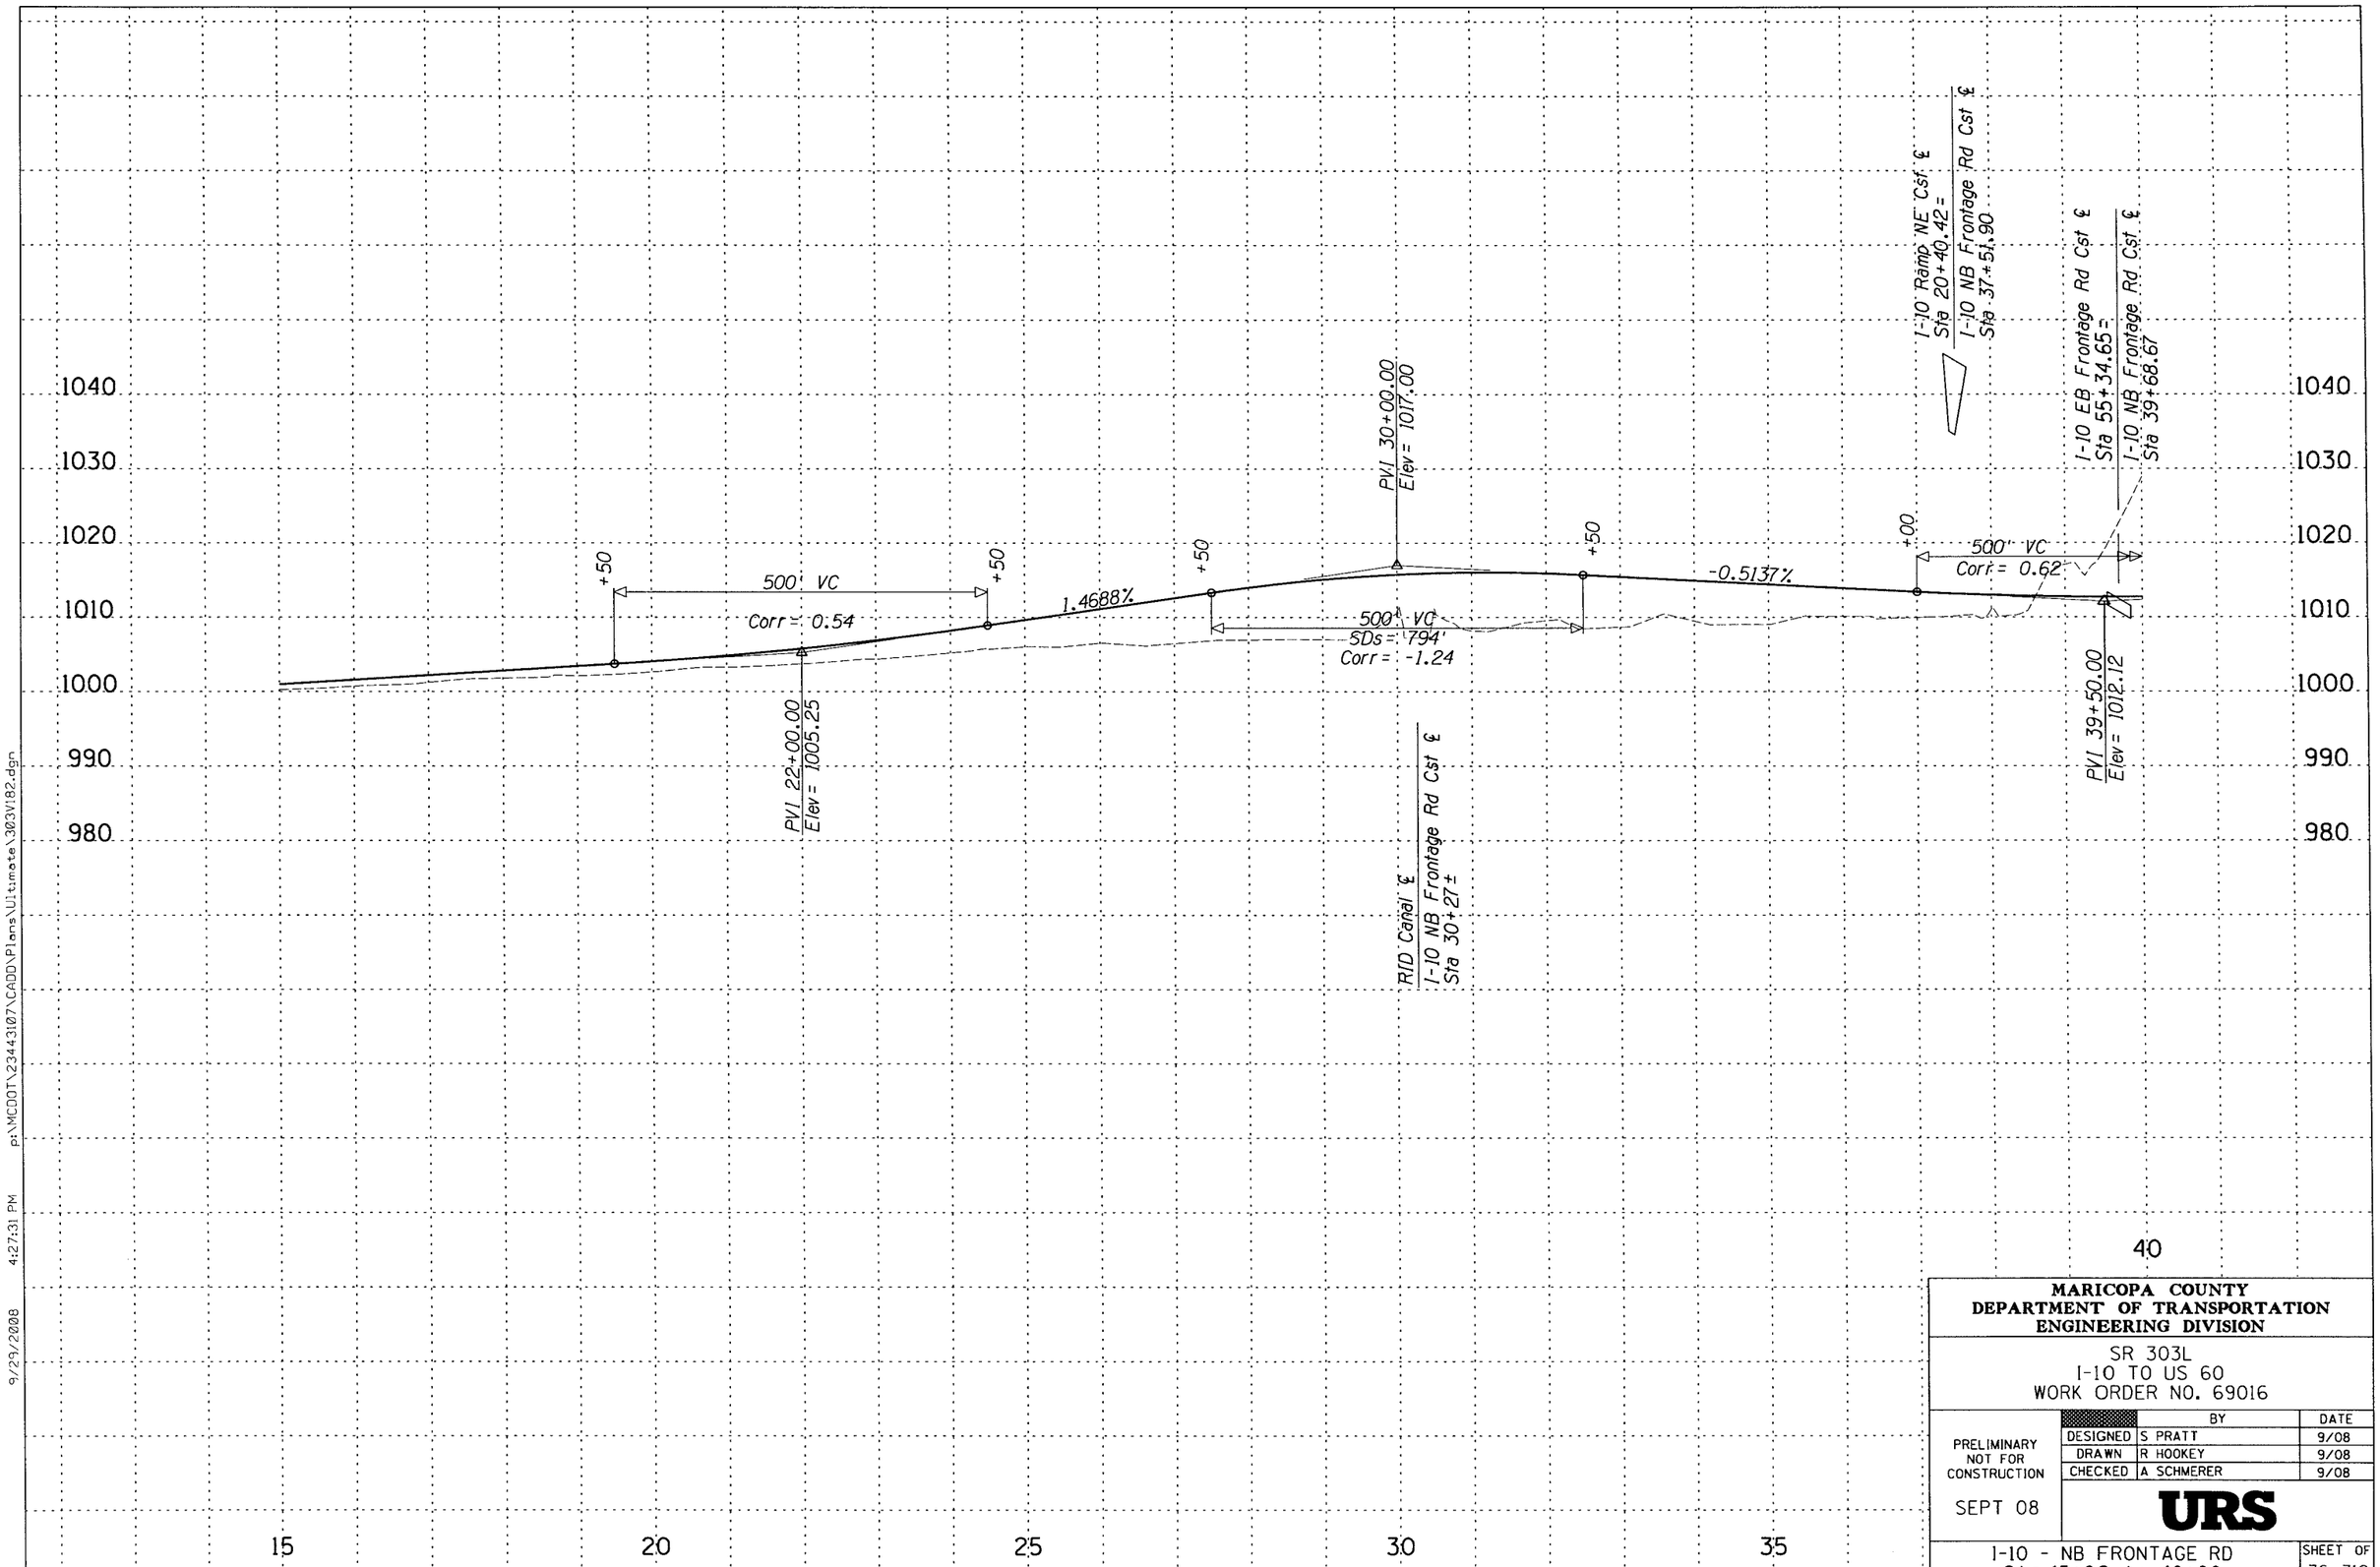

MARICOPA COUNTY
DEPARTMENT OF TRANSPORTATION
ENGINEERING DIVISION

SR 303L
I-10 TO US 60
WORK ORDER NO. 69016

PRELIMINARY
NOT FOR
CONSTRUCTION

SEPT 08

	BY	DATE
DESIGNED	S PRATT	9/08
DRAWN	R HOOKEY	9/08
CHECKED	A SCHMERER	9/08

URS

I-10 - NB FRONTAGE RD
Sta 15+00 to 40+00

SHEET OF
76 319

9/29/2008 4:27:31 PM p:\MCDOT\23443107\CADD\Plans\Ultimate\303V182.dgn

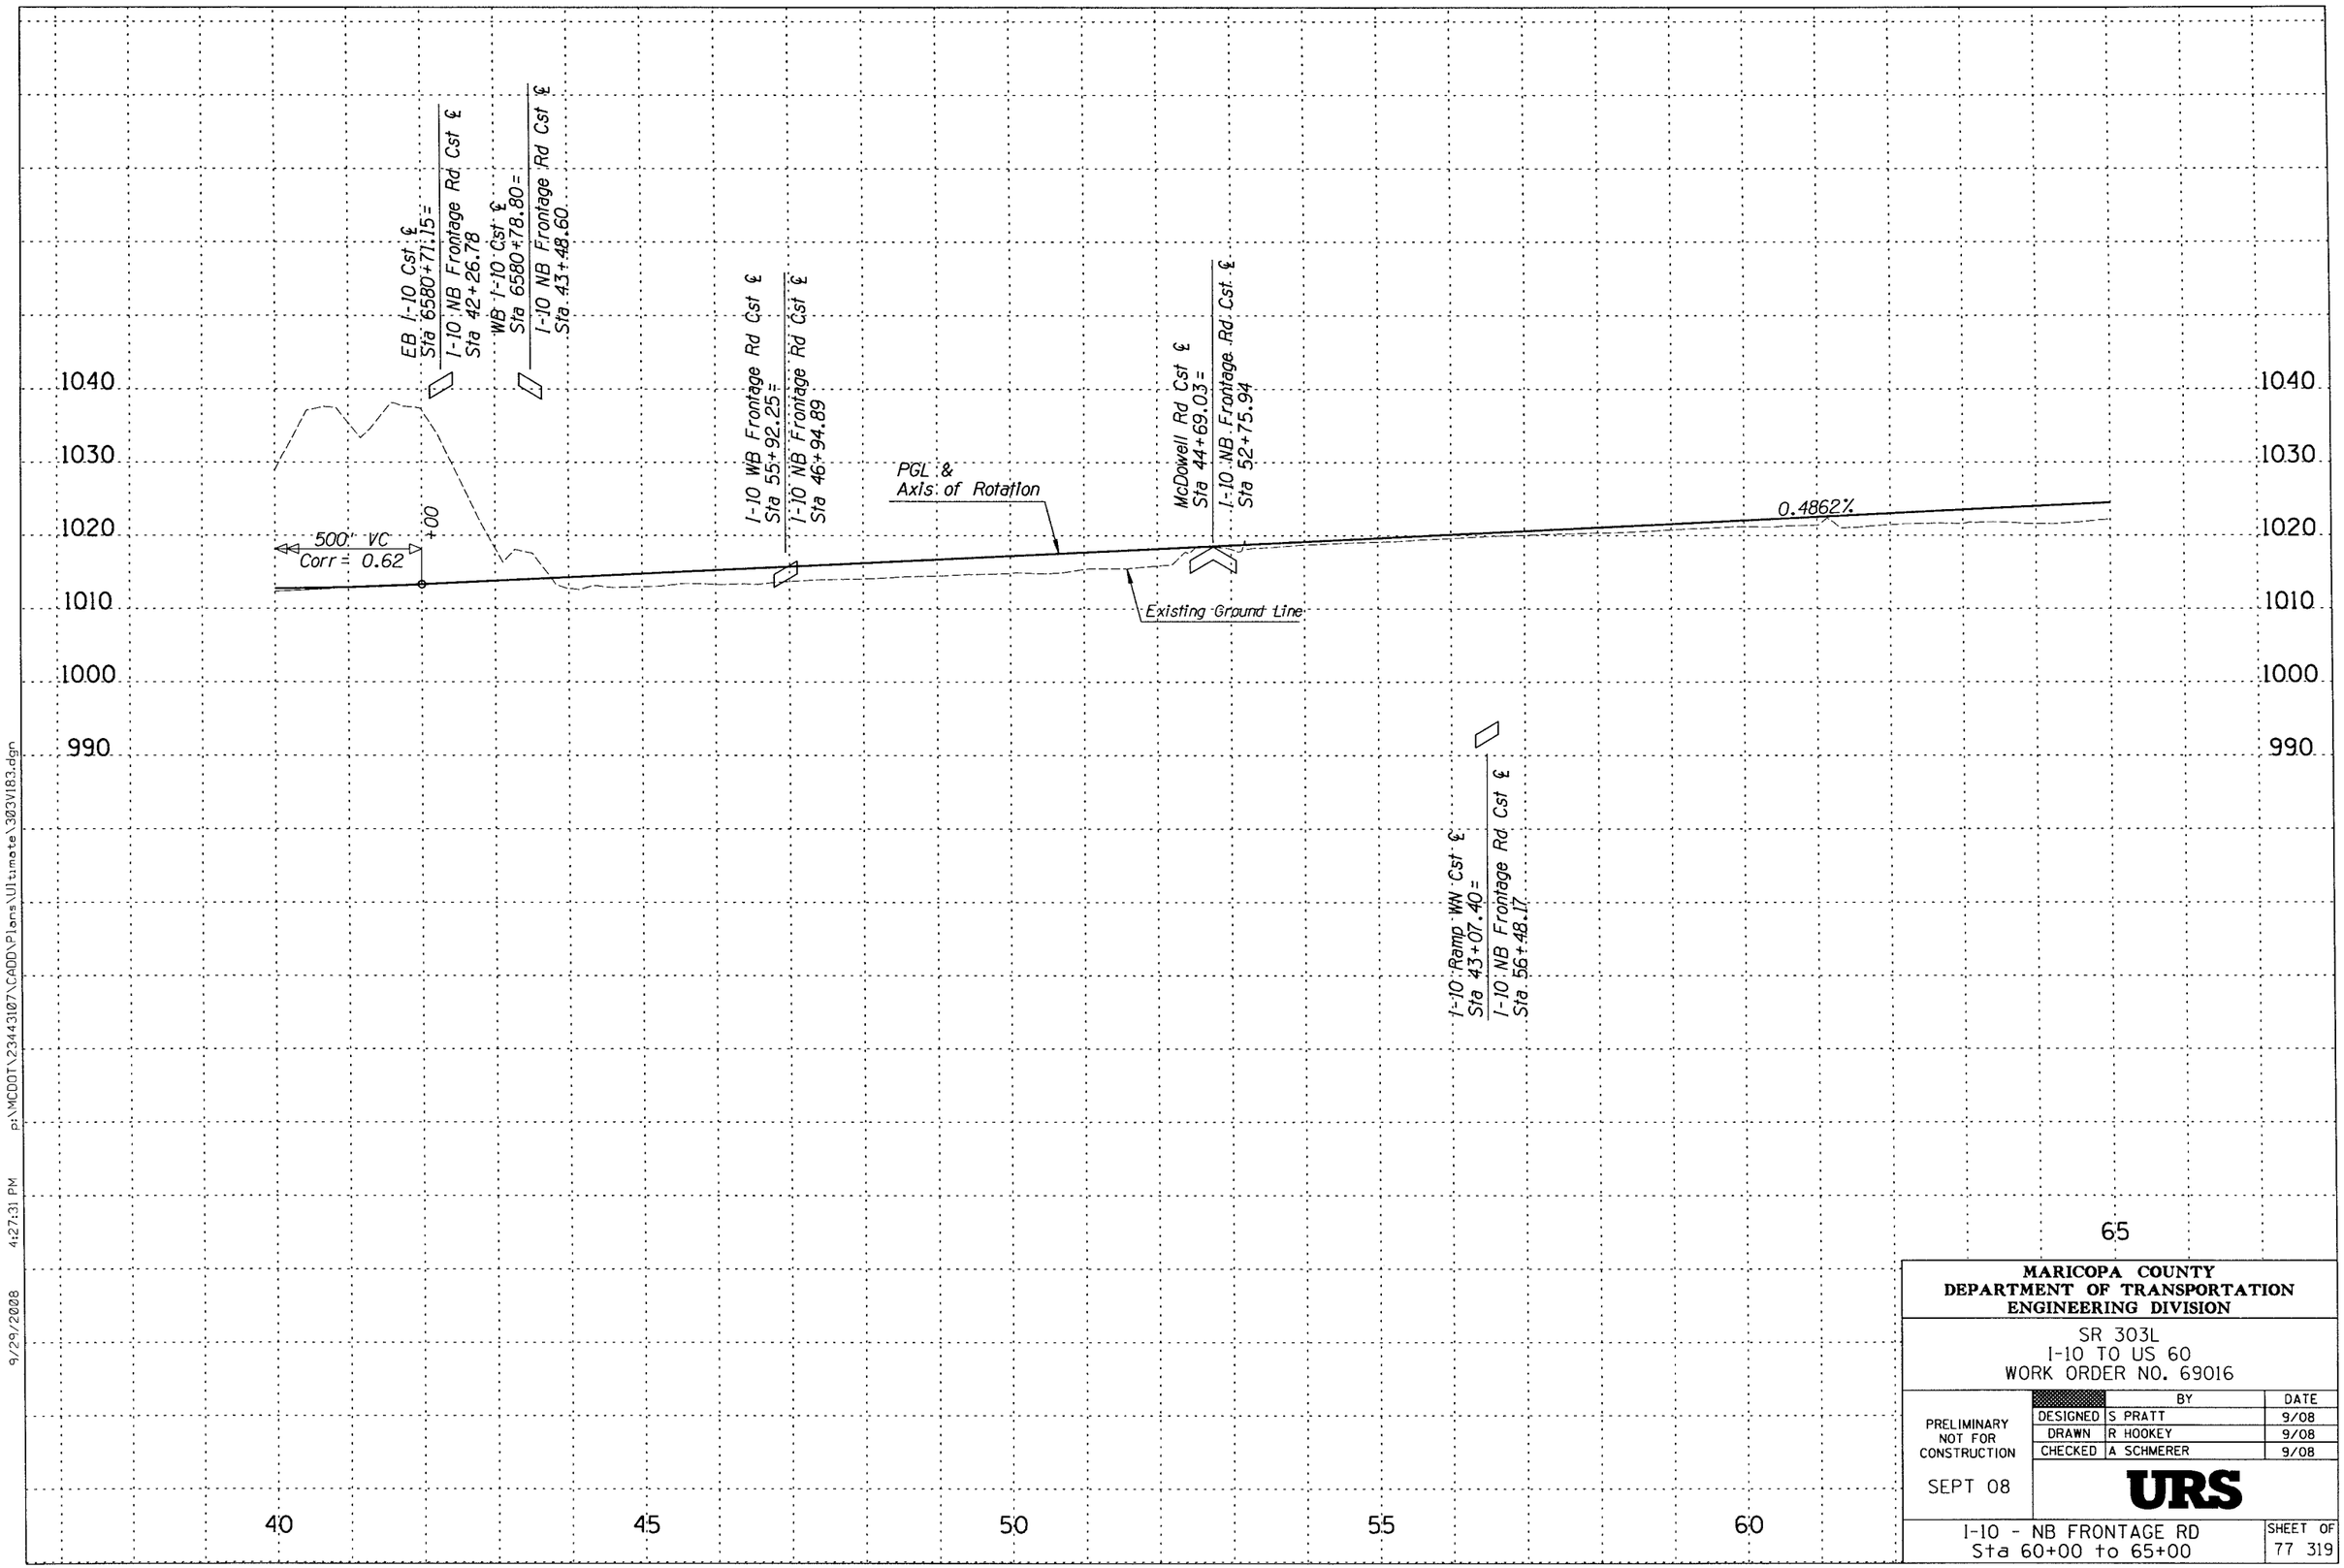

MARICOPA COUNTY
DEPARTMENT OF TRANSPORTATION
ENGINEERING DIVISION

SR 303L
I-10 TO US 60
WORK ORDER NO. 69016

	BY	DATE
DESIGNED	S PRATT	9/08
DRAWN	R HOOKEY	9/08
CHECKED	A SCHMERER	9/08

PRELIMINARY
NOT FOR
CONSTRUCTION

SEPT 08

URS

I-10 - NB FRONTAGE RD
Sta 60+00 to 65+00

SHEET OF
77 319

9/29/2008 4:27:31 PM p:\MCDOT\23443107\CADD\Plans\Ultimate\303V183.dgn

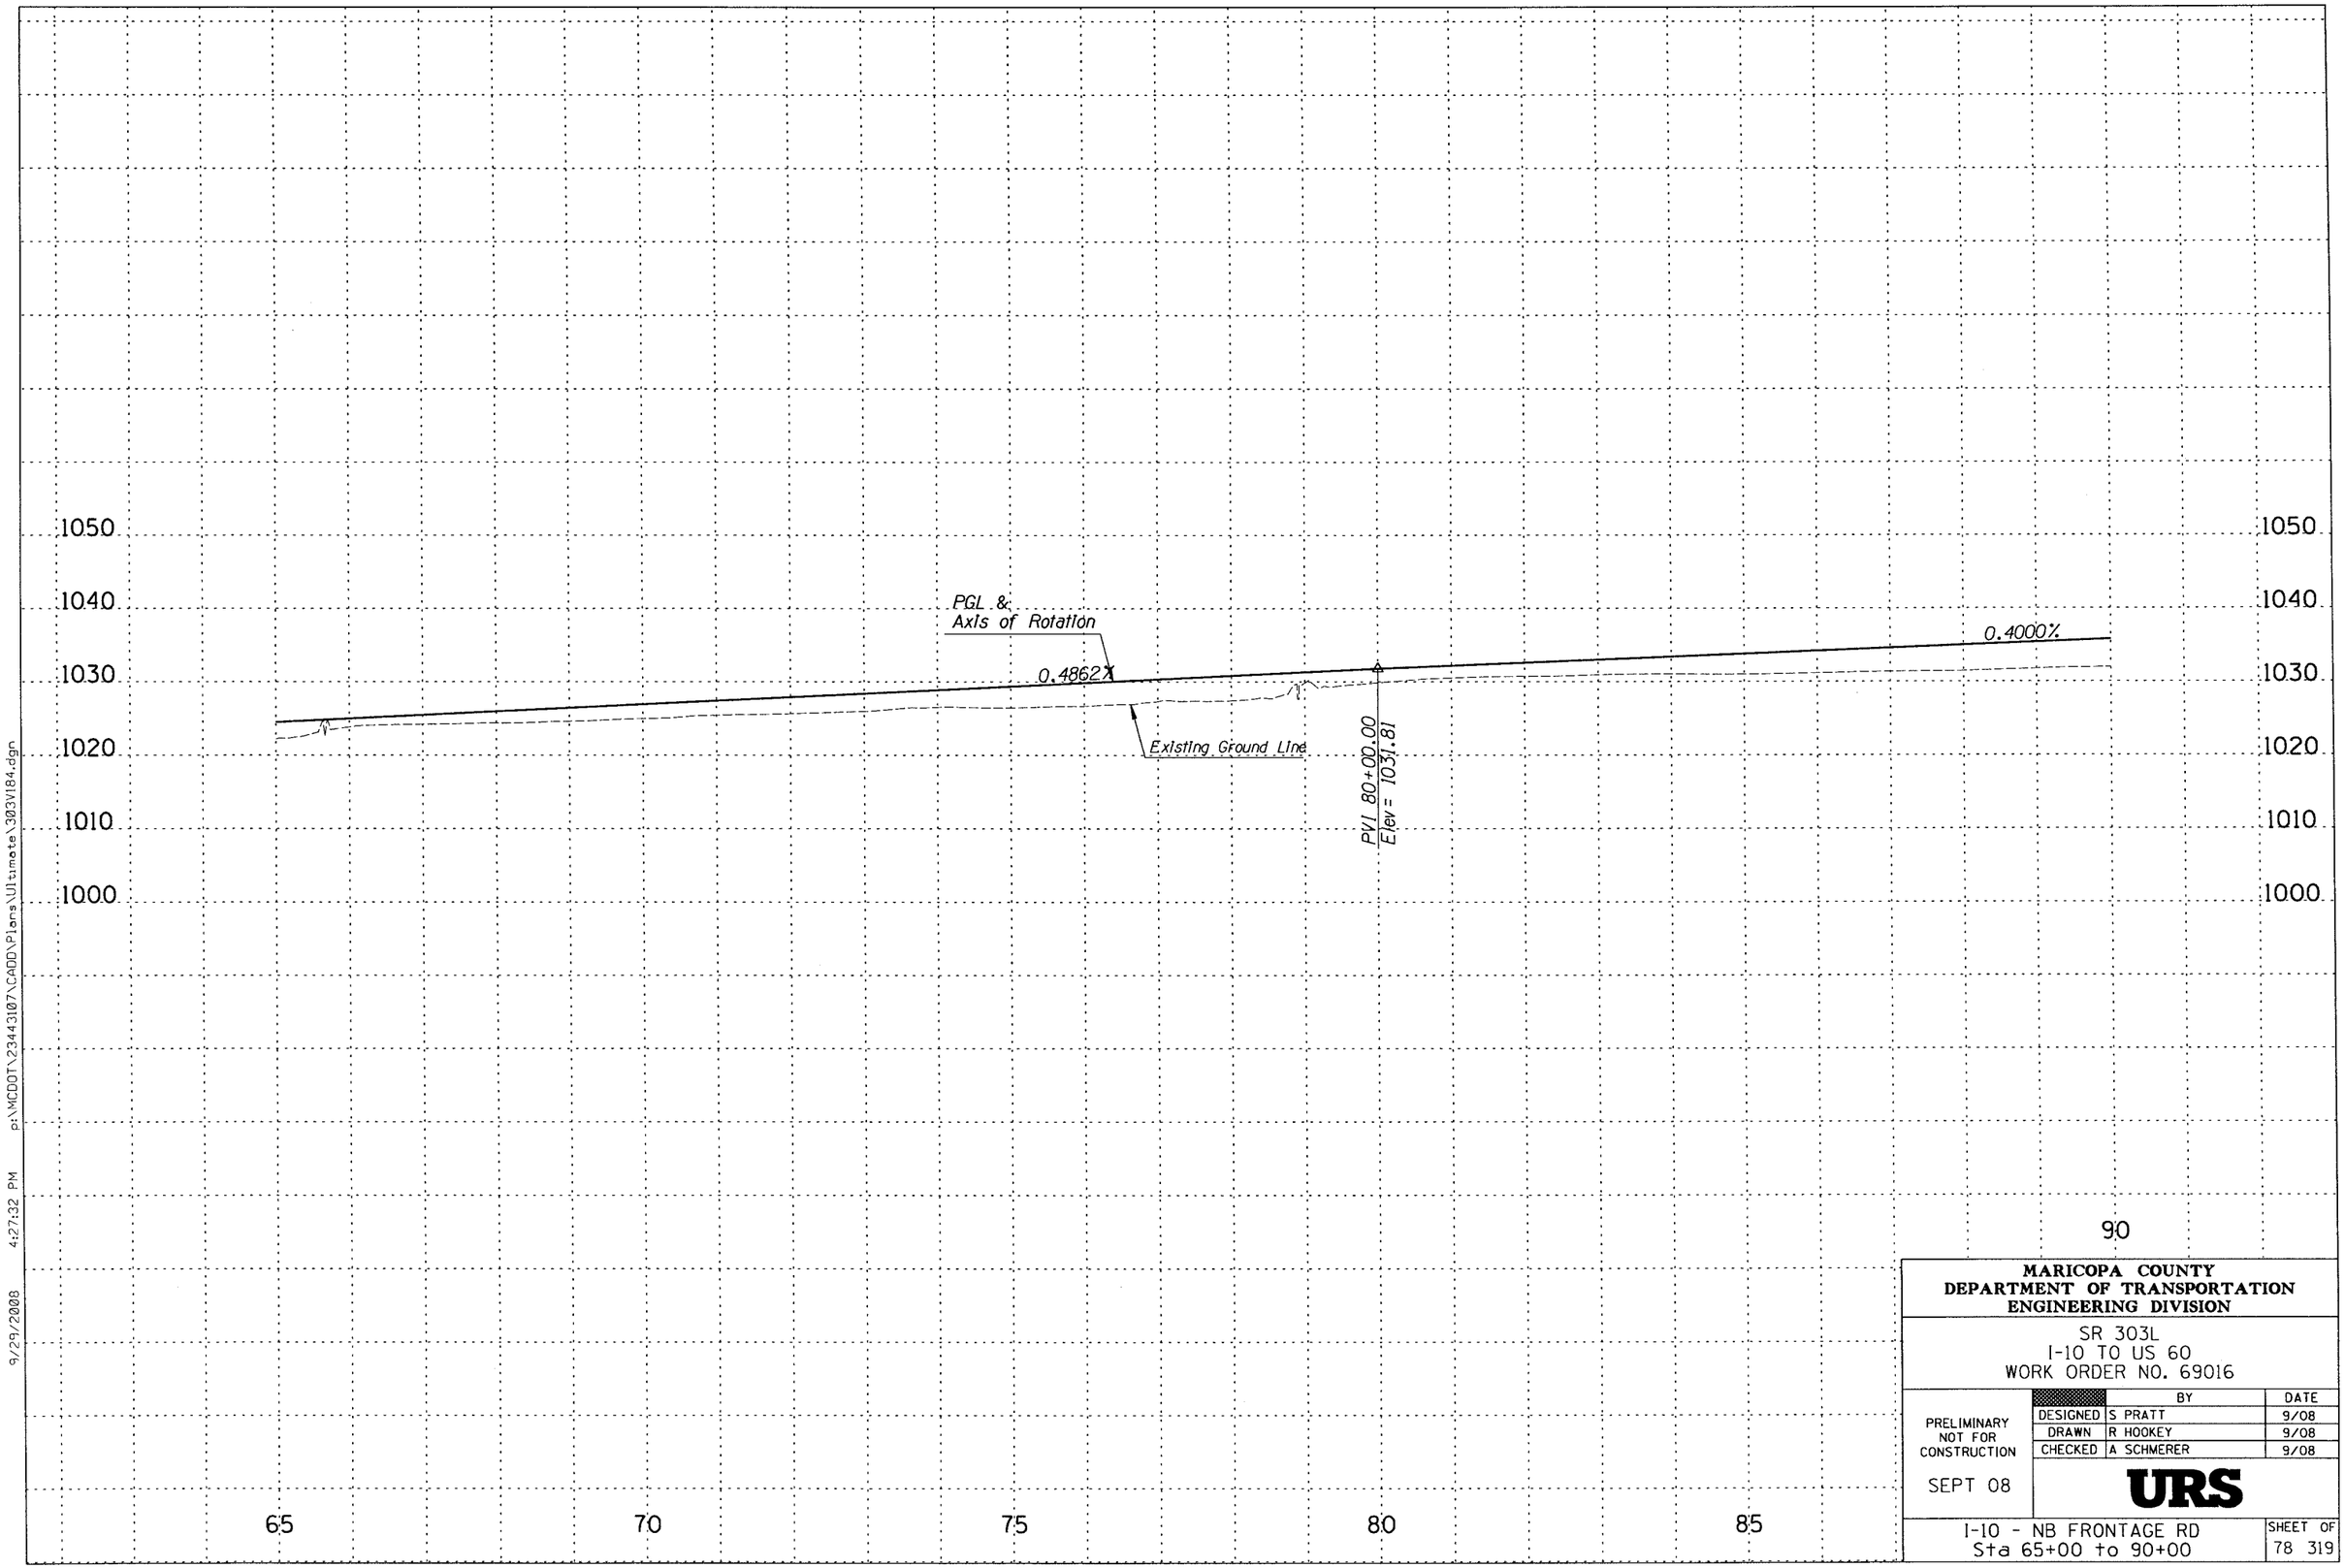

MARICOPA COUNTY
DEPARTMENT OF TRANSPORTATION
ENGINEERING DIVISION

SR 303L
I-10 TO US 60
WORK ORDER NO. 69016

		BY	DATE
PRELIMINARY NOT FOR CONSTRUCTION	DESIGNED	S PRATT	9/08
	DRAWN	R HOOKEY	9/08
	CHECKED	A SCHMERER	9/08
SEPT 08		URS	

I-10 - NB FRONTAGE RD
Sta 65+00 to 90+00

SHEET OF
78 319

9/29/2008 4:27:32 PM p:\MCDOT\23443107\CADD\Plans\Ultimate\303V184.dgn