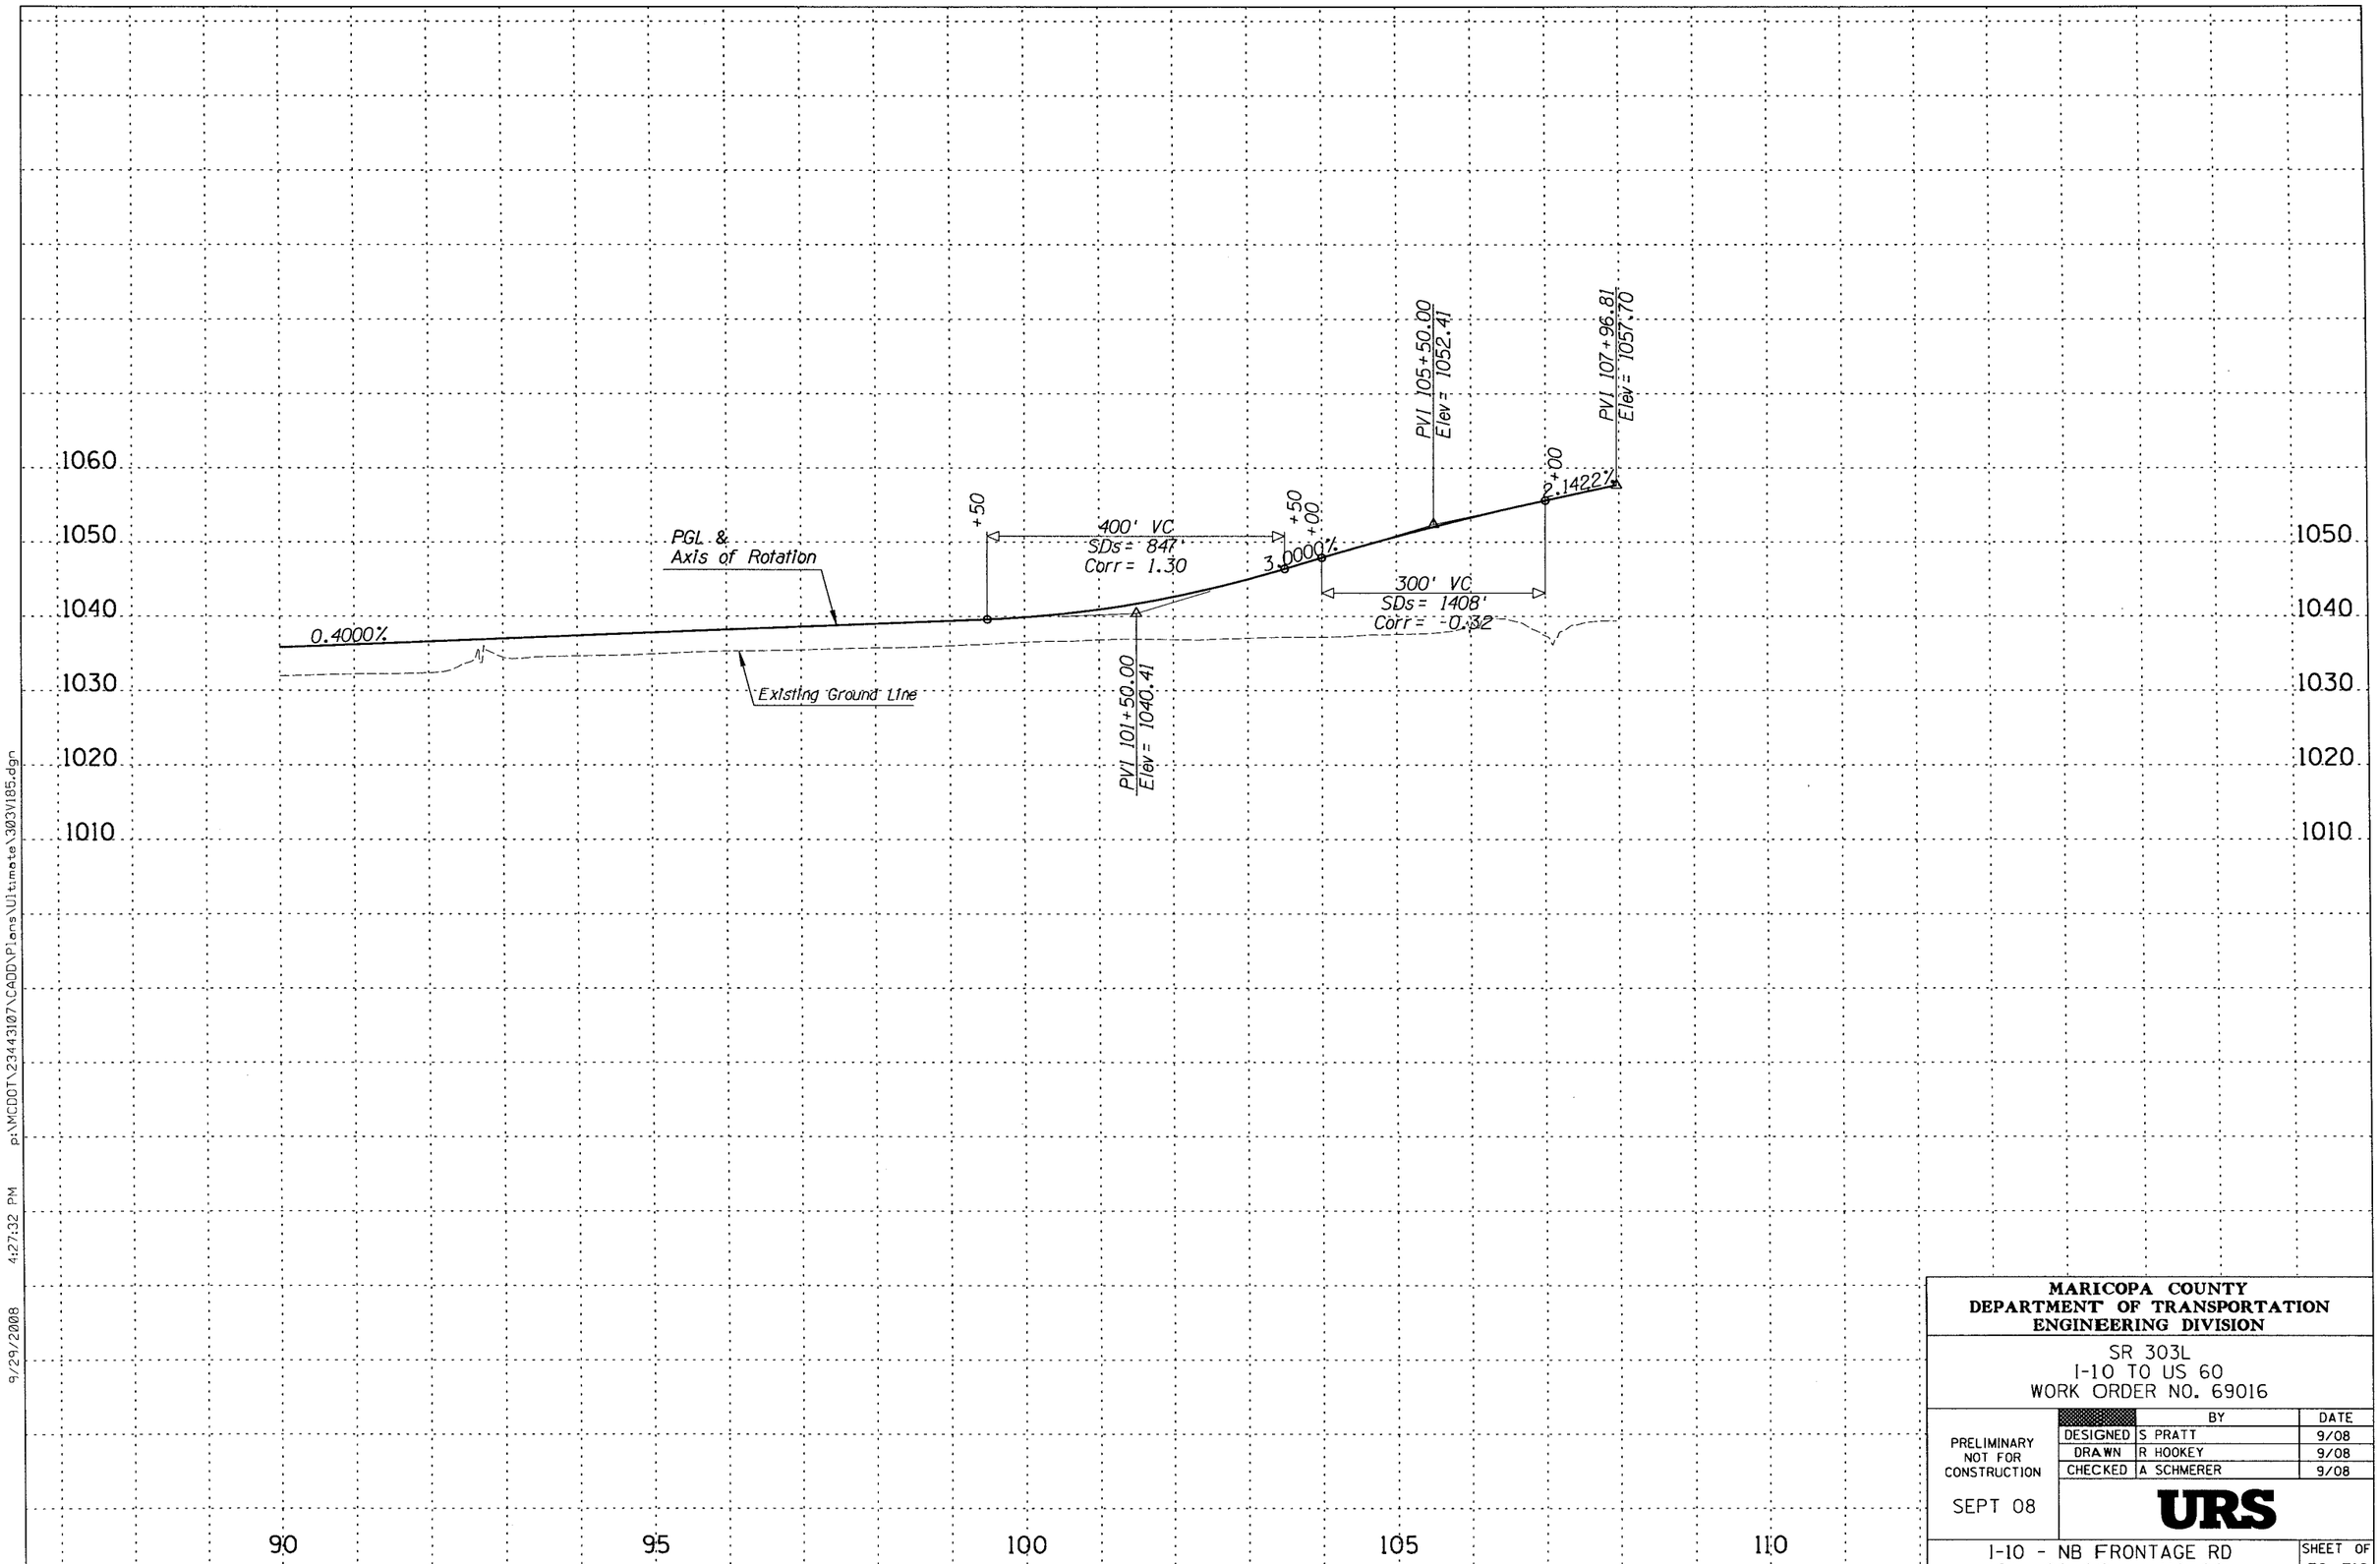

MARICOPA COUNTY
DEPARTMENT OF TRANSPORTATION
ENGINEERING DIVISION

SR 303L
I-10 TO US 60
WORK ORDER NO. 69016

		BY	DATE
PRELIMINARY NOT FOR CONSTRUCTION	DESIGNED	S PRATT	9/08
	DRAWN	R HOOKEY	9/08
	CHECKED	A SCHMERER	9/08

SEPT 08

URS

I-10 - NB FRONTAGE RD
Sta 90+00 to 110+00

SHEET OF
79 319

9/29/2008 4:27:32 PM p:\MCDOT\2344310\7\CADD\Plans\Ultimate\303V185.dgn

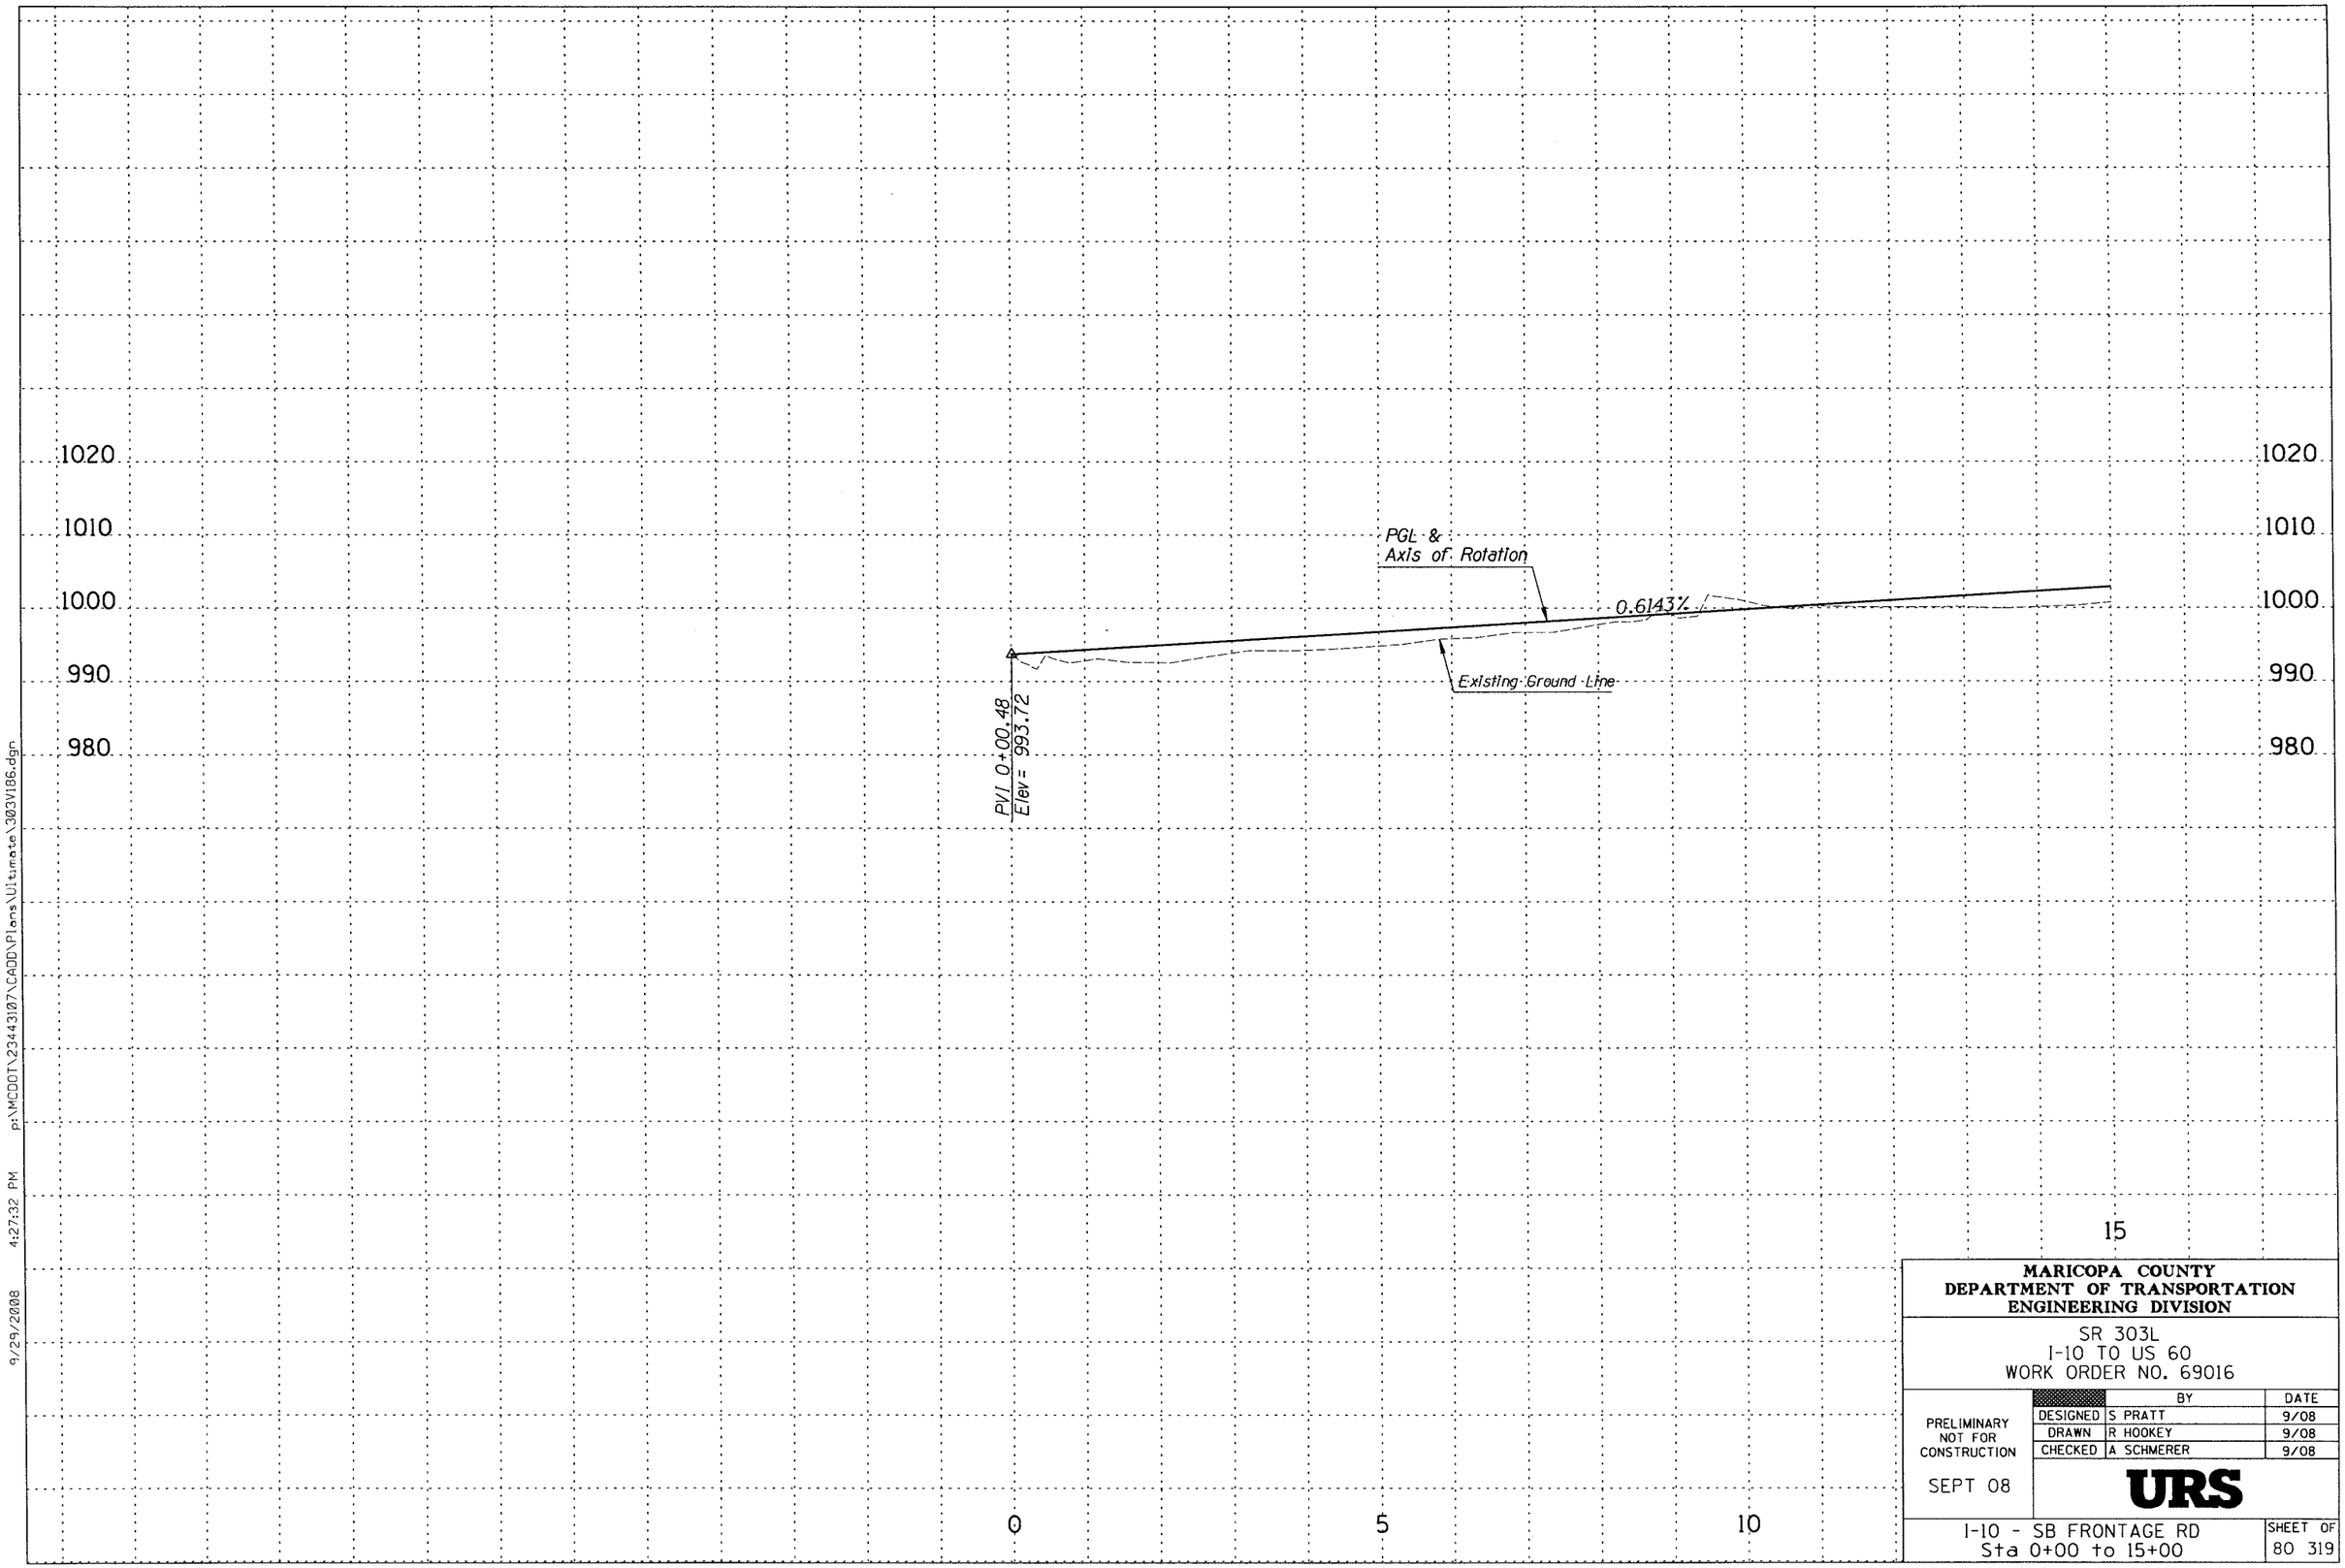

MARICOPA COUNTY
DEPARTMENT OF TRANSPORTATION
ENGINEERING DIVISION

SR 303L
I-10 TO US 60
WORK ORDER NO. 69016

PRELIMINARY
NOT FOR
CONSTRUCTION

SEPT 08

	BY	DATE
DESIGNED	S PRATT	9/08
DRAWN	R HOOKEY	9/08
CHECKED	A SCHMERER	9/08

URS

I-10 - SB FRONTAGE RD
Sta 0+00 to 15+00

SHEET OF
80 319

9/29/2008 4:27:32 PM p:\MCDOT\23443107\CADD\Plans\Ultimate\303V186.dgn

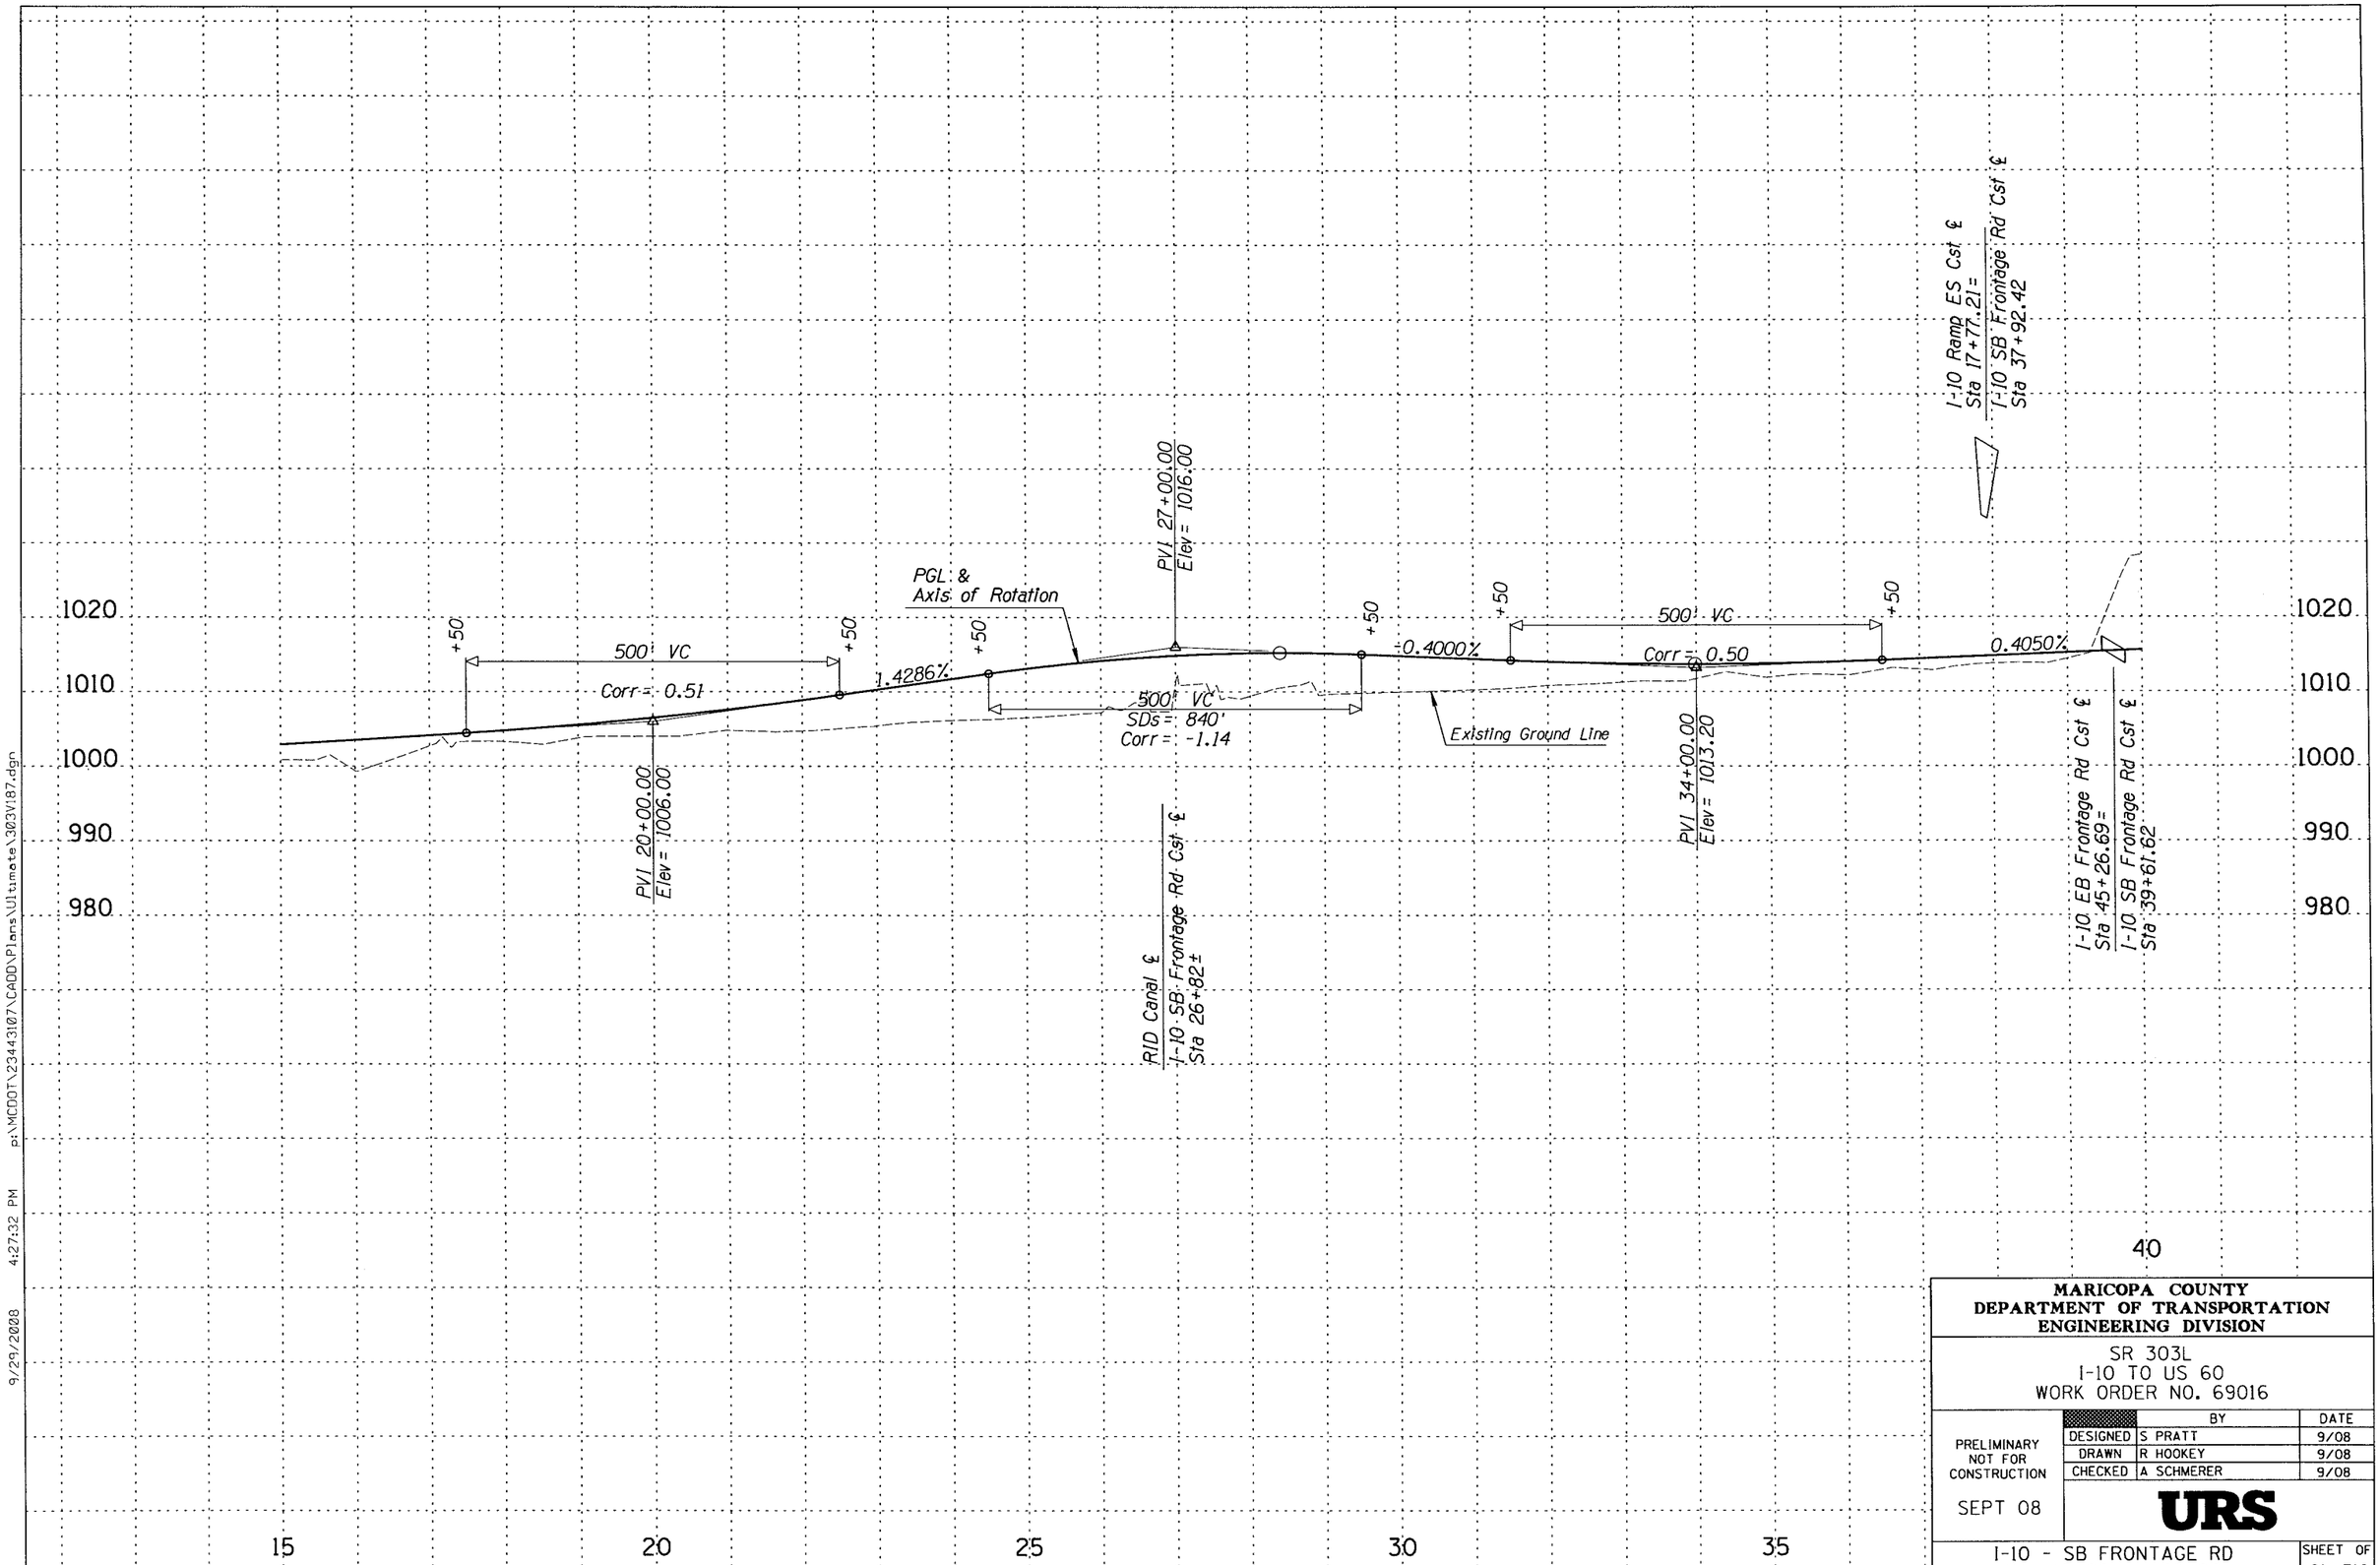

MARICOPA COUNTY
DEPARTMENT OF TRANSPORTATION
ENGINEERING DIVISION

SR 303L
I-10 TO US 60
WORK ORDER NO. 69016

PRELIMINARY
NOT FOR
CONSTRUCTION

SEPT 08

	BY	DATE
DESIGNED	S PRATT	9/08
DRAWN	R HOOKEY	9/08
CHECKED	A SCHMERER	9/08

URS

I-10 - SB FRONTAGE RD
Sta 15+00 to 40+00

SHEET OF
81 319

9/29/2008 4:27:32 PM p:\MCDOT\23443107\CADD\Plans\Ultimate\303V187.dgn

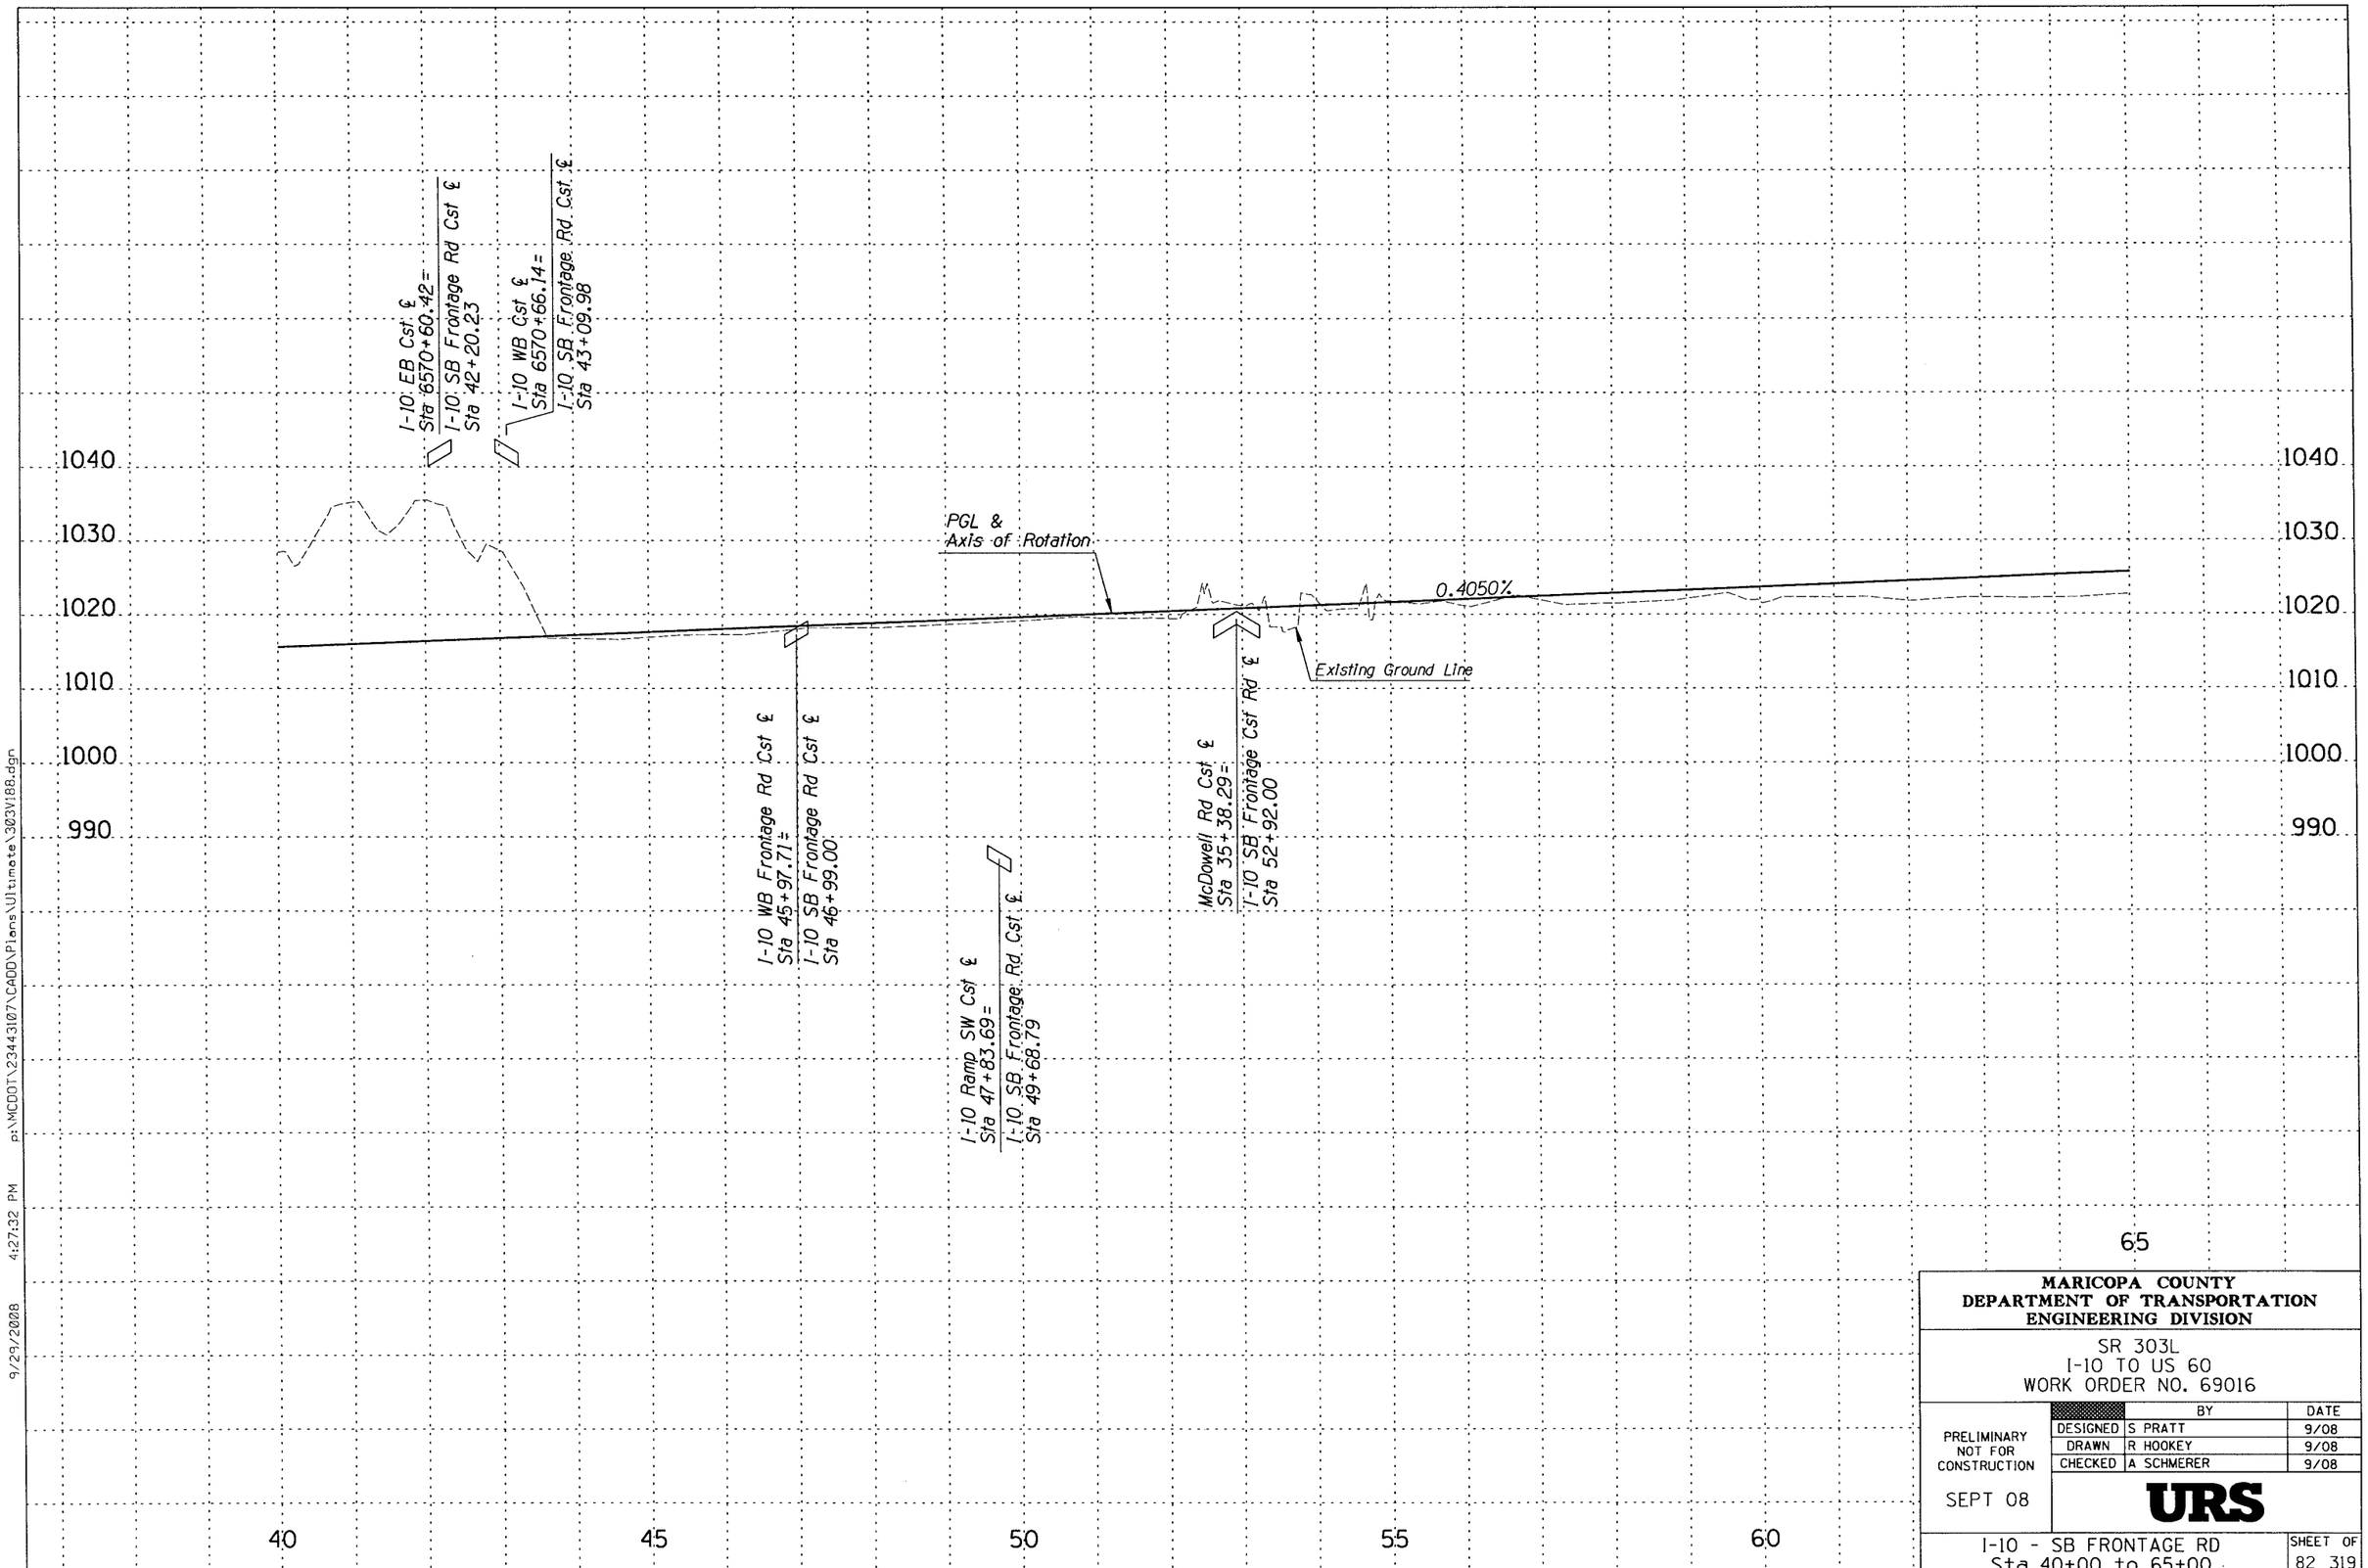

MARICOPA COUNTY
DEPARTMENT OF TRANSPORTATION
ENGINEERING DIVISION

SR 303L
I-10 TO US 60
WORK ORDER NO. 69016

PRELIMINARY
NOT FOR
CONSTRUCTION

SEPT 08

	BY	DATE
DESIGNED	S PRATT	9/08
DRAWN	R HOOKEY	9/08
CHECKED	A SCHMERER	9/08

URS

I-10 - SB FRONTAGE RD
Sta 40+00 to 65+00

SHEET OF
82 319

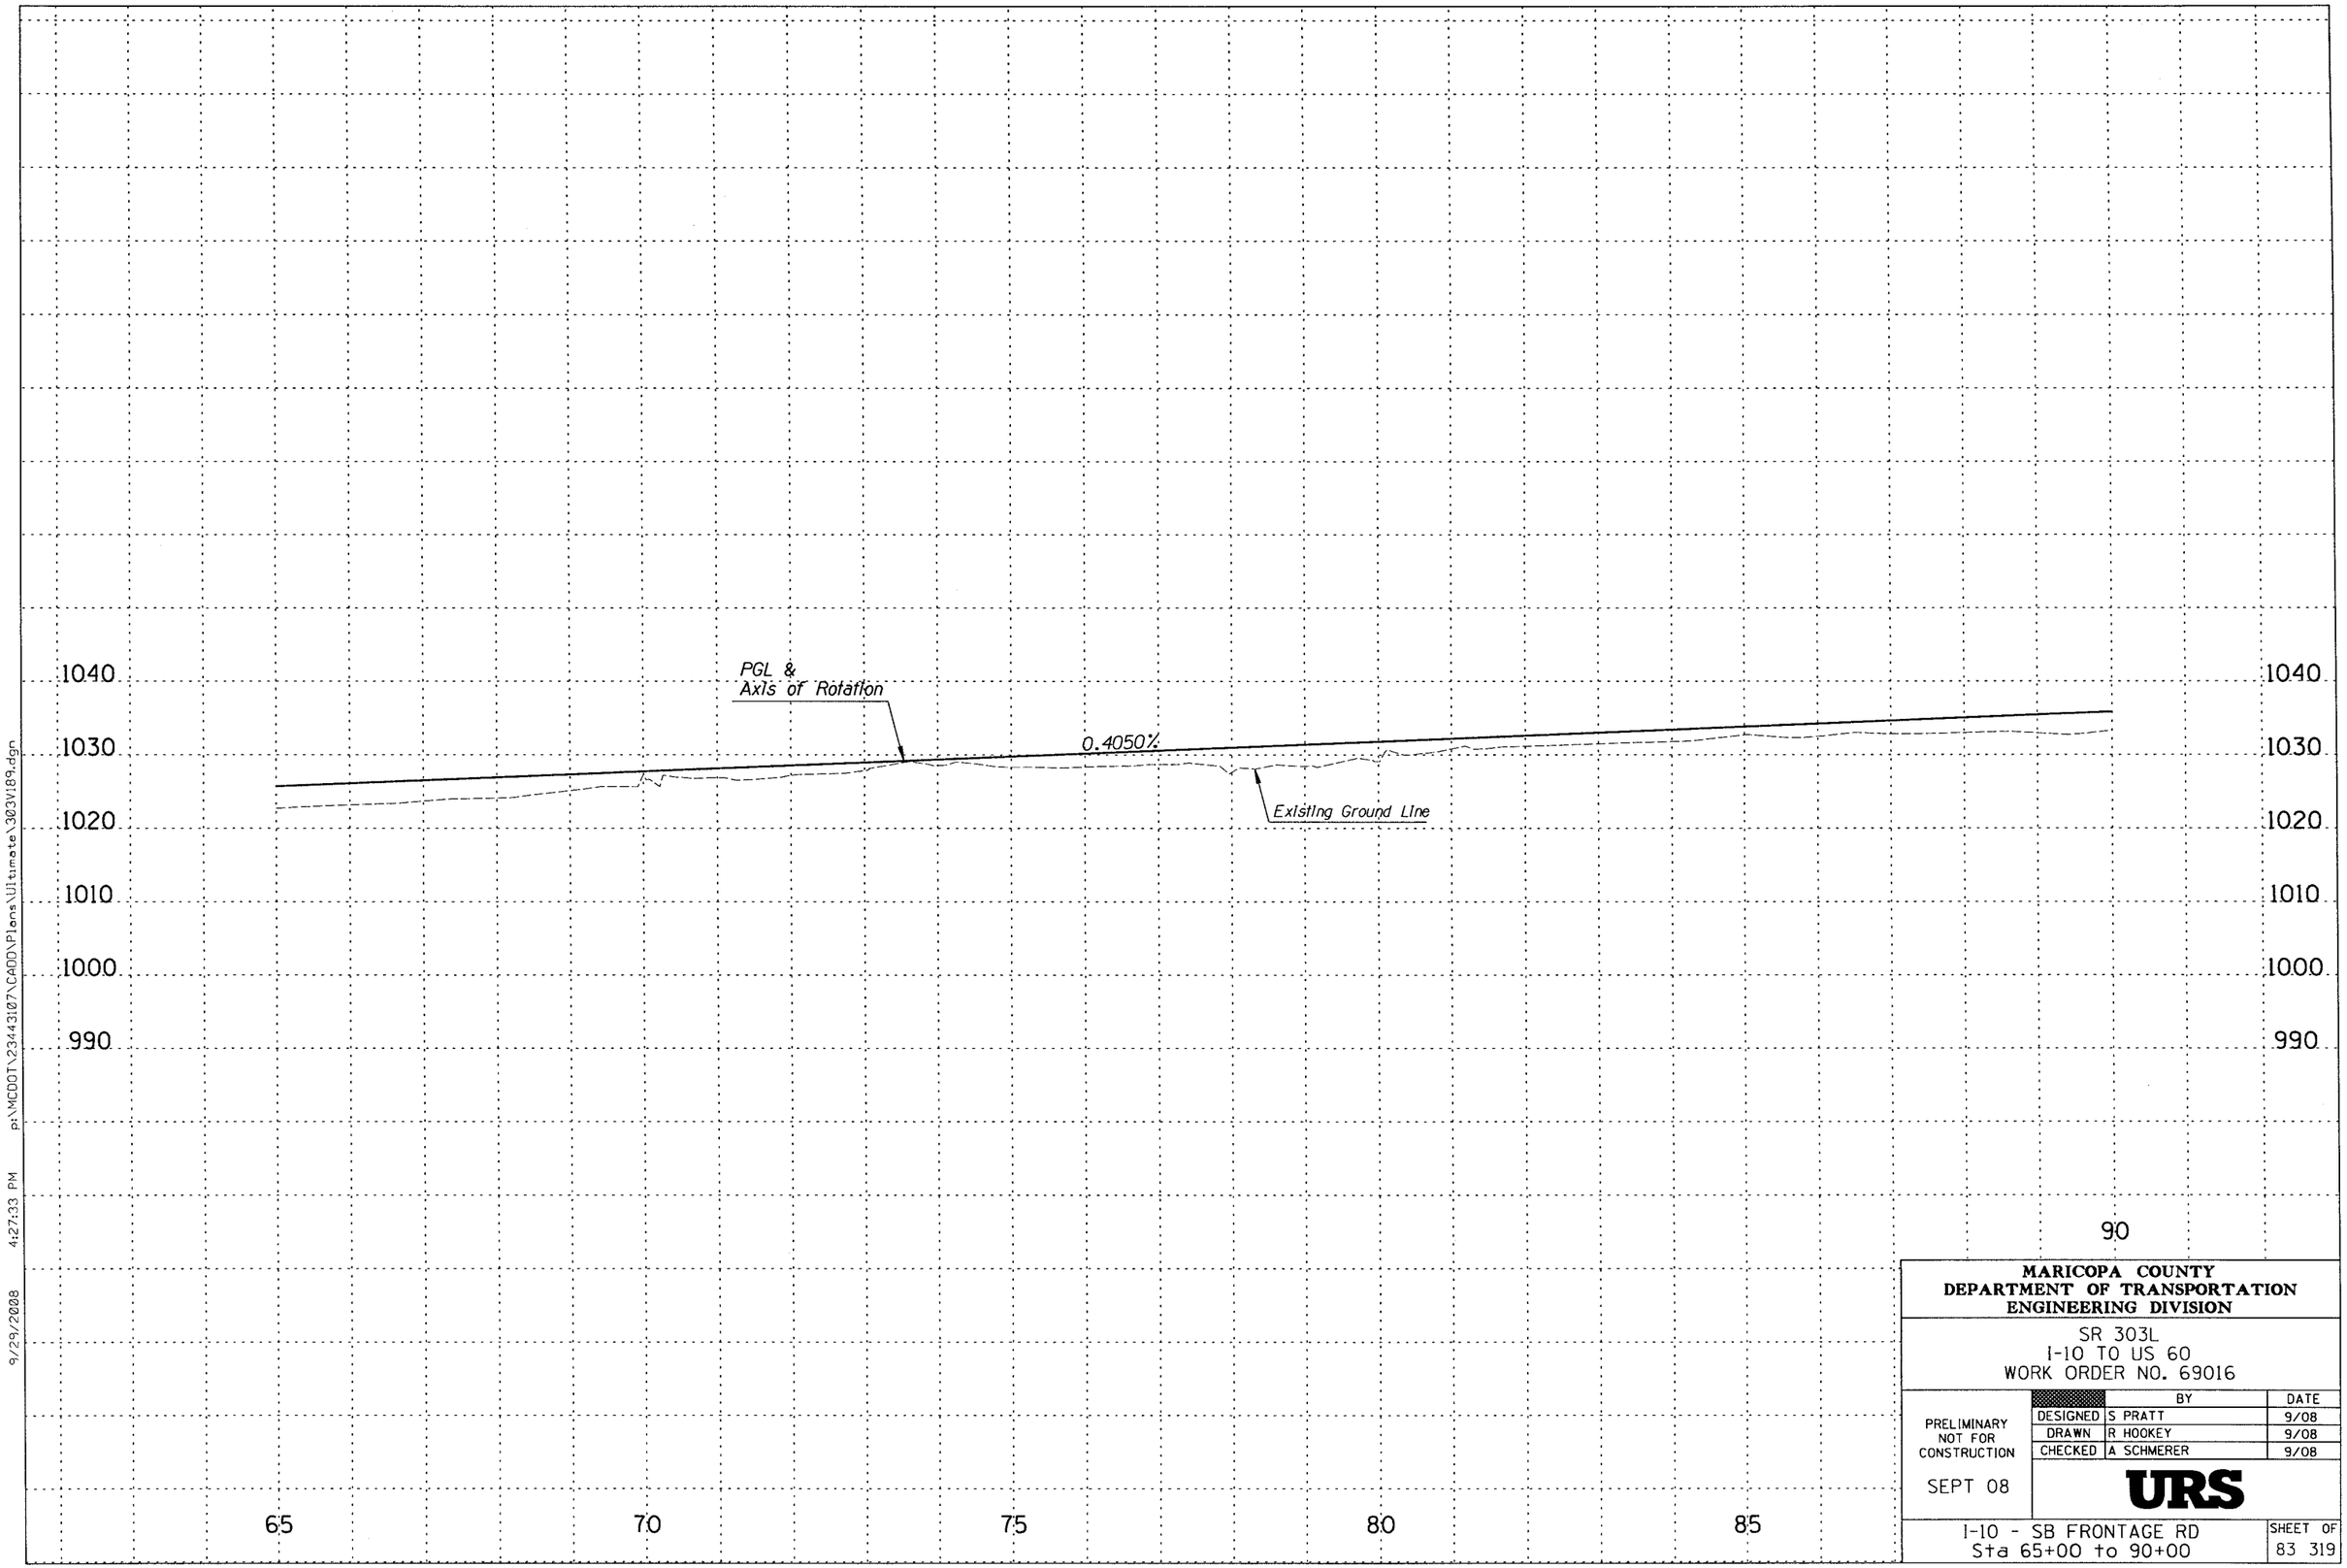

MARICOPA COUNTY
DEPARTMENT OF TRANSPORTATION
ENGINEERING DIVISION

SR 303L
I-10 TO US 60
WORK ORDER NO. 69016

	BY	DATE
DESIGNED	S PRATT	9/08
DRAWN	R HOOKEY	9/08
CHECKED	A SCHMERER	9/08

PRELIMINARY
NOT FOR
CONSTRUCTION

SEPT 08

URS

I-10 - SB FRONTAGE RD
Sta 65+00 to 90+00

SHEET OF
83 319

9/29/2008 4:27:33 PM p:\MCDOT\23443107\CADD\Plans\Ultimate\303V189.dgn

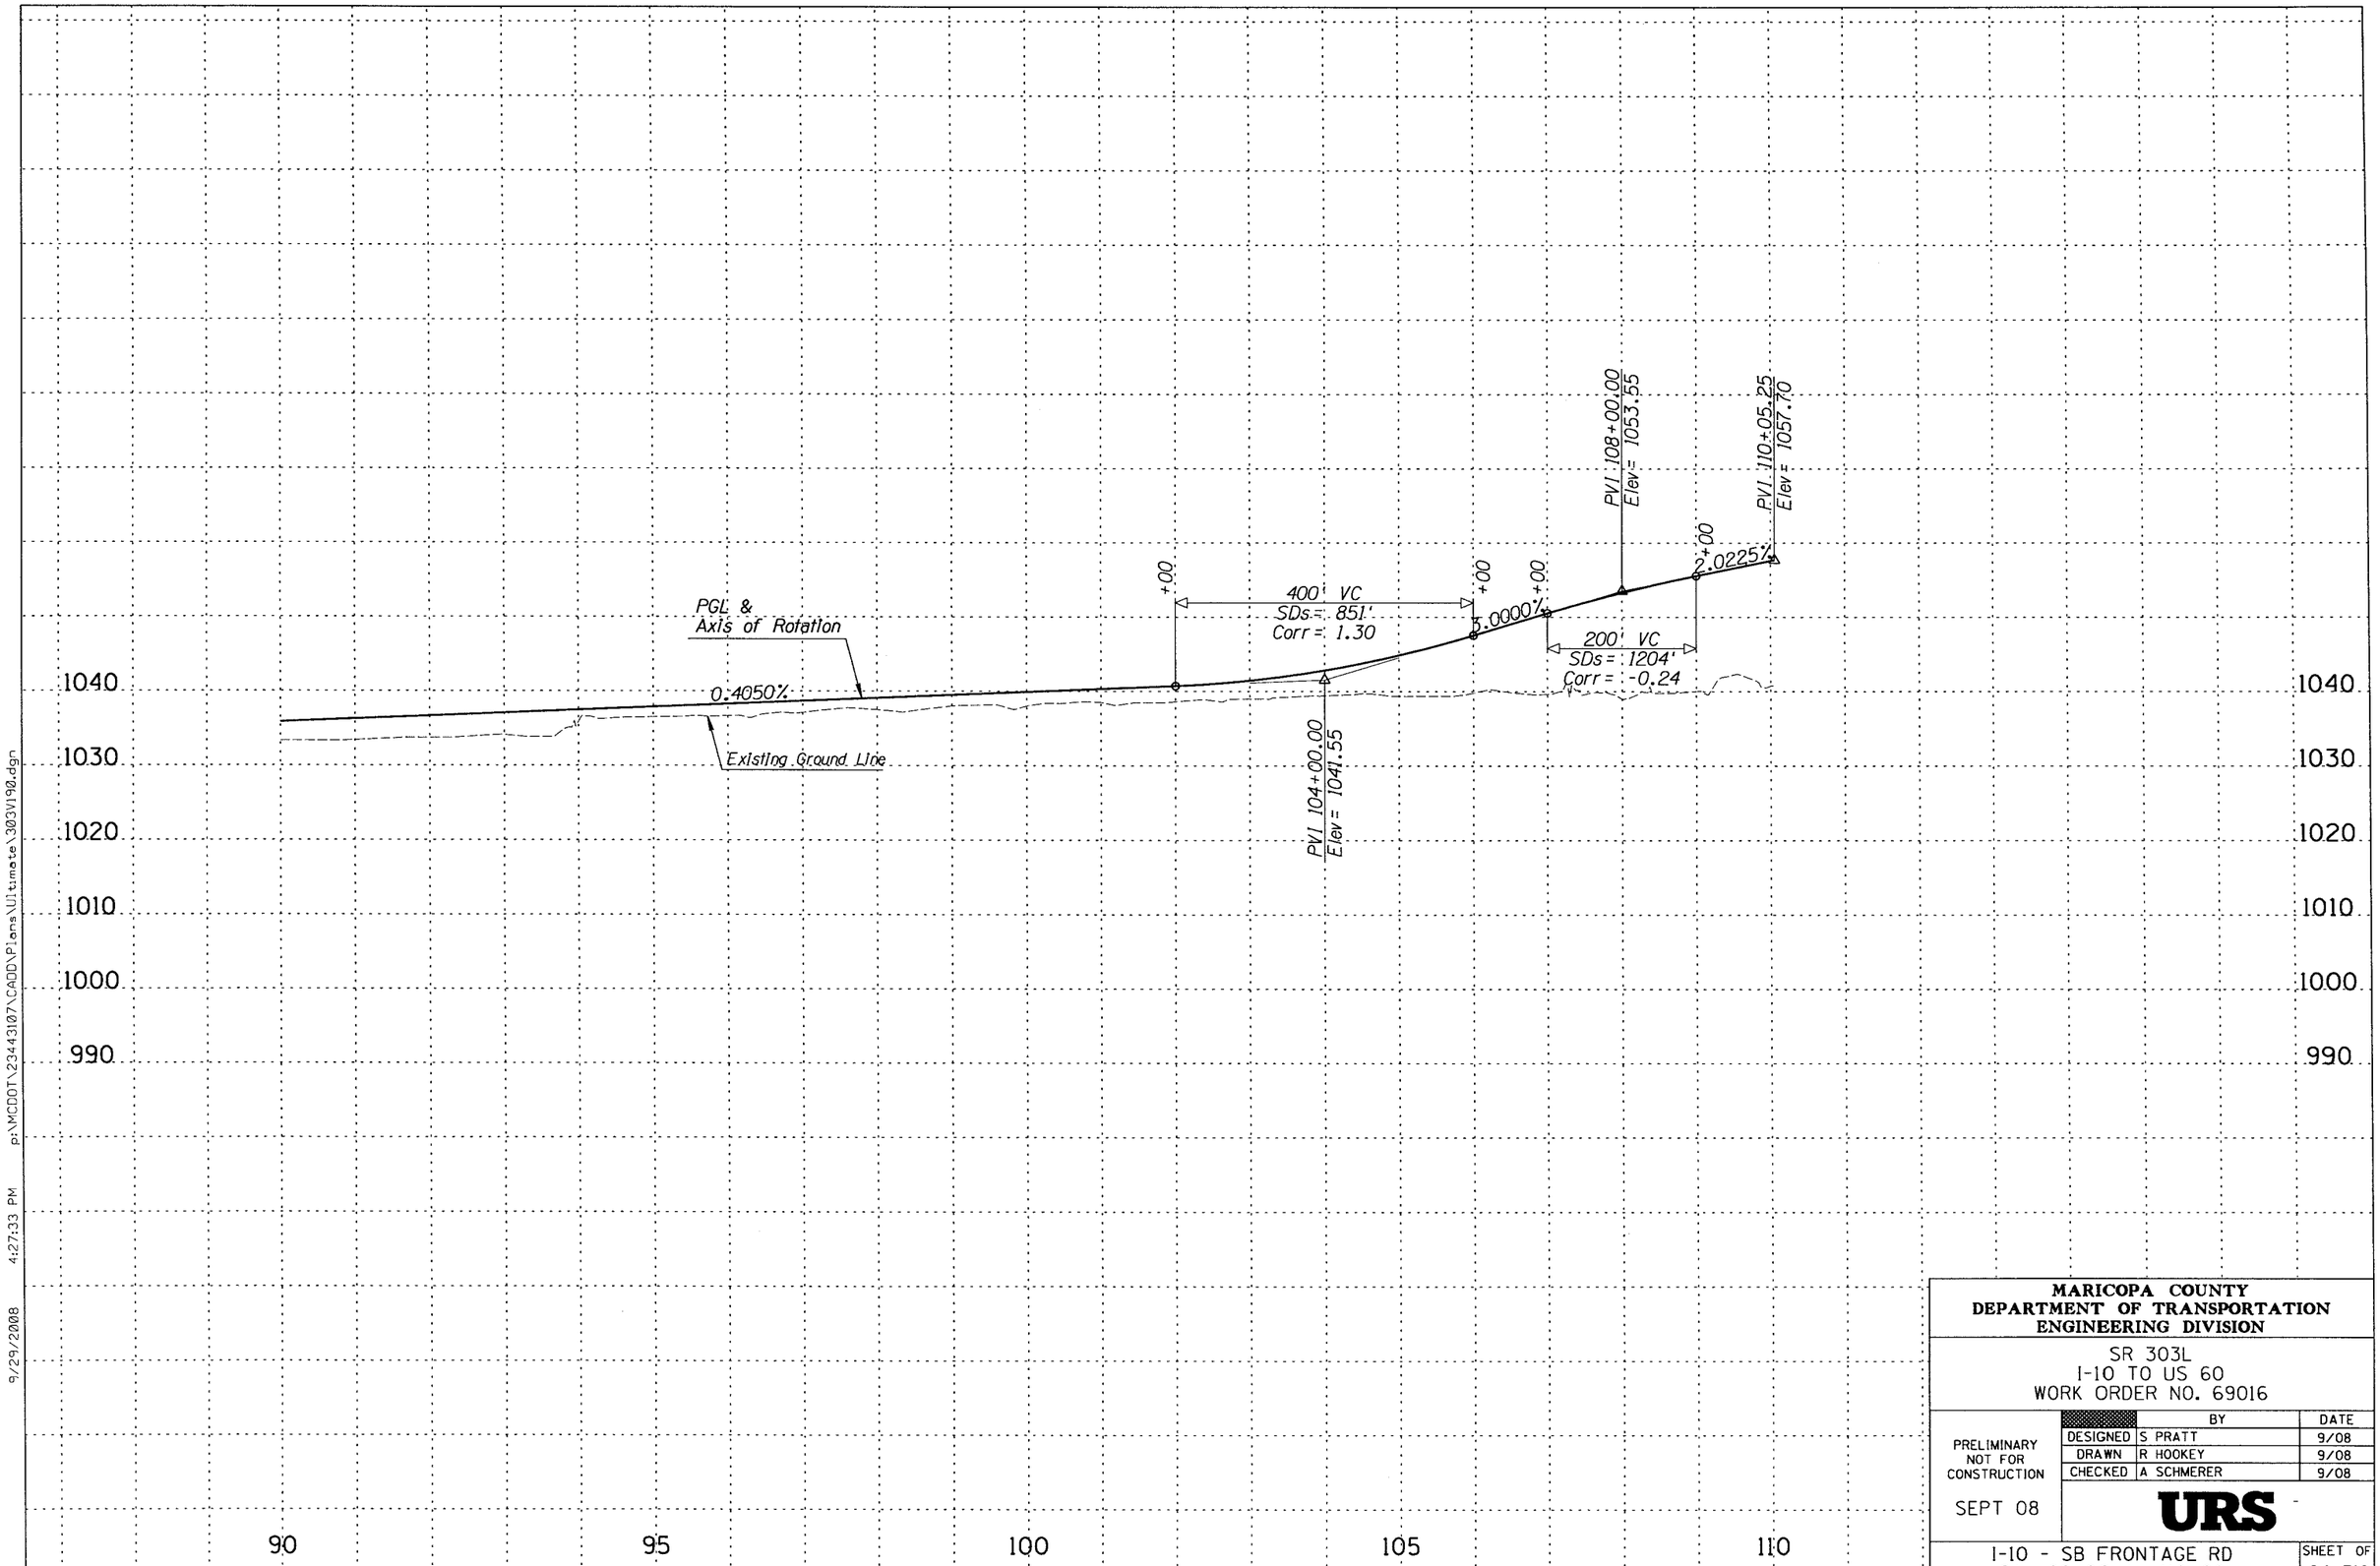

MARICOPA COUNTY
DEPARTMENT OF TRANSPORTATION
ENGINEERING DIVISION

SR 303L
I-10 TO US 60
WORK ORDER NO. 69016

PRELIMINARY
NOT FOR
CONSTRUCTION

SEPT 08

	BY	DATE
DESIGNED	S PRATT	9/08
DRAWN	R HOOKEY	9/08
CHECKED	A SCHMERER	9/08

URS

I-10 - SB FRONTAGE RD
Sta 90+00 to 110+00

SHEET OF
84 319

9/29/2008 4:27:33 PM p:\MCDOT\23443107\CADD\Plans\Ultimate\303V190.dgn

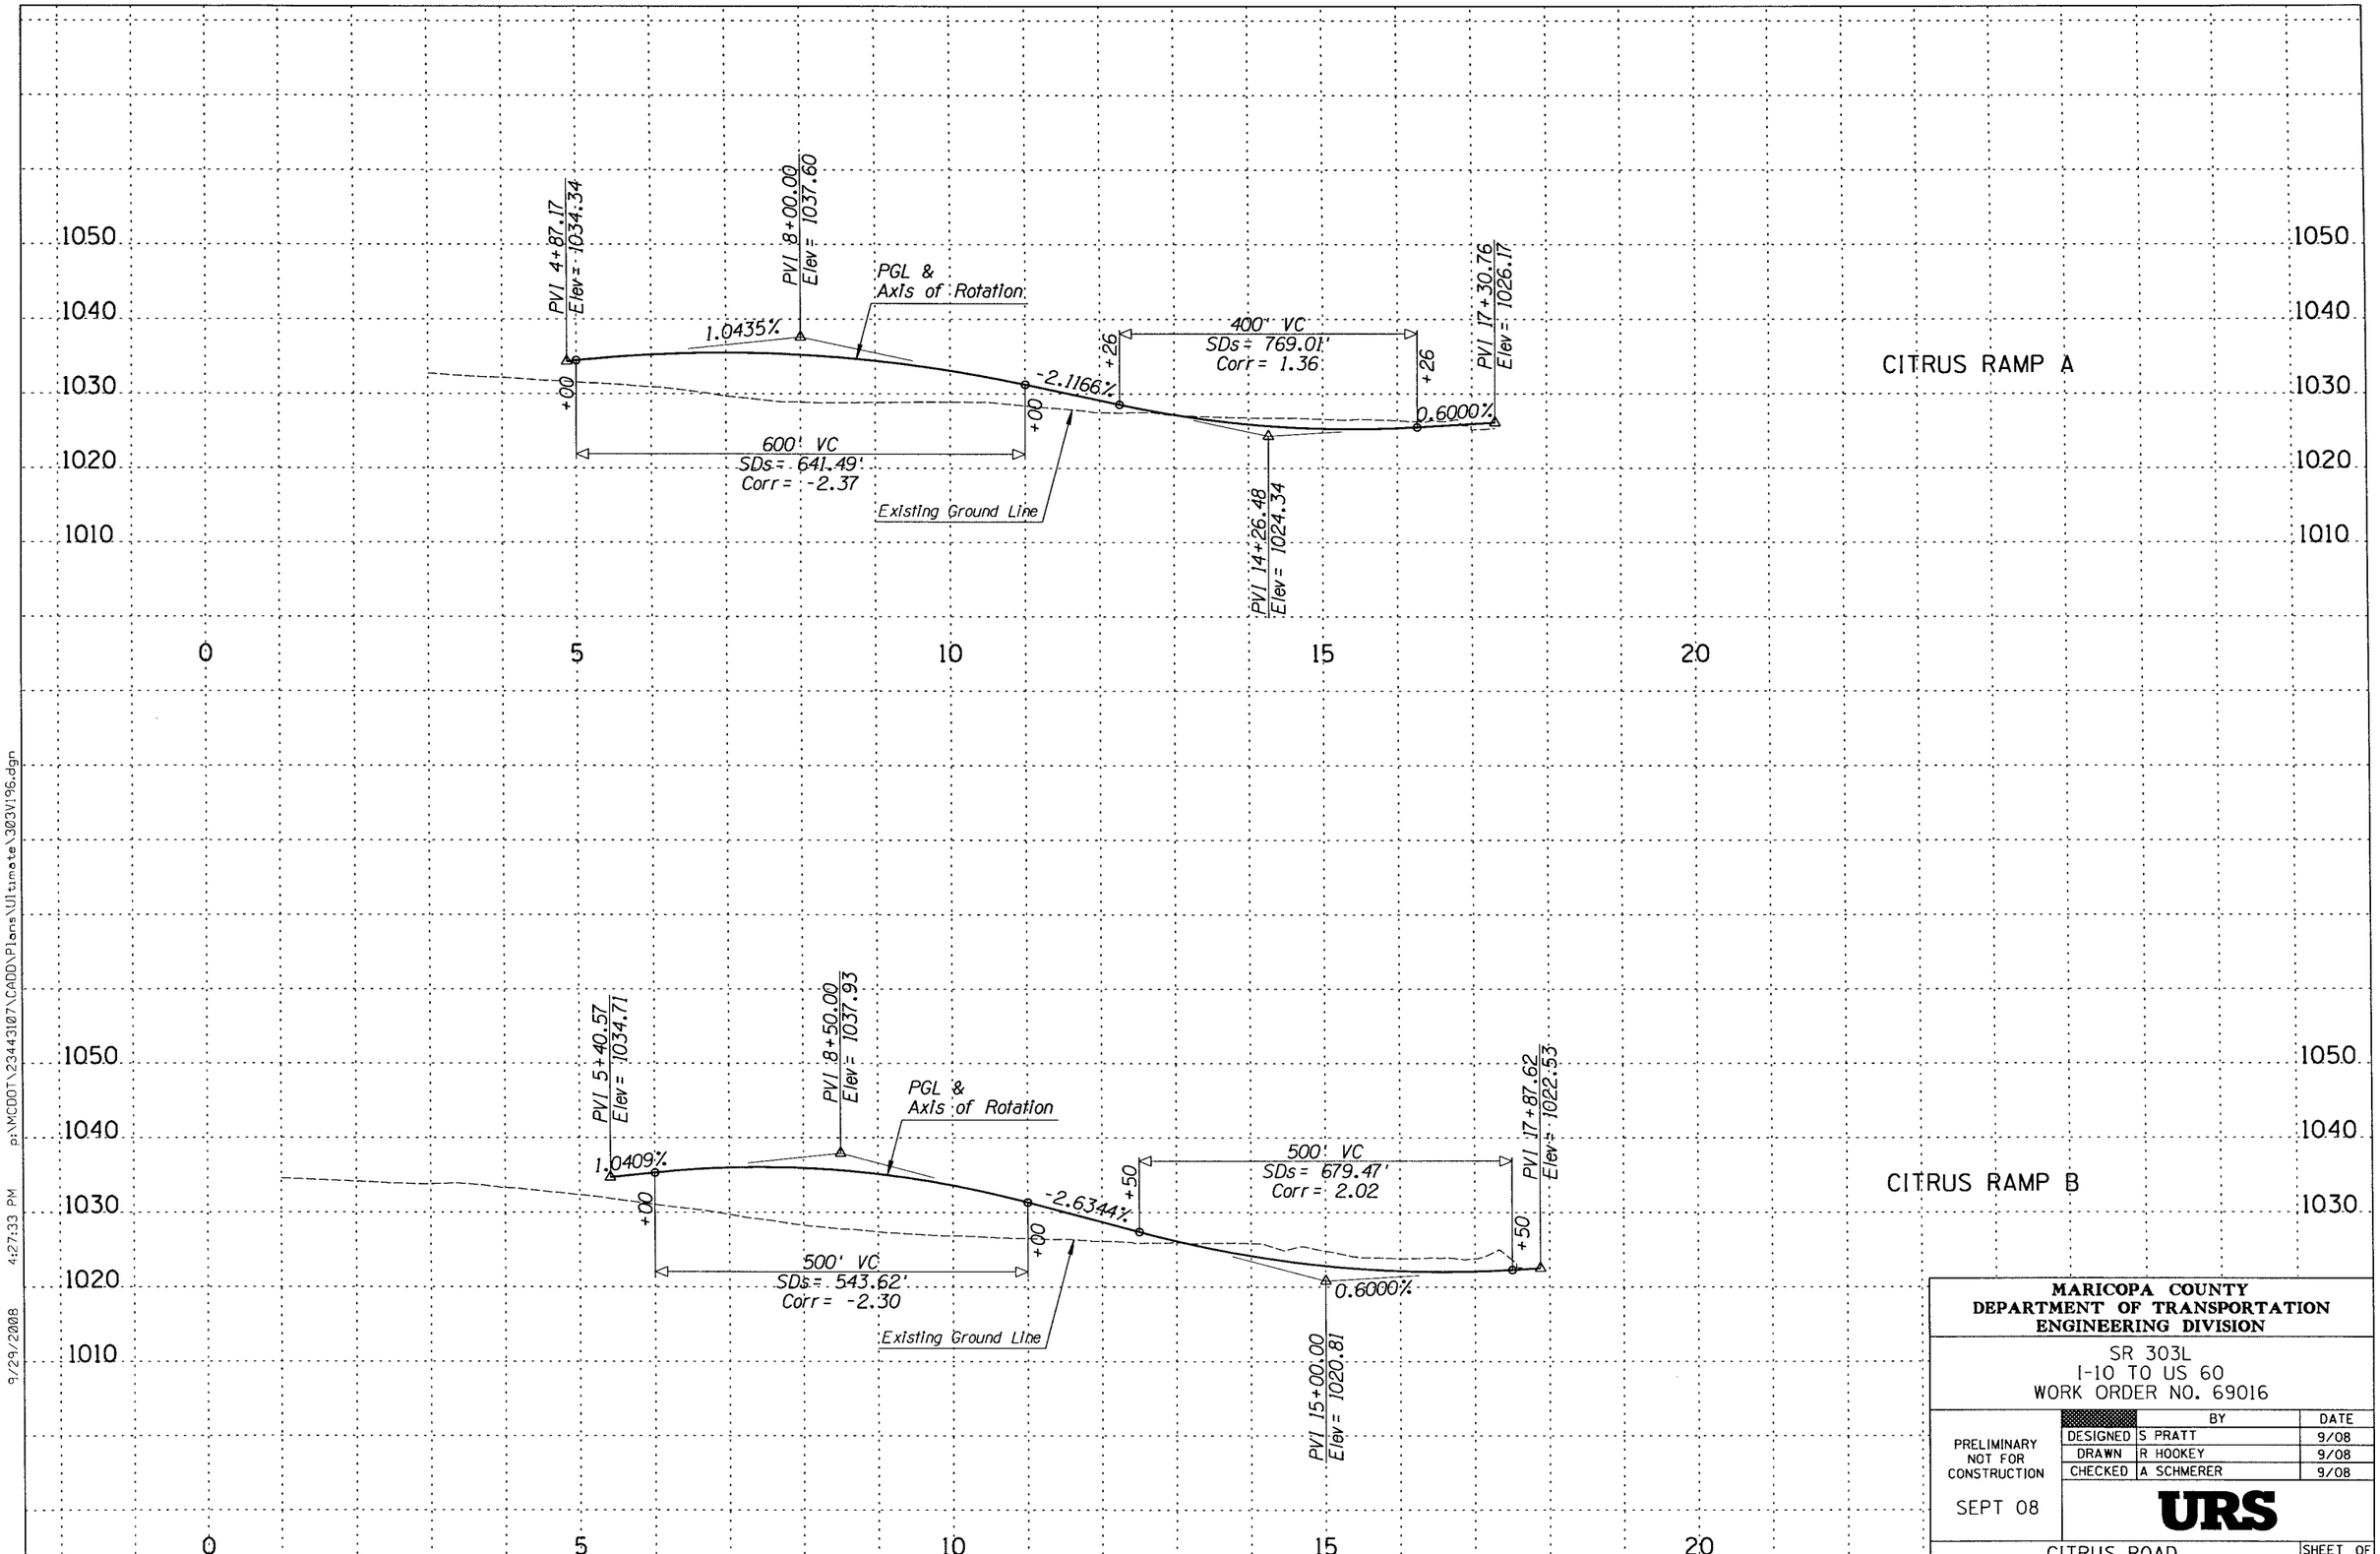

MARICOPA COUNTY
DEPARTMENT OF TRANSPORTATION
ENGINEERING DIVISION

SR 303L
I-10 TO US 60
WORK ORDER NO. 69016

	BY	DATE
DESIGNED	S PRATT	9/08
DRAWN	R HOOKEY	9/08
CHECKED	A SCHMERER	9/08

PRELIMINARY
NOT FOR
CONSTRUCTION

SEPT 08

URS

CITRUS ROAD
RAMP A & B

SHEET OF
85 319

9/29/2008 4:27:33 PM p:\MCDOT\23443107\CADD\Plans\Ultimate\303V196.dgn

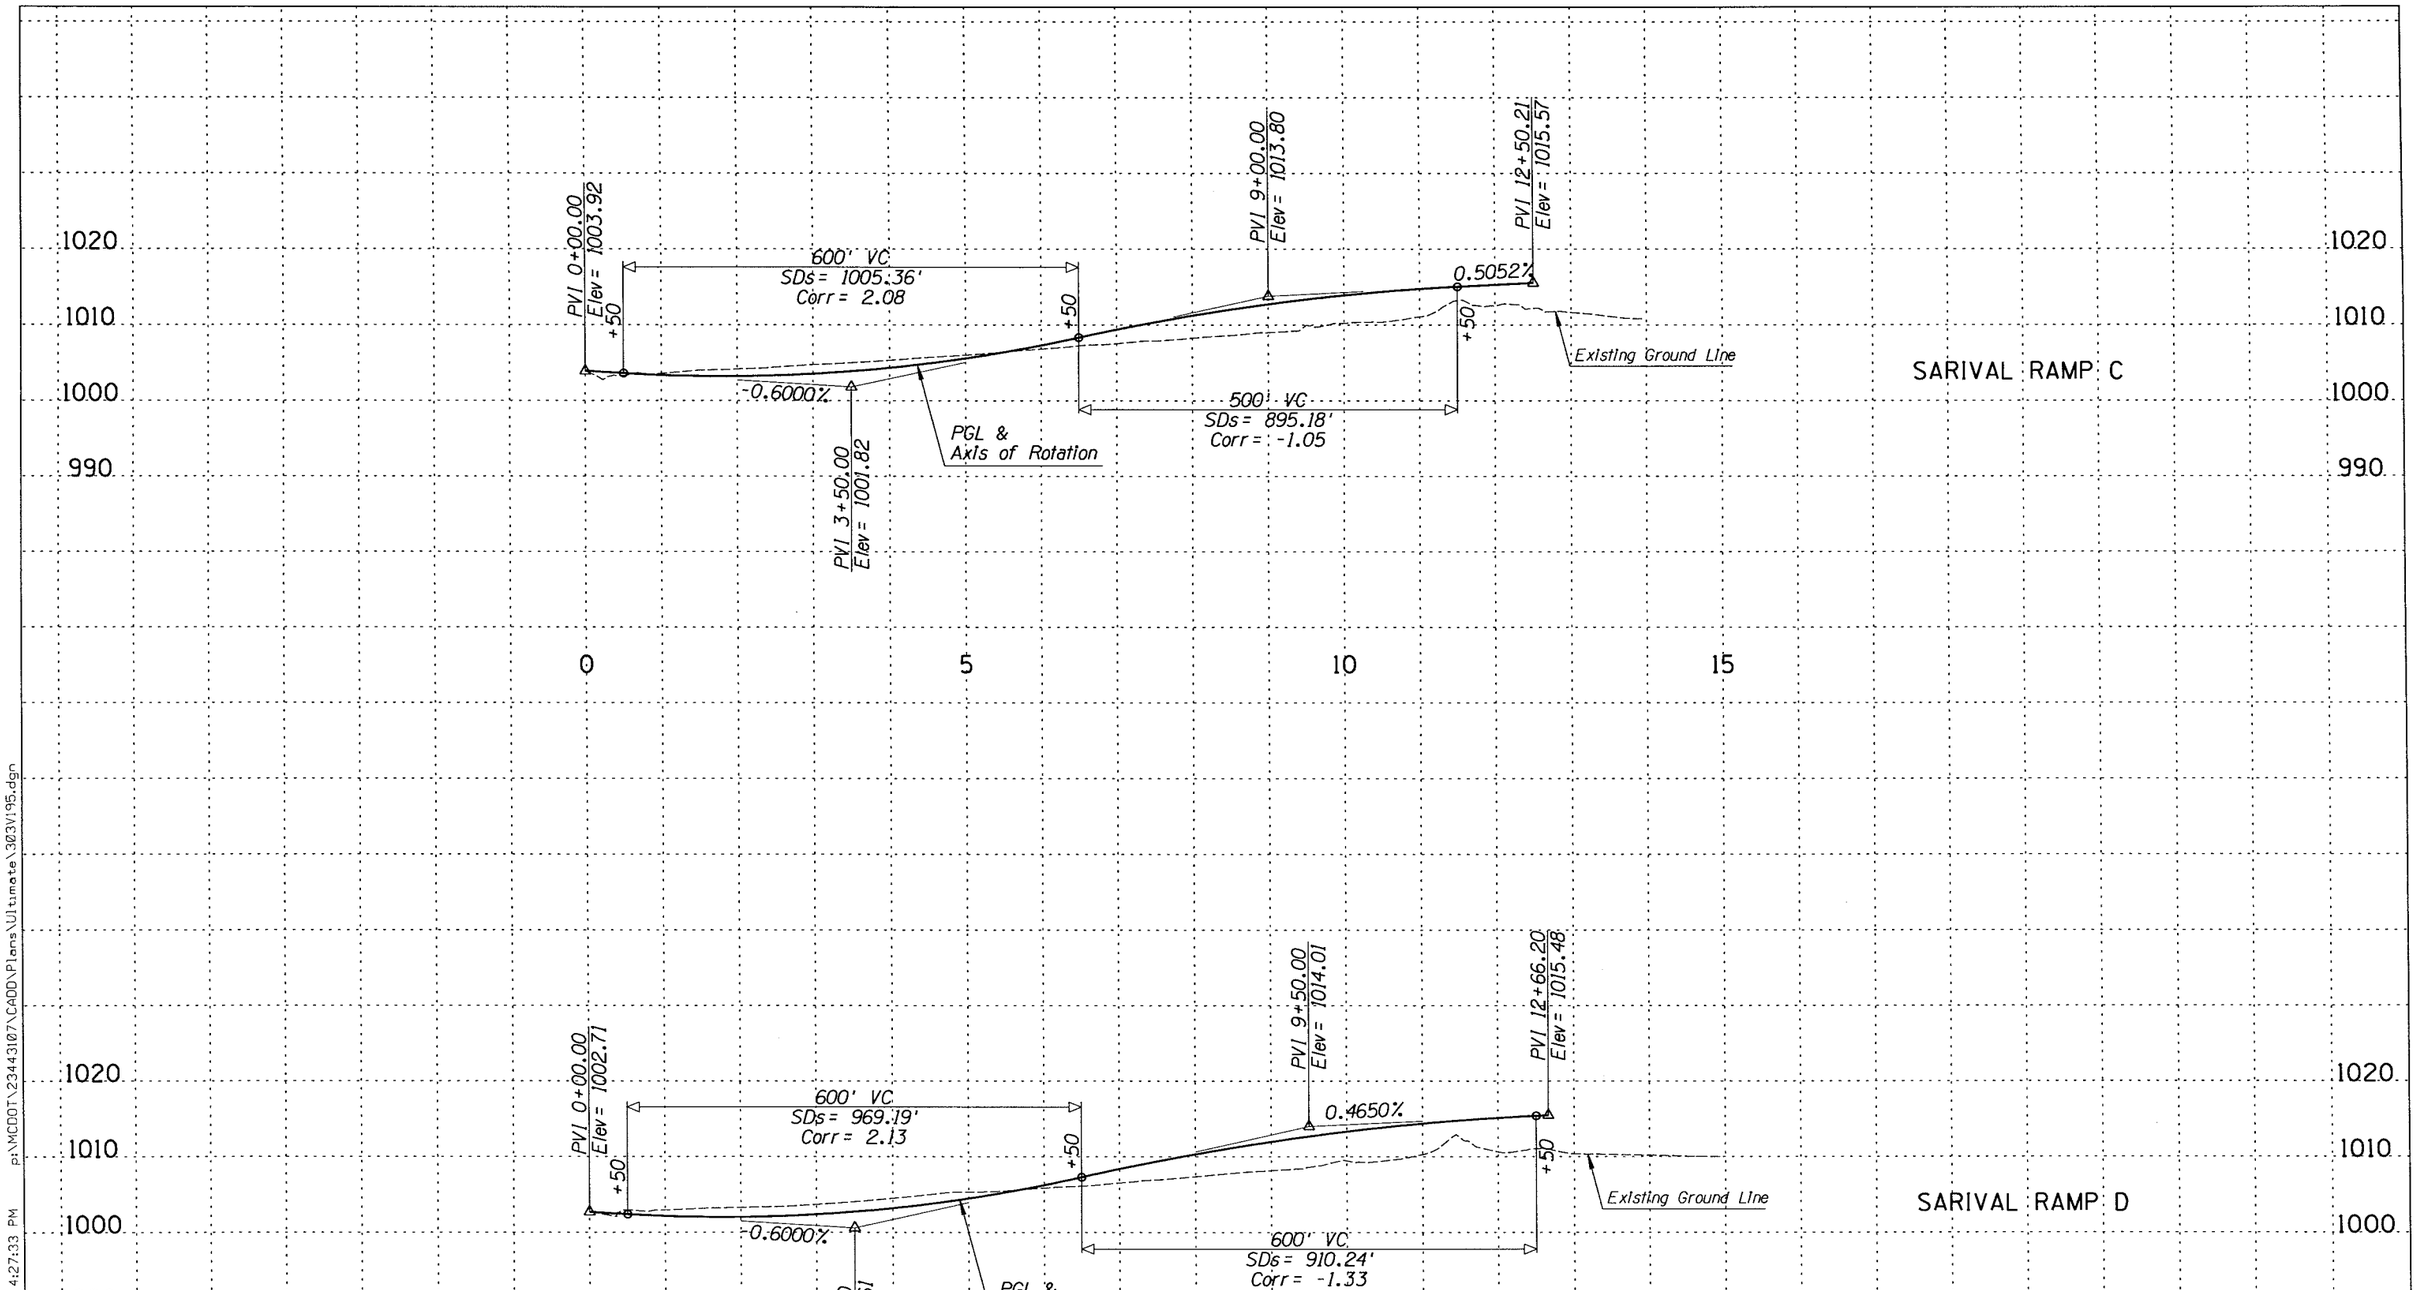

MARICOPA COUNTY
DEPARTMENT OF TRANSPORTATION
ENGINEERING DIVISION

SR 303L
I-10 TO US 60
WORK ORDER NO. 69016

PRELIMINARY
NOT FOR
CONSTRUCTION

SEPT 08

	BY	DATE
DESIGNED	S PRATT	9/08
DRAWN	R HOOKEY	9/08
CHECKED	A SCHMERER	9/08

URS

SARIVAL ROAD
RAMP C & D

SHEET OF
86 319

9/29/2008 4:27:33 PM p:\MCDOT\23443107\CADD\Plans\Ultimate\303V195.dgn

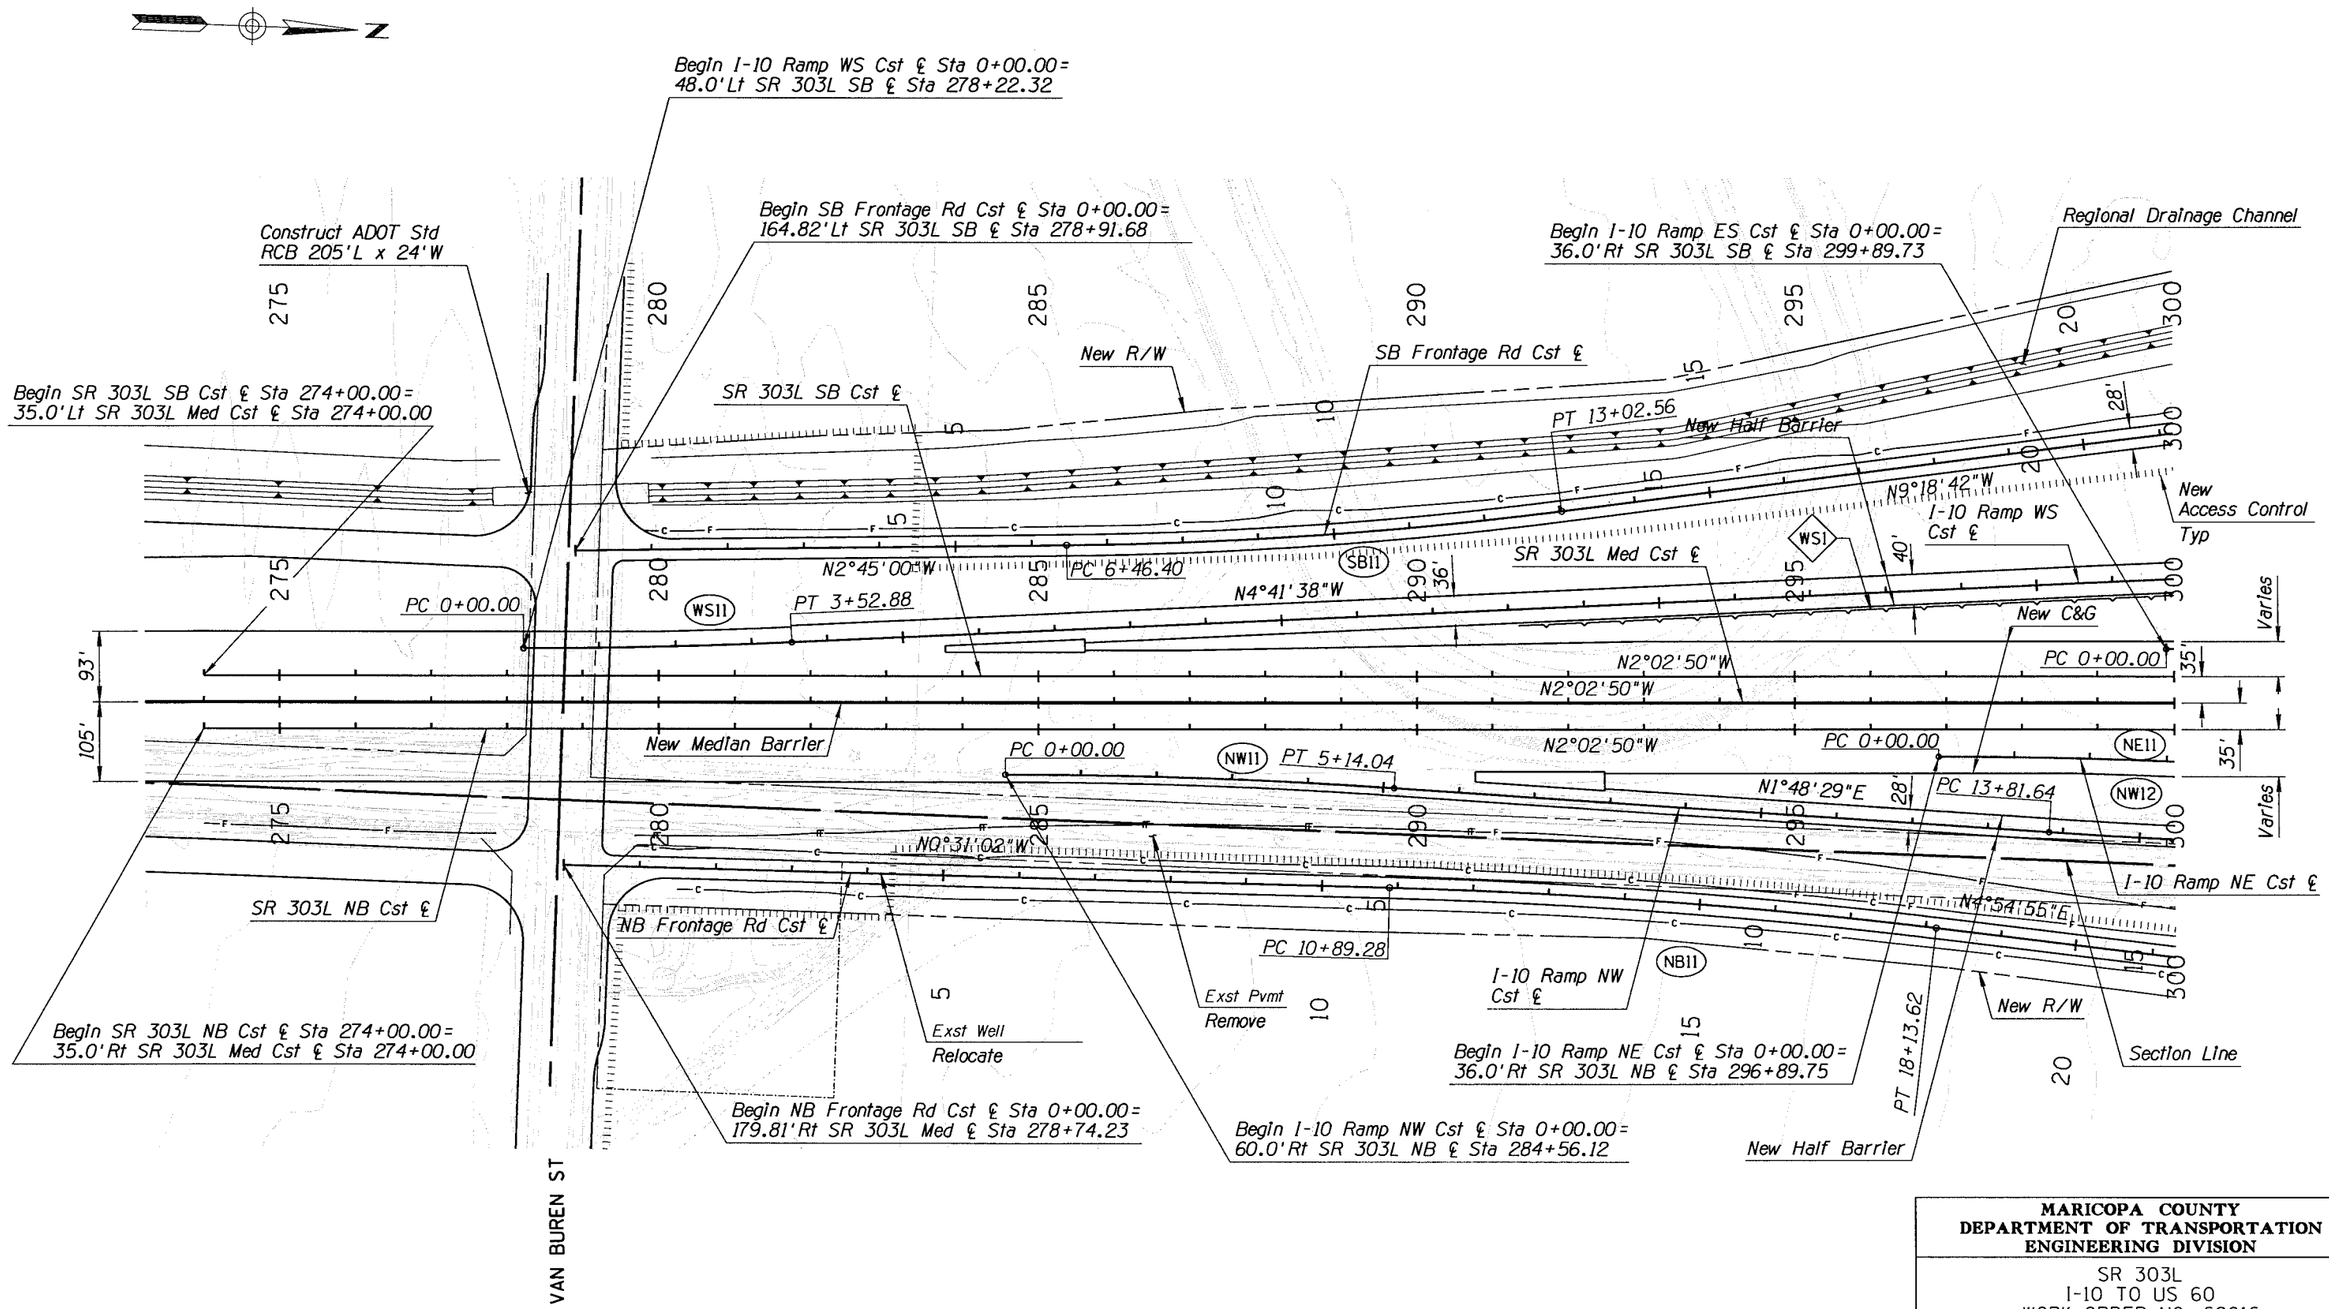

Notes:
1. For Irrigation & Well Relocations, See Irrigation Plans.
2. For Drainage Improvements, See Drainage Plans.
3. For Regional Drainage Channel & Basin Improvements, See SR 303L Channel Plans.

MARICOPA COUNTY
DEPARTMENT OF TRANSPORTATION
ENGINEERING DIVISION

SR 303L
I-10 TO US 60
WORK ORDER NO. 69016

		BY	DATE
PRELIMINARY NOT FOR CONSTRUCTION	DESIGNED	S PRATT	9/08
	DRAWN	P T BACA	9/08
	CHECKED	A SCHMERER	9/08

SEPT 08

URS

PLAN SHEET-SR 303L
Sta 275+00 to 300+00

SHEET OF
87 319

9/29/2008 4:27:37 PM p:\MCDOT\234431\07\CADD\Plans\Ultimate\303P01.dgn

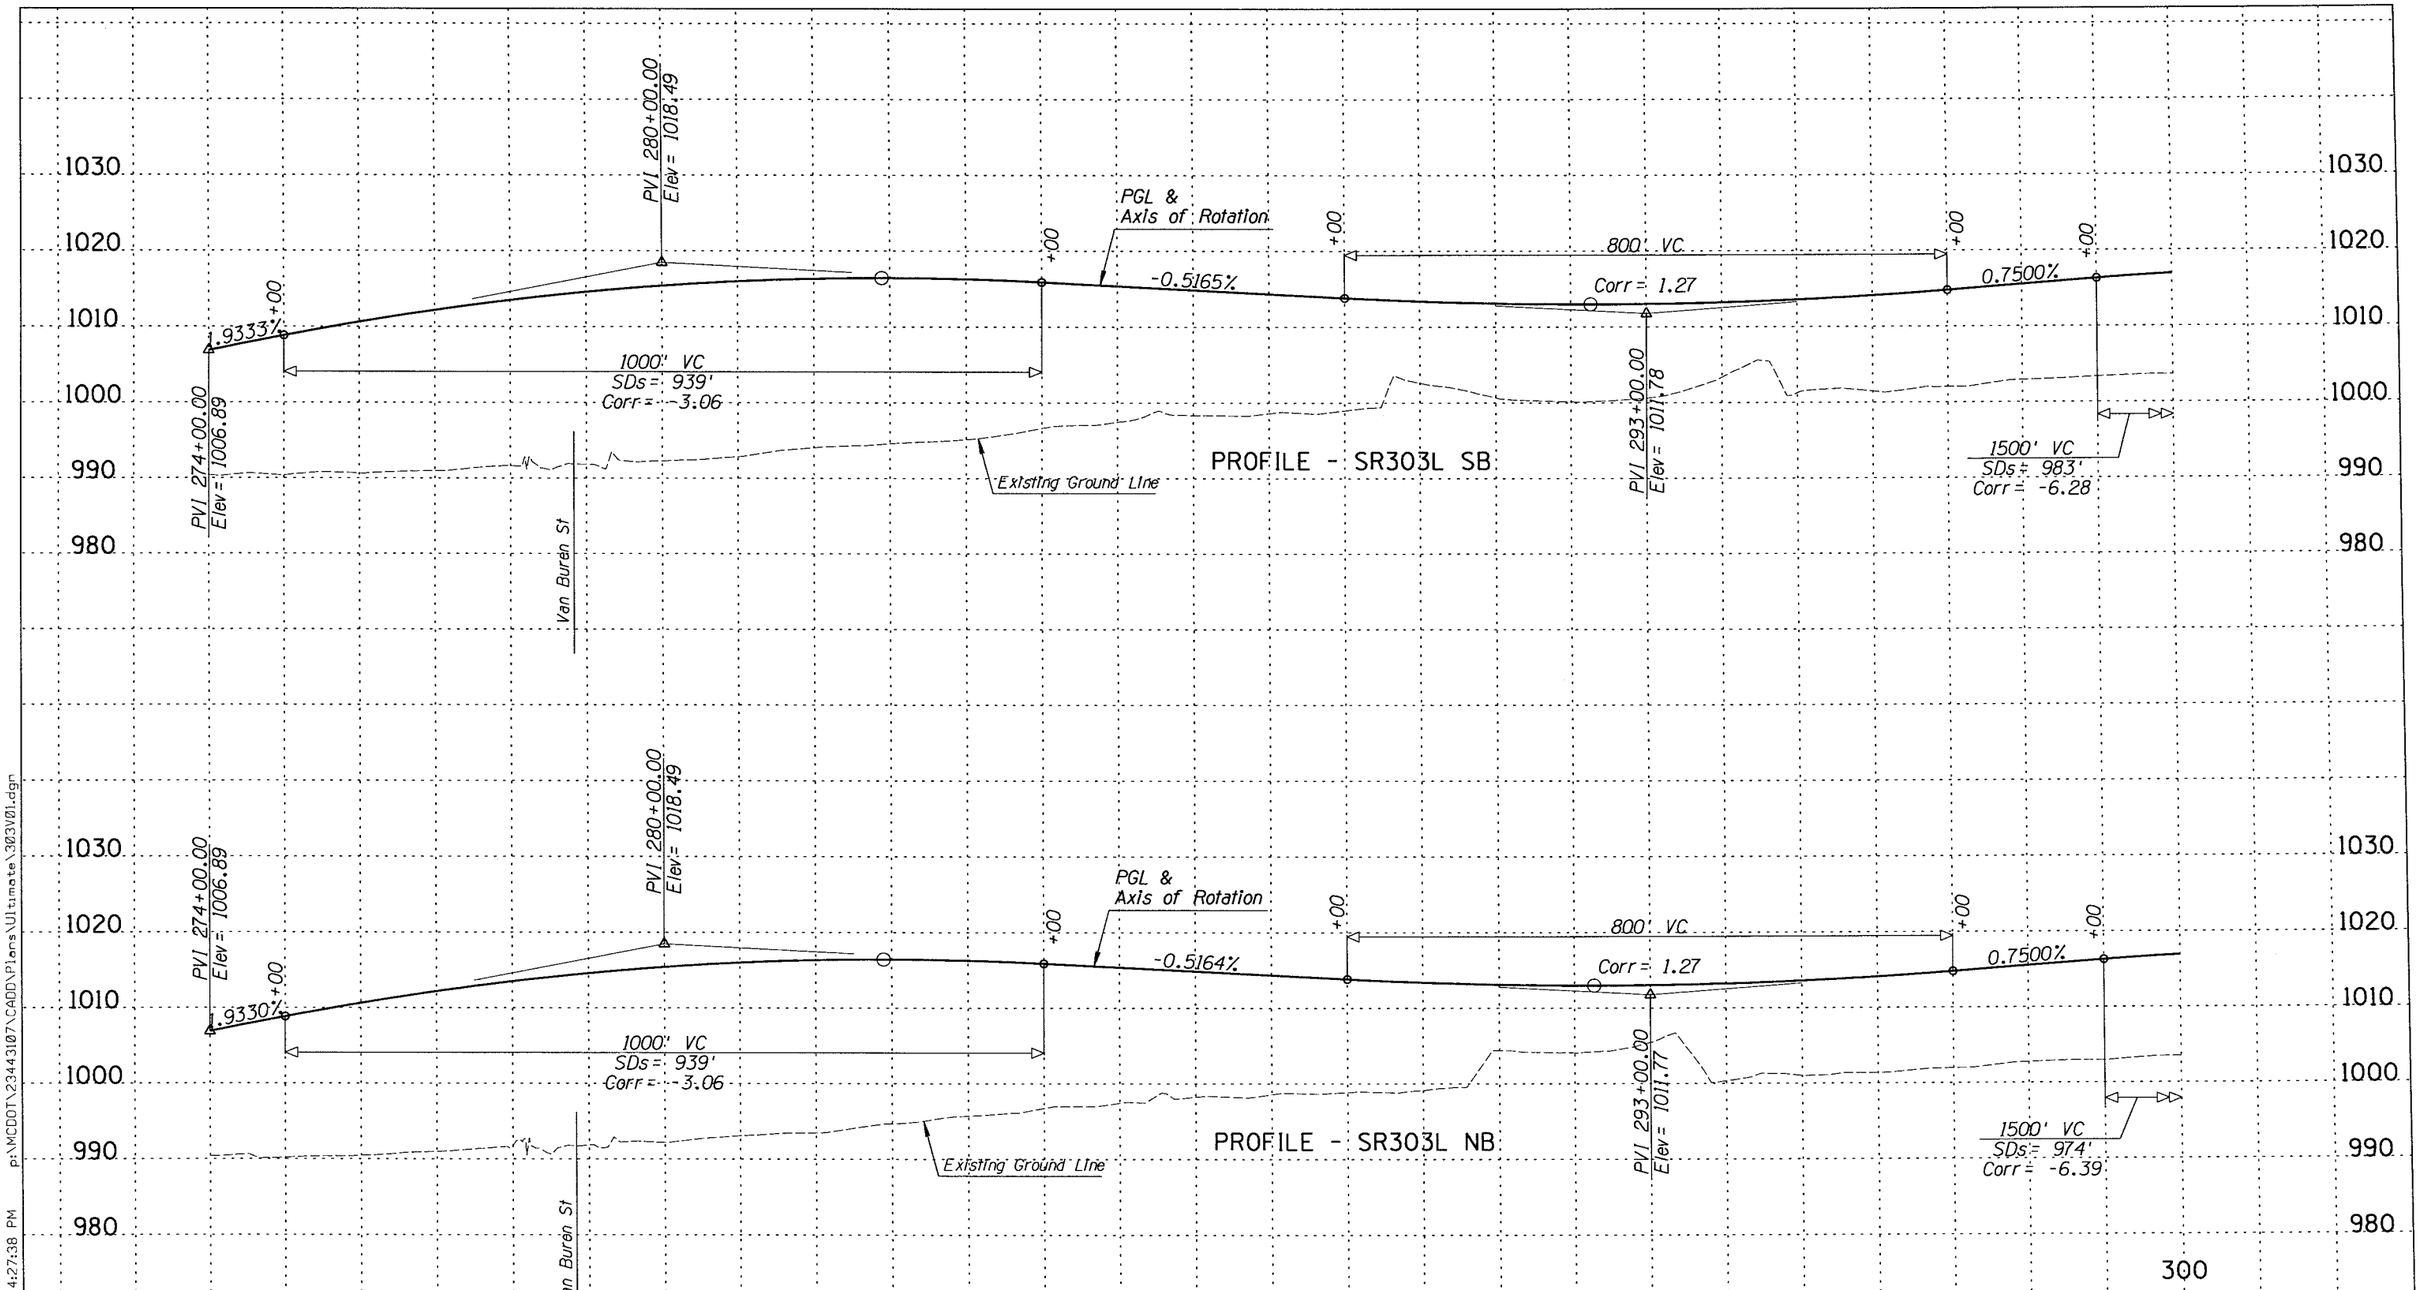

MARICOPA COUNTY
DEPARTMENT OF TRANSPORTATION
ENGINEERING DIVISION

SR 303L
I-10 TO US 60
WORK ORDER NO. 69016

	BY	DATE
DESIGNED	S PRATT	9/08
DRAWN	R HOOKEY	9/08
CHECKED	A SCHMERER	9/08

PRELIMINARY
NOT FOR
CONSTRUCTION

SEPT 08

URS

SR 303L
Sta 275+00 to 300+00

SHEET OF
88 319

p:\MCDOT\23443107\CADD\Plans\Ultimate\303V01.dgn 9/29/2008 4:27:38 PM

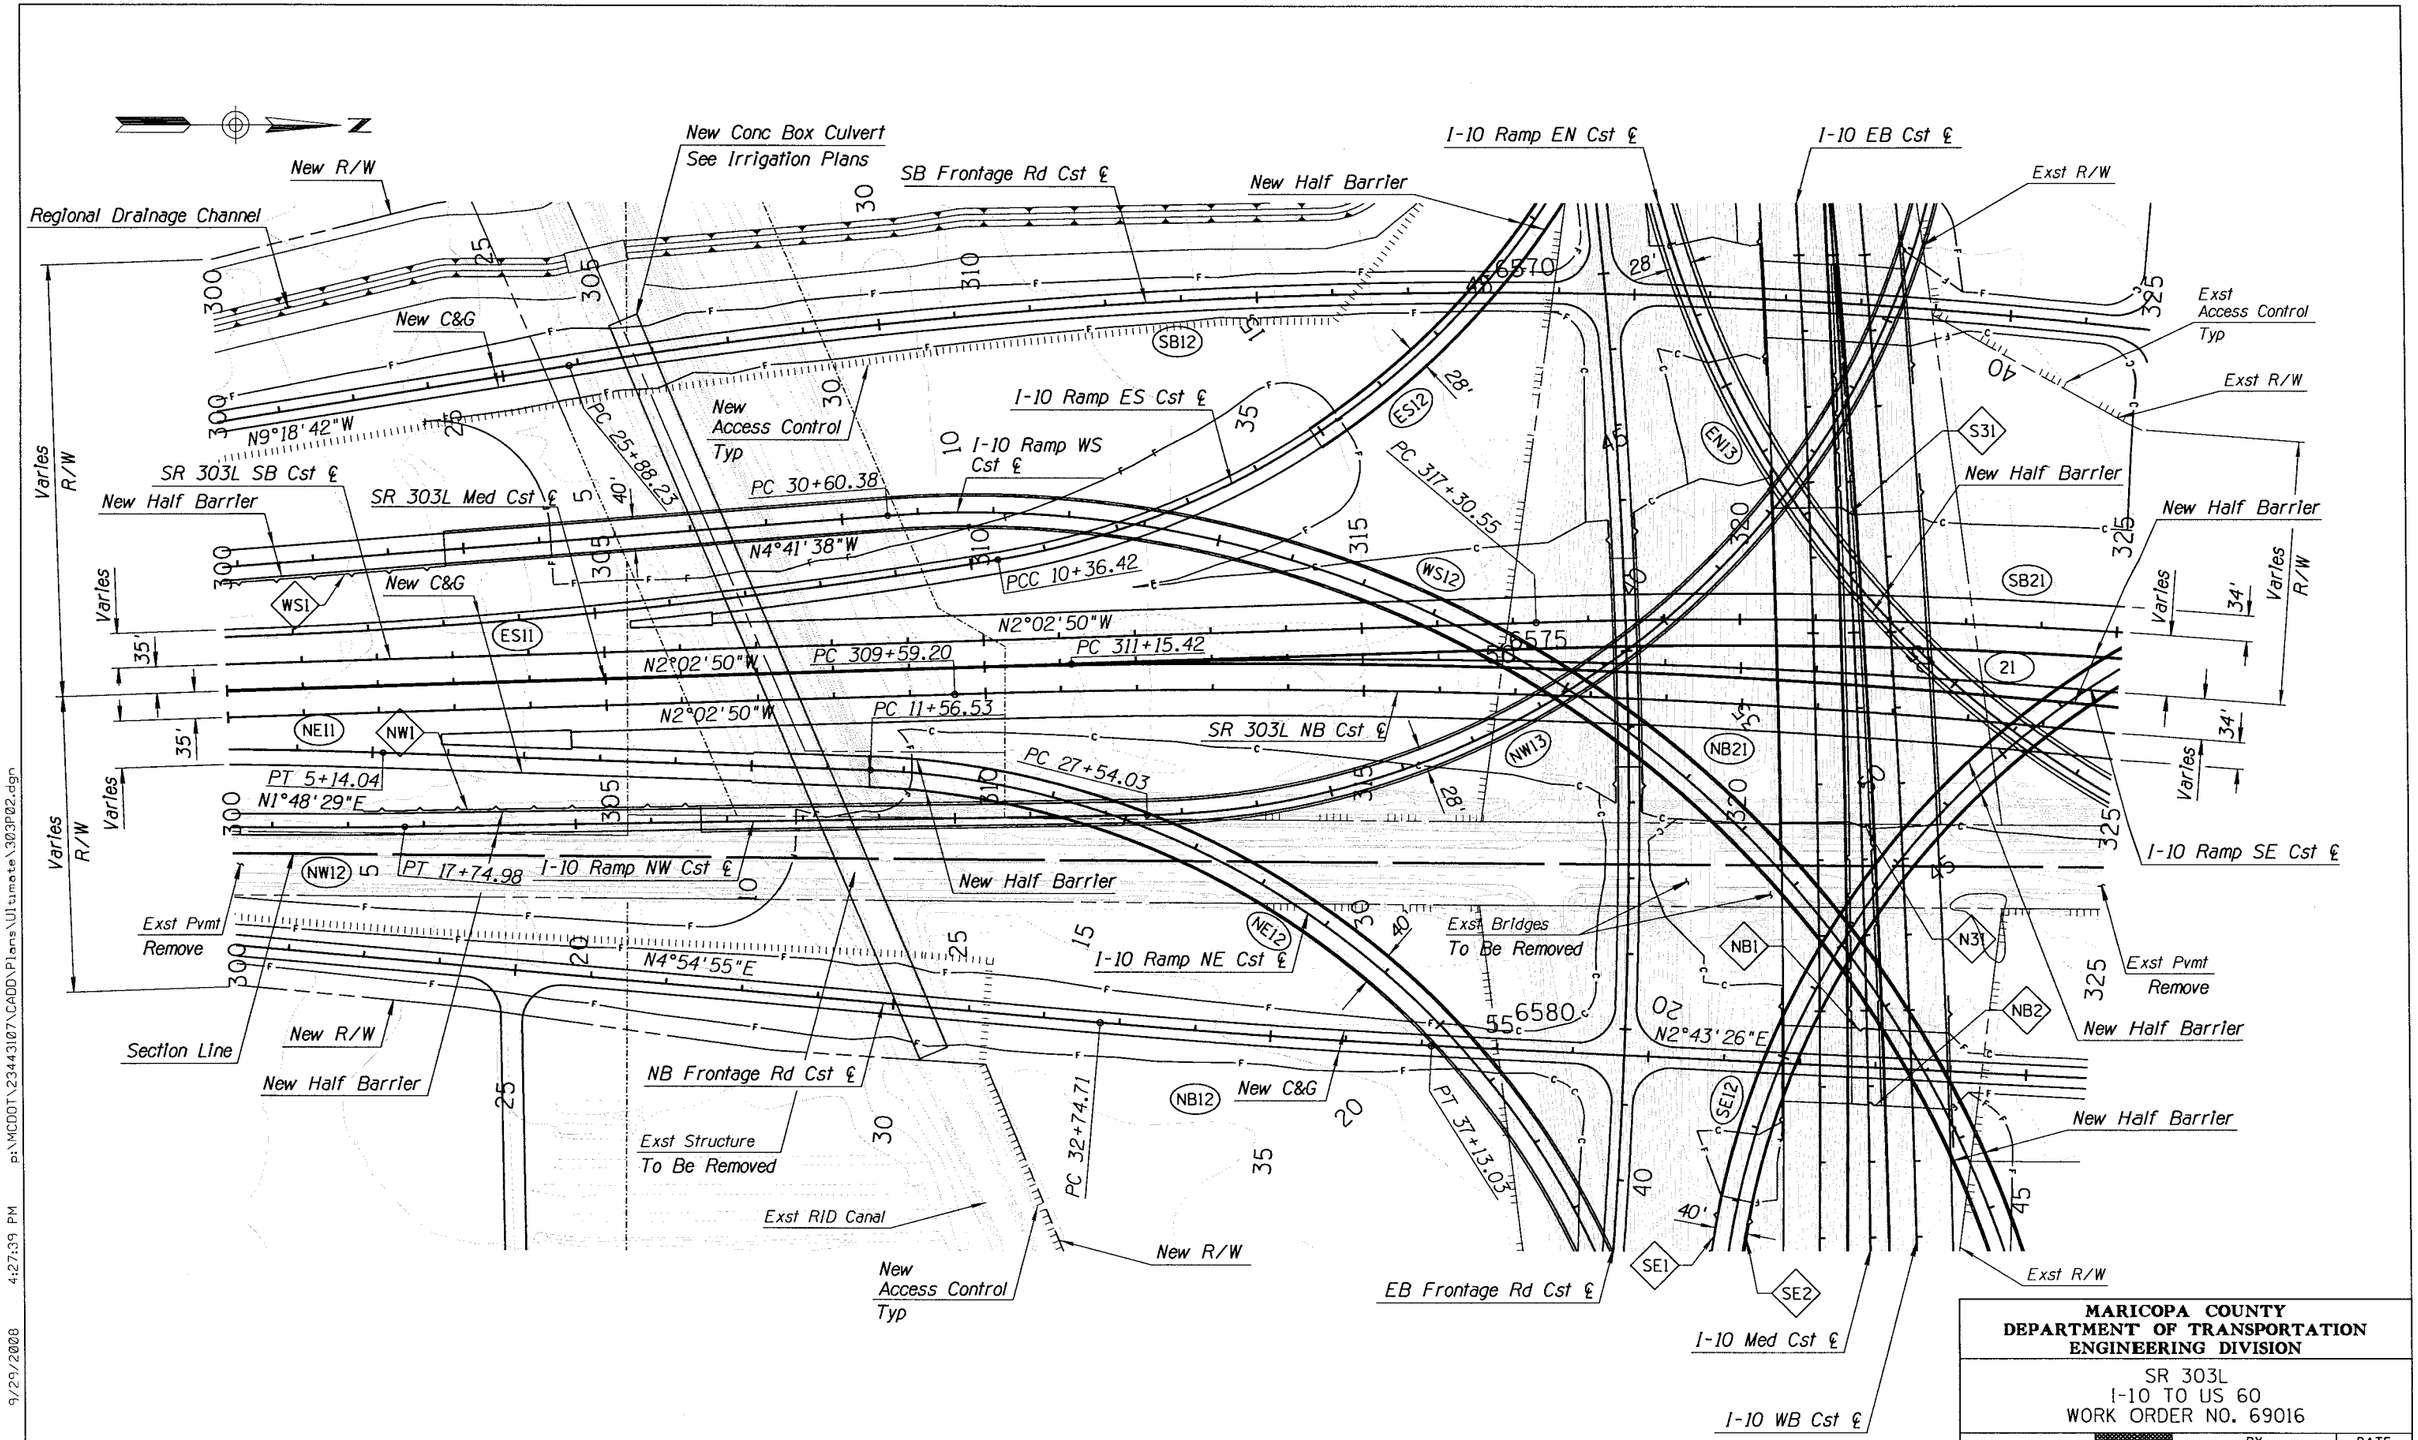

Notes:
1. For Irrigation & Well Relocations, See Irrigation Plans.
2. For Drainage Improvements, See Drainage Plans.
3. For Regional Drainage Channel & Basin Improvements, See SR 303L Channel Plans.
4. For I-10, See I-10 Plan Sheets.
5. For I-10 EB & WB Frontage Rd Walls & I-10 EB & WB Walls, See I-10 Plan Sheets.

MARICOPA COUNTY
DEPARTMENT OF TRANSPORTATION
ENGINEERING DIVISION

SR 303L
I-10 TO US 60
WORK ORDER NO. 69016

		BY	DATE
PRELIMINARY NOT FOR CONSTRUCTION	DESIGNED	S PRATT	9/08
	DRAWN	P T BACA	9/08
	CHECKED	A SCHMERER	9/08

SEPT 08

URS

PLAN SHEET-SR 303L
Sta 300+00 to 325+00

SHEET OF 89 319

9/29/2008 4:27:39 PM p:\MCDOT\23443107\CADD\Plans\Ultimate\303P02.dgn

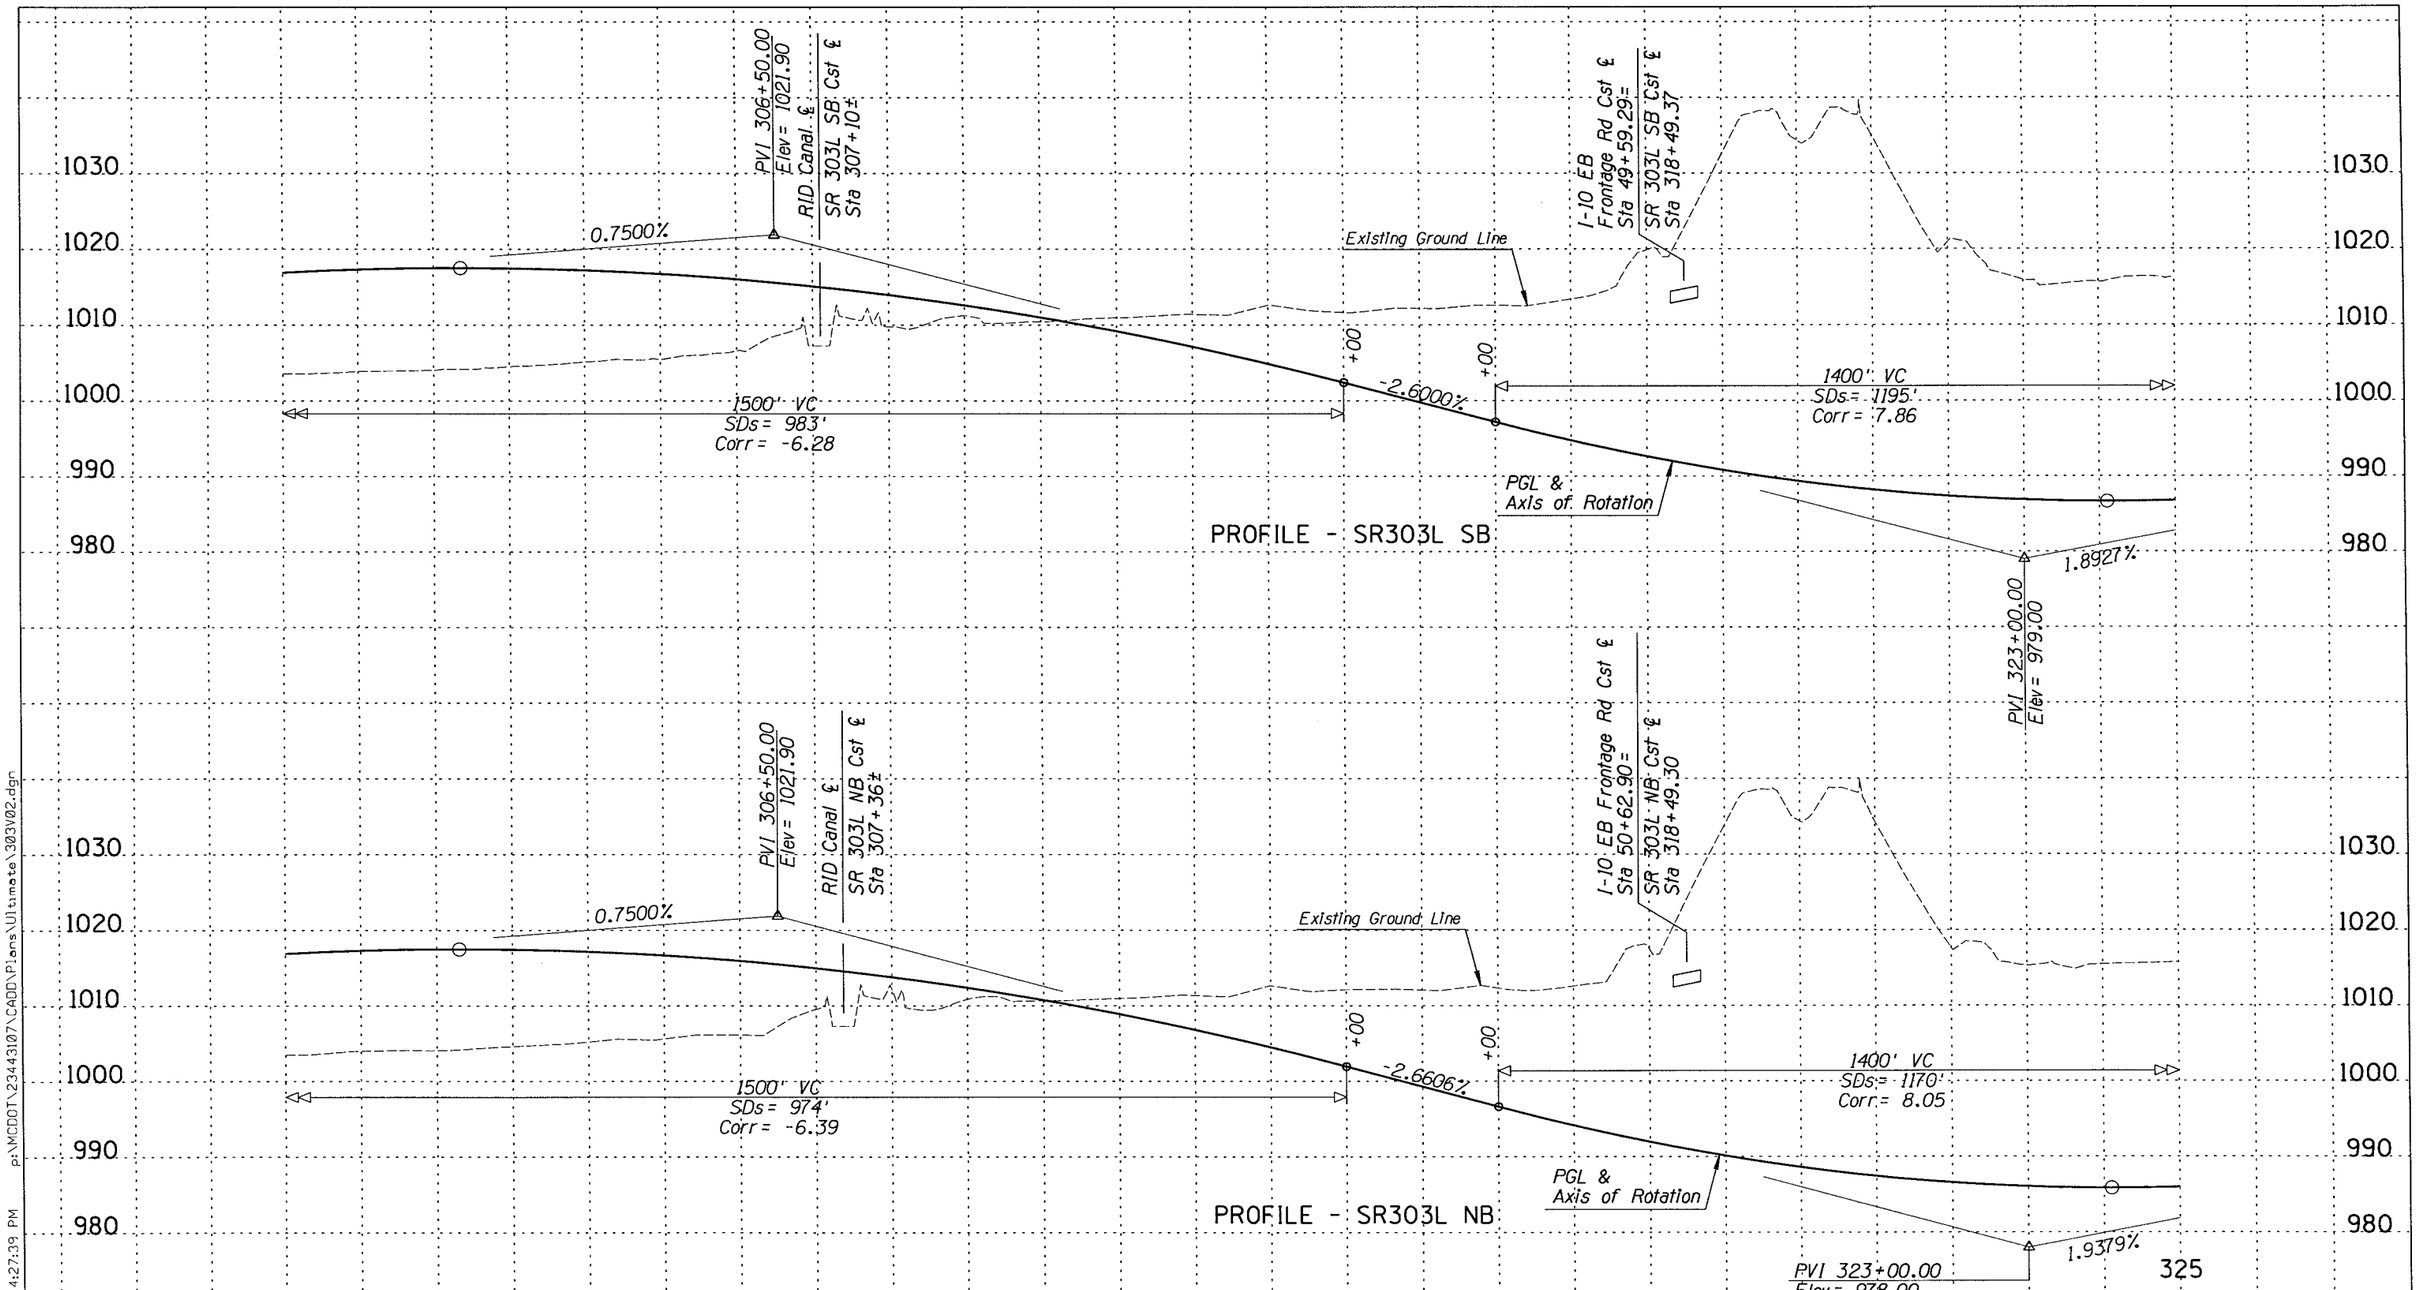

p:\MCDOT\23443107\CADD\Plans\Ultimate\303V02.dgn 9/29/2008 4:27:39 PM

MARICOPA COUNTY
DEPARTMENT OF TRANSPORTATION
ENGINEERING DIVISION

SR 303L
I-10 TO US 60
WORK ORDER NO. 69016

		BY	DATE
PRELIMINARY NOT FOR CONSTRUCTION	DESIGNED	S PRATT	9/08
	DRAWN	R HOOKEY	9/08
	CHECKED	A SCHMERER	9/08

SEPT 08

URS

SR 303L
Sta 300+00 to 325+00

SHEET OF
90 319

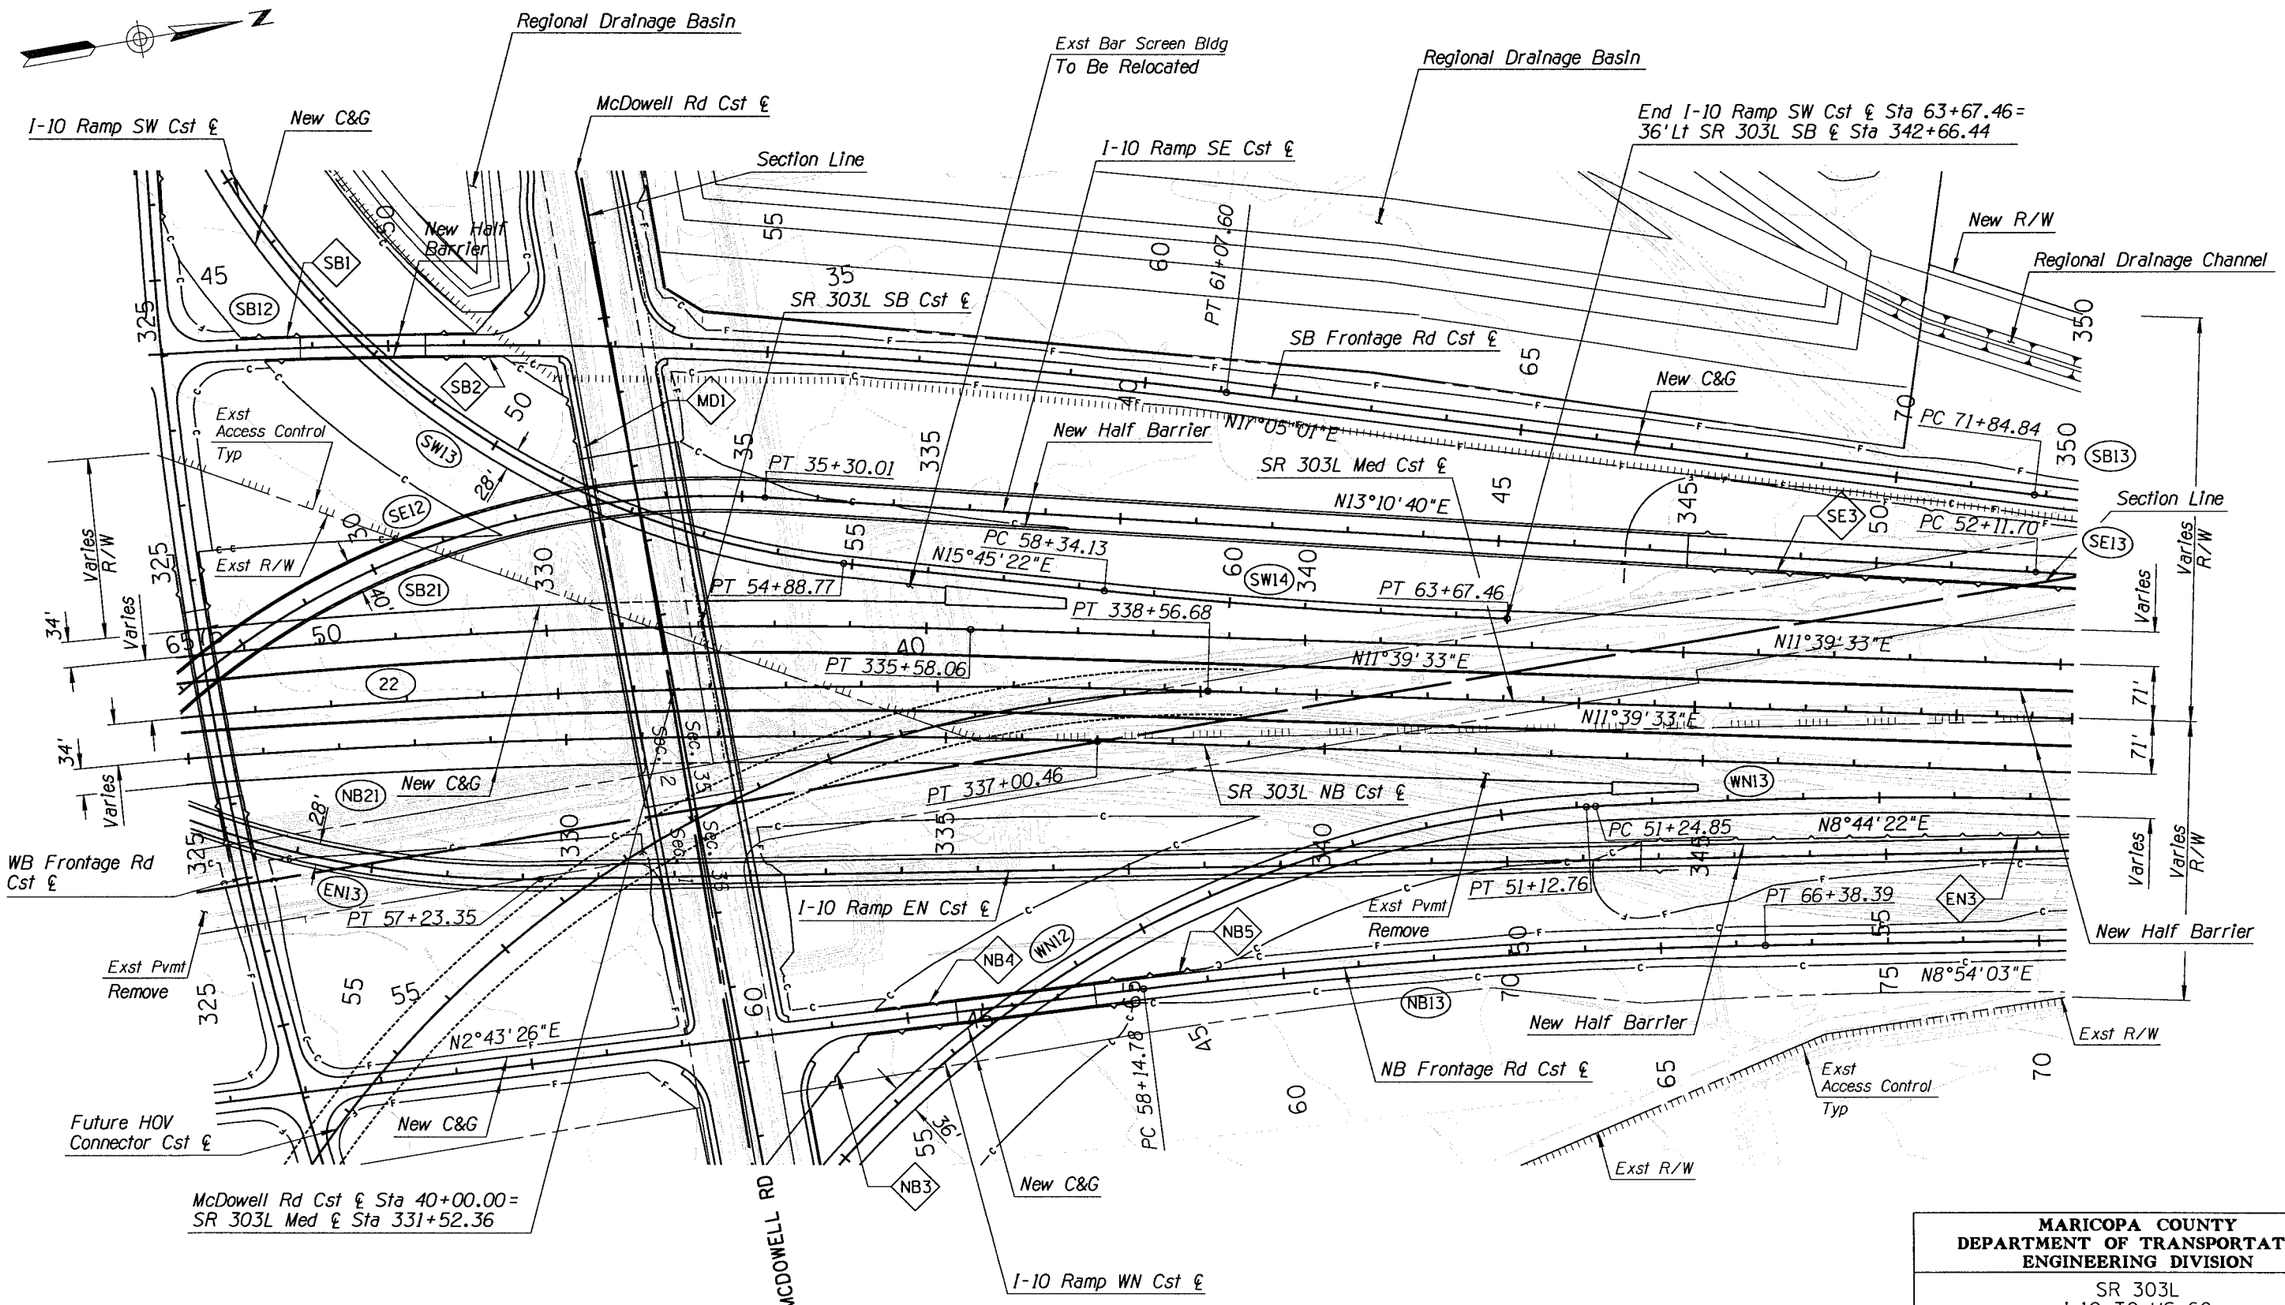

Notes:
1. For Irrigation & Well Relocations, See Irrigation Plans.
2. For Drainage Improvements, See Drainage Plans.
3. For Regional Drainage Channel & Basin Improvements, See SR 303L Channel Plans.
4. For I-10, See I-10 Plan Sheets.
5. For I-10 EB & WB Walls & EB & WB Frontage Rd Walls, See I-10 Plan Sheets.

MARICOPA COUNTY
DEPARTMENT OF TRANSPORTATION
ENGINEERING DIVISION

SR 303L
I-10 TO US 60
WORK ORDER NO. 69016

PRELIMINARY NOT FOR CONSTRUCTION

SEPT 08

	BY	DATE
DESIGNED	S PRATT	9/08
DRAWN	P T BACA	9/08
CHECKED	A SCHMERER	9/08

URS

PLAN SHEET-SR 303L
Sta 325+00 to 350+00

SHEET OF 91 319

p:\MCDOT\23443107\CADD\Plans\Ultimate\303P03.dgn 4:27:40 PM 9/29/2008

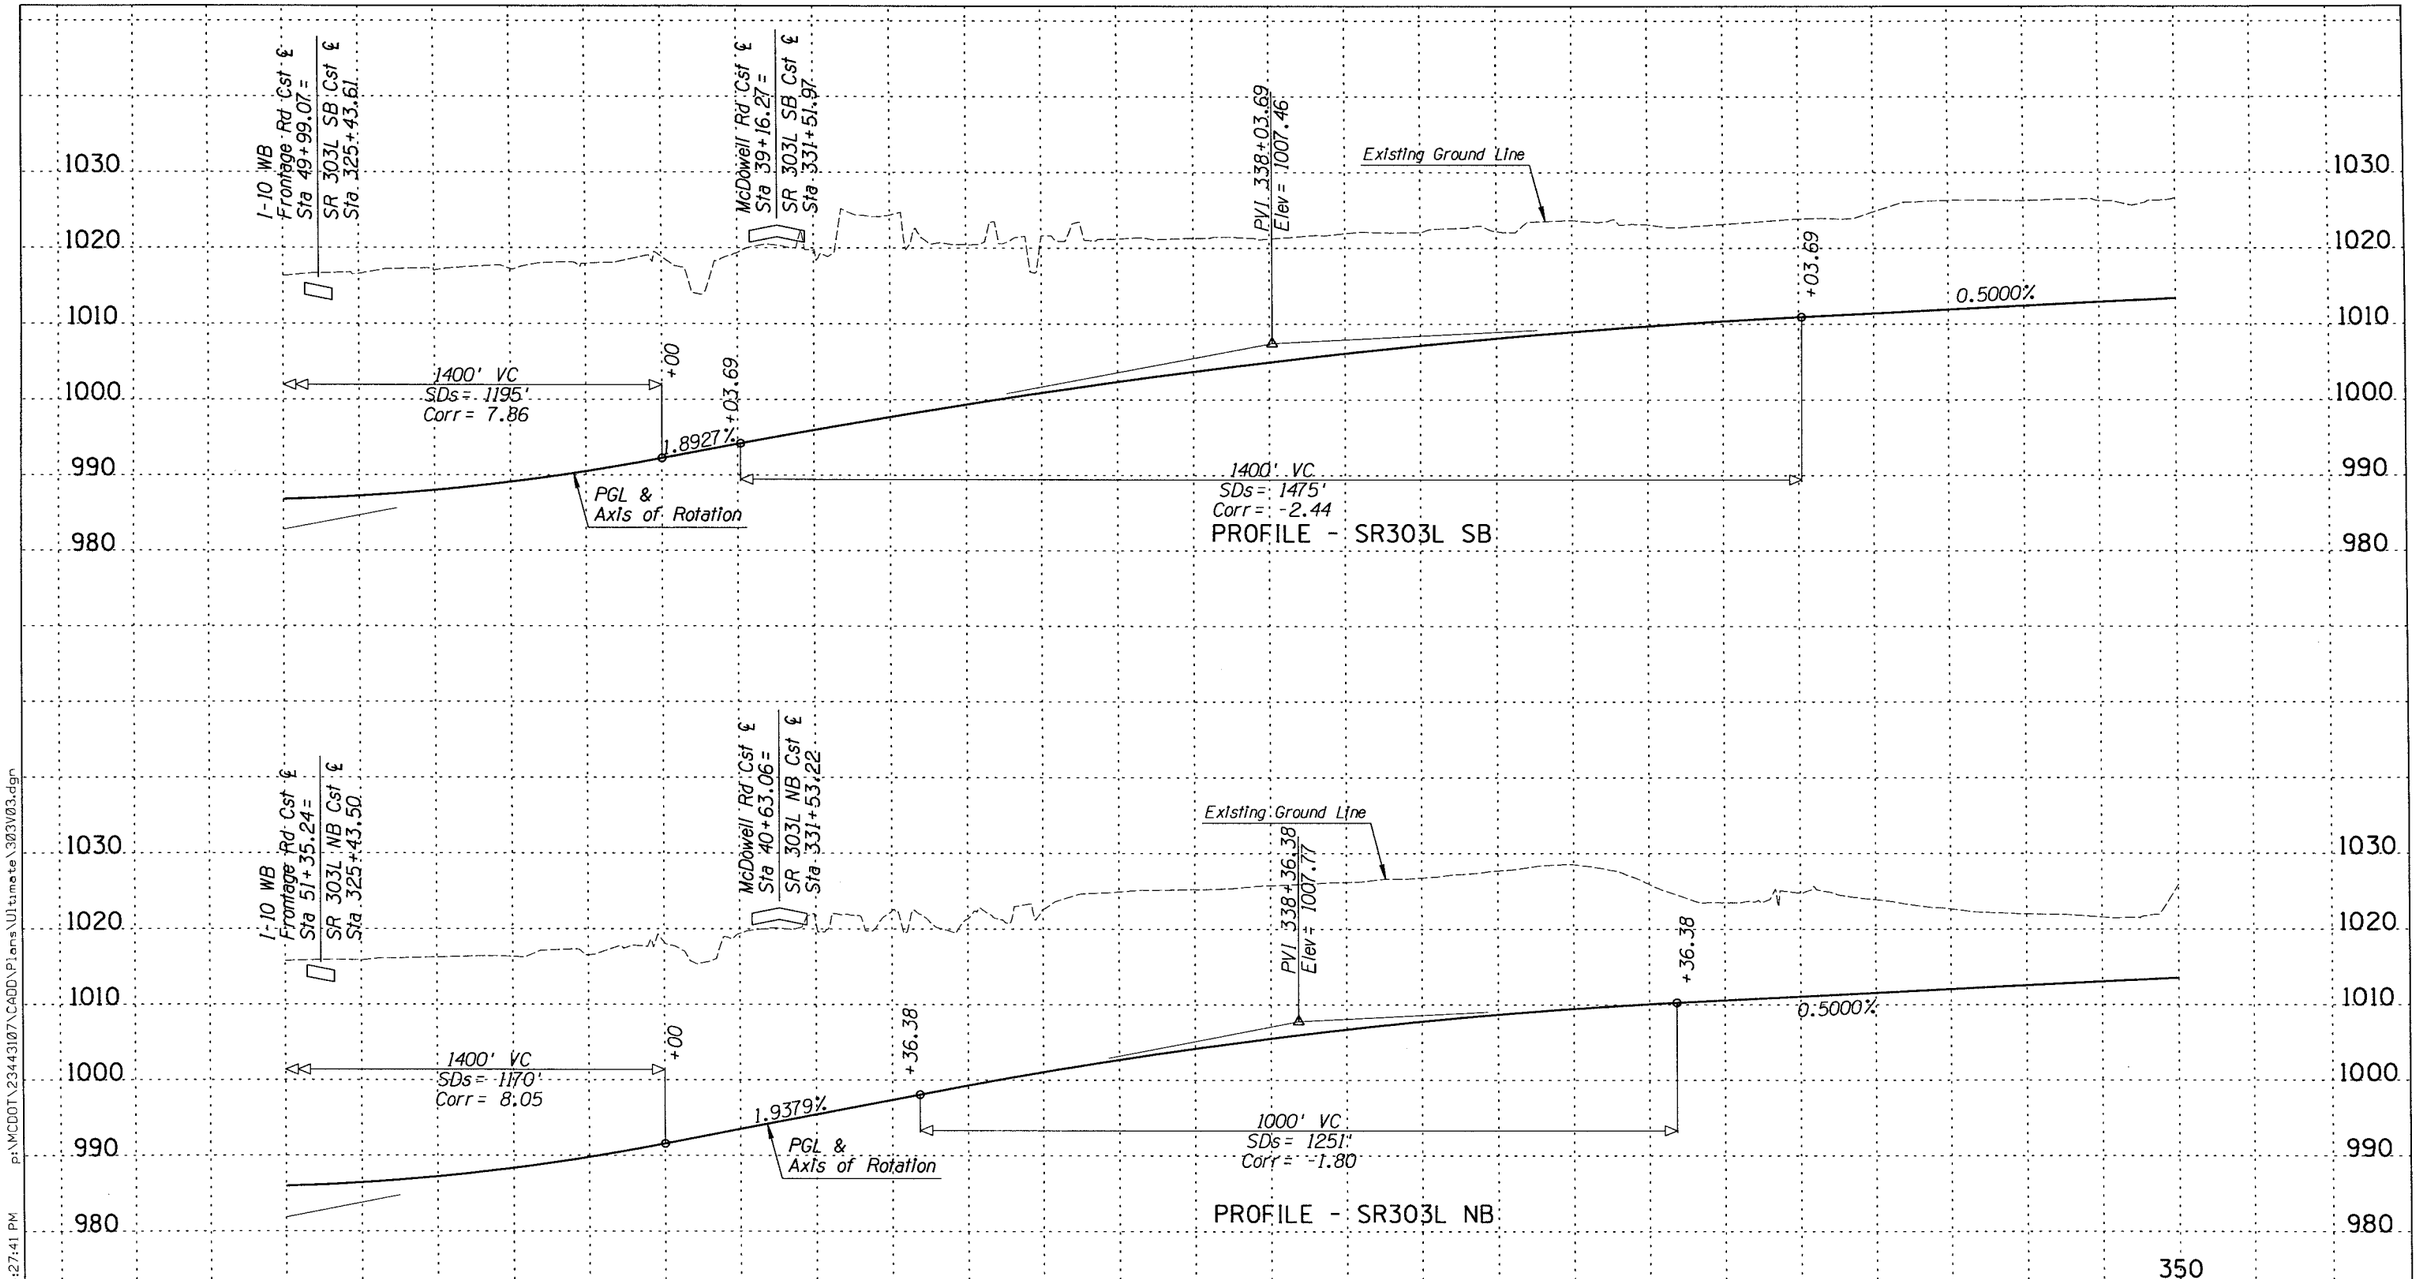

MARICOPA COUNTY
DEPARTMENT OF TRANSPORTATION
ENGINEERING DIVISION

SR 303L
I-10 TO US 60
WORK ORDER NO. 69016

		BY	DATE
PRELIMINARY NOT FOR CONSTRUCTION	DESIGNED	S PRATT	9/08
	DRAWN	R HOOKEY	9/08
	CHECKED	A SCHMERER	9/08

SEPT 08

URS

SR 303L
Sta 325+00 to 350+00

SHEET OF
92 319

p:\MCDOT\2344307\CADD\Plans\Ultimate\303V03.dgn 9/29/2008 4:27:41 PM

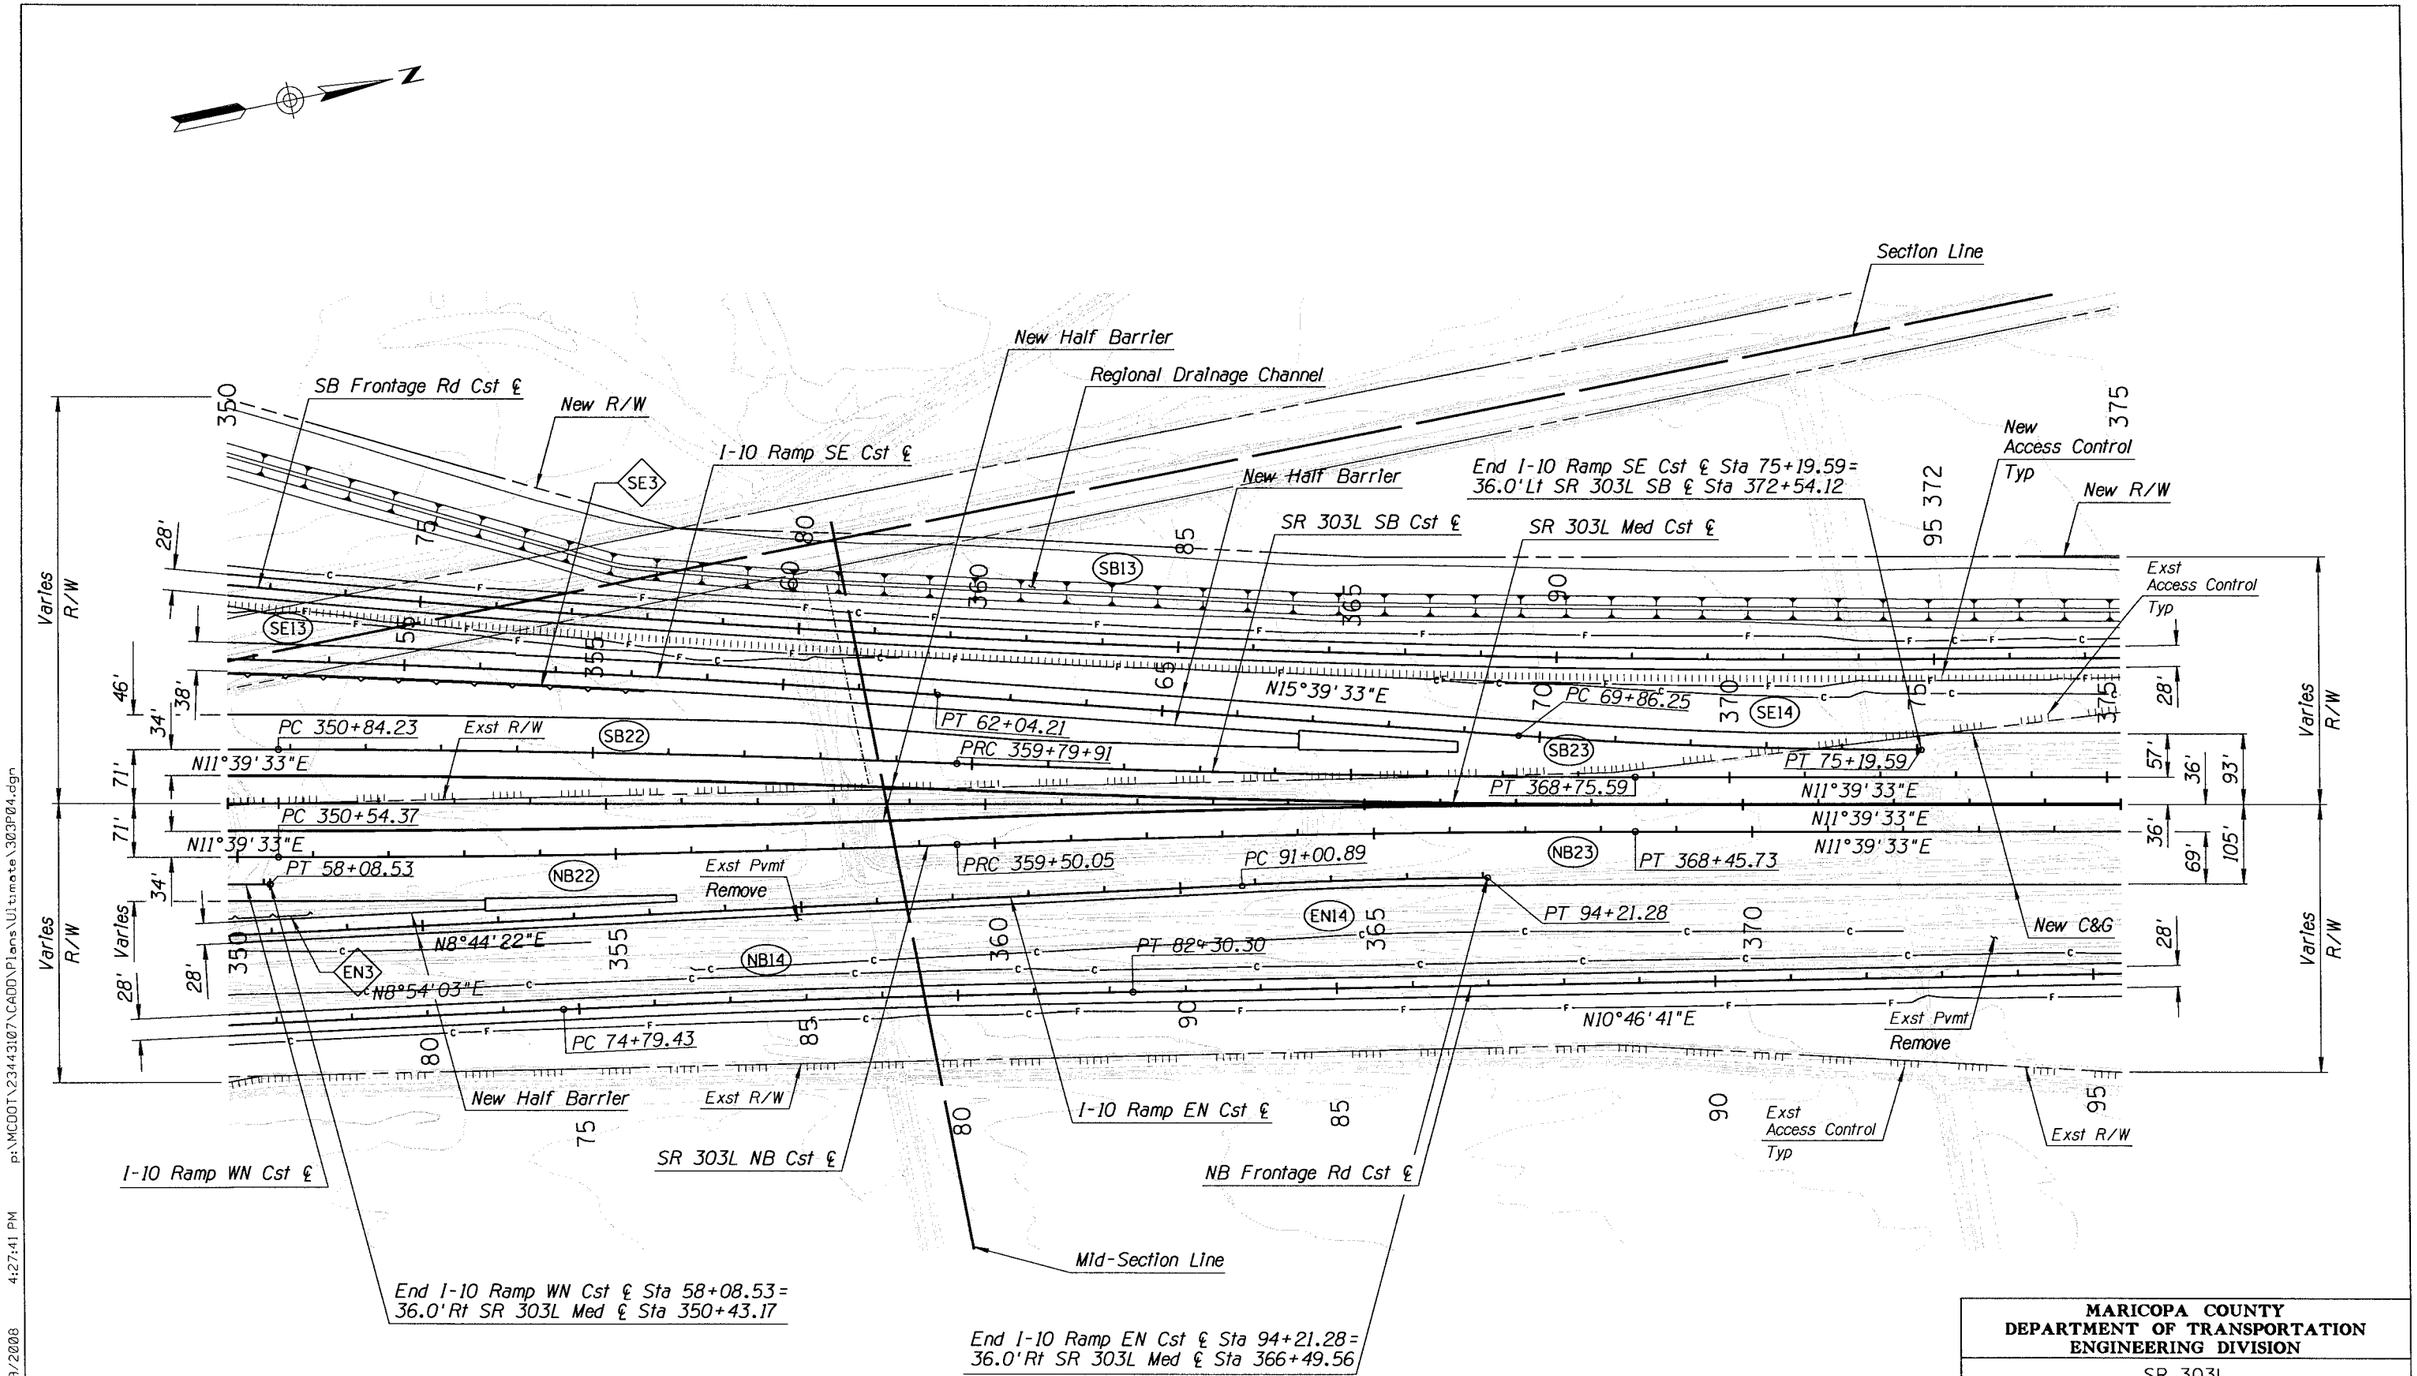

Notes:
1. For Irrigation & Well Relocations, See Irrigation Plans.
2. For Drainage Improvements, See Drainage Plans.
3. For Regional Drainage Channel & Basin Improvements, See SR 303L Channel Plans.

MARICOPA COUNTY
DEPARTMENT OF TRANSPORTATION
ENGINEERING DIVISION

SR 303L
I-10 TO US 60
WORK ORDER NO. 69016

PRELIMINARY NOT FOR CONSTRUCTION

SEPT 08

	BY	DATE
DESIGNED	S PRATT	9/08
DRAWN	P T BACA	9/08
CHECKED	A SCHMERER	9/08

URS

PLAN SHEET-SR 303L
Sta 350+00 to 375+00

SHEET OF 93 319

p:\MCDOT\23443107\CADD\Plans\Ultimate\303P04.dgn 9/29/2008 4:27:41 PM

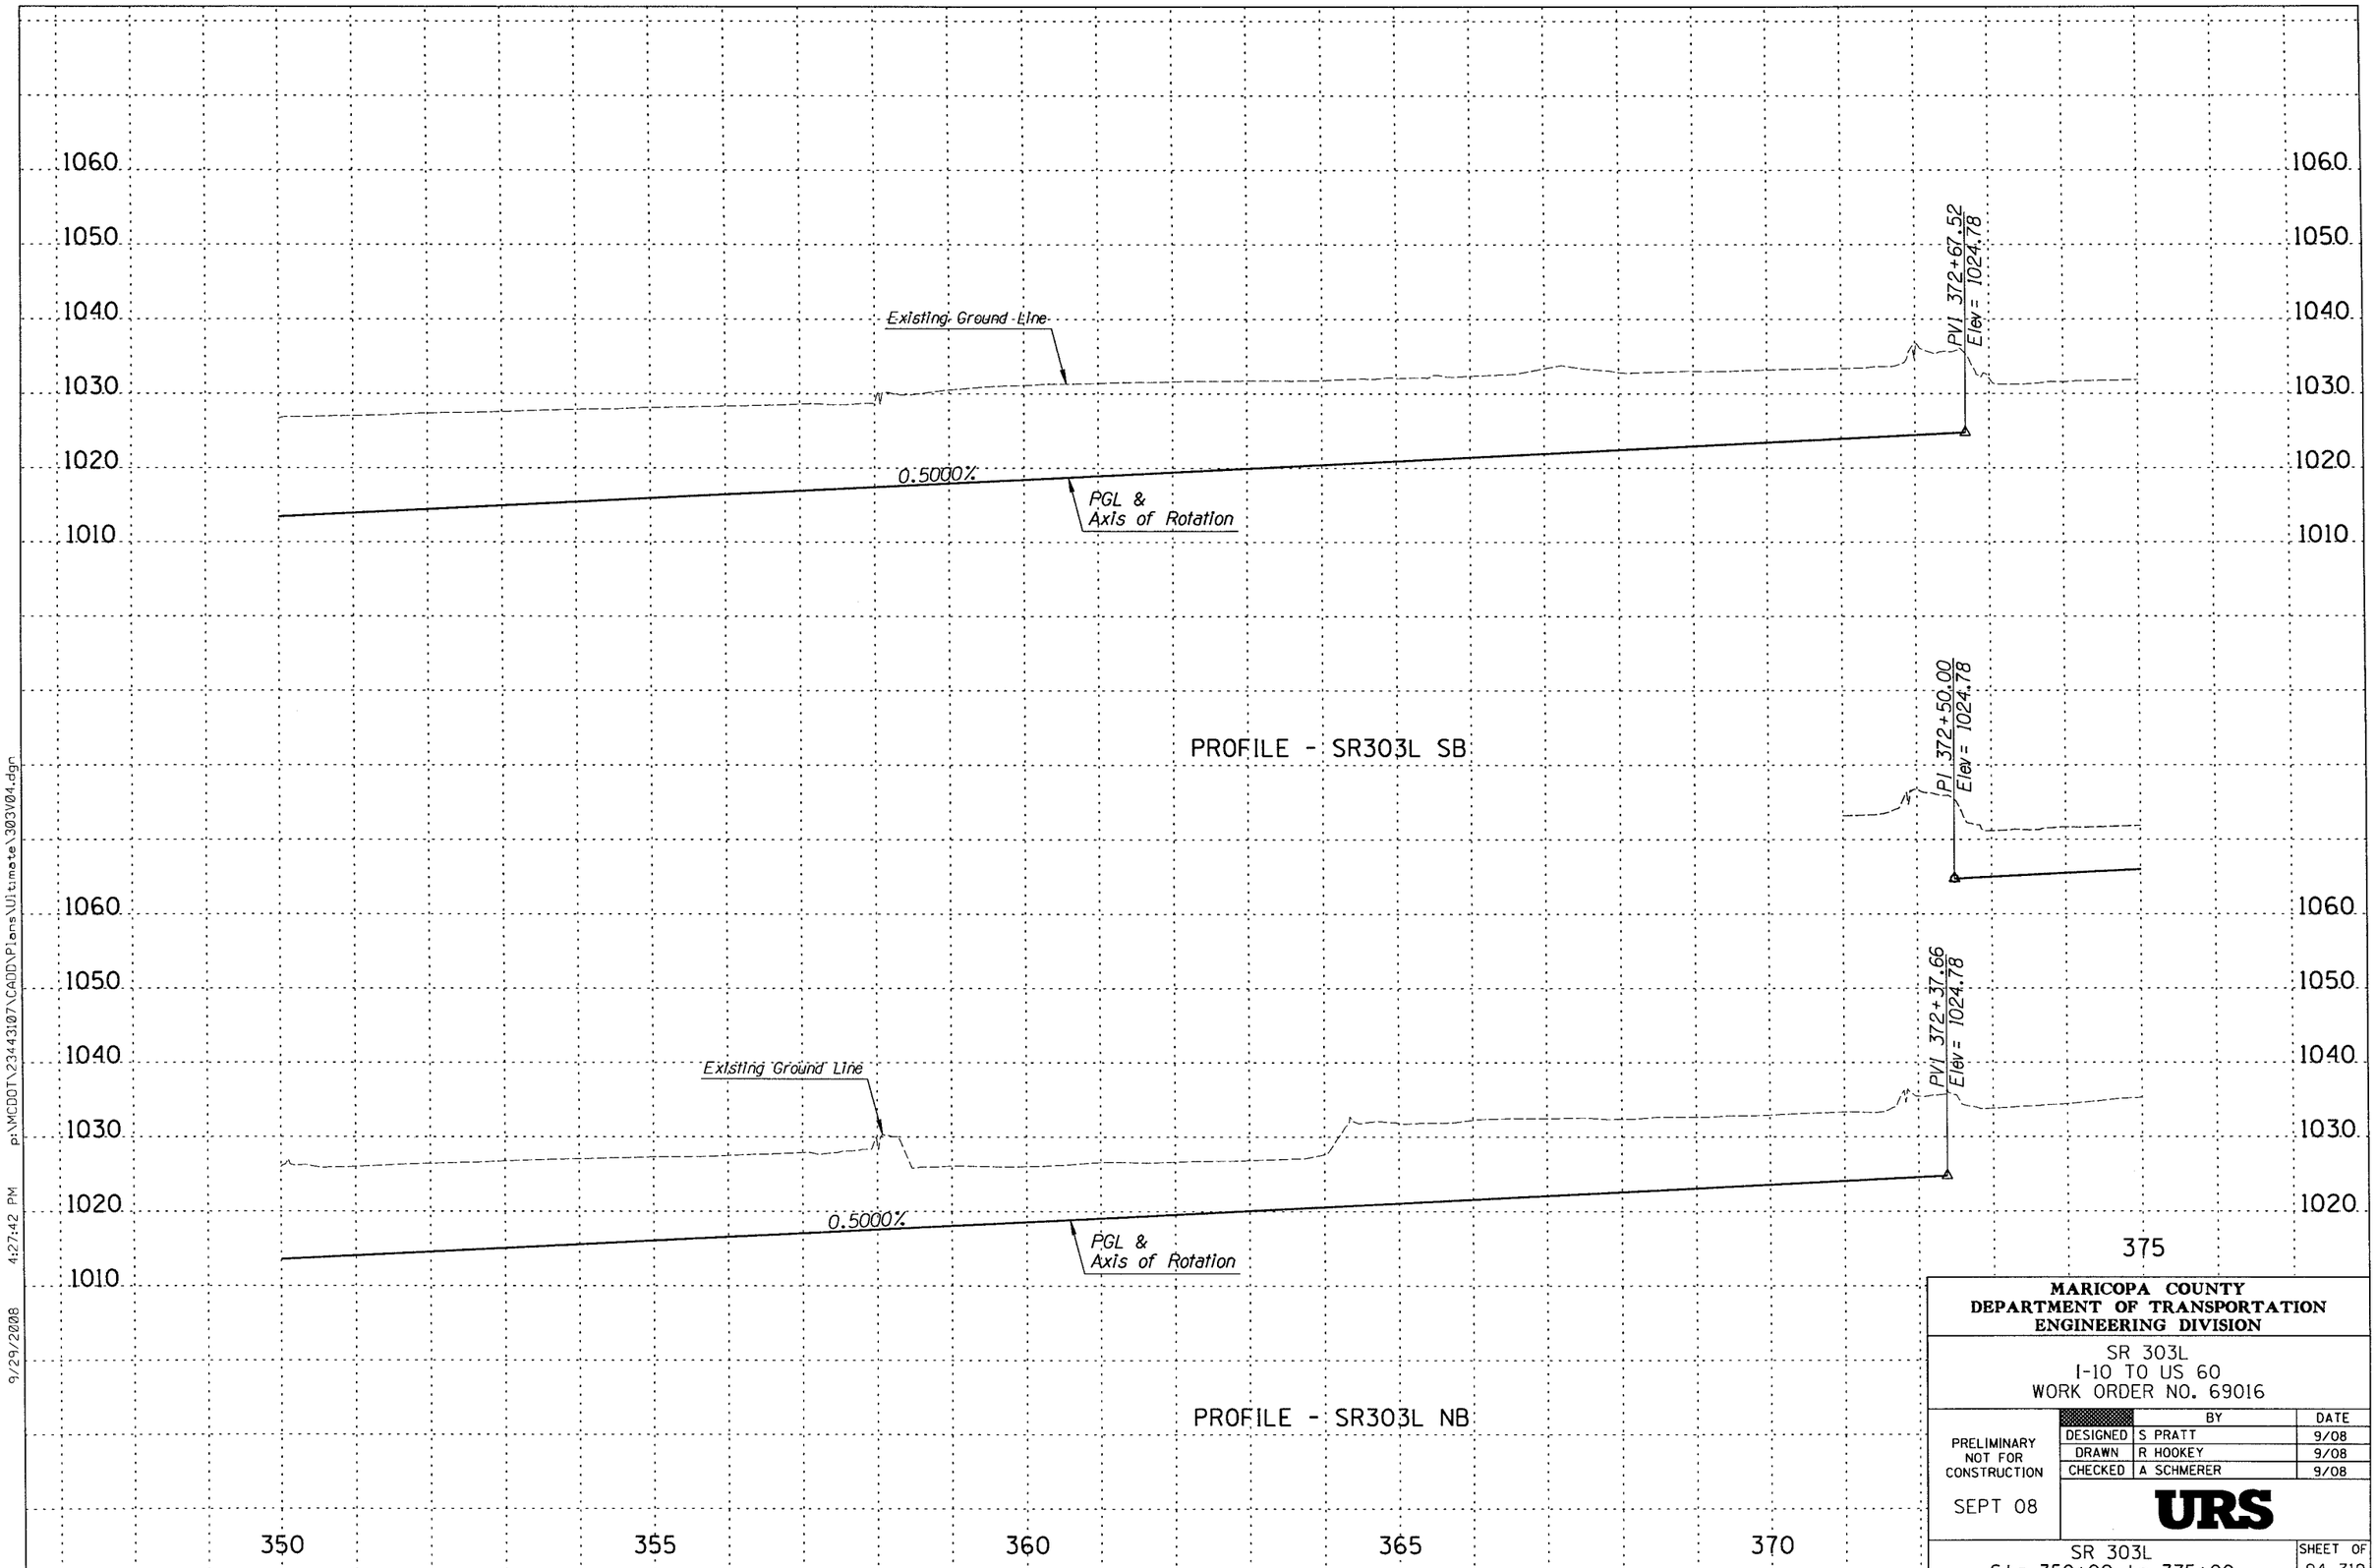

MARICOPA COUNTY
DEPARTMENT OF TRANSPORTATION
ENGINEERING DIVISION

SR 303L
I-10 TO US 60
WORK ORDER NO. 69016

		BY	DATE
PRELIMINARY NOT FOR CONSTRUCTION	DESIGNED	S PRATT	9/08
	DRAWN	R HOOKEY	9/08
	CHECKED	A SCHMERER	9/08

SEPT 08

URS

SR 303L
Sta 350+00 to 375+00

SHEET 94 OF 319

9/29/2008 4:27:42 PM p:\MCDOT\23443107\CADD\Plans\Ultimate\303V04.dgn

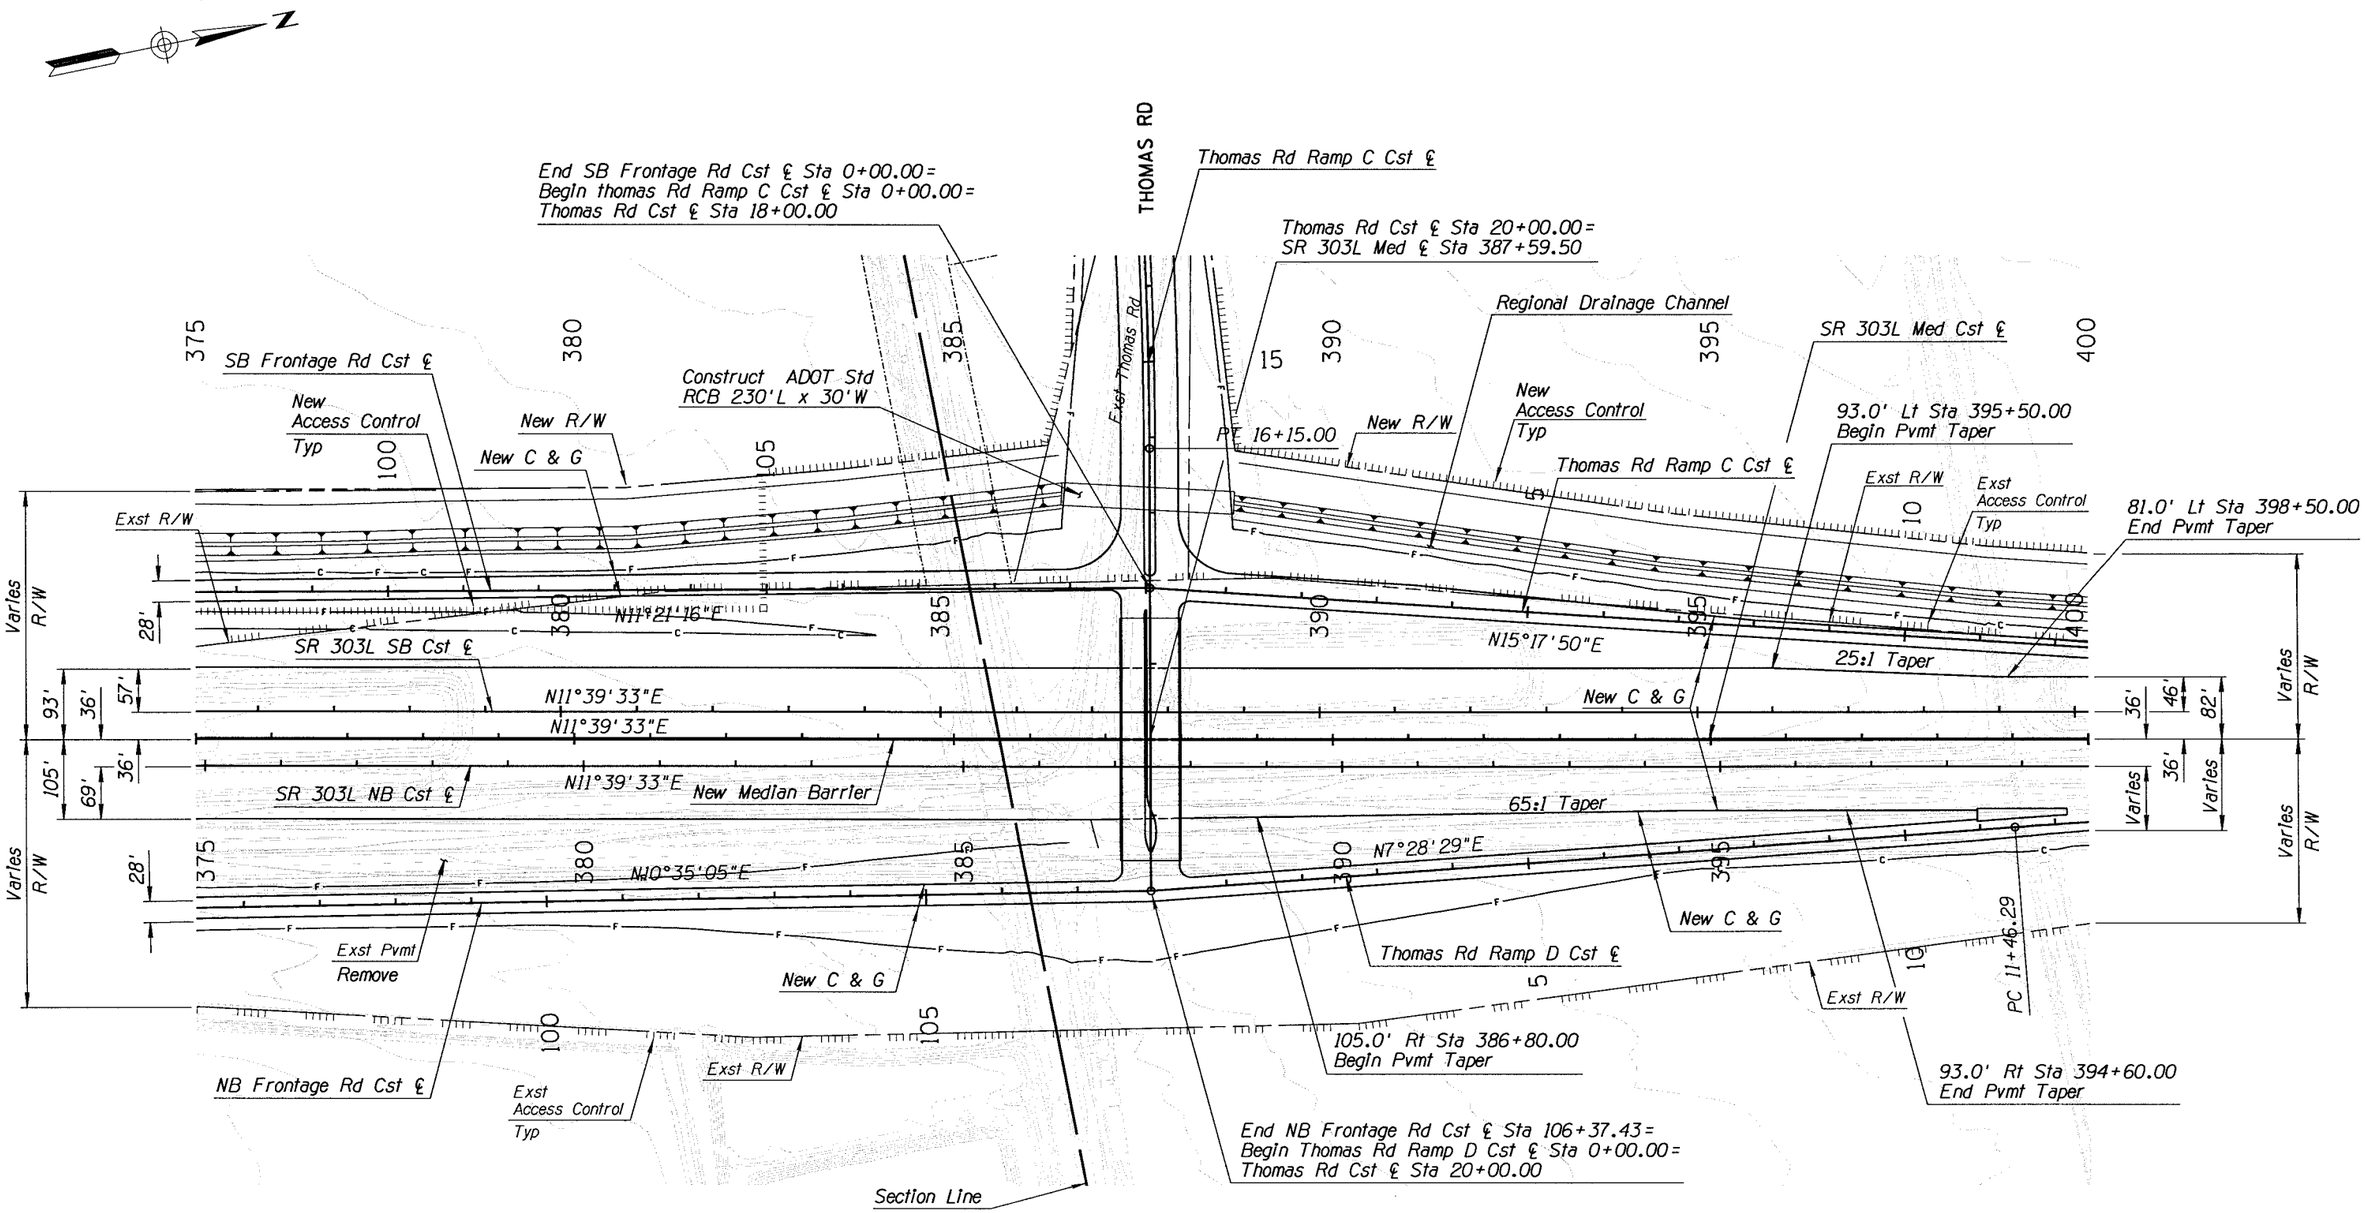

Notes:
1. For Irrigation & Well Relocations, See Irrigation Plans.
2. For Drainage Improvements, See Drainage Plans.
3. For Regional Drainage Channel & Basin Improvements, See SR 303L Channel Plans.

MARICOPA COUNTY
DEPARTMENT OF TRANSPORTATION
ENGINEERING DIVISION

SR 303L
I-10 TO US 60
WORK ORDER NO. 69016

PRELIMINARY
NOT FOR
CONSTRUCTION

SEPT 08

	BY	DATE
DESIGNED	R HOOKEY	9/08
DRAWN	P T BACA	9/08
CHECKED	A SCHMERER	9/08

URS

PLAN SHEET-SR 303L
Sta 375+00 to 400+00

SHEET OF
95 319

9/29/2008 4:27:43 PM p:\MCDOT\23443107\CADD\Plans\Ultimate\303P05.dgn

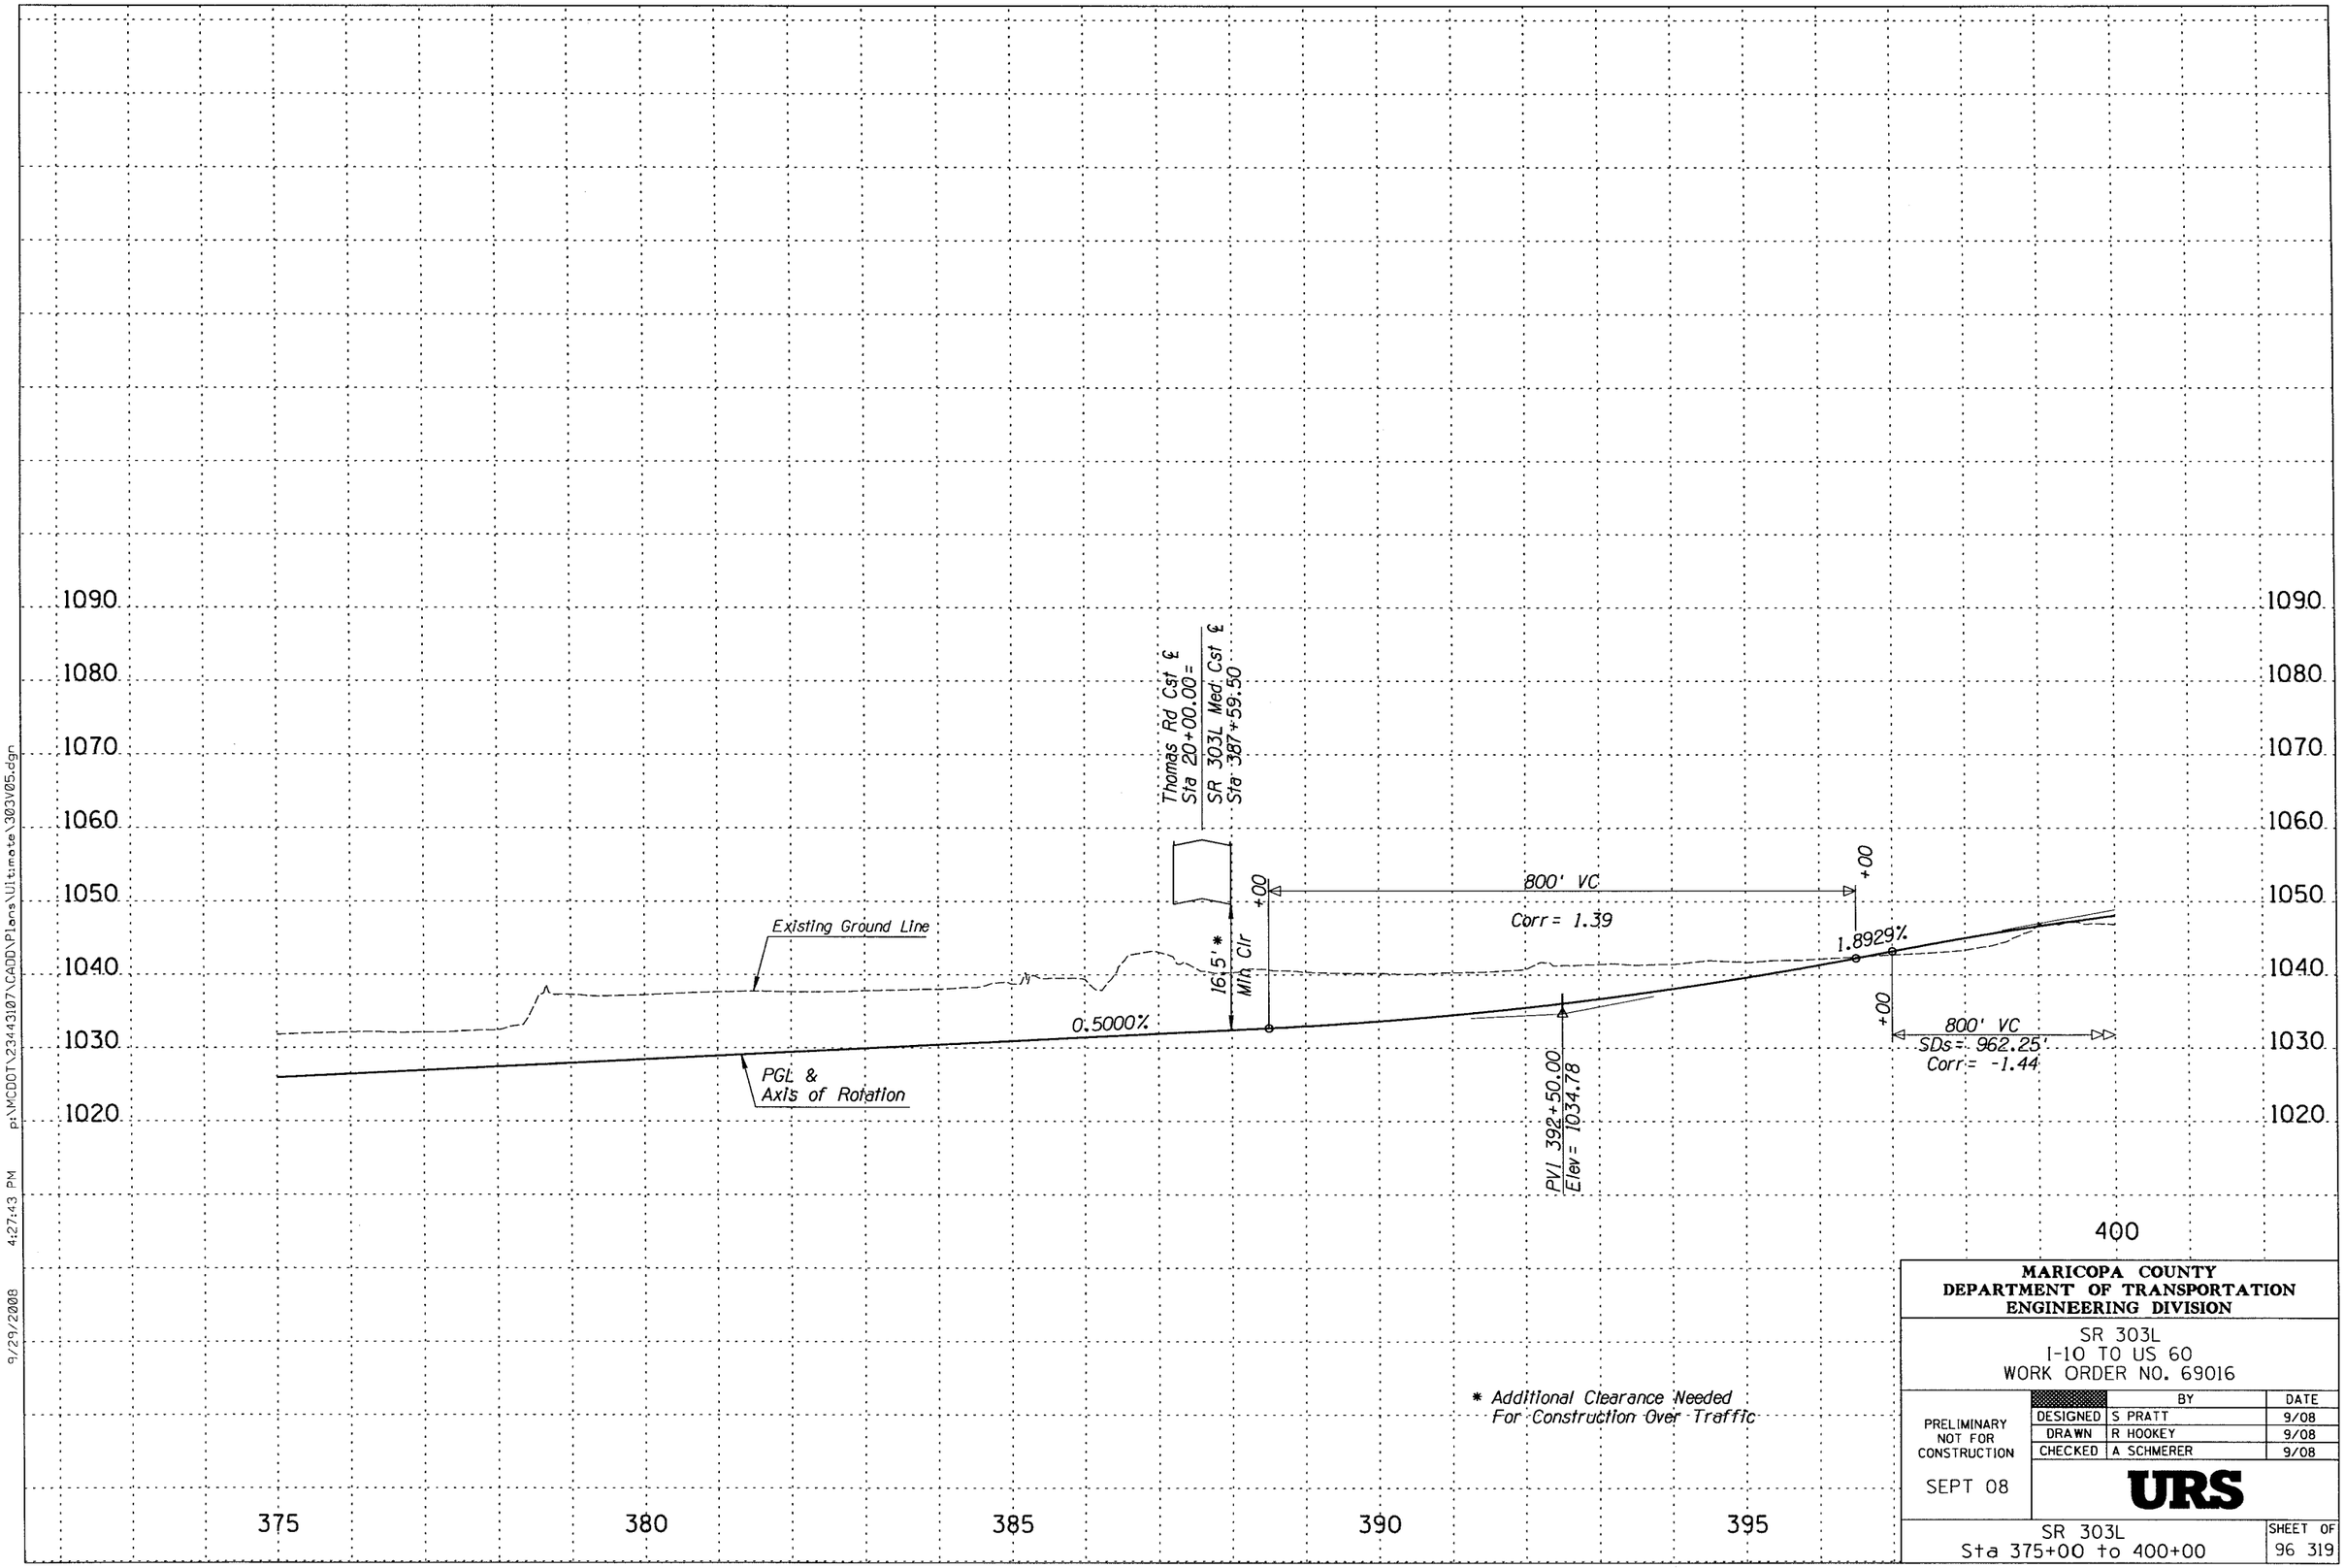

MARICOPA COUNTY
DEPARTMENT OF TRANSPORTATION
ENGINEERING DIVISION

SR 303L
I-10 TO US 60
WORK ORDER NO. 69016

PRELIMINARY
NOT FOR
CONSTRUCTION

SEPT 08

	BY	DATE
DESIGNED	S PRATT	9/08
DRAWN	R HOOKEY	9/08
CHECKED	A SCHMERER	9/08

URS

SR 303L
Sta 375+00 to 400+00

SHEET OF
96 319

9/29/2008 4:27:43 PM p:\MCDOT\23443107\CADD\Plans\Ultimate\303V05.dgn

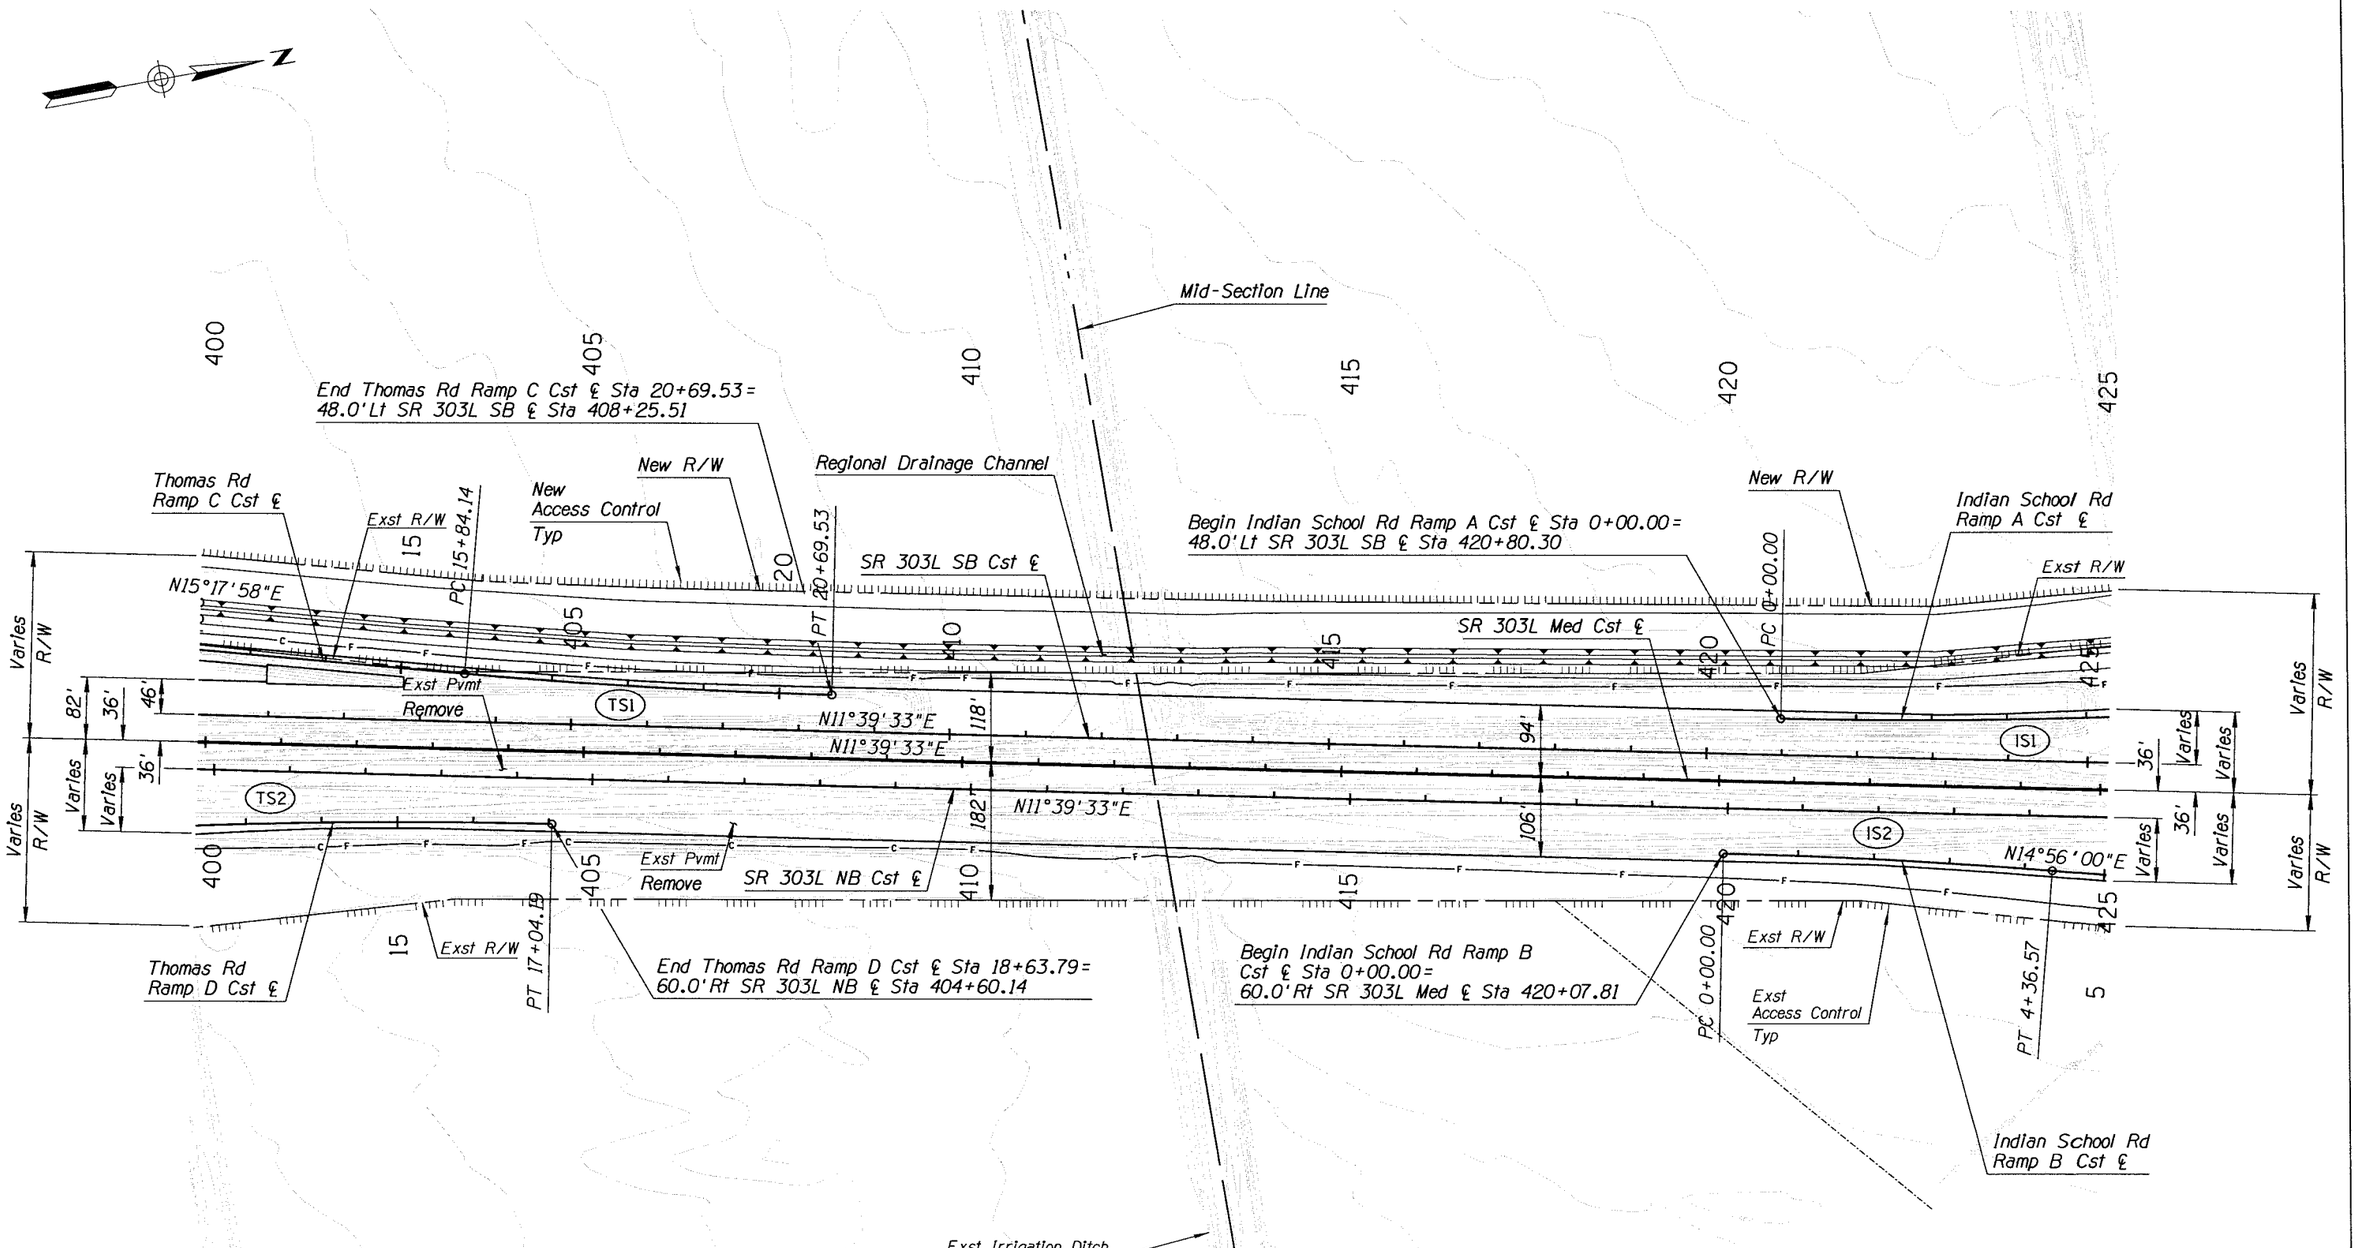

Notes:
1. For Irrigation & Well Relocations, See Irrigation Plans.
2. For Drainage Improvements, See Drainage Plans.
3. For Regional Drainage Channel & Basin Improvements, See SR 303L Channel Plans.

MARICOPA COUNTY
DEPARTMENT OF TRANSPORTATION
ENGINEERING DIVISION

SR 303L
I-10 TO US 60
WORK ORDER NO. 69016

		BY	DATE
PRELIMINARY NOT FOR CONSTRUCTION	DESIGNED	R HOOKEY	9/08
	DRAWN	P T BACA	9/08
	CHECKED	A SCHMERER	9/08
SEPT 08	URS		

PLAN SHEET-SR 303L
Sta 400+00 to 425+00

SHEET OF 97 319

9/29/2008 4:27:44 PM p:\MCDOT\23443107\CADD\Plans\Ultimate\303P06.dgn

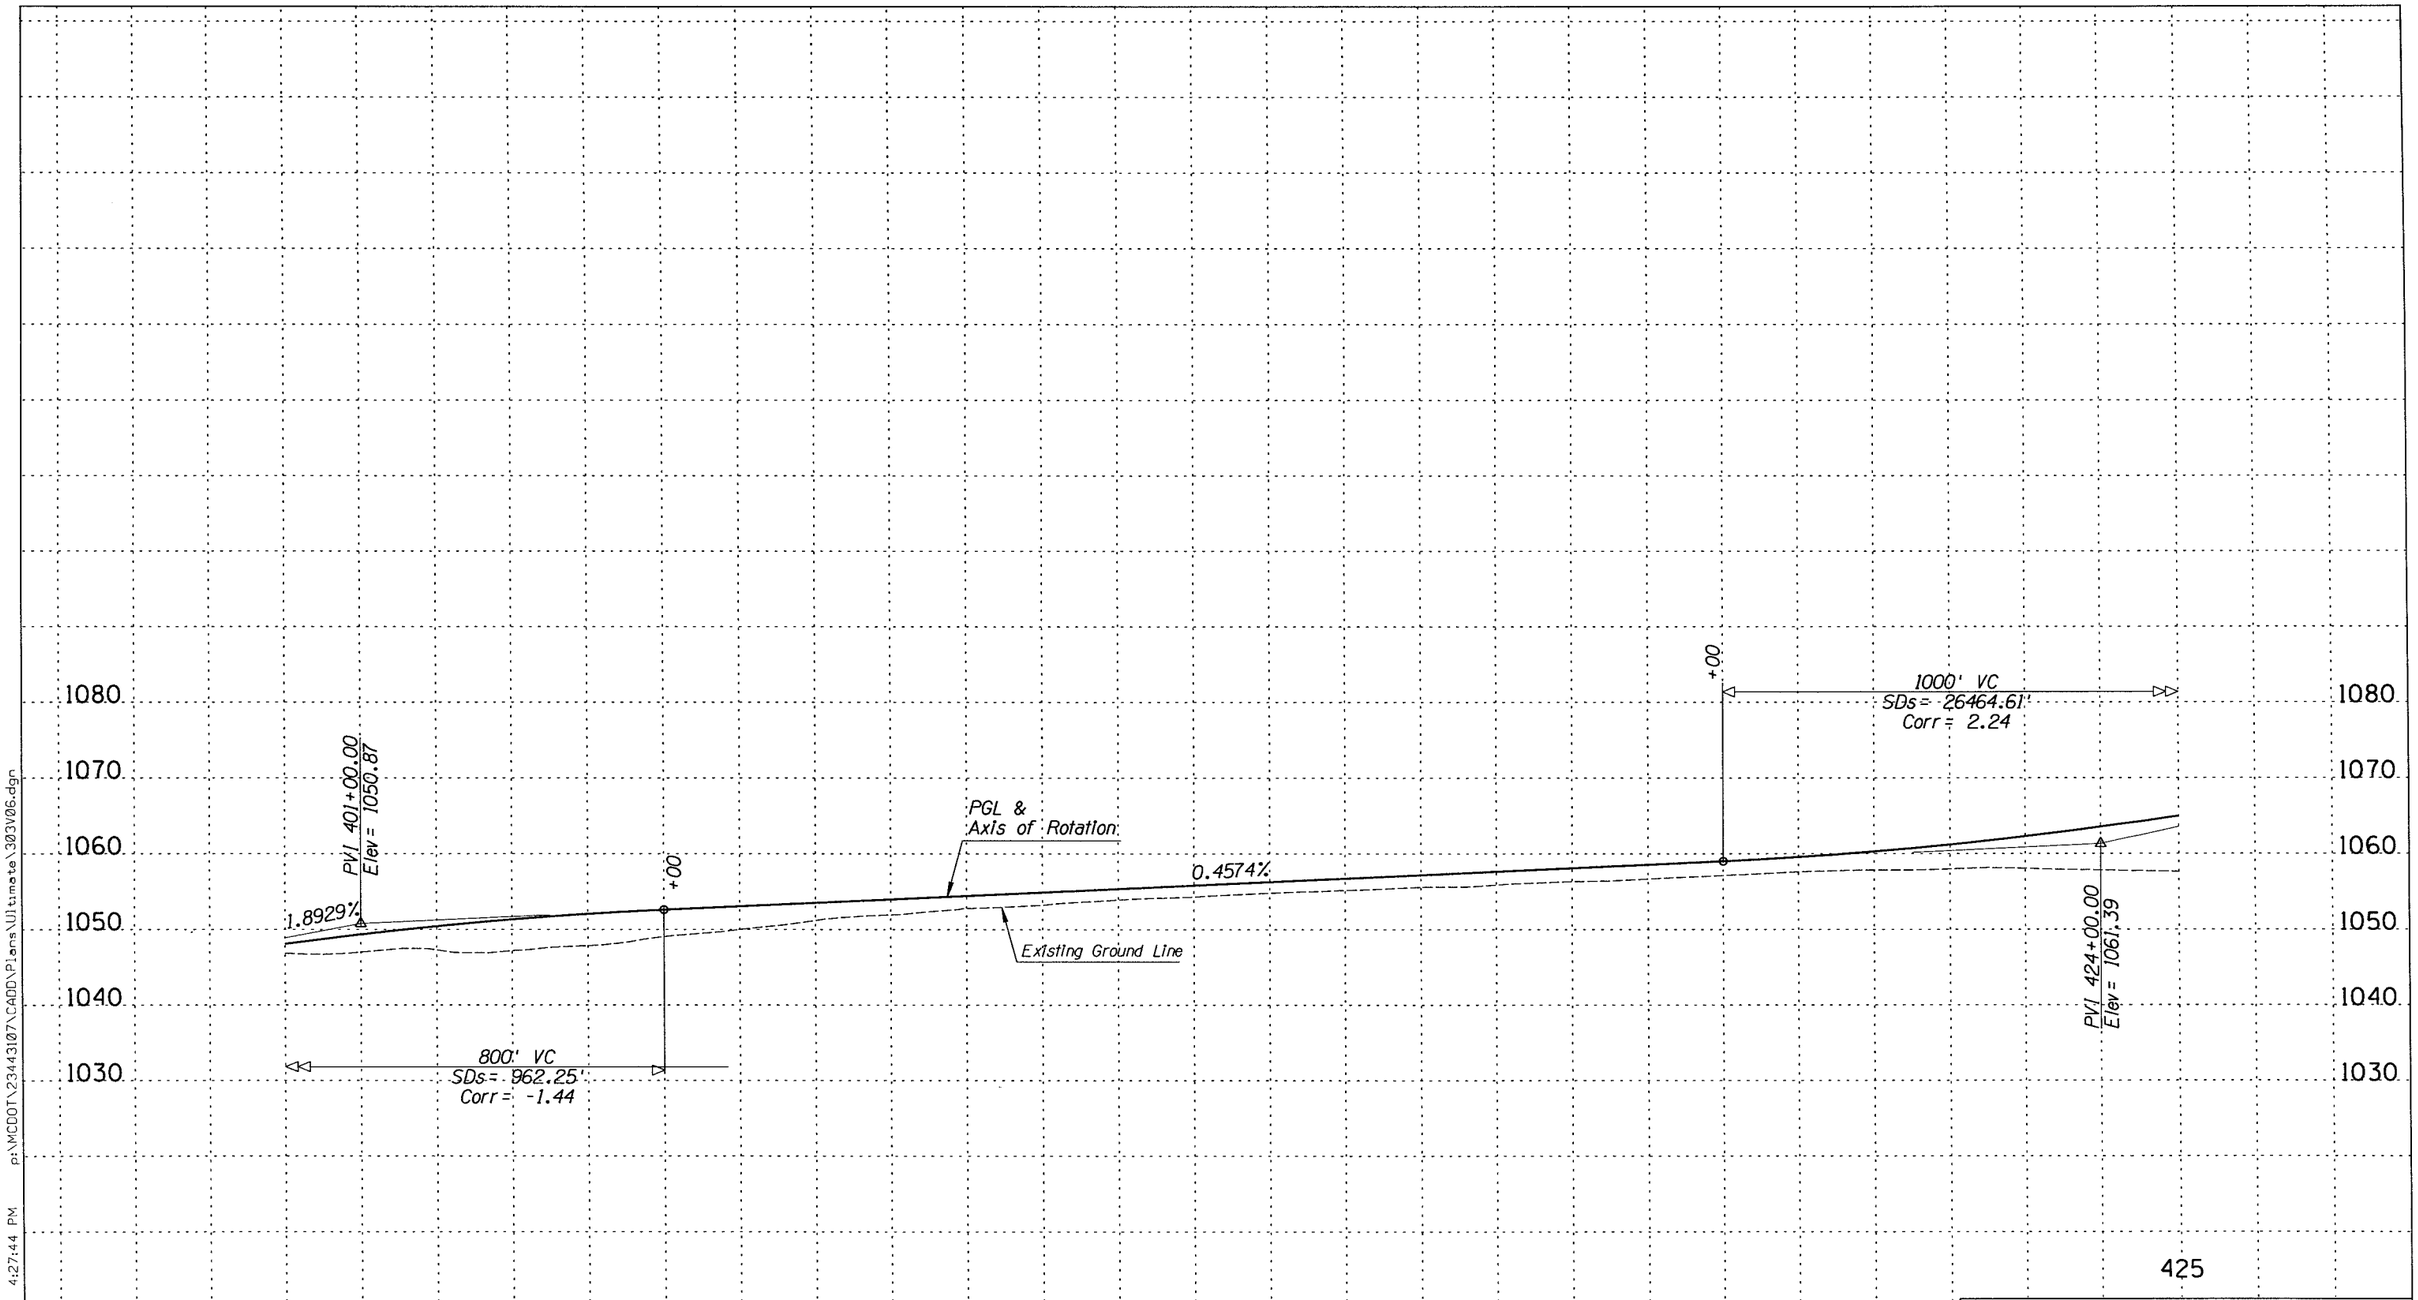

MARICOPA COUNTY
DEPARTMENT OF TRANSPORTATION
ENGINEERING DIVISION

SR 303L
I-10 TO US 60
WORK ORDER NO. 69016

		BY	DATE
PRELIMINARY NOT FOR CONSTRUCTION	DESIGNED	S PRATT	9/08
	DRAWN	R HOOKEY	9/08
	CHECKED	A SCHMERER	9/08

SEPT 08

URS

SR 303L
Sta 400+00 to 425+00

SHEET OF
98 319

9/29/2008 4:27:44 PM p:\MCDOT\2344310\7\CADD\Plans\Ultimate\303V06.dgn

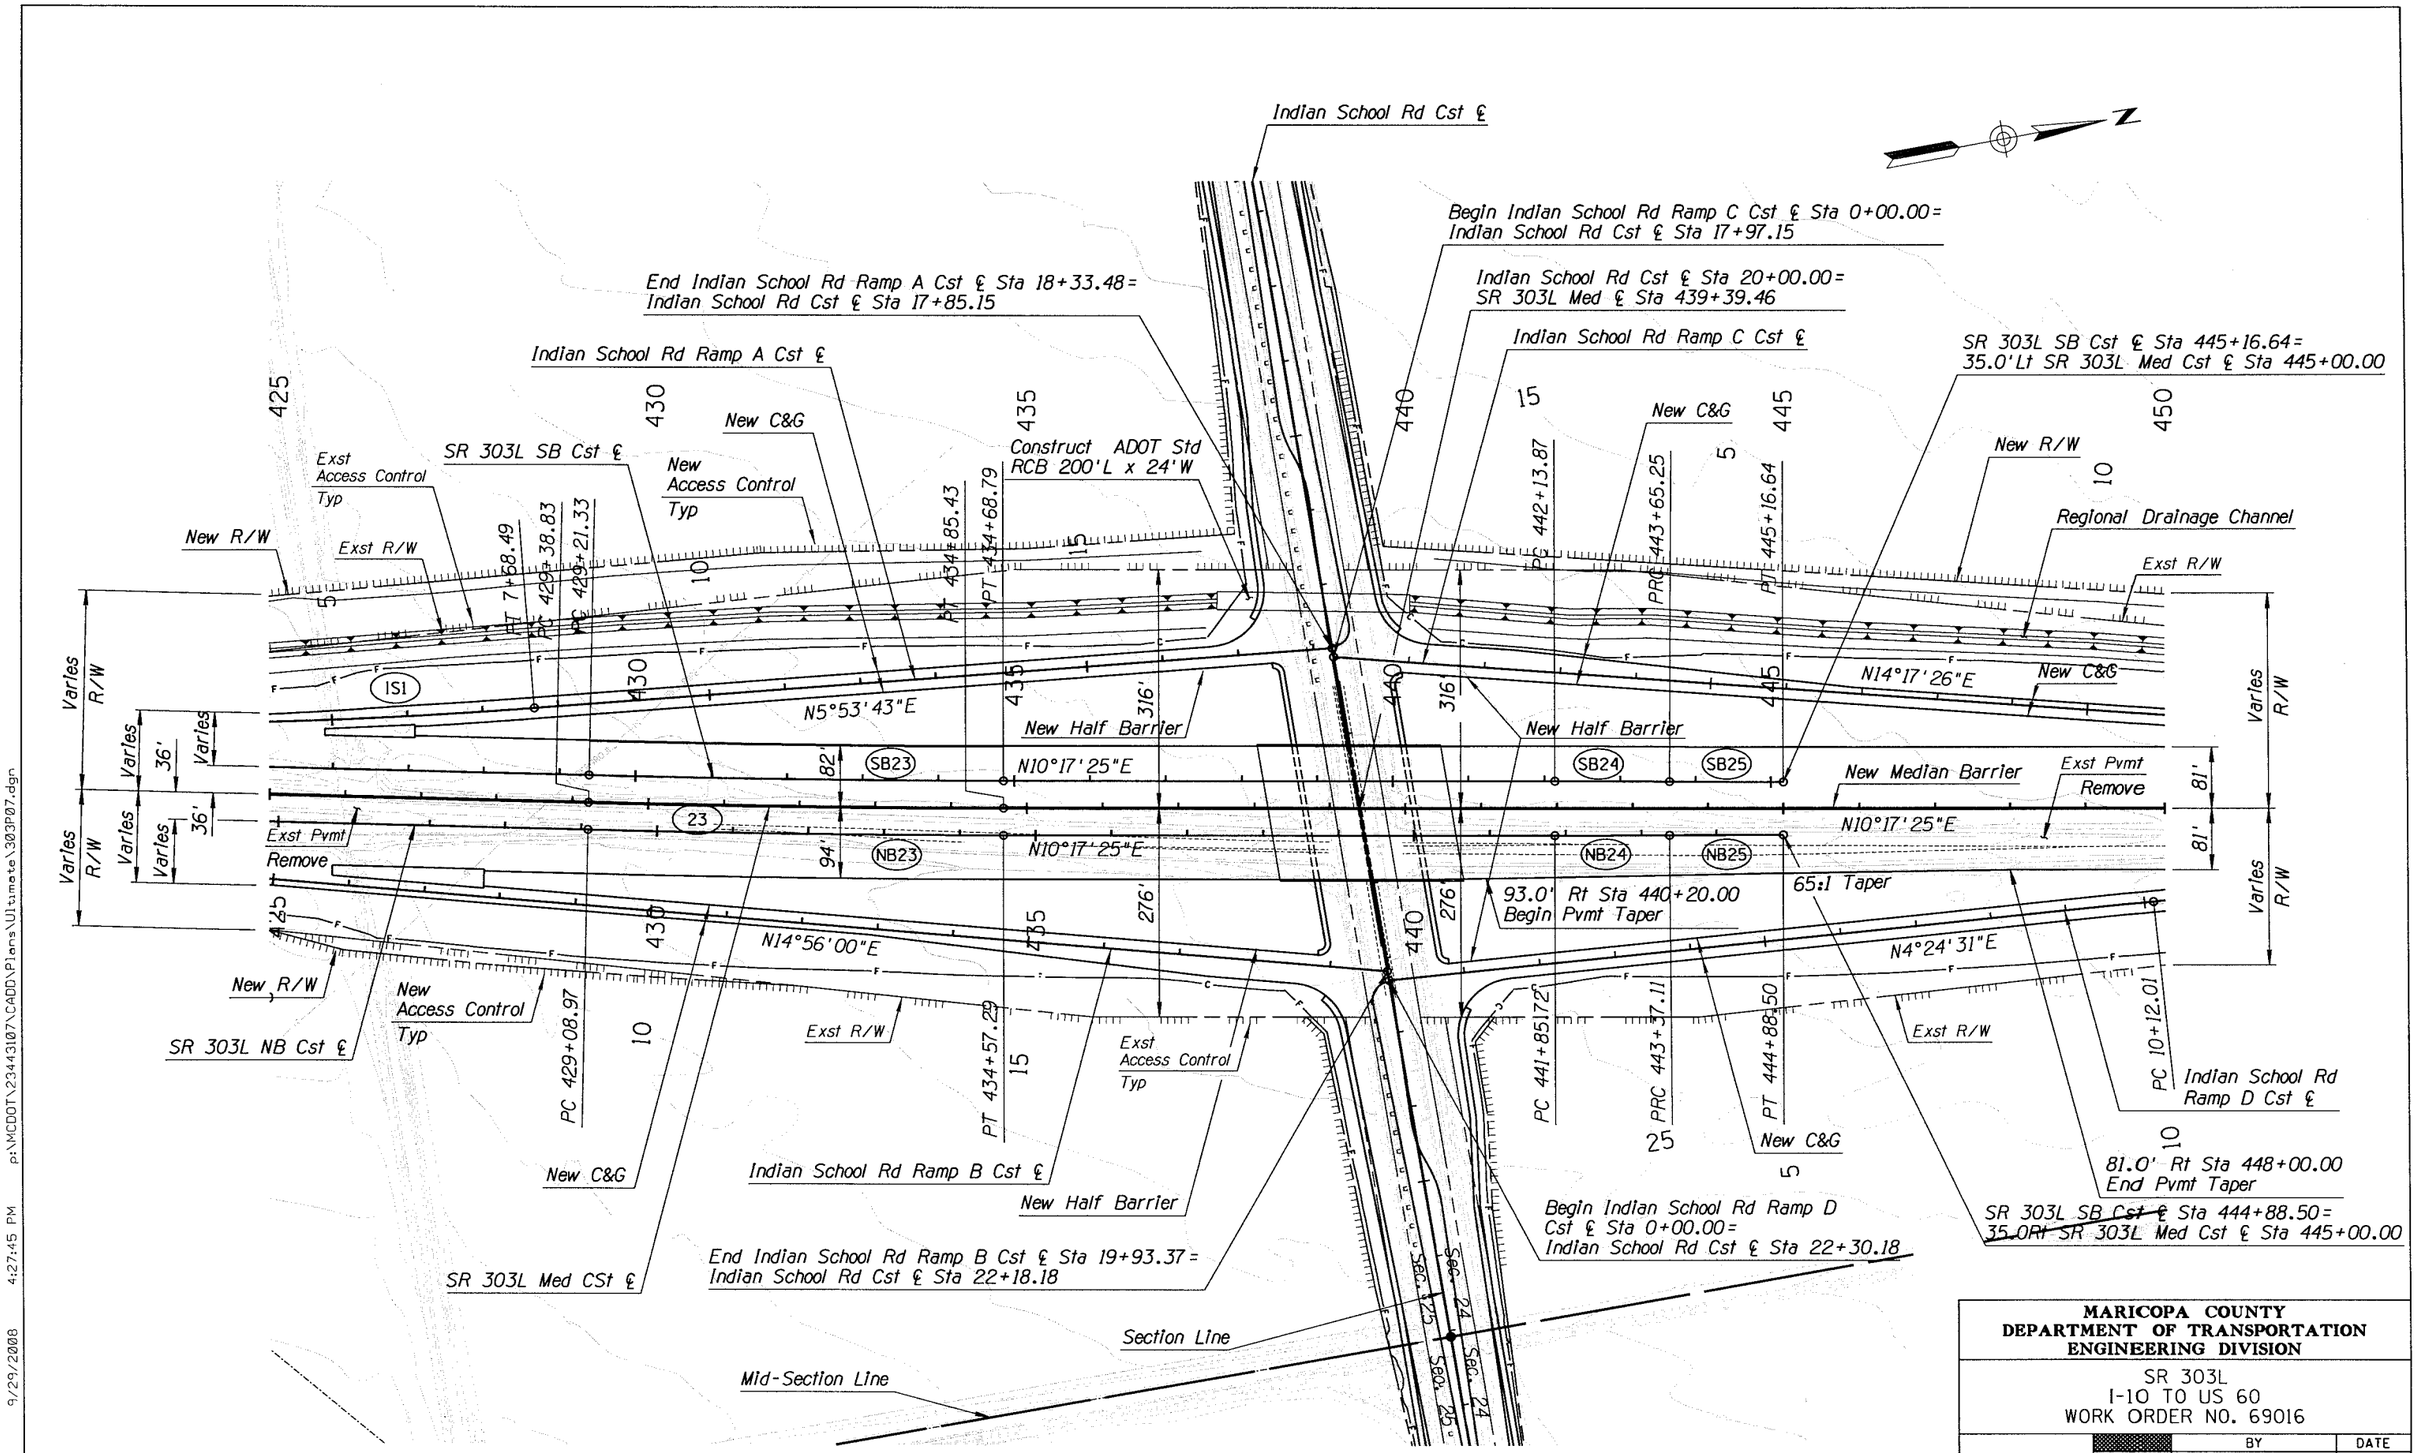

Notes:
1. For Irrigation & Well Relocations, See Irrigation Plans.
2. For Drainage Improvements, See Drainage Plans.
3. For Regional Drainage Channel & Basin Improvements, See SR 303L Channel Plans.

MARICOPA COUNTY
DEPARTMENT OF TRANSPORTATION
ENGINEERING DIVISION

SR 303L
I-10 TO US 60
WORK ORDER NO. 69016

	BY	DATE
DESIGNED	R HOOKEY	9/08
DRAWN	P T BACA	9/08
CHECKED	A SCHMERER	9/08

PRELIMINARY
NOT FOR
CONSTRUCTION

SEPT 08

URS

PLAN SHEET-SR 303L
Sta 425+00 to 450+00

SHEET OF
99 319

9/29/2008 4:27:45 PM p:\MCDOT\2344307\CADD\Plans\Ultimate\303P07.dgn

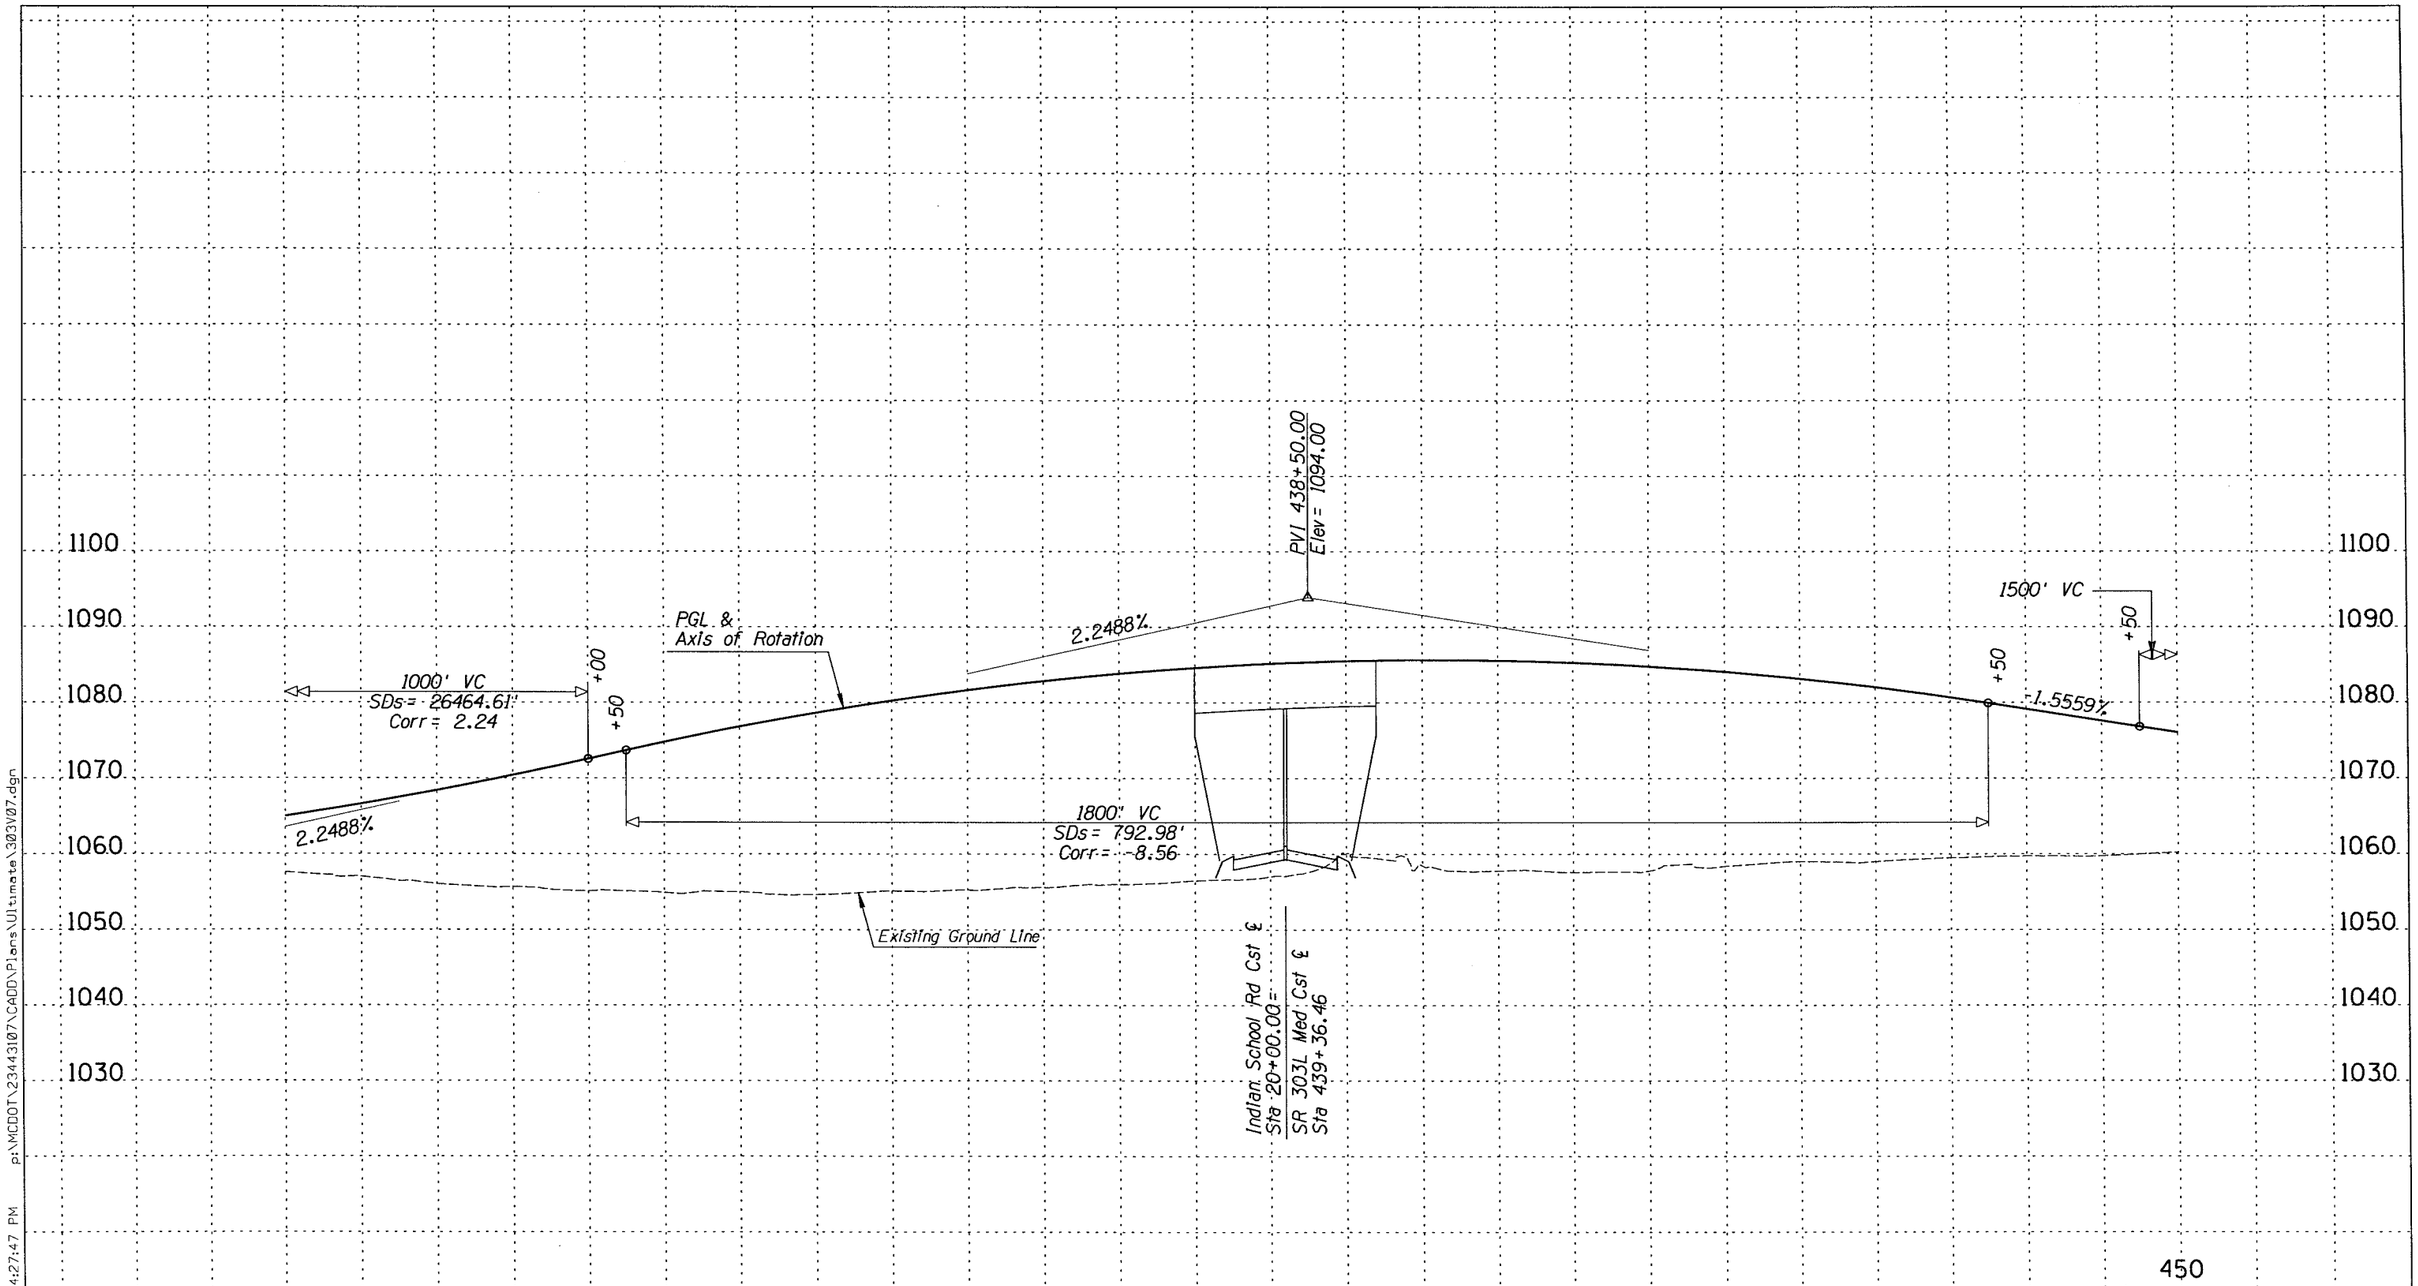

* Additional Clearance Needed for Construction Over Traffic

MARICOPA COUNTY
DEPARTMENT OF TRANSPORTATION
ENGINEERING DIVISION

SR 303L
I-10 TO US 60
WORK ORDER NO. 69016

		BY	DATE
PRELIMINARY NOT FOR CONSTRUCTION	DESIGNED	S PRATT	9/08
	DRAWN	R HOOKEY	9/08
	CHECKED	A SCHMERER	9/08

SEPT 08

URS

SR 303L
Sta 425+00 to 450+00

SHEET OF
100 319

9/29/2008 4:27:47 PM p:\MCDOT\23443107\CADD\Plans\Ultimate\303V07.dgn

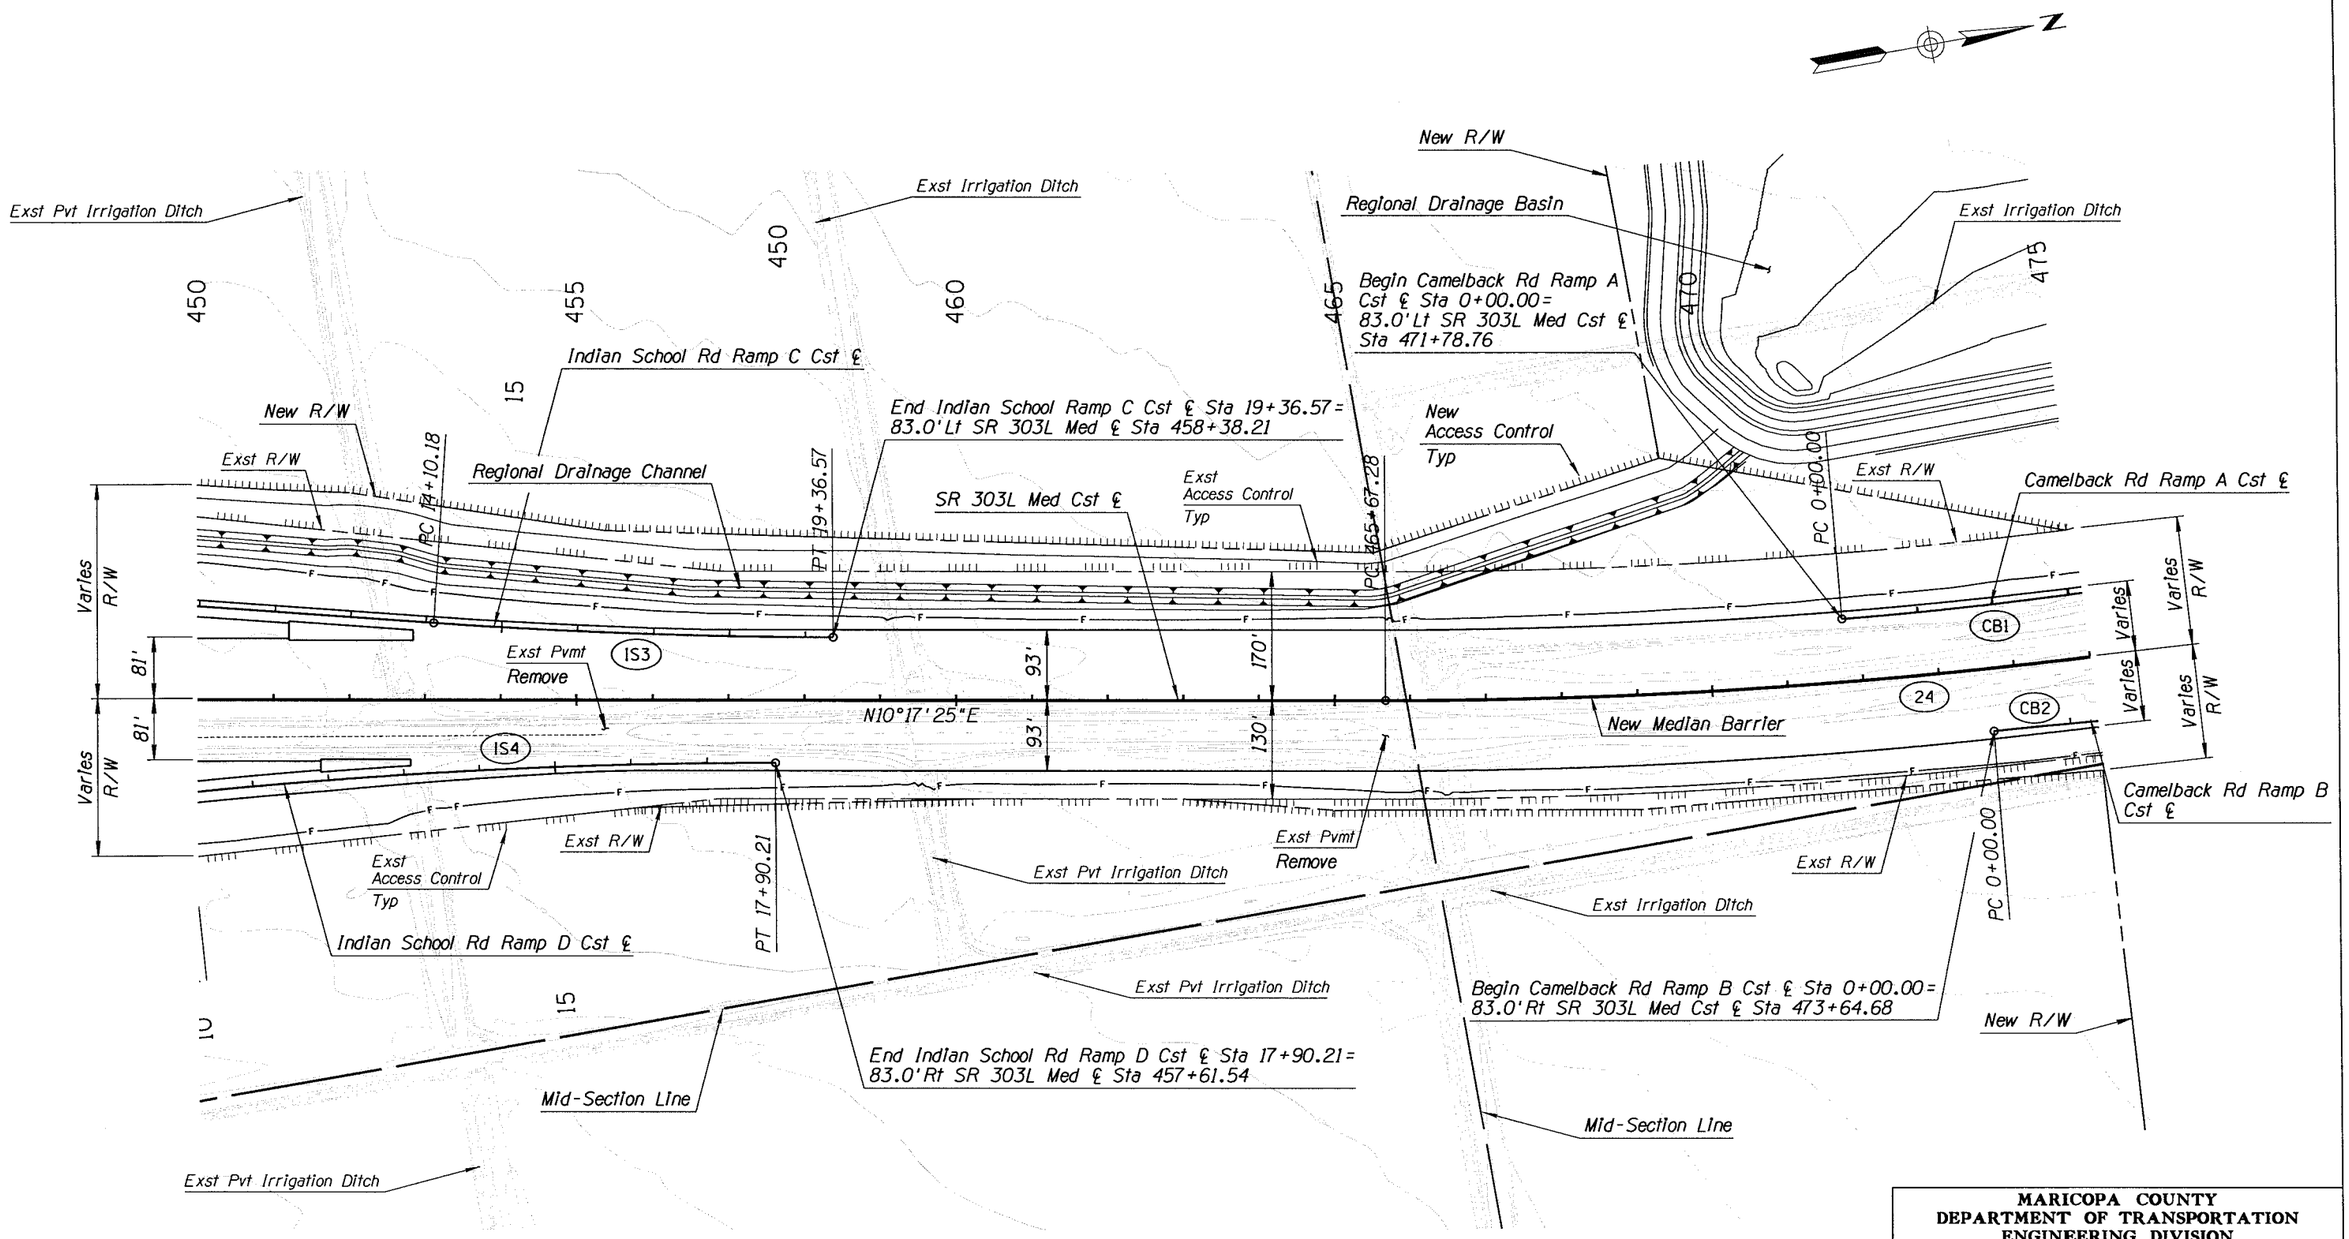

Notes:
1. For Irrigation & Well Relocations, See Irrigation Plans.
2. For Drainage Improvements, See Drainage Plans.
3. For Regional Drainage Channel & Basin Improvements, See SR 303L Channel Plans.

MARICOPA COUNTY
DEPARTMENT OF TRANSPORTATION
ENGINEERING DIVISION

SR 303L
I-10 TO US 60
WORK ORDER NO. 69016

		BY	DATE
PRELIMINARY NOT FOR CONSTRUCTION	DESIGNED	R HOOKEY	9/08
	DRAWN	P T BACA	9/08
	CHECKED	A SCHMERER	9/08

SEPT 08

URS

PLAN SHEET-SR 303L
Sta 450+00 to 475+00

SHEET OF
101 319

9/29/2008 4:27:48 PM p:\MCDOT\23443107\CADD\Plans\Ultimate\303P08.dgn

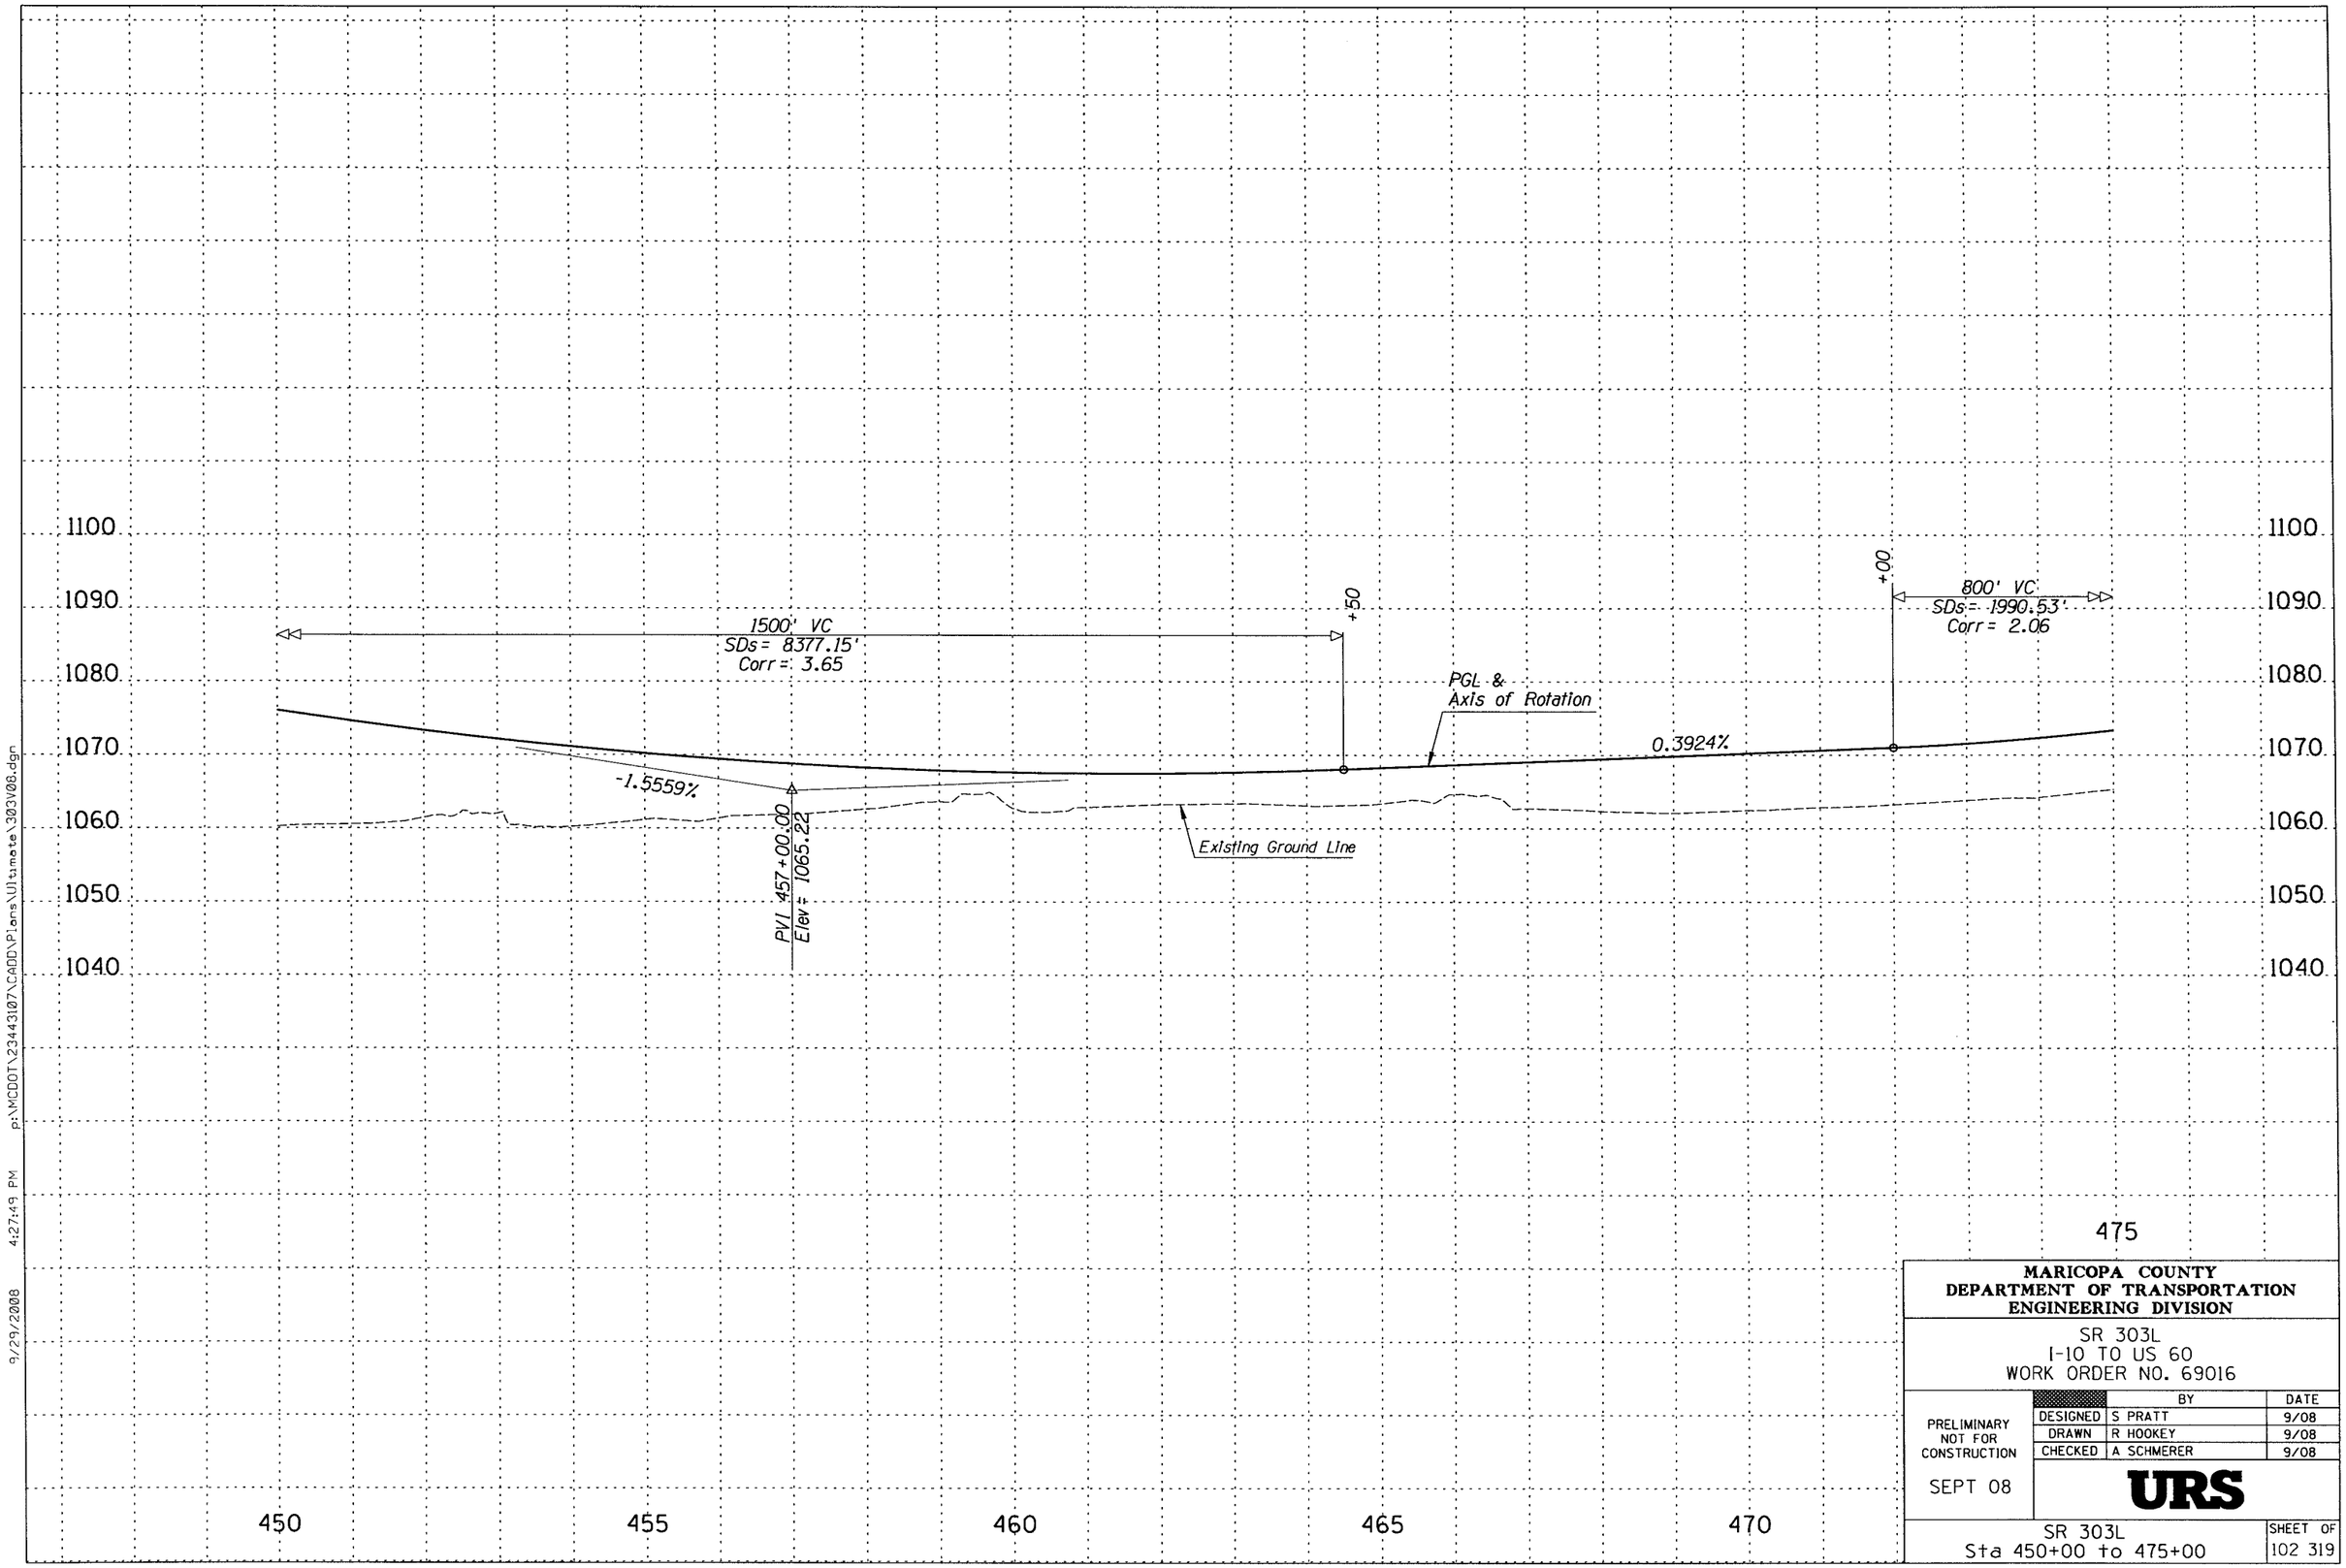

MARICOPA COUNTY
DEPARTMENT OF TRANSPORTATION
ENGINEERING DIVISION

SR 303L
I-10 TO US 60
WORK ORDER NO. 69016

		BY	DATE
PRELIMINARY NOT FOR CONSTRUCTION	DESIGNED	S PRATT	9/08
	DRAWN	R HOOKEY	9/08
	CHECKED	A SCHMERER	9/08

SEPT 08

URS

SR 303L
Sta 450+00 to 475+00

SHEET OF
102 319

9/29/2008 4:27:49 PM p:\MCDOT\23443107\CADD\Plans\Ultimate\303V08.dgn

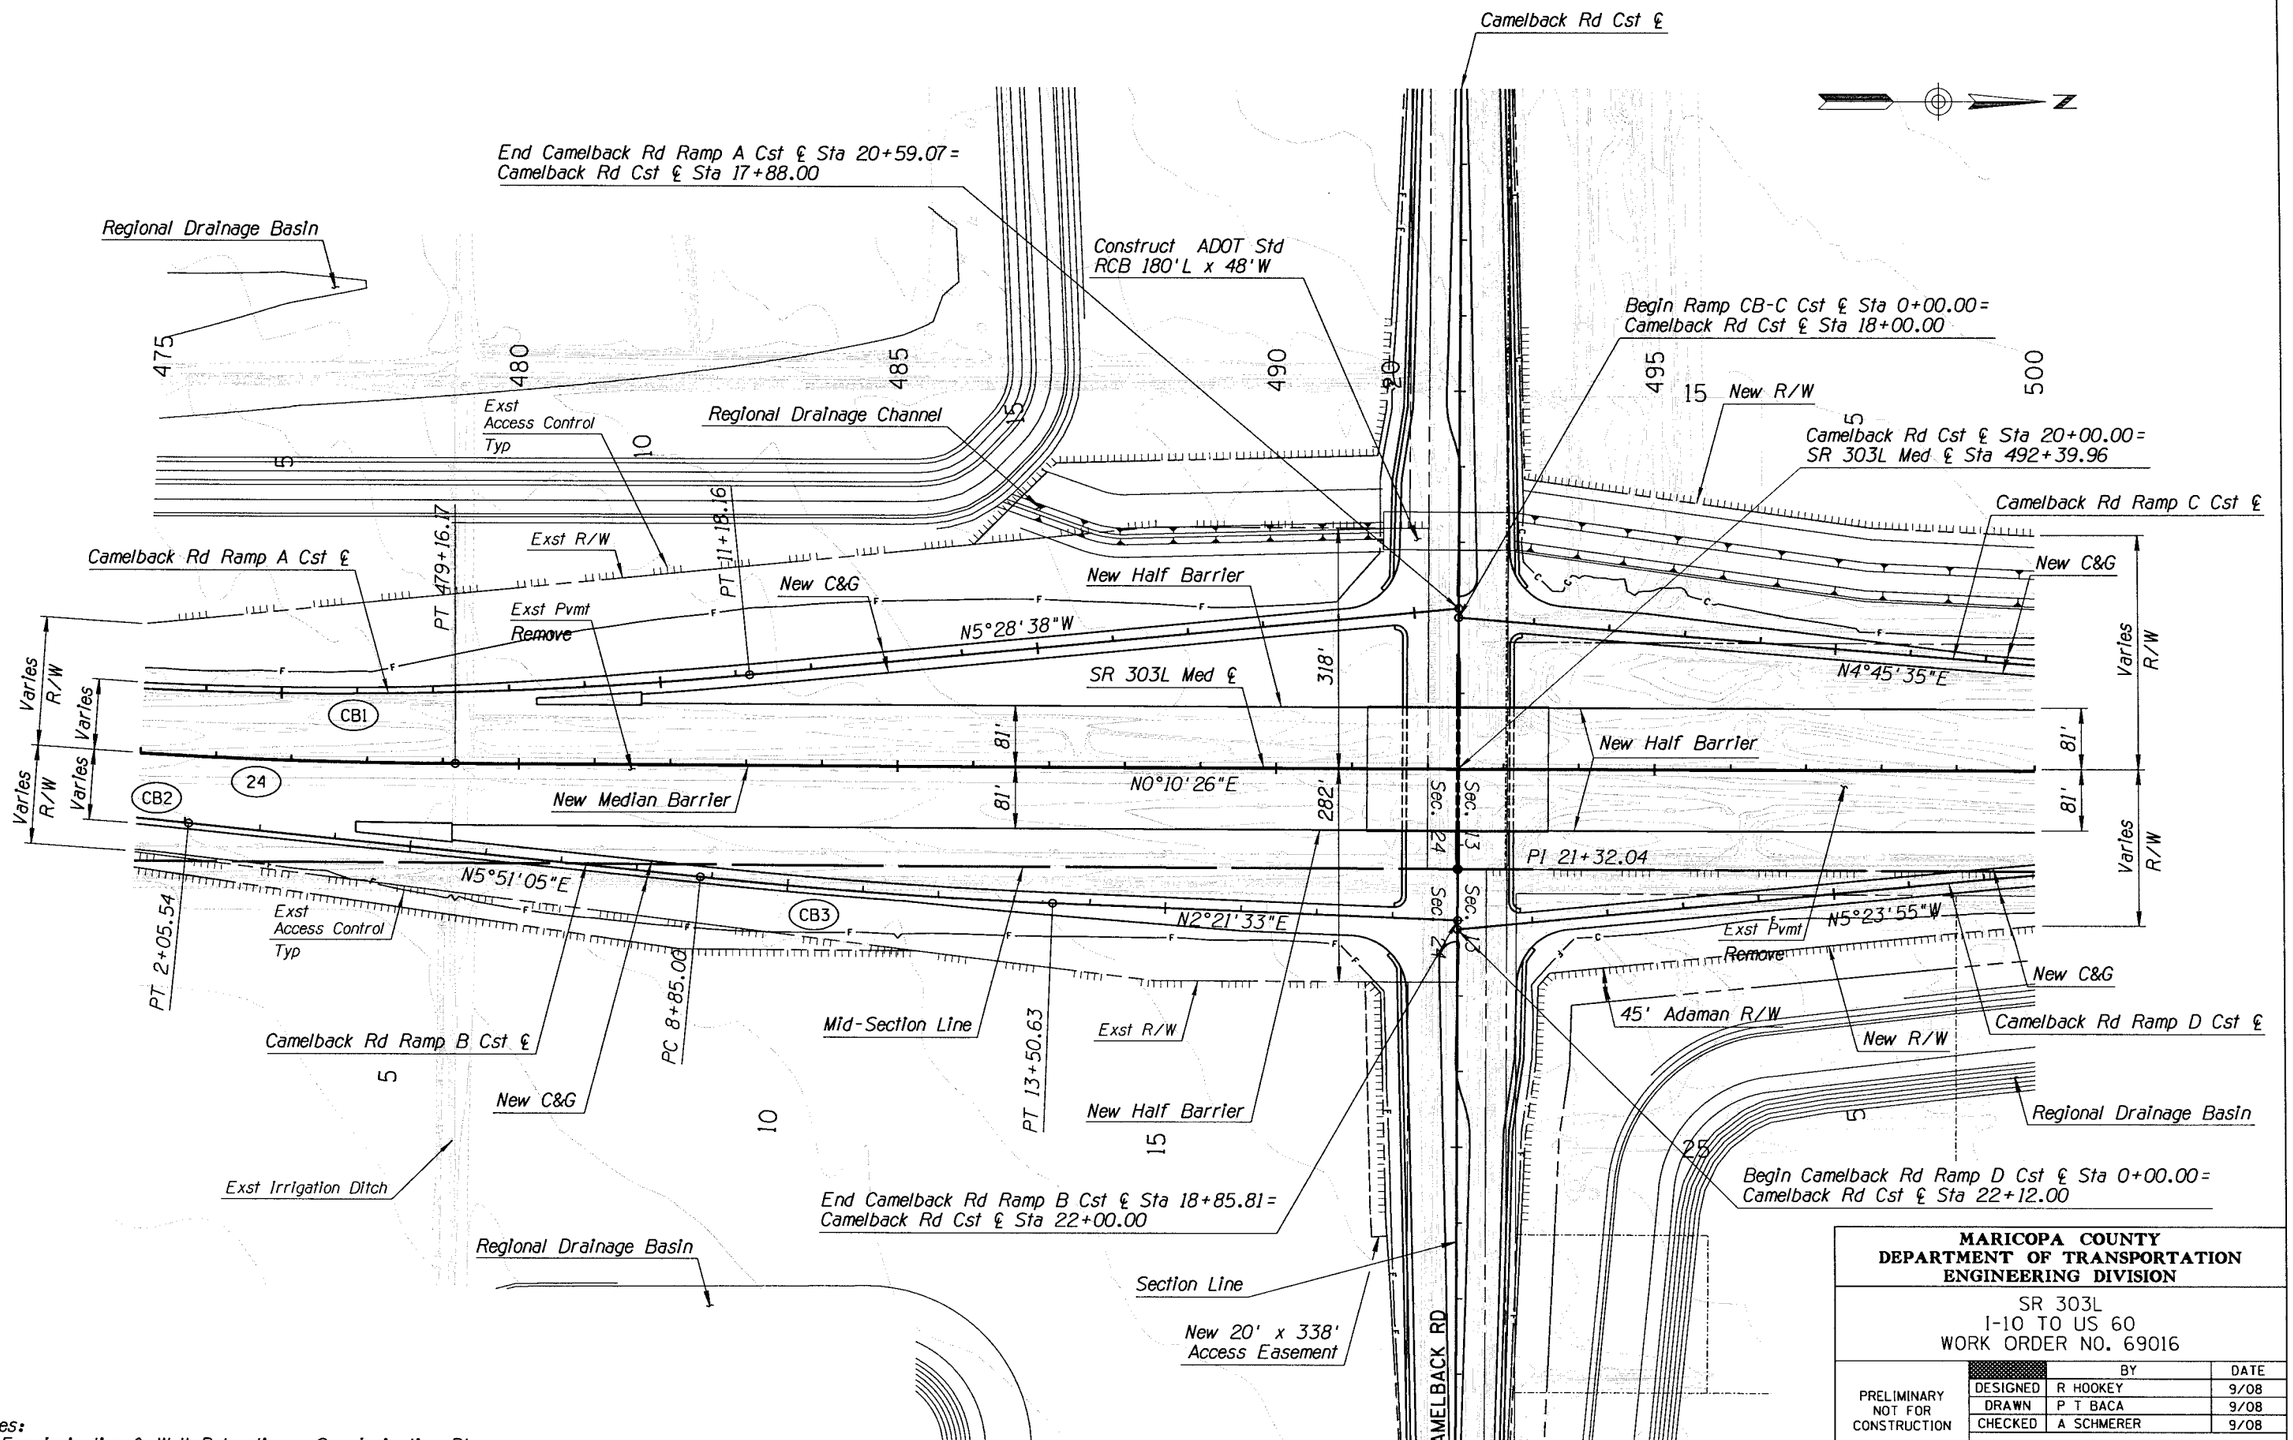

Notes:
1. For Irrigation & Well Relocations, See Irrigation Plans.
2. For Drainage Improvements, See Drainage Plans.
3. For Regional Drainage Channel & Basin Improvements, See SR 303L Channel Plans.

MARICOPA COUNTY
DEPARTMENT OF TRANSPORTATION
ENGINEERING DIVISION

SR 303L
I-10 TO US 60
WORK ORDER NO. 69016

	BY	DATE
DESIGNED	R HOOKEY	9/08
DRAWN	P T BACA	9/08
CHECKED	A SCHMERER	9/08

PRELIMINARY
NOT FOR
CONSTRUCTION

SEPT 08

URS

PLAN SHEET-SR 303L
Sta 475+00 to 500+00

SHEET OF
103 319

9/29/2008 4:27:49 PM p:\MCDOT\23443107\CADD\Plans\Ultimate\303P09.dgn

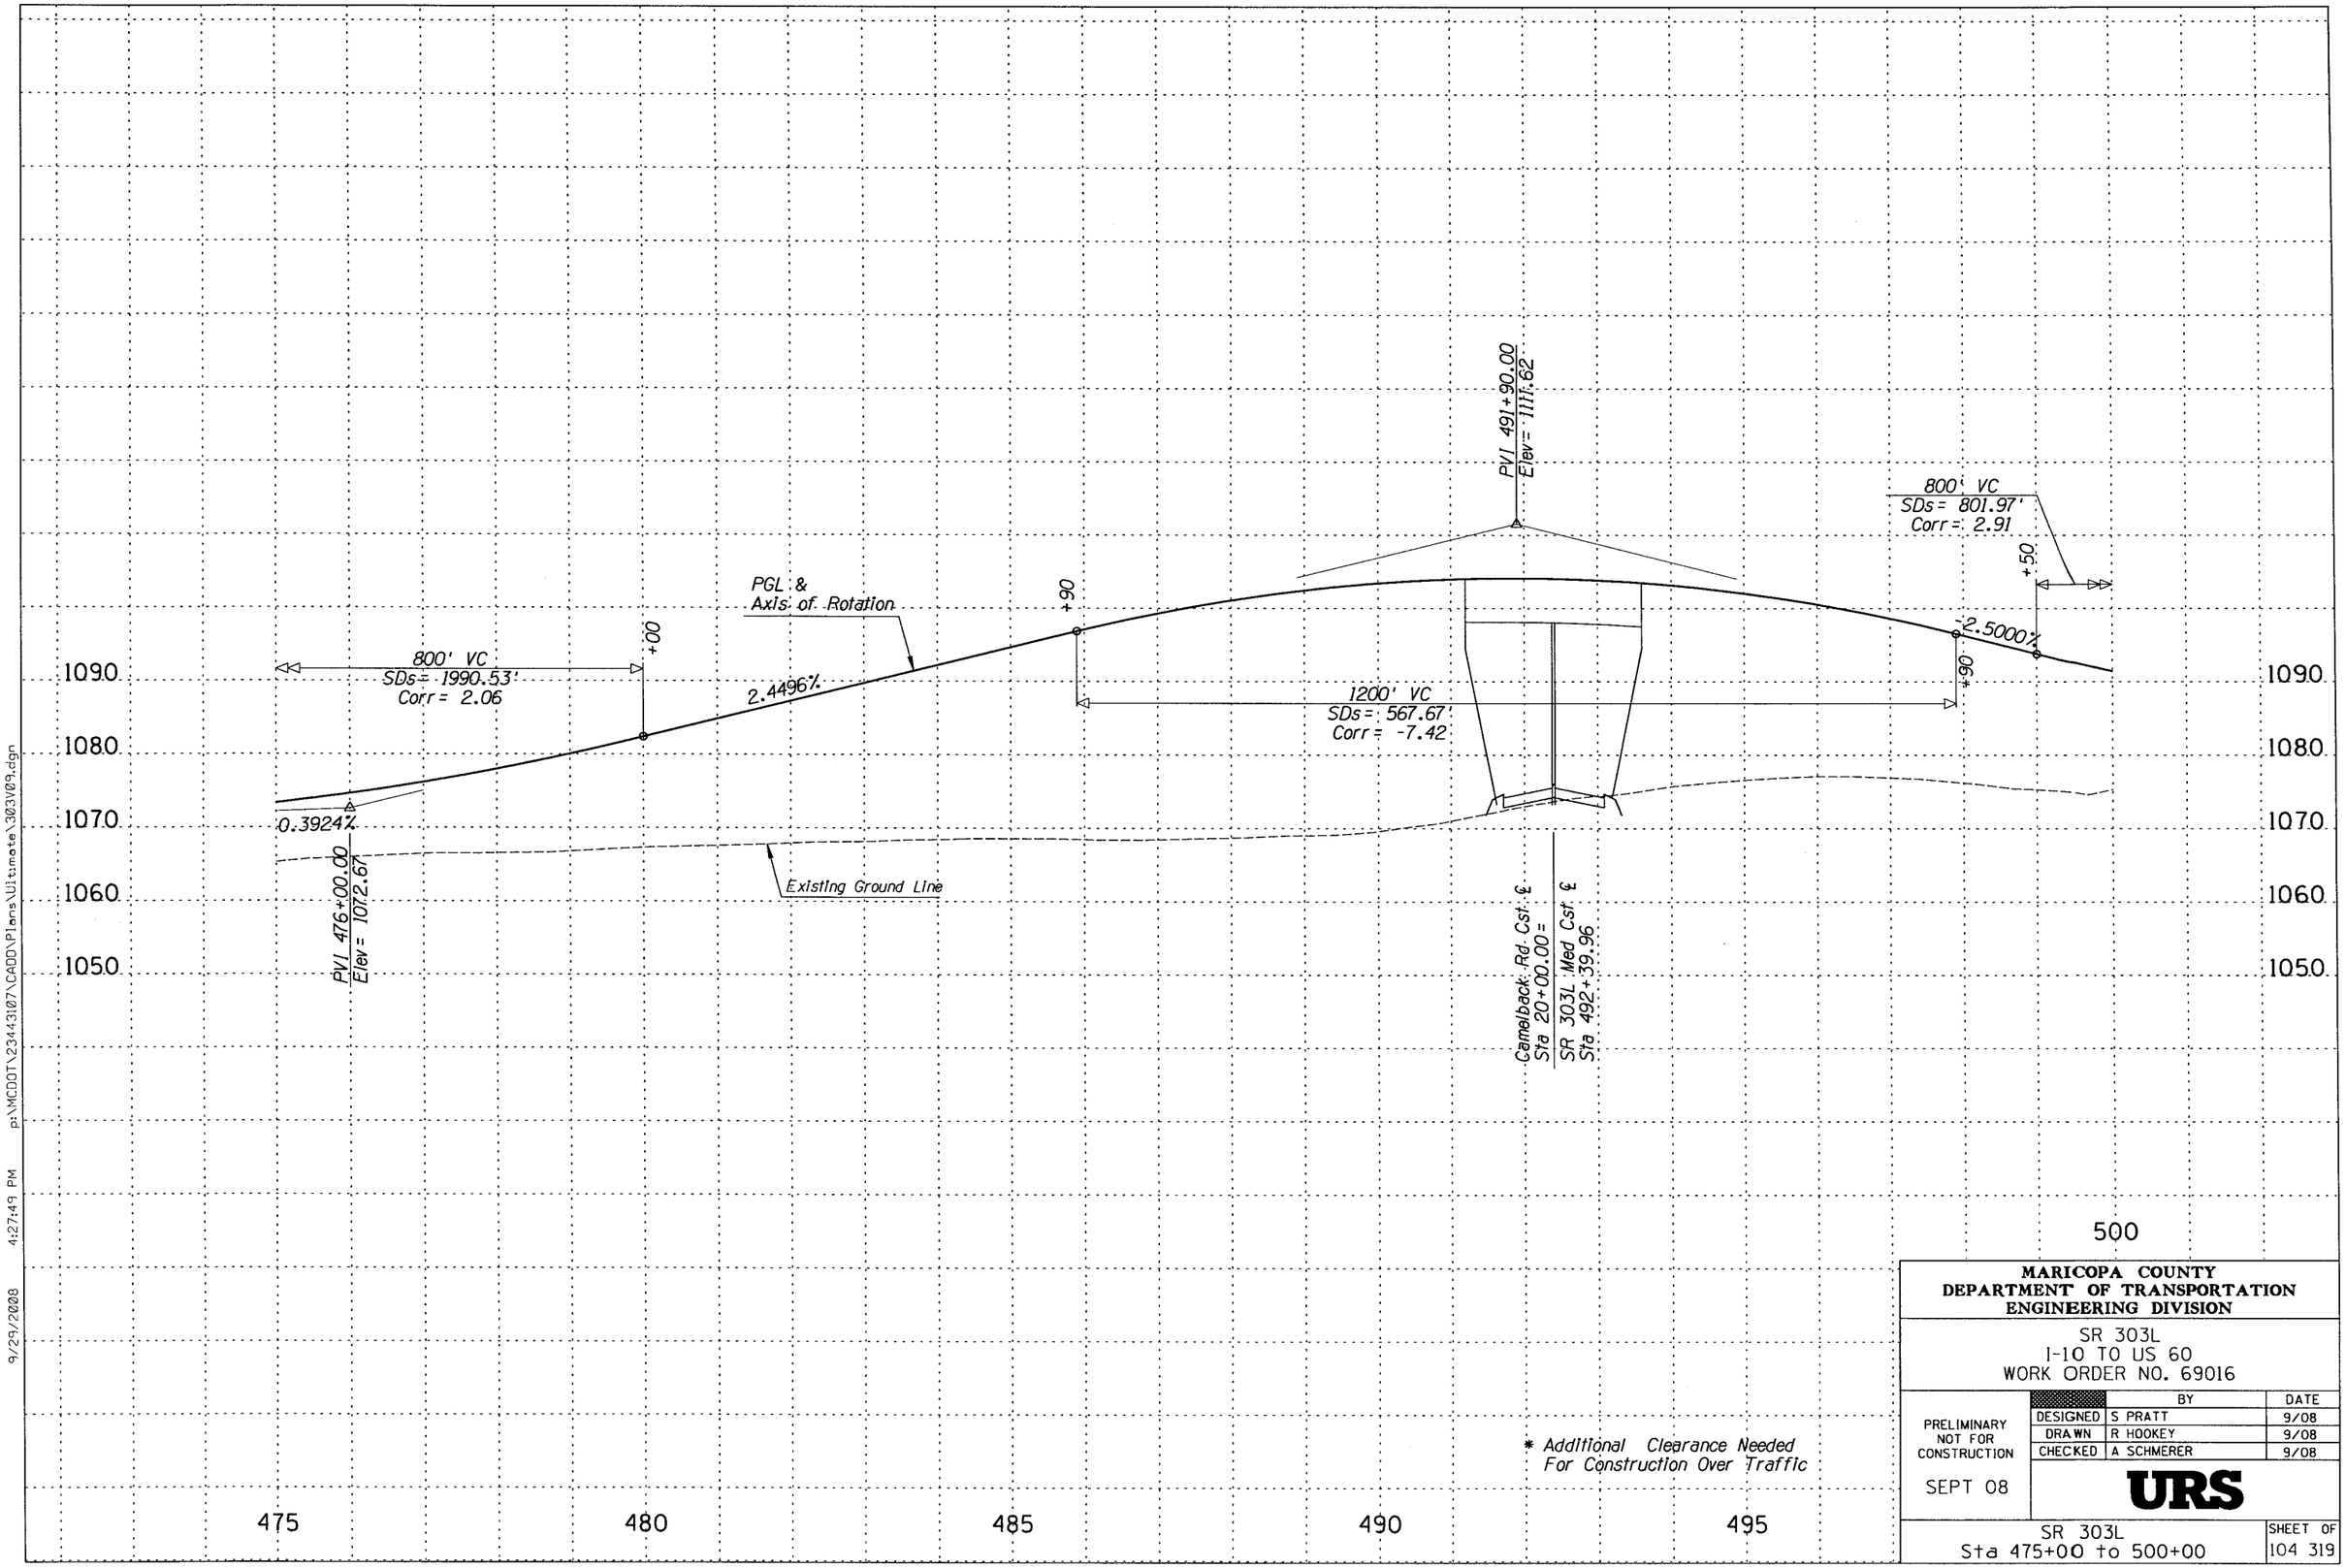

MARICOPA COUNTY
DEPARTMENT OF TRANSPORTATION
ENGINEERING DIVISION

SR 303L
I-10 TO US 60
WORK ORDER NO. 69016

PRELIMINARY
NOT FOR
CONSTRUCTION

SEPT 08

	BY	DATE
DESIGNED	S PRATT	9/08
DRAWN	R HOOKEY	9/08
CHECKED	A SCHMERER	9/08

URS

SR 303L
Sta 475+00 to 500+00

SHEET OF
104 319

9/29/2008 4:27:49 PM p:\MCDOT\23443107\CADD\Plans\Ultimate\303V09.dgn

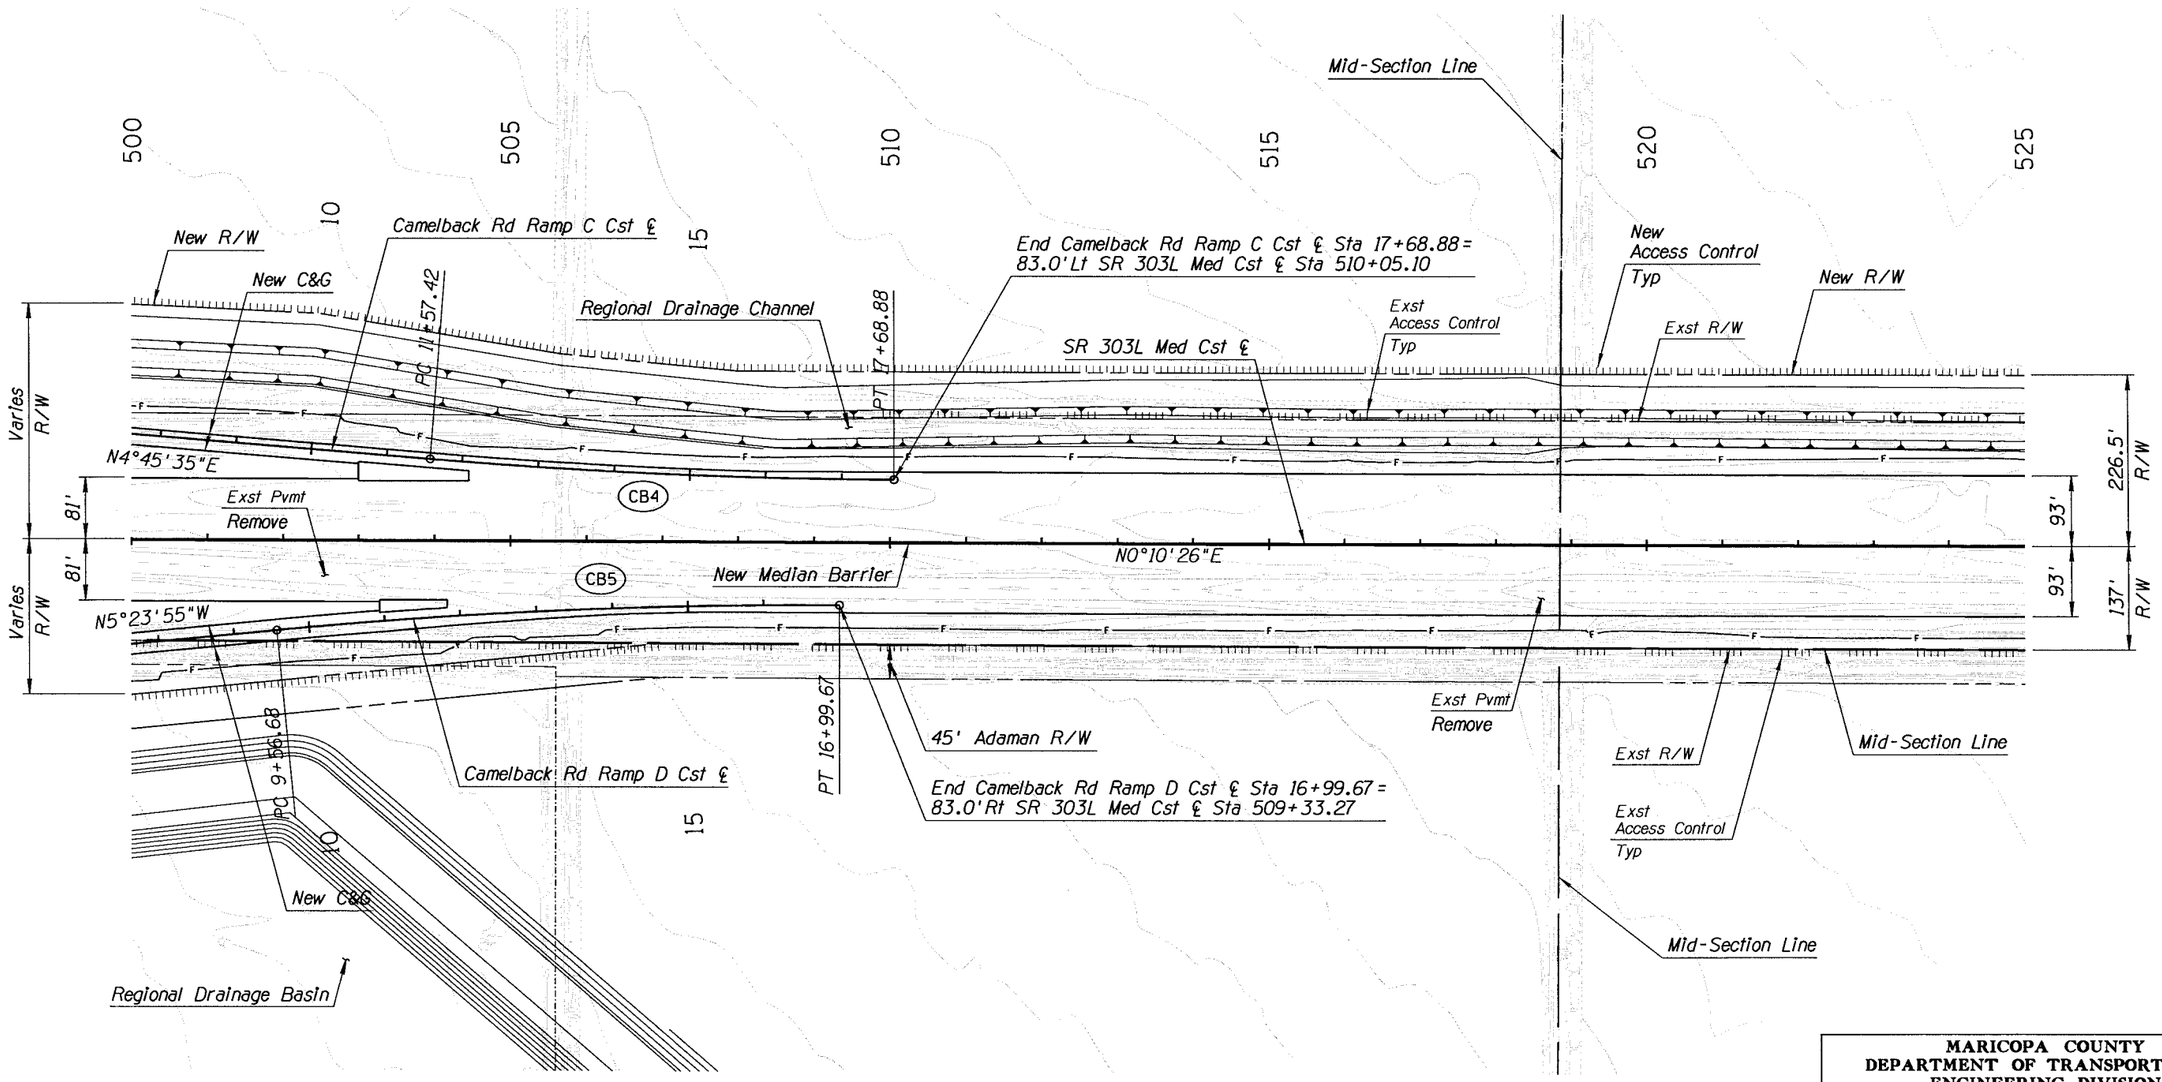

Notes:
1. For Irrigation & Well Relocations, See Irrigation Plans.
2. For Drainage Improvements, See Drainage Plans.
3. For Regional Drainage Channel & Basin Improvements, See SR 303L Channel Plans.

MARICOPA COUNTY
DEPARTMENT OF TRANSPORTATION
ENGINEERING DIVISION

SR 303L
I-10 TO US 60
WORK ORDER NO. 69016

PRELIMINARY
NOT FOR
CONSTRUCTION

SEPT 08

	BY	DATE
DESIGNED	R HOOKEY	9/08
DRAWN	P T BACA	9/08
CHECKED	A SCHMERER	9/08

URS

PLAN SHEET-SR 303L
Sta 500+00 to 525+00

SHEET OF
105 319

9/29/2008 4:27:50 PM p:\MCDOT\23443107\CADD\Plans\Ultimate\303P10.dgn

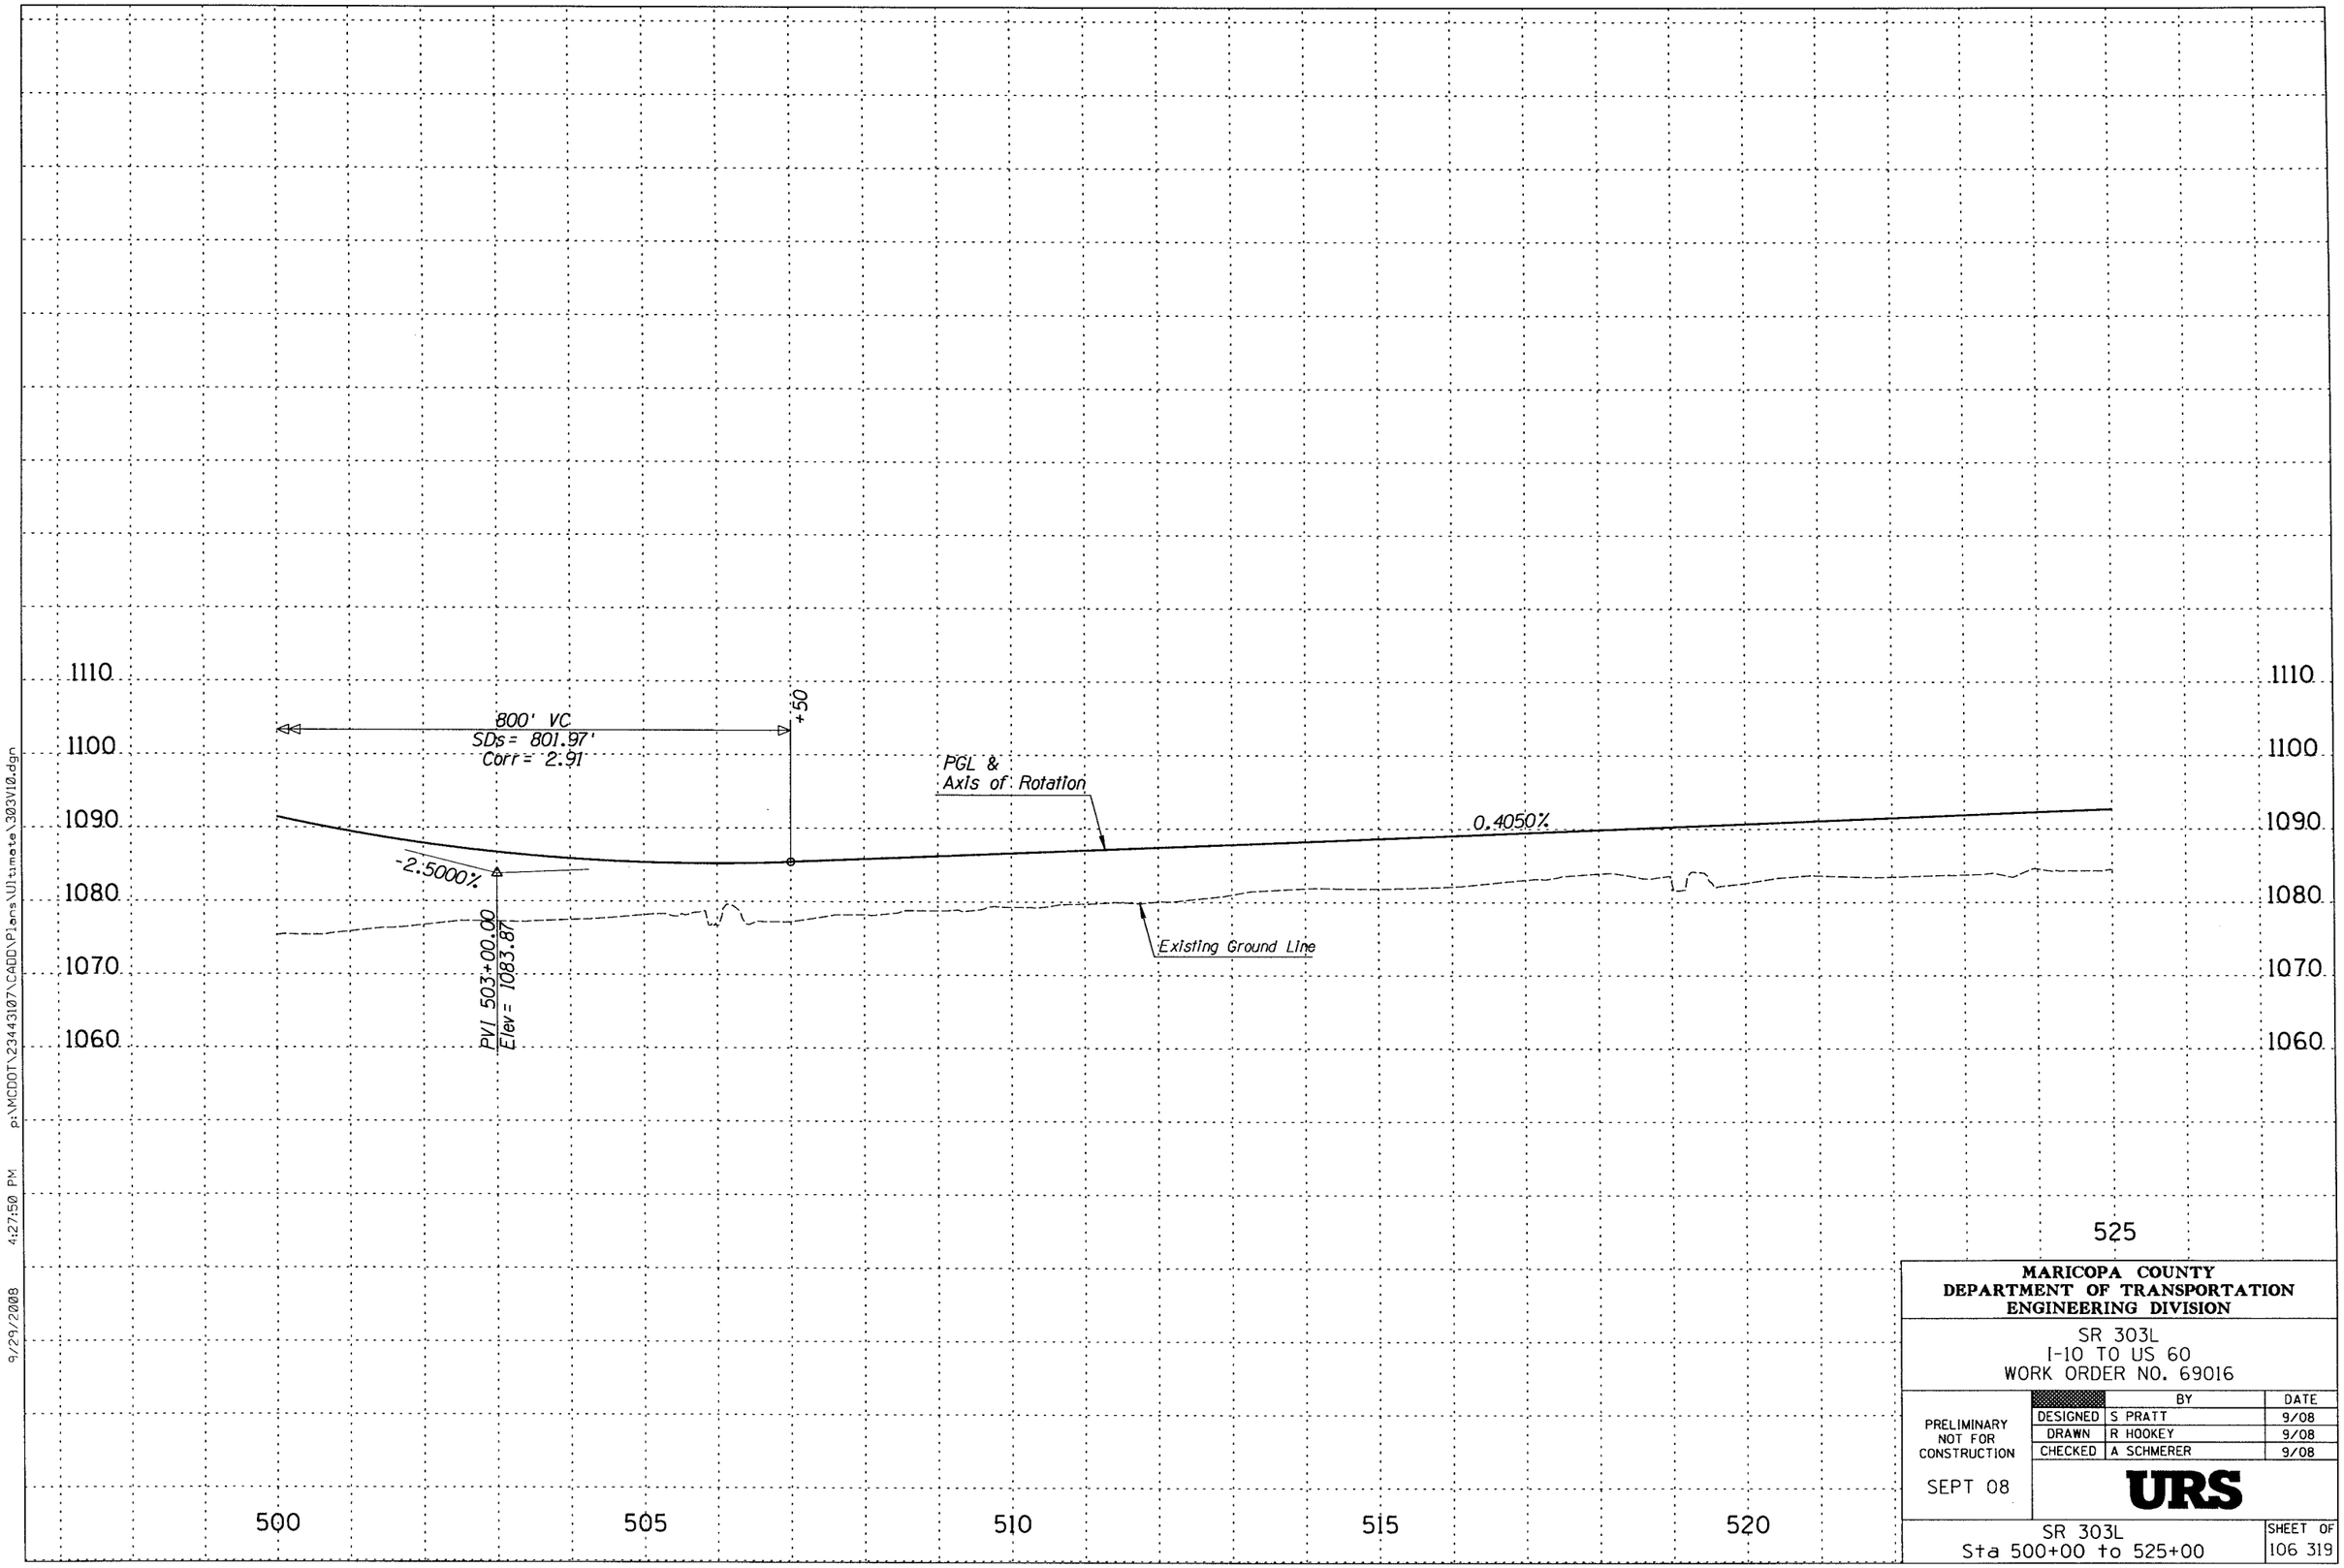

MARICOPA COUNTY
DEPARTMENT OF TRANSPORTATION
ENGINEERING DIVISION

SR 303L
I-10 TO US 60
WORK ORDER NO. 69016

	BY	DATE
DESIGNED	S PRATT	9/08
DRAWN	R HOOKEY	9/08
CHECKED	A SCHMERER	9/08

PRELIMINARY
NOT FOR
CONSTRUCTION

SEPT 08

URS

SR 303L
Sta 500+00 to 525+00

SHEET OF
106 319

9/29/2008 4:27:50 PM p:\MCDOT\2344307\CADD\Plans\Ultimate\303V10.dgn

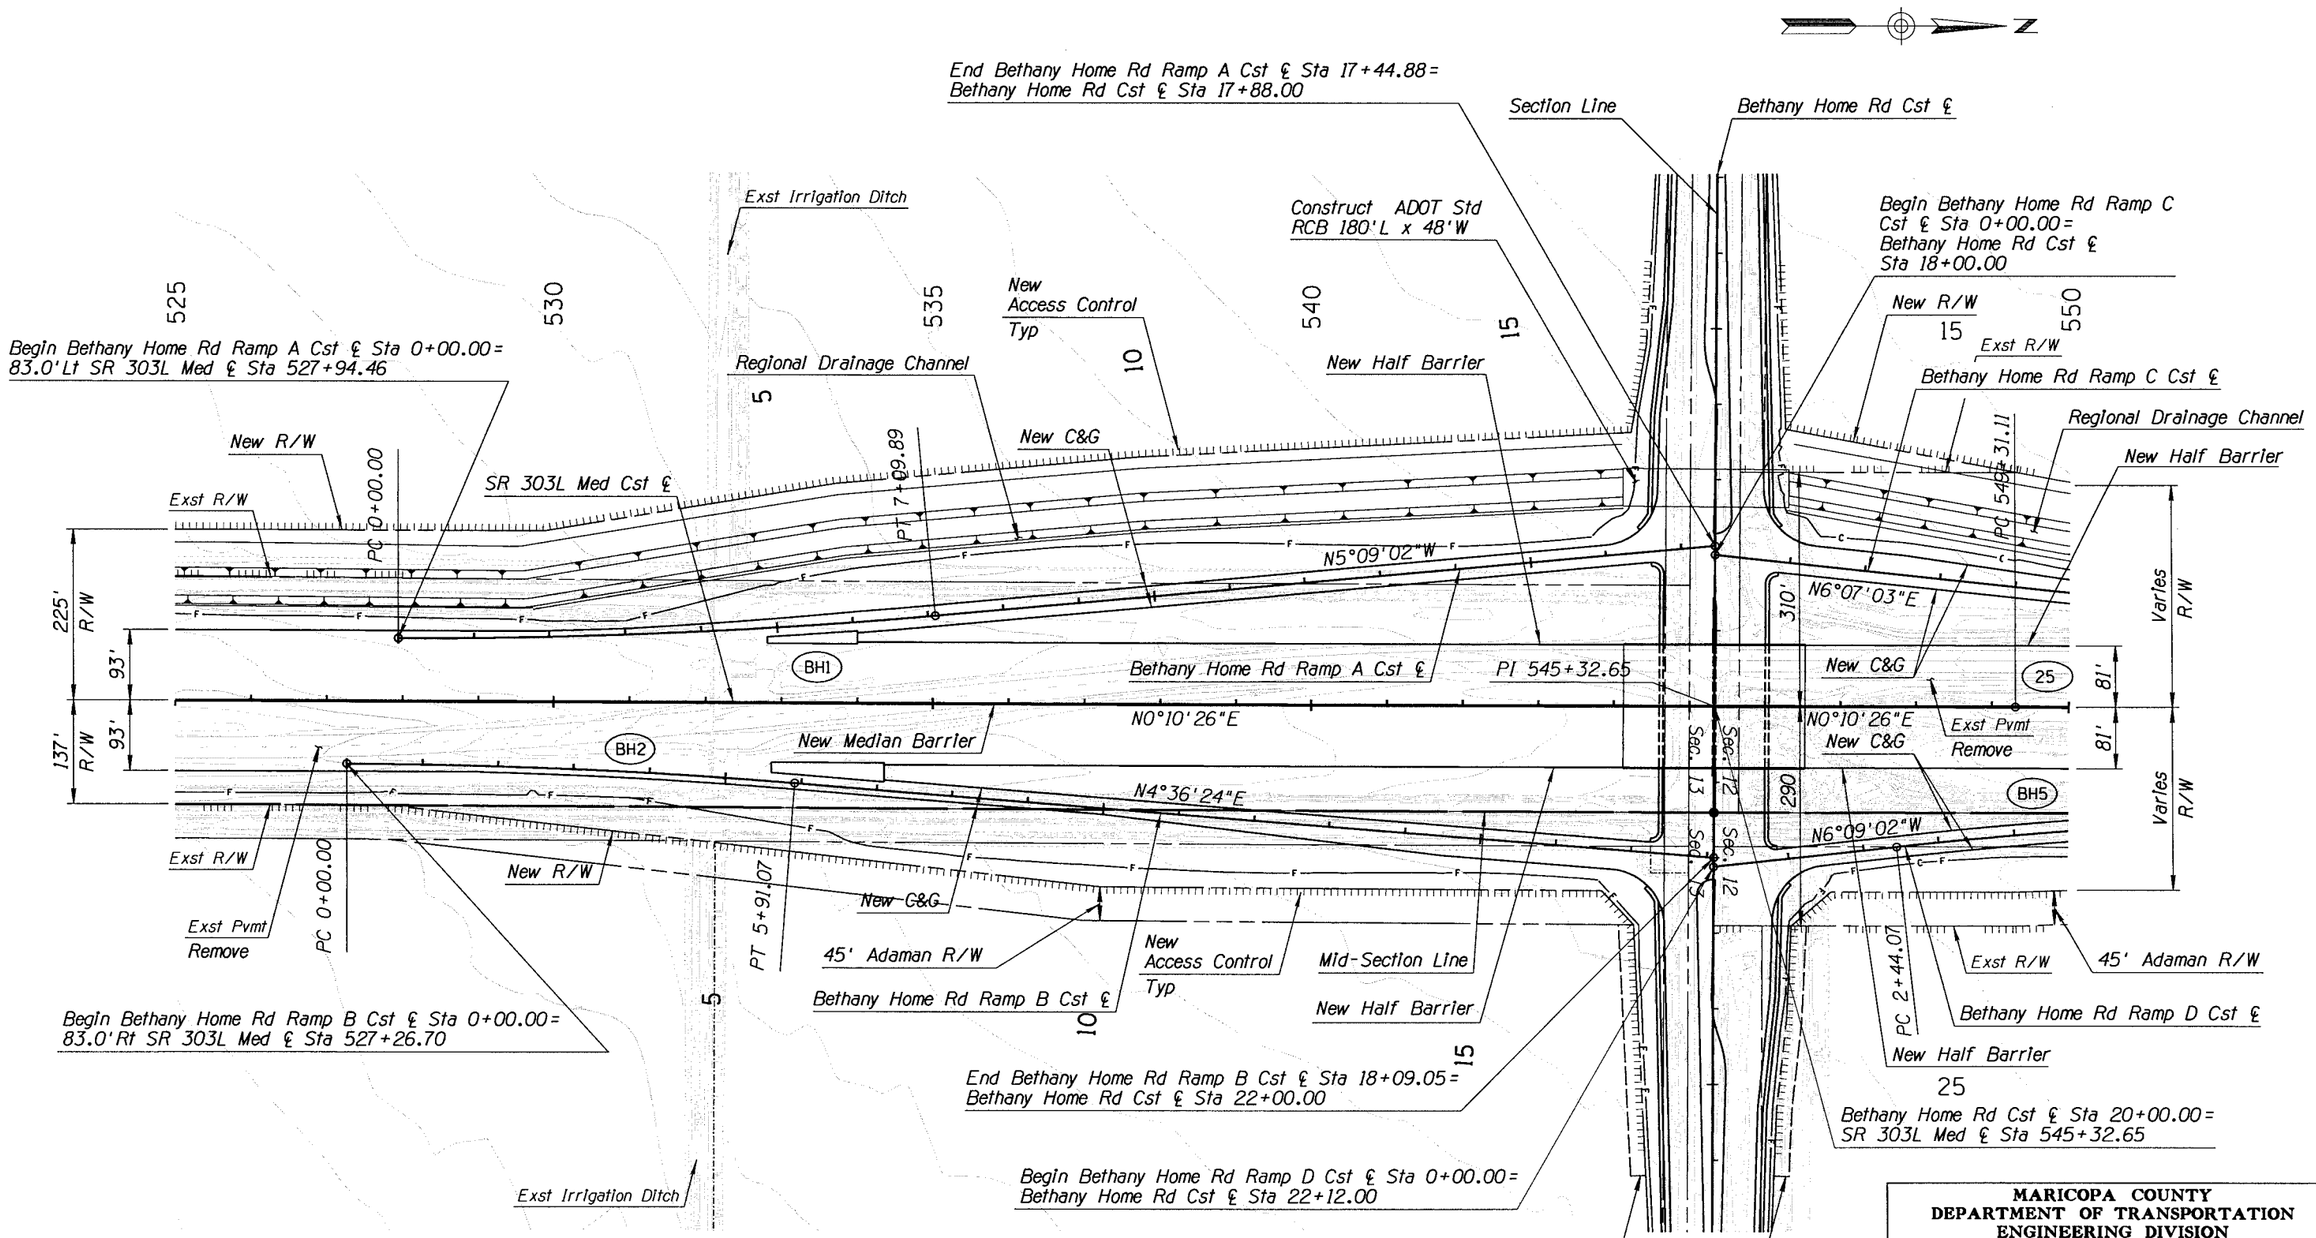

Notes:
1. For Irrigation & Well Relocations, See Irrigation Plans.
2. For Drainage Improvements, See Drainage Plans.
3. For Regional Drainage Channel & Basin Improvements, See SR 303L Channel Plans.

MARICOPA COUNTY
DEPARTMENT OF TRANSPORTATION
ENGINEERING DIVISION

SR 303L
I-10 TO US 60
WORK ORDER NO. 69016

	BY	DATE
DESIGNED	R HOOKEY	9/08
DRAWN	P T BACA	9/08
CHECKED	A SCHMERER	9/08

PRELIMINARY
NOT FOR
CONSTRUCTION

SEPT 08

URS

PLAN SHEET-SR 303L
Sta 525+00 to 550+00

SHEET OF
107 319

9/29/2008 4:27:51 PM p:\MCDOT\23443107\CADD\Plans\Ultimate\303P11.dgn

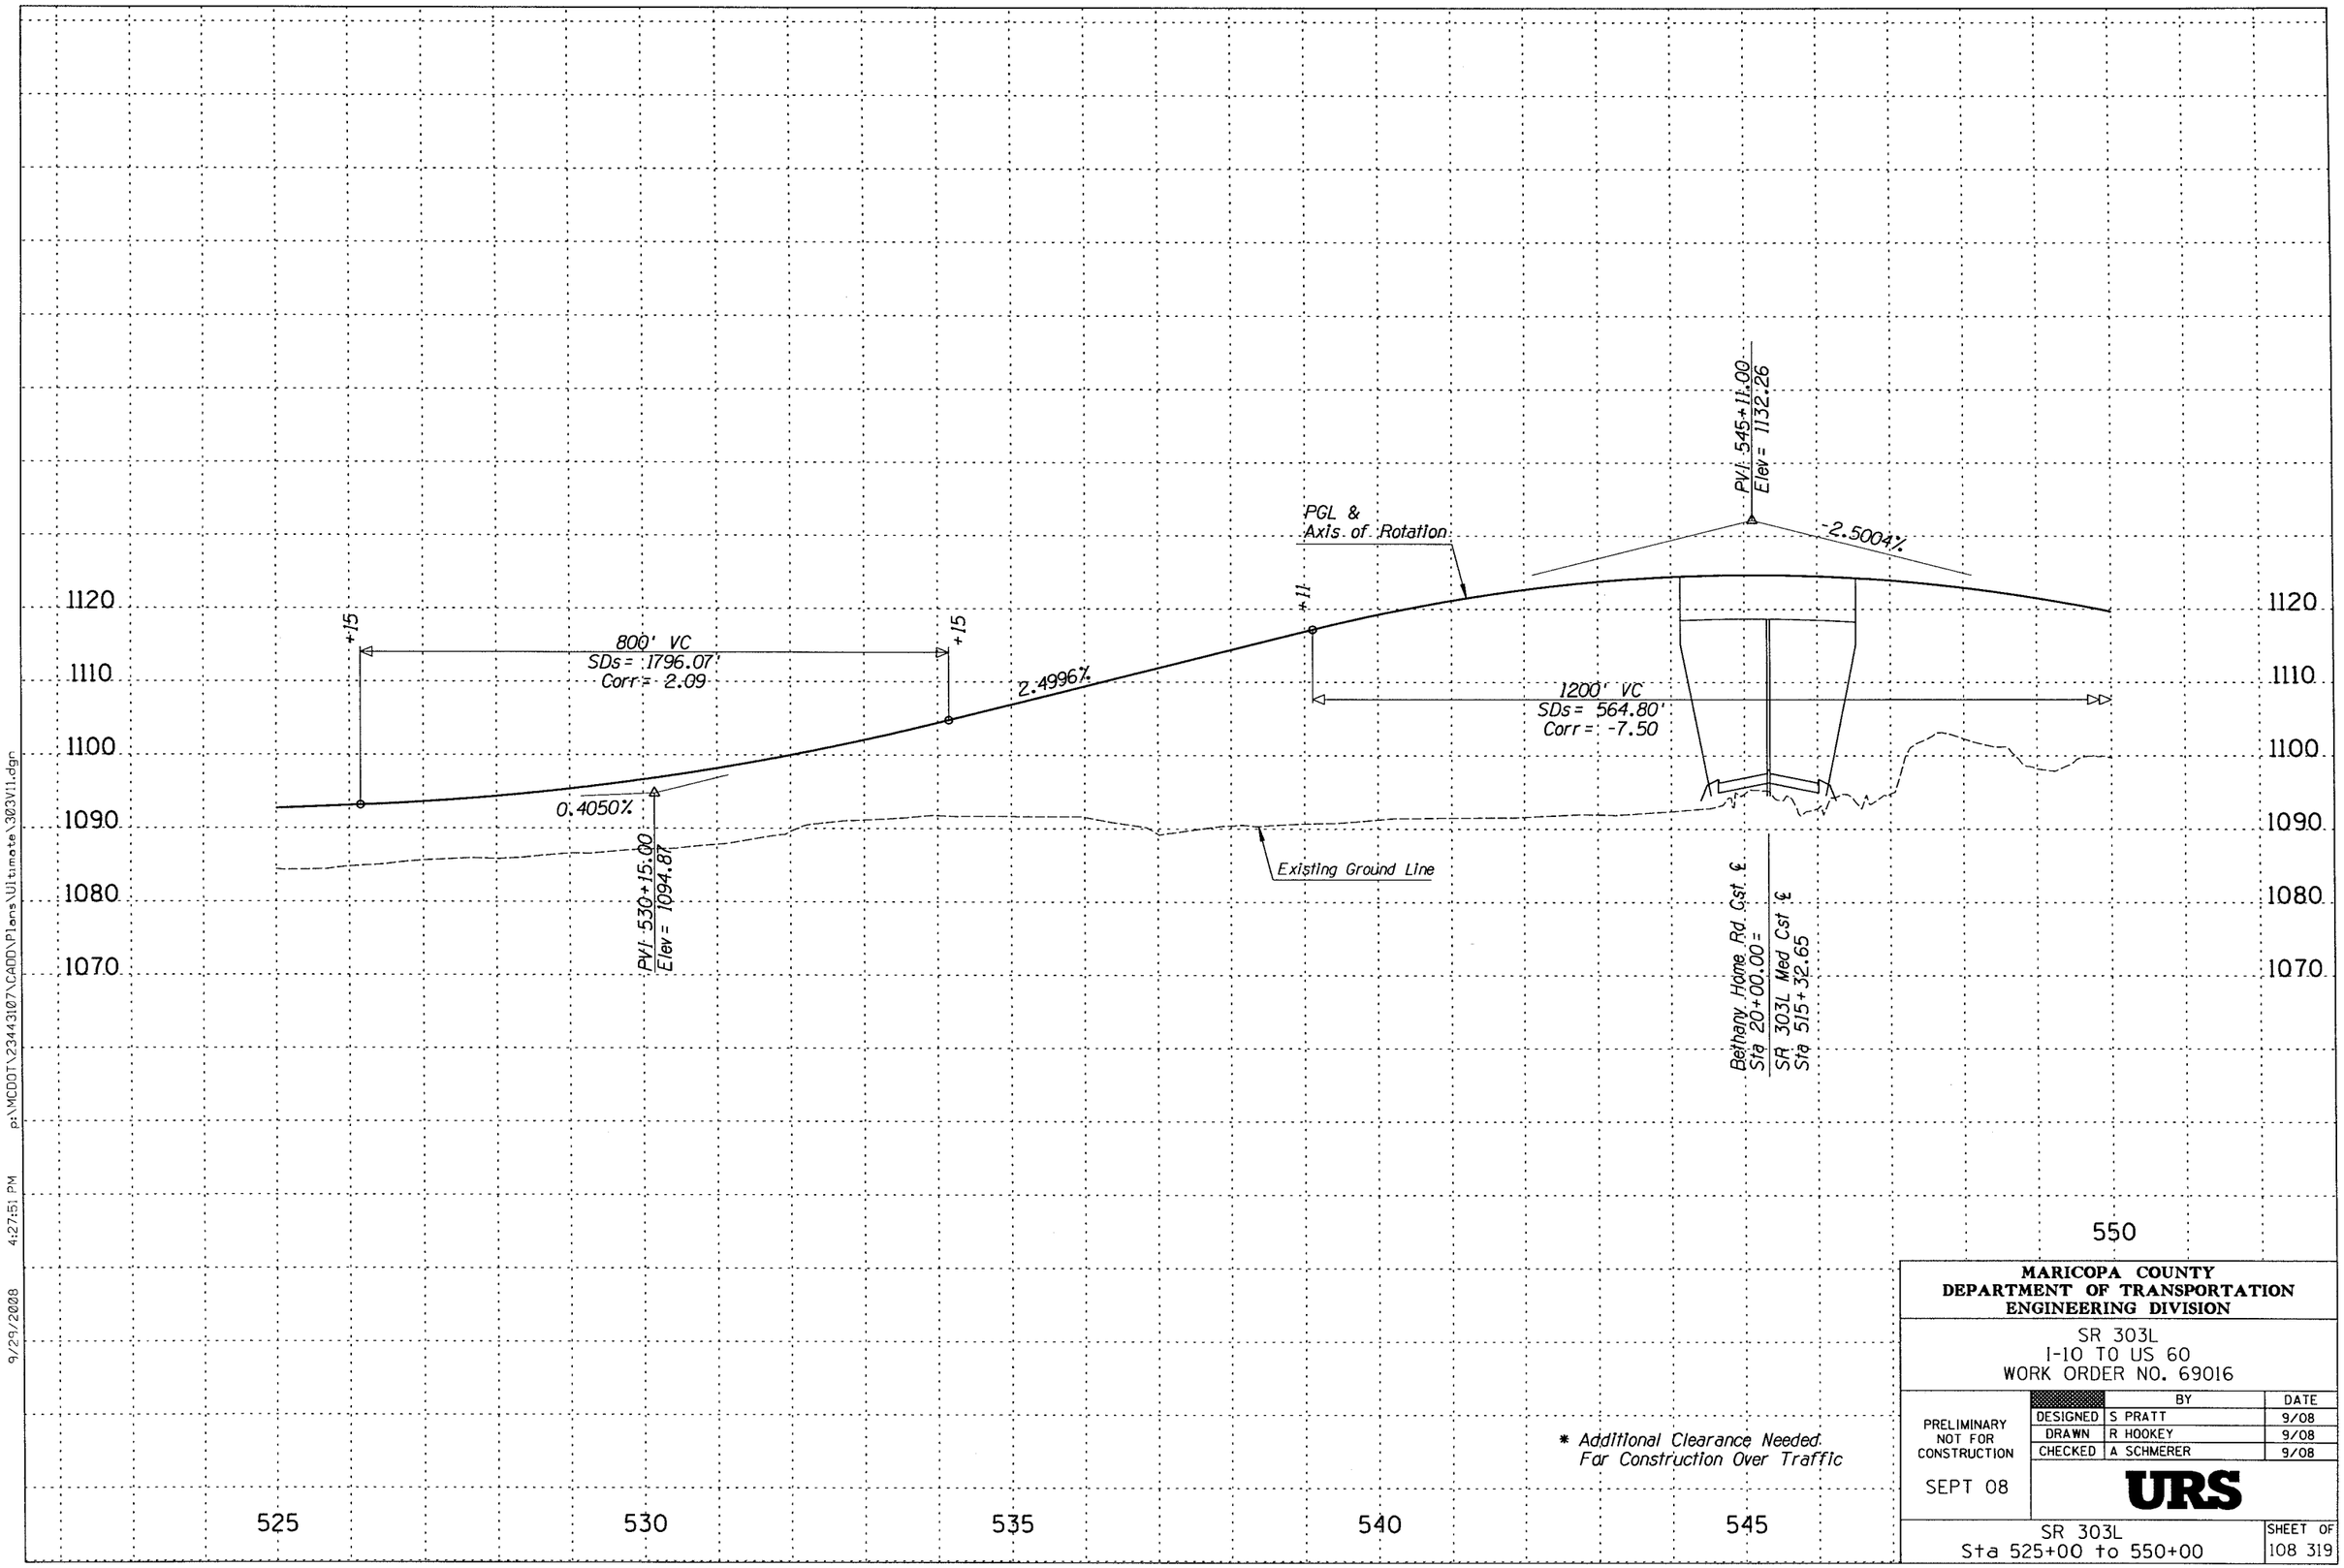

* Additional Clearance Needed For Construction Over Traffic

MARICOPA COUNTY
DEPARTMENT OF TRANSPORTATION
ENGINEERING DIVISION

SR 303L
I-10 TO US 60
WORK ORDER NO. 69016

PRELIMINARY
NOT FOR
CONSTRUCTION

SEPT 08

	BY	DATE
DESIGNED	S PRATT	9/08
DRAWN	R HOOKEY	9/08
CHECKED	A SCHMERER	9/08

URS

SR 303L
Sta 525+00 to 550+00

SHEET OF
108 319

9/29/2008 4:27:51 PM p:\MCDOT\23443107\CADD\Plans\Ultimate\303V11.dgn

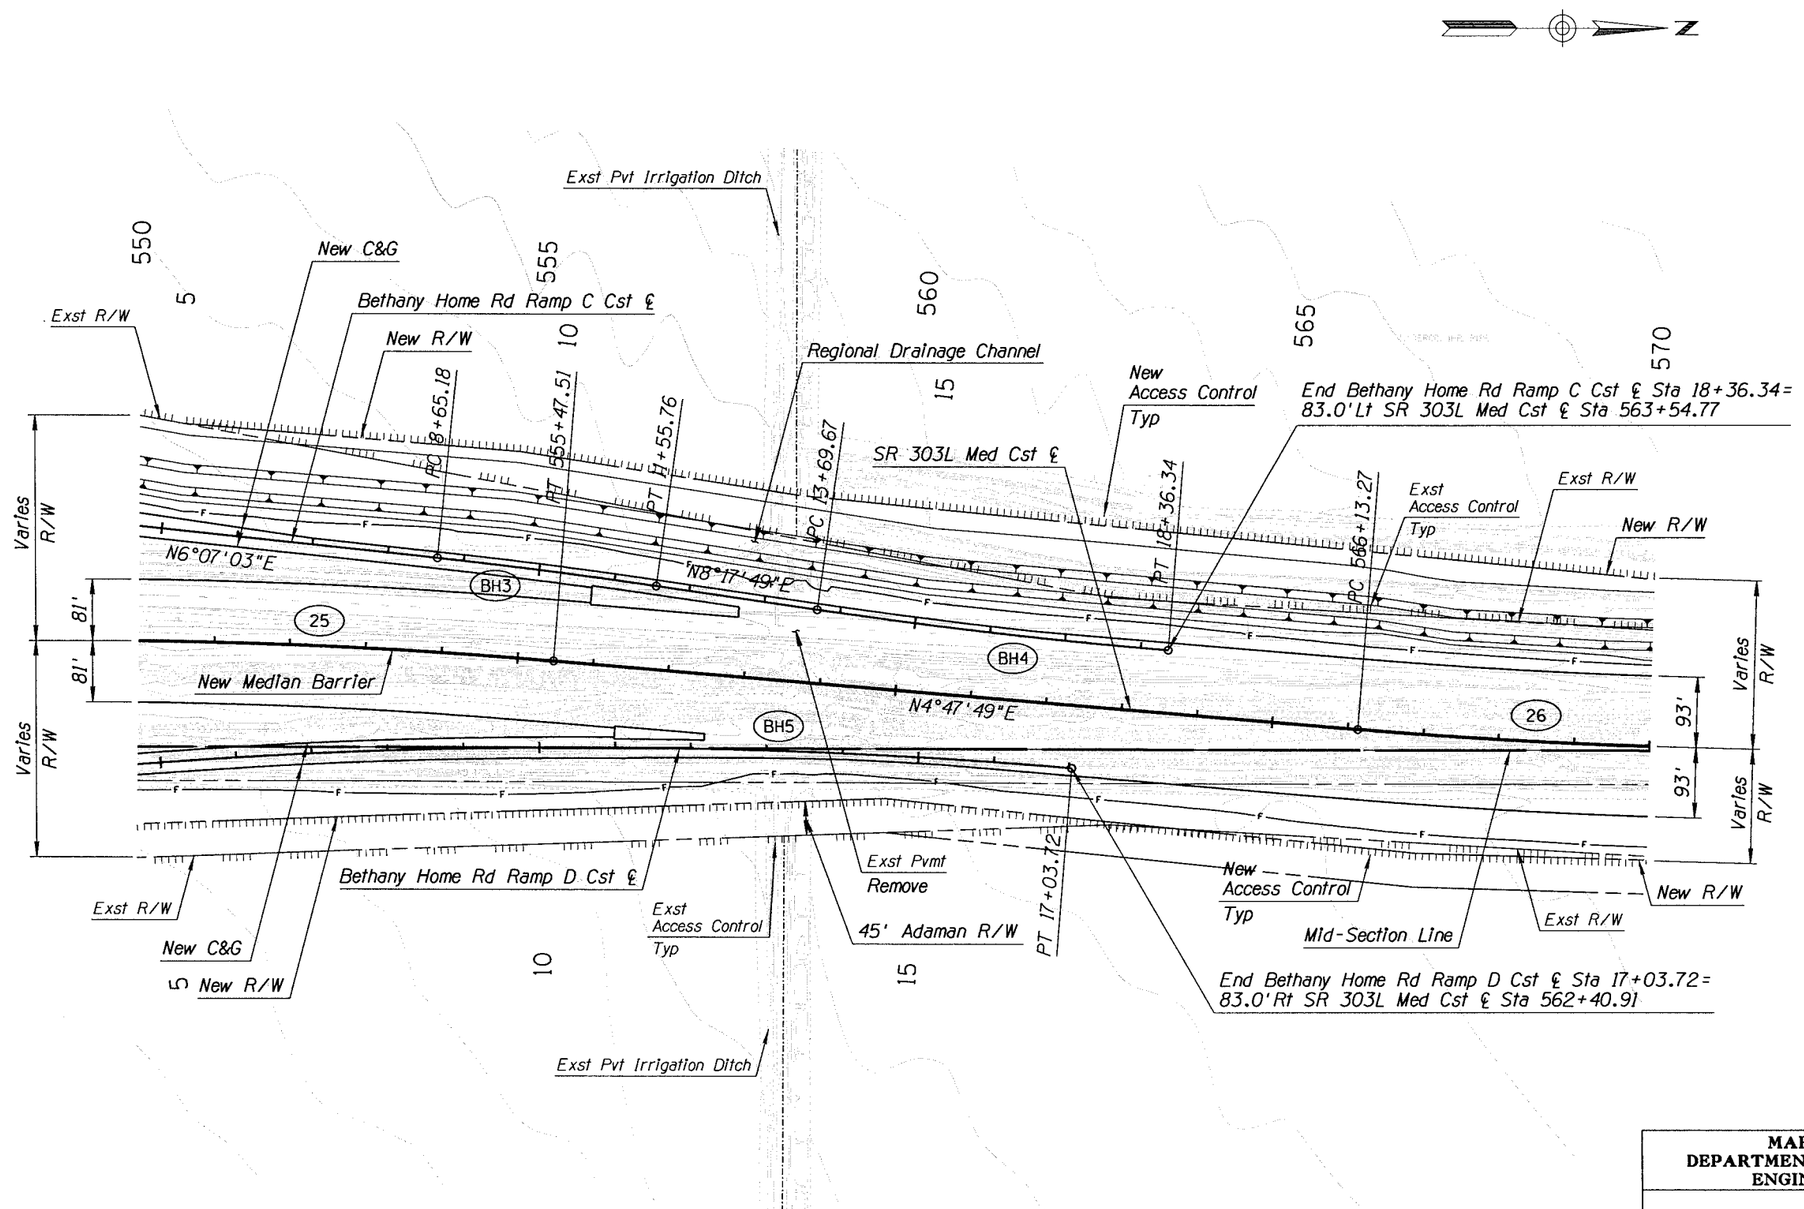

Notes:
1. For Irrigation & Well Relocations, See Irrigation Plans.
2. For Drainage Improvements, See Drainage Plans.
3. For Regional Drainage Channel & Basin Improvements, See SR 303L Channel Plans.

MARICOPA COUNTY
DEPARTMENT OF TRANSPORTATION
ENGINEERING DIVISION

SR 303L
I-10 TO US 60
WORK ORDER NO. 69016

PRELIMINARY NOT FOR CONSTRUCTION

SEPT 08

	BY	DATE
DESIGNED	R HOOKEY	9/08
DRAWN	P T BACA	9/08
CHECKED	A SCHMERER	9/08

URS

PLAN SHEET-SR 303L
Sta 550+00 to 570+00

SHEET OF 109 319

9/29/2008 4:27:52 PM p:\MCDOT\23443107\CADD\Plans\Ultimate\303P12.dgn

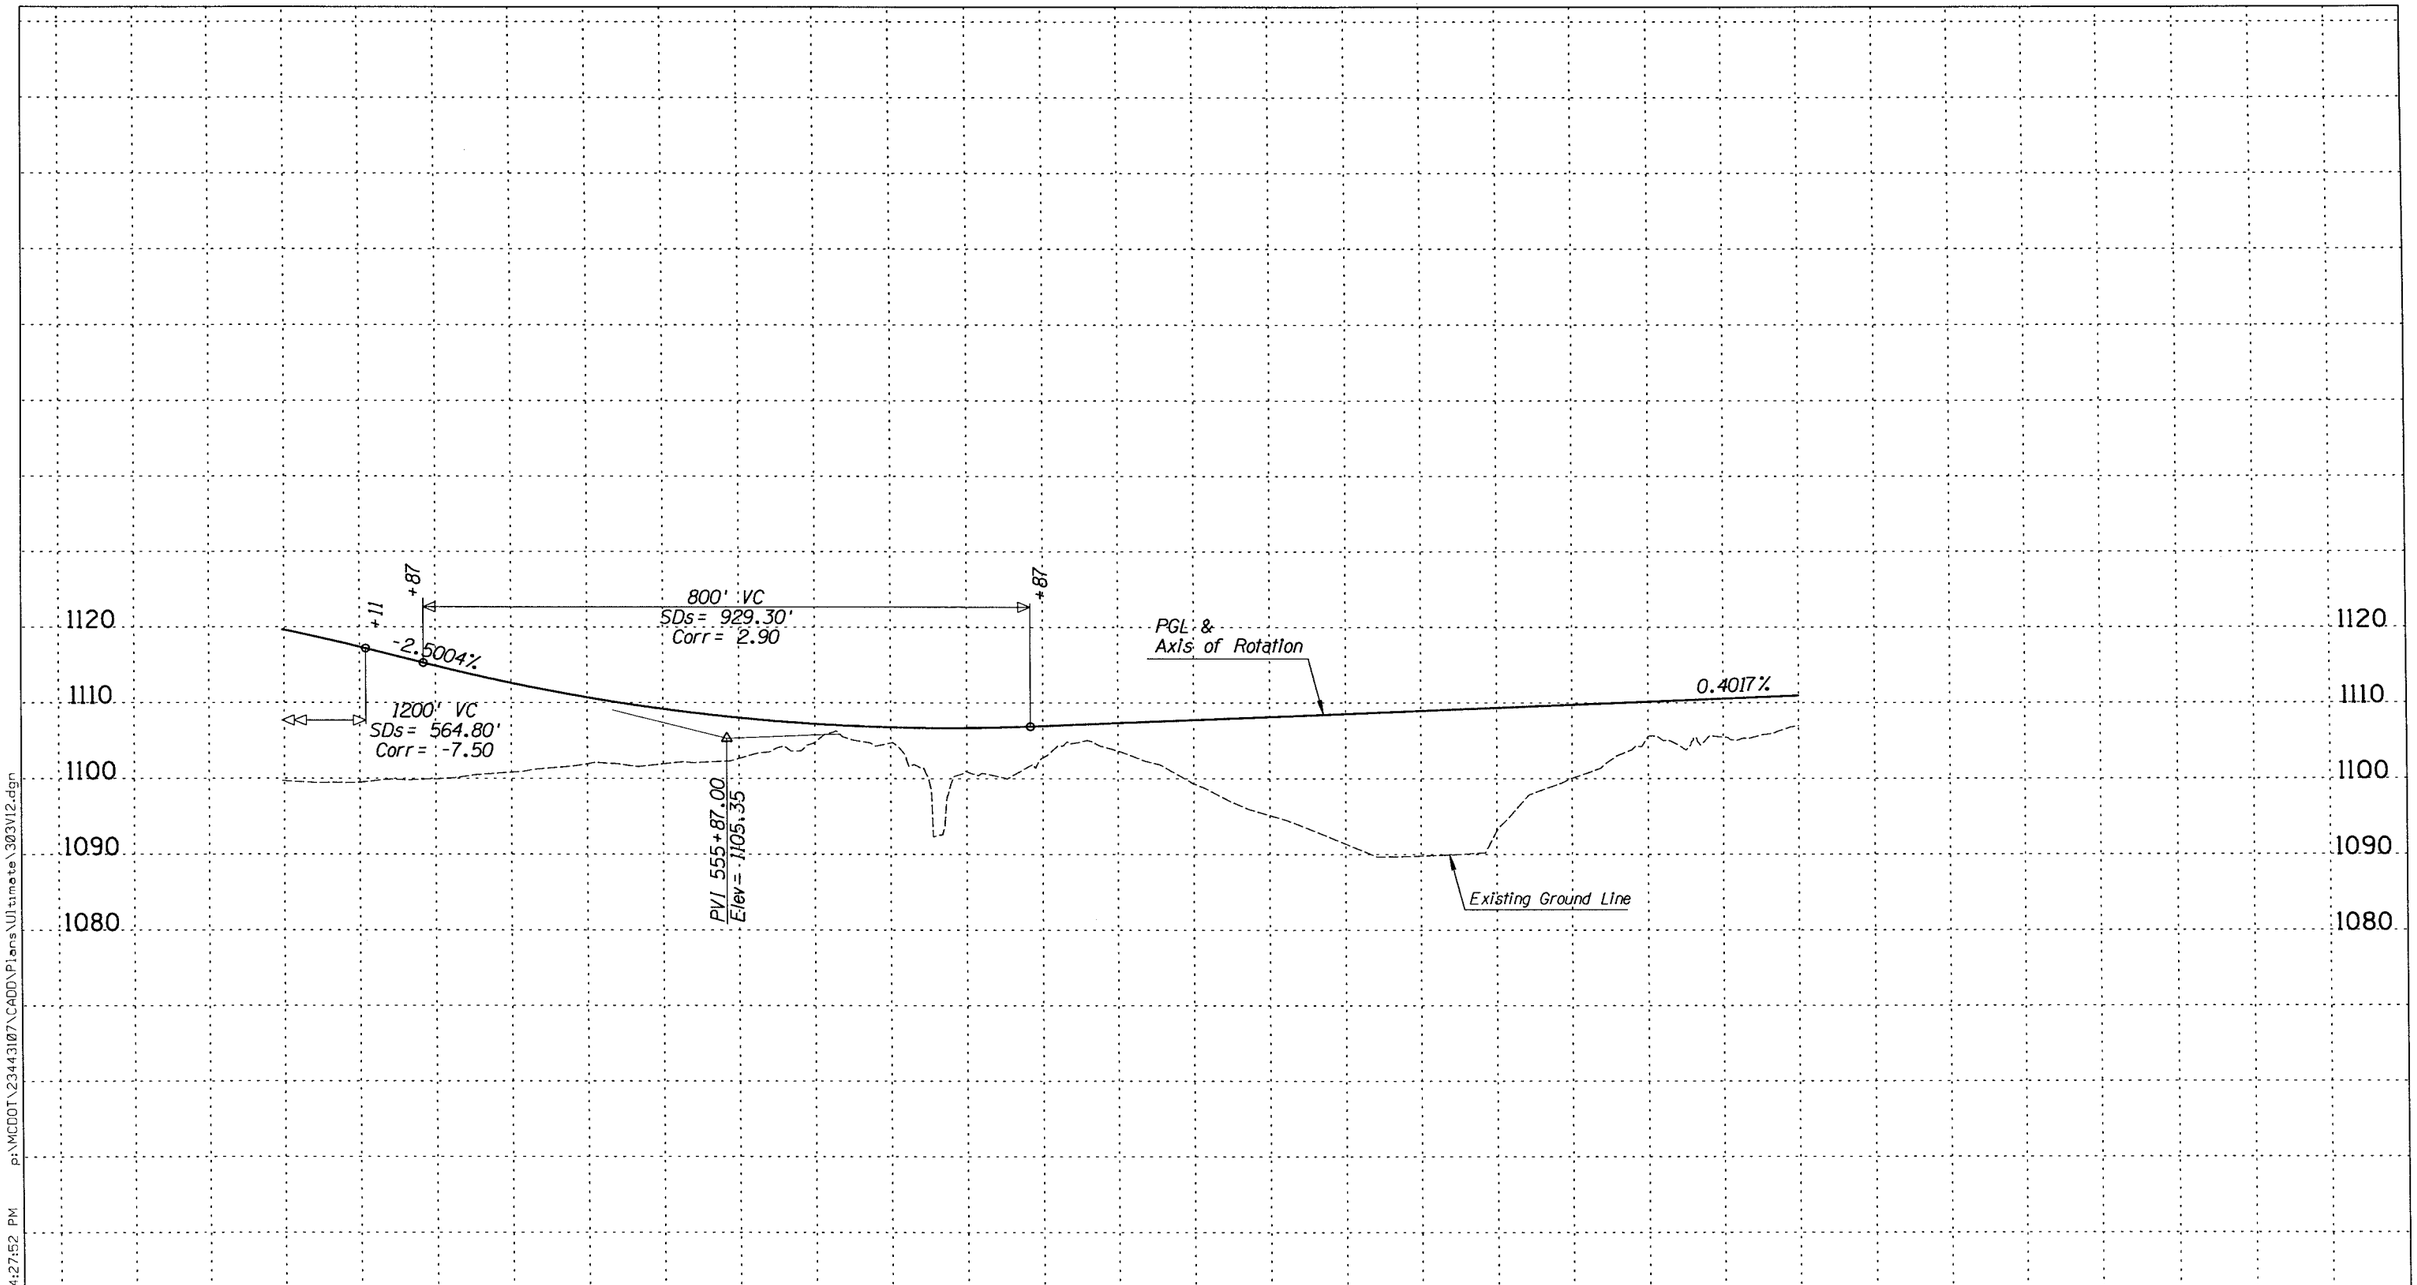

MARICOPA COUNTY
DEPARTMENT OF TRANSPORTATION
ENGINEERING DIVISION

SR 303L
I-10 TO US 60
WORK ORDER NO. 69016

		BY	DATE
PRELIMINARY NOT FOR CONSTRUCTION	DESIGNED	S PRATT	9/08
	DRAWN	R HOOKEY	9/08
	CHECKED	A SCHMERER	9/08

SEPT 08

URS

SR 303L
Sta 550+00 to 570+00

SHEET OF
110 319

9/29/2008 4:27:52 PM p:\MCDOT\23443107\CADD\Plans\Ultimate\303V12.dgn

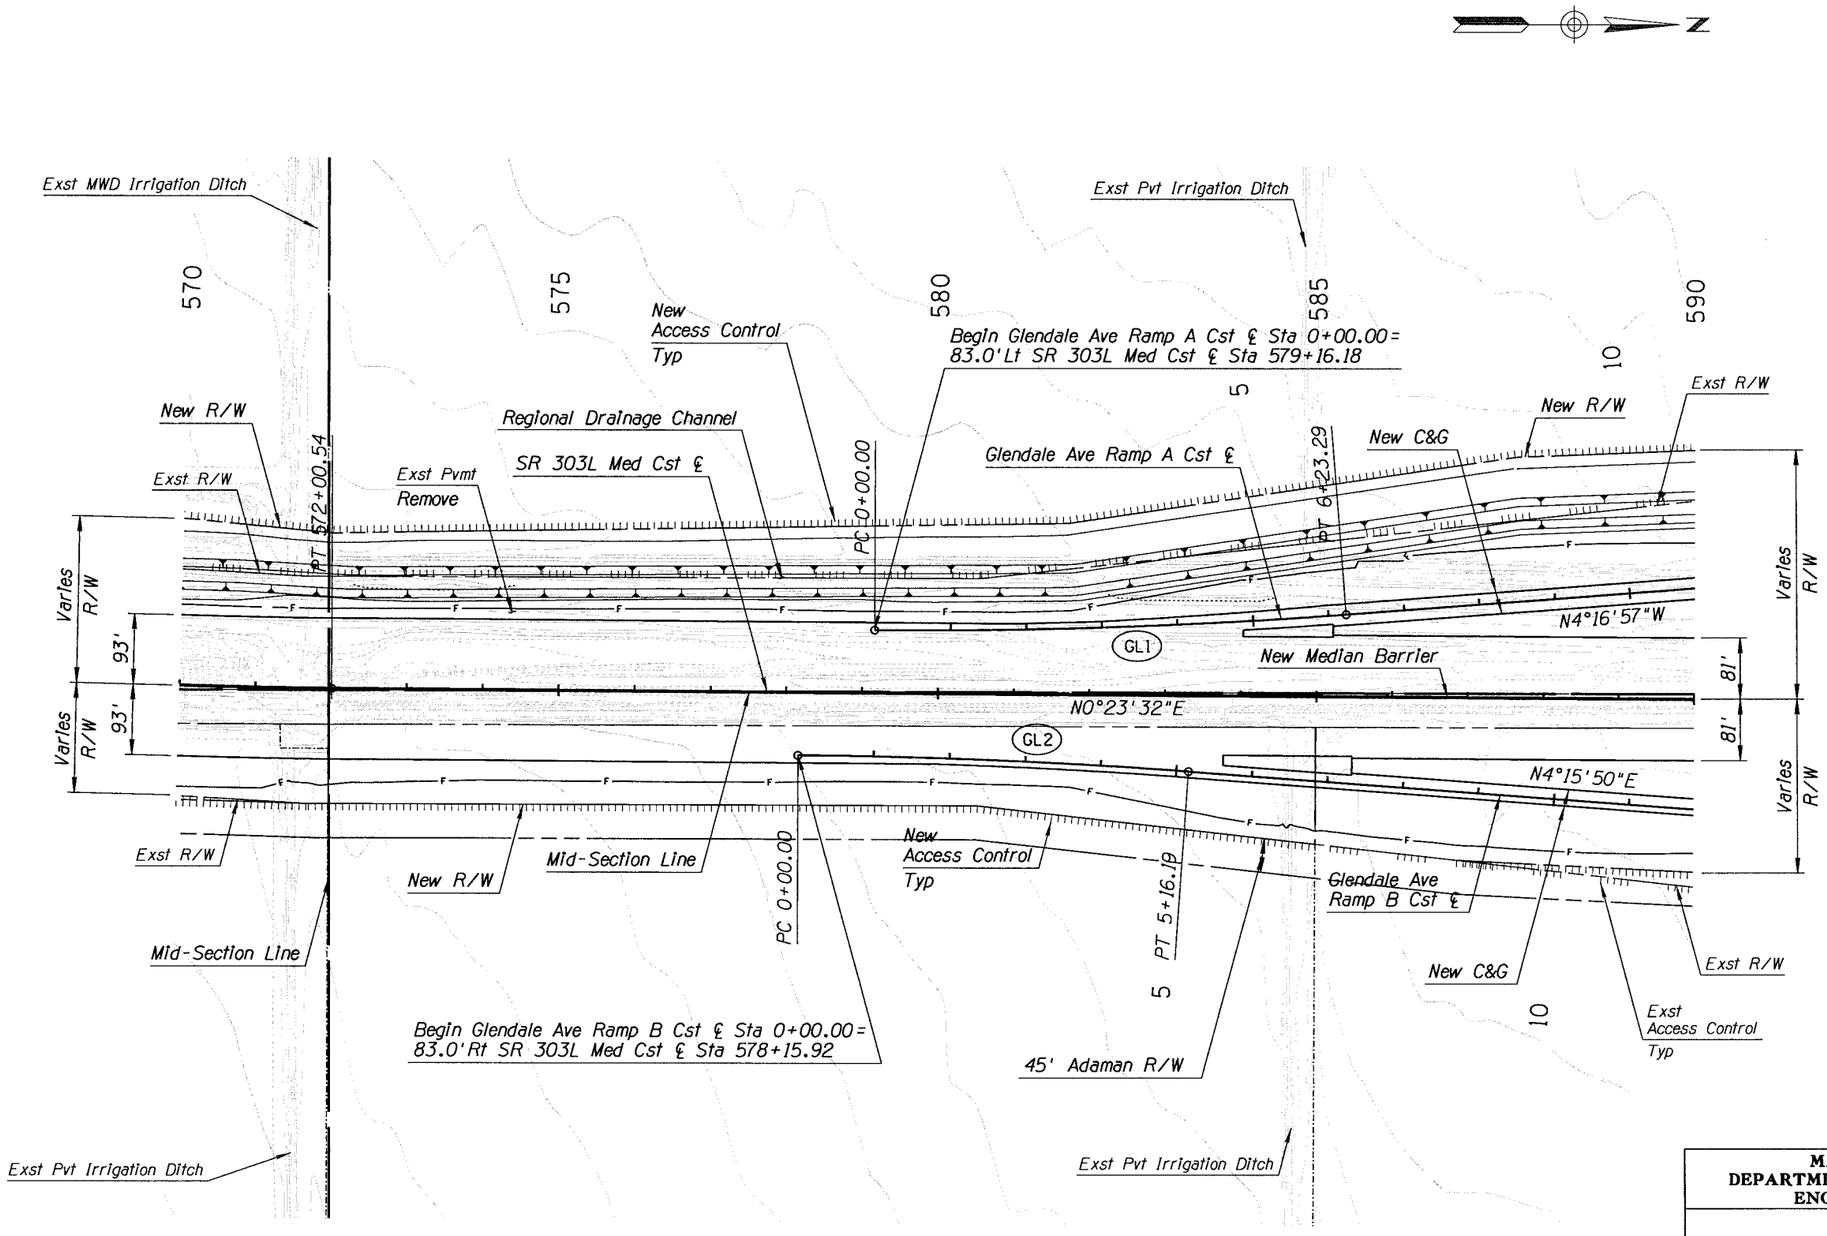

Notes:
1. For Irrigation & Well Relocations, See Irrigation Plans.
2. For Drainage Improvements, See Drainage Plans.
3. For Regional Drainage Channel & Basin Improvements, See SR 303L Channel Plans.

MARICOPA COUNTY
DEPARTMENT OF TRANSPORTATION
ENGINEERING DIVISION

SR 303L
I-10 TO US 60
WORK ORDER NO. 69016

PRELIMINARY NOT FOR CONSTRUCTION		BY	DATE
	DESIGNED	R HOOKEY	9/08
	DRAWN	P T BACA	9/08
	CHECKED	A SCHMERER	9/08
SEPT 08		URS	

PLAN SHEET-SR 303L
Sta 570+00 to 590+00

SHEET OF 111 319

9/29/2008 4:27:52 PM p:\MCDOT\23443107\CADD\Plans\Ultimate\303P13.dgn

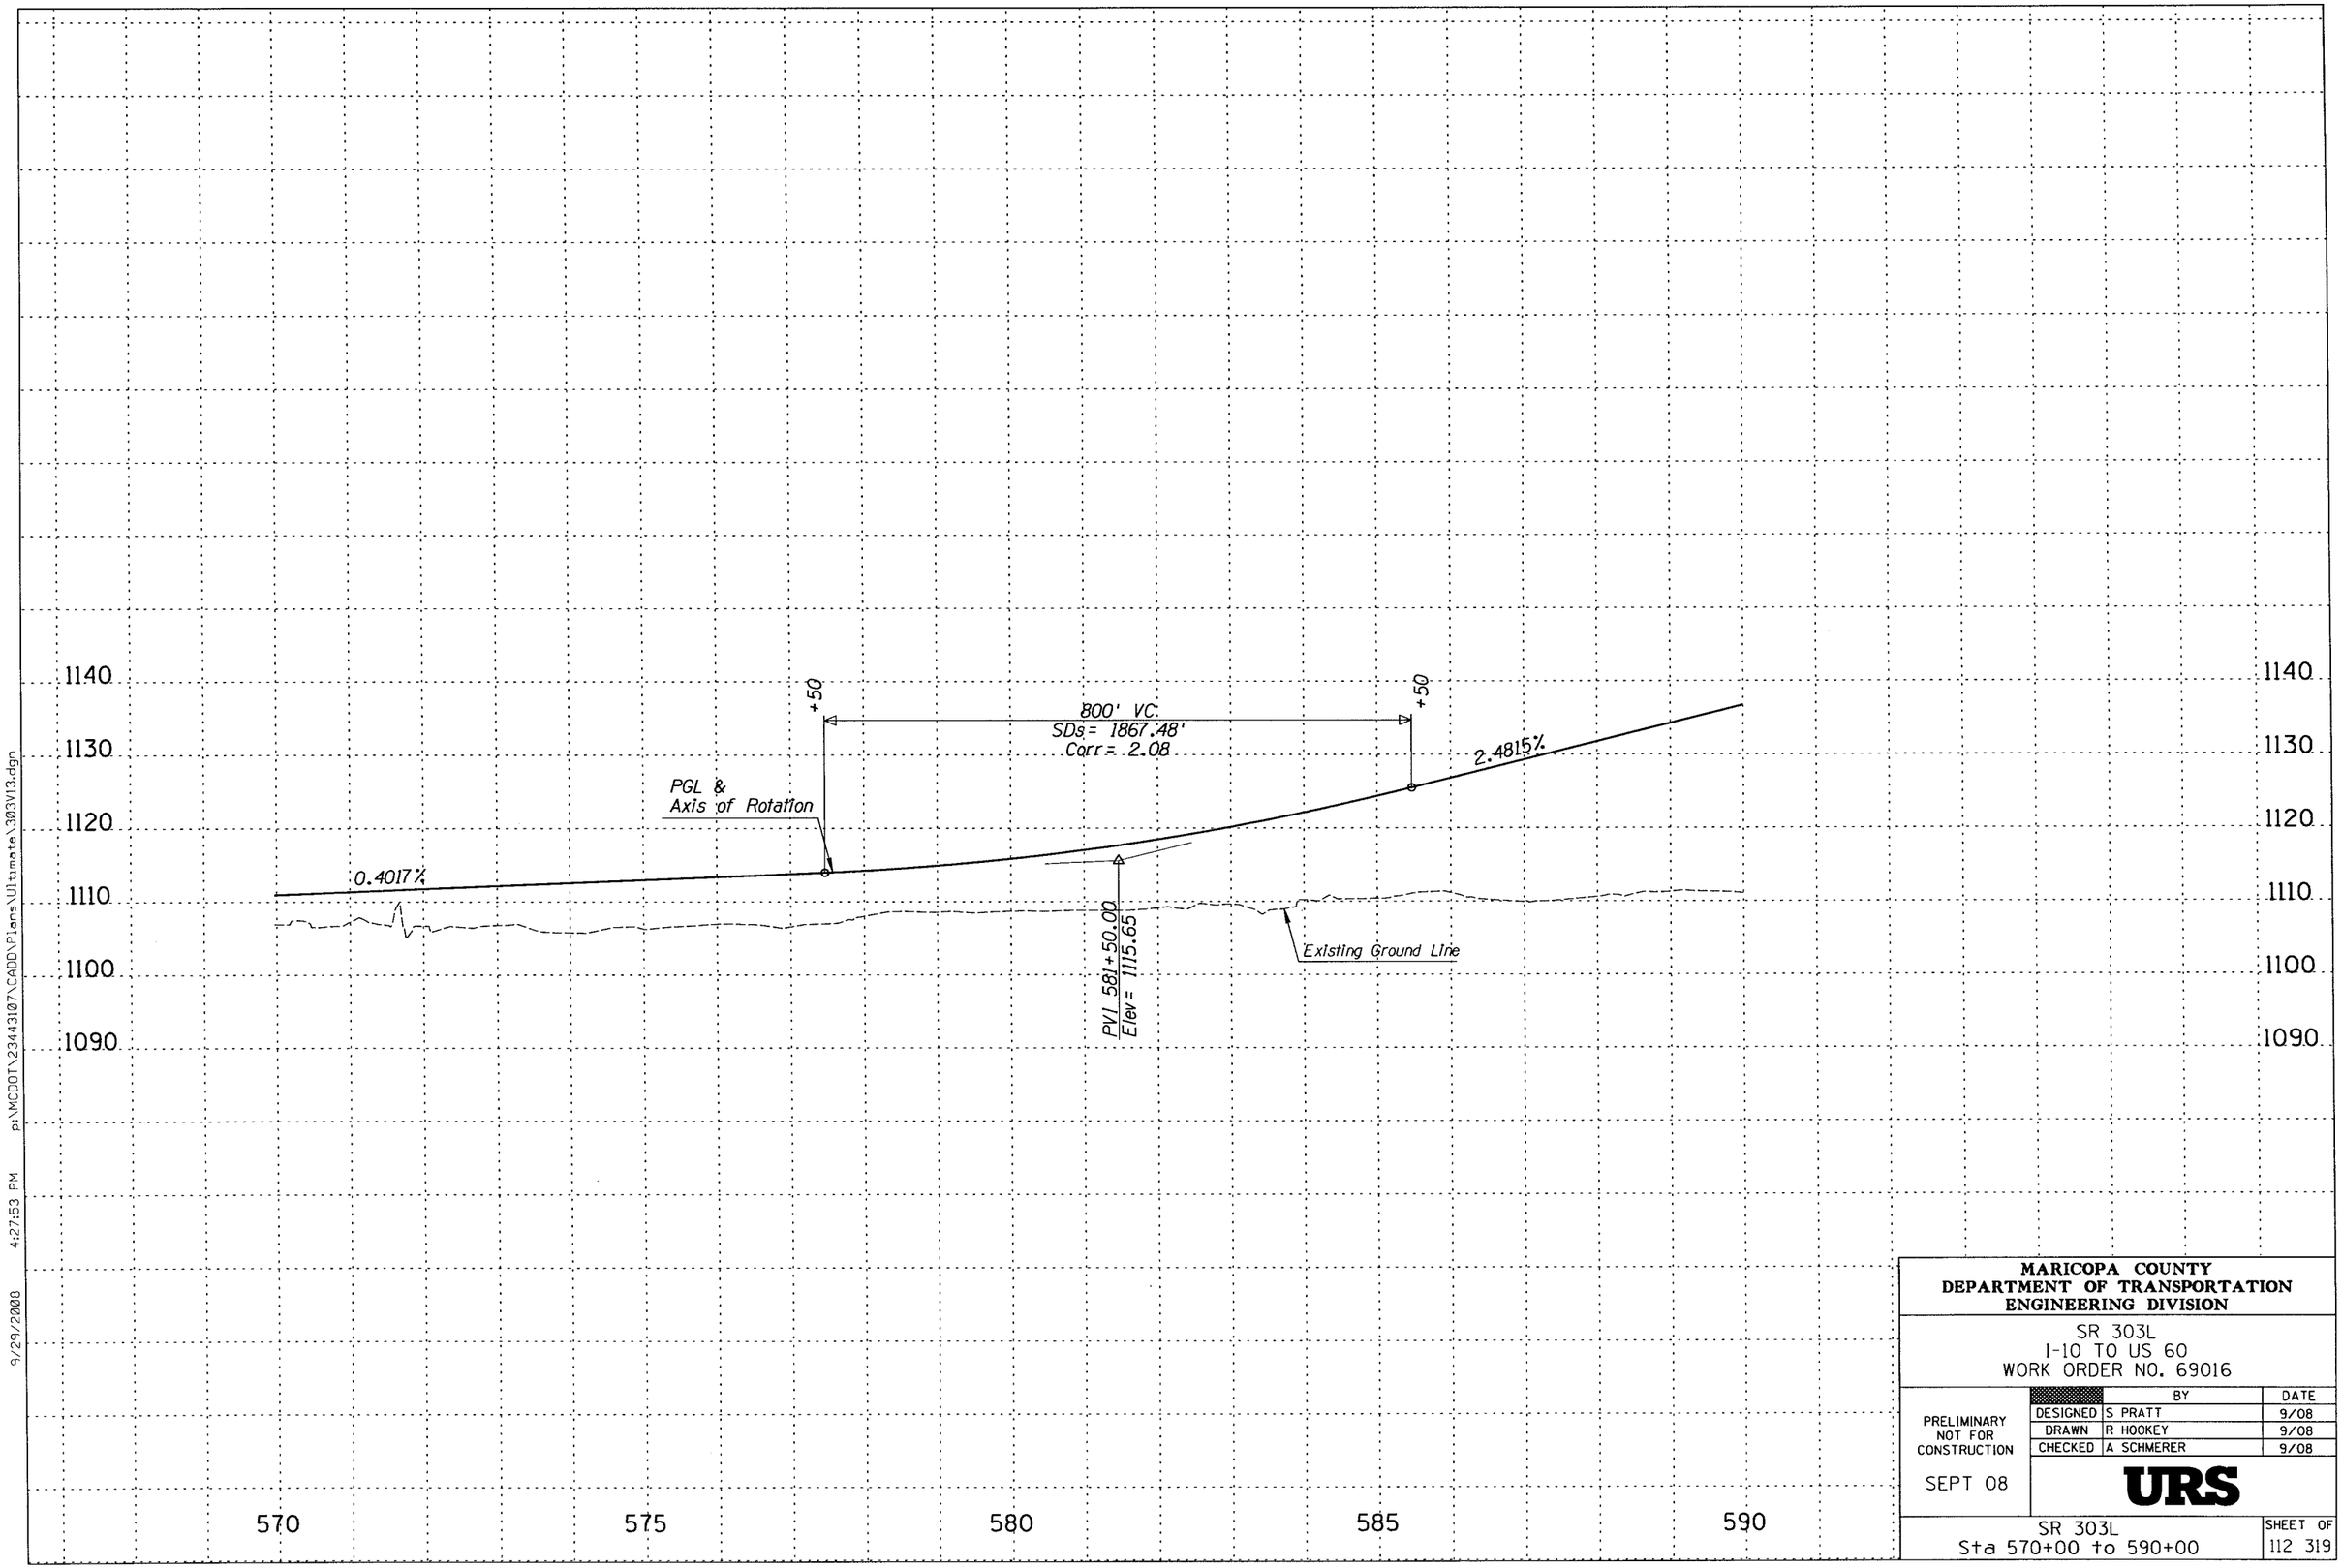

MARICOPA COUNTY
DEPARTMENT OF TRANSPORTATION
ENGINEERING DIVISION

SR 303L
I-10 TO US 60
WORK ORDER NO. 69016

	BY	DATE
DESIGNED	S PRATT	9/08
DRAWN	R HOOKEY	9/08
CHECKED	A SCHMERER	9/08

PRELIMINARY
NOT FOR
CONSTRUCTION

SEPT 08

URS

SR 303L
Sta 570+00 to 590+00

SHEET OF
112 319

9/29/2008 4:27:53 PM p:\MCDOT\23443107\CADD\Plans\Ultimate\303V13.dgn

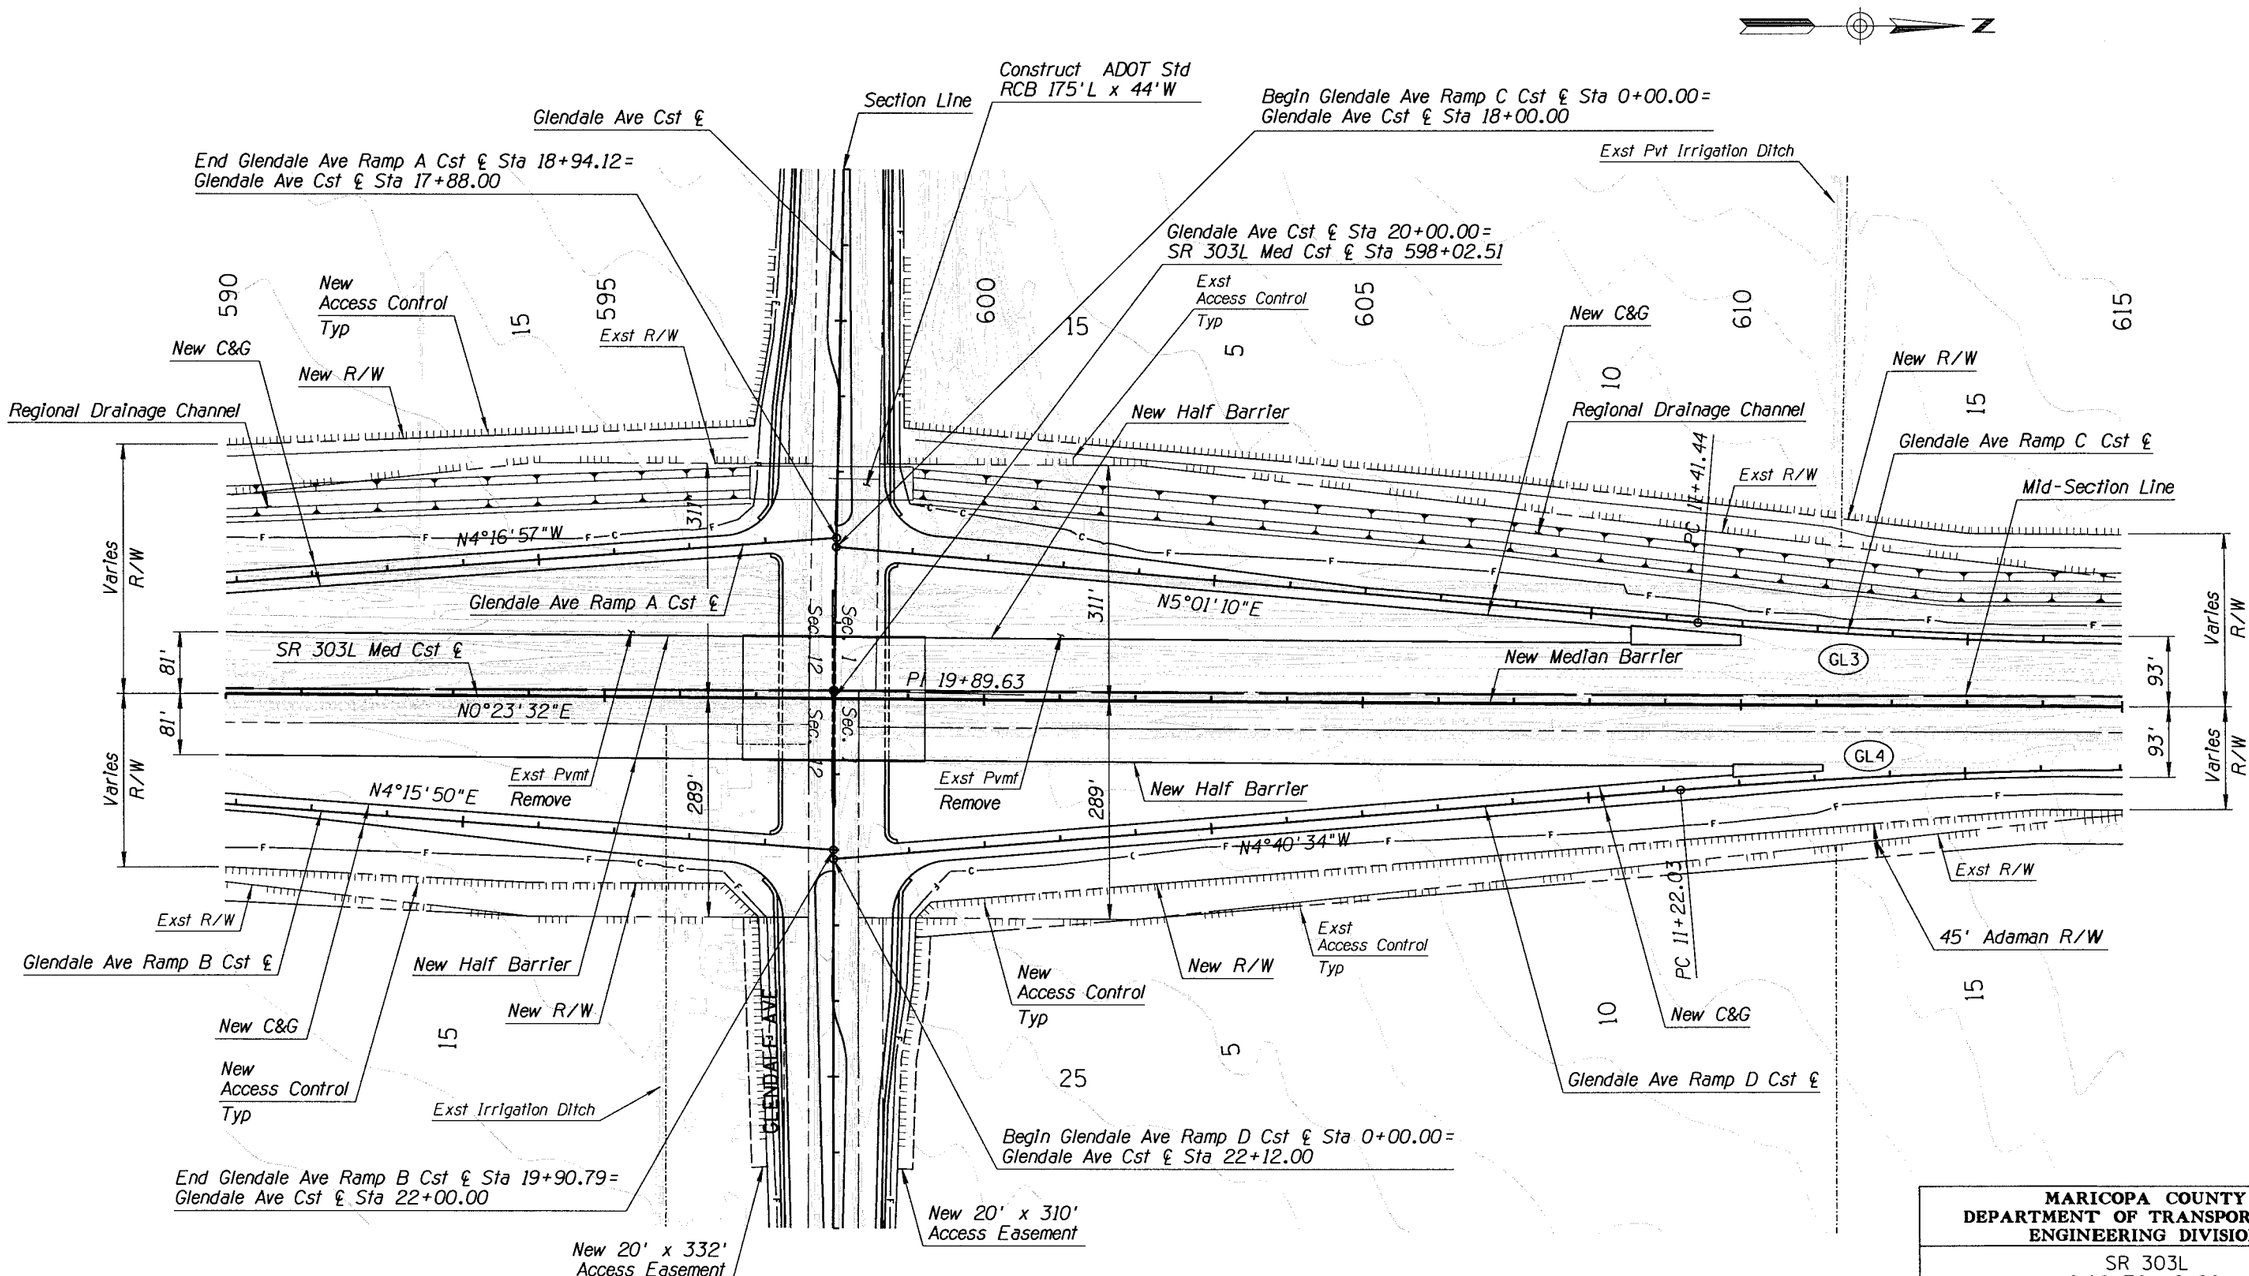

Notes:
1. For Irrigation & Well Relocations, See Irrigation Plans.
2. For Drainage Improvements, See Drainage Plans.
3. For Regional Drainage Channel & Basin Improvements, See SR 303L Channel Plans.

MARICOPA COUNTY
DEPARTMENT OF TRANSPORTATION
ENGINEERING DIVISION

SR 303L
I-10 TO US 60
WORK ORDER NO. 69016

PRELIMINARY NOT FOR CONSTRUCTION

SEPT 08

	BY	DATE
DESIGNED	R HOOKEY	9/08
DRAWN	P T BACA	9/08
CHECKED	A SCHMERER	9/08

URS

PLAN SHEET-SR 303L
Sta 590+00 to 615+00

SHEET OF 113 319

9/29/2008 4:27:53 PM p:\MCDOT\23443107\CADD\Plans\Ultimate\303P14.dgn

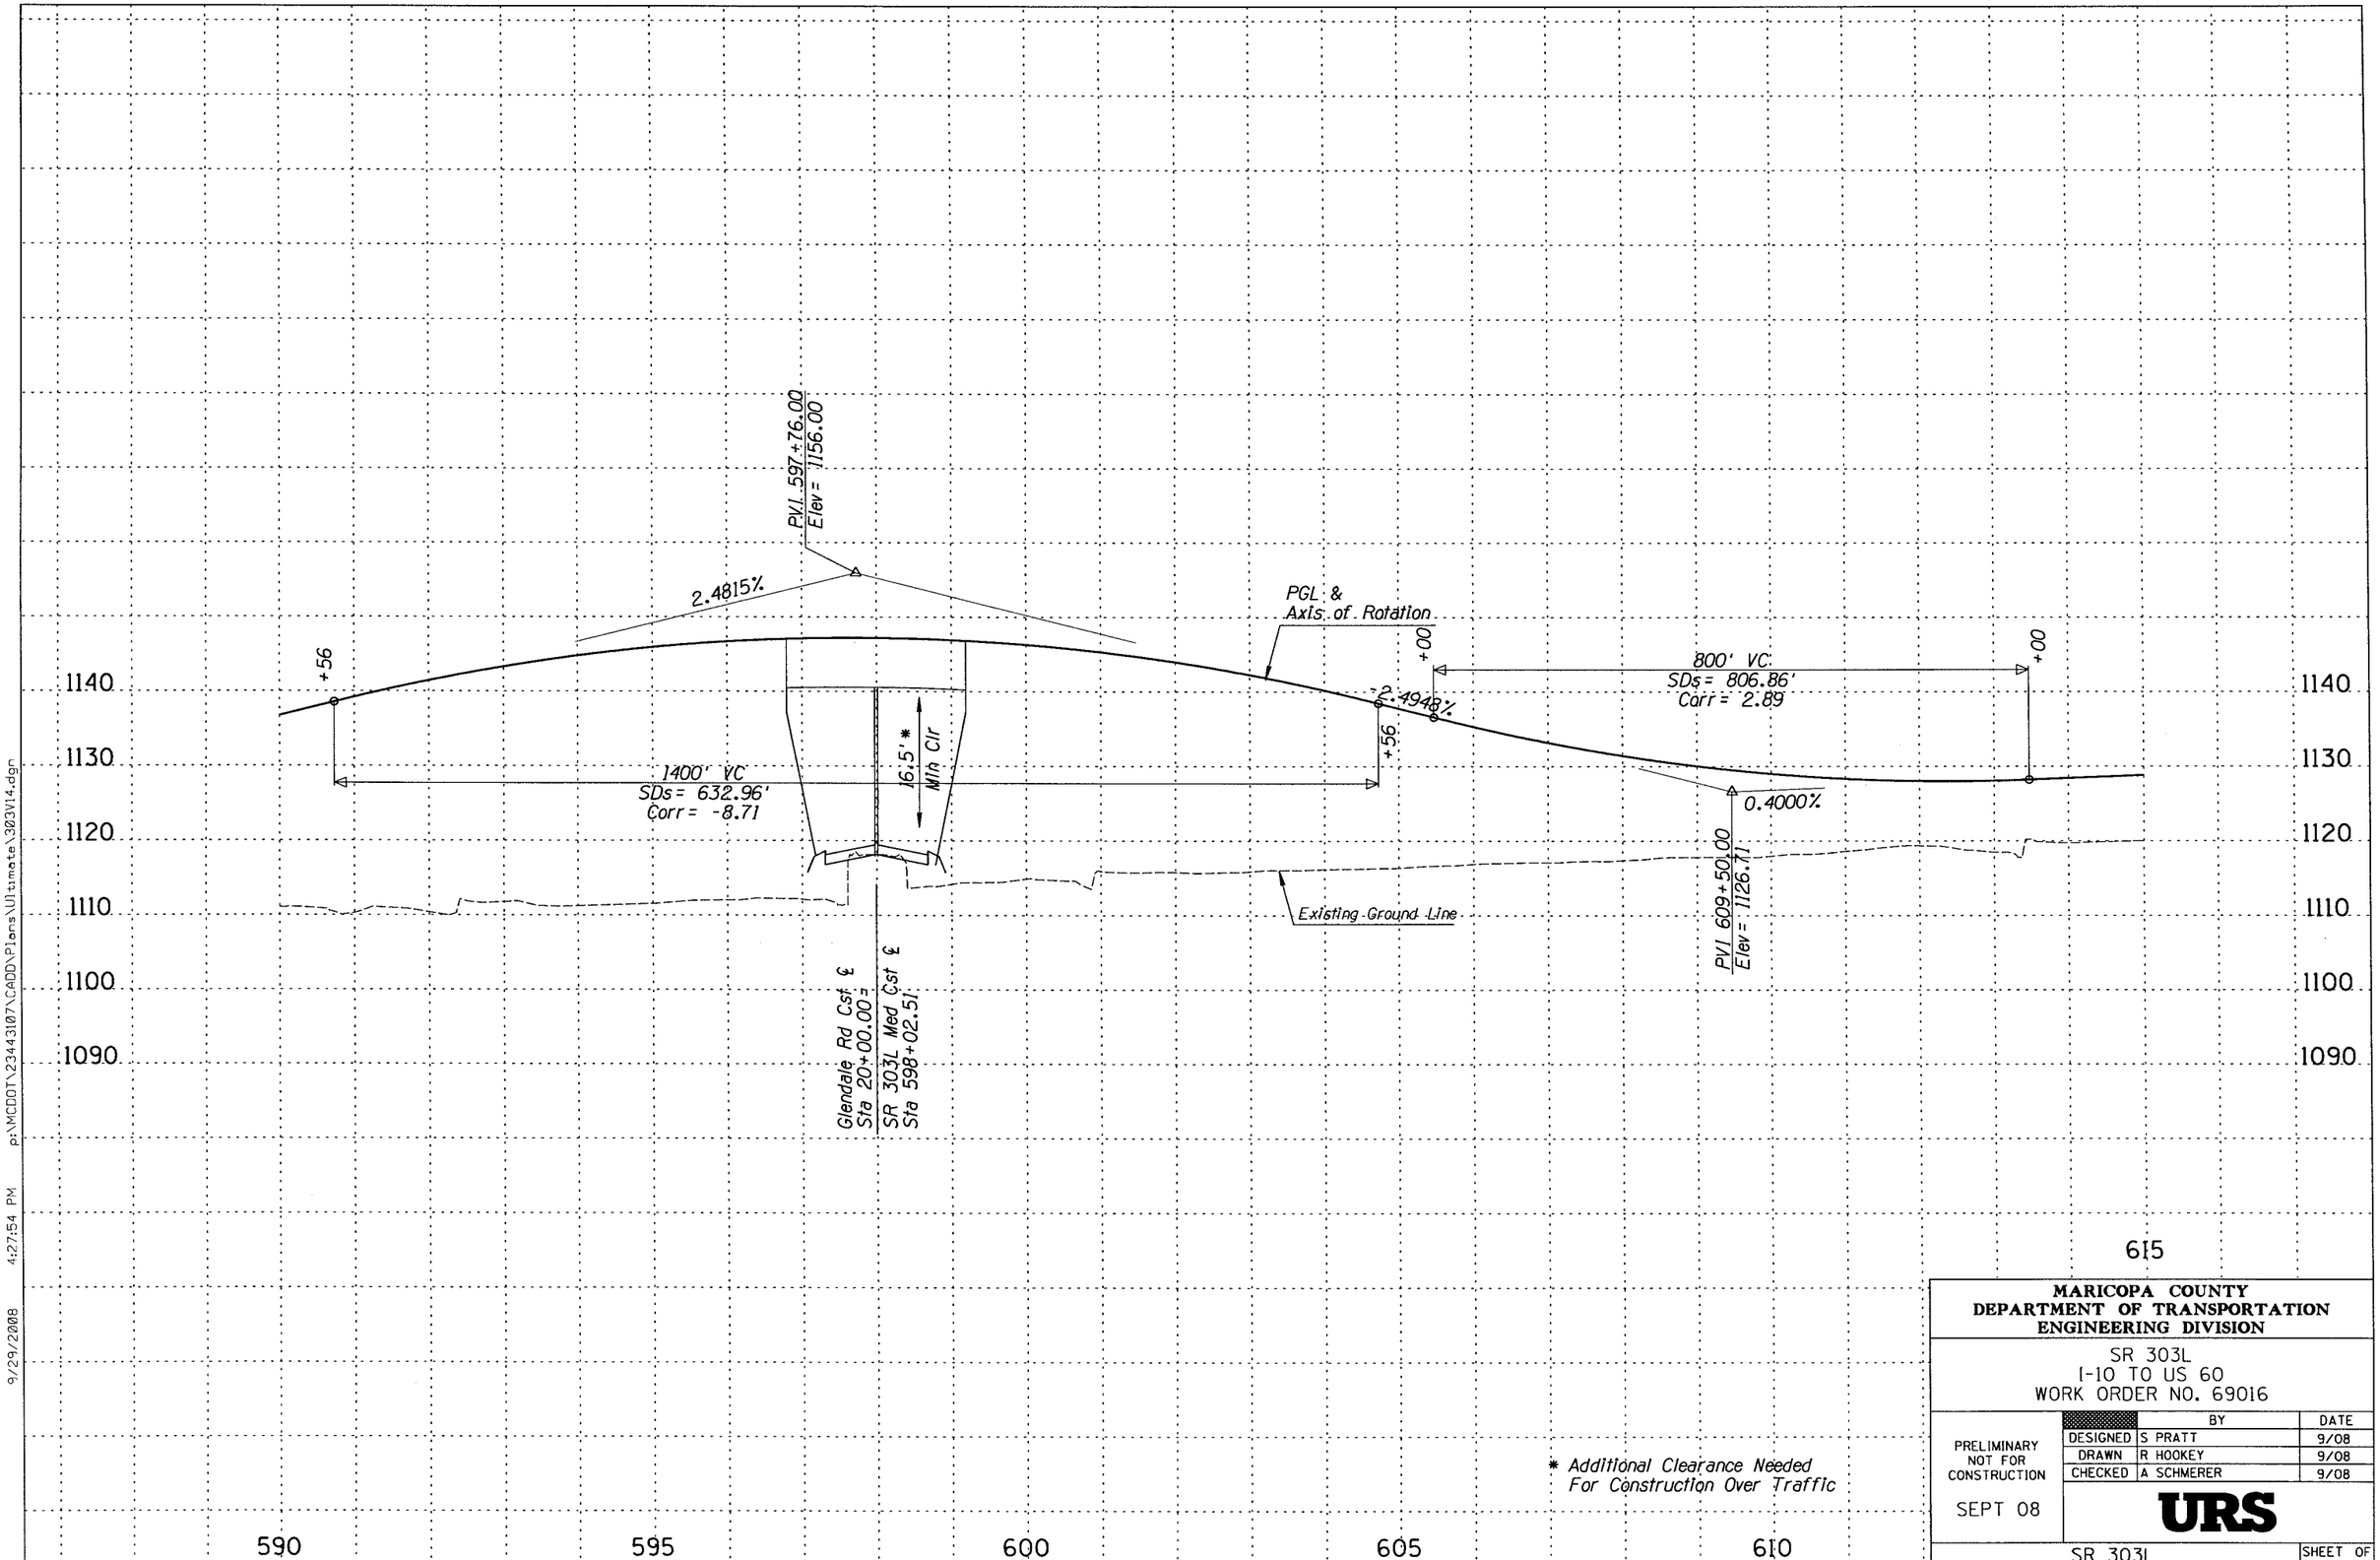

MARICOPA COUNTY
DEPARTMENT OF TRANSPORTATION
ENGINEERING DIVISION

SR 303L
I-10 TO US 60
WORK ORDER NO. 69016

PRELIMINARY
NOT FOR
CONSTRUCTION

SEPT 08

	BY	DATE
DESIGNED	S PRATT	9/08
DRAWN	R HOOKEY	9/08
CHECKED	A SCHMERER	9/08

URS

SR 303L
Sta 590+00 to 615+00

SHEET OF
114 319

9/29/2008 4:27:54 PM p:\MCDOT\23443107\CADD\Plans\Ultimate\303V14.dgn

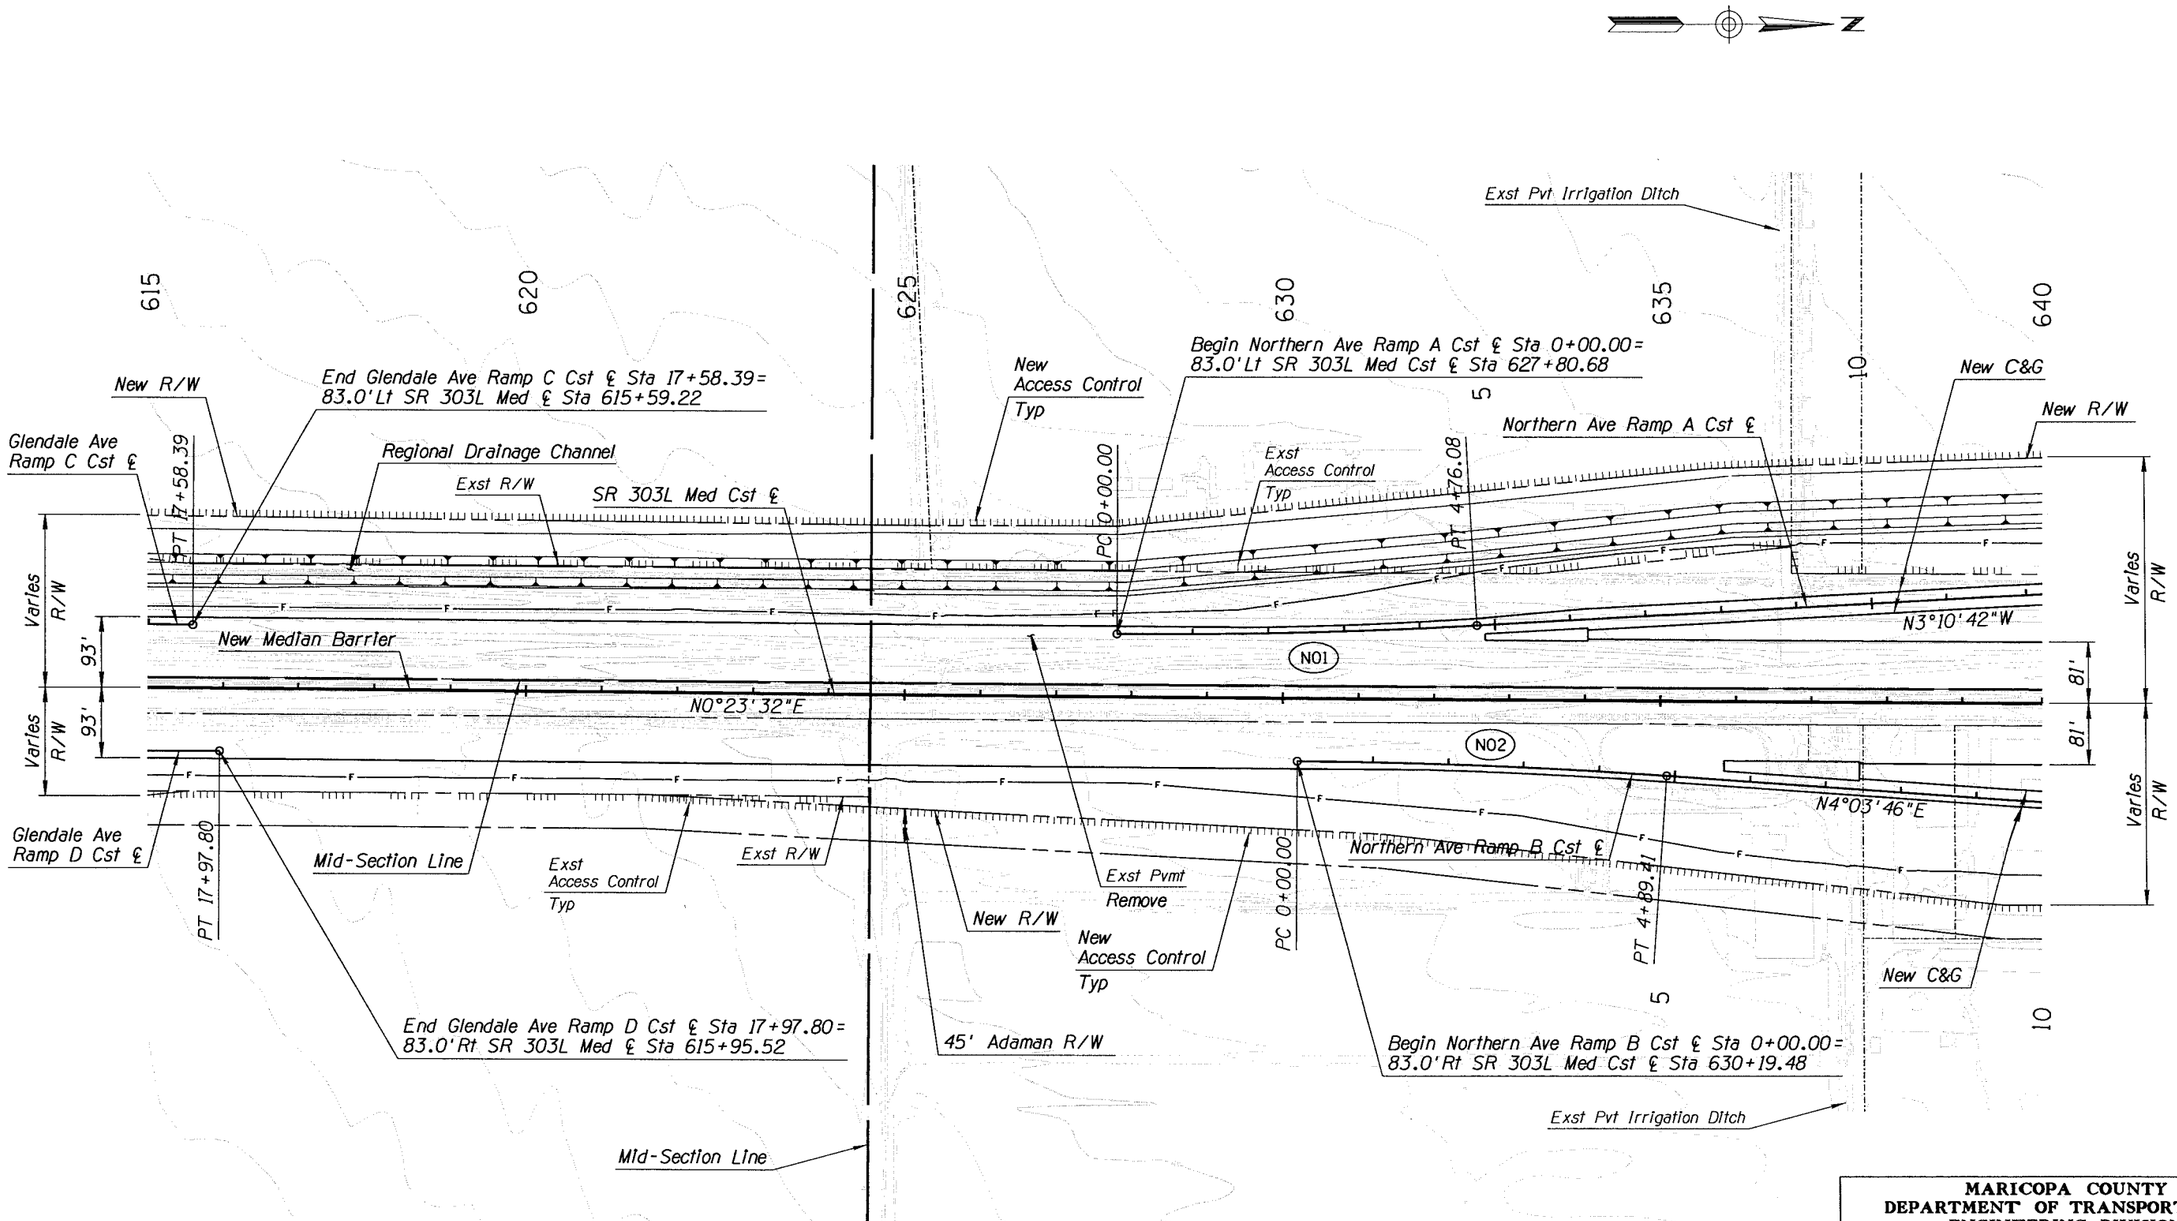

Notes:
1. For Irrigation & Well Relocations, See Irrigation Plans.
2. For Drainage Improvements, See Drainage Plans.
3. For Regional Drainage Channel & Basin Improvements, See SR 303L Channel Plans.

MARICOPA COUNTY
DEPARTMENT OF TRANSPORTATION
ENGINEERING DIVISION

SR 303L
I-10 TO US 60
WORK ORDER NO. 69016

	BY	DATE
DESIGNED	R HOOKEY	9/08
DRAWN	P T BACA	9/08
CHECKED	A SCHMERER	9/08

PRELIMINARY
NOT FOR
CONSTRUCTION

SEPT 08

URS

PLAN SHEET-SR 303L
Sta 615+00 to 640+00

SHEET OF
115 319

9/29/2008 4:27:54 PM p:\MCDOT\23443107\CADD\Plans\Ultimate\303P15.dgn

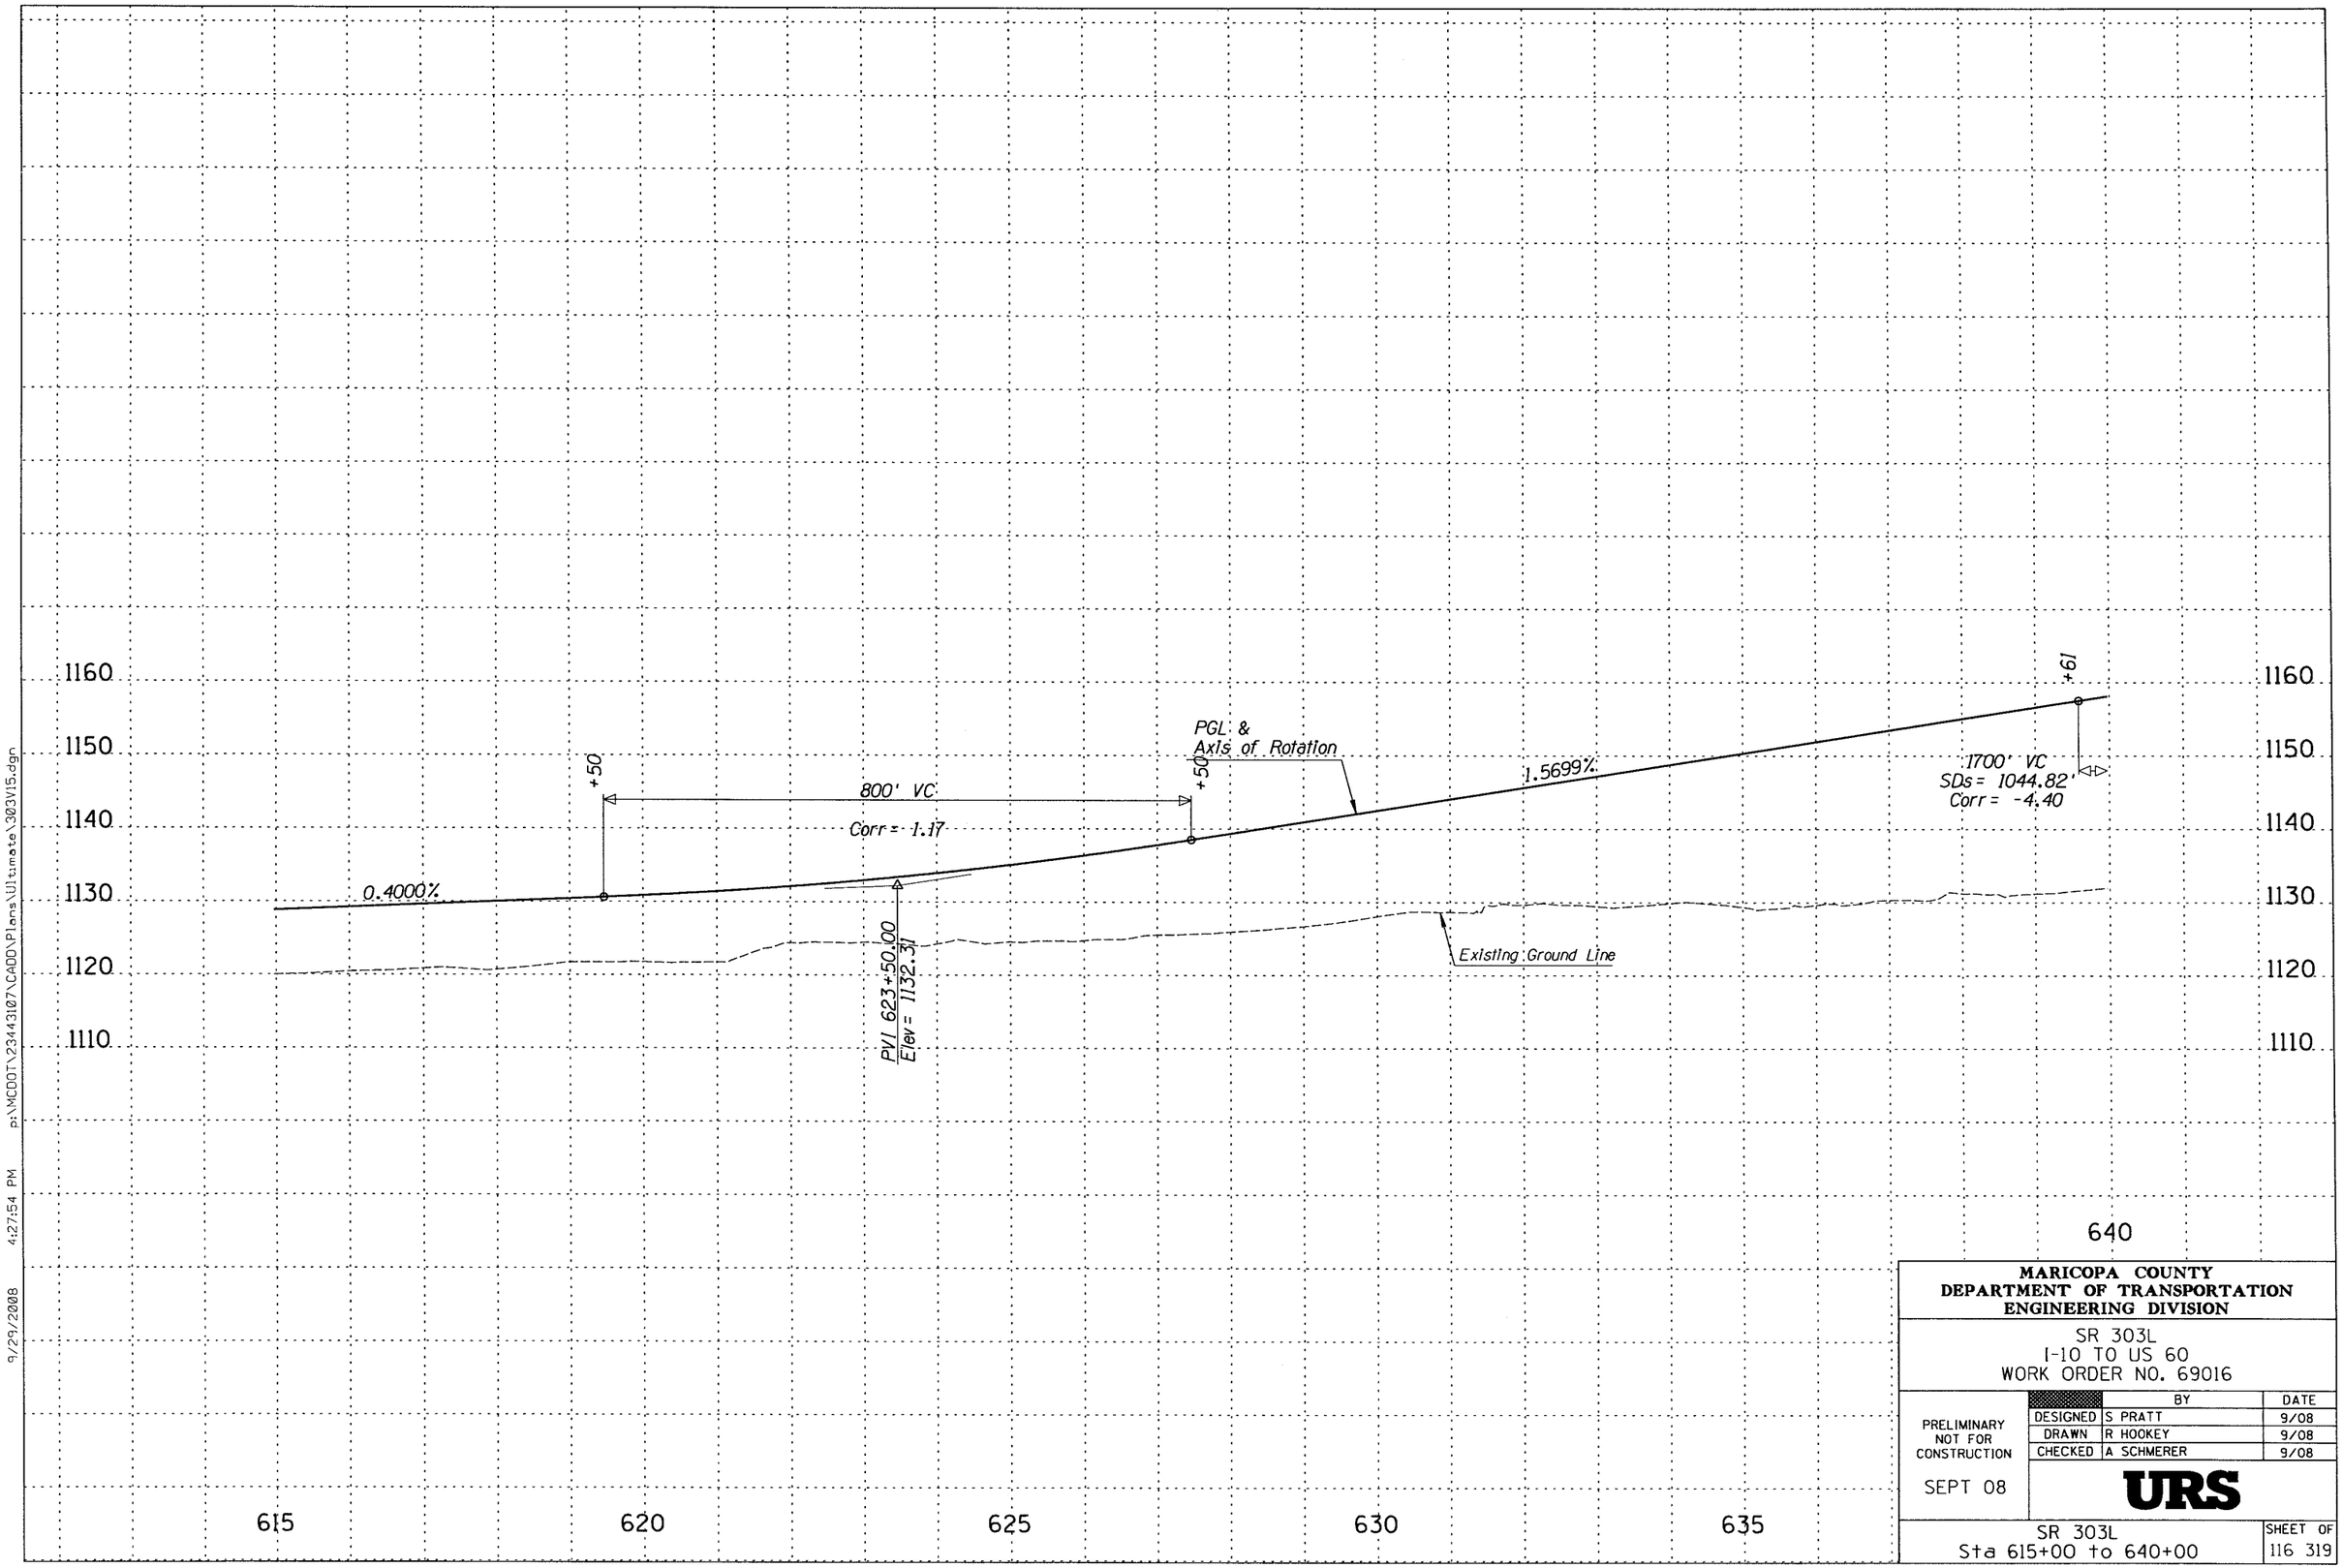
1160
1150
1140
1130
1120
1110
+50
800' VC
Corr = 1.17
+50
PGL &
Axis of Rotation
1.5699%
0.4000%
PVI 623+50.00
Elev = 1132.31
Existing Ground Line
+61
1700' VC
SDs = 1044.82'
Corr = -4.40
640
615
620
625
630
635
MARICOPA COUNTY
DEPARTMENT OF TRANSPORTATION
ENGINEERING DIVISION
SR 303L
I-10 TO US 60
WORK ORDER NO. 69016
PRELIMINARY
NOT FOR
CONSTRUCTION
SEPT 08
BY
DATE
DESIGNED S PRATT 9/08
DRAWN R HOOKEY 9/08
CHECKED A SCHMERER 9/08
URS
SR 303L
Sta 615+00 to 640+00
SHEET OF
116 319
p:\MCDOT\23443107\CADD\Plans\Ultimate\303V15.dgn
9/29/2008 4:27:54 PM

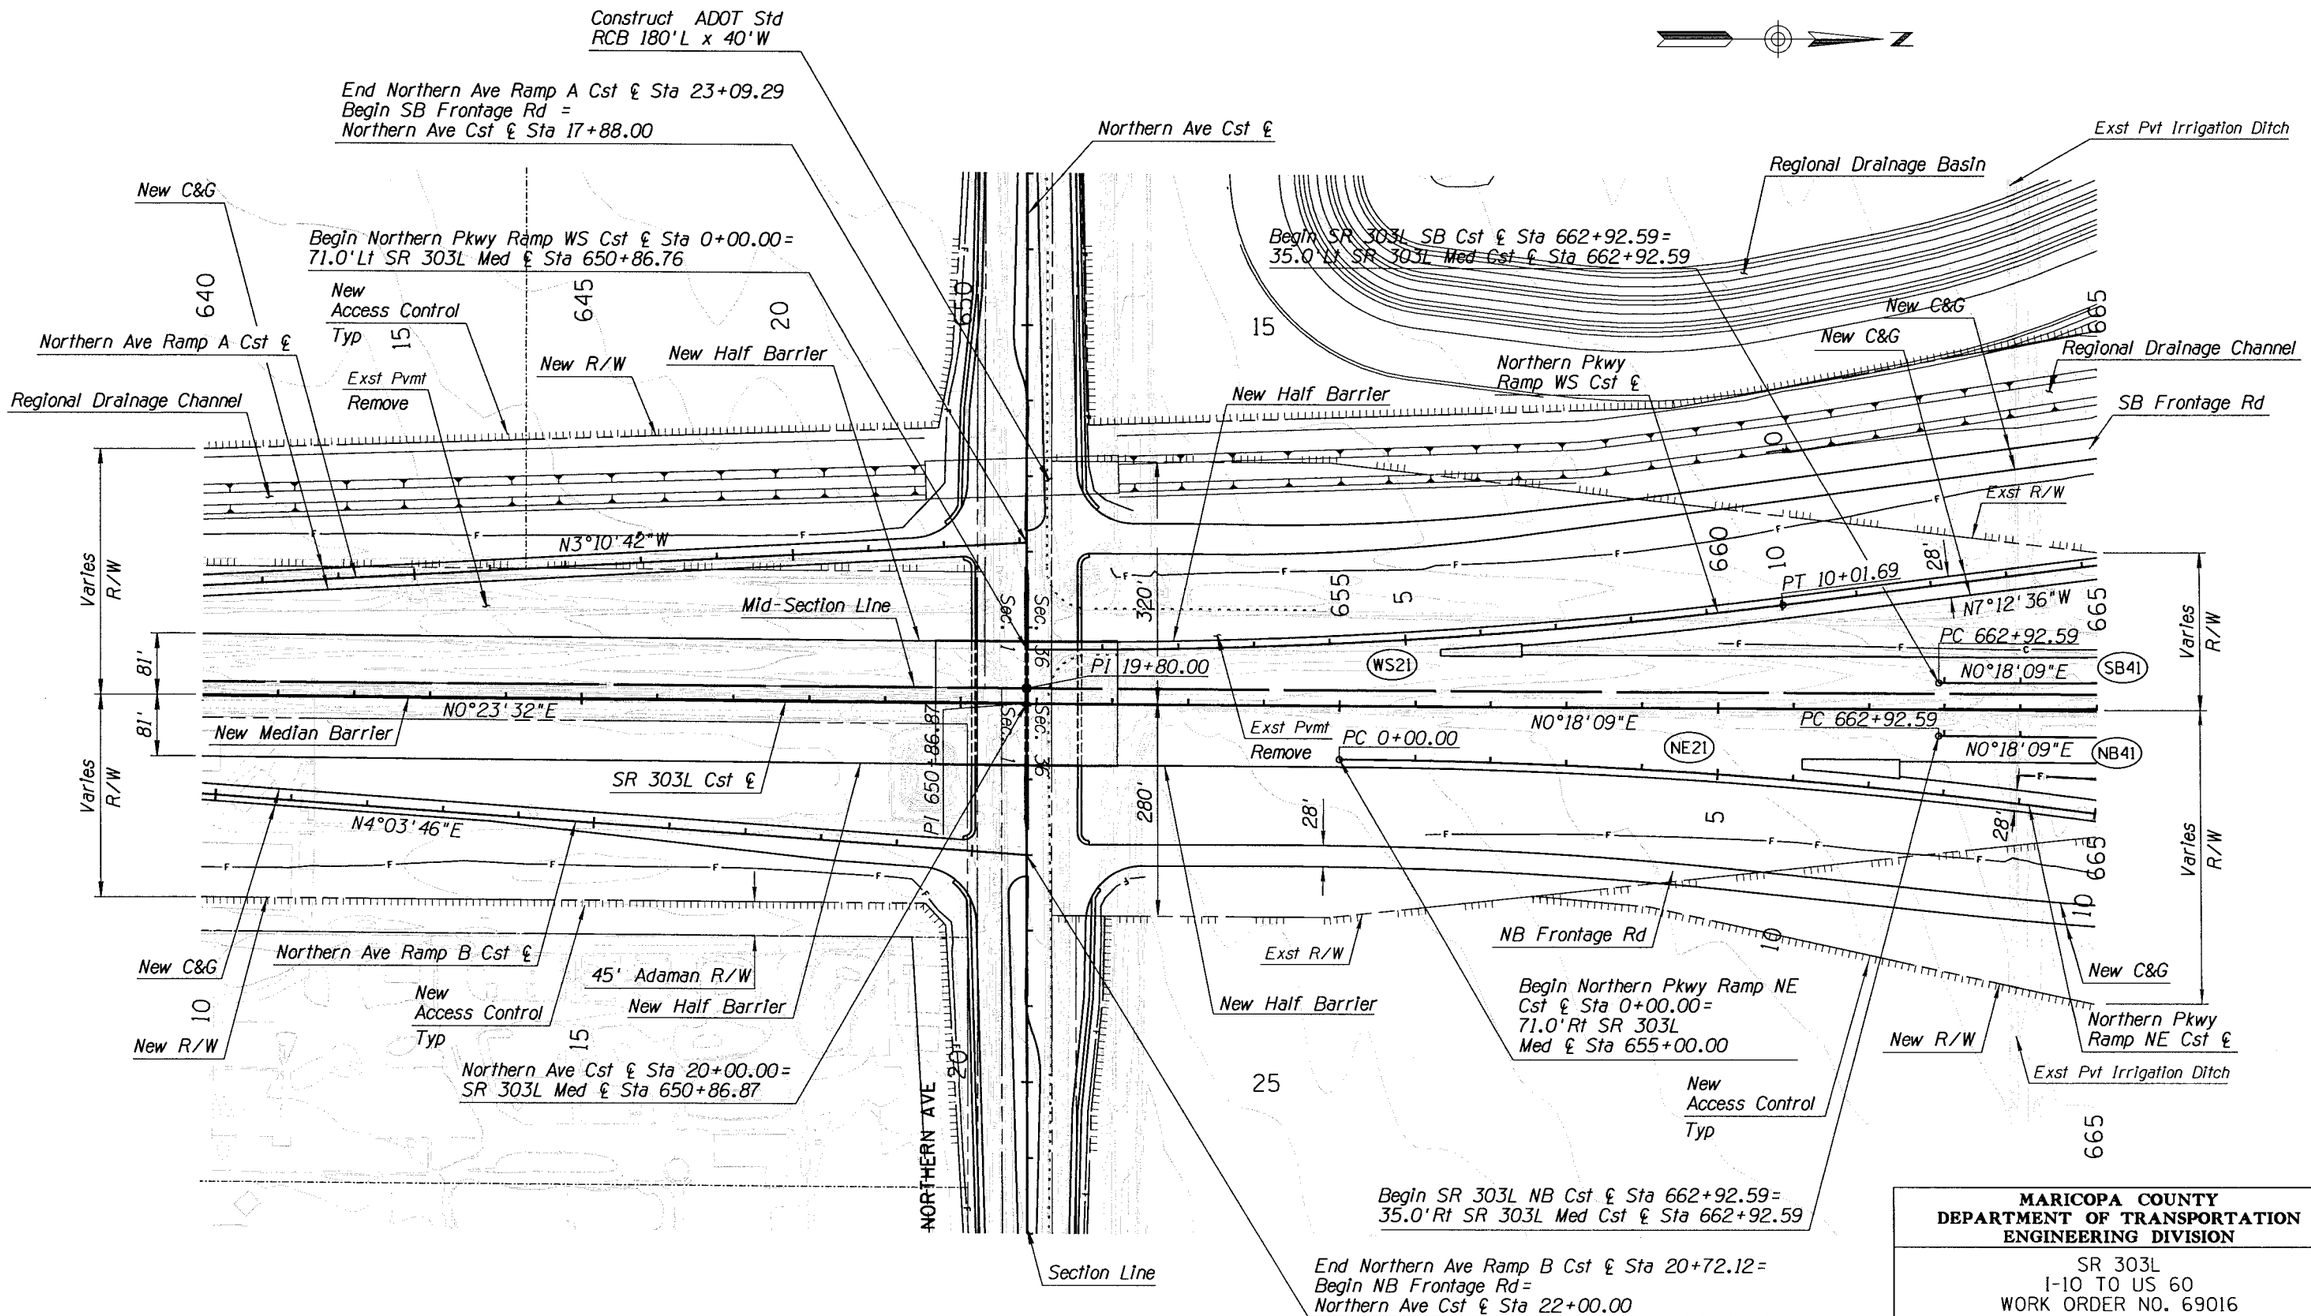

Notes:
1. For Irrigation & Well Relocations, See Irrigation Plans.
2. For Drainage Improvements, See Drainage Plans.
3. For Regional Drainage Channel & Basin Improvements, See SR 303L Channel Plans.

MARICOPA COUNTY
DEPARTMENT OF TRANSPORTATION
ENGINEERING DIVISION

SR 303L
I-10 TO US 60
WORK ORDER NO. 69016

		BY	DATE
PRELIMINARY NOT FOR CONSTRUCTION	DESIGNED	R HOOKEY	9/08
	DRAWN	P T BACA	9/08
	CHECKED	A SCHMERER	9/08

SEPT 08

URS

PLAN SHEET-SR 303L
Sta 640+00 to 665+00

SHEET OF
117 319

9/29/2008 4:27:55 PM p:\MCDOT\2344310\7\CADD\Plans\Ultimate\303P16.dgn

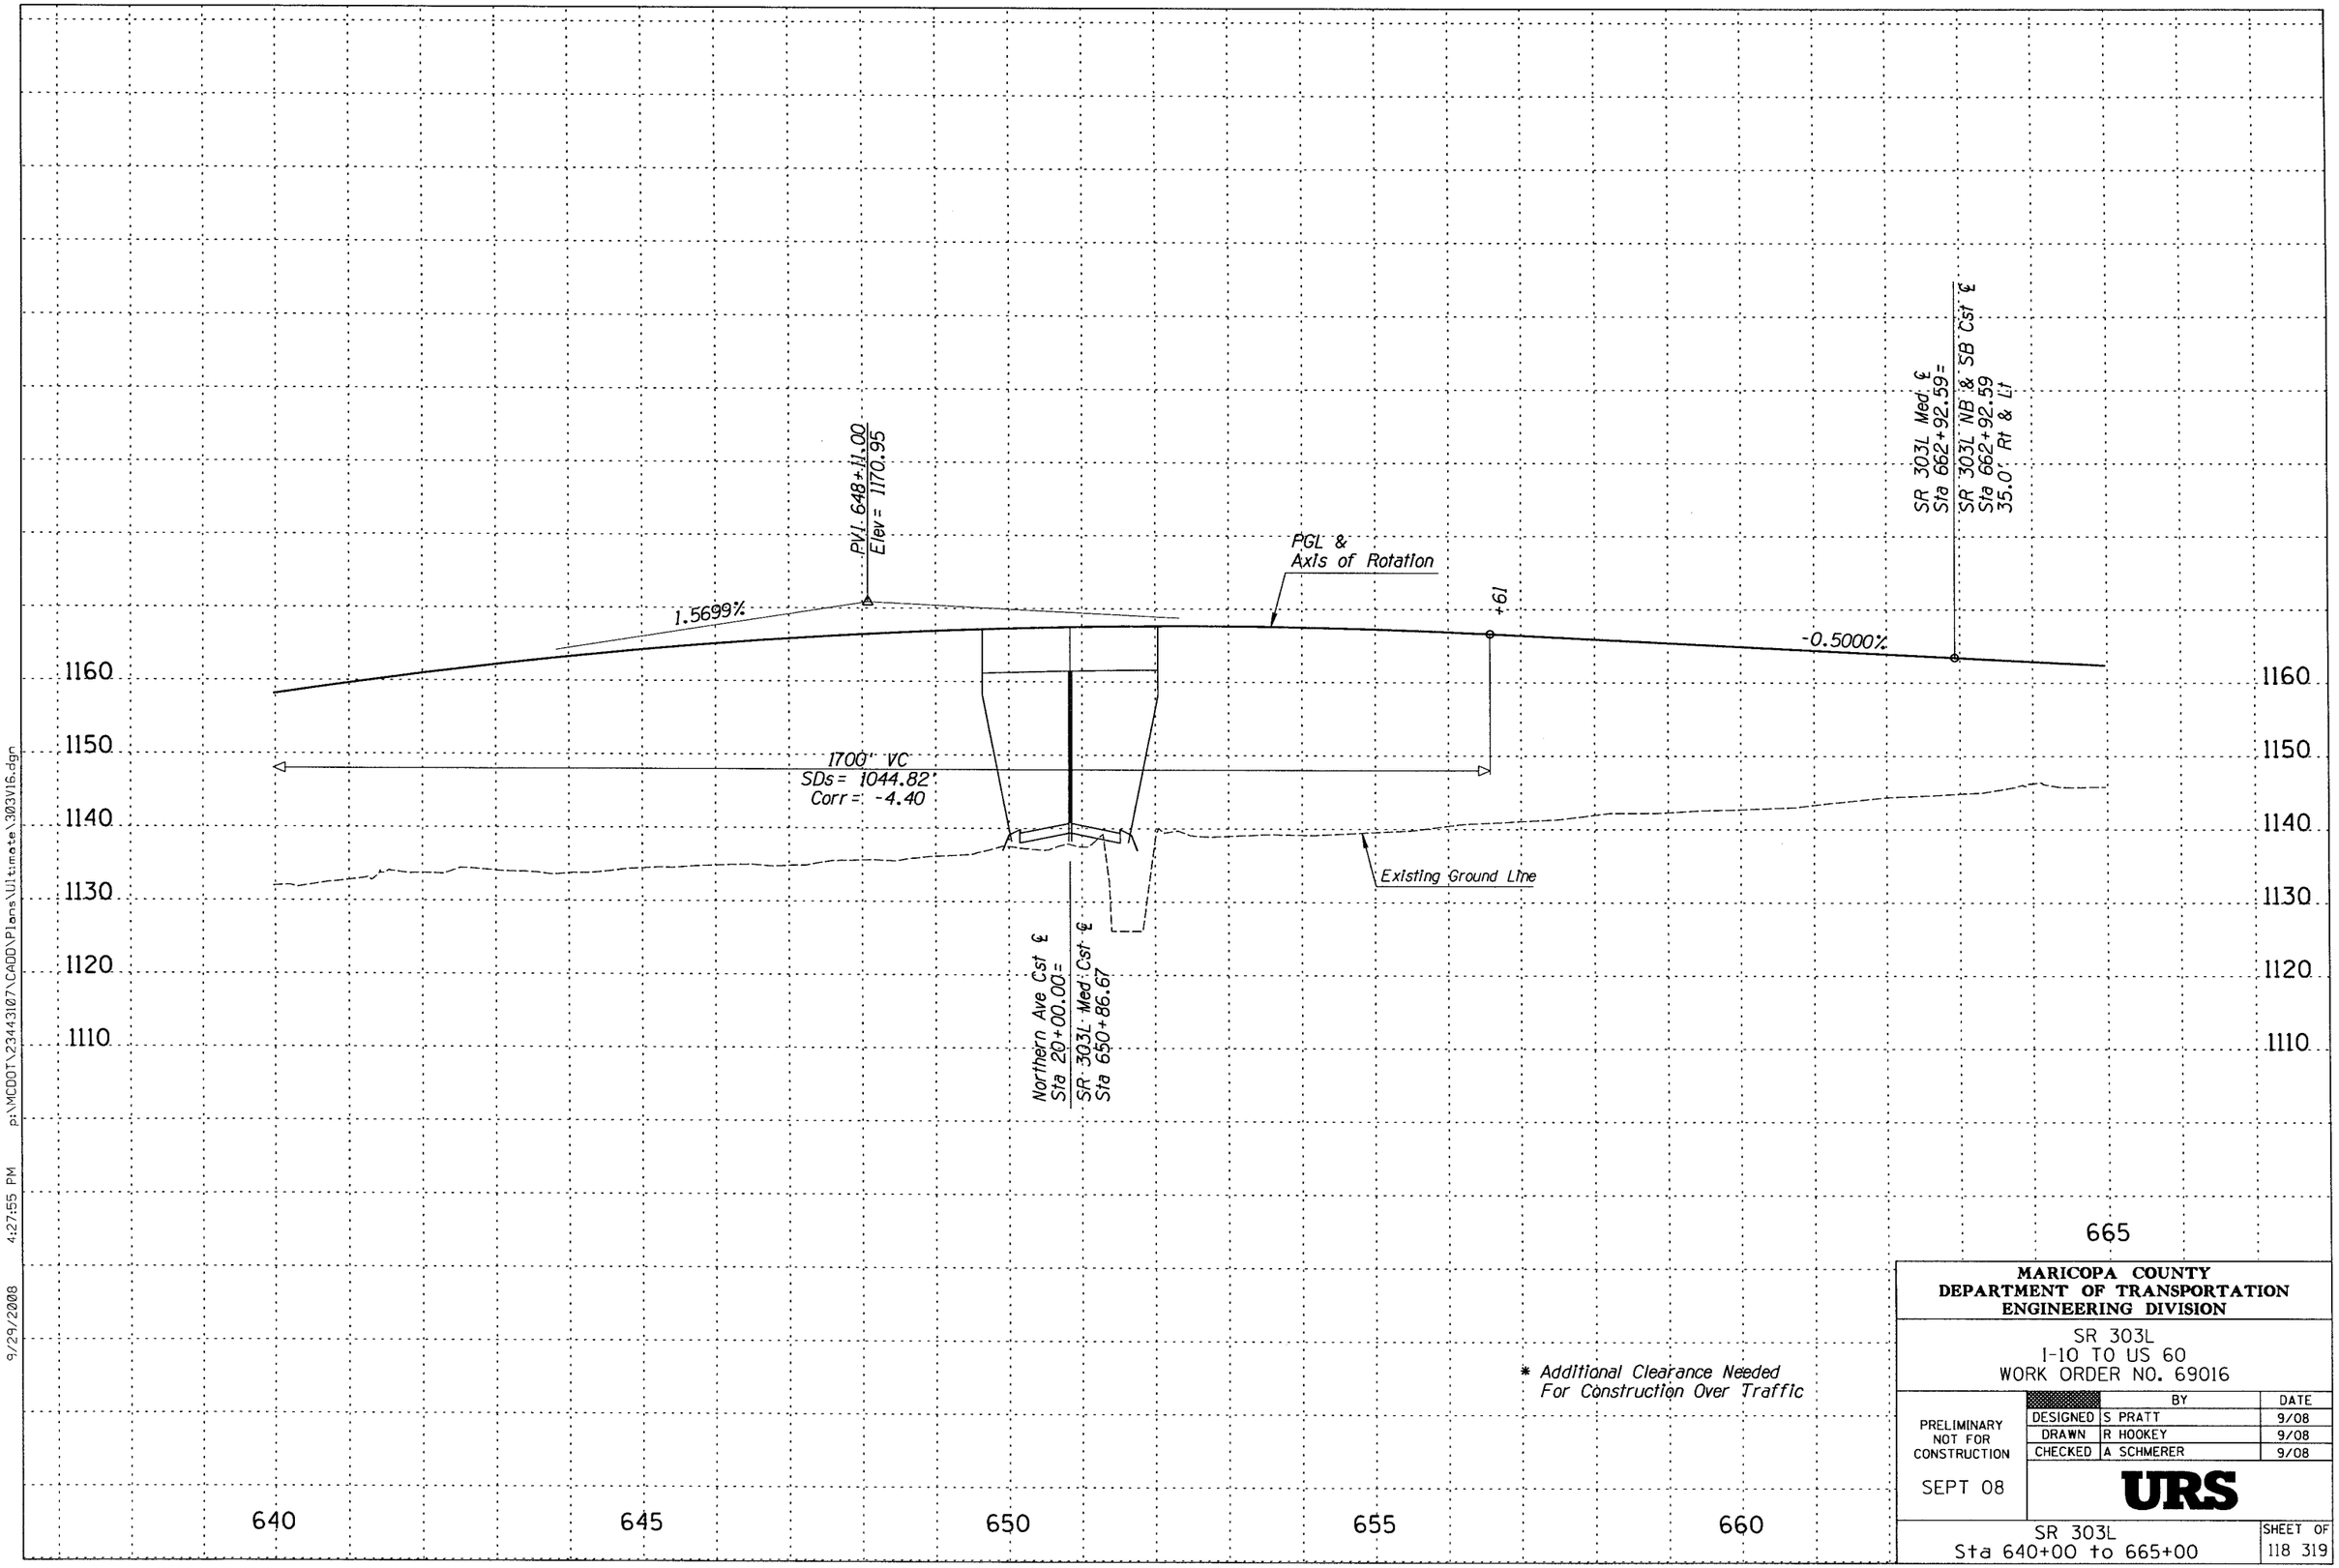

p:\MCDOT\23443107\CADD\Plans\Ultimate\303V16.dgn 9/29/2008 4:27:55 PM

MARICOPA COUNTY
DEPARTMENT OF TRANSPORTATION
ENGINEERING DIVISION

SR 303L
I-10 TO US 60
WORK ORDER NO. 69016

		BY	DATE
PRELIMINARY NOT FOR CONSTRUCTION	DESIGNED	S PRATT	9/08
	DRAWN	R HOOKEY	9/08
	CHECKED	A SCHMERER	9/08

SEPT 08

URS

SR 303L
Sta 640+00 to 665+00

SHEET OF
118 319