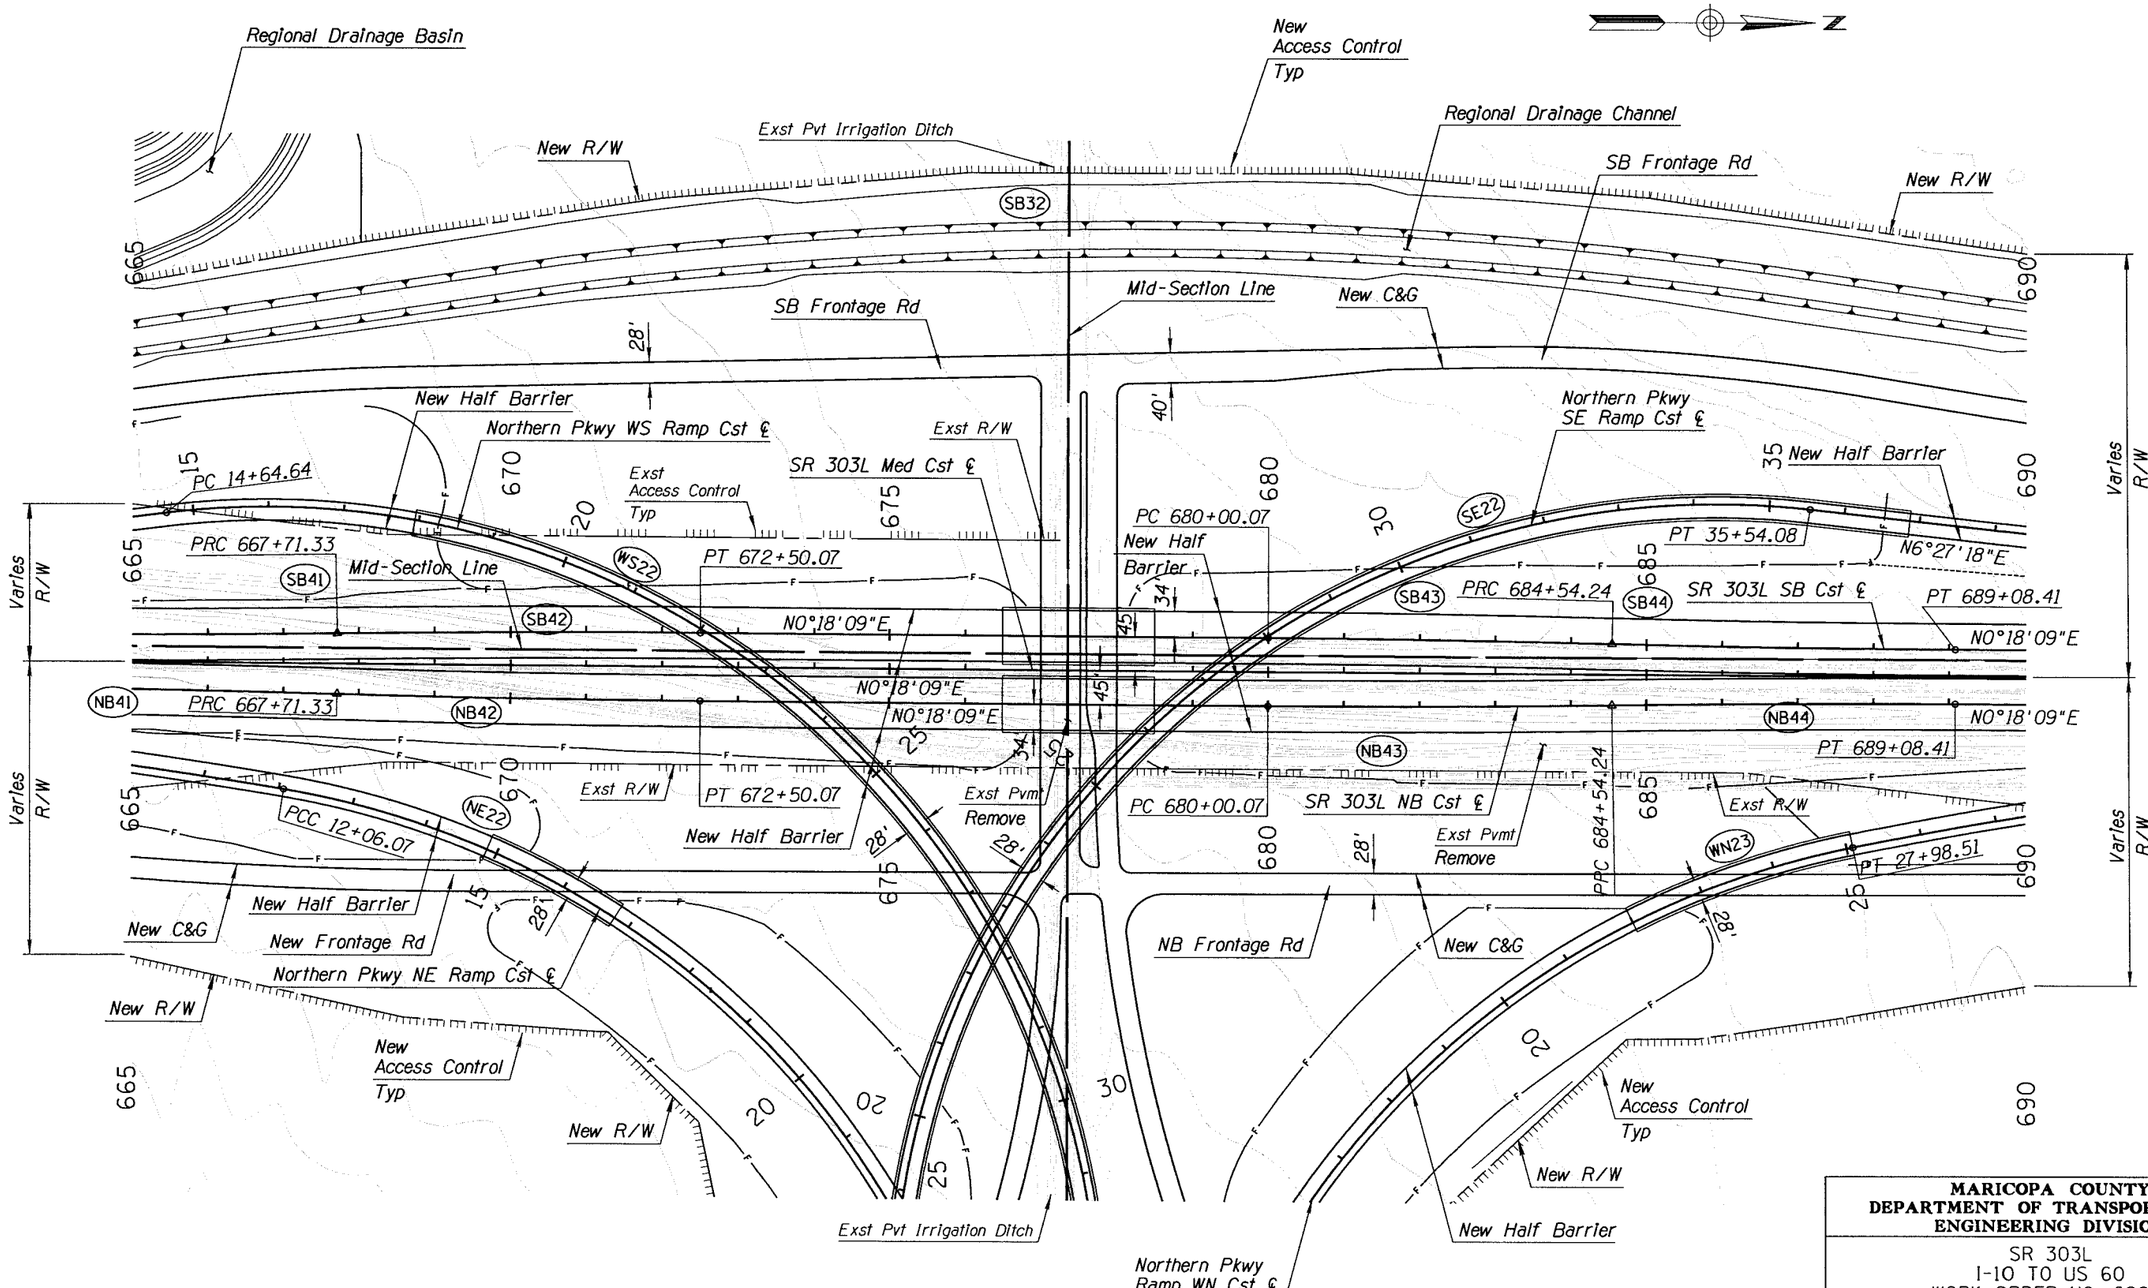

Notes:
1. For Irrigation & Well Relocations, See Irrigation Plans.
2. For Drainage Improvements, See Drainage Plans.
3. For Regional Drainage Channel & Basin Improvements, See SR 303L Channel Plans.
4. For Continuation of Ramps, See Plan Sheet Northern Parkway Ramps.

MARICOPA COUNTY
DEPARTMENT OF TRANSPORTATION
ENGINEERING DIVISION

SR 303L
I-10 TO US 60
WORK ORDER NO. 69016

PRELIMINARY NOT FOR CONSTRUCTION

SEPT 08

	BY	DATE
DESIGNED	K RAJYAGURU	9/08
DRAWN	P T BACA	9/08
CHECKED	A SCHMERER	9/08

URS

PLAN SHEET-SR 303L
Sta 665+00 to 690+00

SHEET 119 OF 319

9/29/2008 4:27:57 PM p:\MCDOT\23443107\CADD\Plans\Ultimate\303P17.dgn

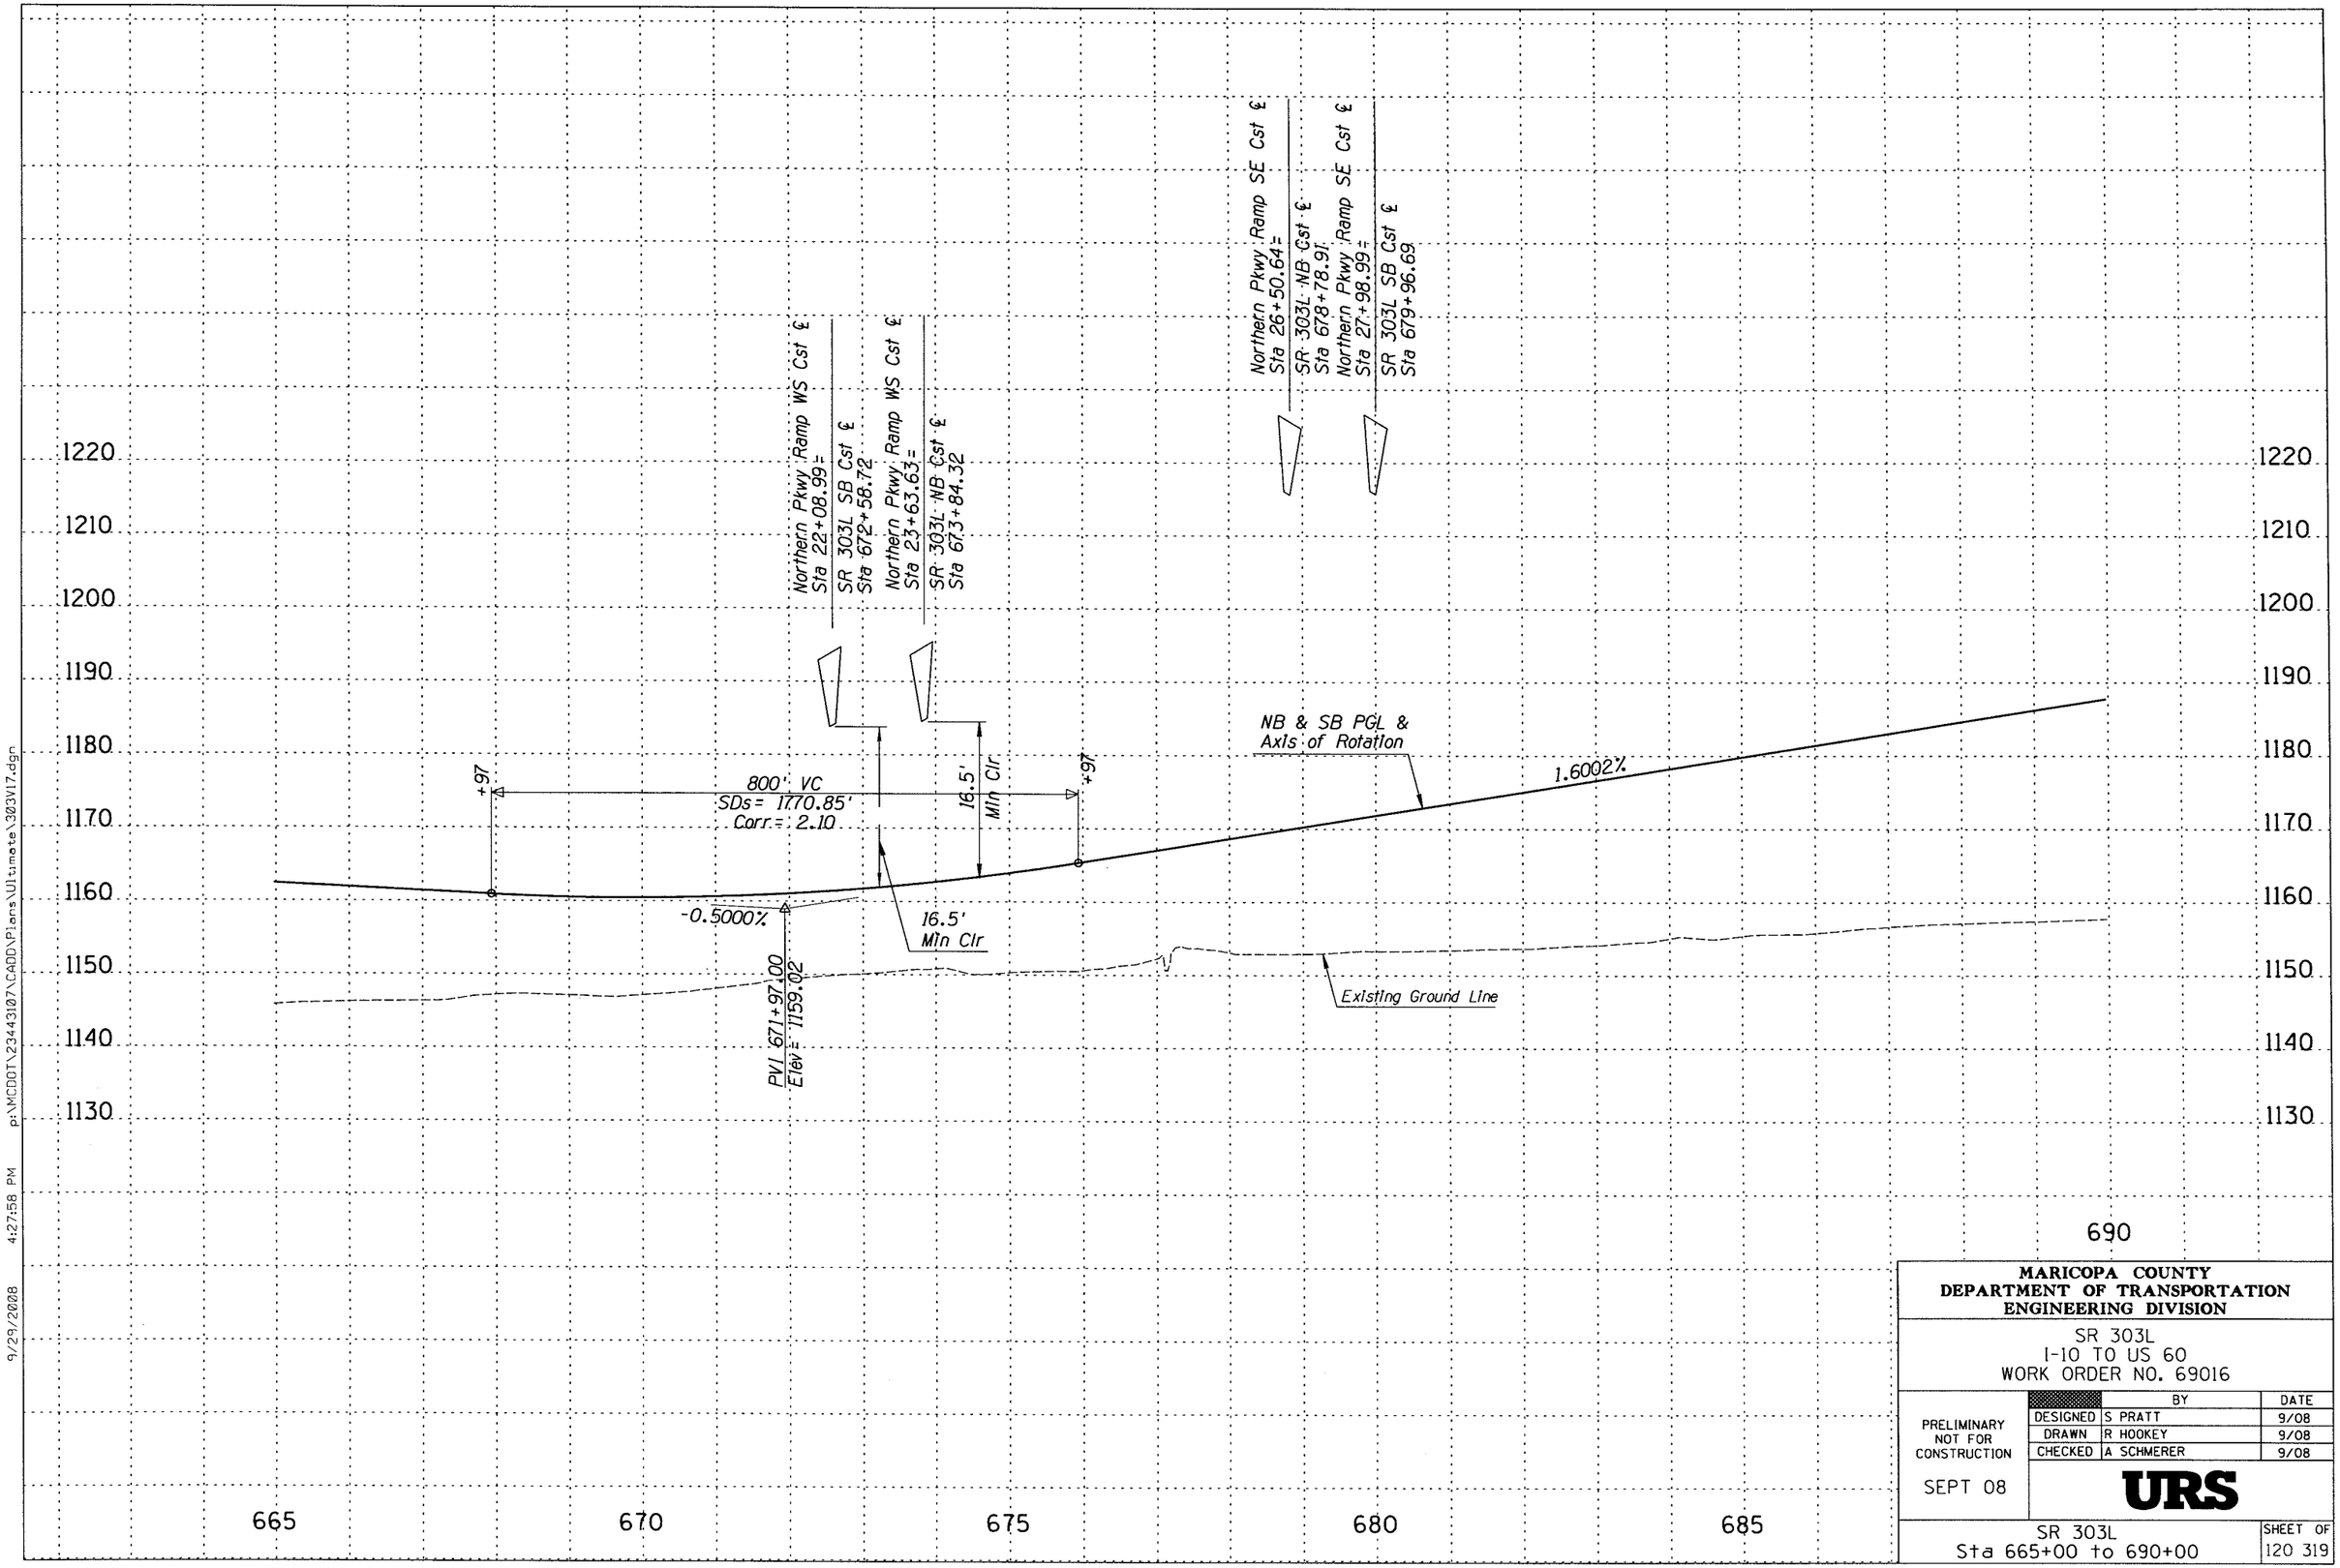

MARICOPA COUNTY
DEPARTMENT OF TRANSPORTATION
ENGINEERING DIVISION

SR 303L
I-10 TO US 60
WORK ORDER NO. 69016

	BY	DATE
DESIGNED	S PRATT	9/08
DRAWN	R HOOKEY	9/08
CHECKED	A SCHMERER	9/08

PRELIMINARY
NOT FOR
CONSTRUCTION

SEPT 08

URS

SR 303L
Sta 665+00 to 690+00

SHEET OF
120 319

9/29/2008 4:27:58 PM p:\MCDOT\23443107\CADD\Plans\Ultimate\303V17.dgn

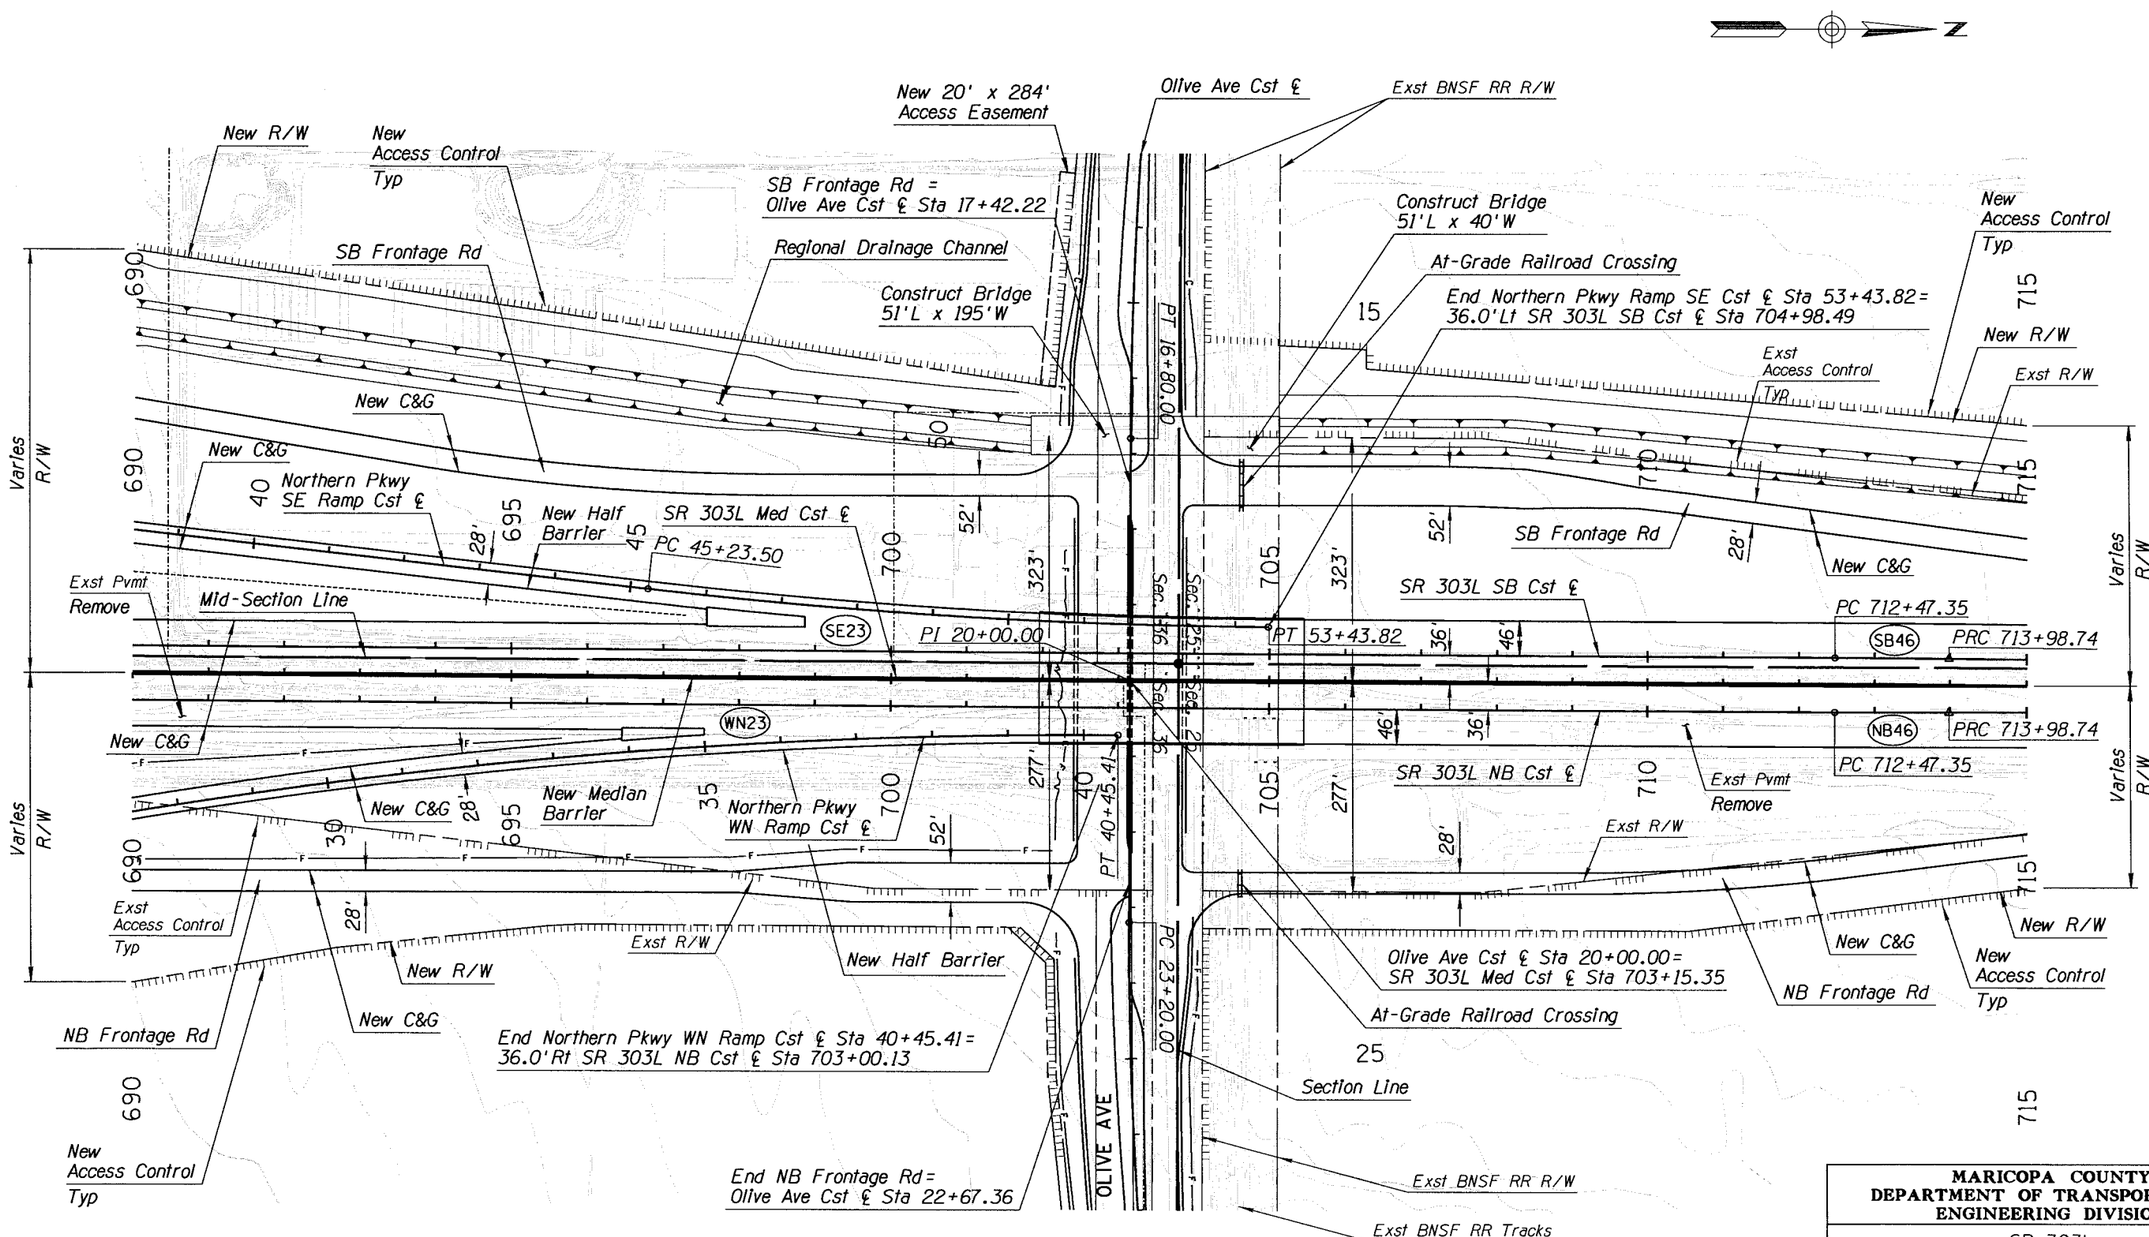

Notes:
1. For Irrigation & Well Relocations, See Irrigation Plans.
2. For Drainage Improvements, See Drainage Plans.
3. For Regional Drainage Channel & Basin Improvements, See SR 303L Channel Plans.

MARICOPA COUNTY
DEPARTMENT OF TRANSPORTATION
ENGINEERING DIVISION

SR 303L
I-10 TO US 60
WORK ORDER NO. 69016

		BY	DATE
PRELIMINARY NOT FOR CONSTRUCTION	DESIGNED	R HOOKEY	9/08
	DRAWN	P T BACA	9/08
	CHECKED	A SCHMERER	9/08
SEPT 08		URS	

PLAN SHEET-SR 303L
Sta 690+00 to 715+00

SHEET OF 121 319

9/29/2008 4:27:59 PM p:\MCDOT\23443107\CADD\Plans\Ultimate\303P18.dgn

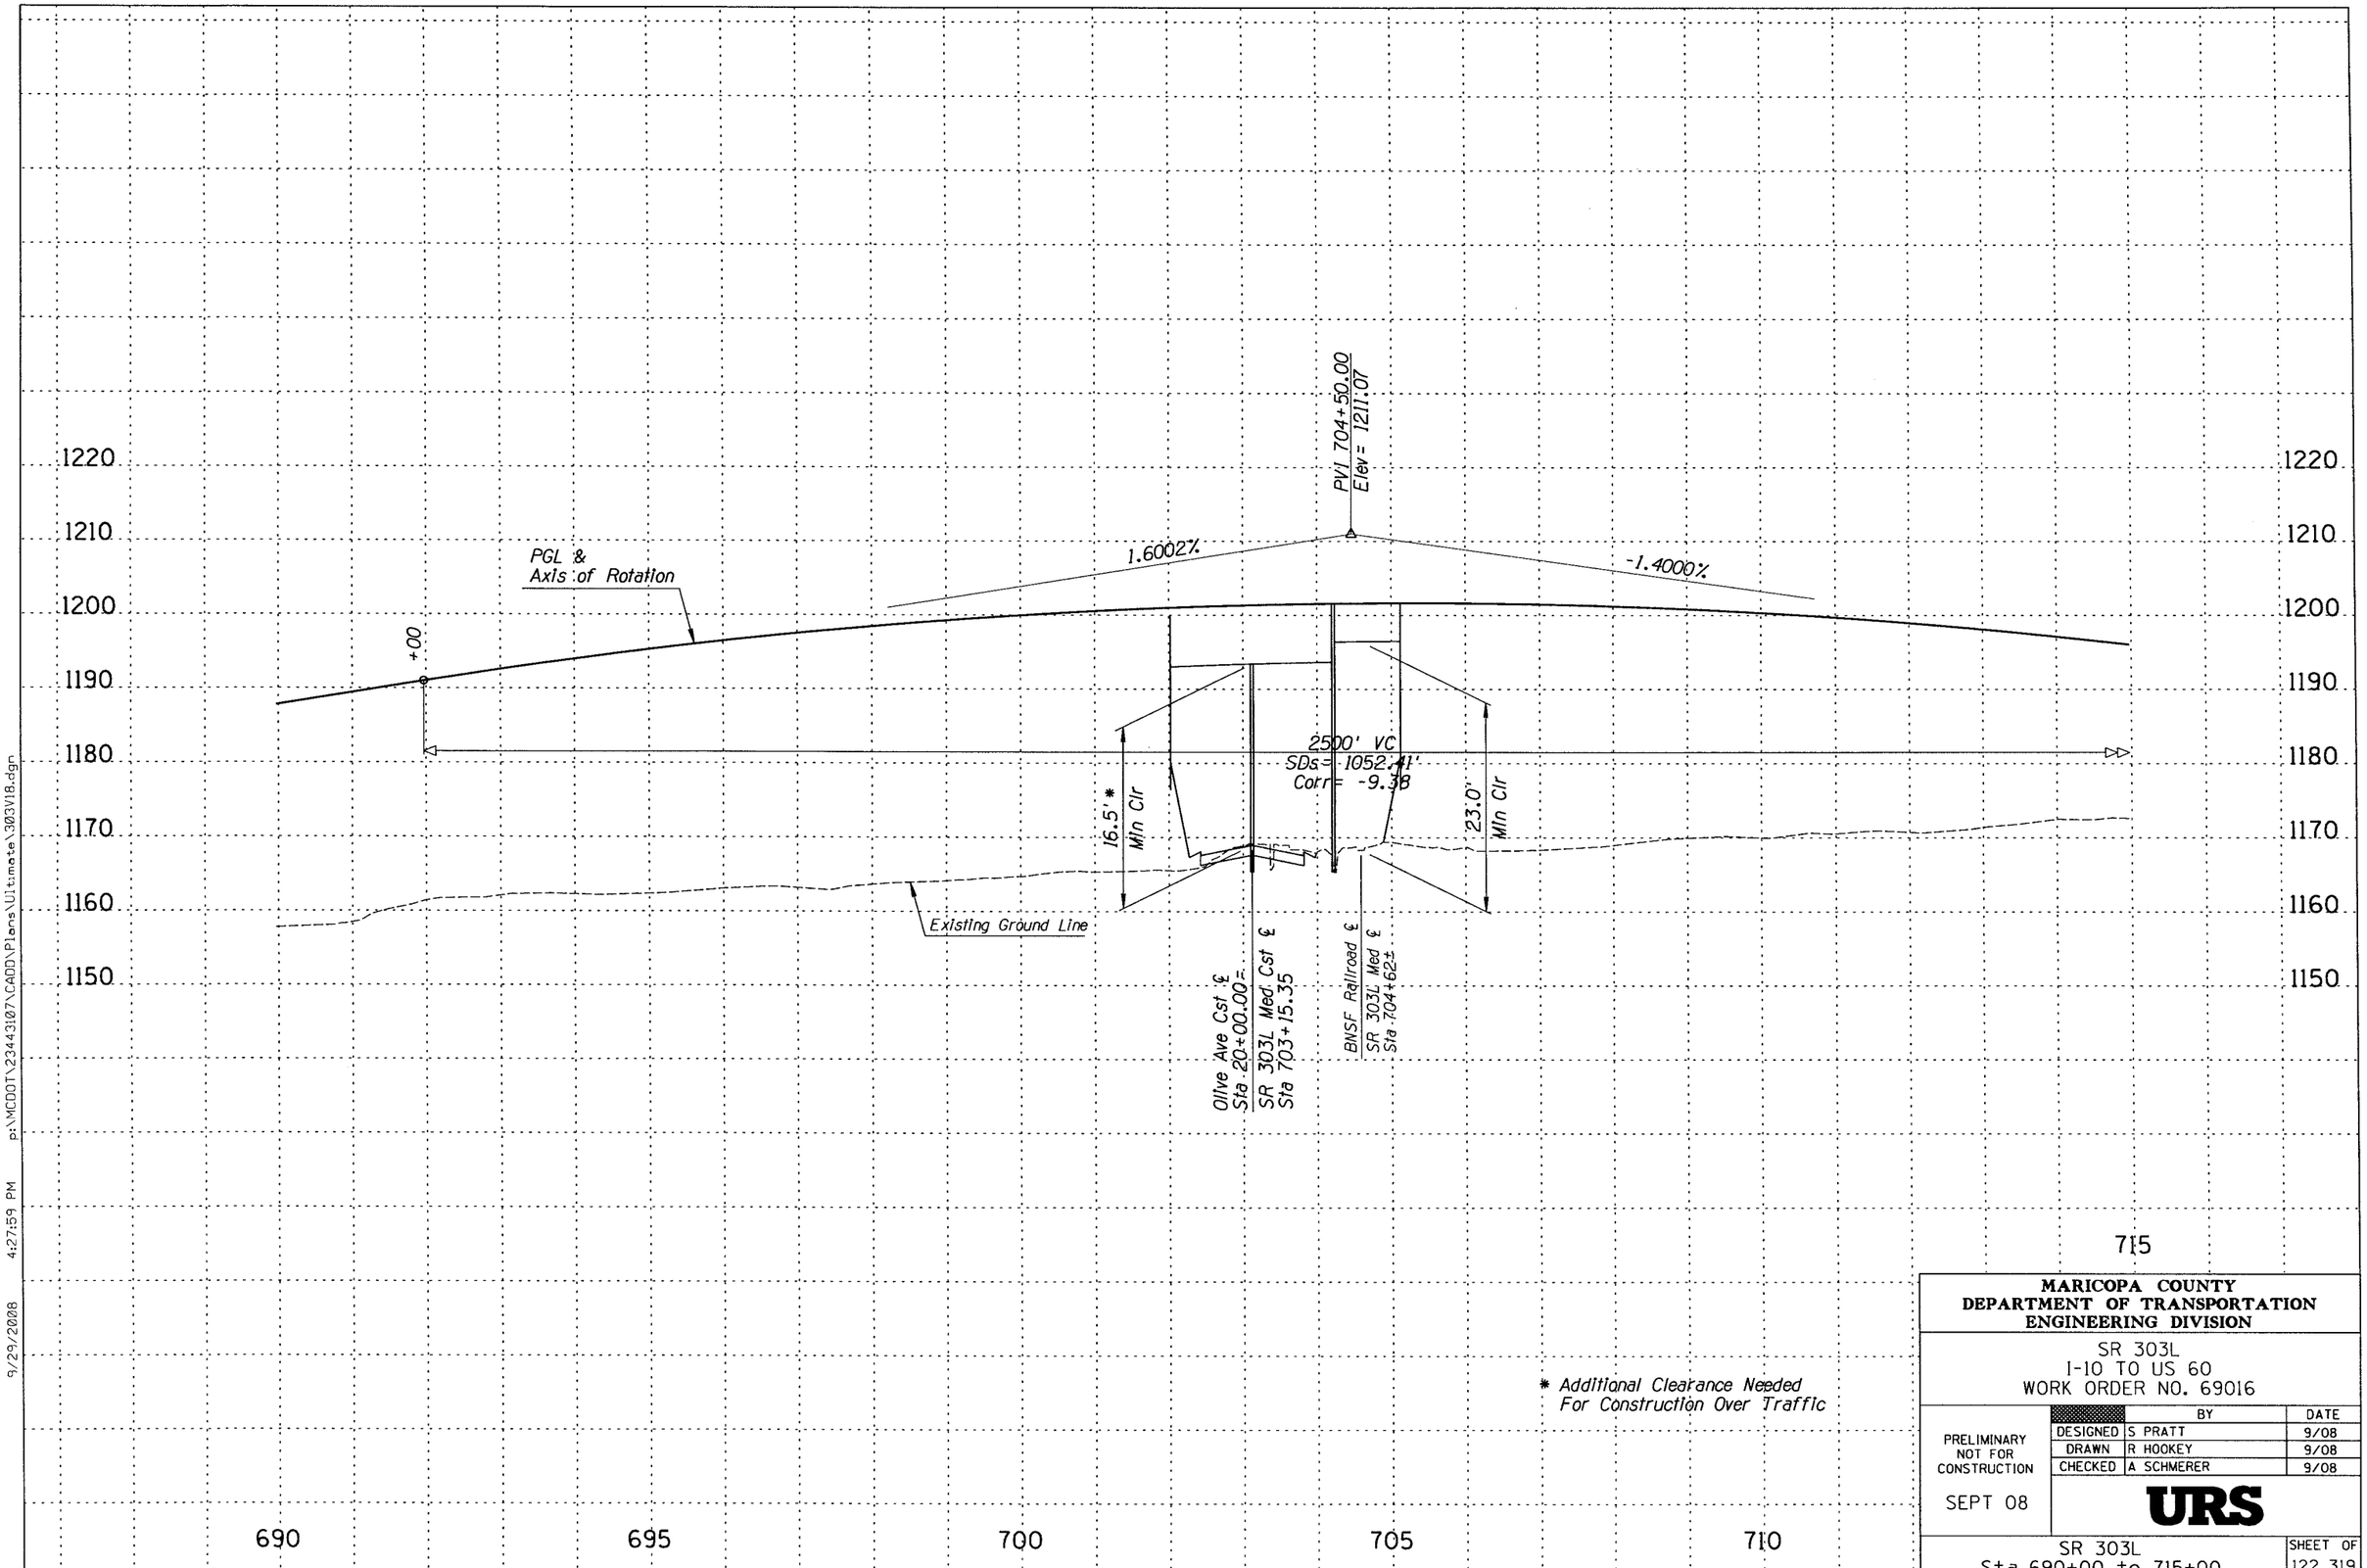

MARICOPA COUNTY
DEPARTMENT OF TRANSPORTATION
ENGINEERING DIVISION

SR 303L
I-10 TO US 60
WORK ORDER NO. 69016

		BY	DATE
PRELIMINARY NOT FOR CONSTRUCTION	DESIGNED	S PRATT	9/08
	DRAWN	R HOOKEY	9/08
	CHECKED	A SCHMERER	9/08

SEPT 08

URS

SR 303L
Sta 690+00 to 715+00

SHEET OF
122 319

9/29/2008 4:27:59 PM p:\MCDOT\23443107\CADD\Plans\Ultimate\303V18.dgn

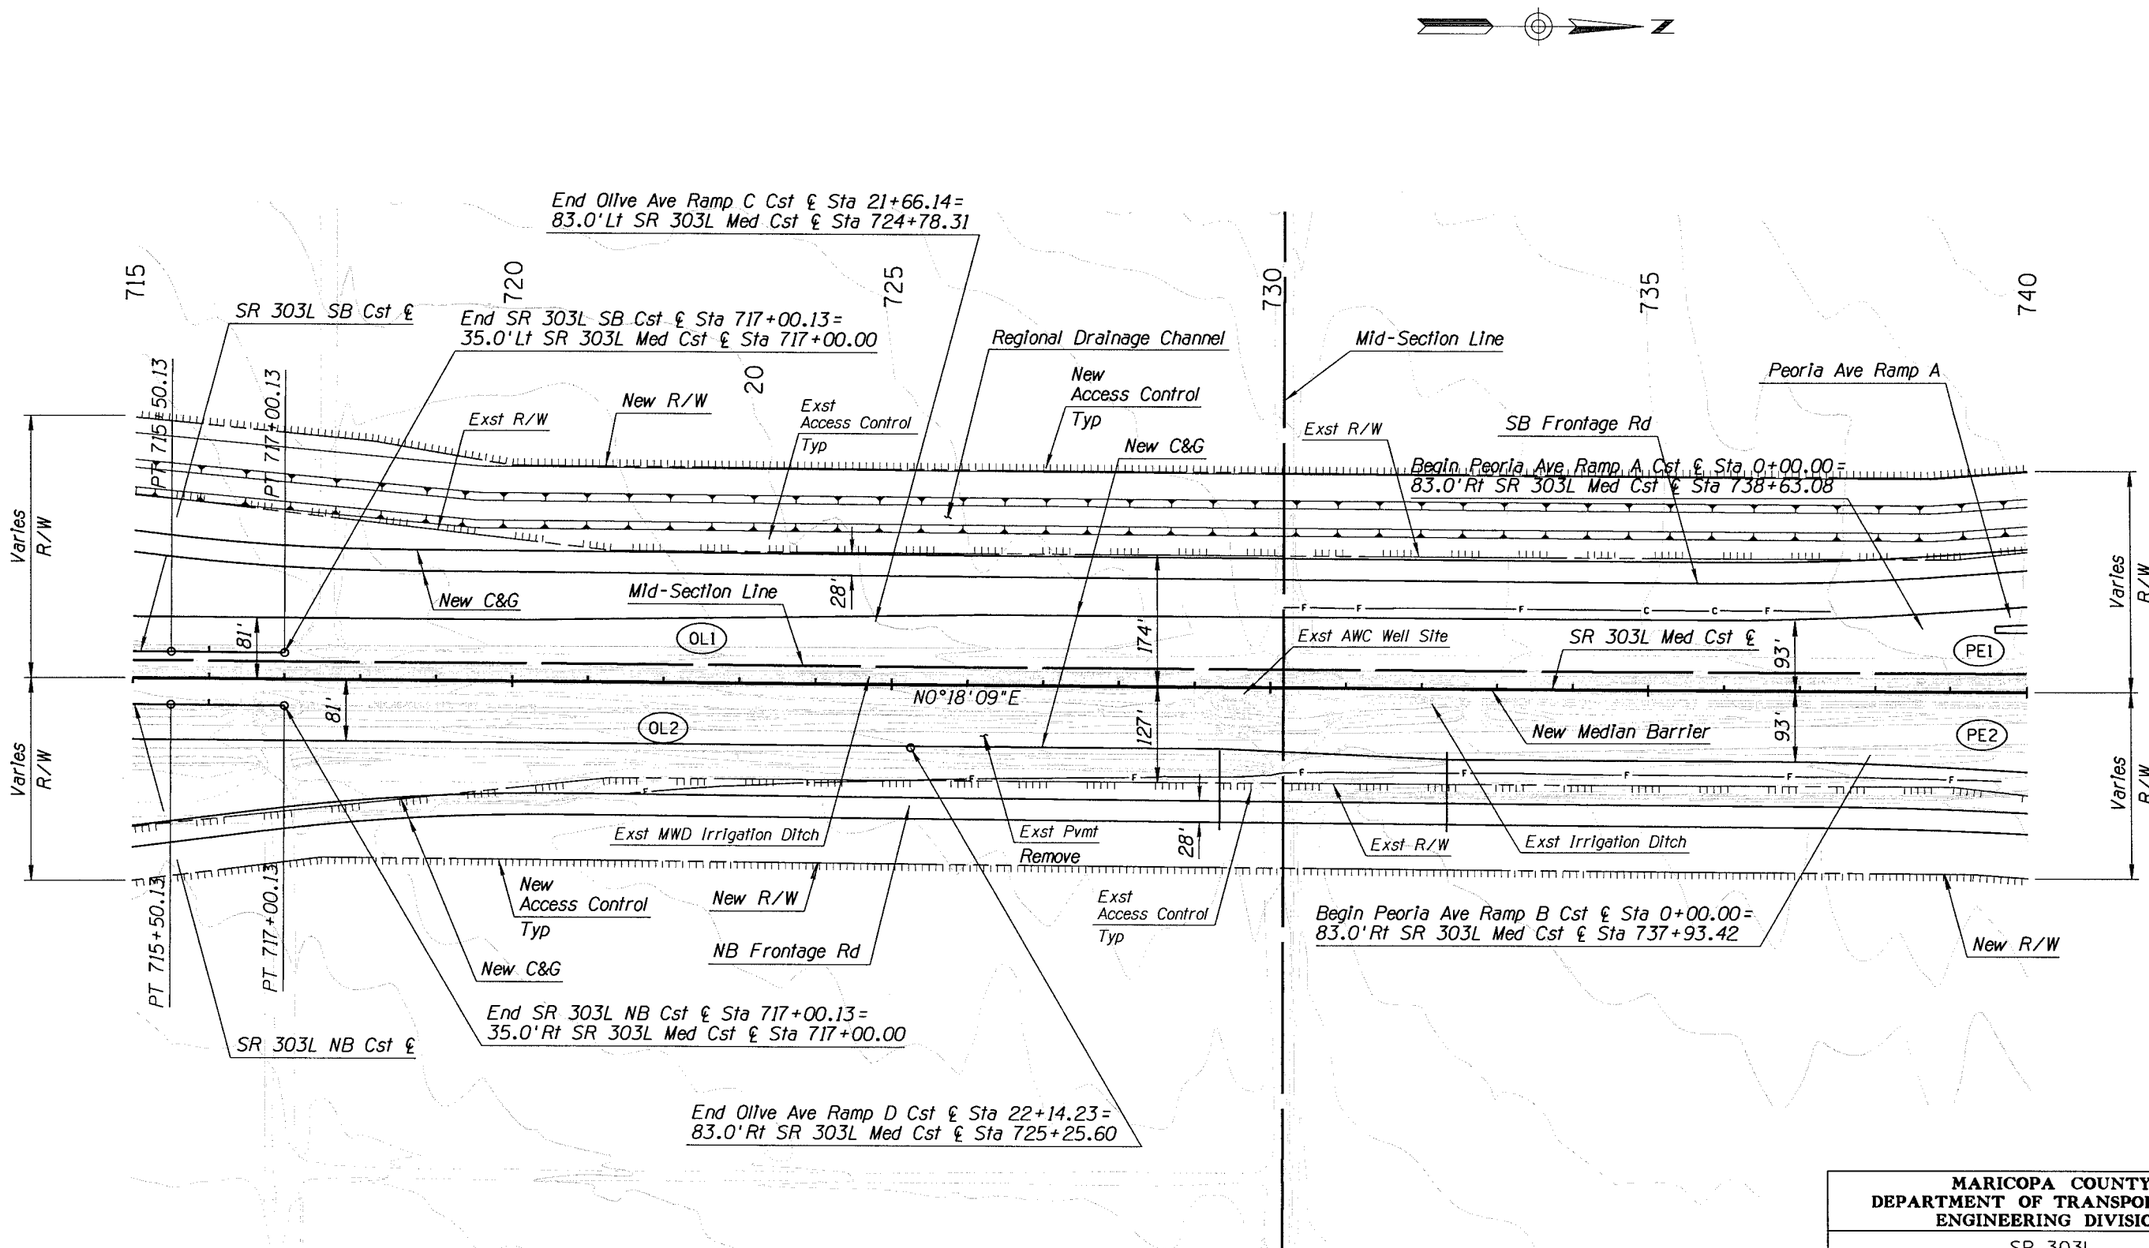

Notes:
1. For Irrigation & Well Relocations, See Irrigation Plans.
2. For Drainage Improvements, See Drainage Plans.
3. For Regional Drainage Channel & Basin Improvements, See SR 303L Channel Plans.

MARICOPA COUNTY
DEPARTMENT OF TRANSPORTATION
ENGINEERING DIVISION

SR 303L
I-10 TO US 60
WORK ORDER NO. 69016

		BY	DATE
PRELIMINARY NOT FOR CONSTRUCTION	DESIGNED	R HOOKEY	9/08
	DRAWN	P T BACA	9/08
	CHECKED	A SCHMERER	9/08
SEPT 08	URS		

PLAN SHEET-SR 303L
Sta 715+00 to 740+00

SHEET OF
123 319

9/29/2008 4:28:00 PM p:\MCDOT\23443107\CADD\Plans\Ultimate\303P19.dgn

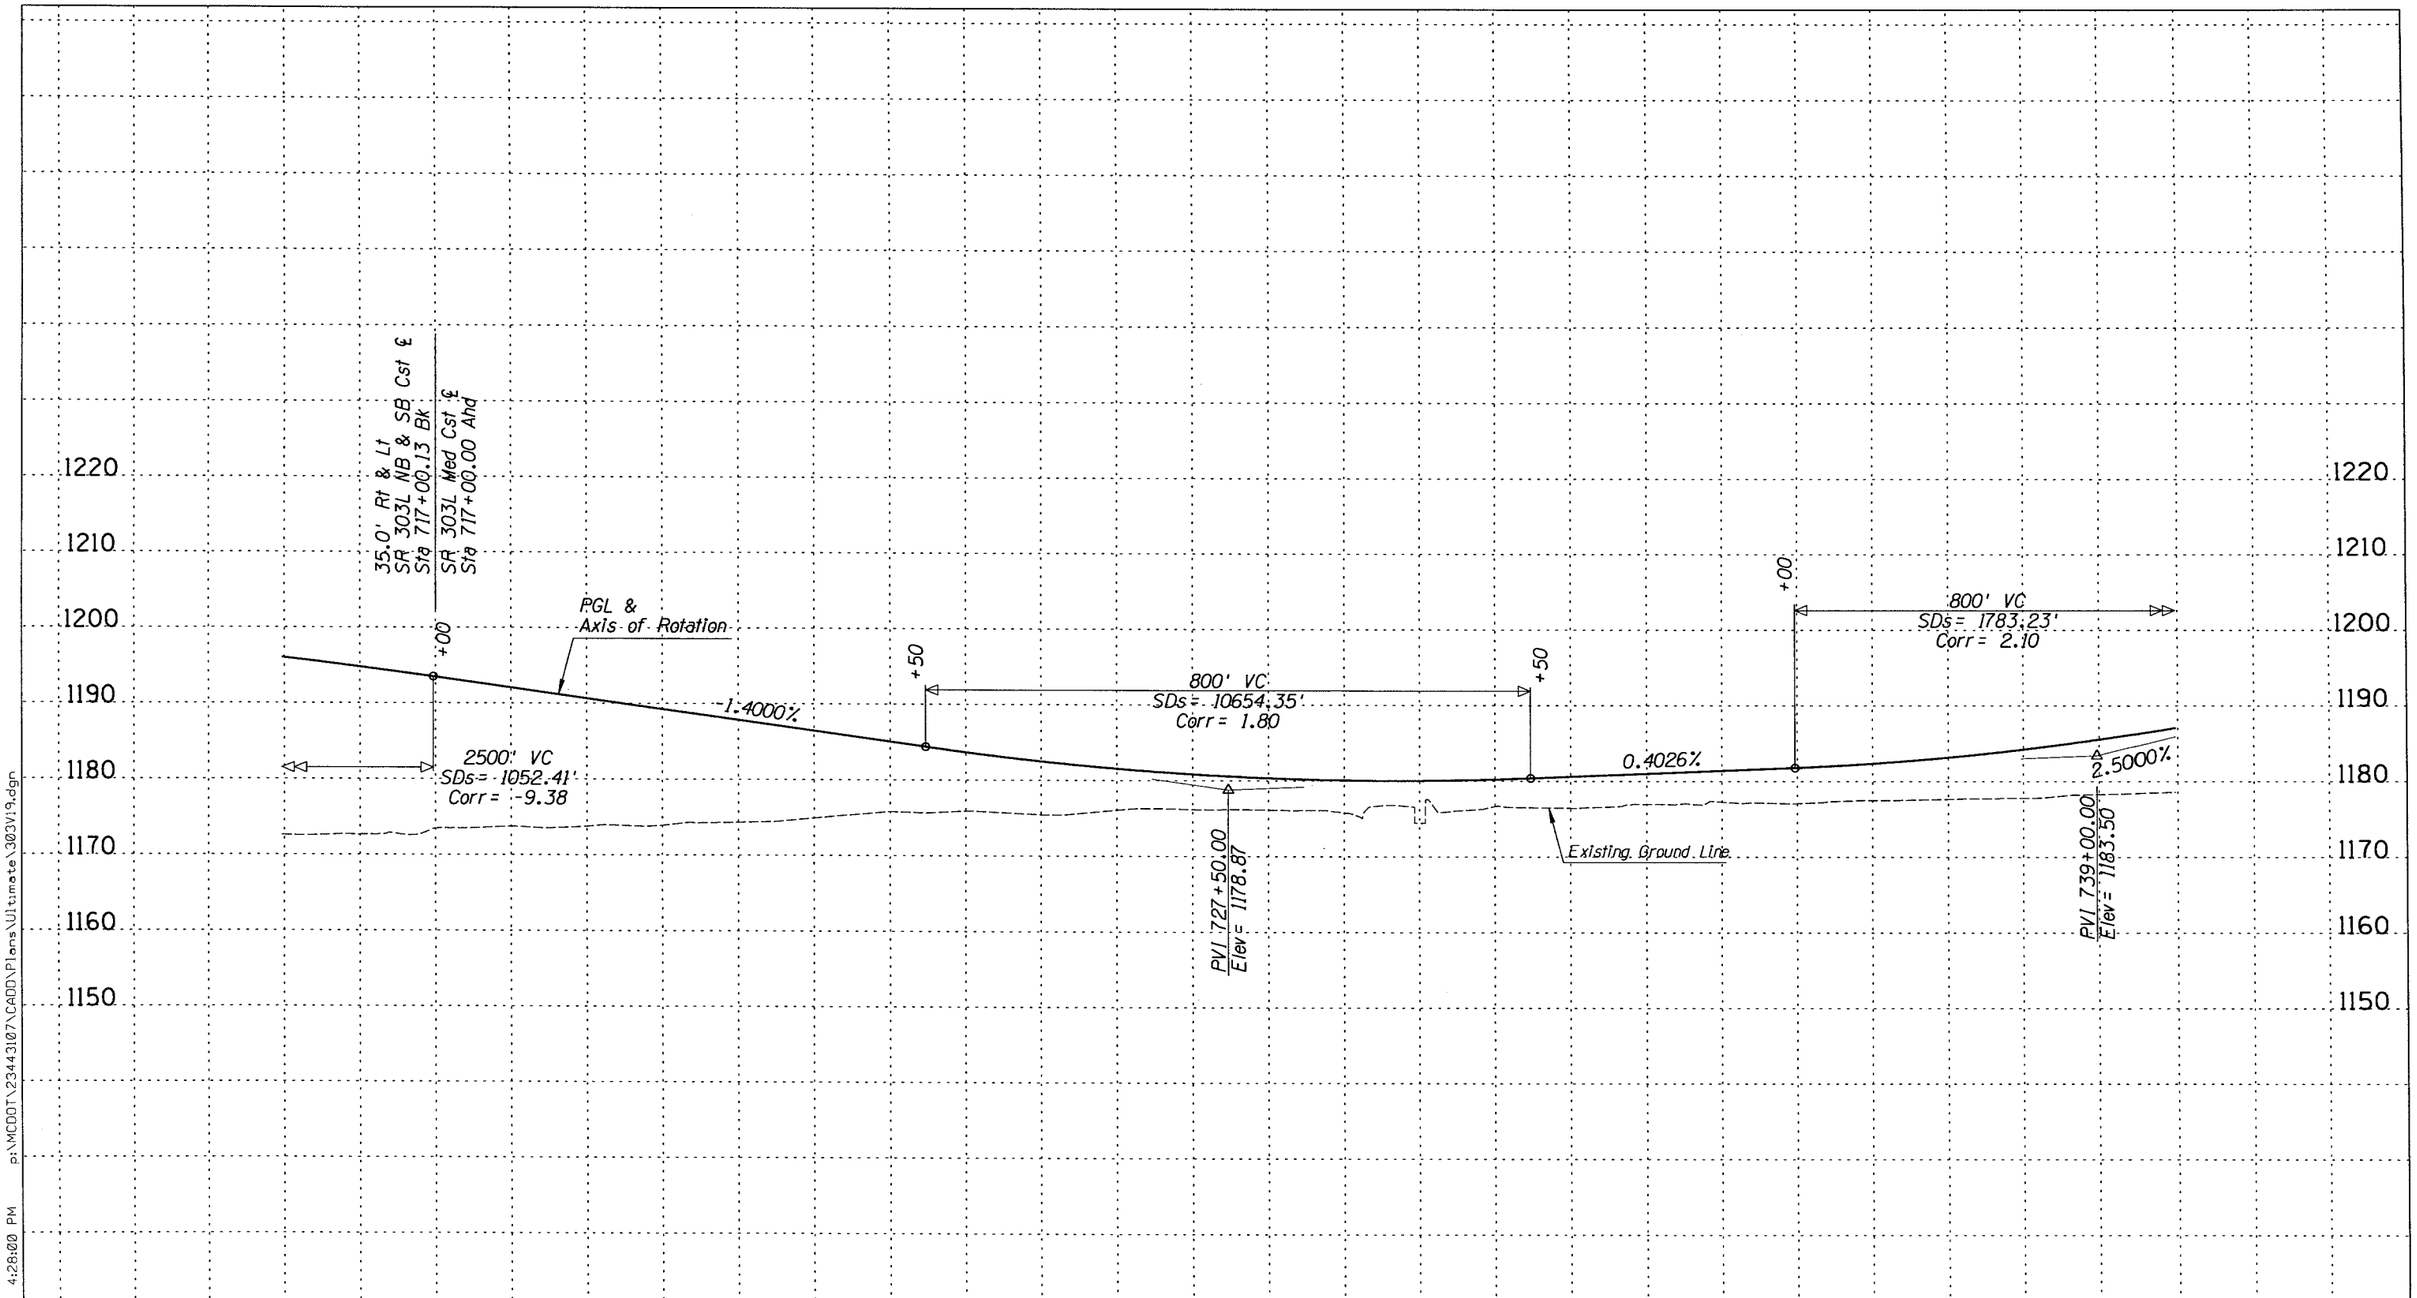

MARICOPA COUNTY
DEPARTMENT OF TRANSPORTATION
ENGINEERING DIVISION

SR 303L
I-10 TO US 60
WORK ORDER NO. 69016

		BY	DATE
PRELIMINARY NOT FOR CONSTRUCTION	DESIGNED	S PRATT	9/08
	DRAWN	R HOOKEY	9/08
	CHECKED	A SCHMERER	9/08

SEPT 08

URS

SR 303L
Sta 715+00 to 740+00

SHEET OF
124 319

p:\MCDOT\23443107\CADD\Plans\Ultimate\303V19.dgn 4:28:00 PM 9/29/2008

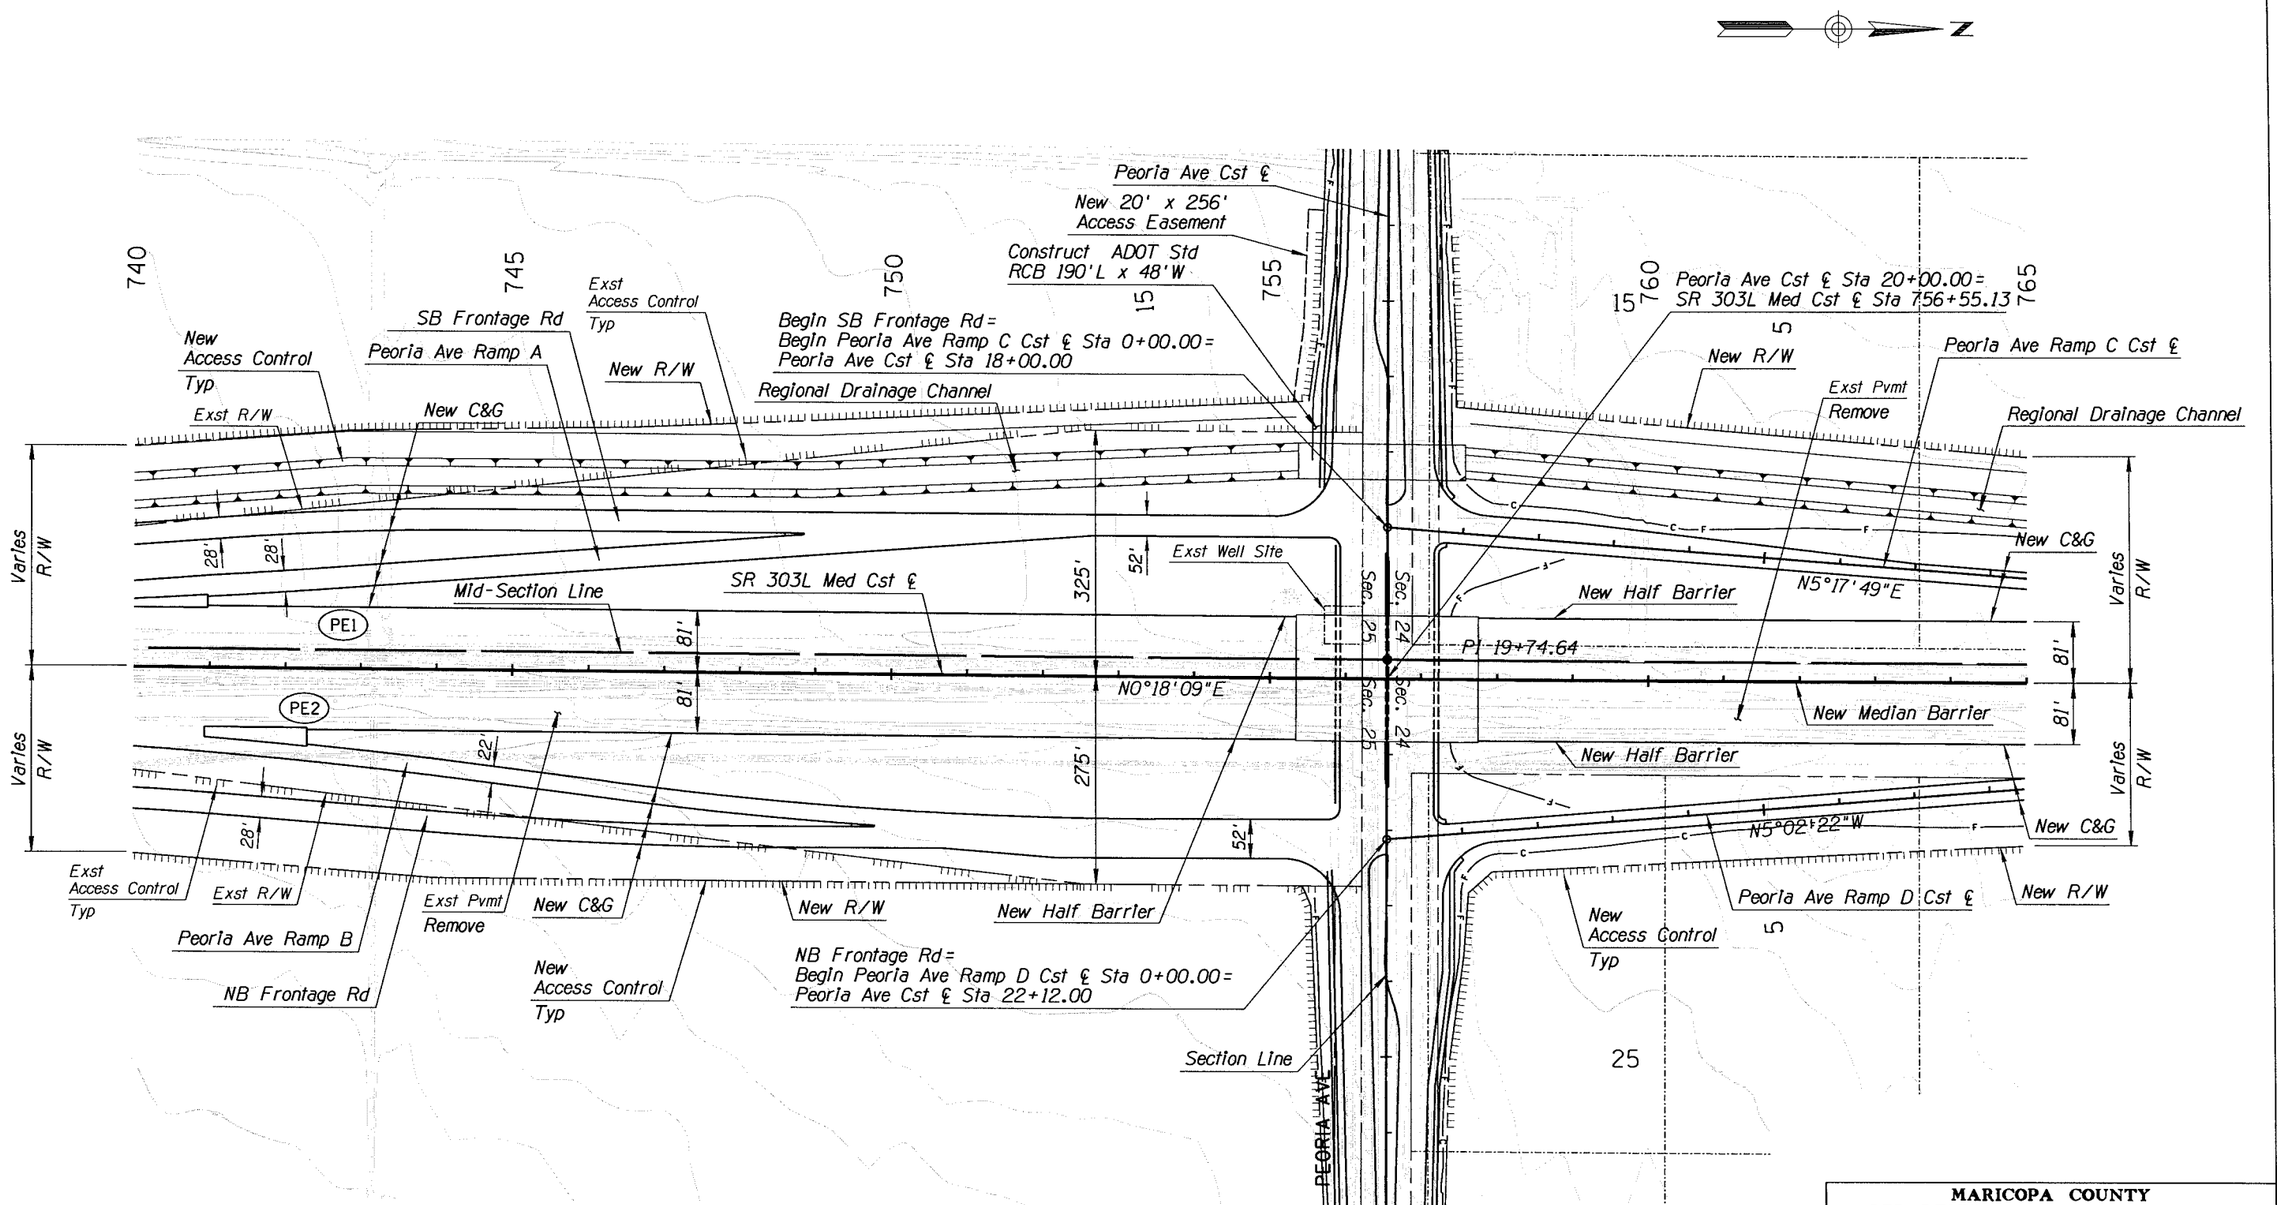

Notes:
1. For Irrigation & Well Relocations, See Irrigation Plans.
2. For Drainage Improvements, See Drainage Plans.
3. For Regional Drainage Channel & Basin Improvements, See SR 303L Channel Plans.

MARICOPA COUNTY
DEPARTMENT OF TRANSPORTATION
ENGINEERING DIVISION

SR 303L
I-10 TO US 60
WORK ORDER NO. 69016

		BY	DATE
PRELIMINARY NOT FOR CONSTRUCTION	DESIGNED	R HOOKEY	9/08
	DRAWN	P T BACA	9/08
	CHECKED	A SCHMERER	9/08

SEPT 08

URS

PLAN SHEET-SR 303L
Sta 740+00 to 765+00

SHEET OF 125 319

9/29/2008 4:28:00 PM p:\MCDOT\23443107\CADD\Plans\Ultimate\303P20.dgn

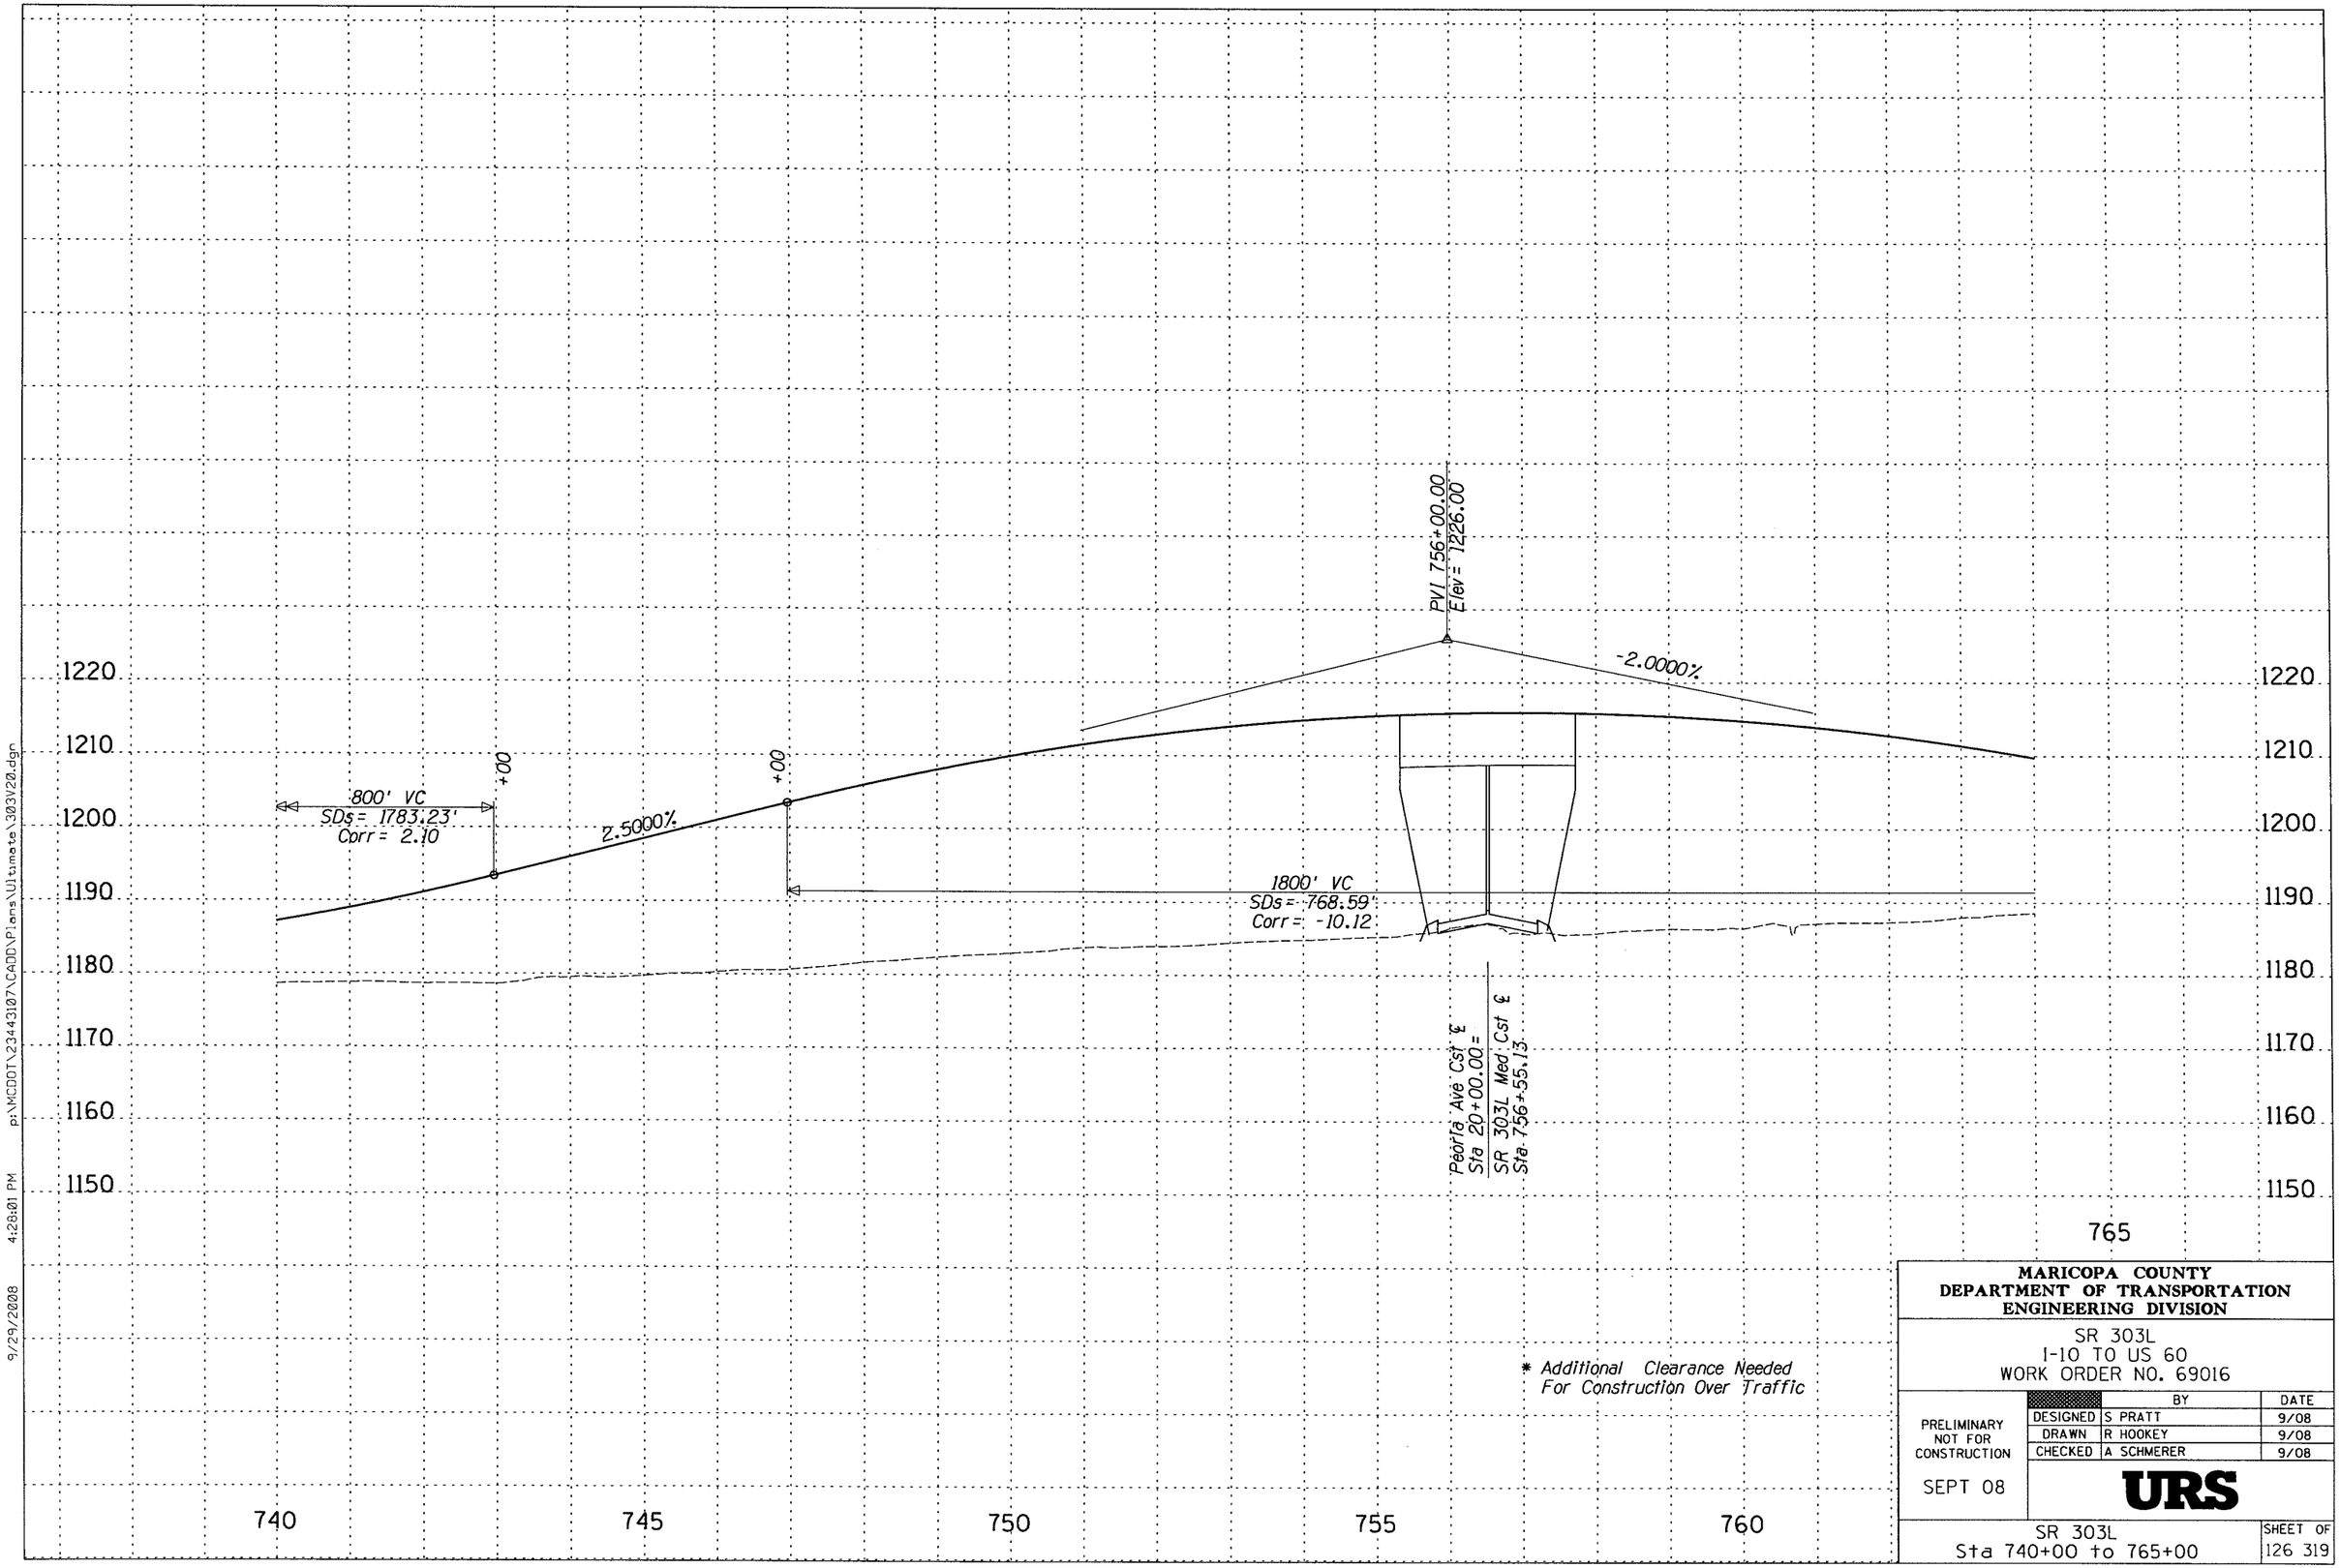

MARICOPA COUNTY
DEPARTMENT OF TRANSPORTATION
ENGINEERING DIVISION

SR 303L
I-10 TO US 60
WORK ORDER NO. 69016

	BY	DATE
DESIGNED	S PRATT	9/08
DRAWN	R HOOKEY	9/08
CHECKED	A SCHMERER	9/08

PRELIMINARY
NOT FOR
CONSTRUCTION

SEPT 08

URS

SR 303L
Sta 740+00 to 765+00

SHEET OF
126 319

9/29/2008 4:28:01 PM p:\MCDOT\23443107\CADD\Plans\Ultimate\303V20.dgn

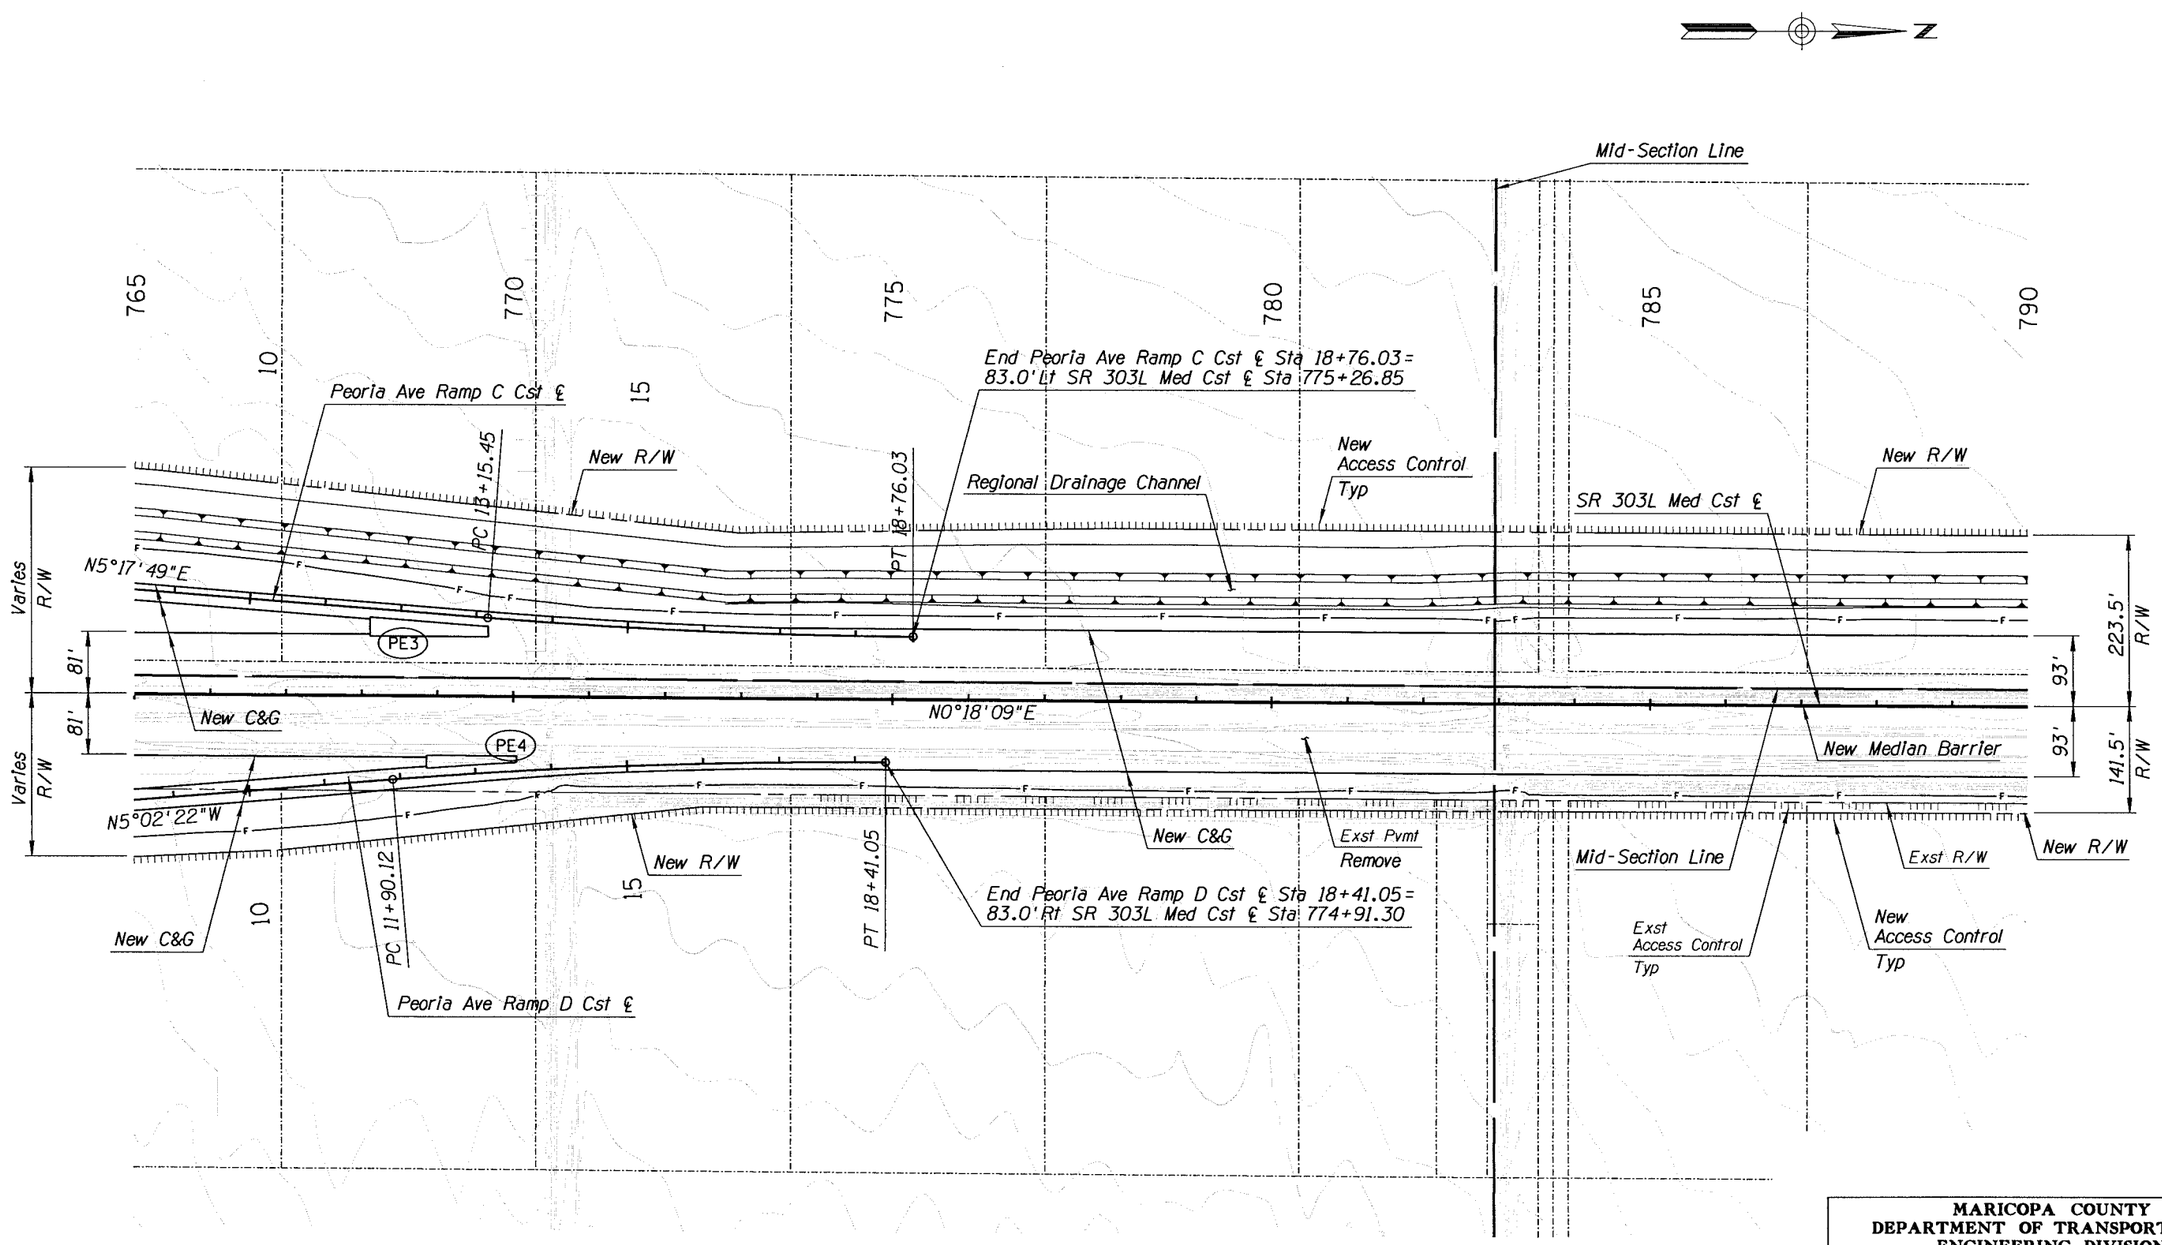

Notes:
1. For Irrigation & Well Relocations, See Irrigation Plans.
2. For Drainage Improvements, See Drainage Plans.
3. For Regional Drainage Channel & Basin Improvements, See SR 303L Channel Plans.

MARICOPA COUNTY
DEPARTMENT OF TRANSPORTATION
ENGINEERING DIVISION

SR 303L
I-10 TO US 60
WORK ORDER NO. 69016

		BY	DATE
PRELIMINARY NOT FOR CONSTRUCTION	DESIGNED	R HOOKEY	9/08
	DRAWN	P T BACA	9/08
	CHECKED	A SCHMERER	9/08
SEPT 08	URS		

PLAN SHEET-SR 303L
Sta 765+00 to 790+00

SHEET OF
127 319

9/29/2008 4:28:03 PM p:\MCDOT\23443107\CADD\Plans\Ultimate\303P21.dgn

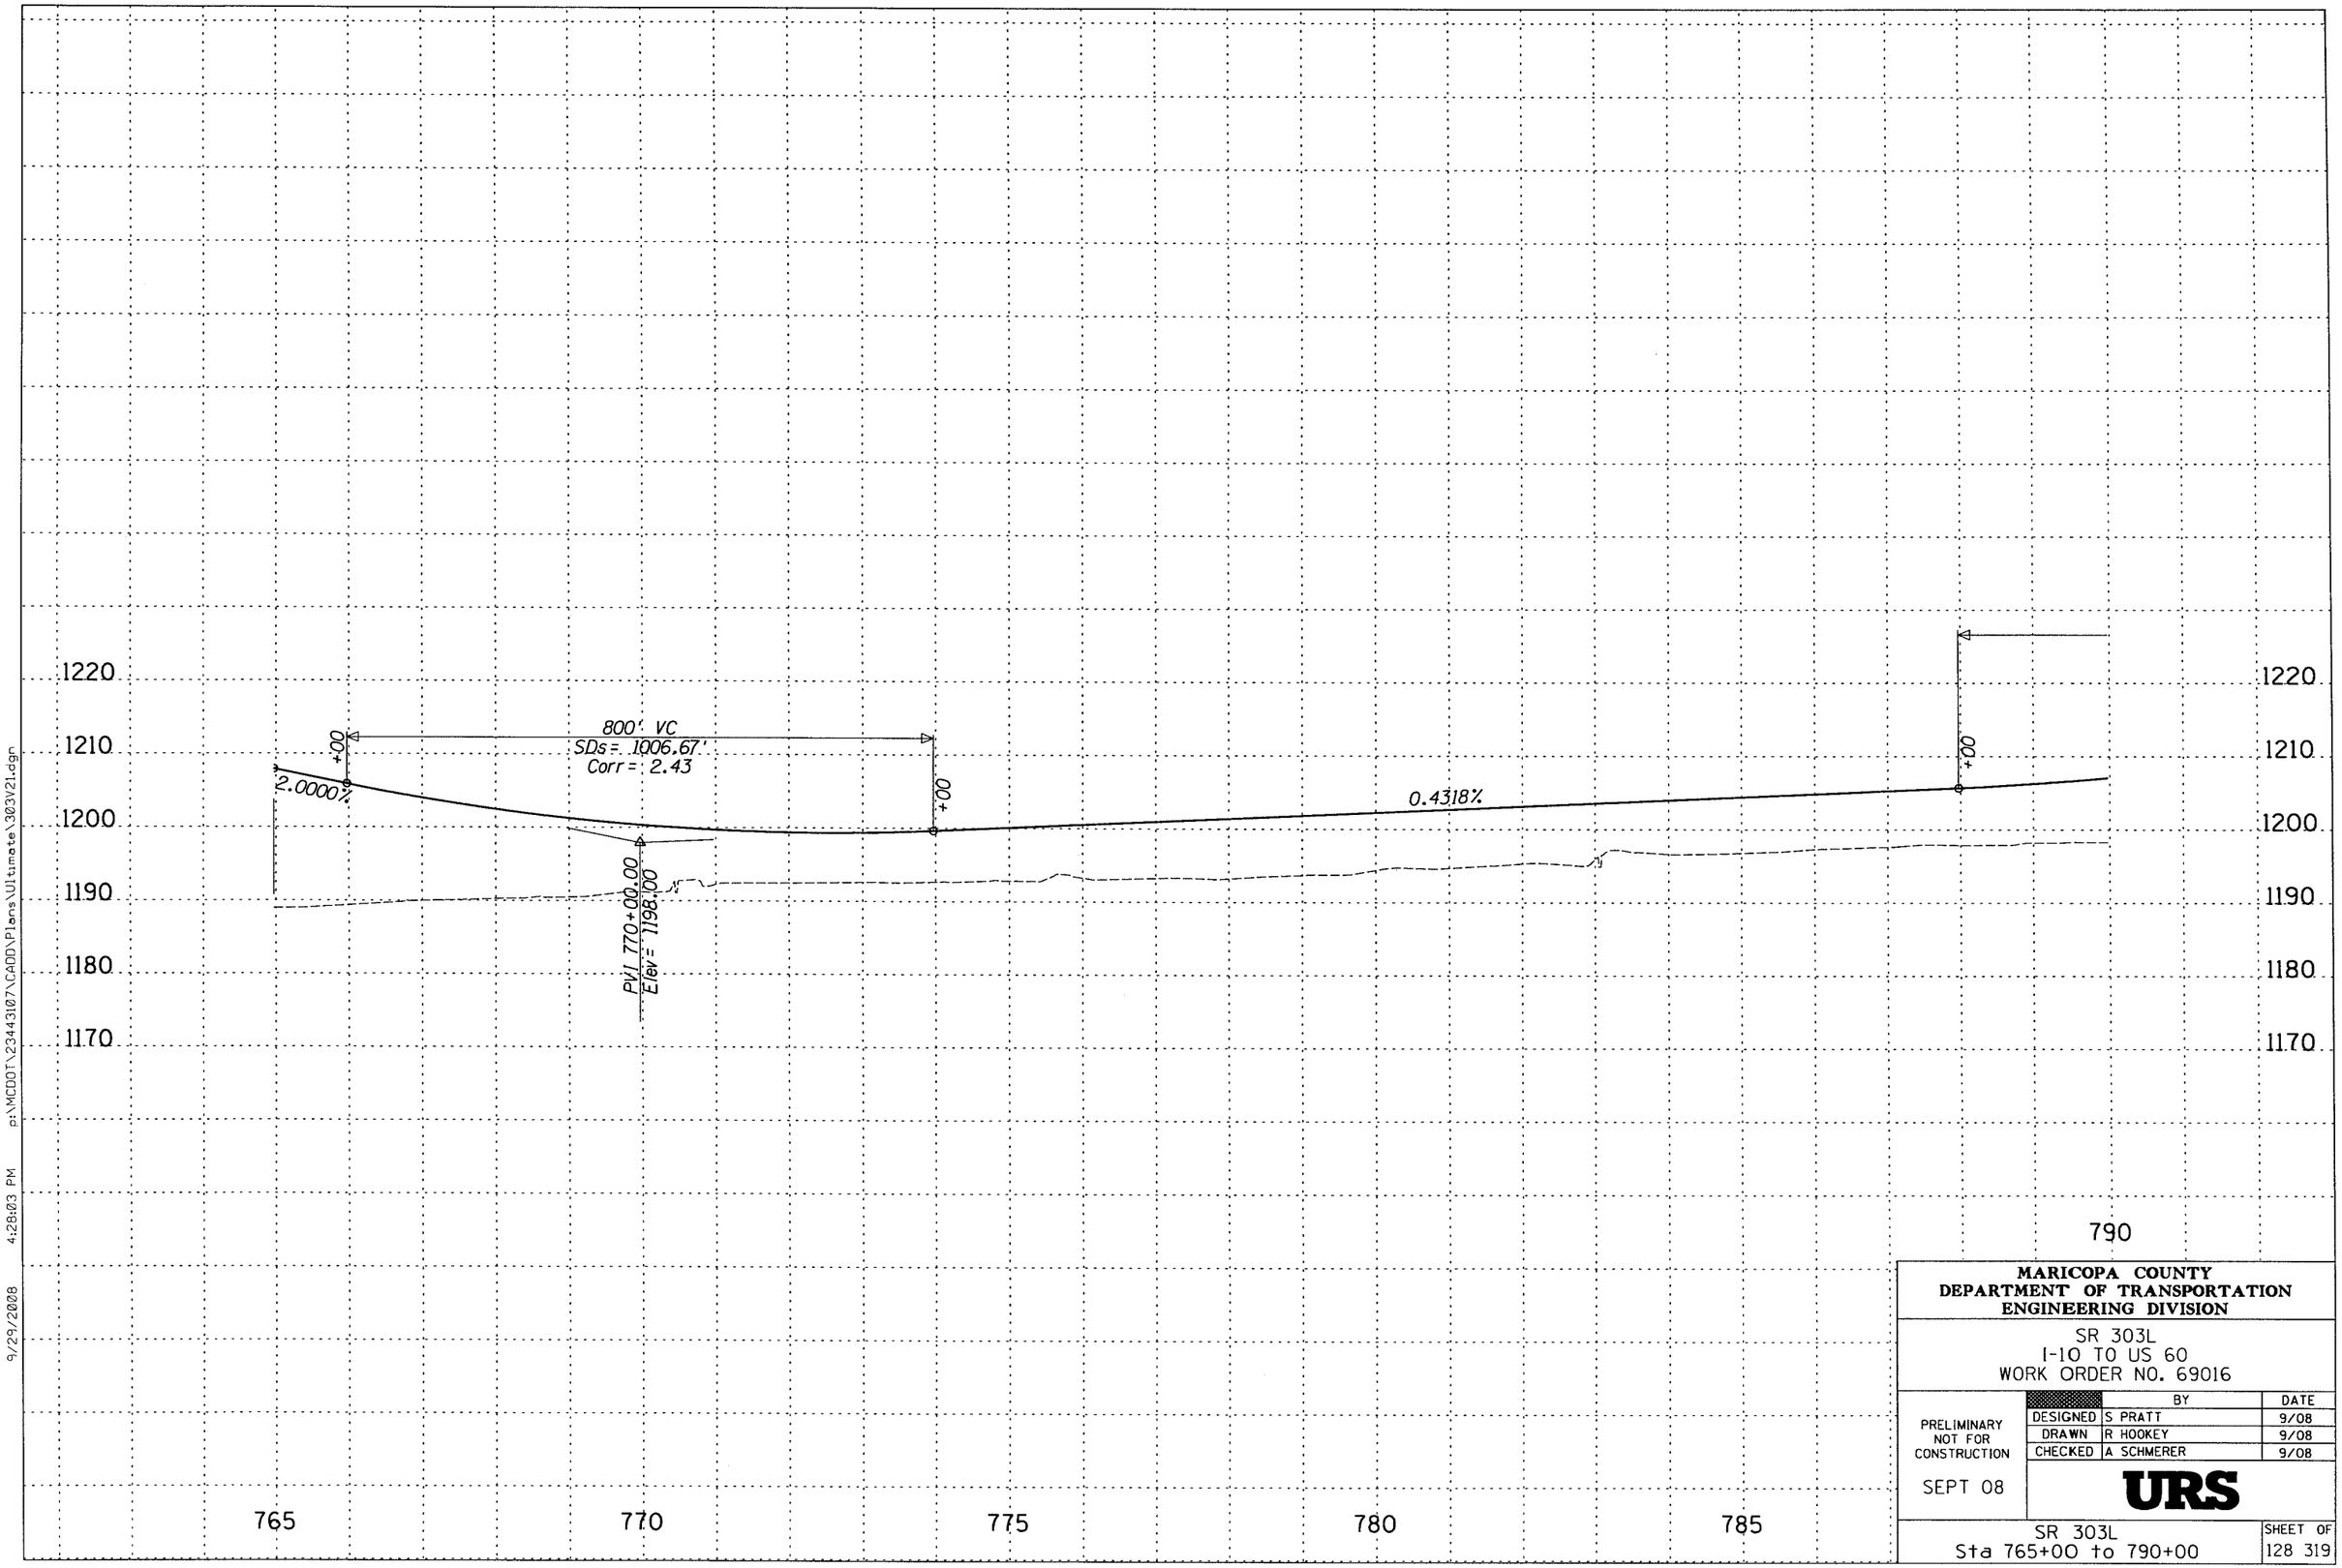

MARICOPA COUNTY
DEPARTMENT OF TRANSPORTATION
ENGINEERING DIVISION

SR 303L
I-10 TO US 60
WORK ORDER NO. 69016

		BY	DATE
PRELIMINARY NOT FOR CONSTRUCTION	DESIGNED	S PRATT	9/08
	DRAWN	R HOOKEY	9/08
	CHECKED	A SCHMERER	9/08

SEPT 08

URS

SR 303L
Sta 765+00 to 790+00

SHEET OF
128 319

9/29/2008 4:28:03 PM p:\MCDOT\23443107\CADD\Plans\Ultimate\303V21.dgn

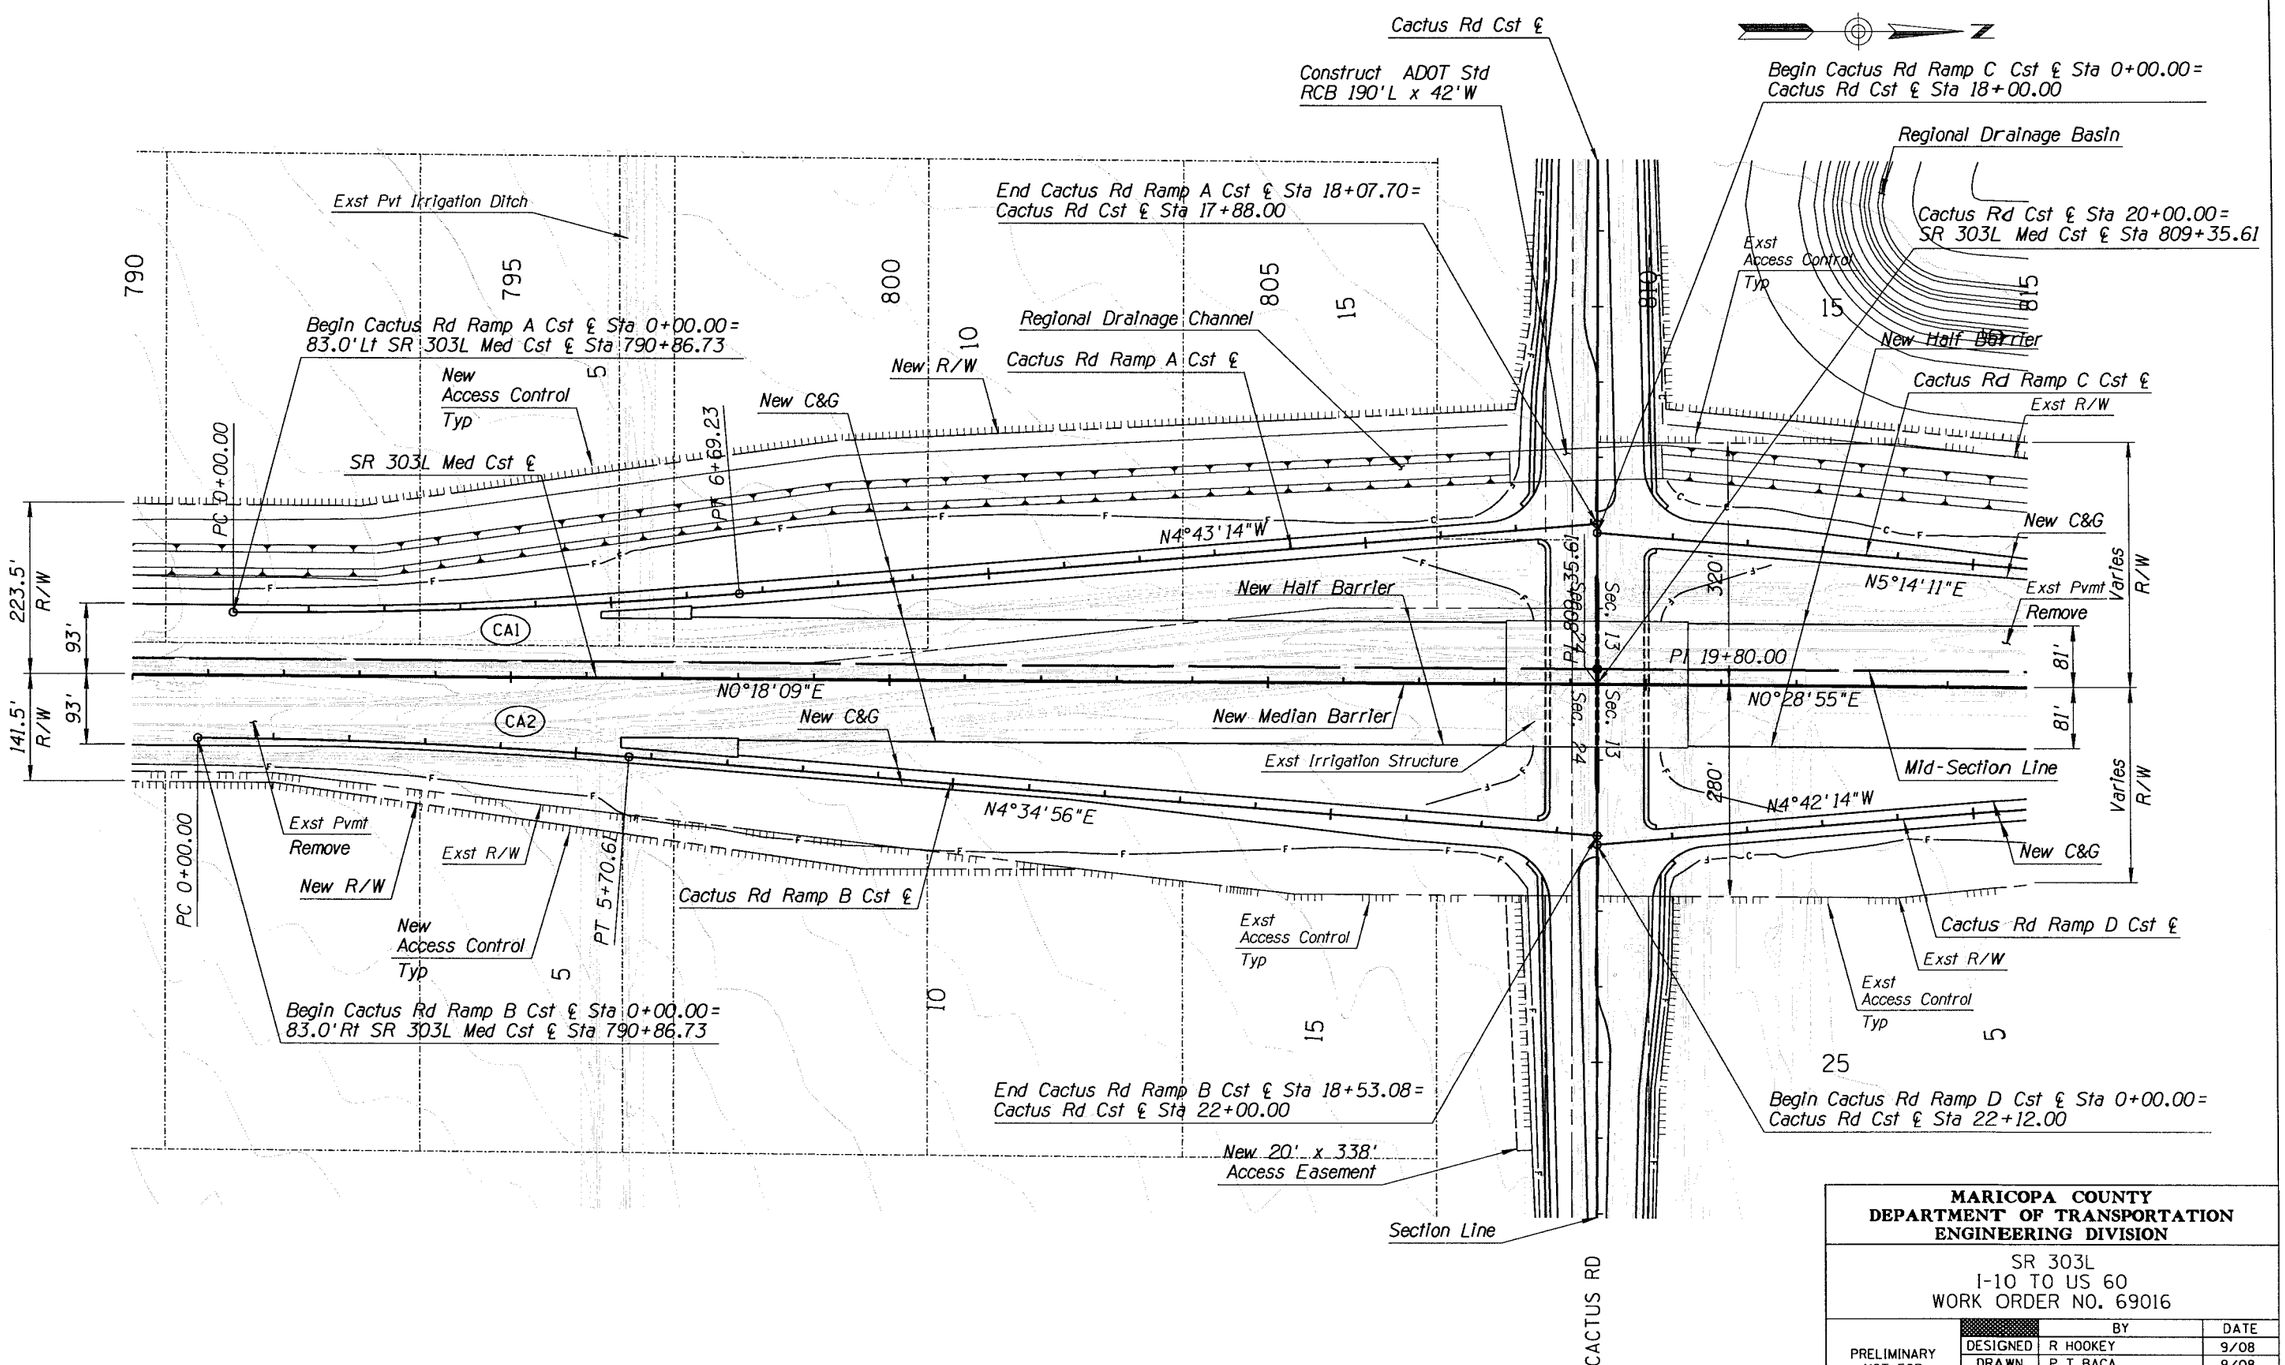

Notes:
1. For Irrigation & Well Relocations, See Irrigation Plans.
2. For Drainage Improvements, See Drainage Plans.
3. For Regional Drainage Channel & Basin Improvements, See SR 303L Channel Plans.

MARICOPA COUNTY
DEPARTMENT OF TRANSPORTATION
ENGINEERING DIVISION

SR 303L
I-10 TO US 60
WORK ORDER NO. 69016

		BY	DATE
PRELIMINARY NOT FOR CONSTRUCTION	DESIGNED	R HOOKEY	9/08
	DRAWN	P T BACA	9/08
	CHECKED	A SCHMERER	9/08
SEPT 08	URS		

PLAN SHEET-SR 303L
Sta 790+00 to 815+00

SHEET OF
129 319

9/29/2008 4:28:04 PM p:\MCDOT\23443107\CADD\Plans\Ultimate\303P22.dgn

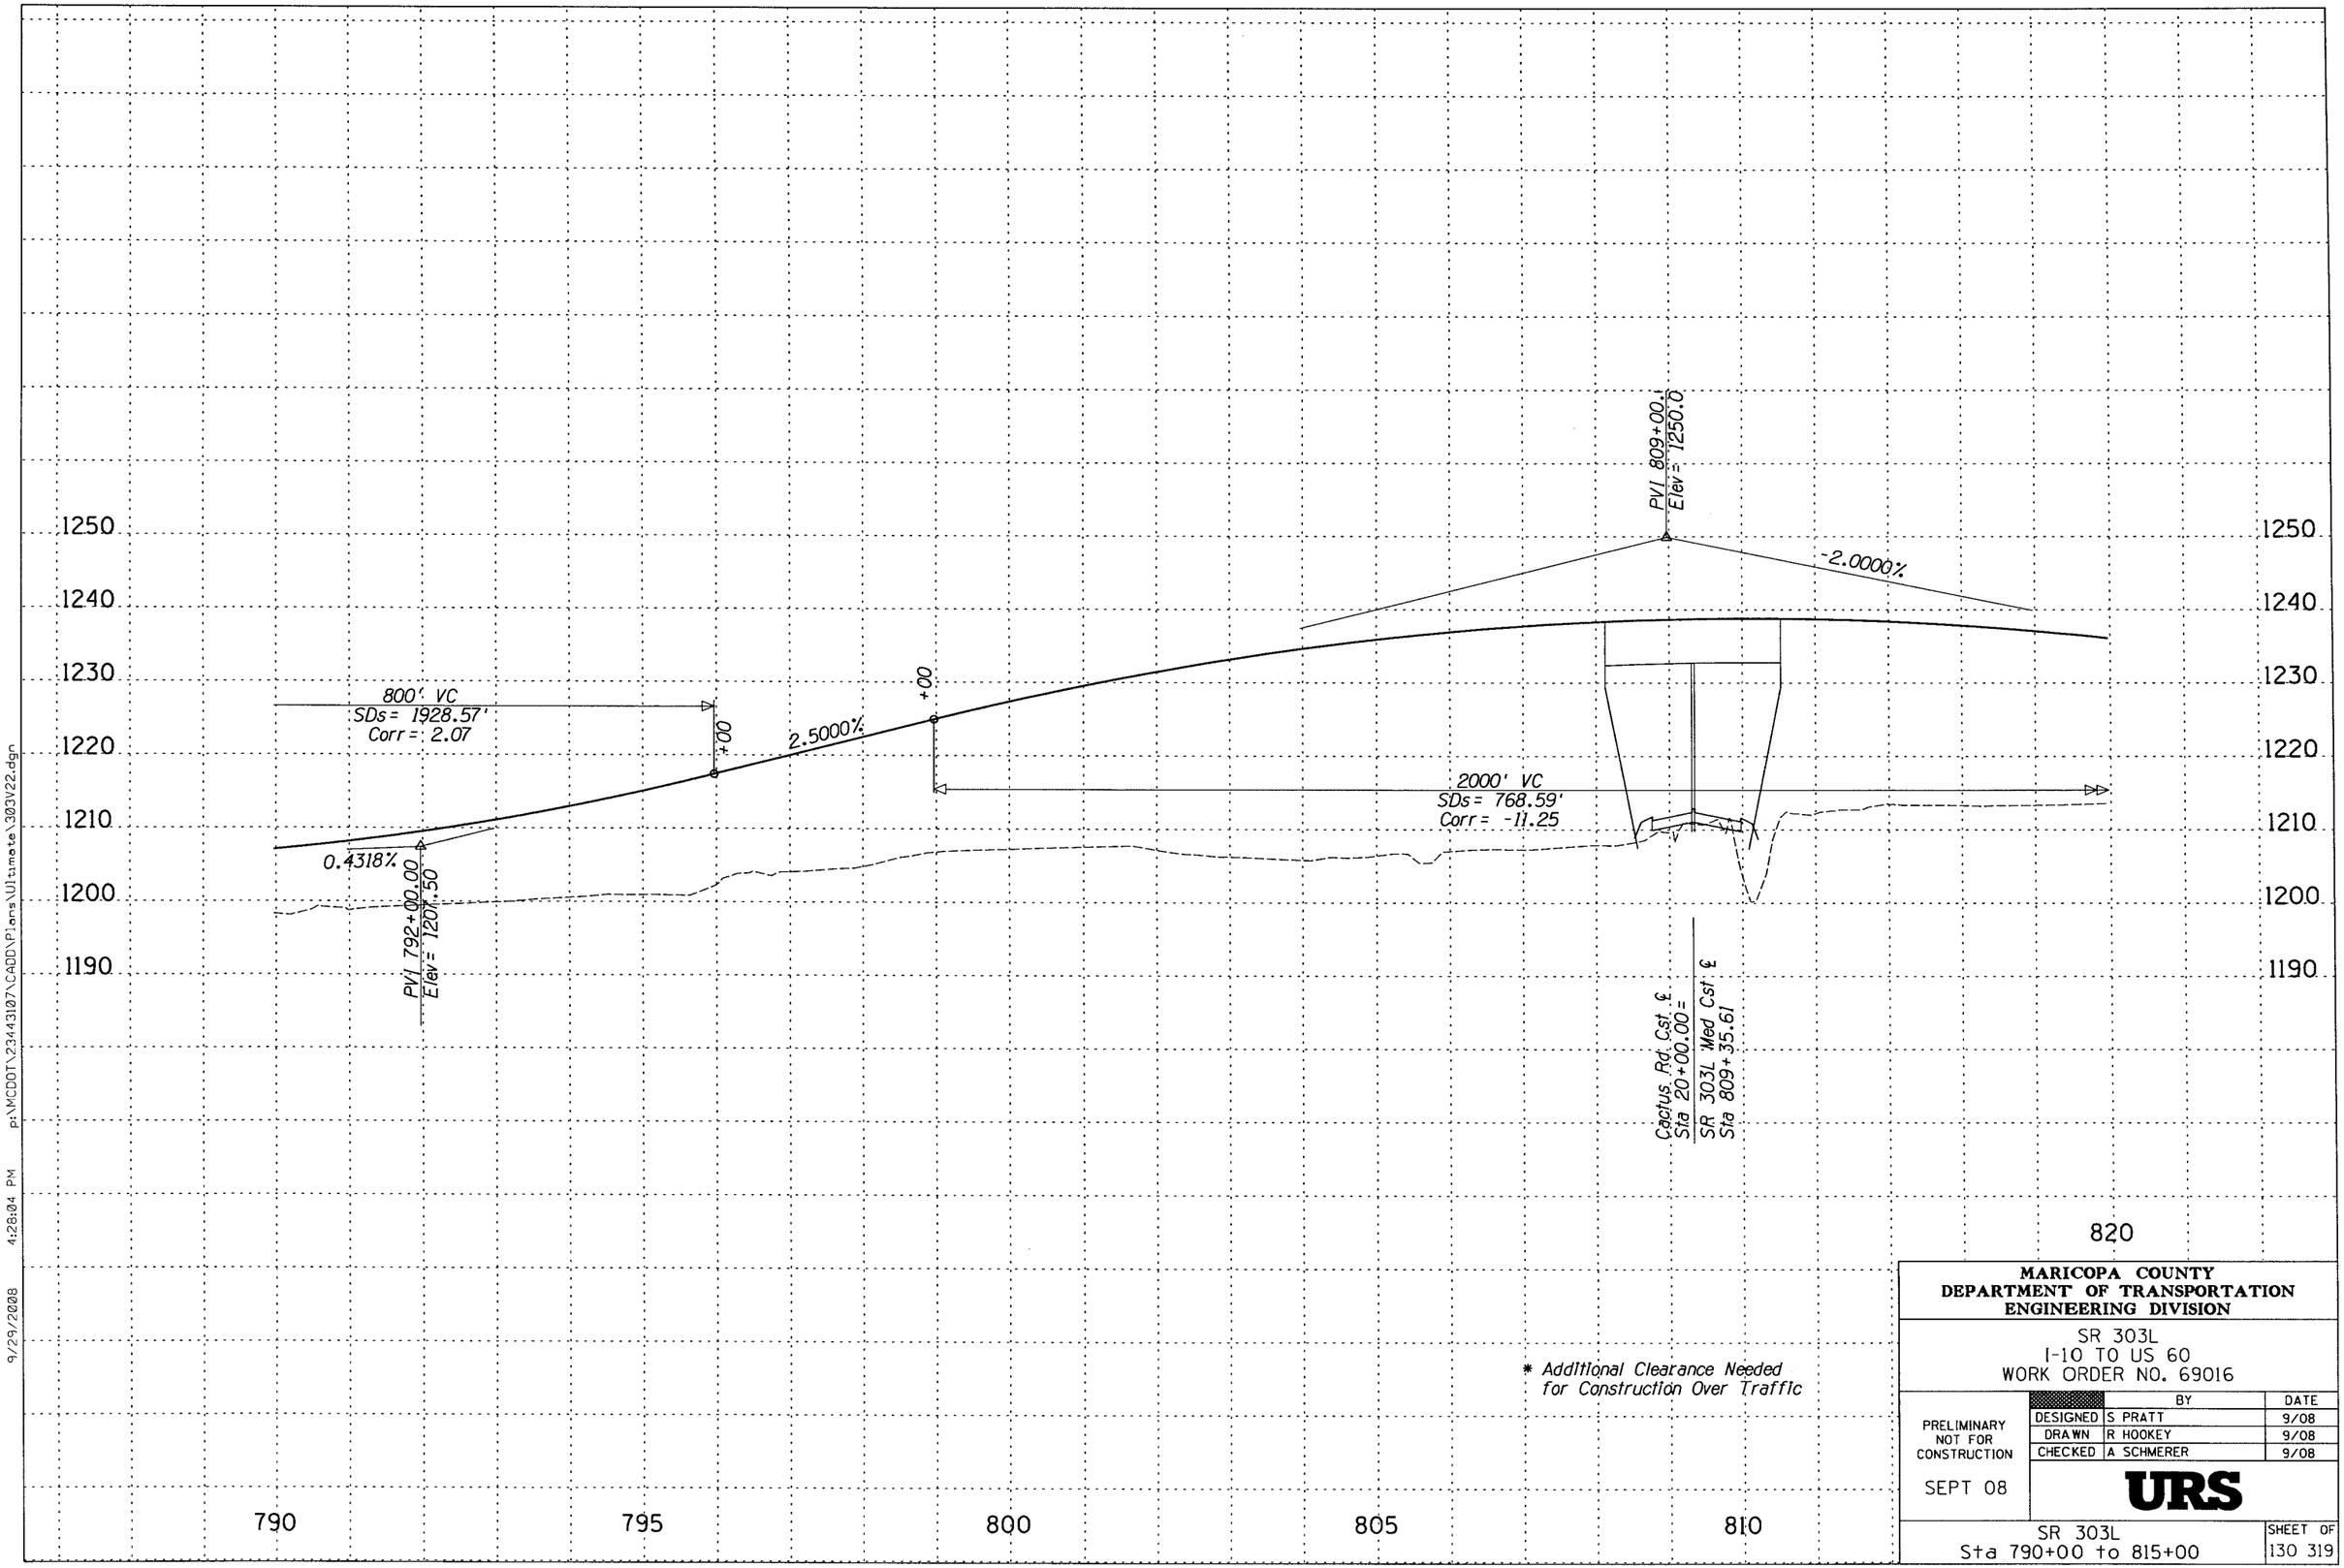

9/29/2008 4:28:04 PM p:\MCDOT\23443107\CADD\Plans\Ultimate\303V22.dgn

MARICOPA COUNTY
DEPARTMENT OF TRANSPORTATION
ENGINEERING DIVISION

SR 303L
I-10 TO US 60
WORK ORDER NO. 69016

		BY	DATE
PRELIMINARY NOT FOR CONSTRUCTION	DESIGNED	S PRATT	9/08
	DRAWN	R HOOKEY	9/08
	CHECKED	A SCHMERER	9/08

SEPT 08

URS

SR 303L
Sta 790+00 to 815+00

SHEET OF
130 319

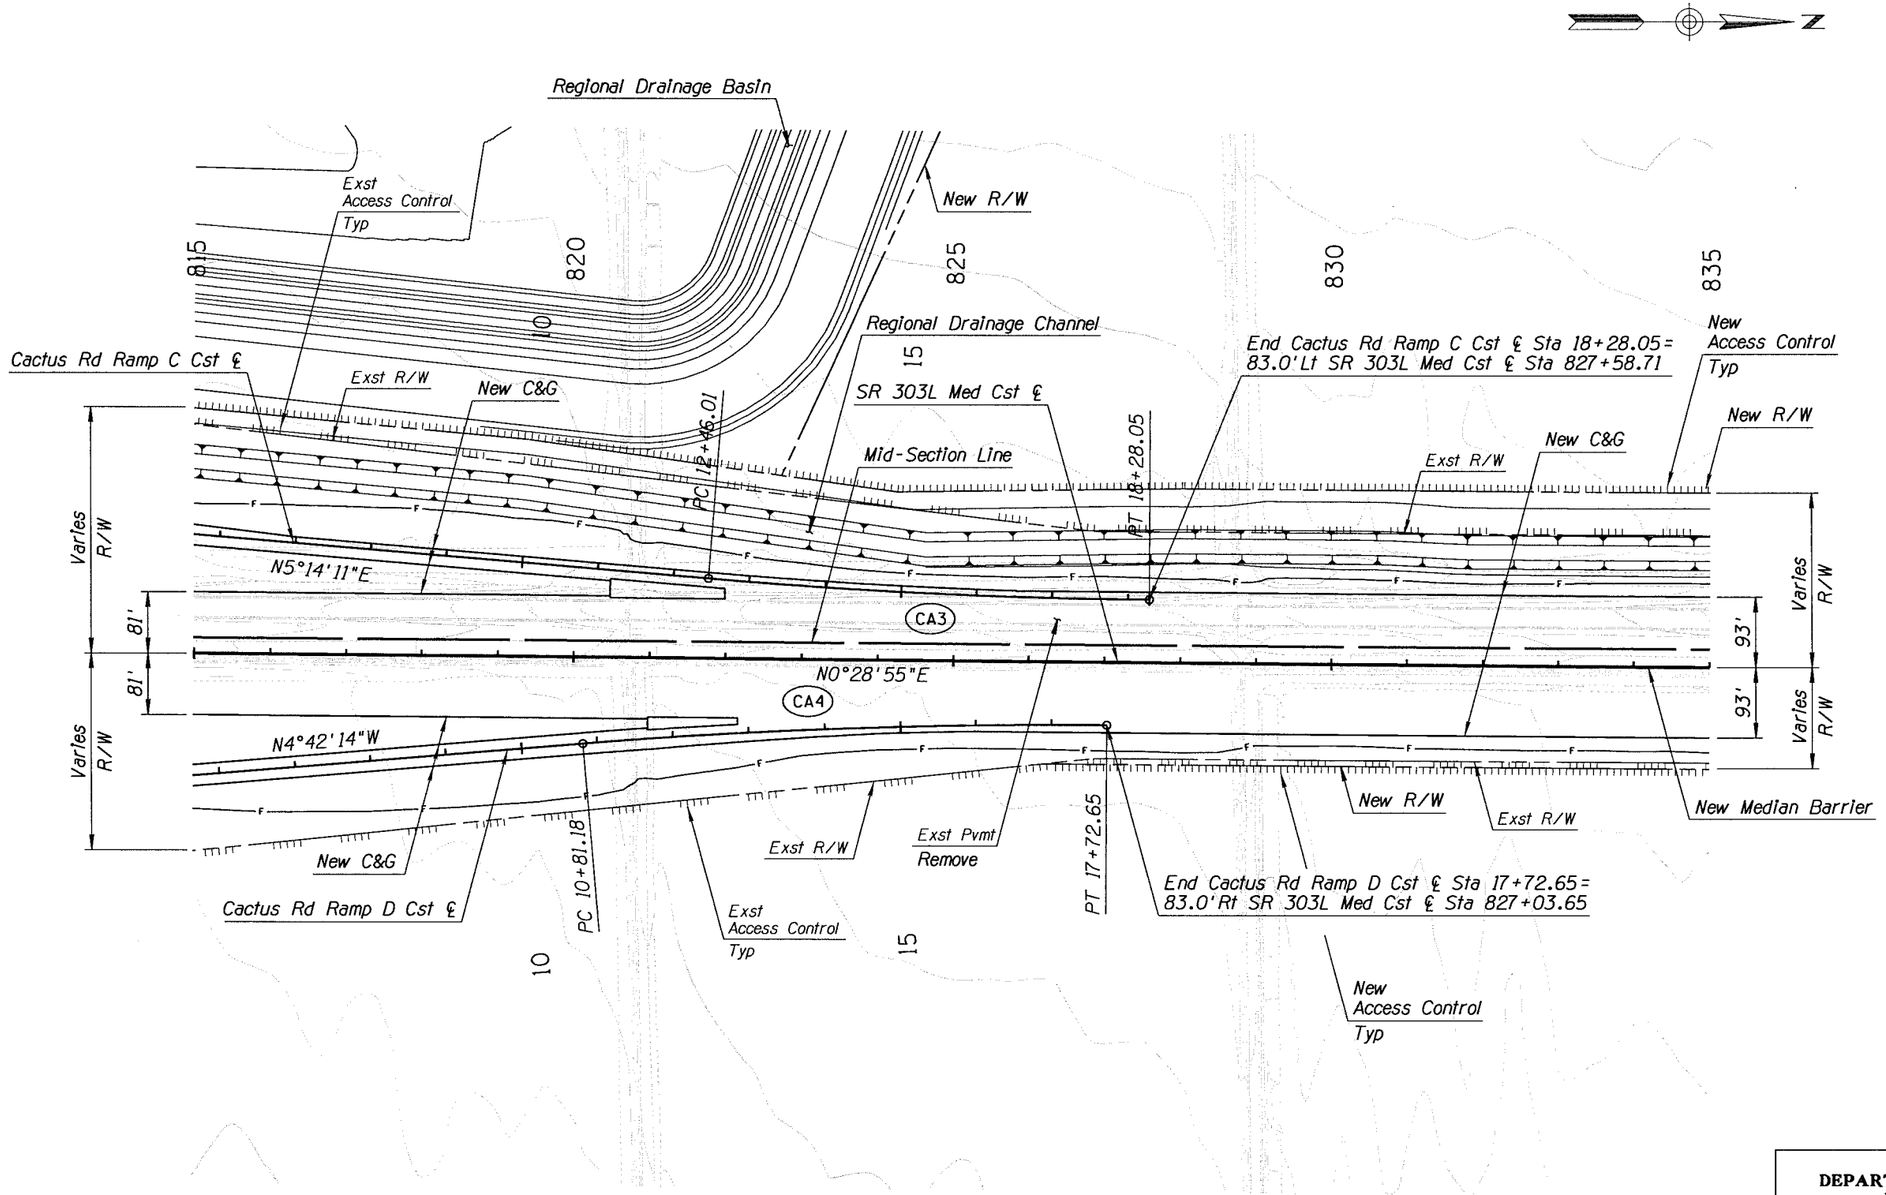

Notes:
1. For Irrigation & Well Relocations, See Irrigation Plans.
2. For Drainage Improvements, See Drainage Plans.
3. For Regional Drainage Channel & Basin Improvements, See SR 303L Channel Plans.

MARICOPA COUNTY
DEPARTMENT OF TRANSPORTATION
ENGINEERING DIVISION

SR 303L
I-10 TO US 60
WORK ORDER NO. 69016

	BY	DATE
DESIGNED	R HOOKEY	9/08
DRAWN	P T BACA	9/08
CHECKED	A SCHMERER	9/08

PRELIMINARY NOT FOR CONSTRUCTION

SEPT 08

URS

PLAN SHEET-SR 303L
Sta 815+00 to 835+00

SHEET OF
131 319

9/29/2008 4:28:04 PM p:\MCDOT\23443107\CADD\Plans\Ultimate\303P23.dgn

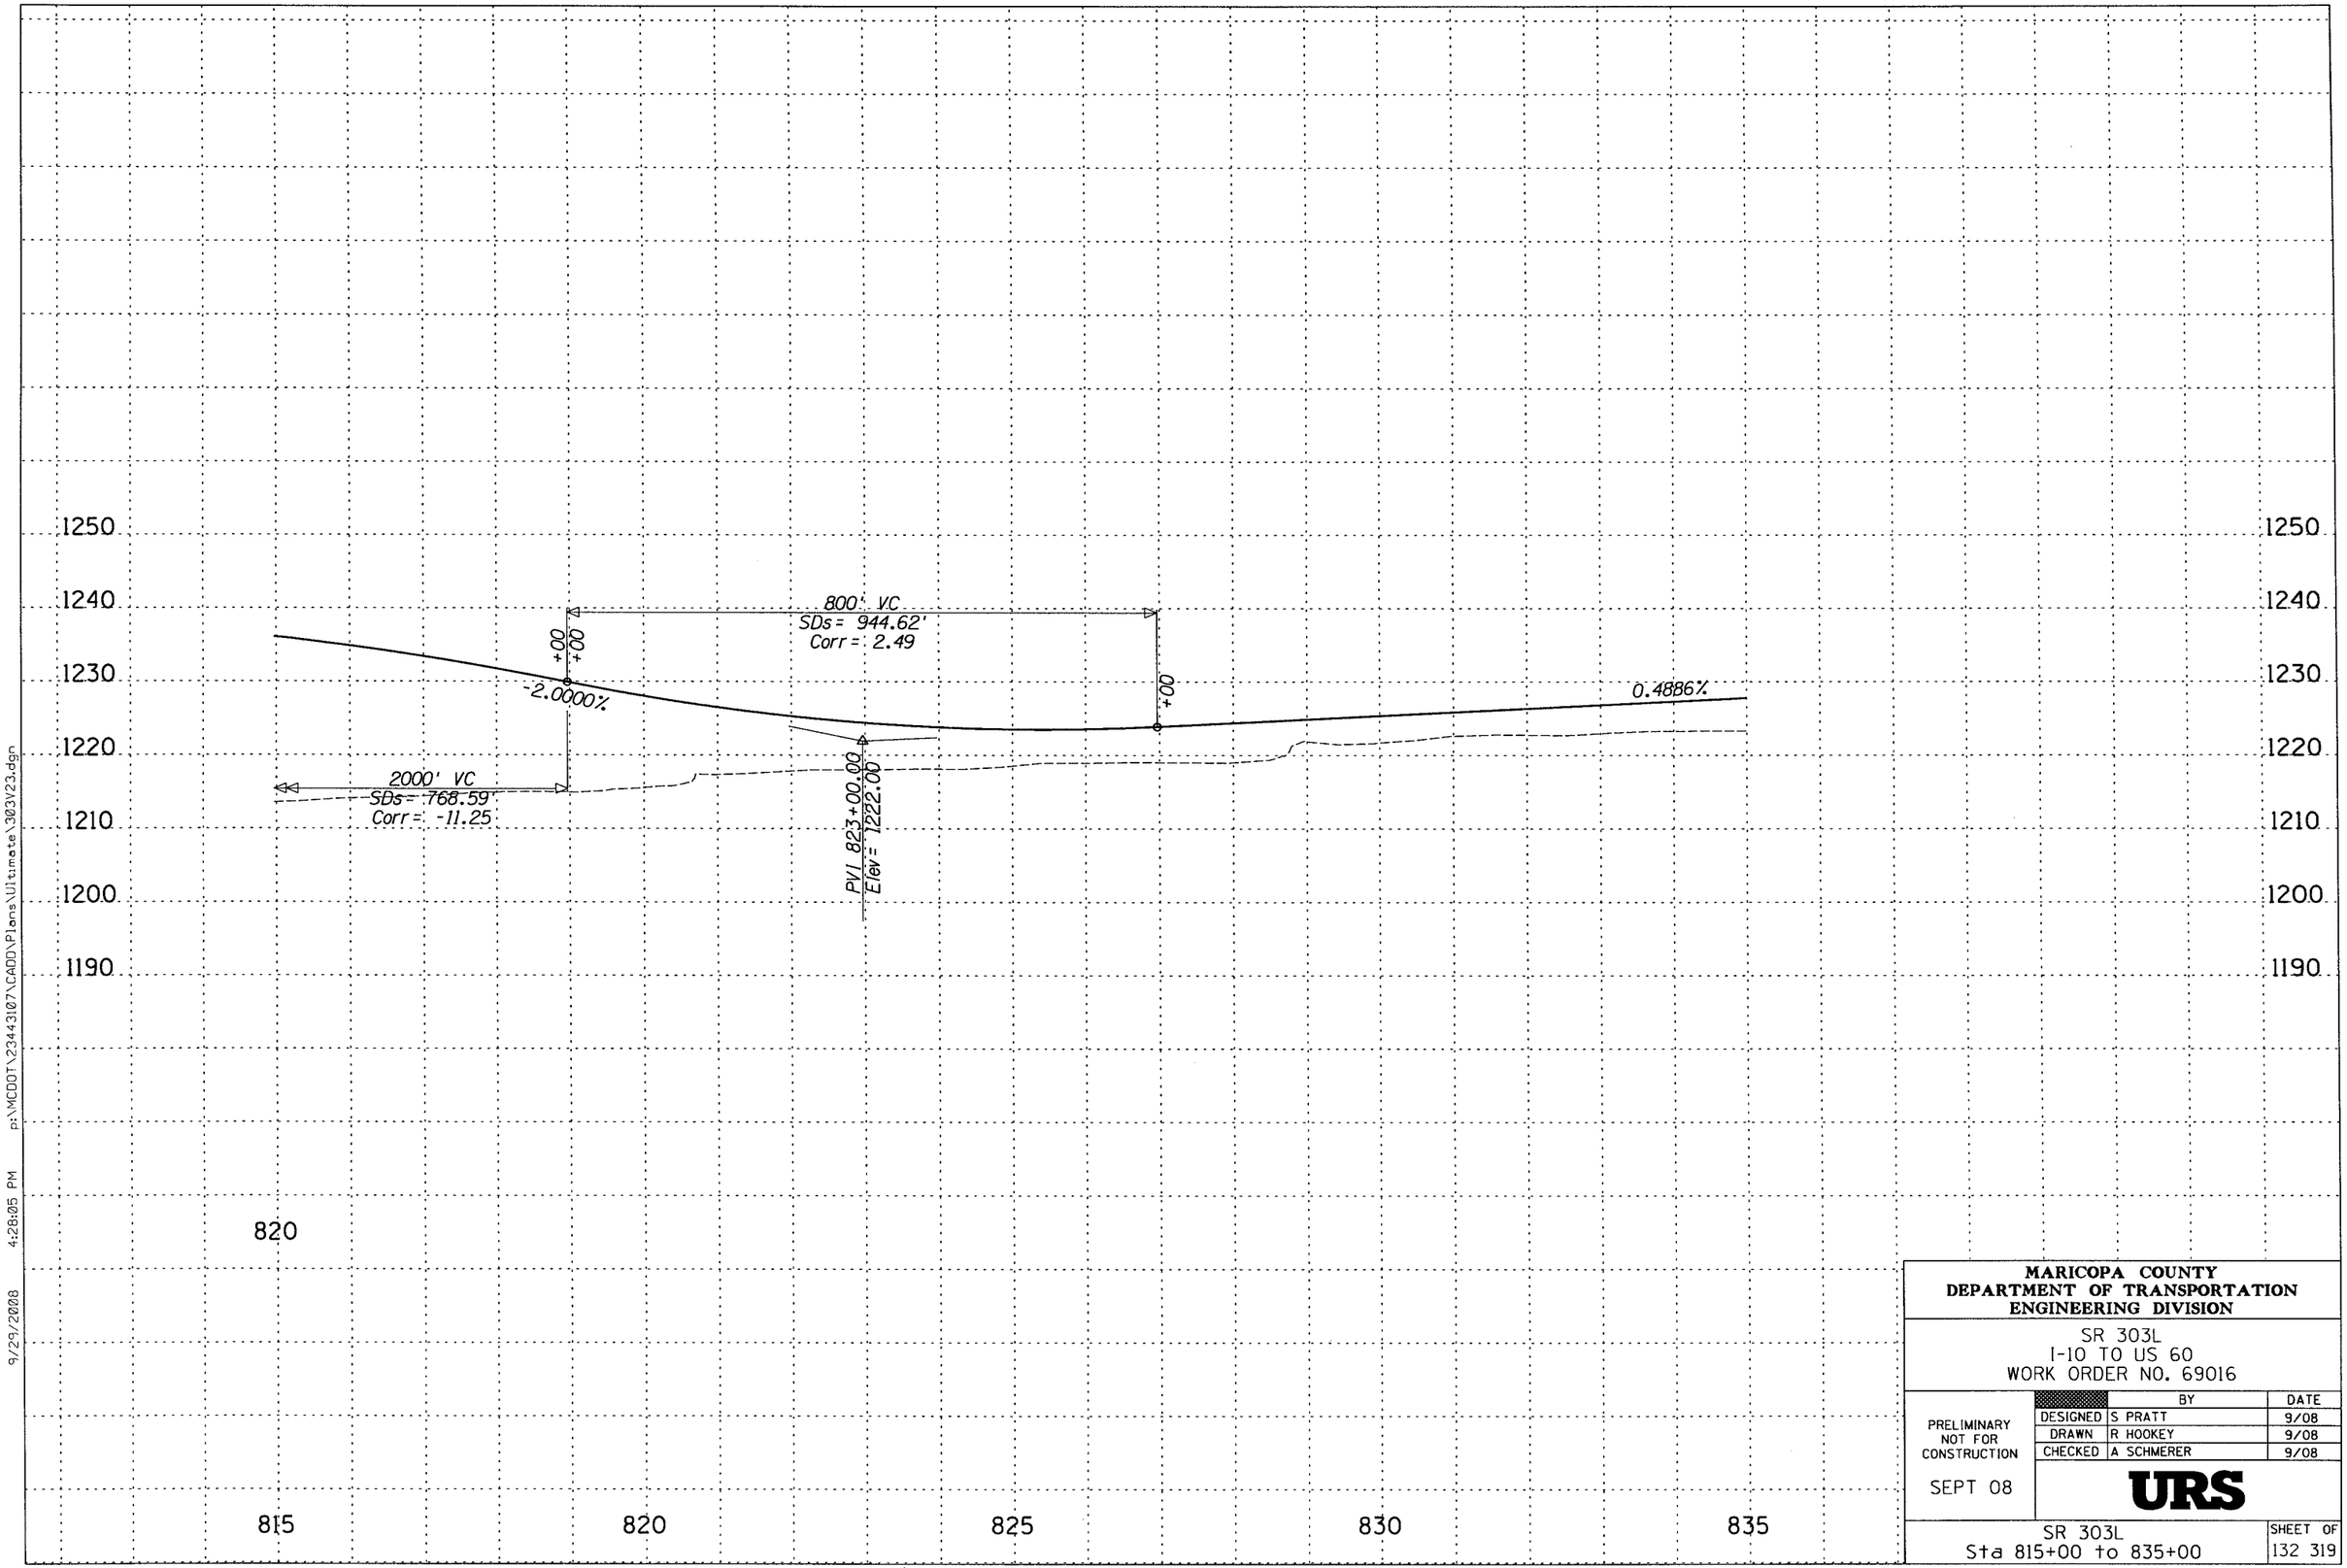

MARICOPA COUNTY
DEPARTMENT OF TRANSPORTATION
ENGINEERING DIVISION

SR 303L
I-10 TO US 60
WORK ORDER NO. 69016

	BY	DATE
DESIGNED	S PRATT	9/08
DRAWN	R HOOKEY	9/08
CHECKED	A SCHMERER	9/08

PRELIMINARY
NOT FOR
CONSTRUCTION

SEPT 08

URS

SR 303L
Sta 815+00 to 835+00

SHEET OF
132 319

9/29/2008 4:28:05 PM p:\MCDOT\23443107\CADD\Plans\Ultimate\303V23.dgn

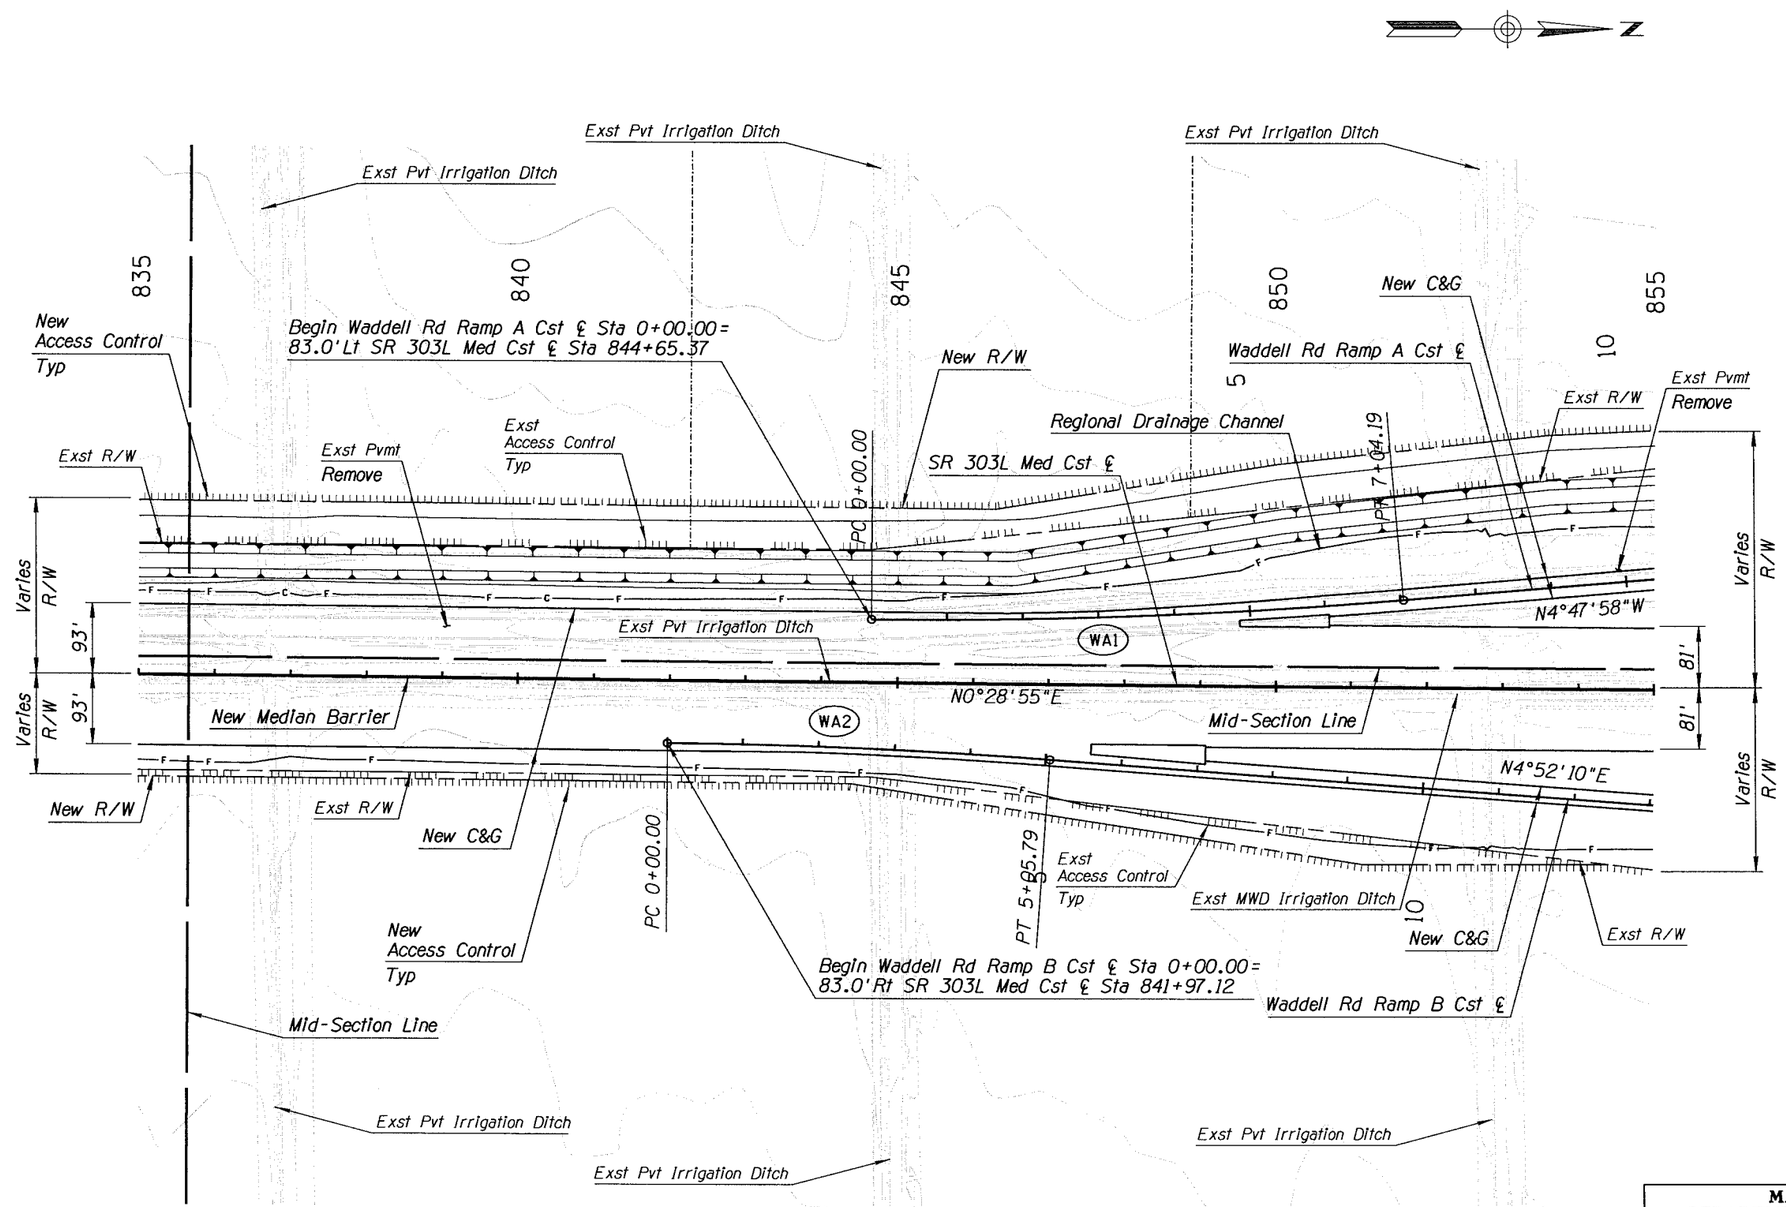

Notes:
1. For Irrigation & Well Relocations, See Irrigation Plans.
2. For Drainage Improvements, See Drainage Plans.
3. For Regional Drainage Channel & Basin Improvements, See SR 303L Channel Plans.

MARICOPA COUNTY
DEPARTMENT OF TRANSPORTATION
ENGINEERING DIVISION

SR 303L
I-10 TO US 60
WORK ORDER NO. 69016

		BY	DATE
PRELIMINARY NOT FOR CONSTRUCTION	DESIGNED	R HOOKEY	9/08
	DRAWN	P T BACA	9/08
	CHECKED	A SCHMERER	9/08

SEPT 08

URS

PLAN SHEET-SR 303L
Sta 835+00 to 855+00

SHEET OF
133 319

9/29/2008 4:28:05 PM p:\MCDOT\23443107\CADD\Plans\Ultimate\303P24.dgn

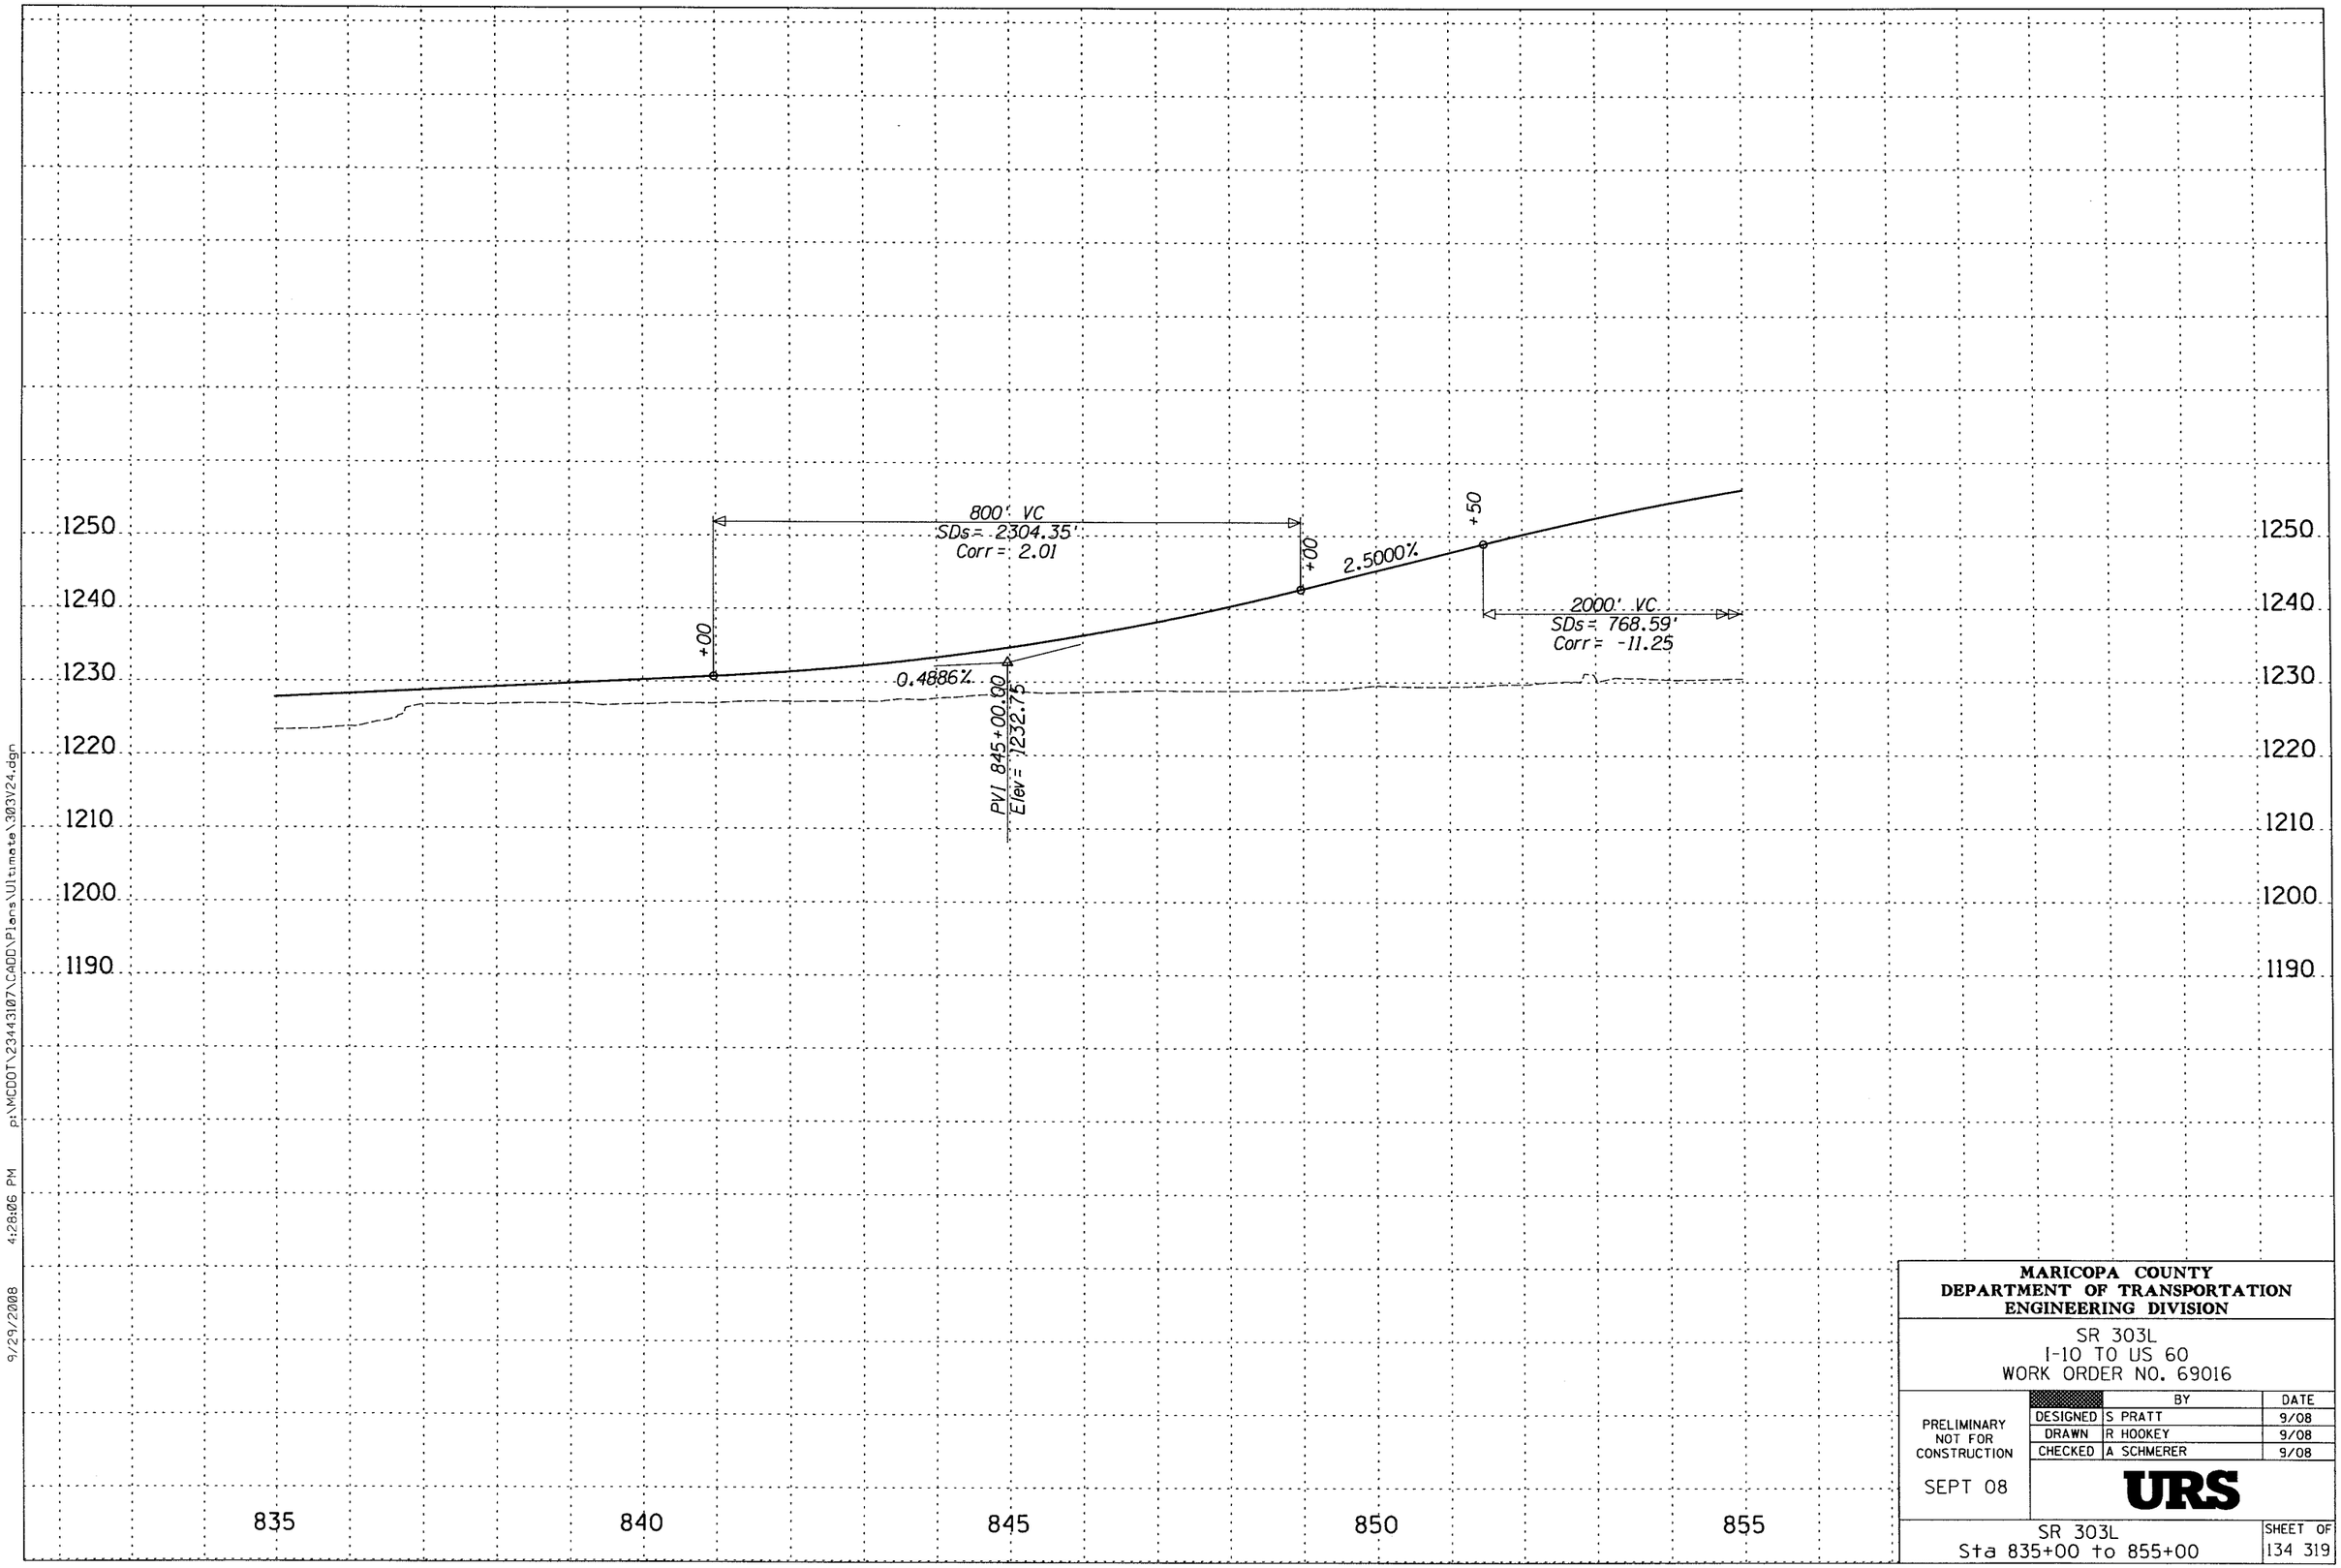
1250
1240
1230
1220
1210
1200
1190
800' VC
SDs= 2304.35'
Corr= 2.01
+00
+00
+50
2.5000%
2000' VC
SDs= 768.59'
Corr= -11.25
0.4886%
PVI 845+00.00
Elev= 1232.75
835
840
845
850
855
MARICOPA COUNTY
DEPARTMENT OF TRANSPORTATION
ENGINEERING DIVISION
SR 303L
I-10 TO US 60
WORK ORDER NO. 69016
BY
DATE
DESIGNED S PRATT 9/08
DRAWN R HOOKEY 9/08
CHECKED A SCHMERER 9/08
PRELIMINARY
NOT FOR
CONSTRUCTION
SEPT 08
URS
SR 303L
Sta 835+00 to 855+00
SHEET OF
134 319
9/29/2008 4:28:06 PM p:\MCDOT\23443107\CADD\Plans\Ultimate\303V24.dgn

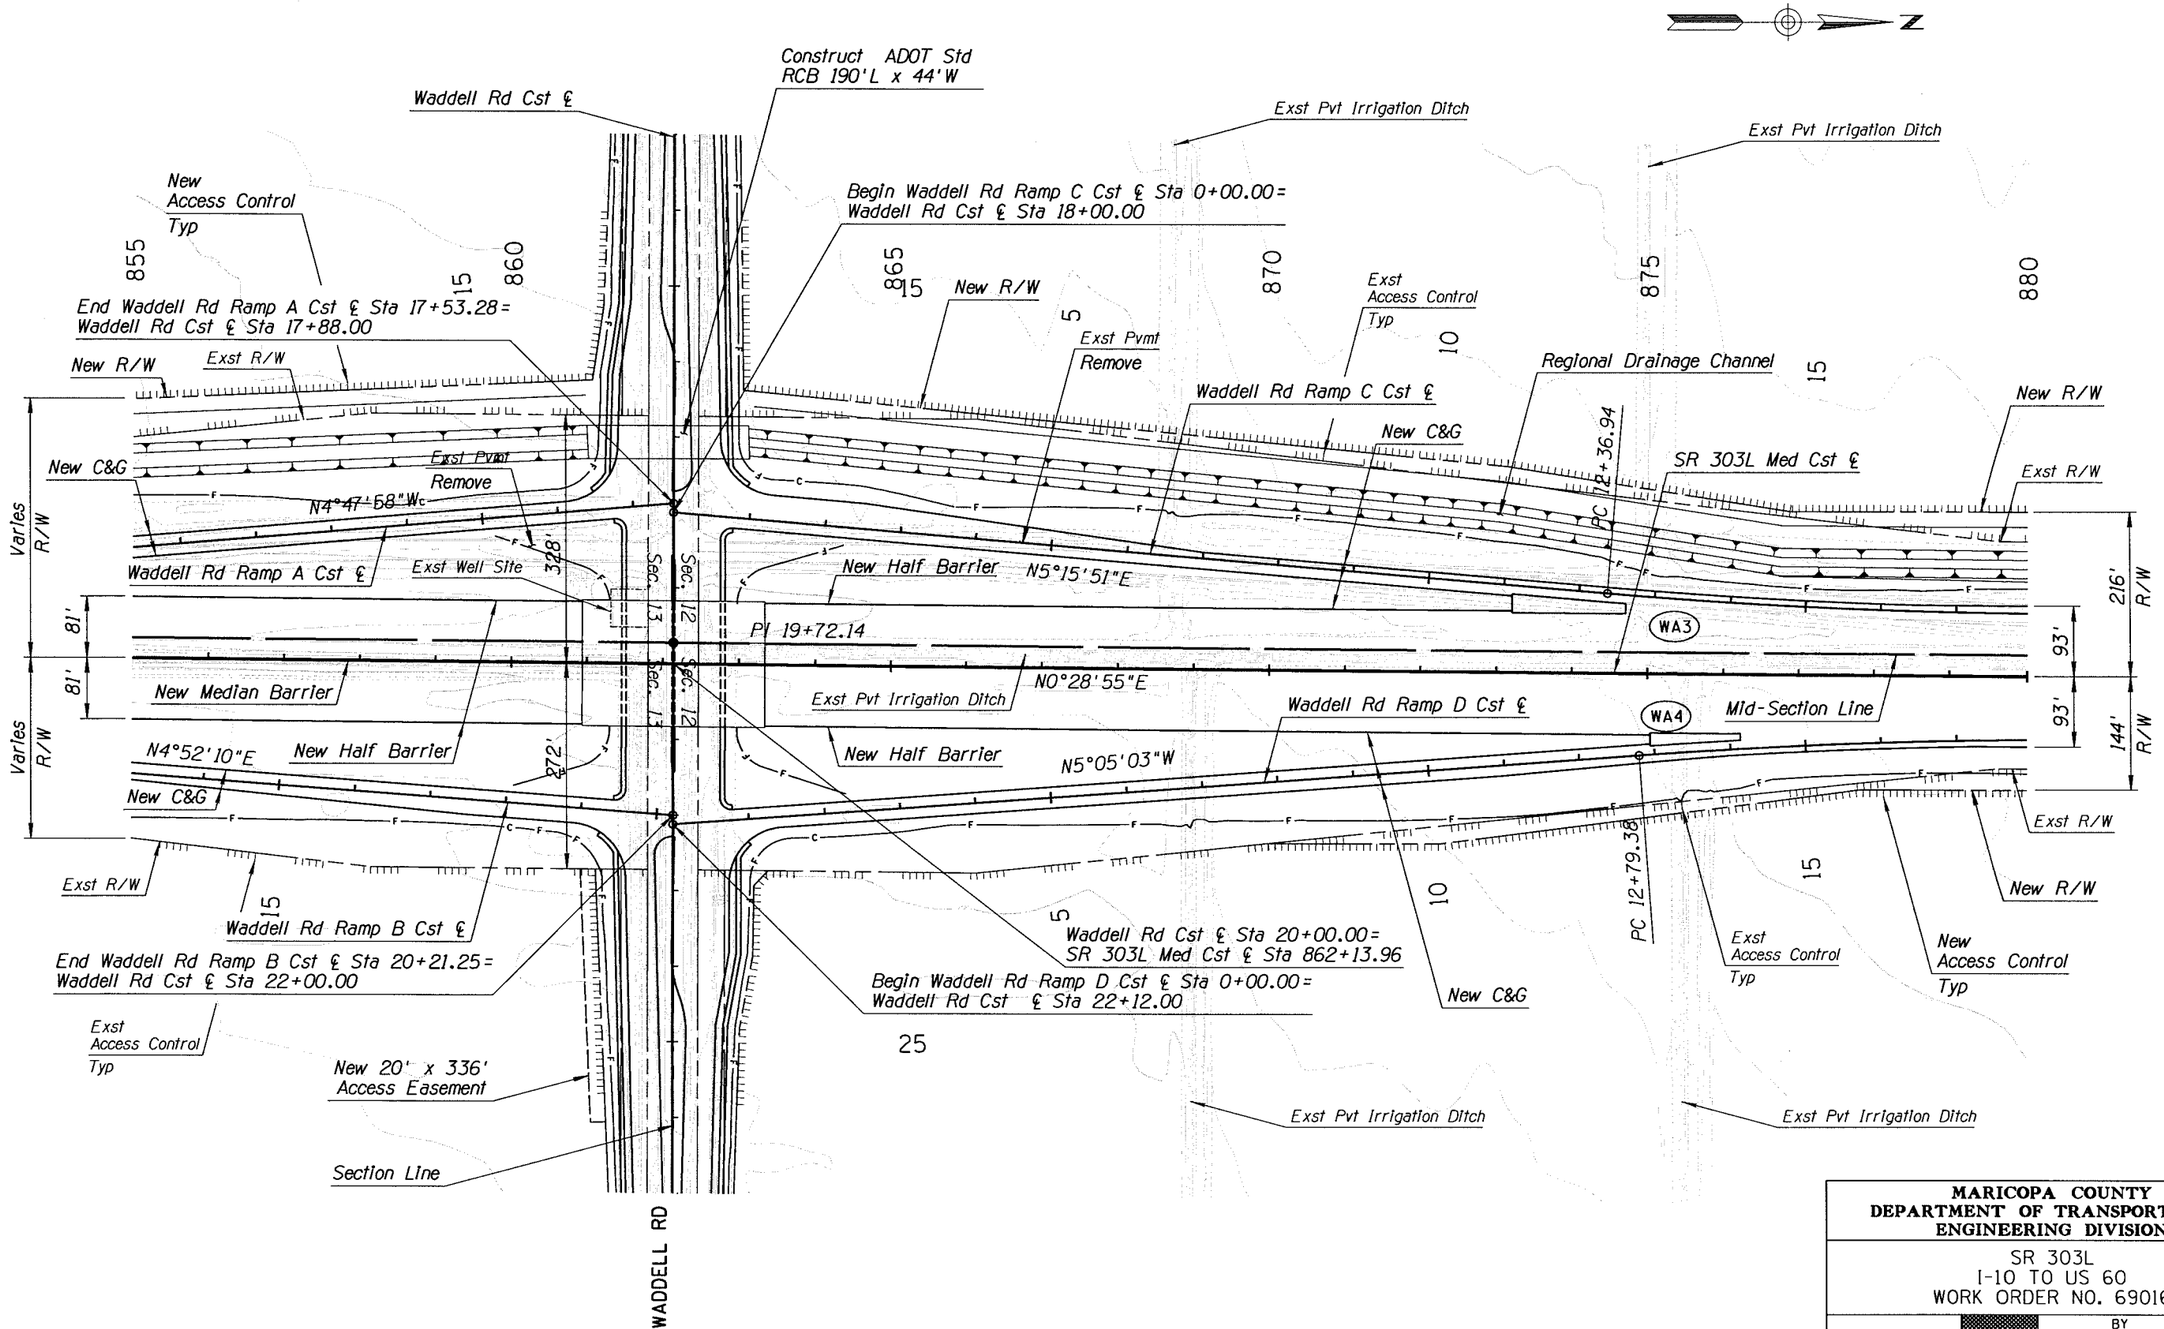

Notes:
1. For Irrigation & Well Relocations, See Irrigation Plans.
2. For Drainage Improvements, See Drainage Plans.
3. For Regional Drainage Channel & Basin Improvements, See SR 303L Channel Plans.

MARICOPA COUNTY
DEPARTMENT OF TRANSPORTATION
ENGINEERING DIVISION

SR 303L
I-10 TO US 60
WORK ORDER NO. 69016

		BY	DATE
PRELIMINARY NOT FOR CONSTRUCTION	DESIGNED	R HOOKEY	9/08
	DRAWN	P T BACA	9/08
	CHECKED	A SCHMERER	9/08
SEPT 08		URS	

PLAN SHEET-SR 303L
Sta 855+00 to 880+00

SHEET OF
135 319

9/29/2008 4:28:09 PM p:\MCDOT\23443107\CADD\Plans\Ultimate\303P25.dgn

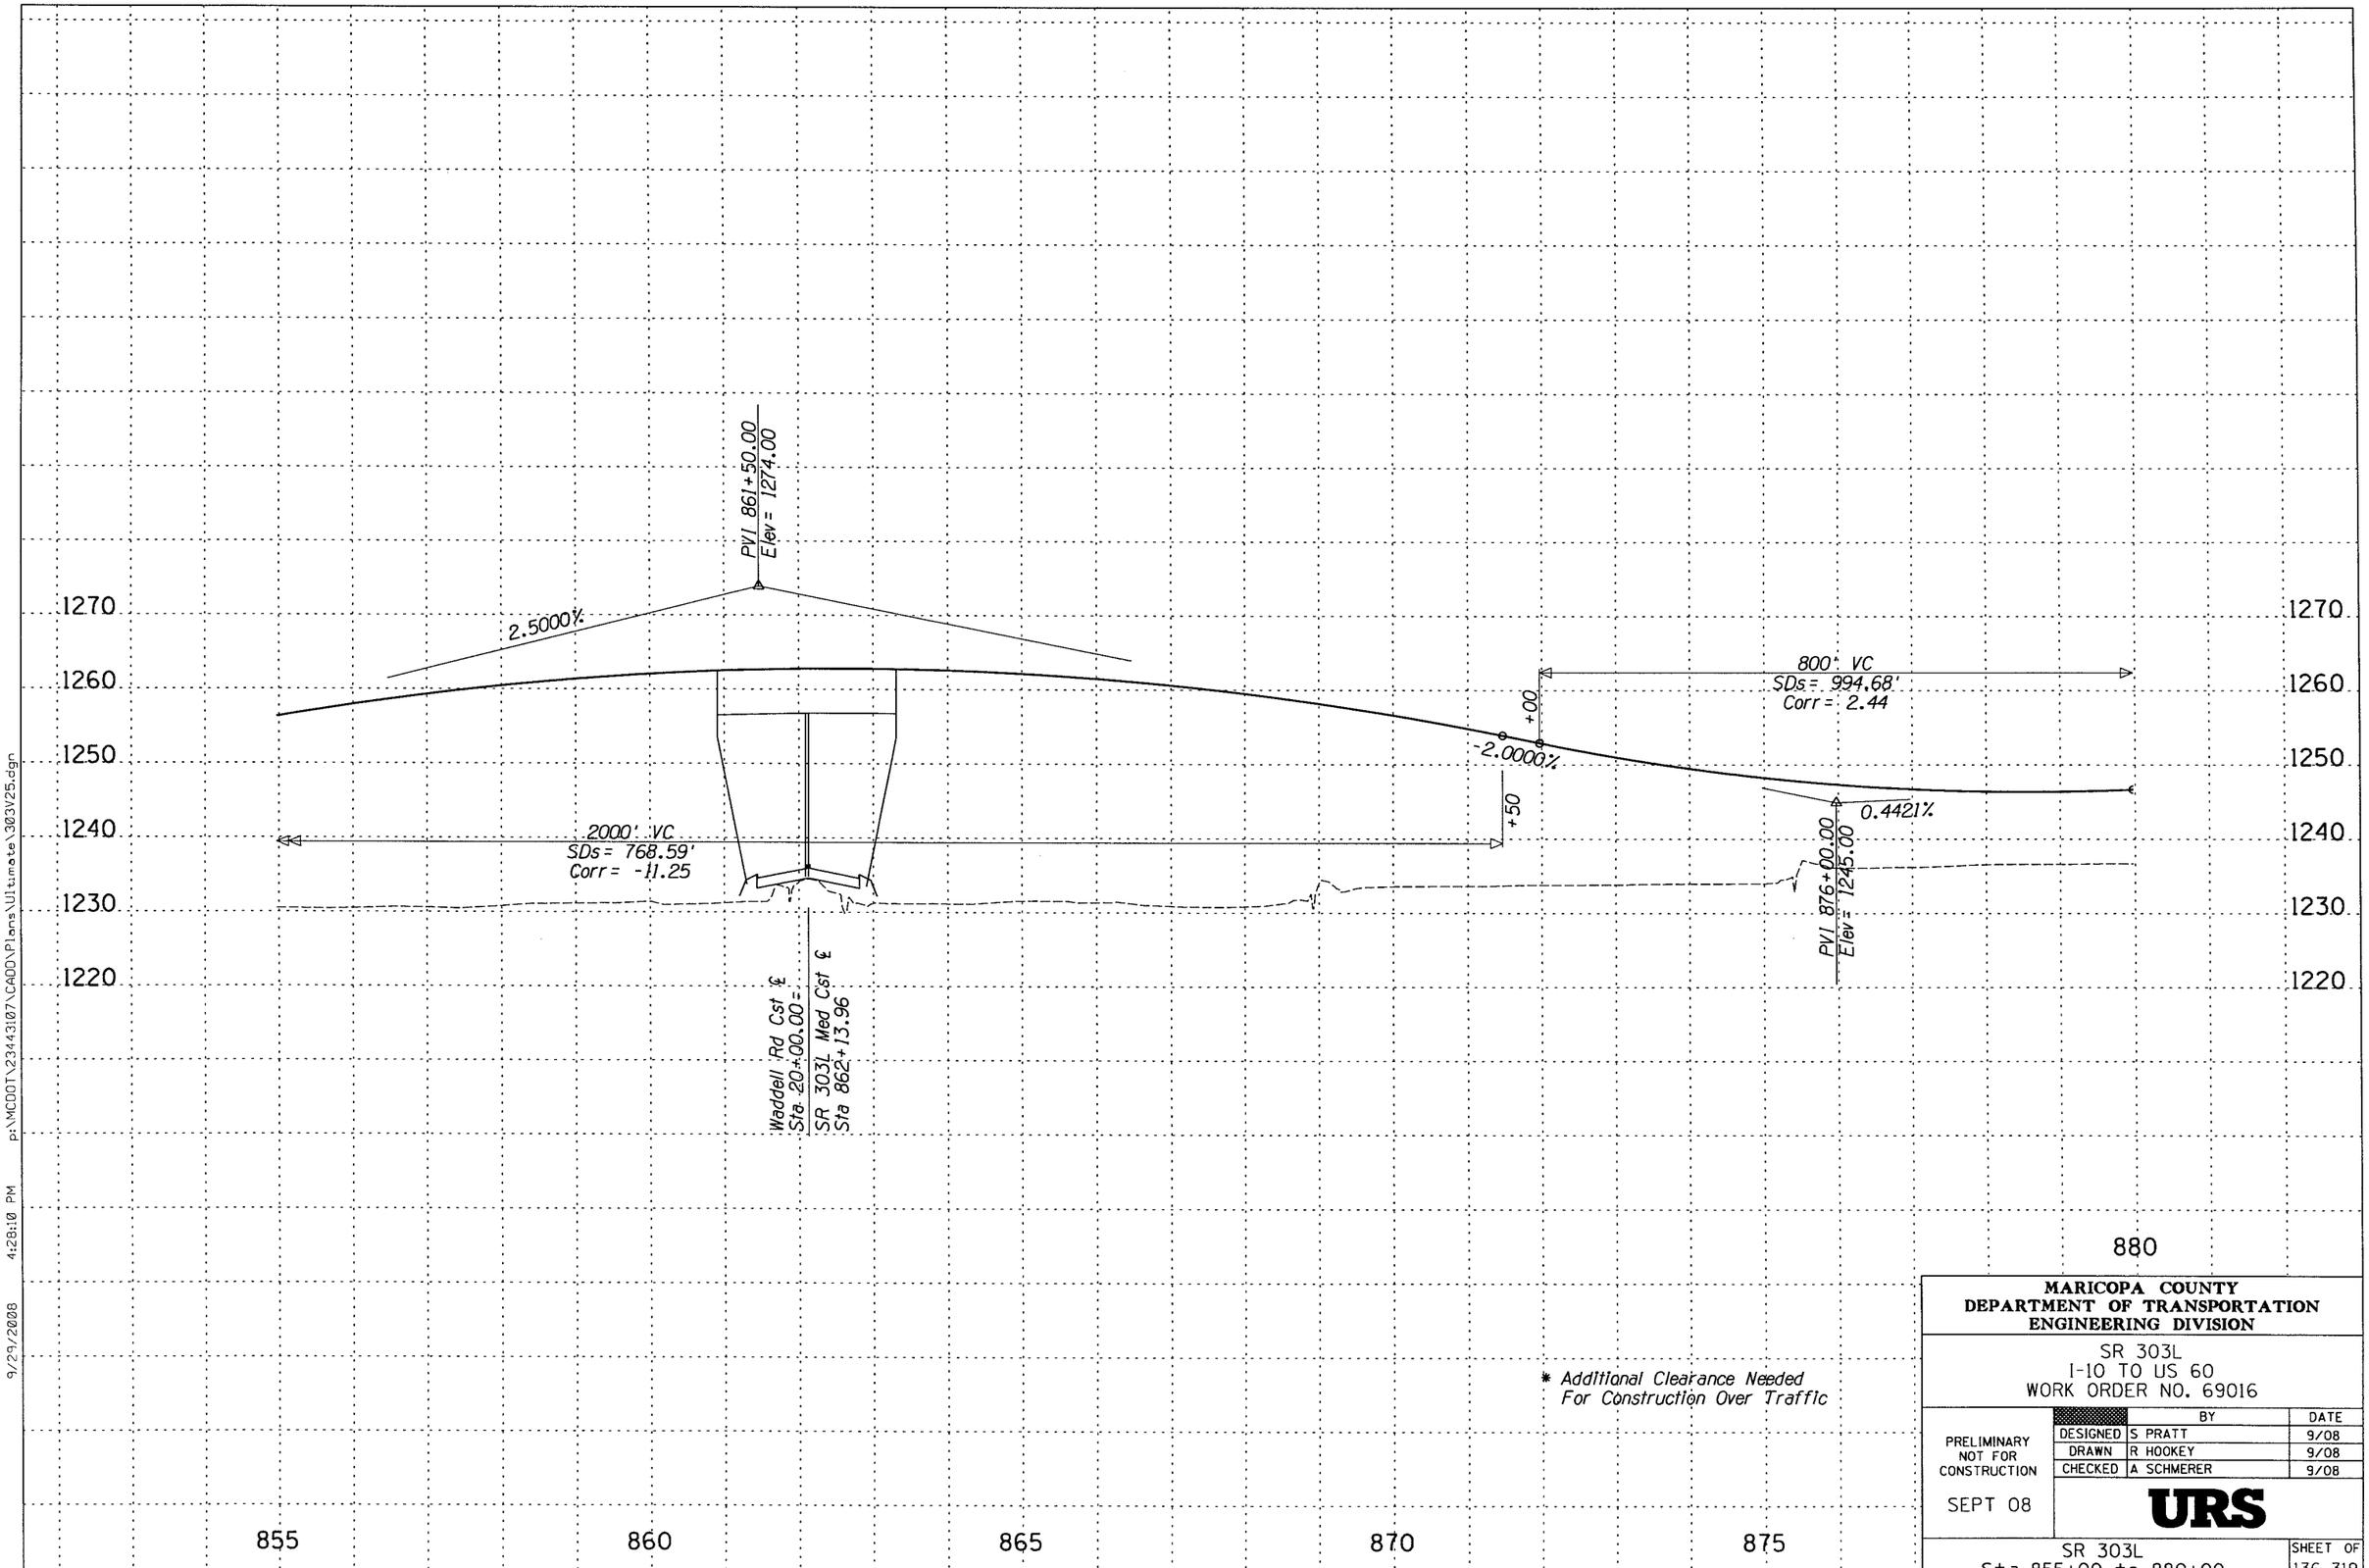

MARICOPA COUNTY
DEPARTMENT OF TRANSPORTATION
ENGINEERING DIVISION

SR 303L
I-10 TO US 60
WORK ORDER NO. 69016

		BY	DATE
PRELIMINARY NOT FOR CONSTRUCTION	DESIGNED	S PRATT	9/08
	DRAWN	R HOOKEY	9/08
	CHECKED	A SCHMERER	9/08

SEPT 08

URS

SR 303L
Sta 855+00 to 880+00

SHEET OF
136 319

p:\MCDOT\23443107\CADD\Plans\Ultimate\303V25.dgn 9/29/2008 4:28:10 PM

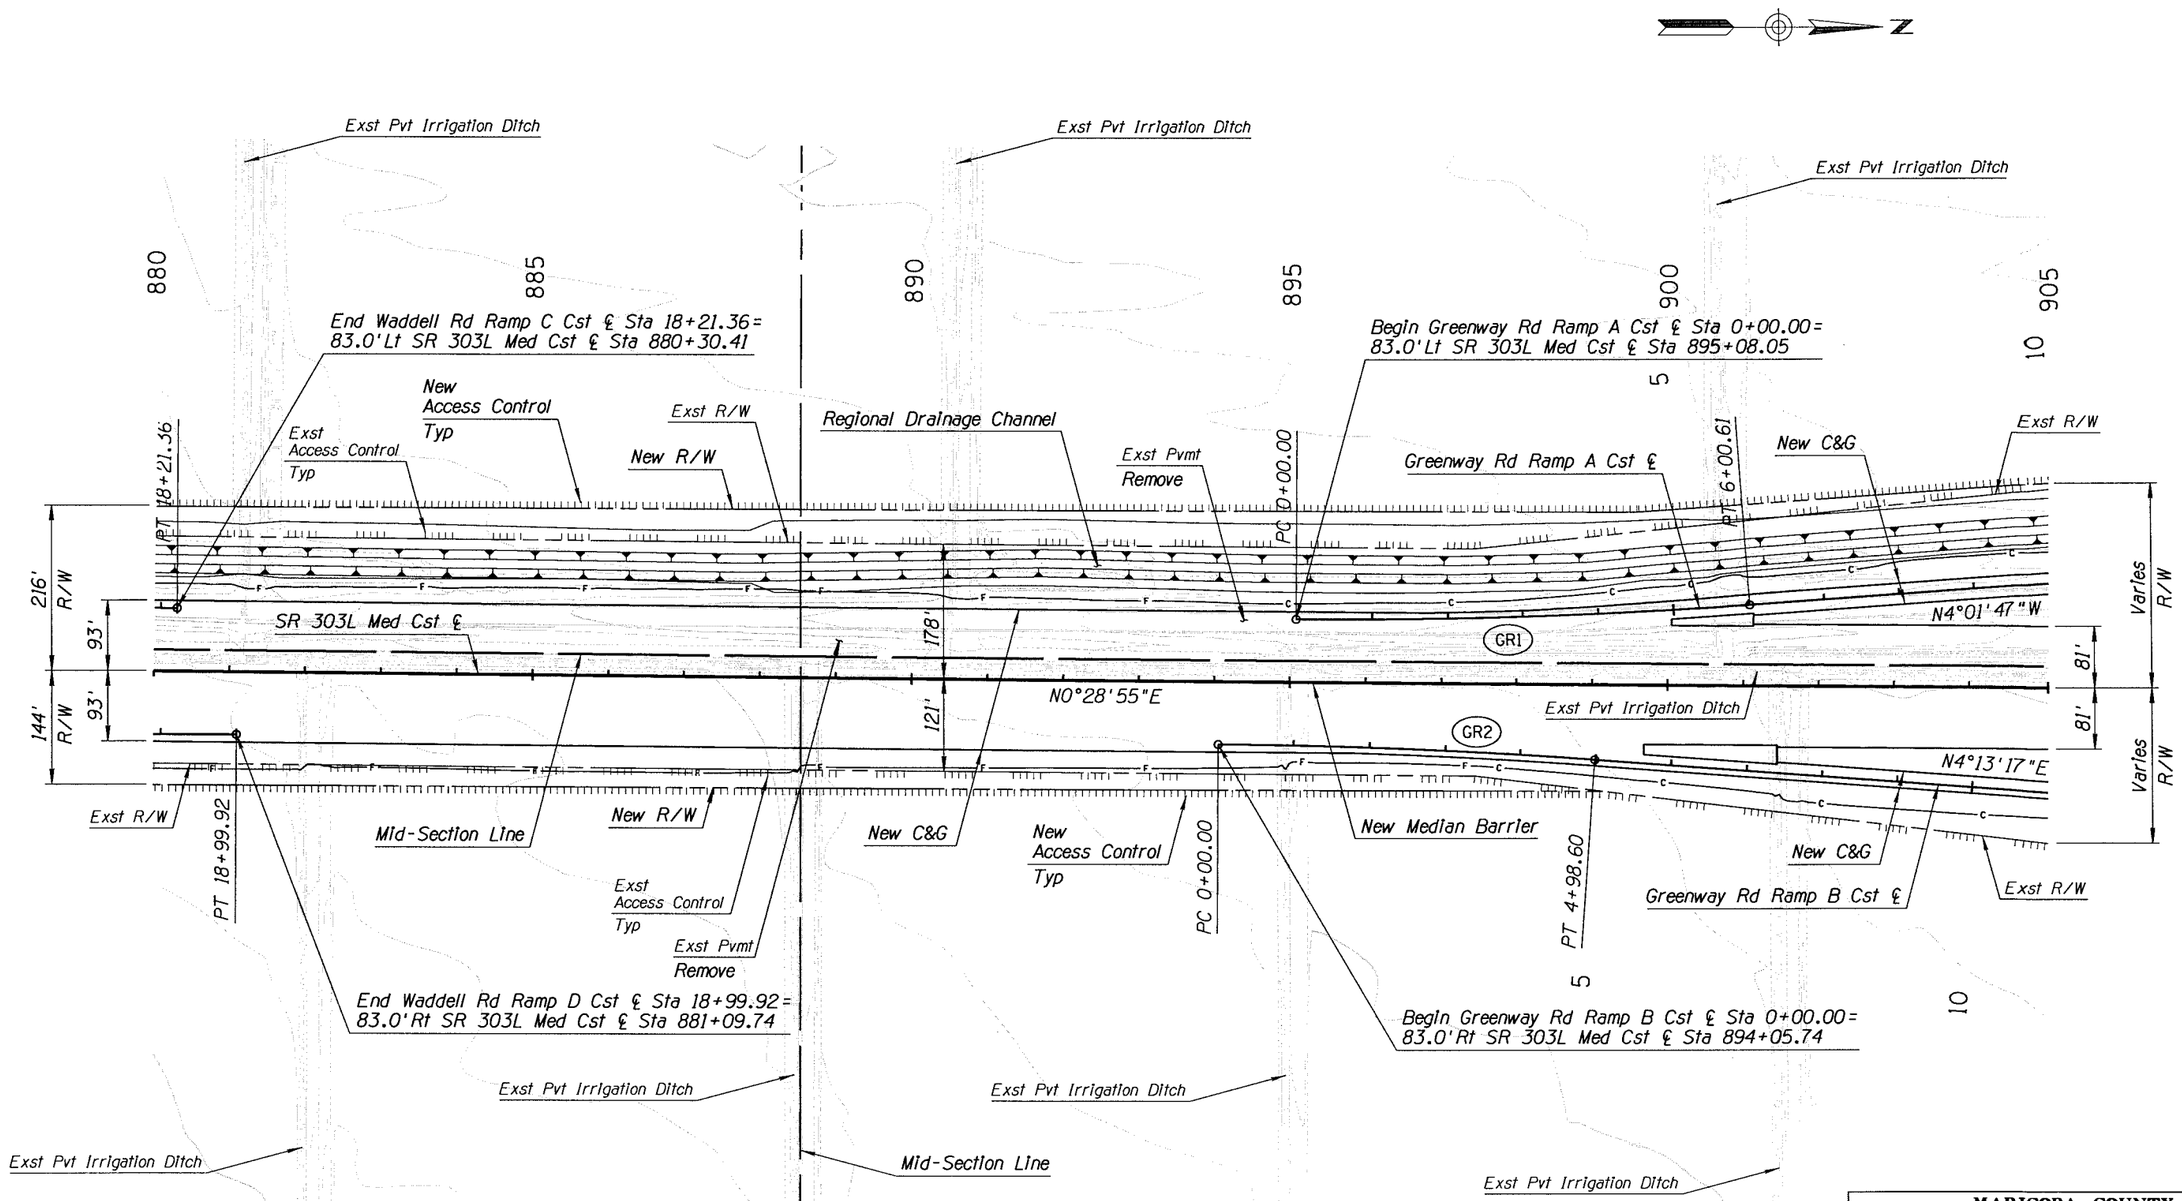

Notes:
1. For Irrigation & Well Relocations, See Irrigation Plans.
2. For Drainage Improvements, See Drainage Plans.
3. For Regional Drainage Channel & Basin Improvements, See SR 303L Channel Plans.

MARICOPA COUNTY
DEPARTMENT OF TRANSPORTATION
ENGINEERING DIVISION

SR 303L
I-10 TO US 60
WORK ORDER NO. 69016

		BY	DATE
PRELIMINARY NOT FOR CONSTRUCTION	DESIGNED	R HOOKEY	9/08
	DRAWN	P T BACA	9/08
	CHECKED	A SCHMERER	9/08
SEPT 08		URS	

PLAN SHEET-SR 303L
Sta 880+00 to 905+00

SHEET OF
137 319

9/29/2008 4:28:10 PM p:\MCDOT\23443107\CADD\Plans\Ultimate\303P26.dgn

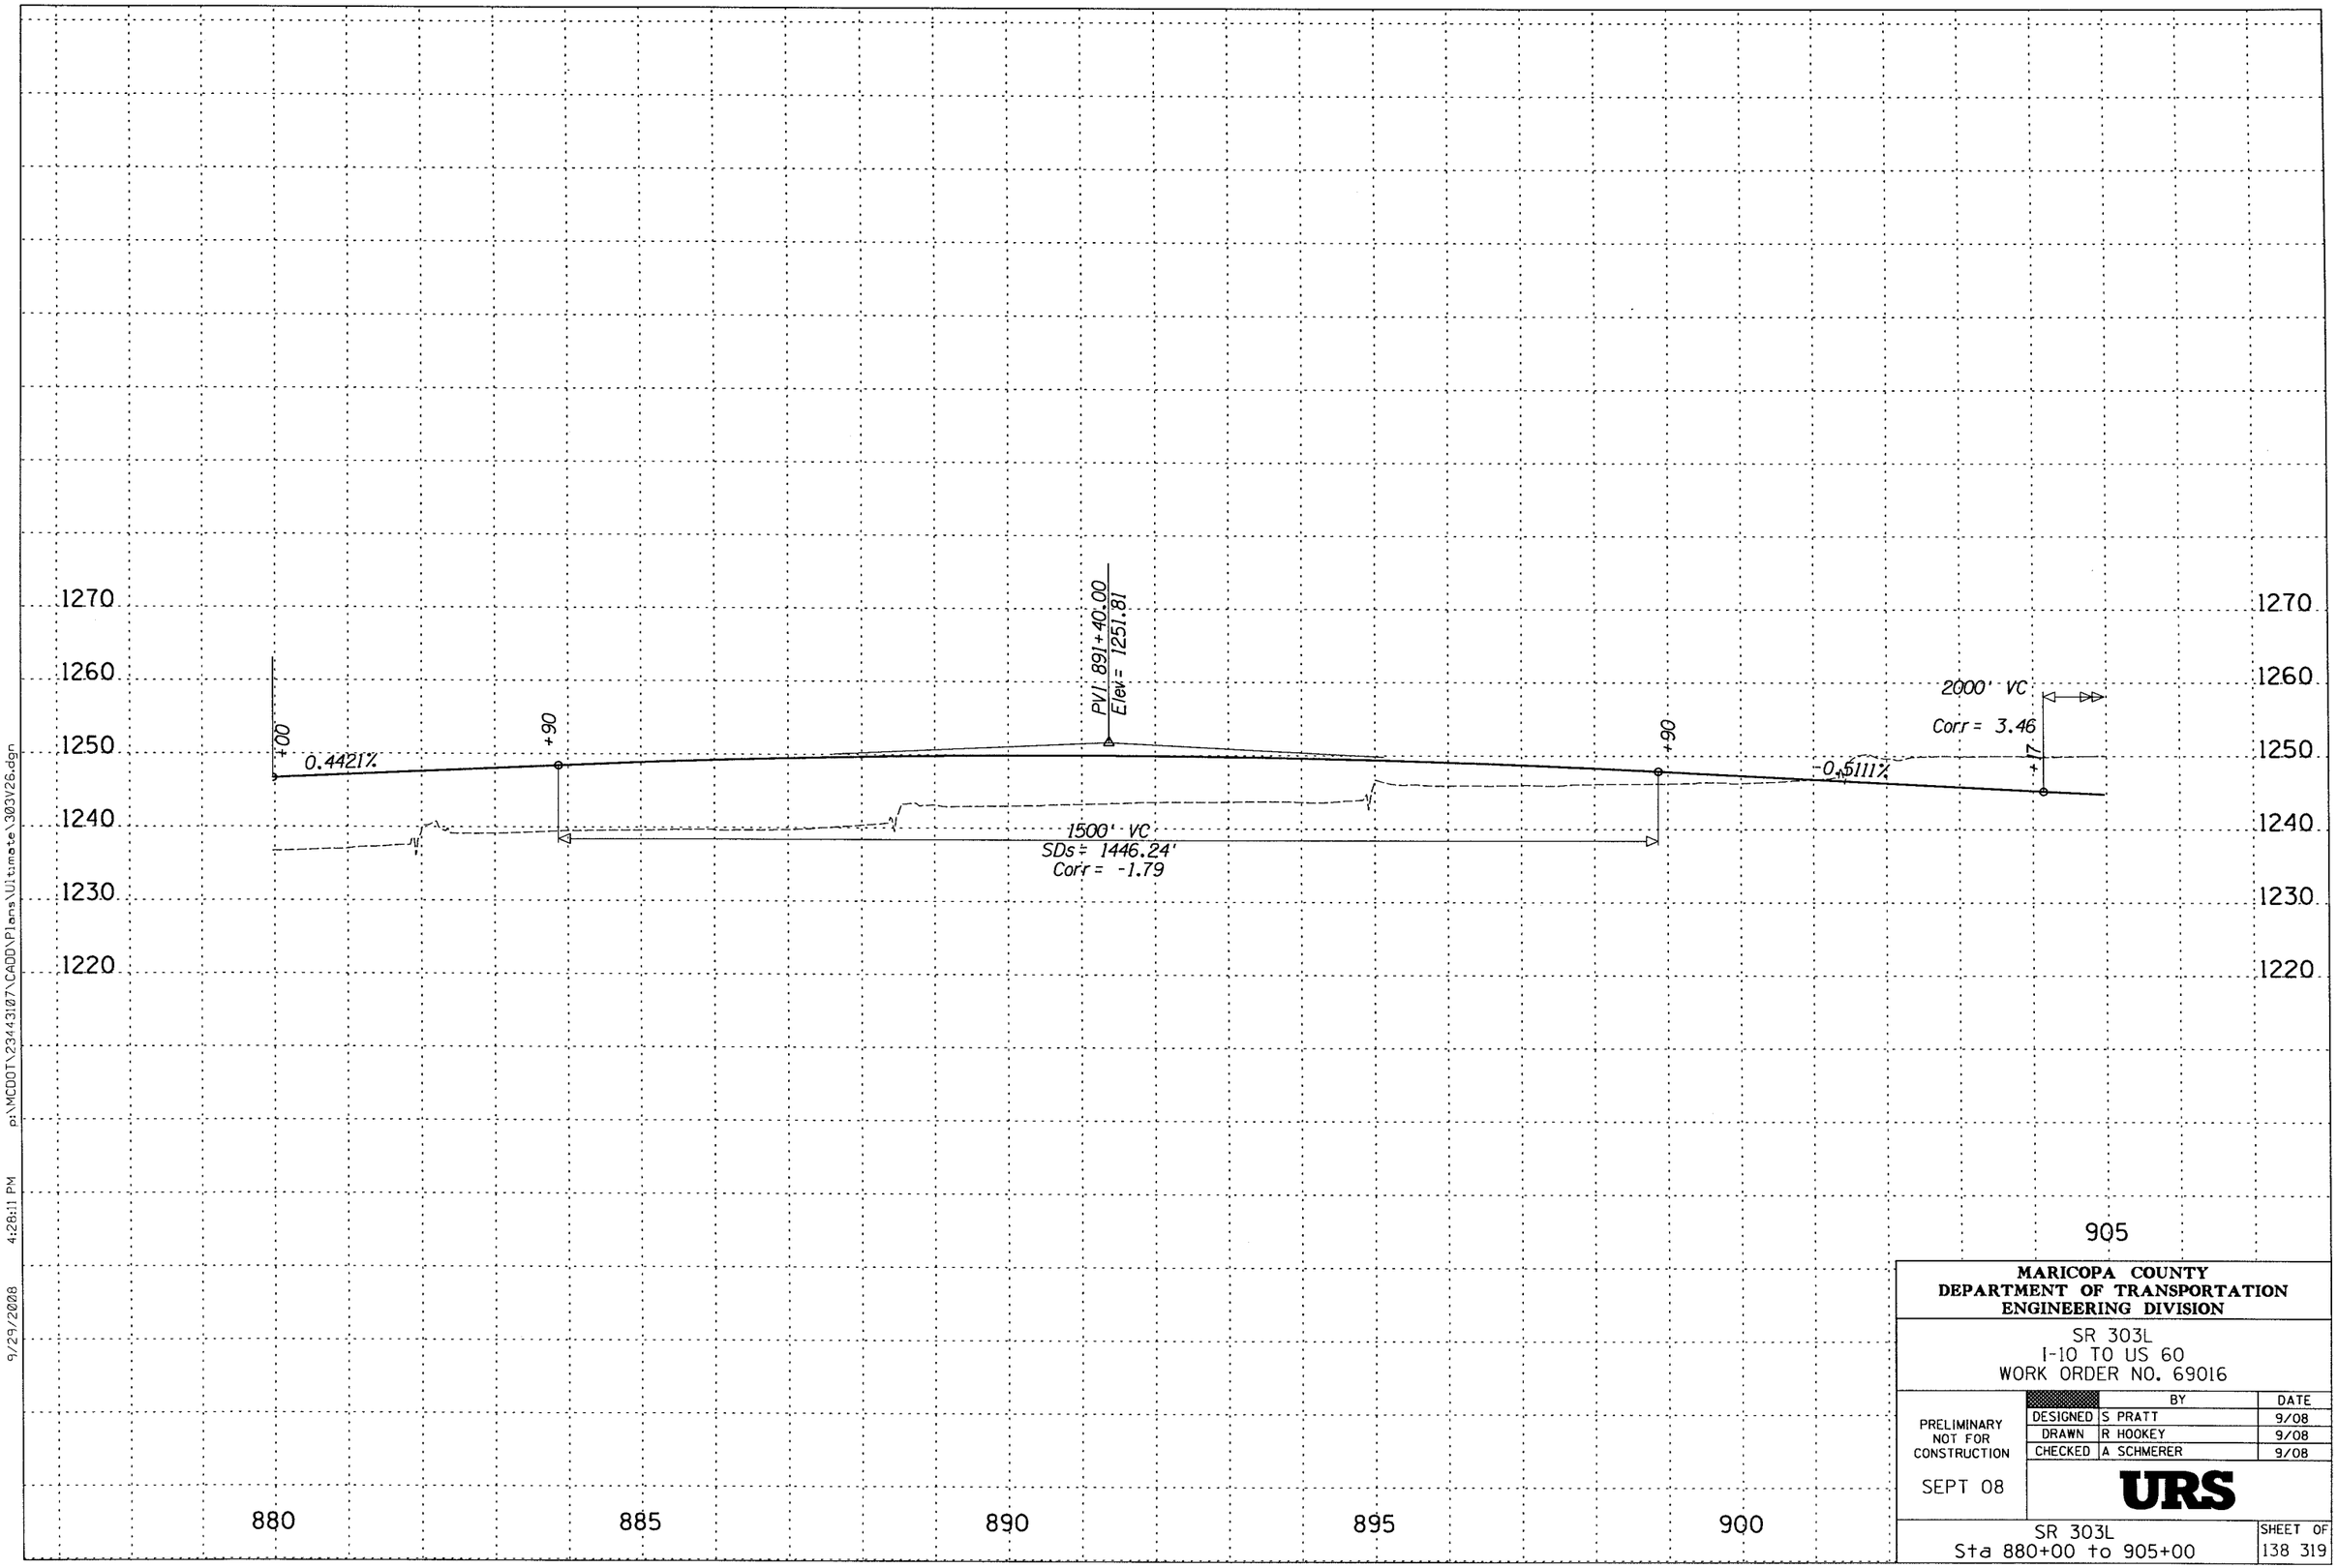

MARICOPA COUNTY
DEPARTMENT OF TRANSPORTATION
ENGINEERING DIVISION

SR 303L
I-10 TO US 60
WORK ORDER NO. 69016

	BY	DATE
DESIGNED	S PRATT	9/08
DRAWN	R HOOKEY	9/08
CHECKED	A SCHMERER	9/08

PRELIMINARY
NOT FOR
CONSTRUCTION

SEPT 08

URS

SR 303L
Sta 880+00 to 905+00

SHEET OF
138 319

9/29/2008 4:28:11 PM p:\MCDOT\2344307\CADD\Plans\Ultimate\303V26.dgn

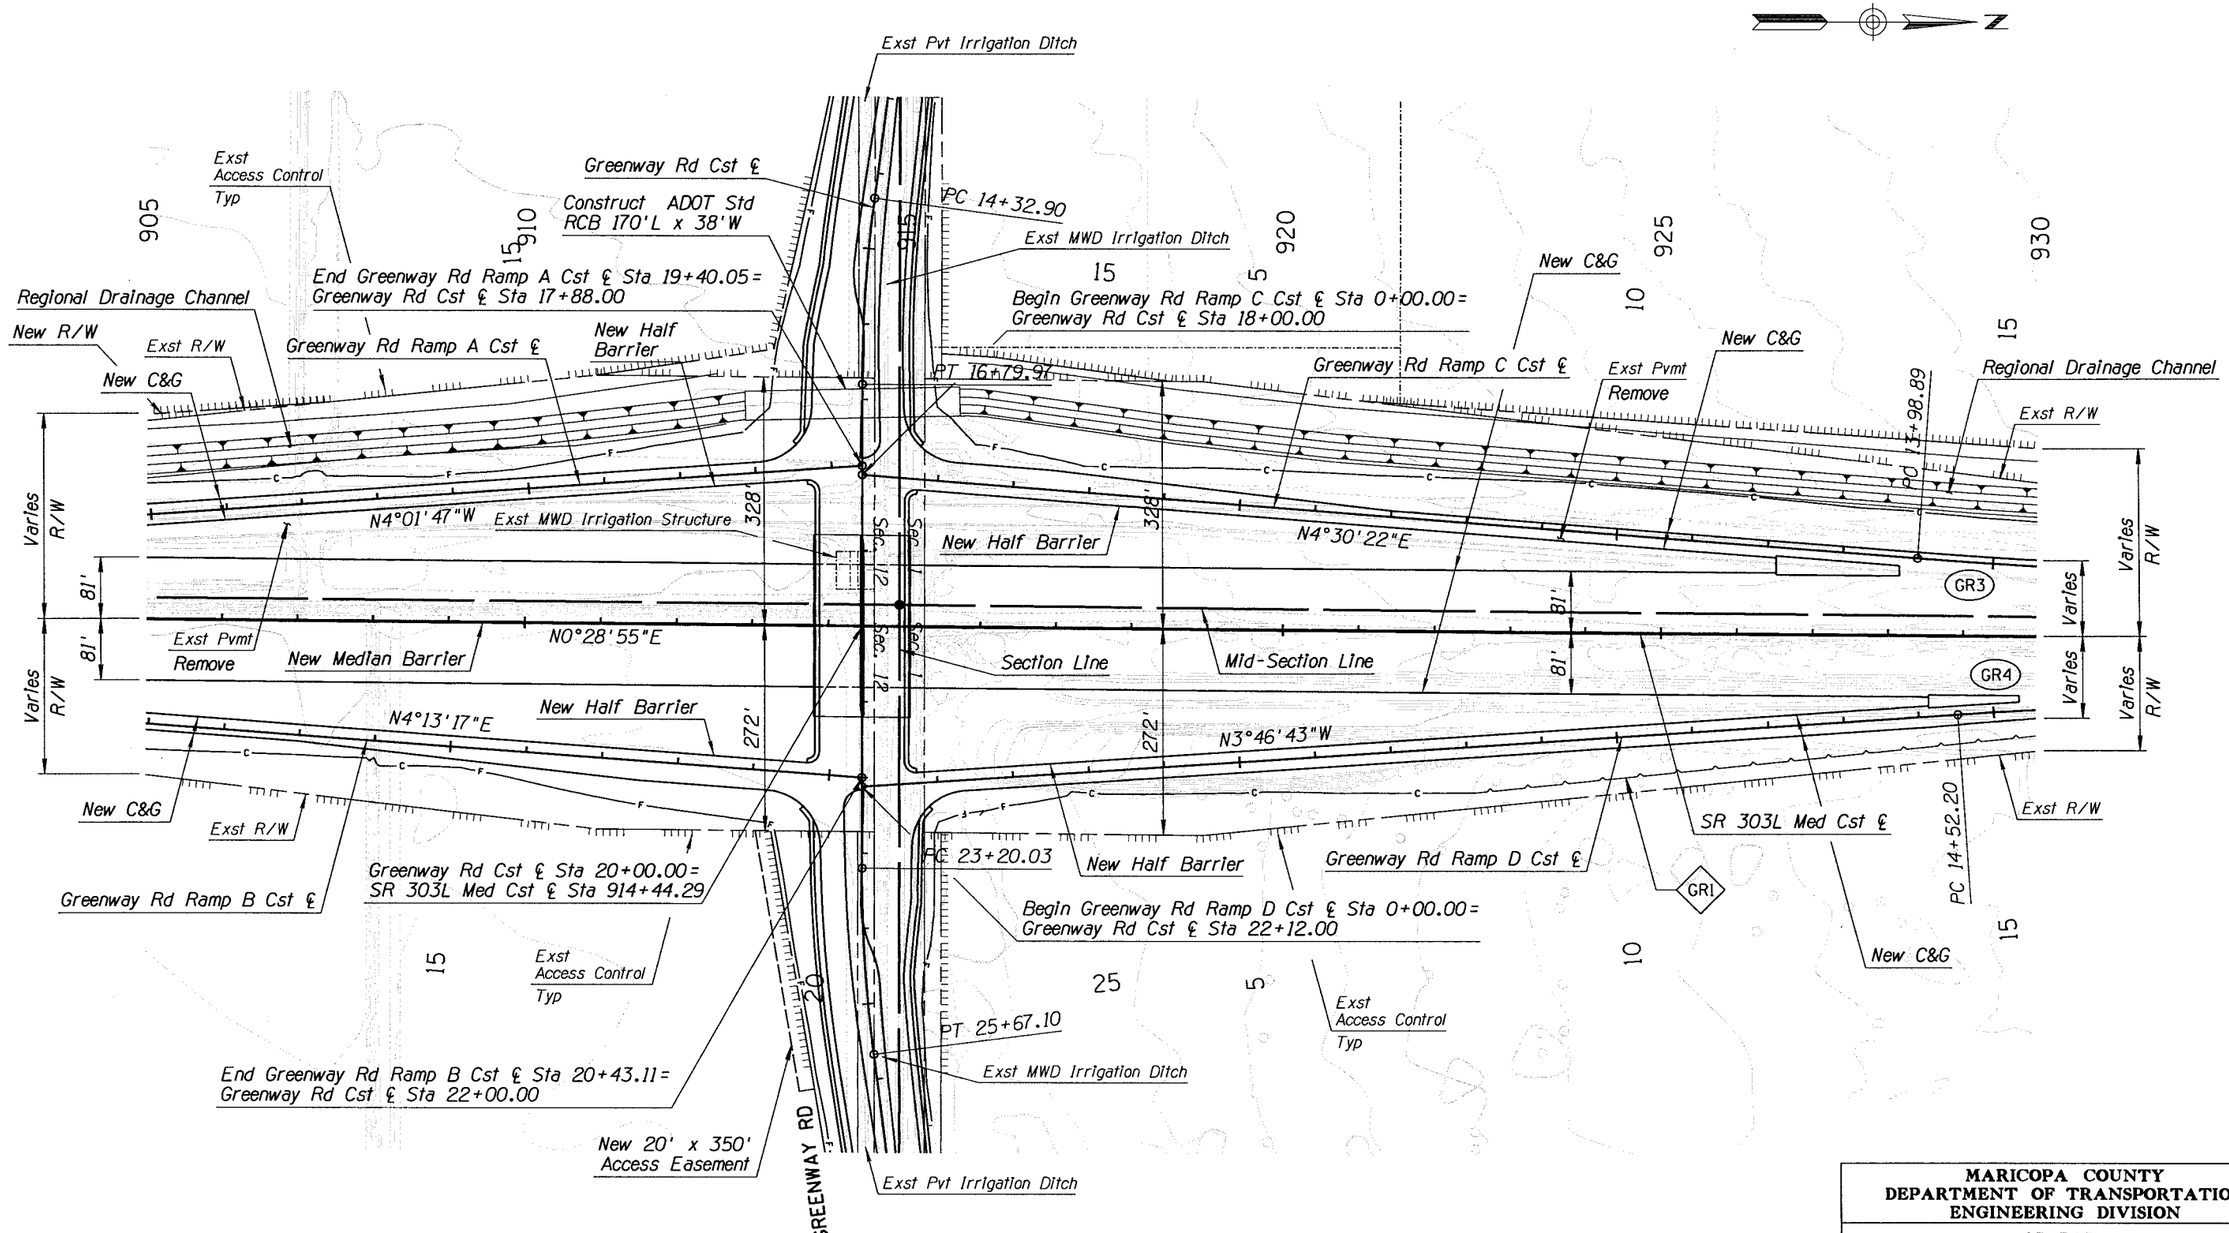

Notes:
1. For Irrigation & Well Relocations, See Irrigation Plans.
2. For Drainage Improvements, See Drainage Plans.
3. For Regional Drainage Channel & Basin Improvements, See SR 303L Channel Plans.

MARICOPA COUNTY
DEPARTMENT OF TRANSPORTATION
ENGINEERING DIVISION

SR 303L
I-10 TO US 60
WORK ORDER NO. 69016

		BY	DATE
PRELIMINARY NOT FOR CONSTRUCTION	DESIGNED	R HOOKEY	9/08
	DRAWN	P T BACA	9/08
	CHECKED	A SCHMERER	9/08
SEPT 08		URS	

PLAN SHEET-SR 303L
Sta 905+00 to 930+00

SHEET OF 139 319

9/29/2008 4:28:11 PM p:\MCDOT\23443107\CADD\Plans\Ultimate\303P27.dgn

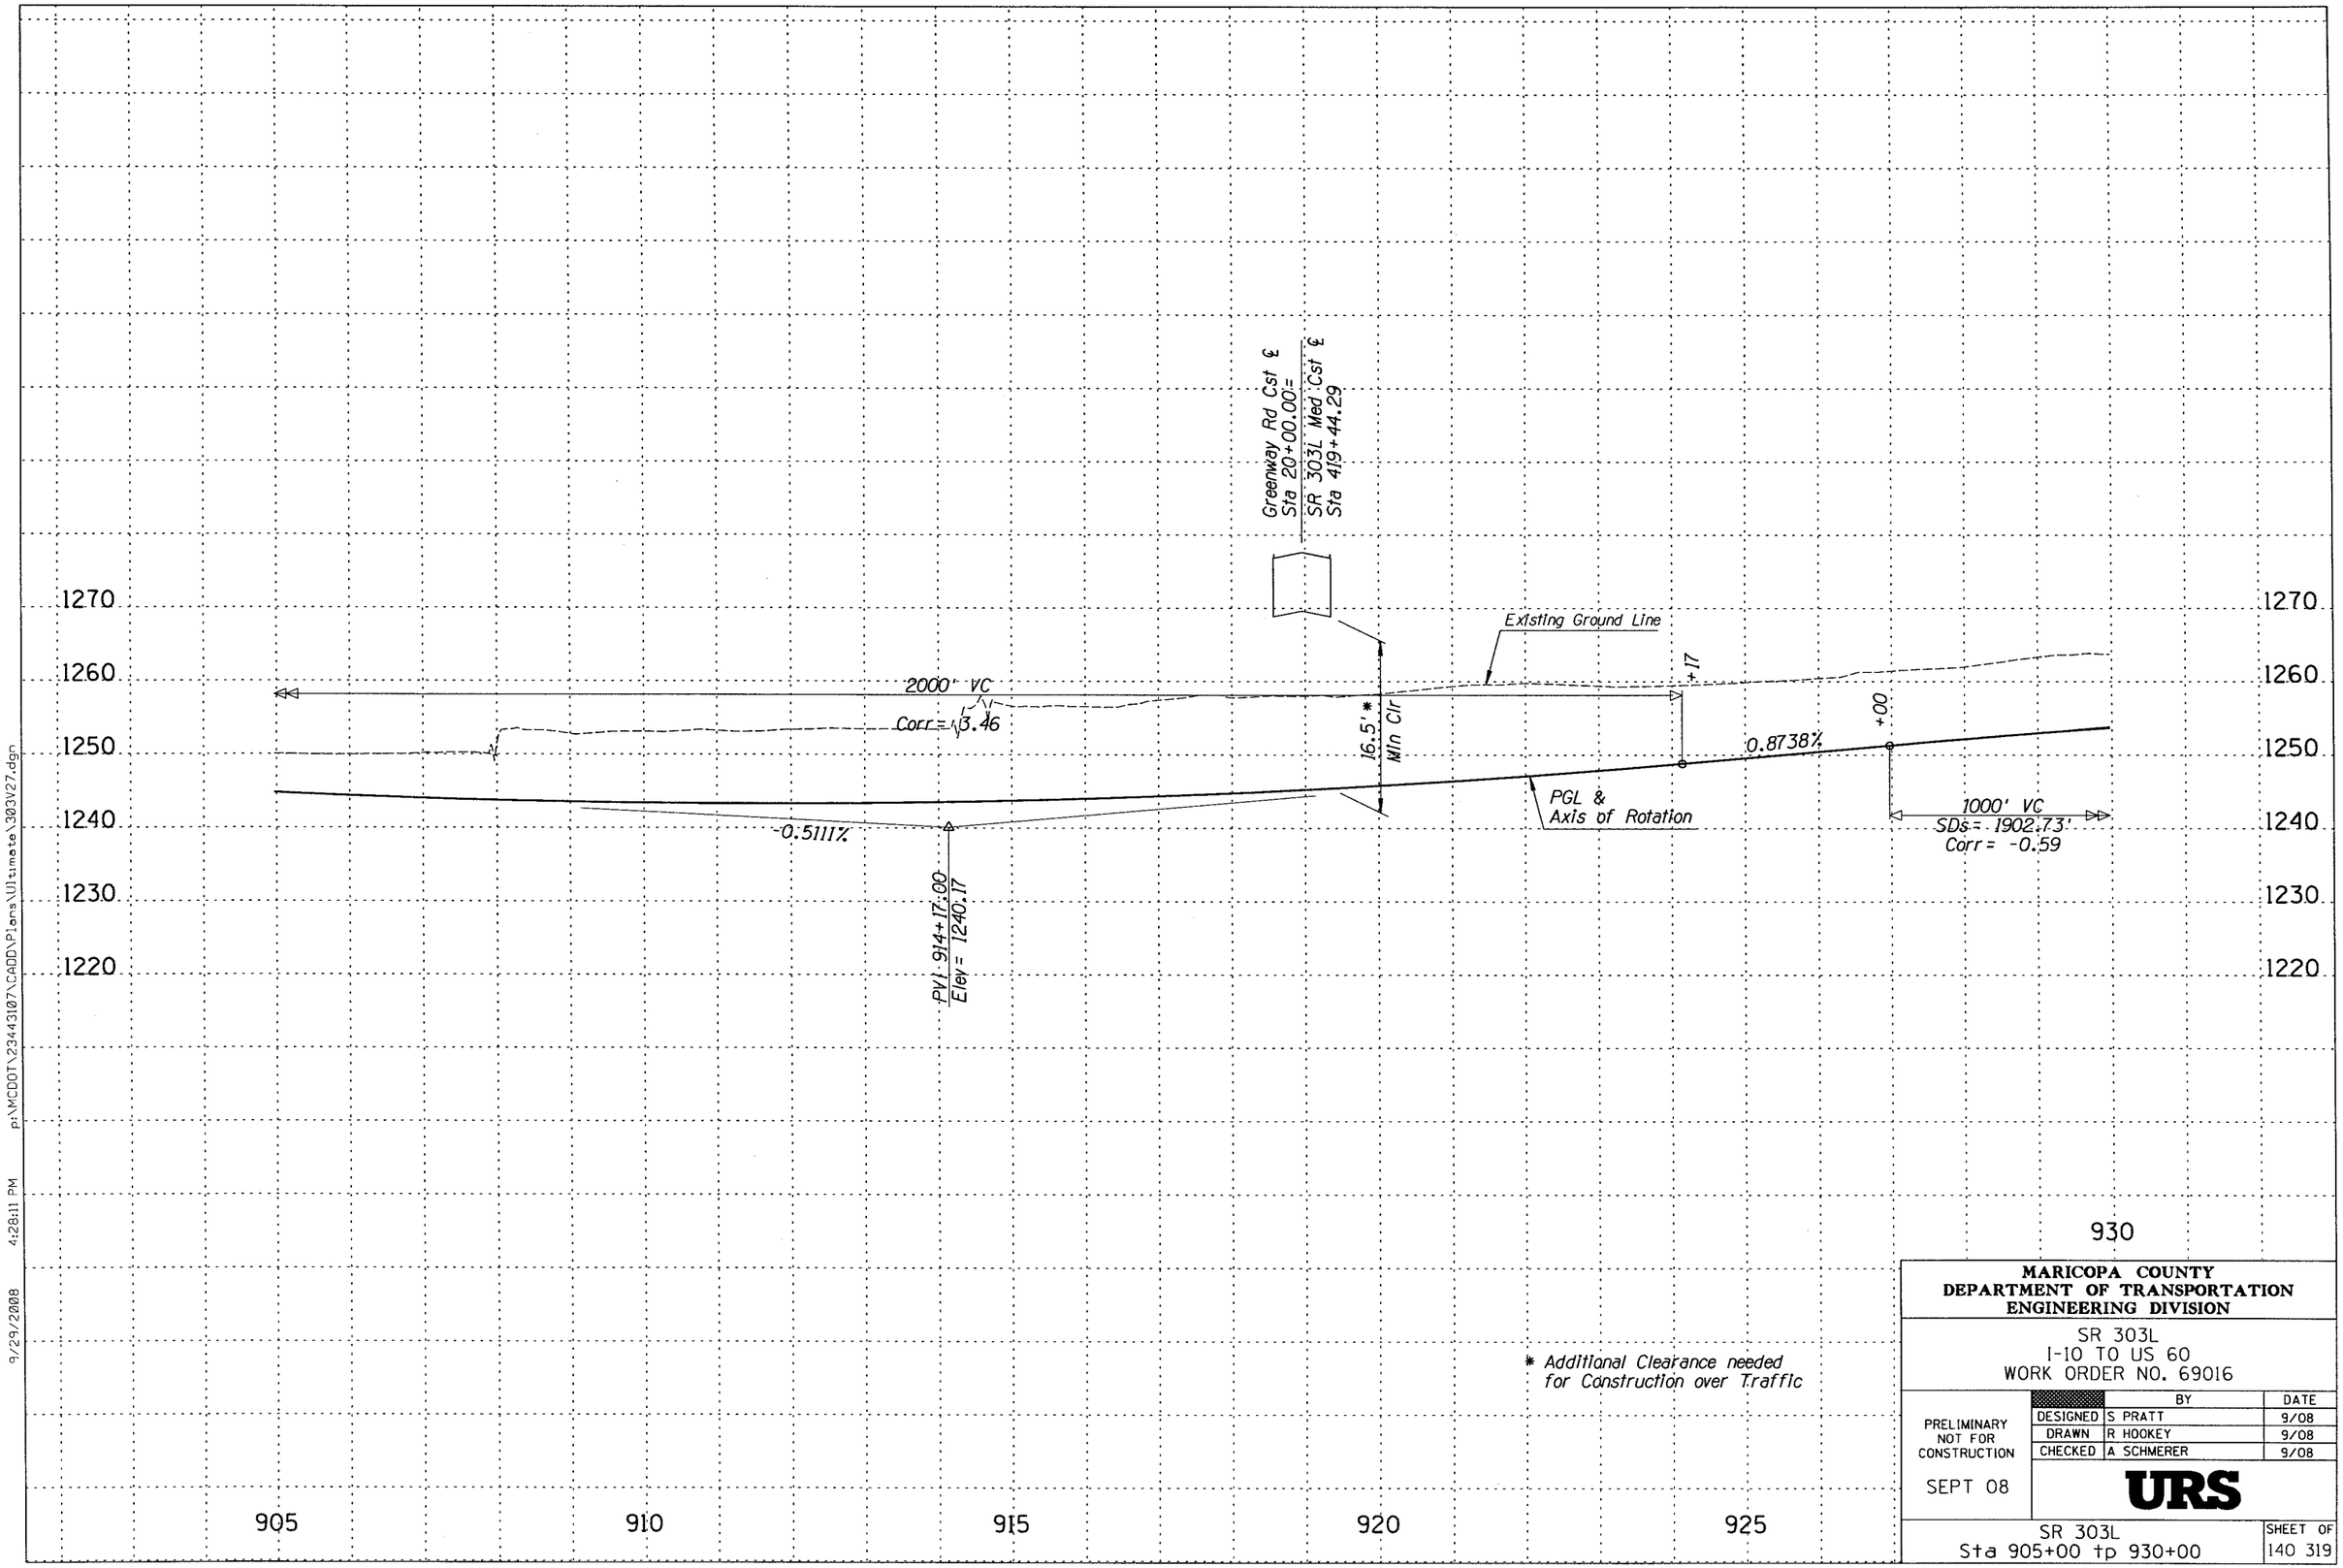

MARICOPA COUNTY
DEPARTMENT OF TRANSPORTATION
ENGINEERING DIVISION

SR 303L
I-10 TO US 60
WORK ORDER NO. 69016

	BY	DATE
DESIGNED	S PRATT	9/08
DRAWN	R HOOKEY	9/08
CHECKED	A SCHMERER	9/08

PRELIMINARY
NOT FOR
CONSTRUCTION

SEPT 08

URS

SR 303L
Sta 905+00 tp 930+00

SHEET OF
140 319

9/29/2008 4:28:11 PM p:\MCDOT\23443107\CADD\Plans\Ultimate\303V27.dgn

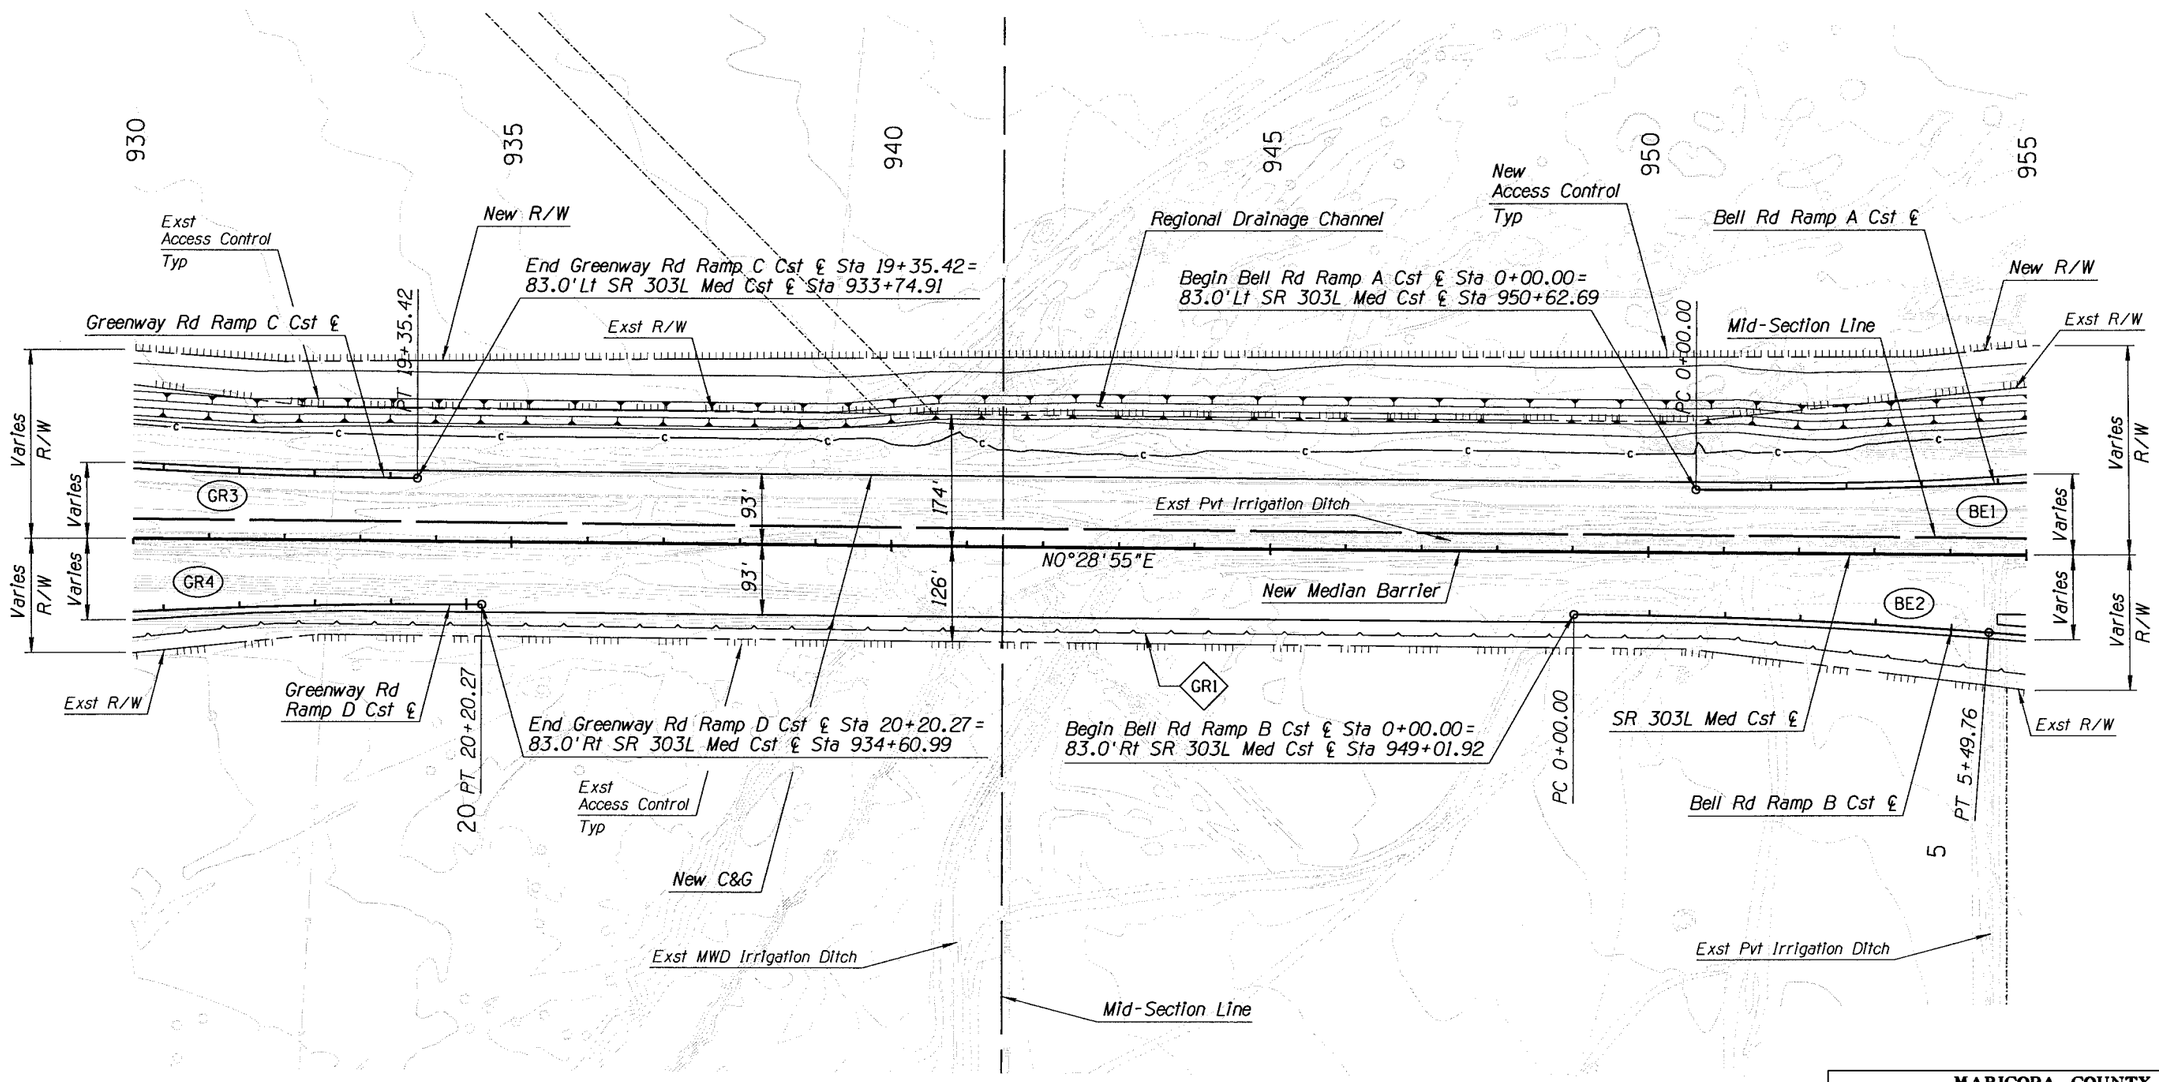

Notes:
1. For Irrigation & Well Relocations, See Irrigation Plans.
2. For Drainage Improvements, See Drainage Plans.
3. For Regional Drainage Channel & Basin Improvements, See SR 303L Channel Plans.

MARICOPA COUNTY
DEPARTMENT OF TRANSPORTATION
ENGINEERING DIVISION

SR 303L
I-10 TO US 60
WORK ORDER NO. 69016

		BY	DATE
PRELIMINARY NOT FOR CONSTRUCTION	DESIGNED	R HOOKEY	9/08
	DRAWN	P T BACA	9/08
	CHECKED	A SCHMERER	9/08
SEPT 08		URS	

PLAN SHEET-SR 303L
Sta 930+00 to 955+00

SHEET OF 141 319

9/29/2008 4:28:13 PM p:\MCDOT\23443107\CADD\Plans\Ultimate\303P28.dgn

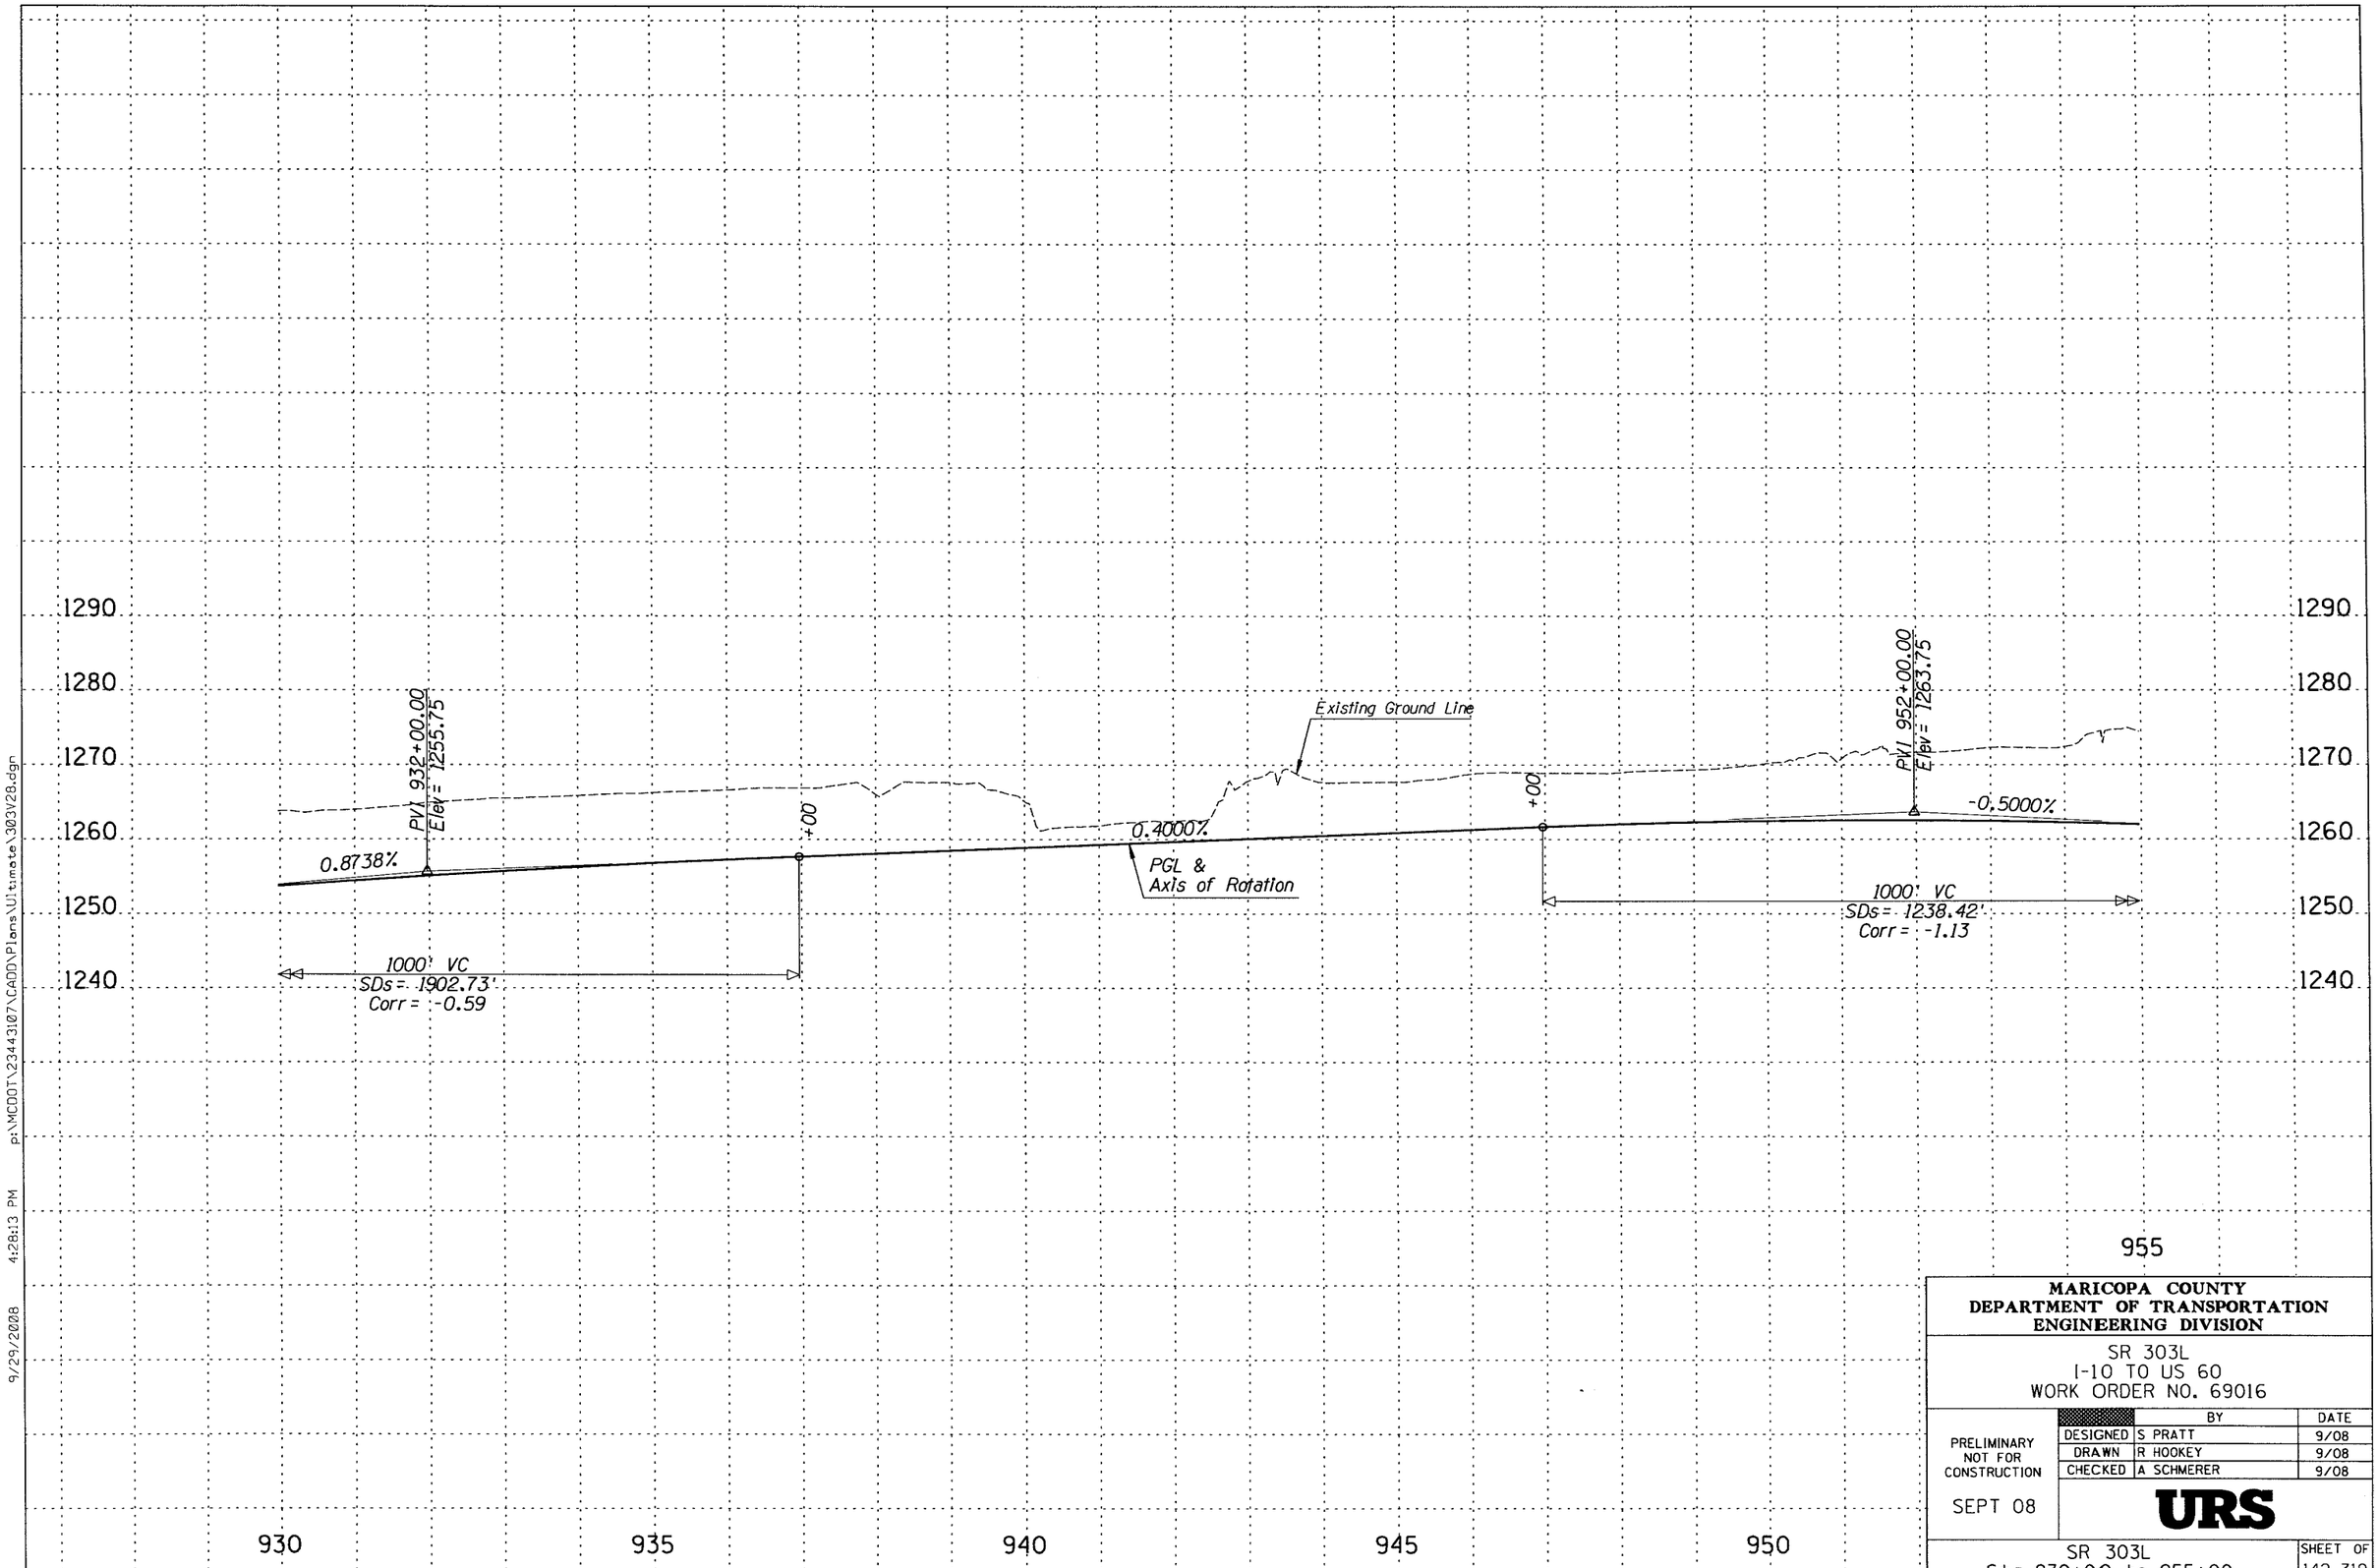

MARICOPA COUNTY
DEPARTMENT OF TRANSPORTATION
ENGINEERING DIVISION

SR 303L
I-10 TO US 60
WORK ORDER NO. 69016

PRELIMINARY
NOT FOR
CONSTRUCTION

SEPT 08

	BY	DATE
DESIGNED	S PRATT	9/08
DRAWN	R HOOKEY	9/08
CHECKED	A SCHMERER	9/08

URS

SR 303L
Sta 930+00 to 955+00

SHEET OF
142 319

9/29/2008 4:28:13 PM p:\MCDOT\23443107\CADD\Plans\Ultimate\303V28.dgn

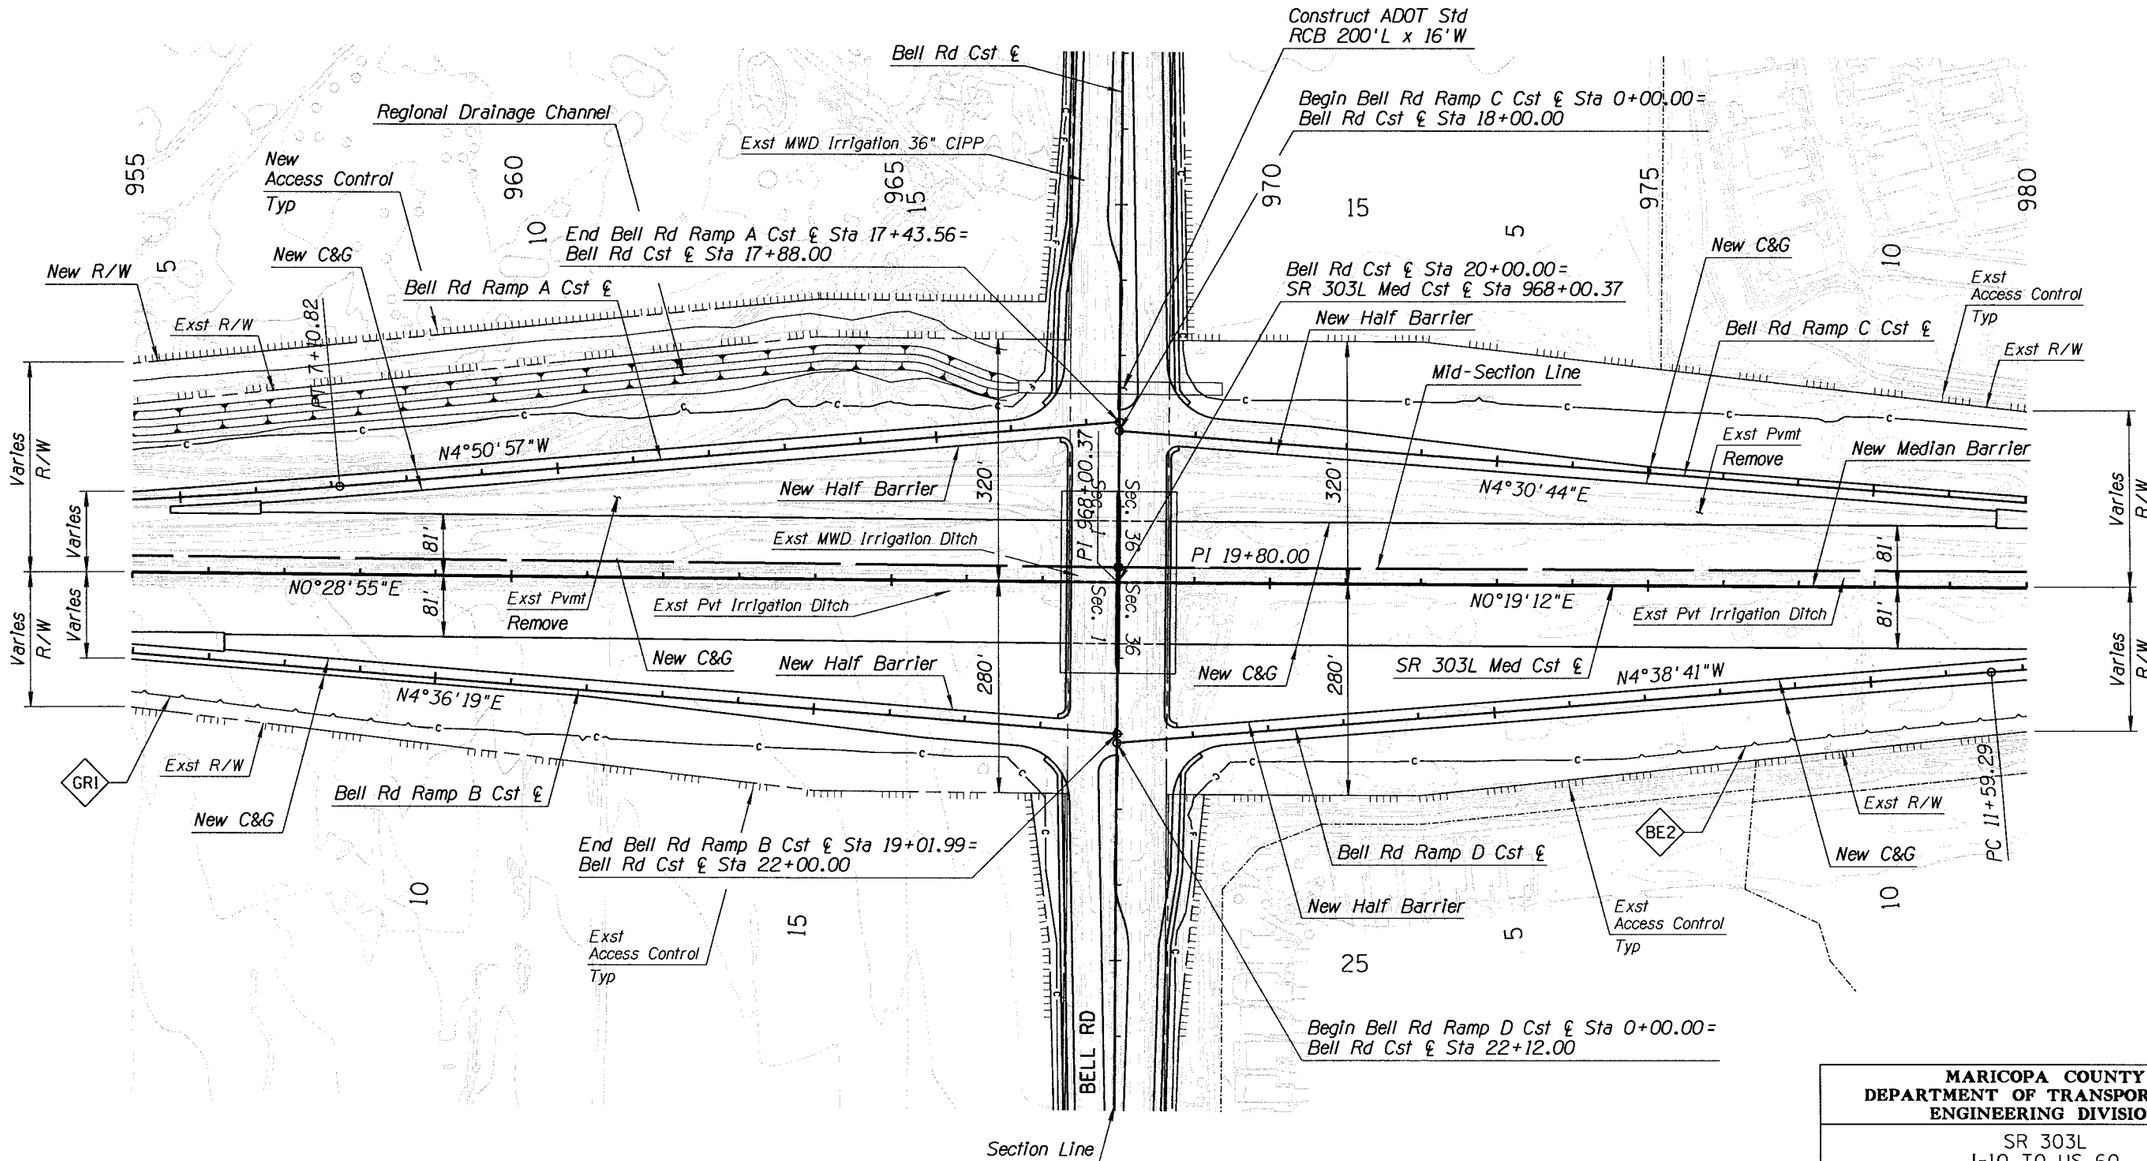

Notes:
1. For Irrigation & Well Relocations, See Irrigation Plans.
2. For Drainage Improvements, See Drainage Plans.
3. For Regional Drainage Channel & Basin Improvements, See SR 303L Channel Plans.

MARICOPA COUNTY
DEPARTMENT OF TRANSPORTATION
ENGINEERING DIVISION

SR 303L
I-10 TO US 60
WORK ORDER NO. 69016

PRELIMINARY
NOT FOR
CONSTRUCTION

SEPT 08

	BY	DATE
DESIGNED	R HOOKEY	9/08
DRAWN	P T BACA	9/08
CHECKED	A SCHMERER	9/08

URS

PLAN SHEET-SR 303L
Sta 955+00 to 980+00

SHEET OF
143 319

9/29/2008 4:28:14 PM p:\MCDOT\23443107\CADD\Plans\Ultimate\303P29.dgn

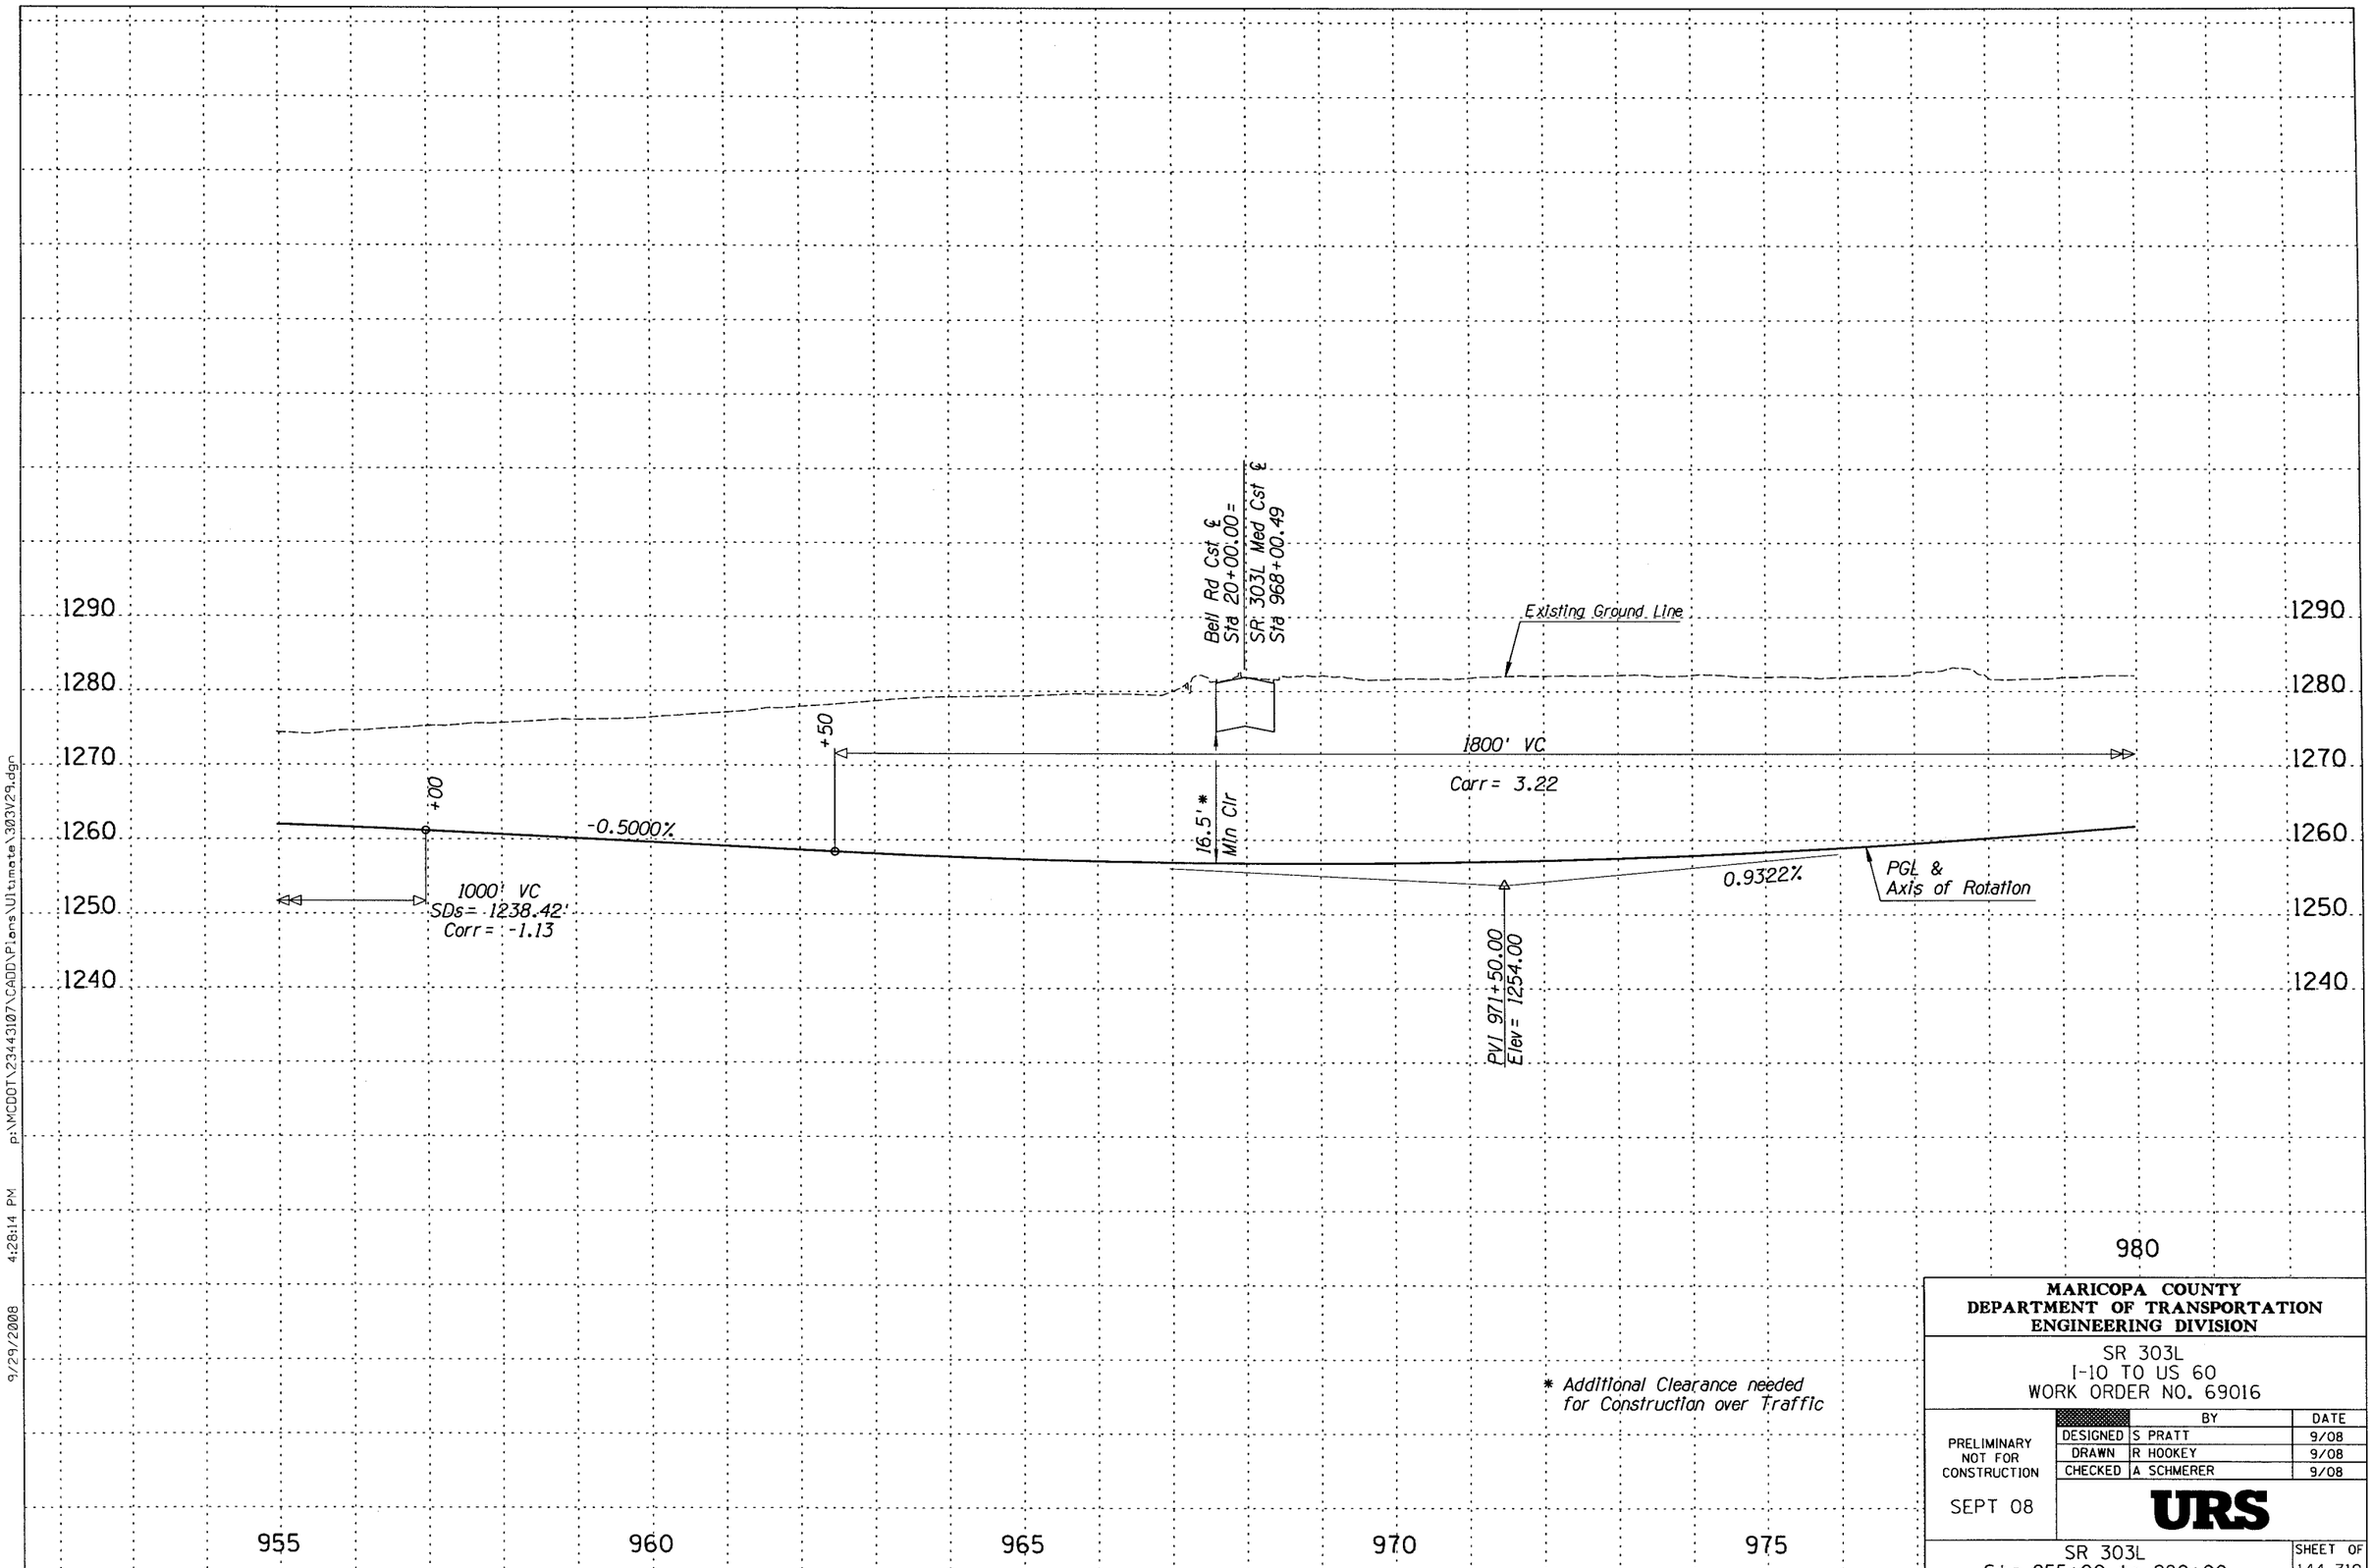
1290
1280
1270
1260
1250
1240
Bell Rd Cst ℄
Sta 20+00.00 =
SR 303L Med Cst ℄
Sta 968+00.49
Existing Ground Line
+50
+00
1800' VC
Corr = 3.22
16.5' *
Min Clr
-0.5000%
0.9322%
PGL &
Axis of Rotation
1000' VC
SDs = 1238.42'
Corr = -1.13
PVI 971+50.00
Elev = 1254.00
980
955
960
965
970
975
* Additional Clearance needed
for Construction over Traffic
MARICOPA COUNTY
DEPARTMENT OF TRANSPORTATION
ENGINEERING DIVISION
SR 303L
I-10 TO US 60
WORK ORDER NO. 69016
PRELIMINARY
NOT FOR
CONSTRUCTION
SEPT 08
BY
DATE
DESIGNED S PRATT 9/08
DRAWN R HOOKEY 9/08
CHECKED A SCHMERER 9/08
URS
SR 303L
Sta 955+00 to 980+00
SHEET OF
144 319
9/29/2008 4:28:14 PM p:\MCDOT\23443107\CADD\Plans\Ultimate\303V29.dgn

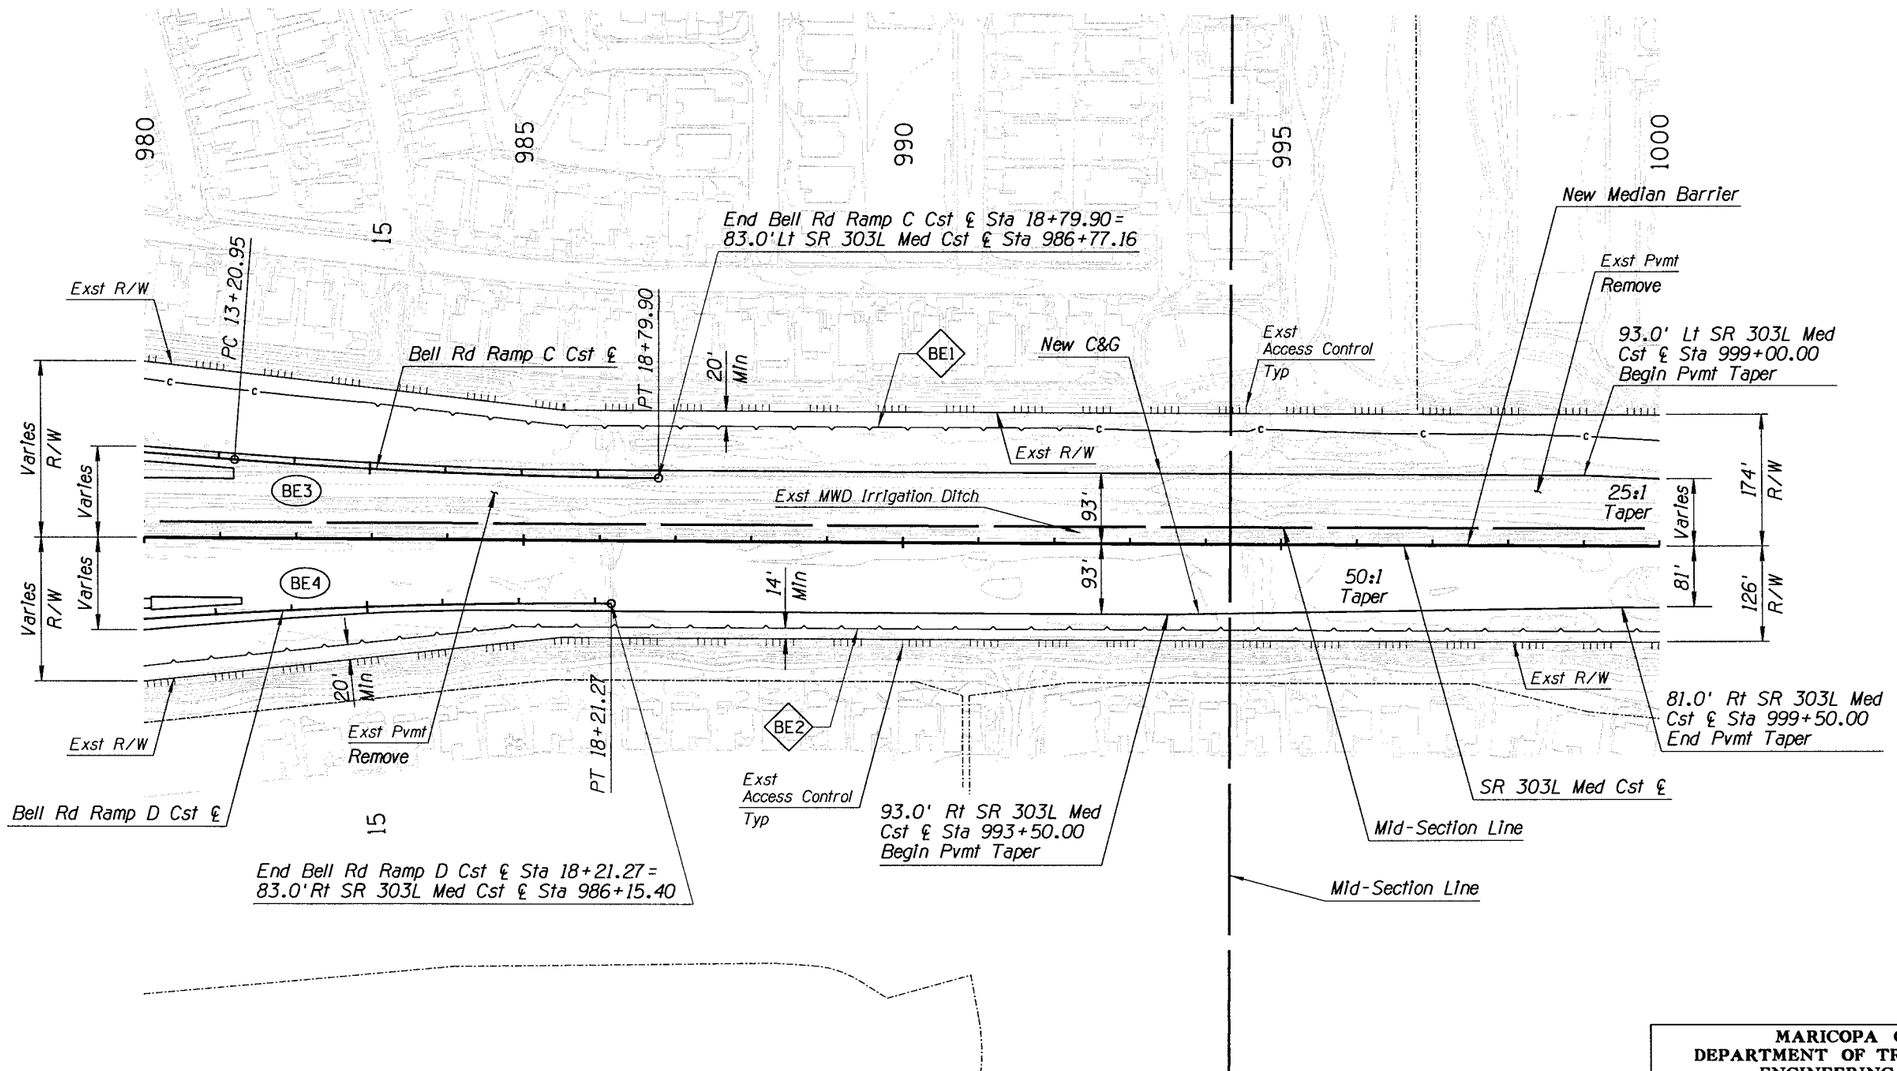

Notes:
1. For Irrigation & Well Relocations, See Irrigation Plans.
2. For Drainage Improvements, See Drainage Plans.

MARICOPA COUNTY
DEPARTMENT OF TRANSPORTATION
ENGINEERING DIVISION

SR 303L
I-10 TO US 60
WORK ORDER NO. 69016

		BY	DATE
PRELIMINARY NOT FOR CONSTRUCTION	DESIGNED	R HOOKEY	9/08
	DRAWN	P T BACA	9/08
	CHECKED	A SCHMERER	9/08

SEPT 08

URS

PLAN SHEET-SR 303L
Sta 980+00 to 1000+00

SHEET OF
145 319

9/29/2008 4:28:15 PM p:\MCDOT\23443107\CADD\Plans\Ultimate\303P30.dgn

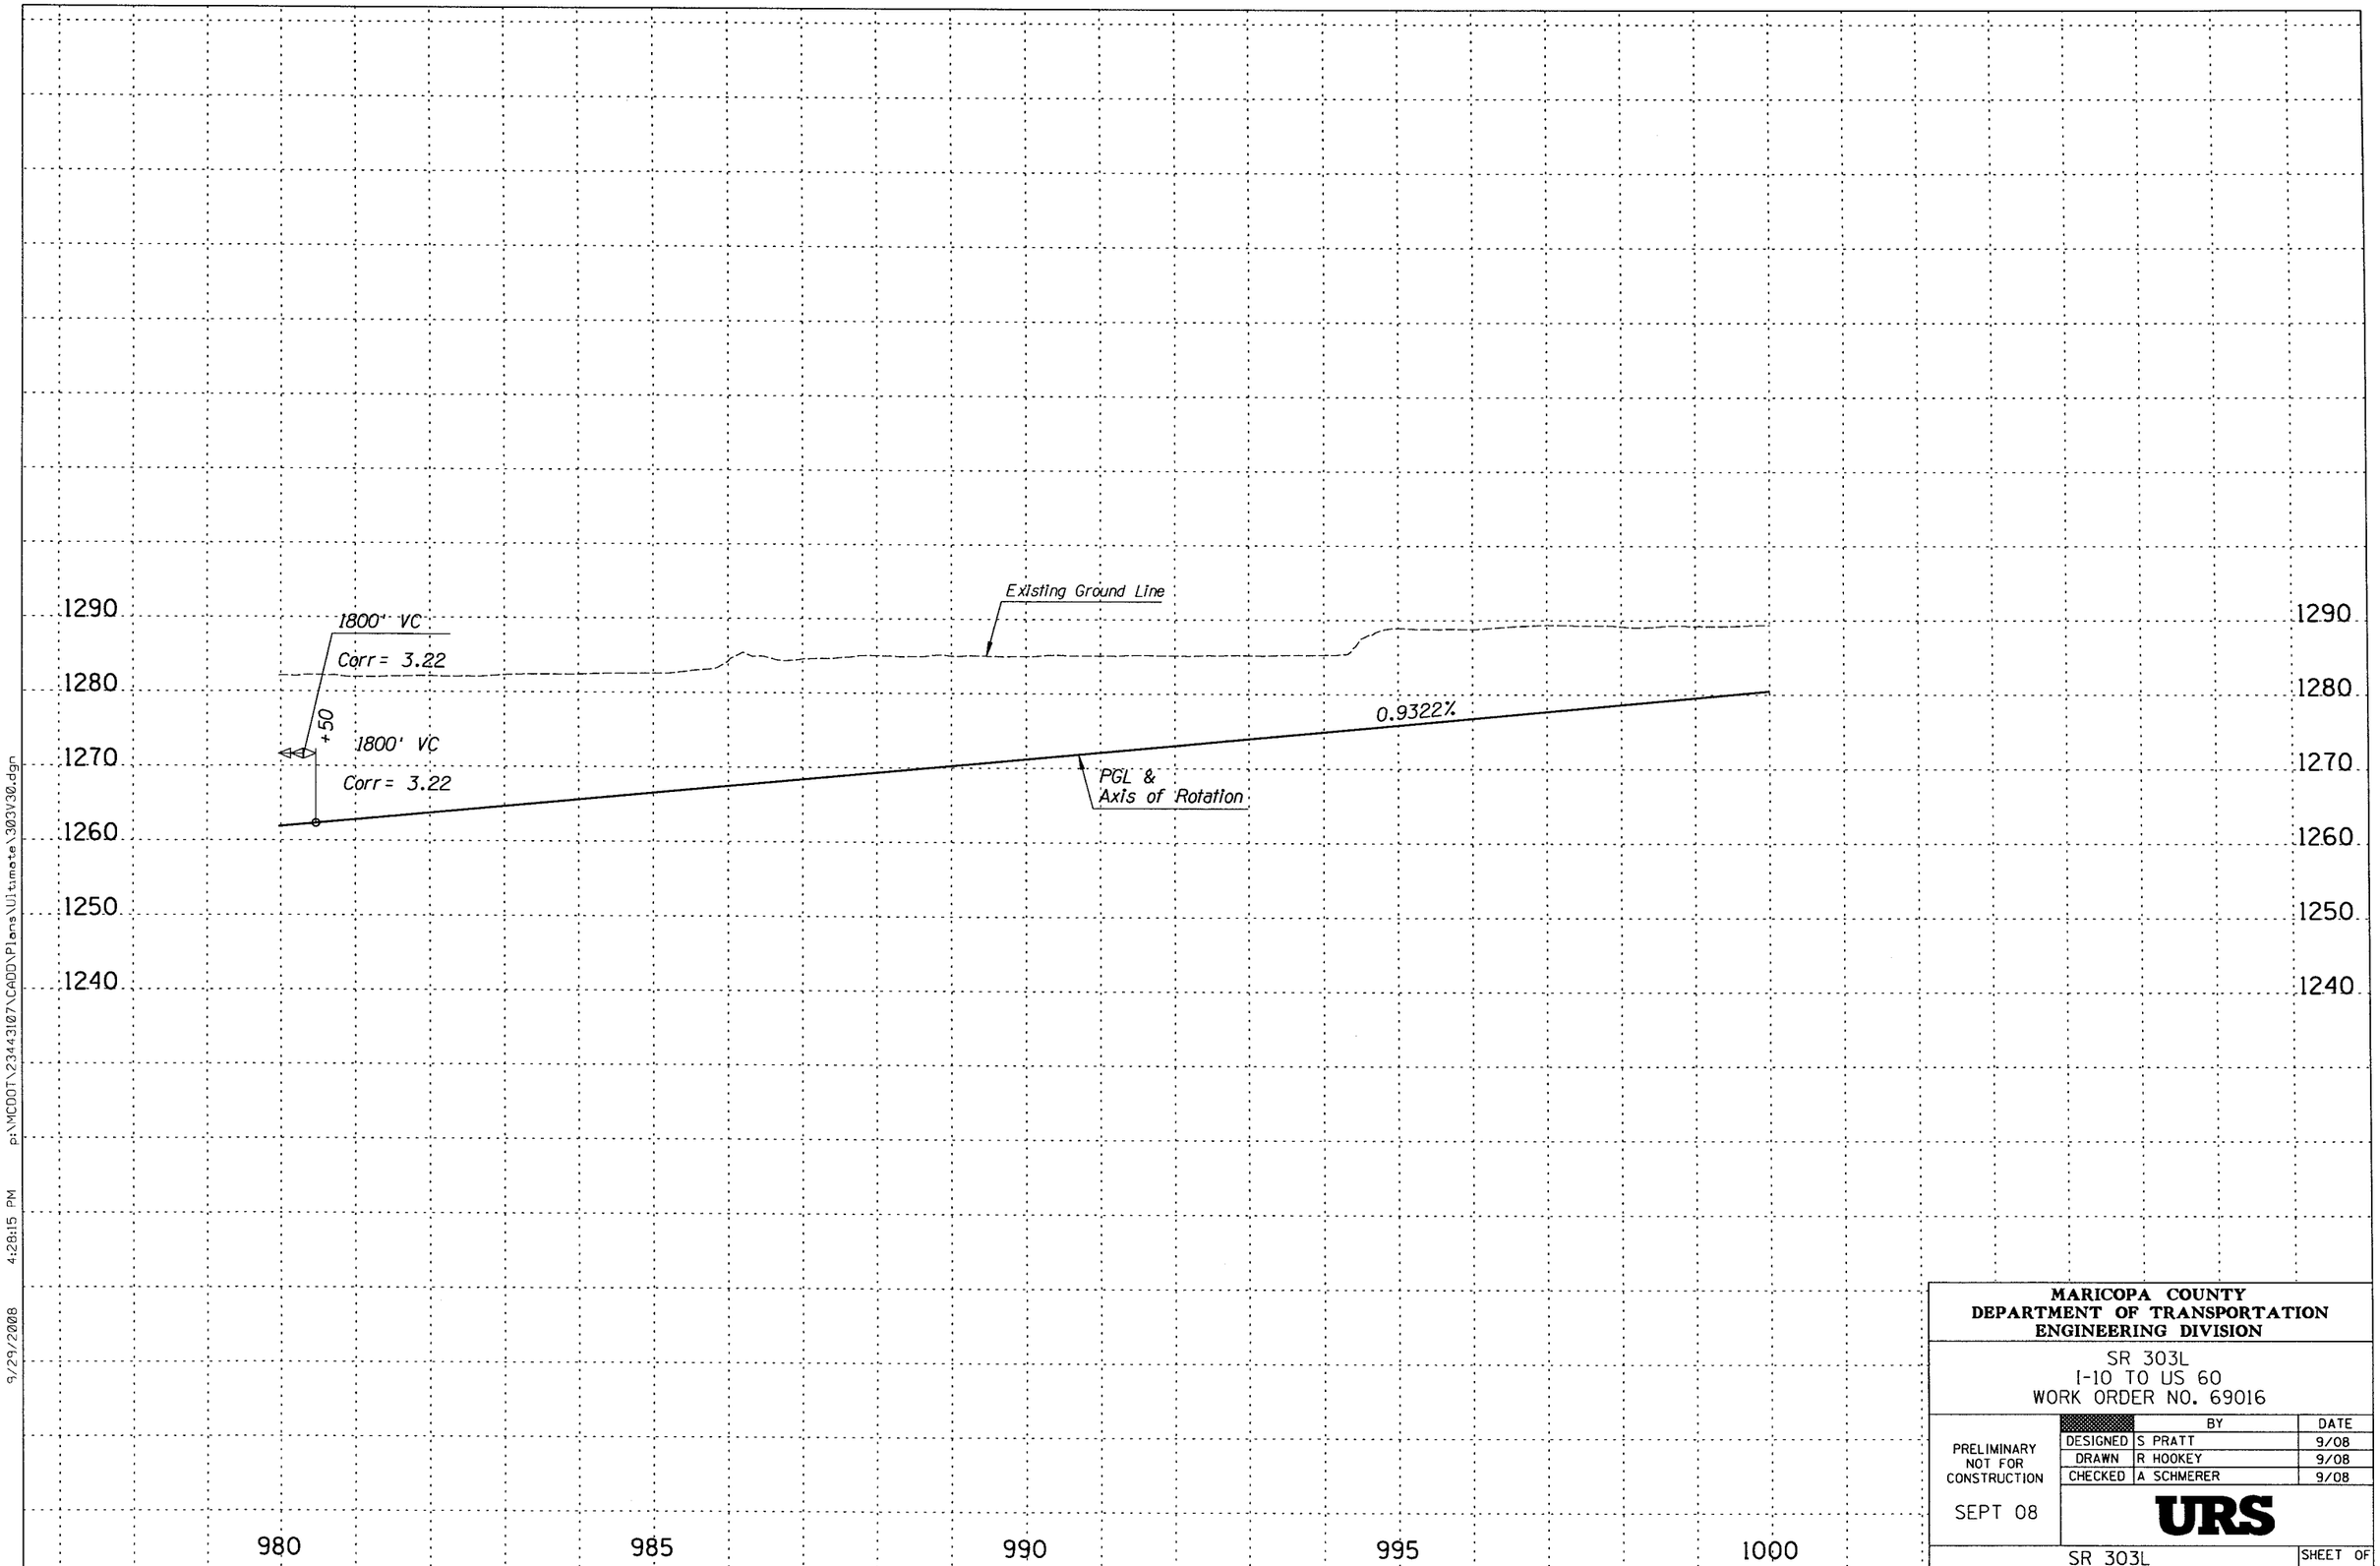

MARICOPA COUNTY
DEPARTMENT OF TRANSPORTATION
ENGINEERING DIVISION

SR 303L
I-10 TO US 60
WORK ORDER NO. 69016

PRELIMINARY
NOT FOR
CONSTRUCTION

SEPT 08

	BY	DATE
DESIGNED	S PRATT	9/08
DRAWN	R HOOKEY	9/08
CHECKED	A SCHMERER	9/08

URS

SR 303L
Sta 980+00 to 1000+00

SHEET OF
146 319

9/29/2008 4:28:15 PM p:\MCDOT\23443107\CADD\Plans\Ultimate\303V30.dgn

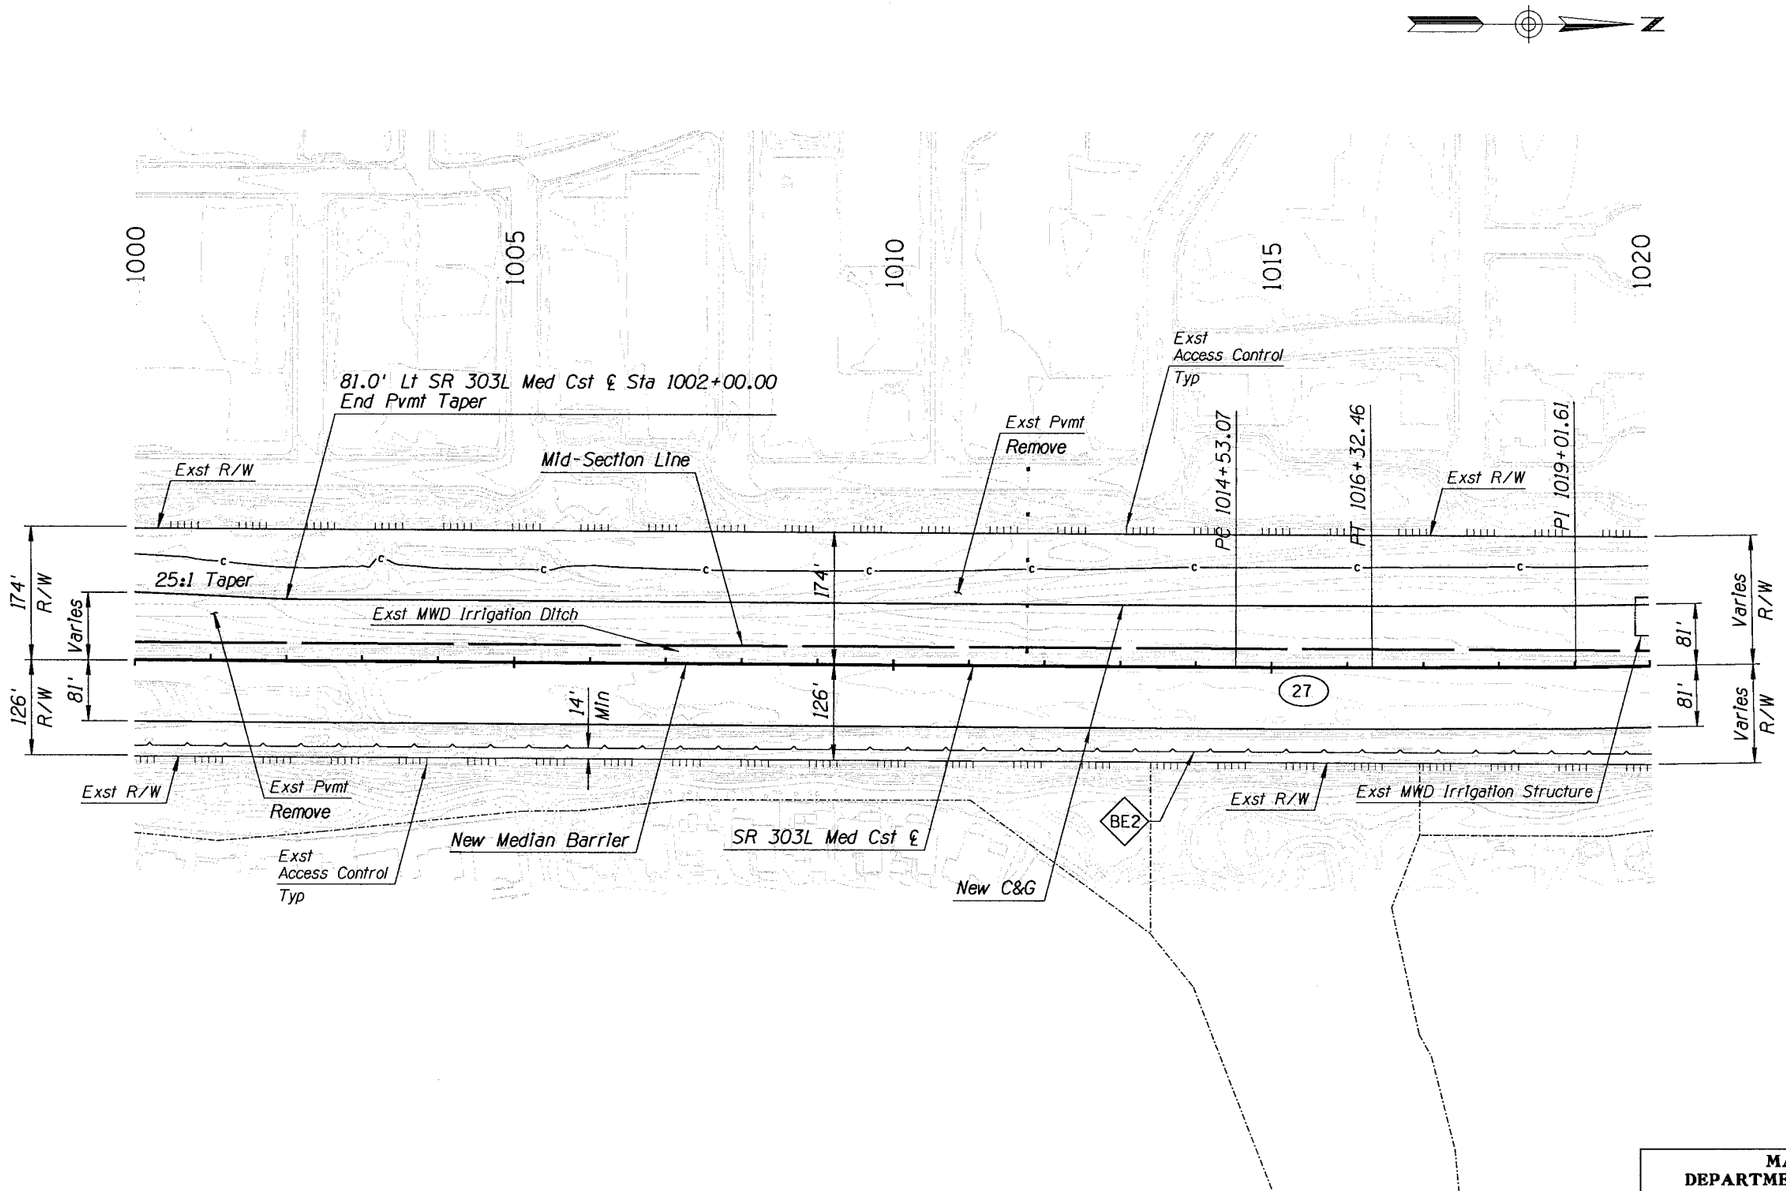

Notes:
1. For Irrigation & Well Relocations, See Irrigation Plans.
2. For Drainage Improvements, See Drainage Plans.

MARICOPA COUNTY
DEPARTMENT OF TRANSPORTATION
ENGINEERING DIVISION

SR 303L
I-10 TO US 60
WORK ORDER NO. 69016

PRELIMINARY
NOT FOR
CONSTRUCTION

SEPT 08

	BY	DATE
DESIGNED	R HOOKEY	9/08
DRAWN	P T BACA	9/08
CHECKED	A SCHMERER	9/08

URS

PLAN SHEET-SR 303L
Sta 1000+00 to 1020+00

SHEET OF
147 319

9/29/2008 4:28:16 PM p:\MCDOT\23443107\CADD\Plans\Ultimate\303P31.dgn

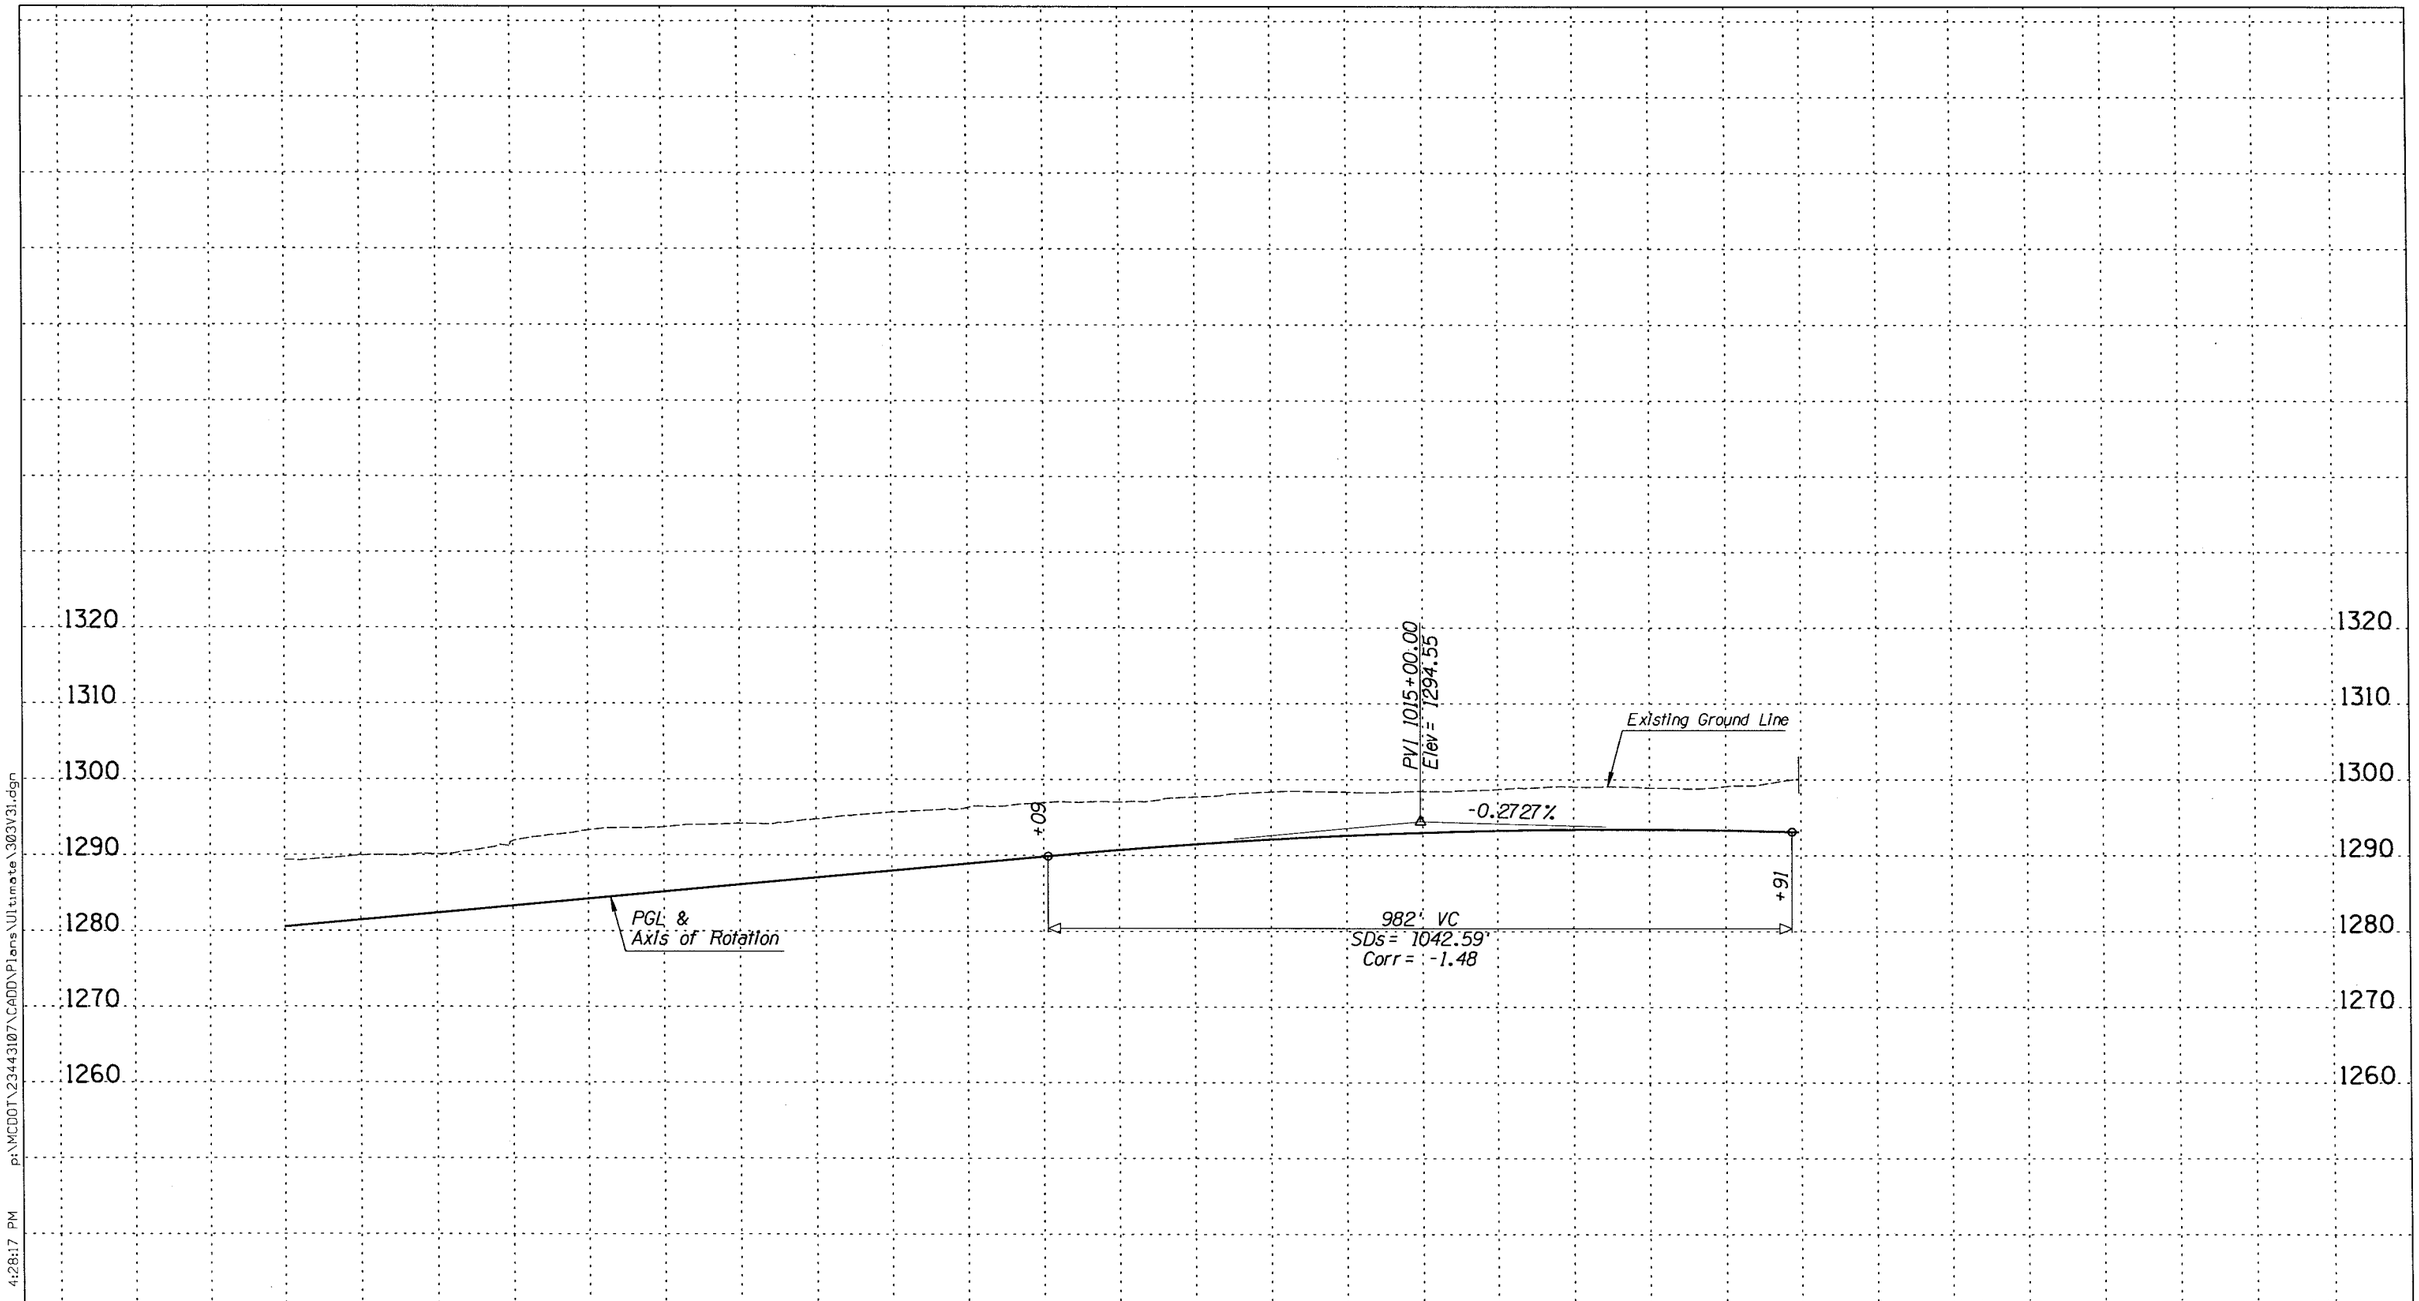

p:\MCDOT\23443107\CADD\Plans\Ultimate\303V31.dgn 9/29/2008 4:28:17 PM

MARICOPA COUNTY
DEPARTMENT OF TRANSPORTATION
ENGINEERING DIVISION

SR 303L
I-10 TO US 60
WORK ORDER NO. 69016

		BY	DATE
PRELIMINARY NOT FOR CONSTRUCTION	DESIGNED	S PRATT	9/08
	DRAWN	R HOOKEY	9/08
	CHECKED	A SCHMERER	9/08

SEPT 08

URS

SR 303L
Sta 1000+00 to 1020+00

SHEET OF
148 319

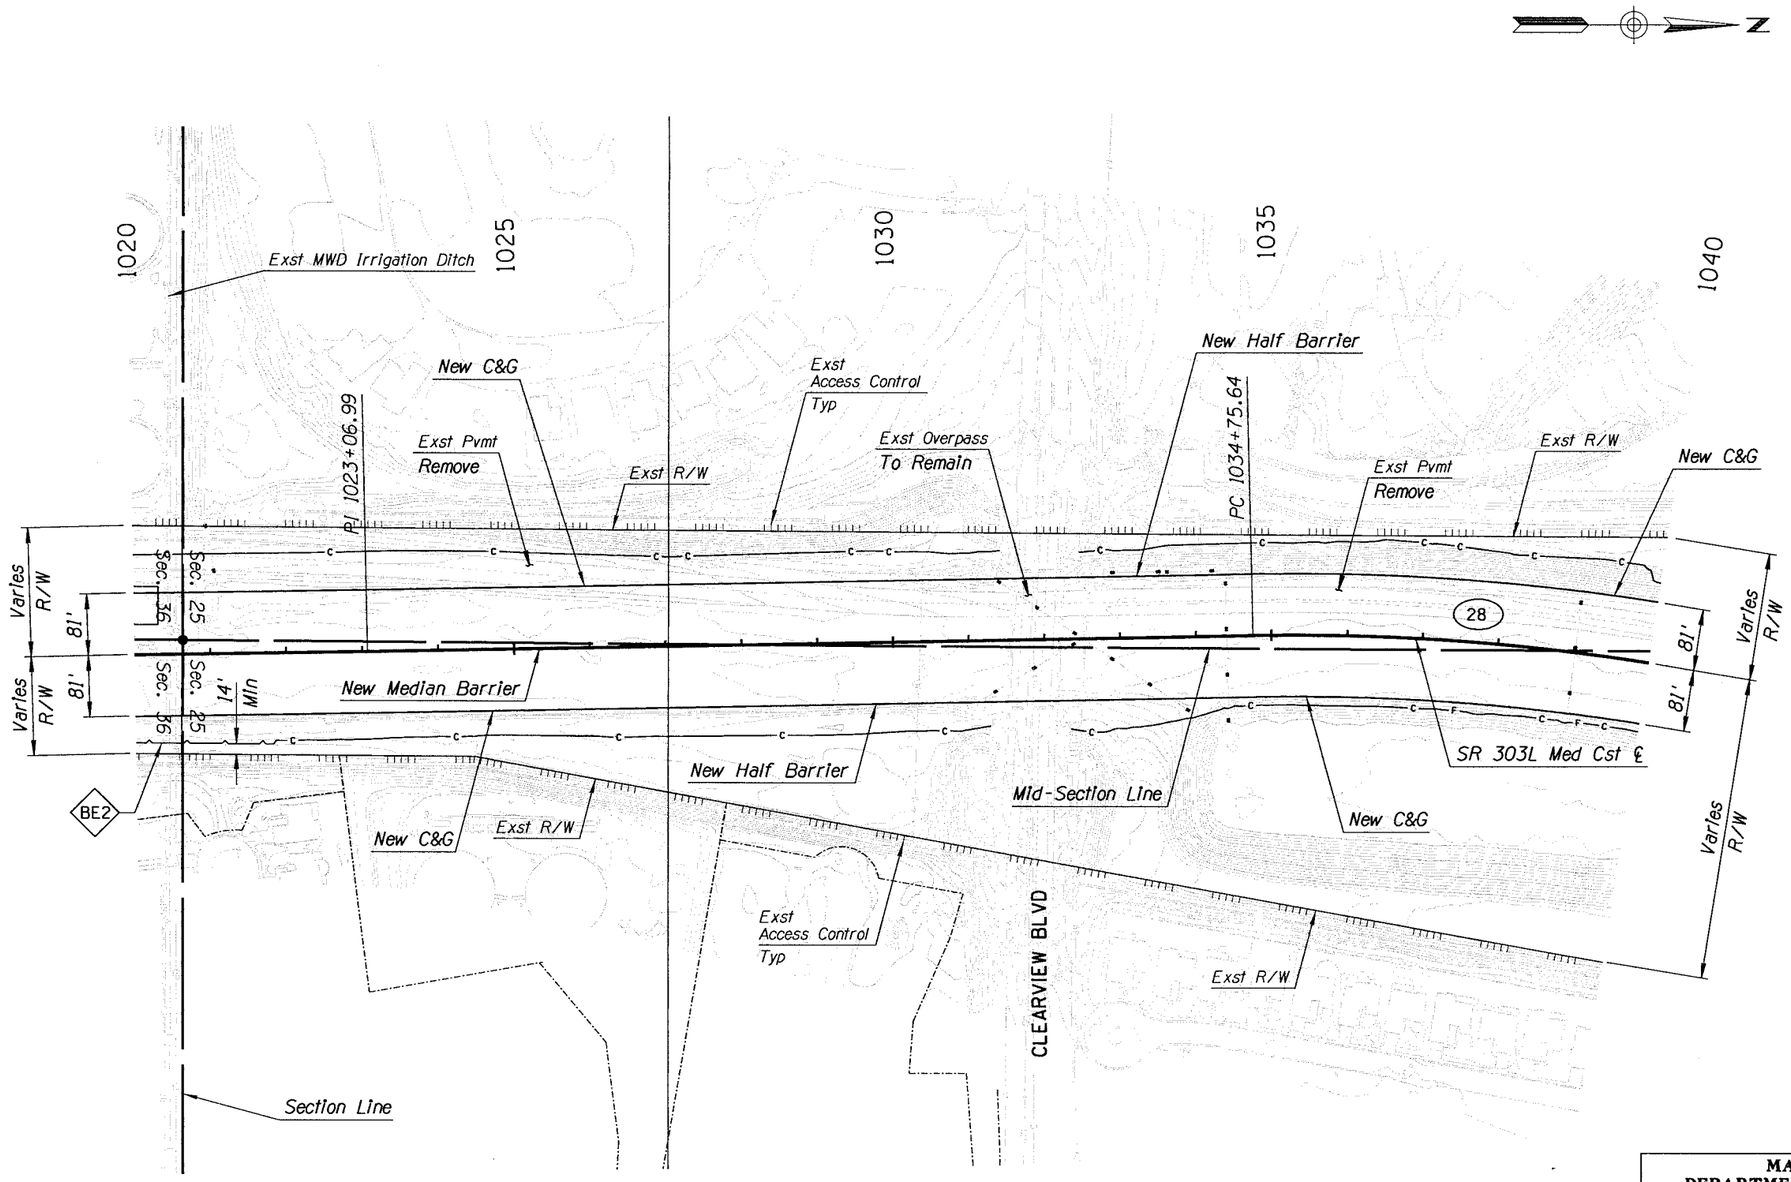

Notes:
1. For Irrigation & Well Relocations, See Irrigation Plans.
2. For Drainage Improvements, See Drainage Plans.

MARICOPA COUNTY
DEPARTMENT OF TRANSPORTATION
ENGINEERING DIVISION

SR 303L
I-10 TO US 60
WORK ORDER NO. 69016

		BY	DATE
PRELIMINARY NOT FOR CONSTRUCTION	DESIGNED	R HOOKEY	9/08
	DRAWN	P T BACA	9/08
	CHECKED	A SCHMERER	9/08
SEPT 08	URS		

PLAN SHEET-SR 303L
Sta 1020+00 to 1040+00

SHEET OF 149 319

9/29/2008 4:28:19 PM p:\MCDOT\234431107\CADD\Plans\Ultimate\303P32.dgn

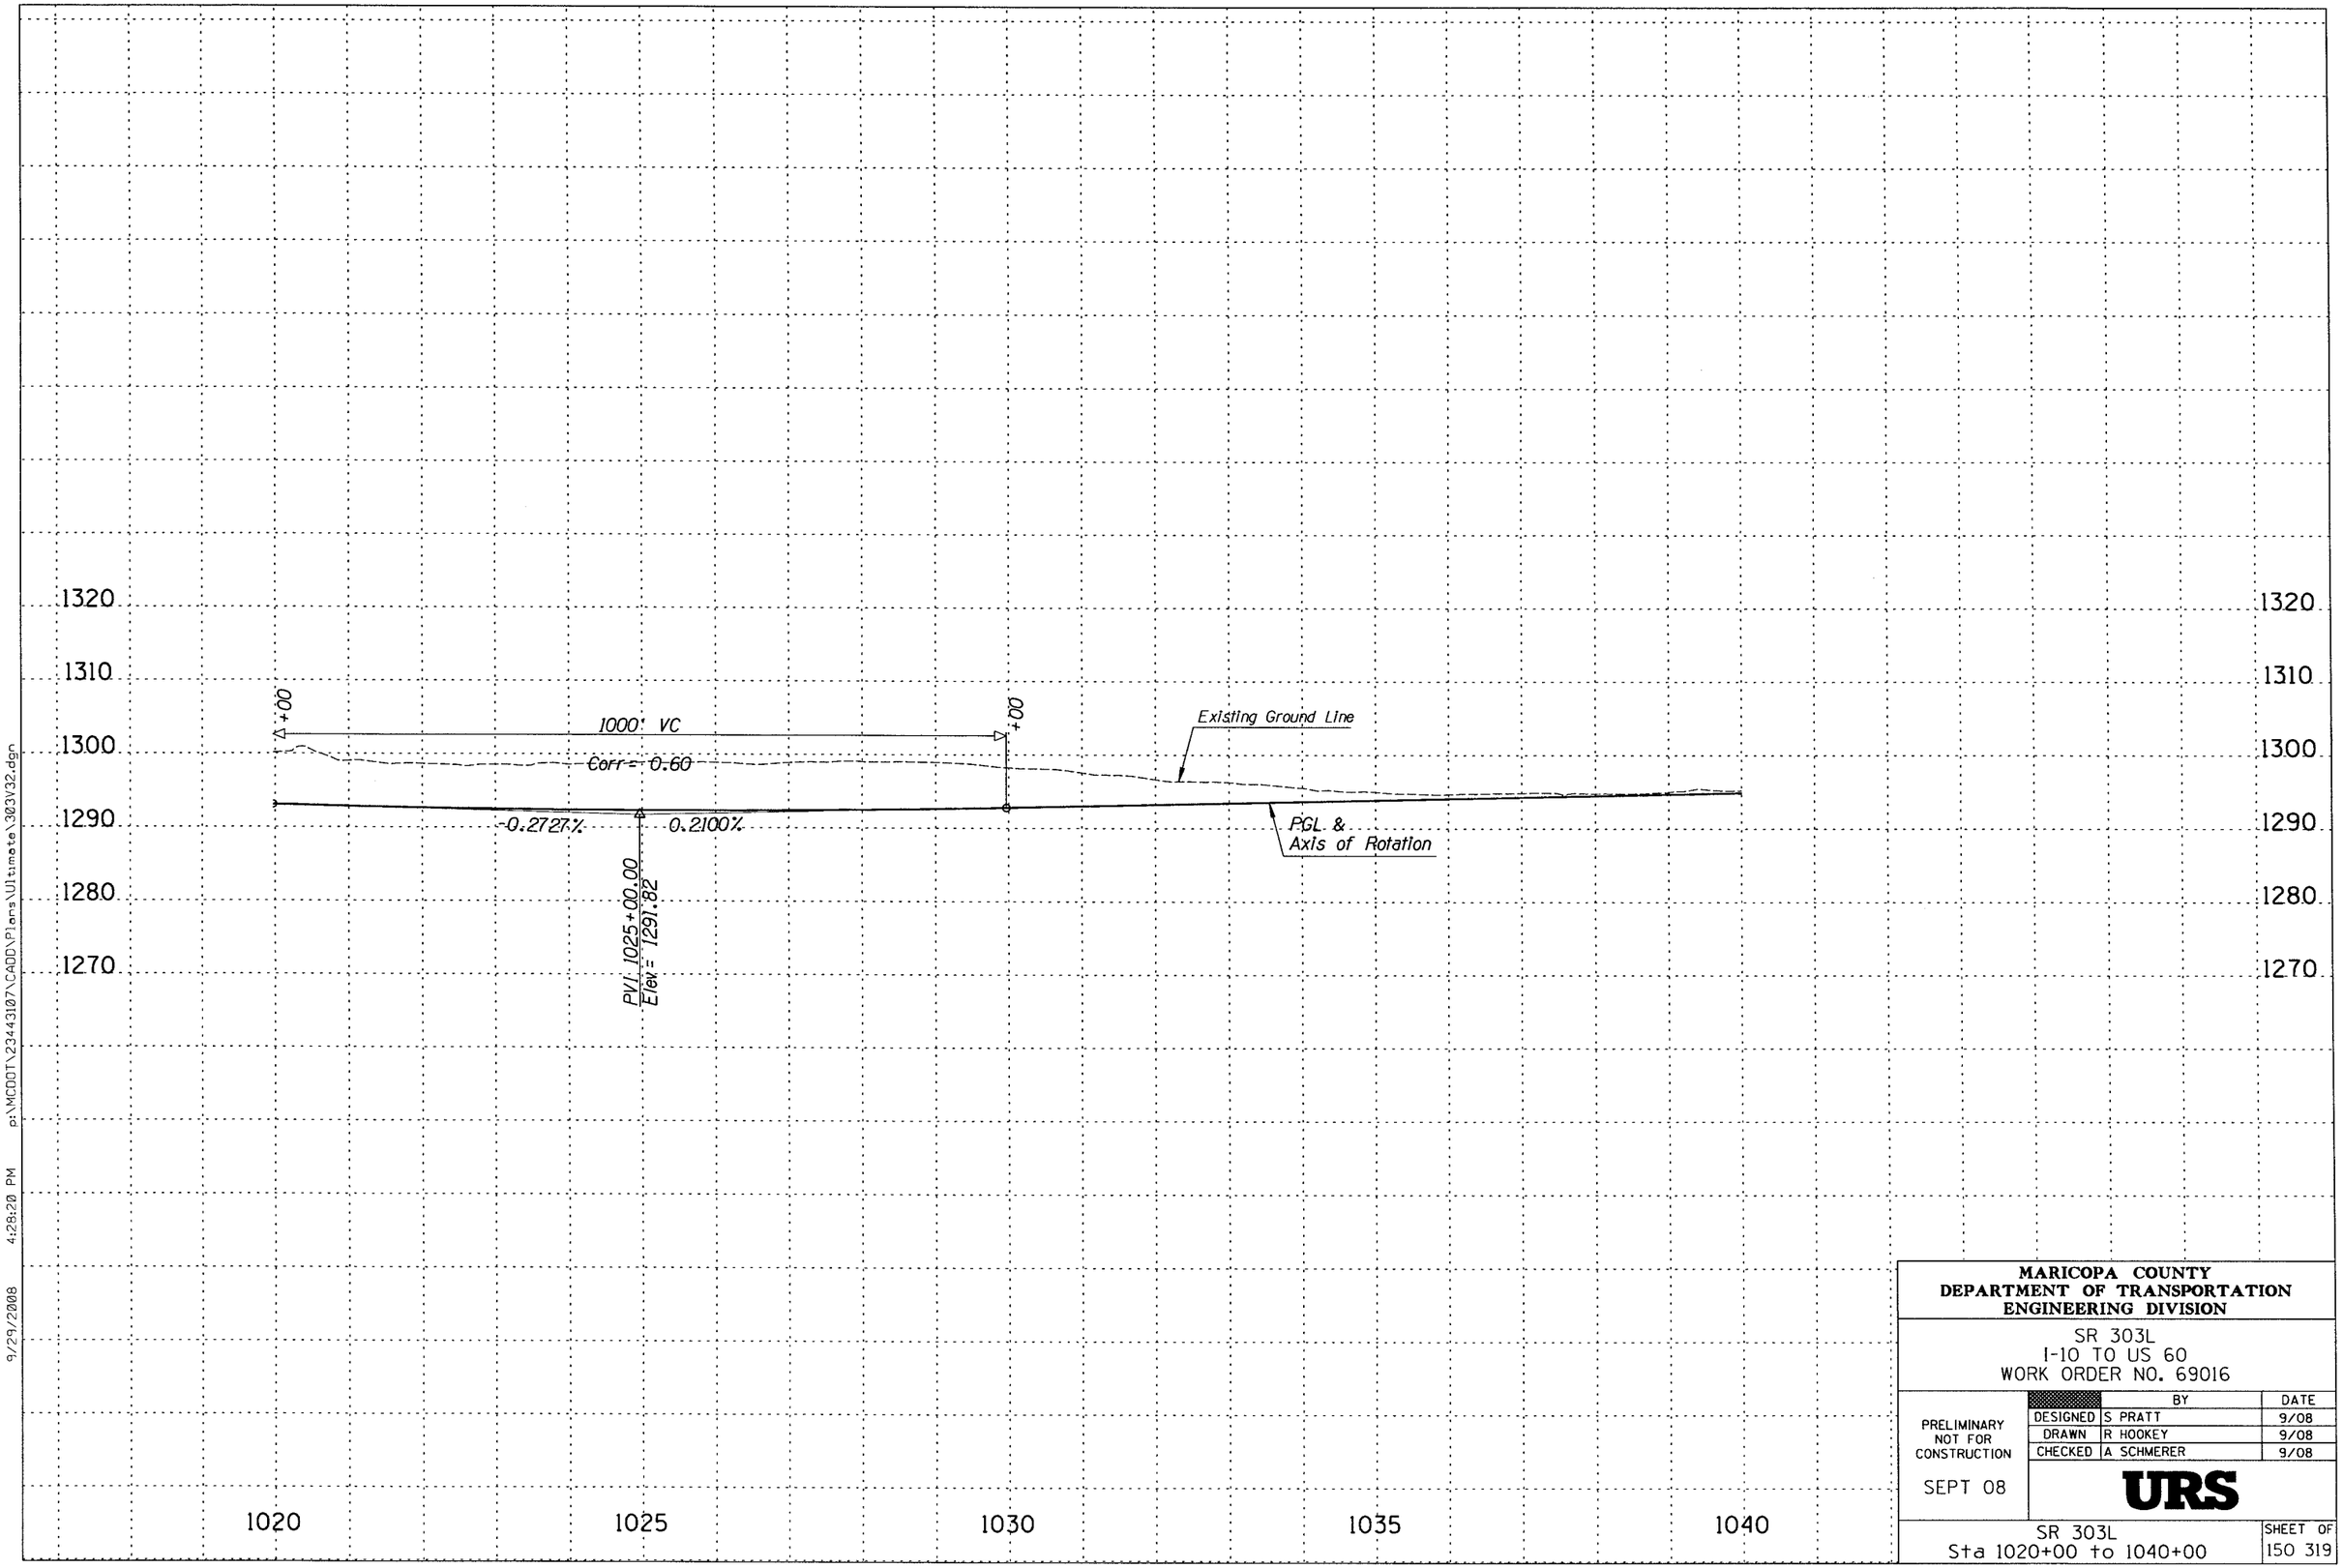

MARICOPA COUNTY
DEPARTMENT OF TRANSPORTATION
ENGINEERING DIVISION

SR 303L
I-10 TO US 60
WORK ORDER NO. 69016

PRELIMINARY
NOT FOR
CONSTRUCTION

SEPT 08

	BY	DATE
DESIGNED	S PRATT	9/08
DRAWN	R HOOKEY	9/08
CHECKED	A SCHMERER	9/08

URS

SR 303L
Sta 1020+00 to 1040+00

SHEET OF
150 319

9/29/2008 4:28:20 PM p:\MCDOT\23443107\CADD\Plans\Ultimate\303V32.dgn

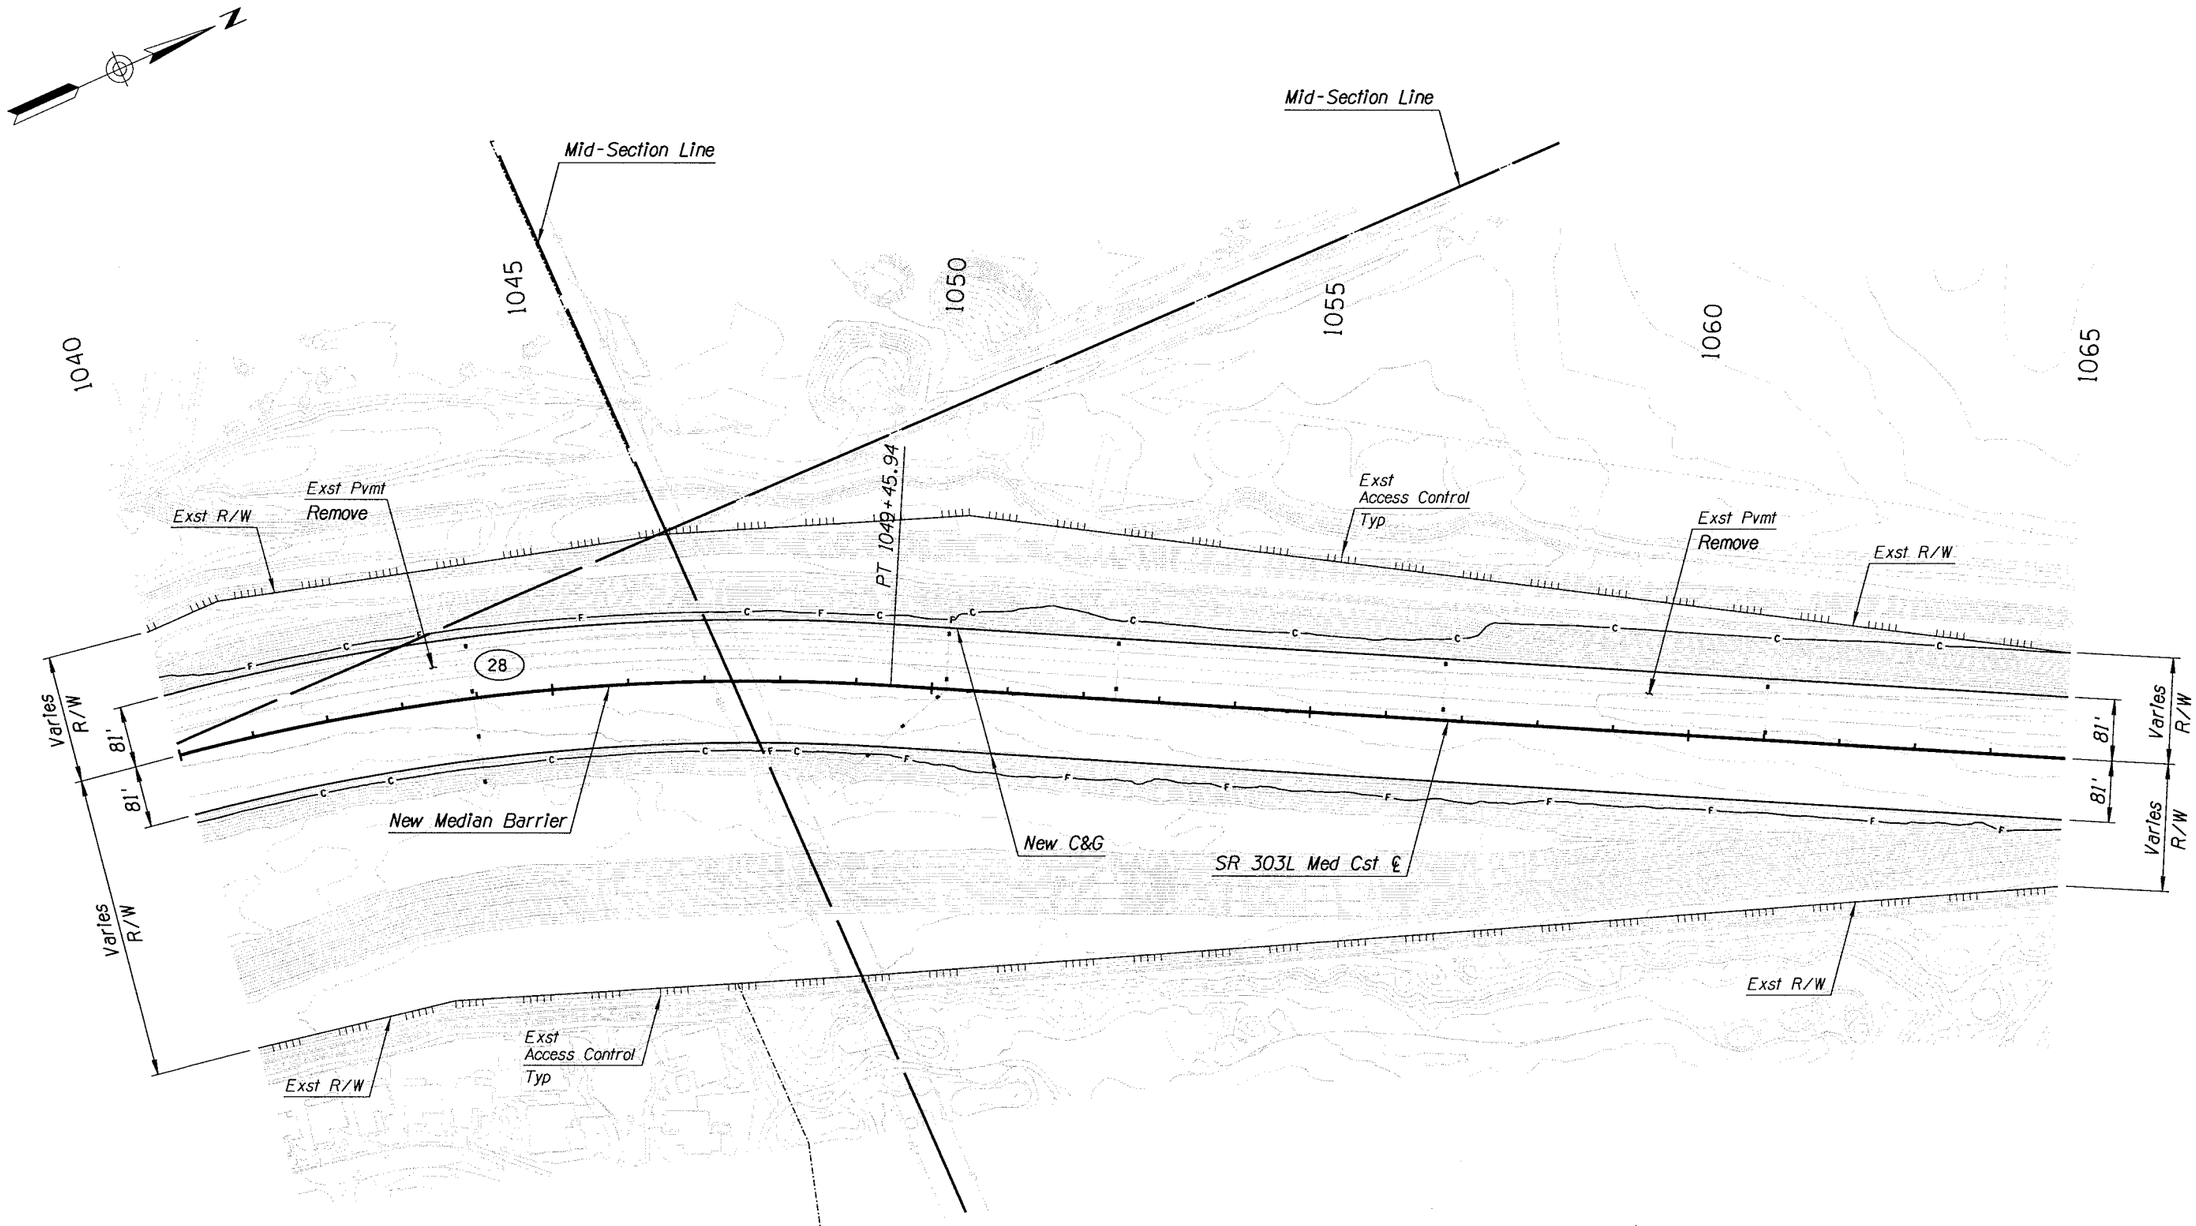

Notes:
1. For Irrigation & Well Relocations, See Irrigation Plans.
2. For Drainage Improvements, See Drainage Plans.

MARICOPA COUNTY
DEPARTMENT OF TRANSPORTATION
ENGINEERING DIVISION

SR 303L
I-10 TO US 60
WORK ORDER NO. 69016

PRELIMINARY
NOT FOR
CONSTRUCTION

SEPT 08

	BY	DATE
DESIGNED	R HOOKEY	9/08
DRAWN	P T BACA	9/08
CHECKED	A SCHMERER	9/08

URS

PLAN SHEET-SR 303L
Sta 1040+00 to 1065+00

SHEET OF
151 319

9/29/2008 4:28:20 PM p:\MCDOT\23443107\CADD\Plans\Ultimate\303P33.dgn

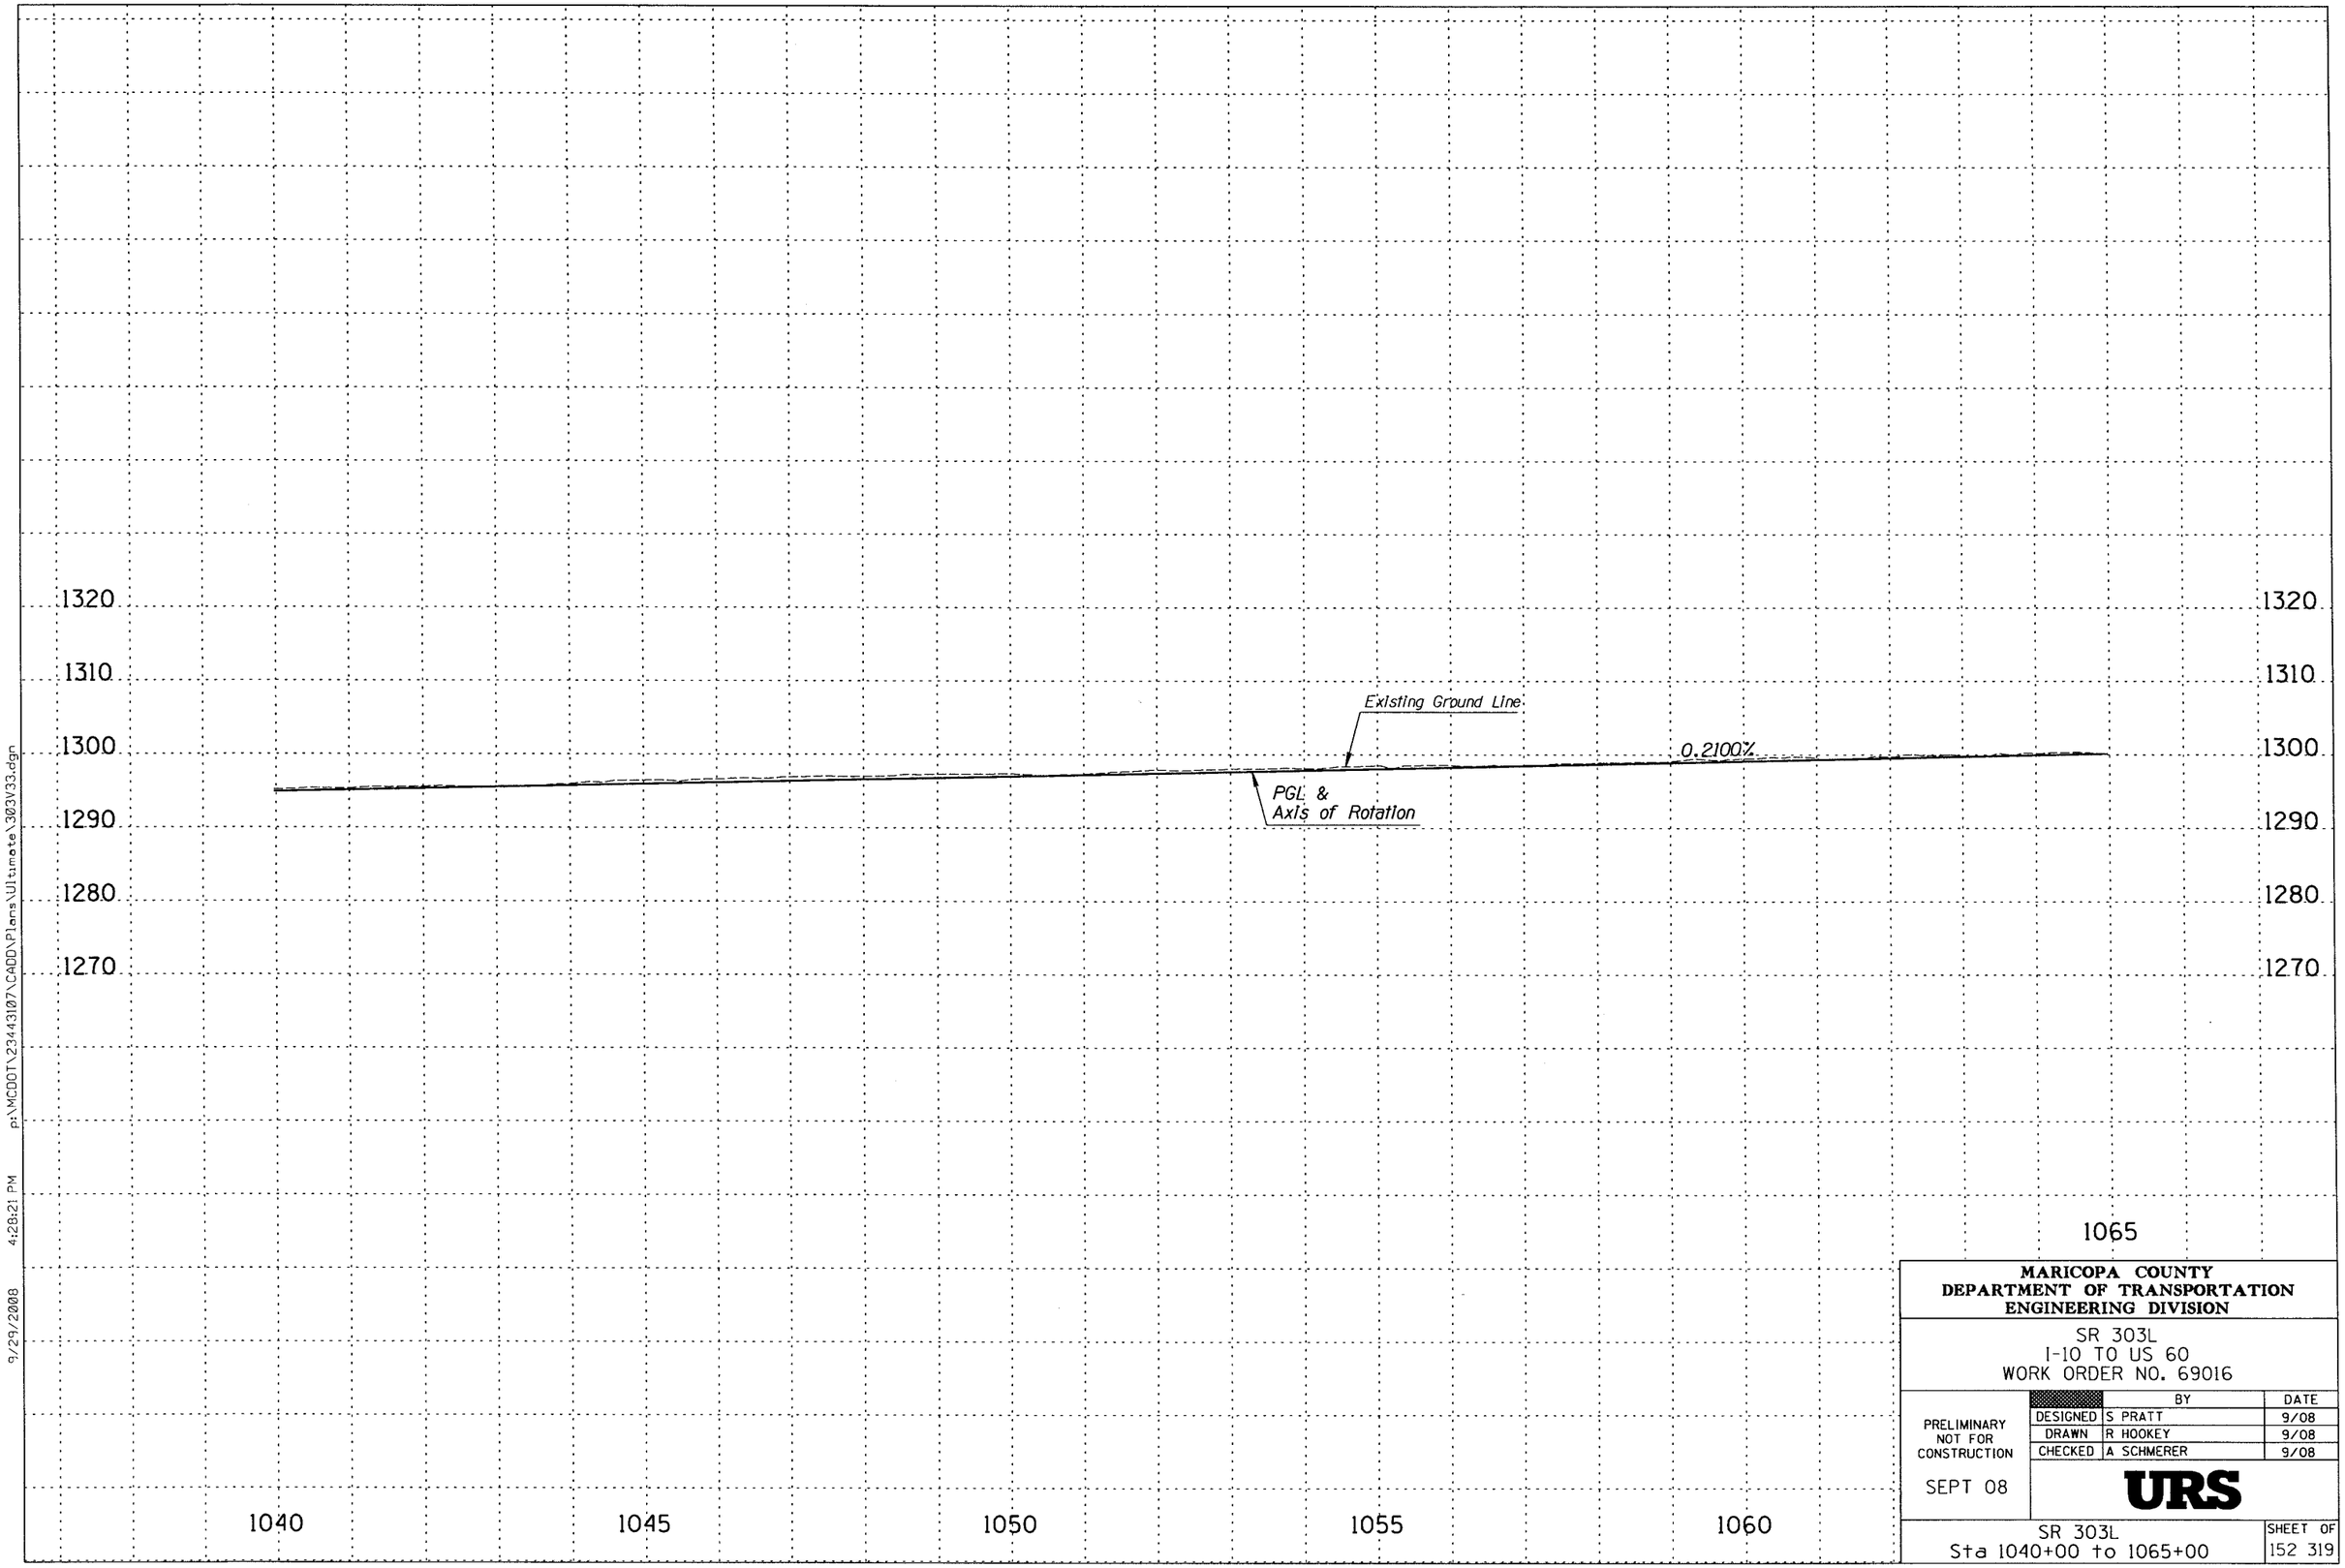

MARICOPA COUNTY
DEPARTMENT OF TRANSPORTATION
ENGINEERING DIVISION

SR 303L
I-10 TO US 60
WORK ORDER NO. 69016

PRELIMINARY
NOT FOR
CONSTRUCTION

SEPT 08

	BY	DATE
DESIGNED	S PRATT	9/08
DRAWN	R HOOKEY	9/08
CHECKED	A SCHMERER	9/08

URS

SR 303L
Sta 1040+00 to 1065+00

SHEET OF
152 319

9/29/2008 4:28:21 PM p:\MCDOT\23443107\CADD\Plans\Ultimate\303V33.dgn

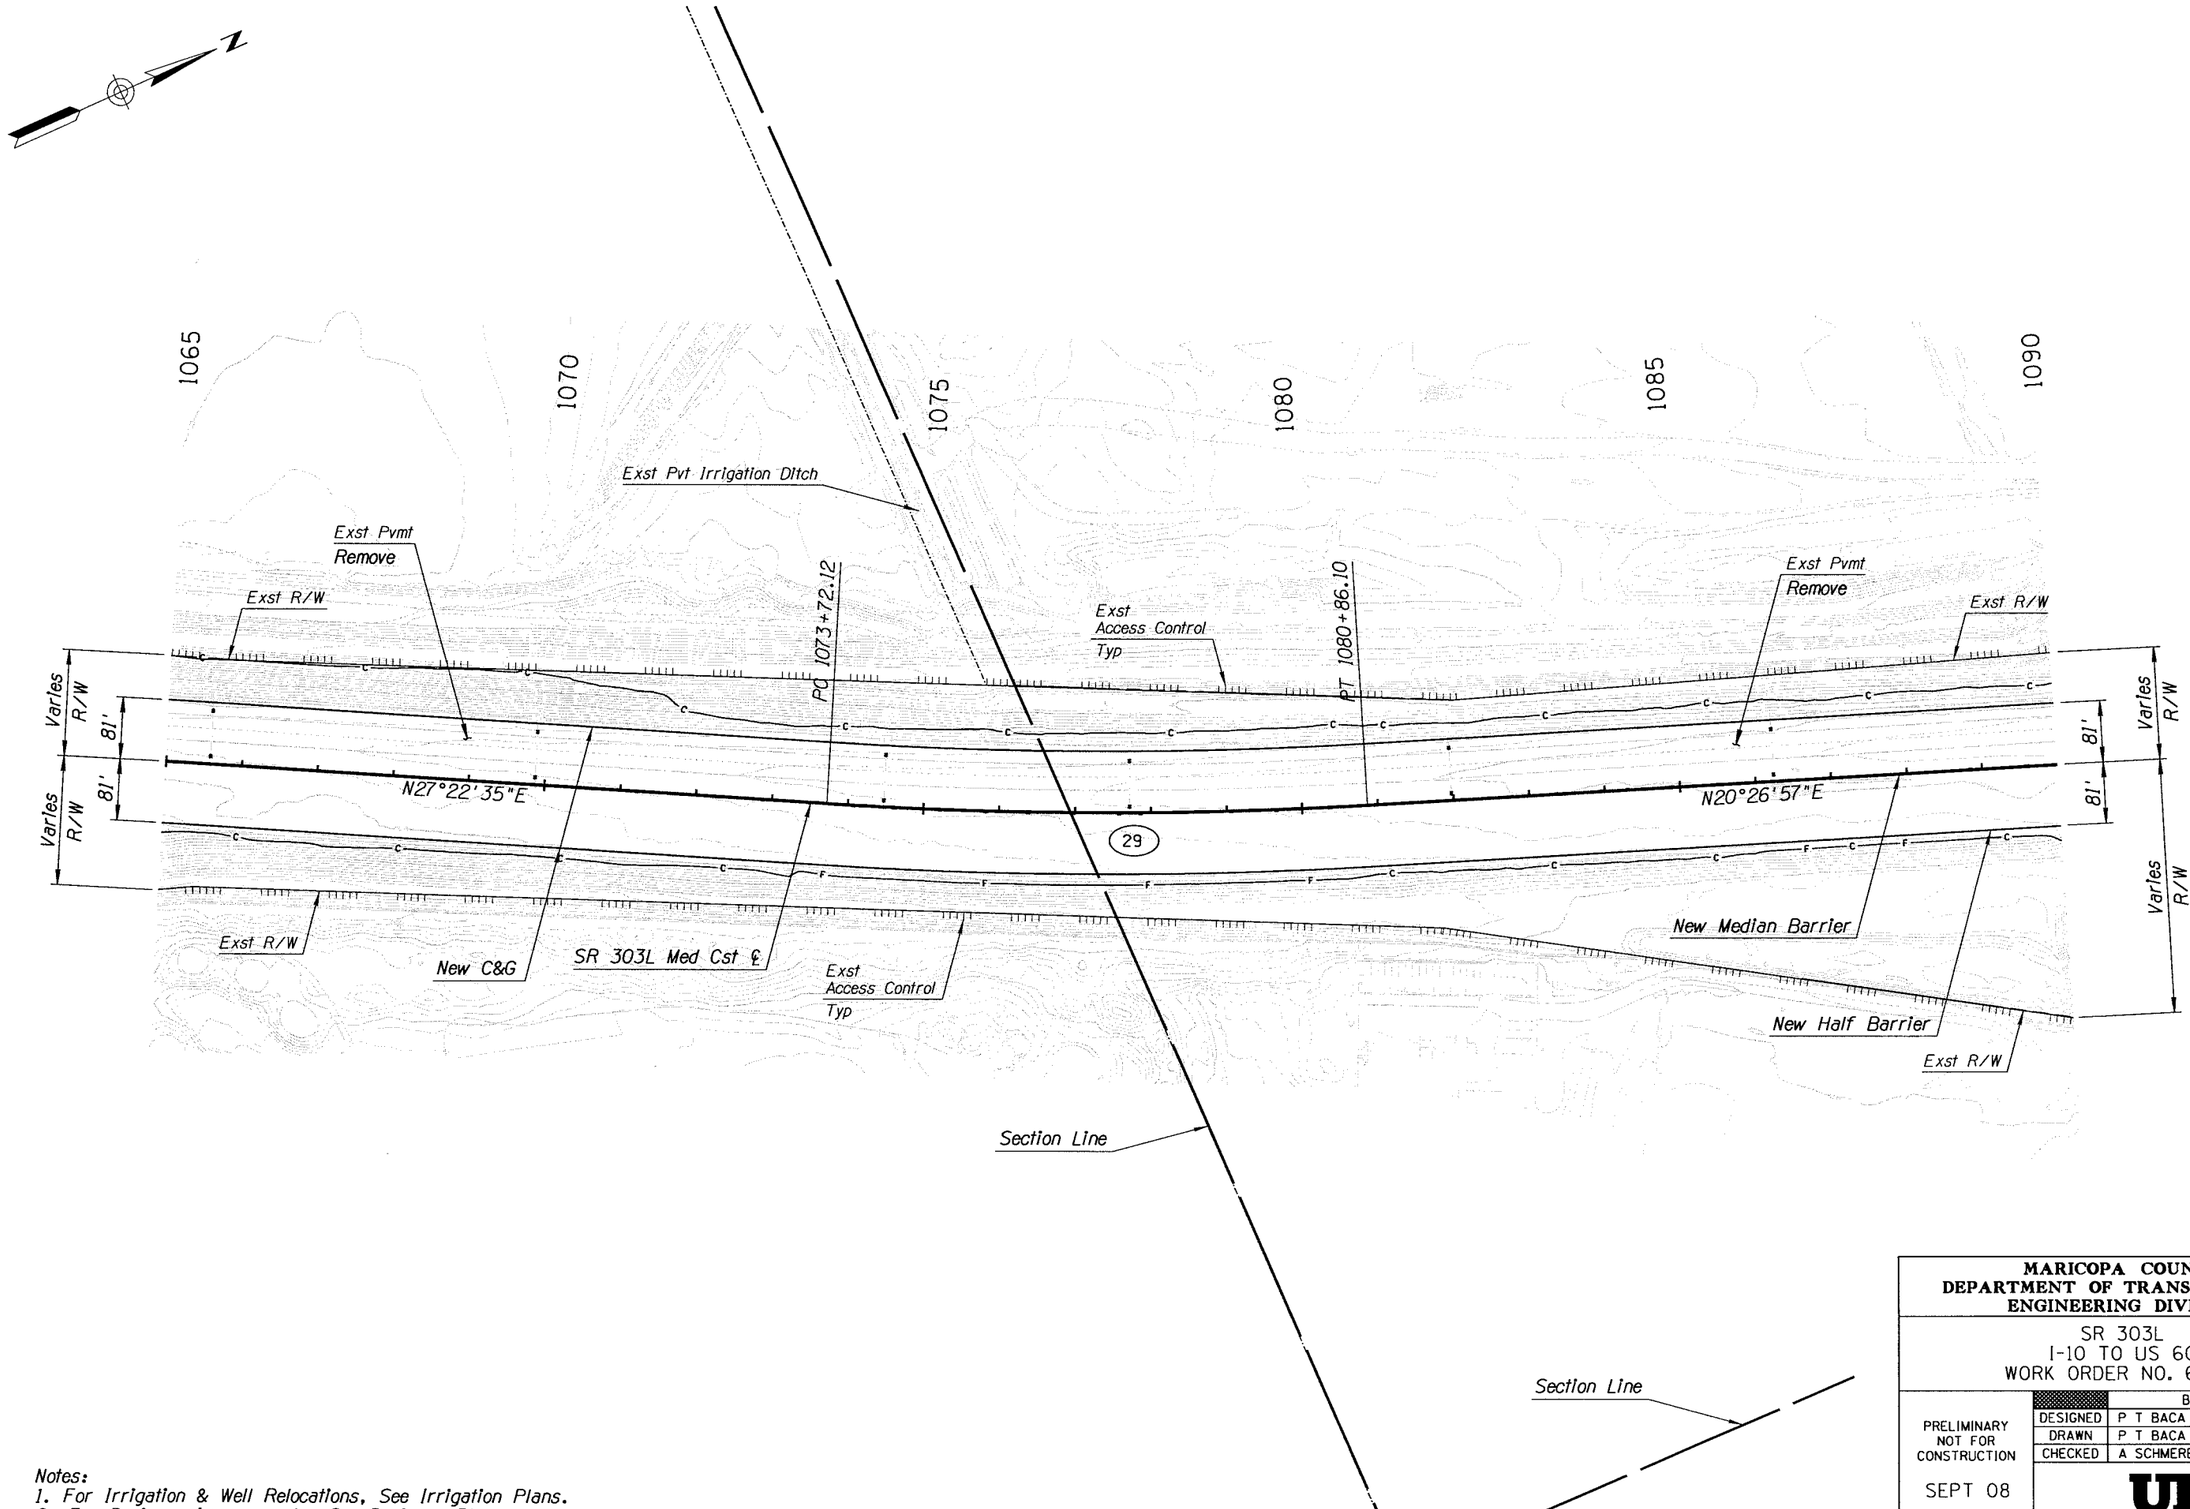

Notes:
1. For Irrigation & Well Relocations, See Irrigation Plans.
2. For Drainage Improvements, See Drainage Plans.

MARICOPA COUNTY
DEPARTMENT OF TRANSPORTATION
ENGINEERING DIVISION

SR 303L
I-10 TO US 60
WORK ORDER NO. 69016

		BY	DATE
PRELIMINARY NOT FOR CONSTRUCTION	DESIGNED	P T BACA	9/08
	DRAWN	P T BACA	9/08
	CHECKED	A SCHMERER	9/08
SEPT 08	URS		

PLAN SHEET-SR 303L
Sta 1065+00 to 1090+00

SHEET OF
153 319

9/29/2008 4:28:22 PM p:\MCDOT\23443107\CADD\Plans\Ultimate\303P34.dgn

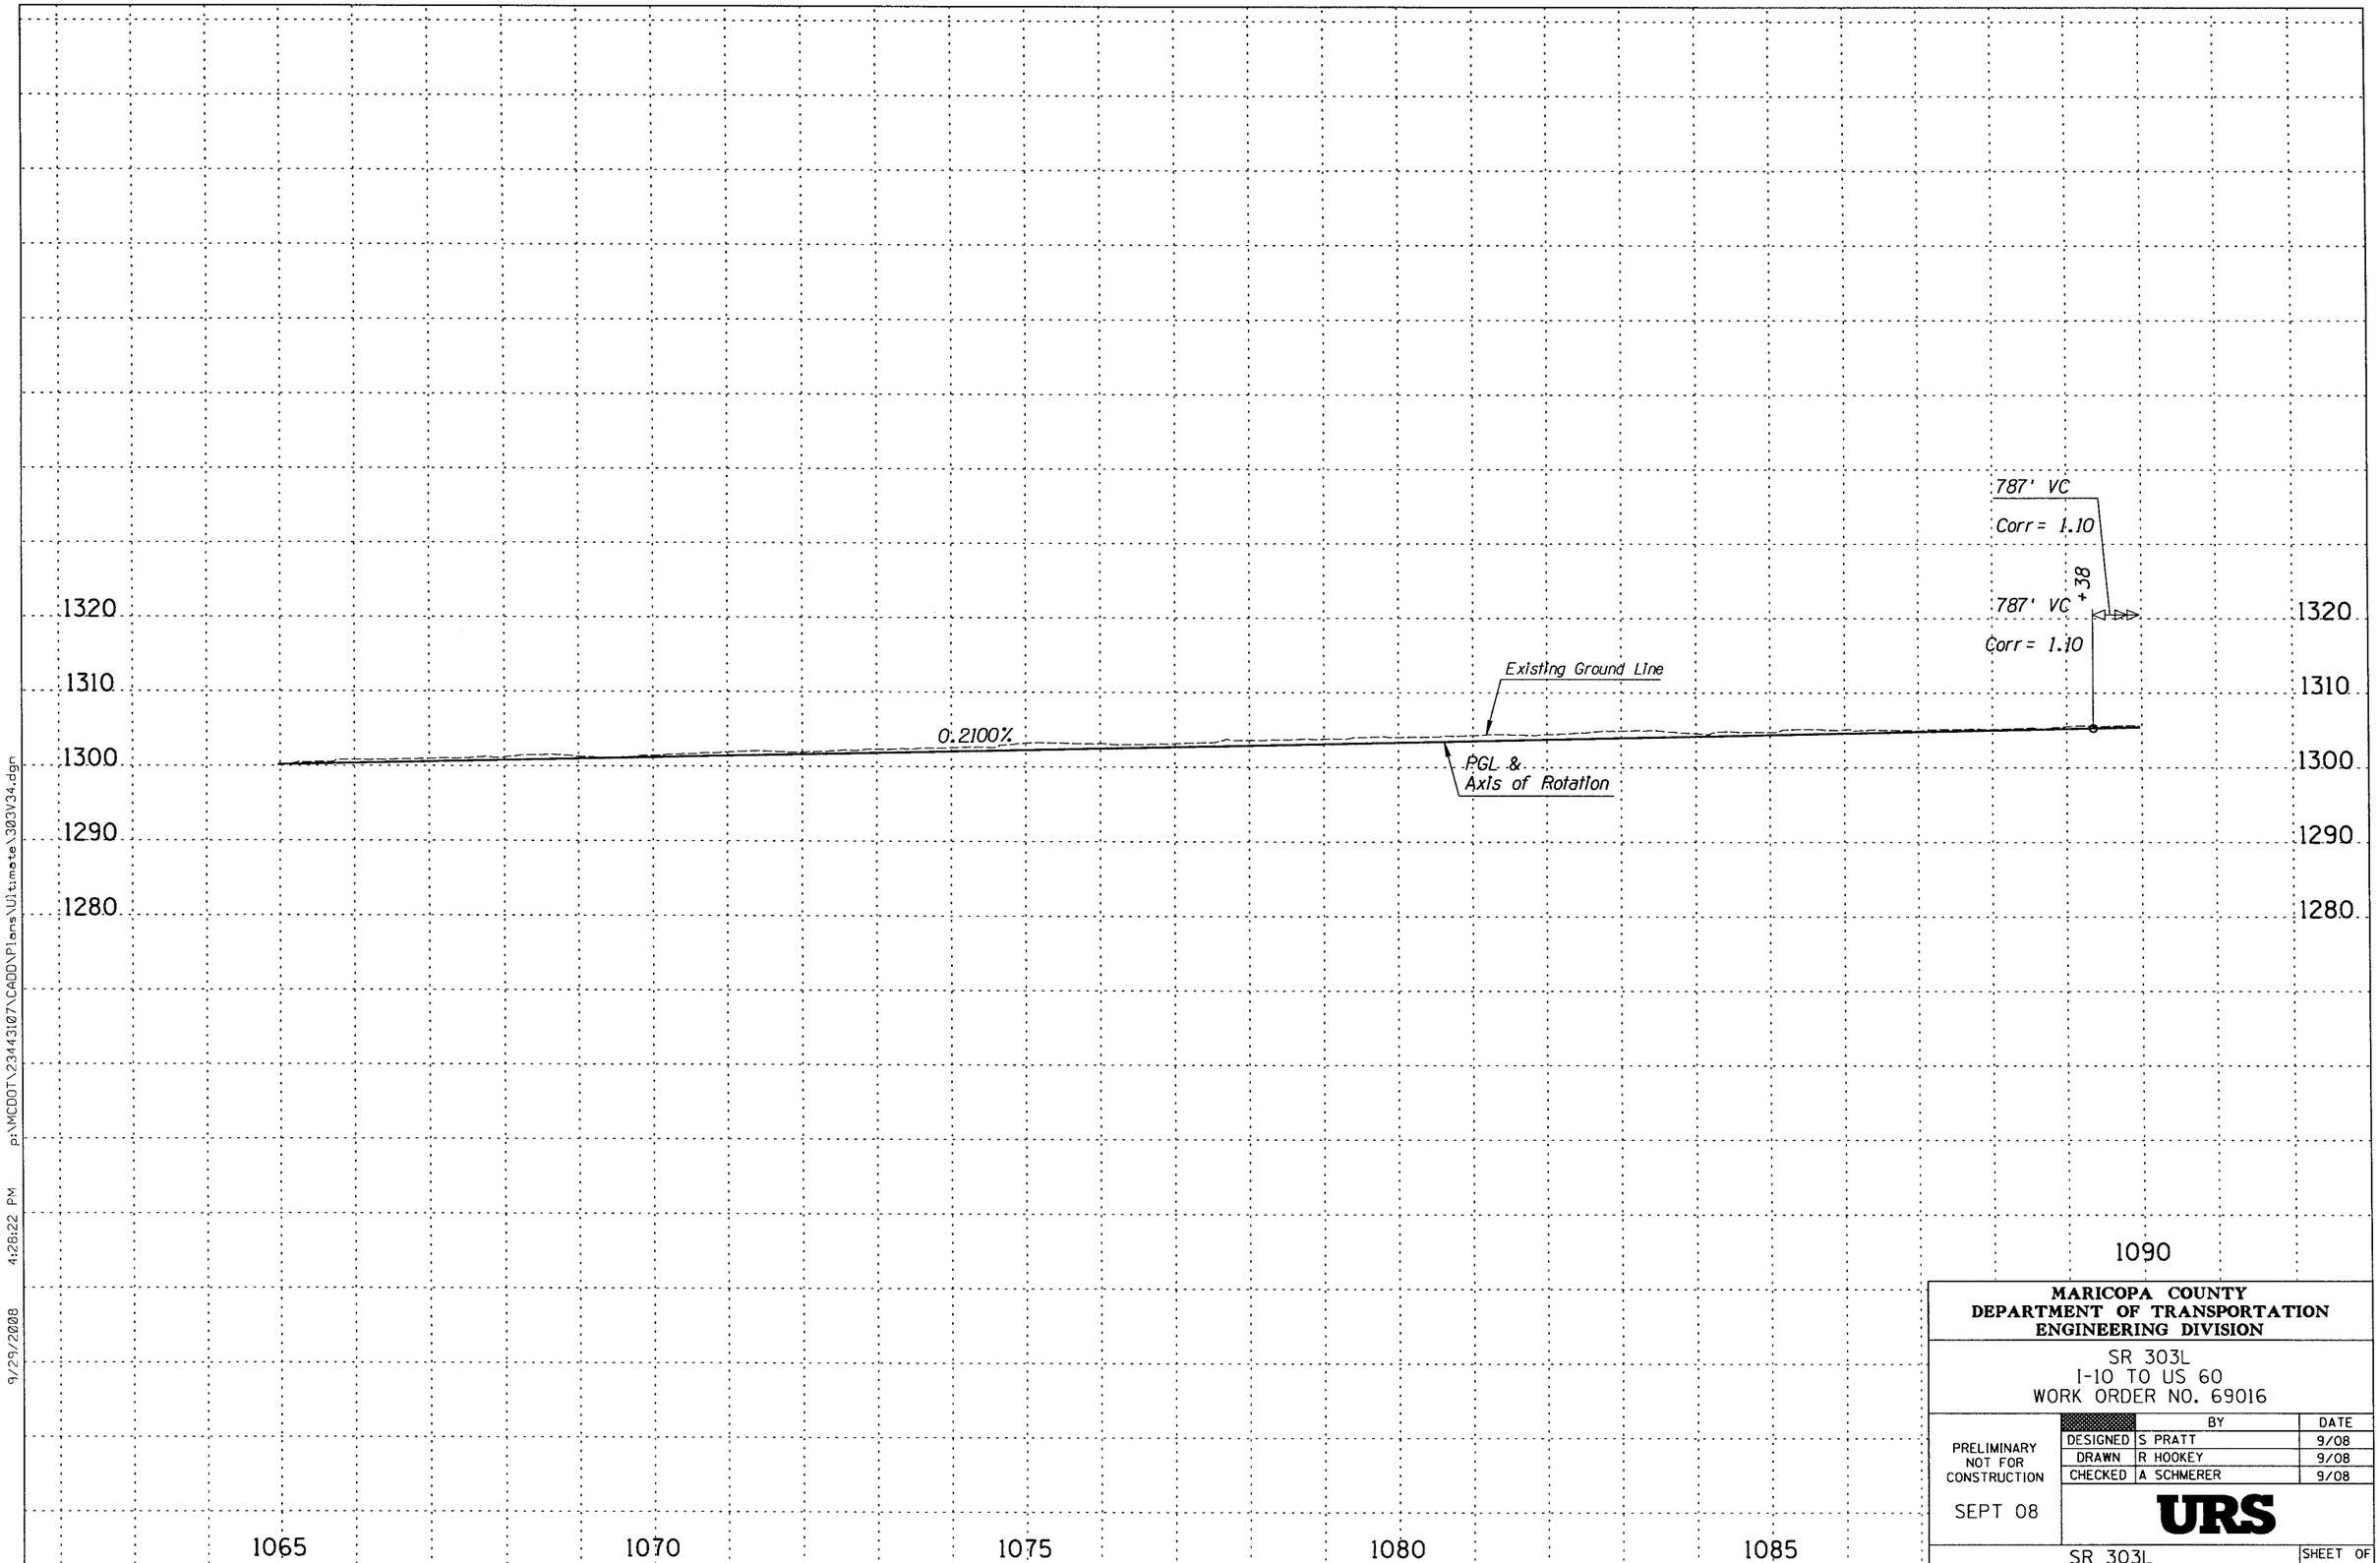

MARICOPA COUNTY
DEPARTMENT OF TRANSPORTATION
ENGINEERING DIVISION

SR 303L
I-10 TO US 60
WORK ORDER NO. 69016

PRELIMINARY
NOT FOR
CONSTRUCTION

SEPT 08

	BY	DATE
DESIGNED	S PRATT	9/08
DRAWN	R HOOKEY	9/08
CHECKED	A SCHMERER	9/08

URS

SR 303L
Sta 1065+00 to 1090+00

SHEET OF
154 319

9/29/2008 4:26:22 PM p:\MCDOT\23443107\CADD\Plans\Ultimate\303V34.dgn

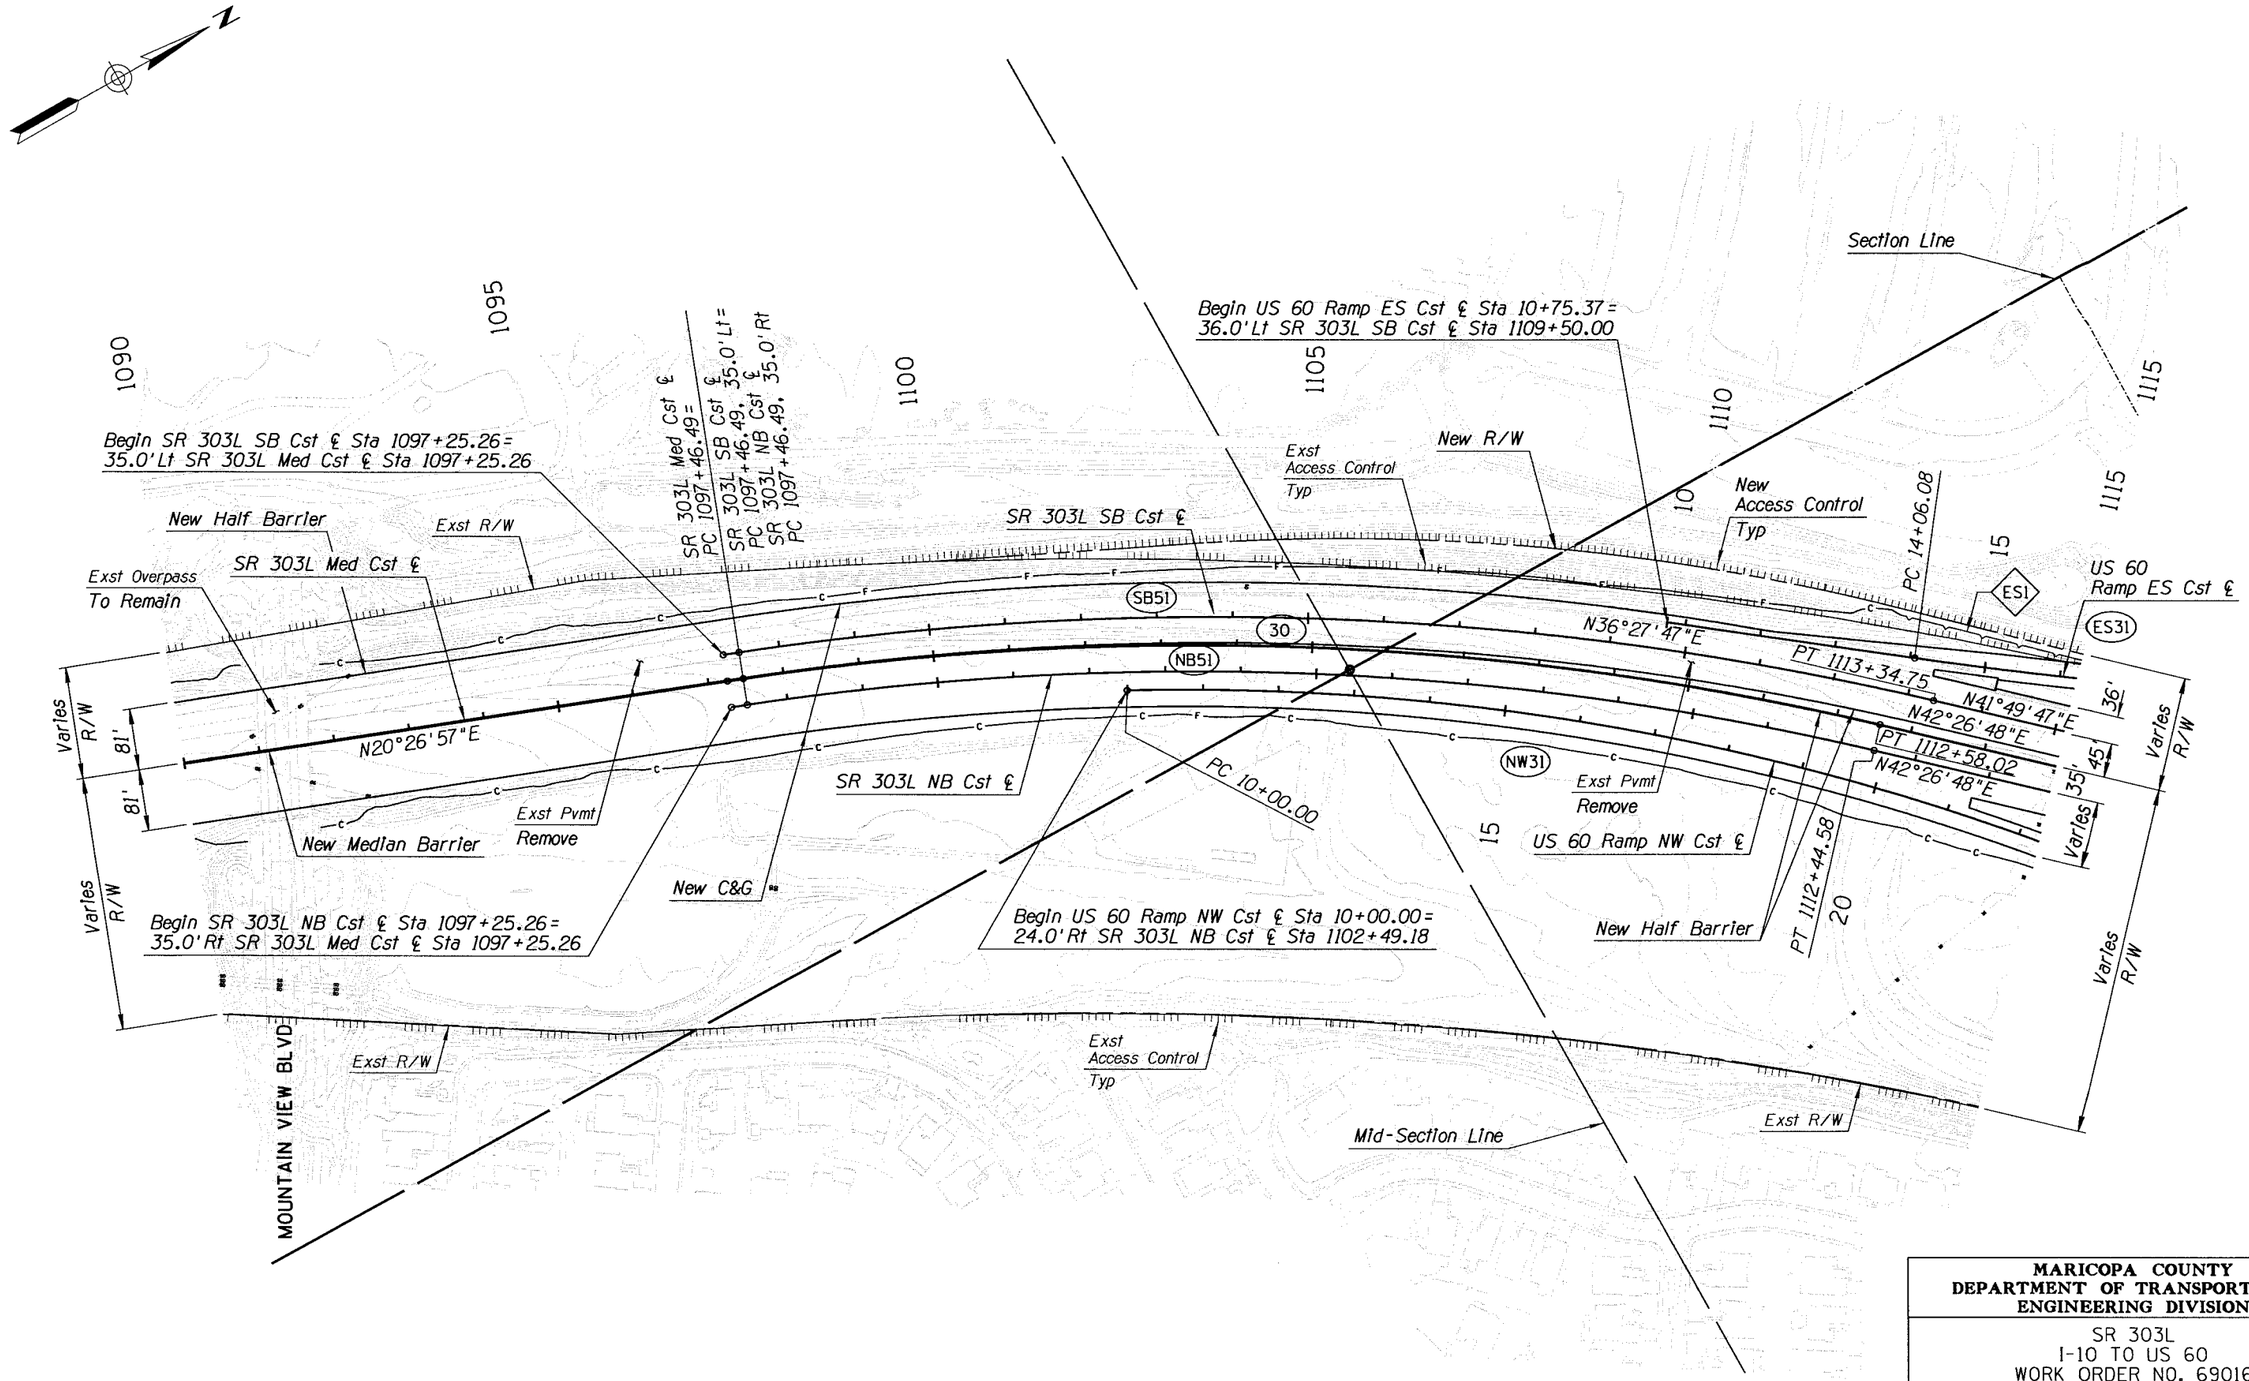

Notes:
1. For Irrigation & Well Relocations, See Irrigation Plans.
2. For Drainage Improvements, See Drainage Plans.

MARICOPA COUNTY
DEPARTMENT OF TRANSPORTATION
ENGINEERING DIVISION

SR 303L
I-10 TO US 60
WORK ORDER NO. 69016

PRELIMINARY
NOT FOR
CONSTRUCTION

SEPT 08

	BY	DATE
DESIGNED	P T BACA	9/08
DRAWN	P T BACA	9/08
CHECKED	A SCHMERER	9/08

URS

PLAN SHEET-SR 303L
Sta 1090+00 to 1115+00

SHEET OF
155 319

9/29/2008 4:30:36 PM p:\MCDOT\23443107\CADD\Plans\Ultimate\303P35.dgn

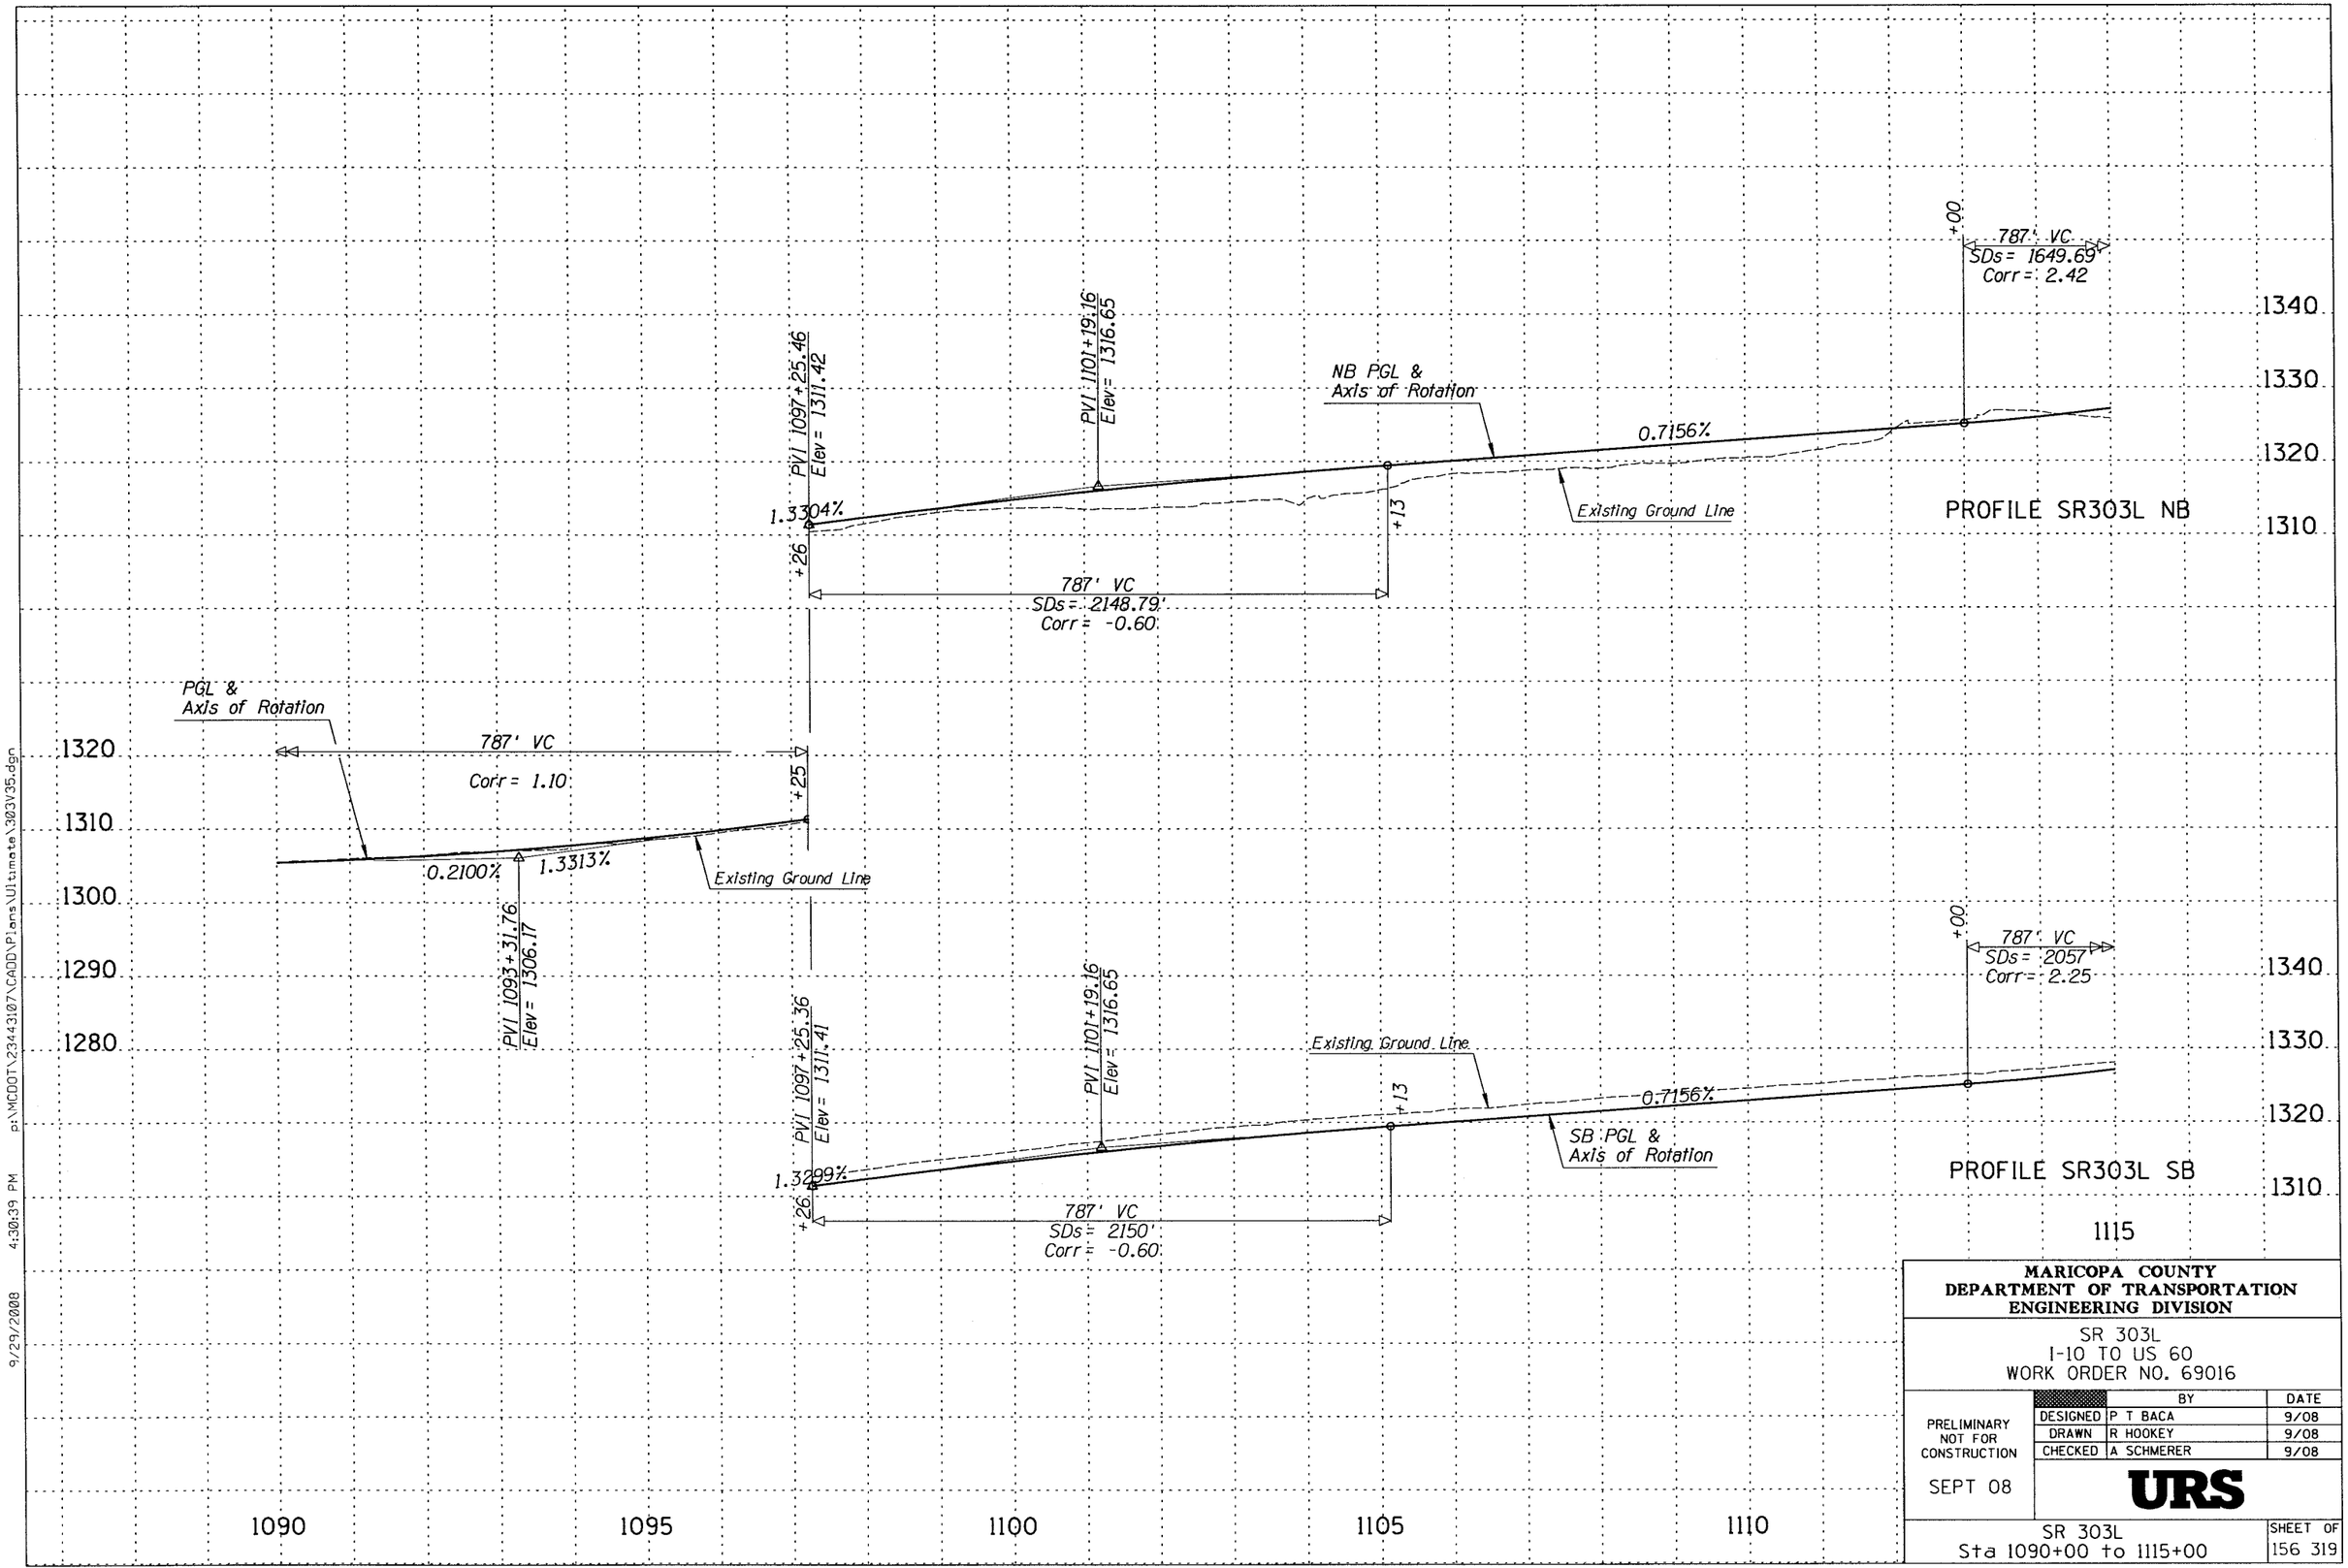

p:\MCDOT\2344307\CADD\Plans\Ultimate\303V35.dgn 4:30:39 PM 9/29/2008

MARICOPA COUNTY
DEPARTMENT OF TRANSPORTATION
ENGINEERING DIVISION

SR 303L
I-10 TO US 60
WORK ORDER NO. 69016

		BY	DATE
PRELIMINARY NOT FOR CONSTRUCTION	DESIGNED	P T BACA	9/08
	DRAWN	R HOOKEY	9/08
	CHECKED	A SCHMERER	9/08

SEPT 08

URS

SR 303L
Sta 1090+00 to 1115+00

SHEET OF
156 319

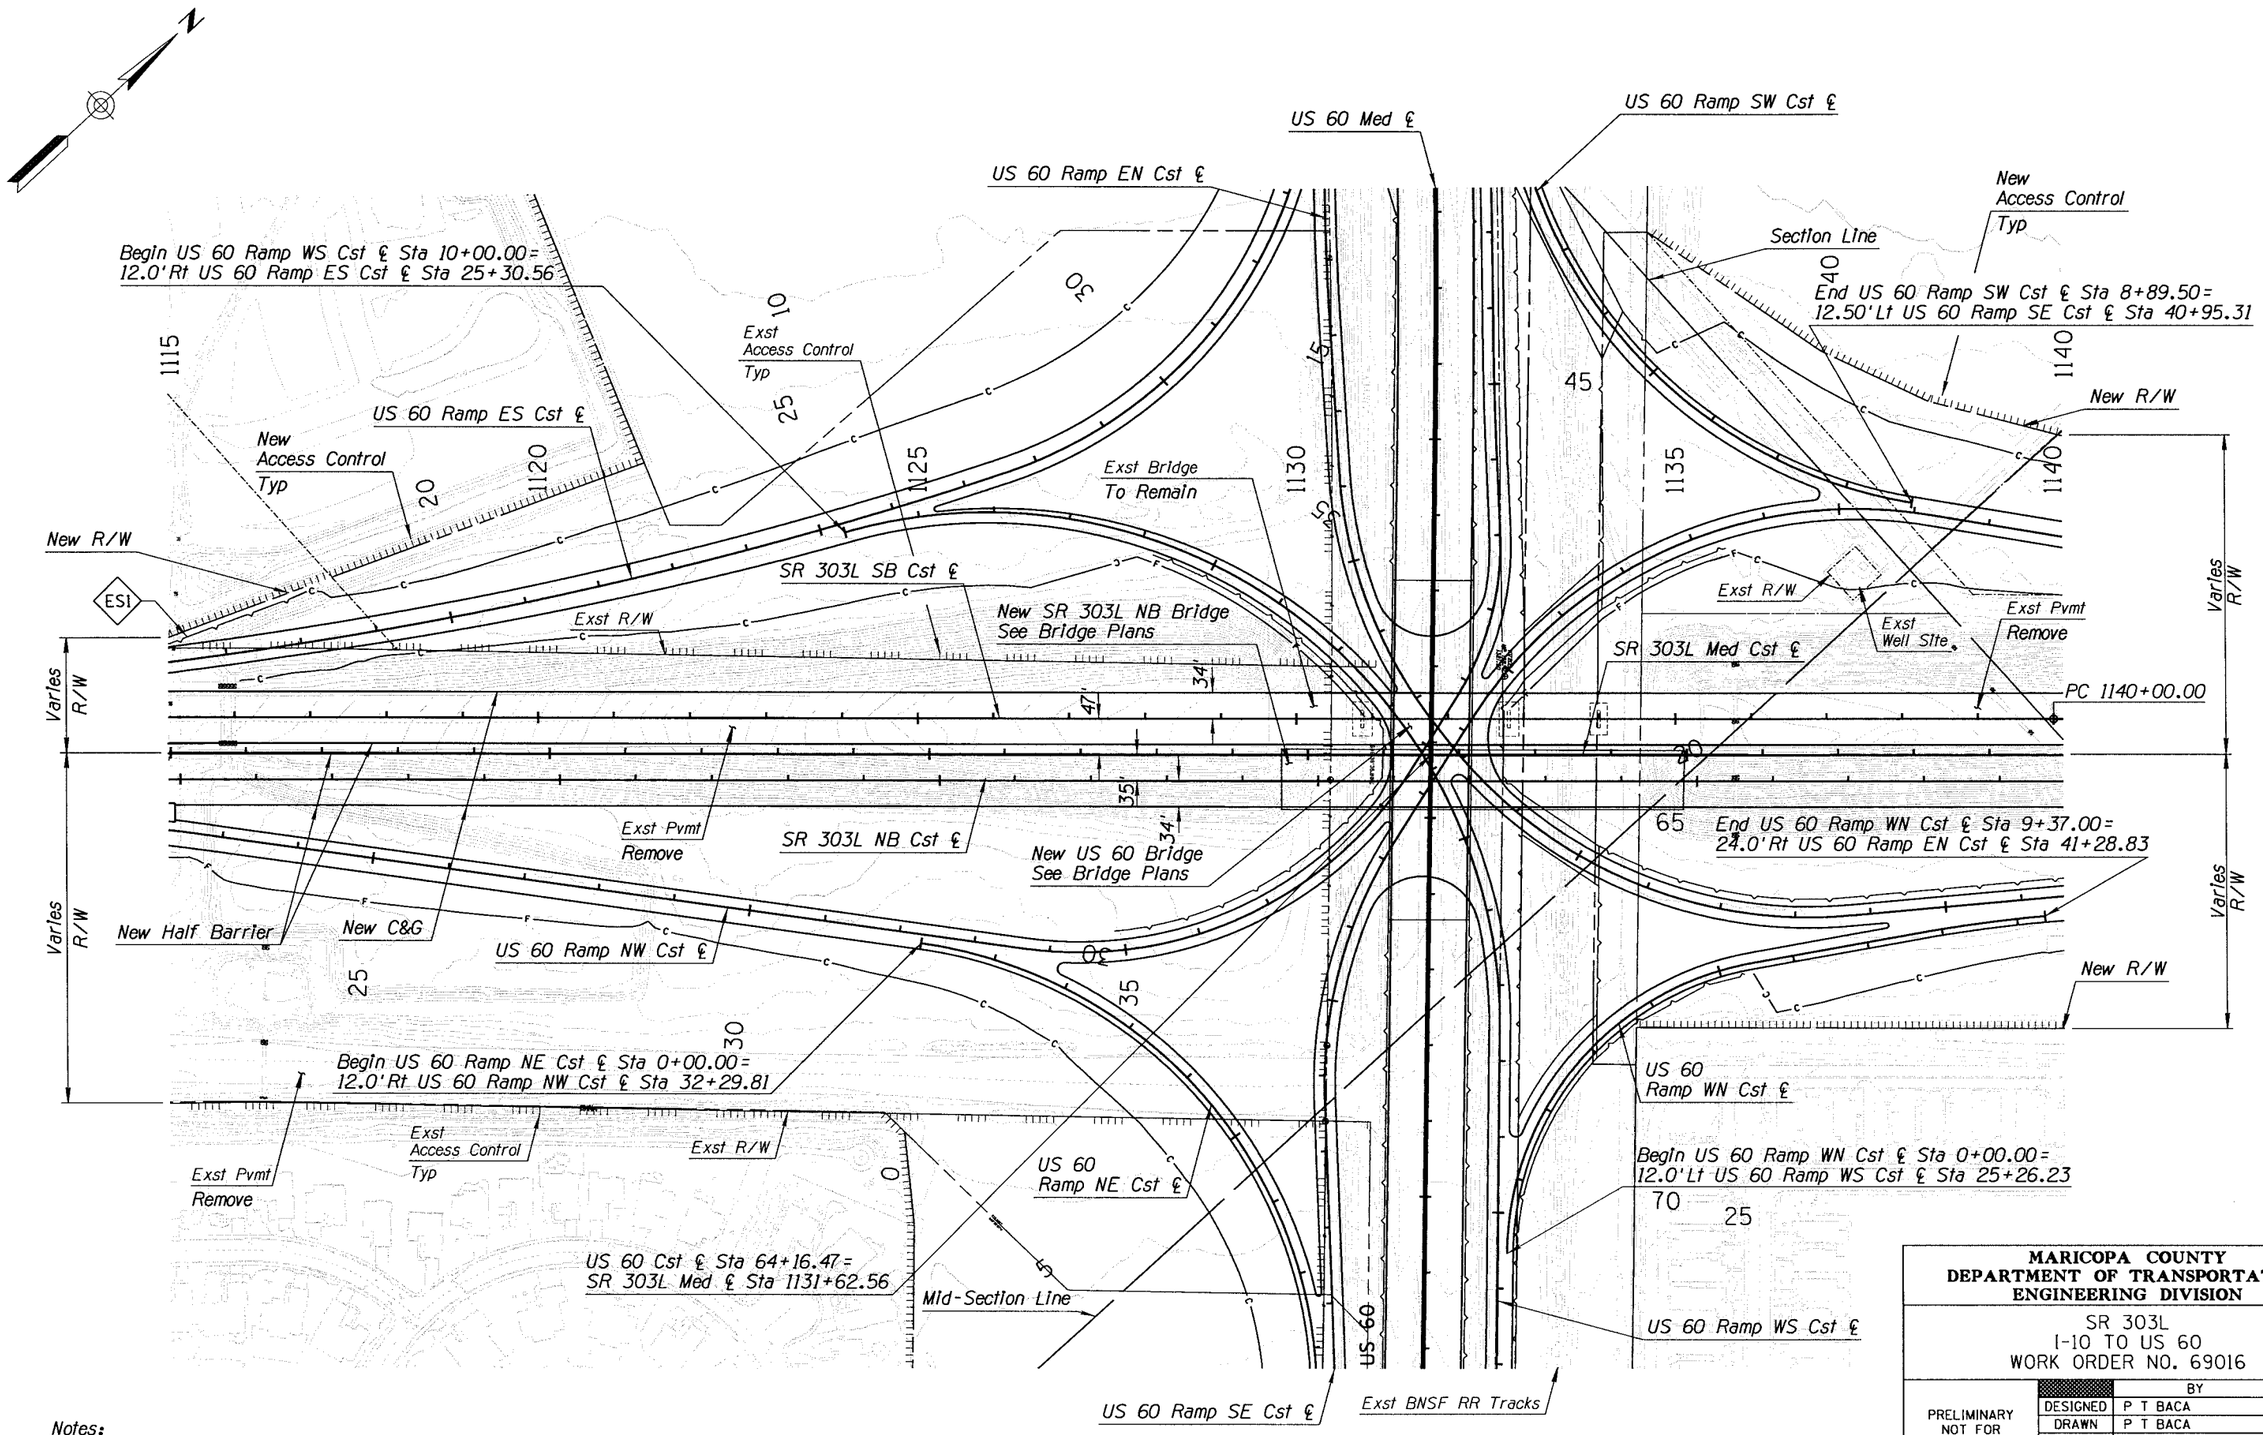

Notes:
1. For Irrigation & Well Relocations, See Irrigation Plans.
2. For Drainage Improvements, See Drainage Plans.
3. For US 60 Ramps, See US 60 Ramps Plan Sheet .
4. For US 60 Mainline, See US 60 Plan Sheets
5. For Retaining Wall Callouts, See US 60 TI & Ramps Plans.

MARICOPA COUNTY
DEPARTMENT OF TRANSPORTATION
ENGINEERING DIVISION

SR 303L
I-10 TO US 60
WORK ORDER NO. 69016

	BY	DATE
DESIGNED	P T BACA	9/08
DRAWN	P T BACA	9/08
CHECKED	A SCHMERER	9/08

PRELIMINARY NOT FOR CONSTRUCTION

SEPT 08

URS

PLAN SHEET-SR 303L
Sta 1115+00 to 1140+00

SHEET OF 157 319

9/29/2008 4:33:05 PM p:\MCDOT\23443107\CADD\Plans\Ultimate\303P36.dgn

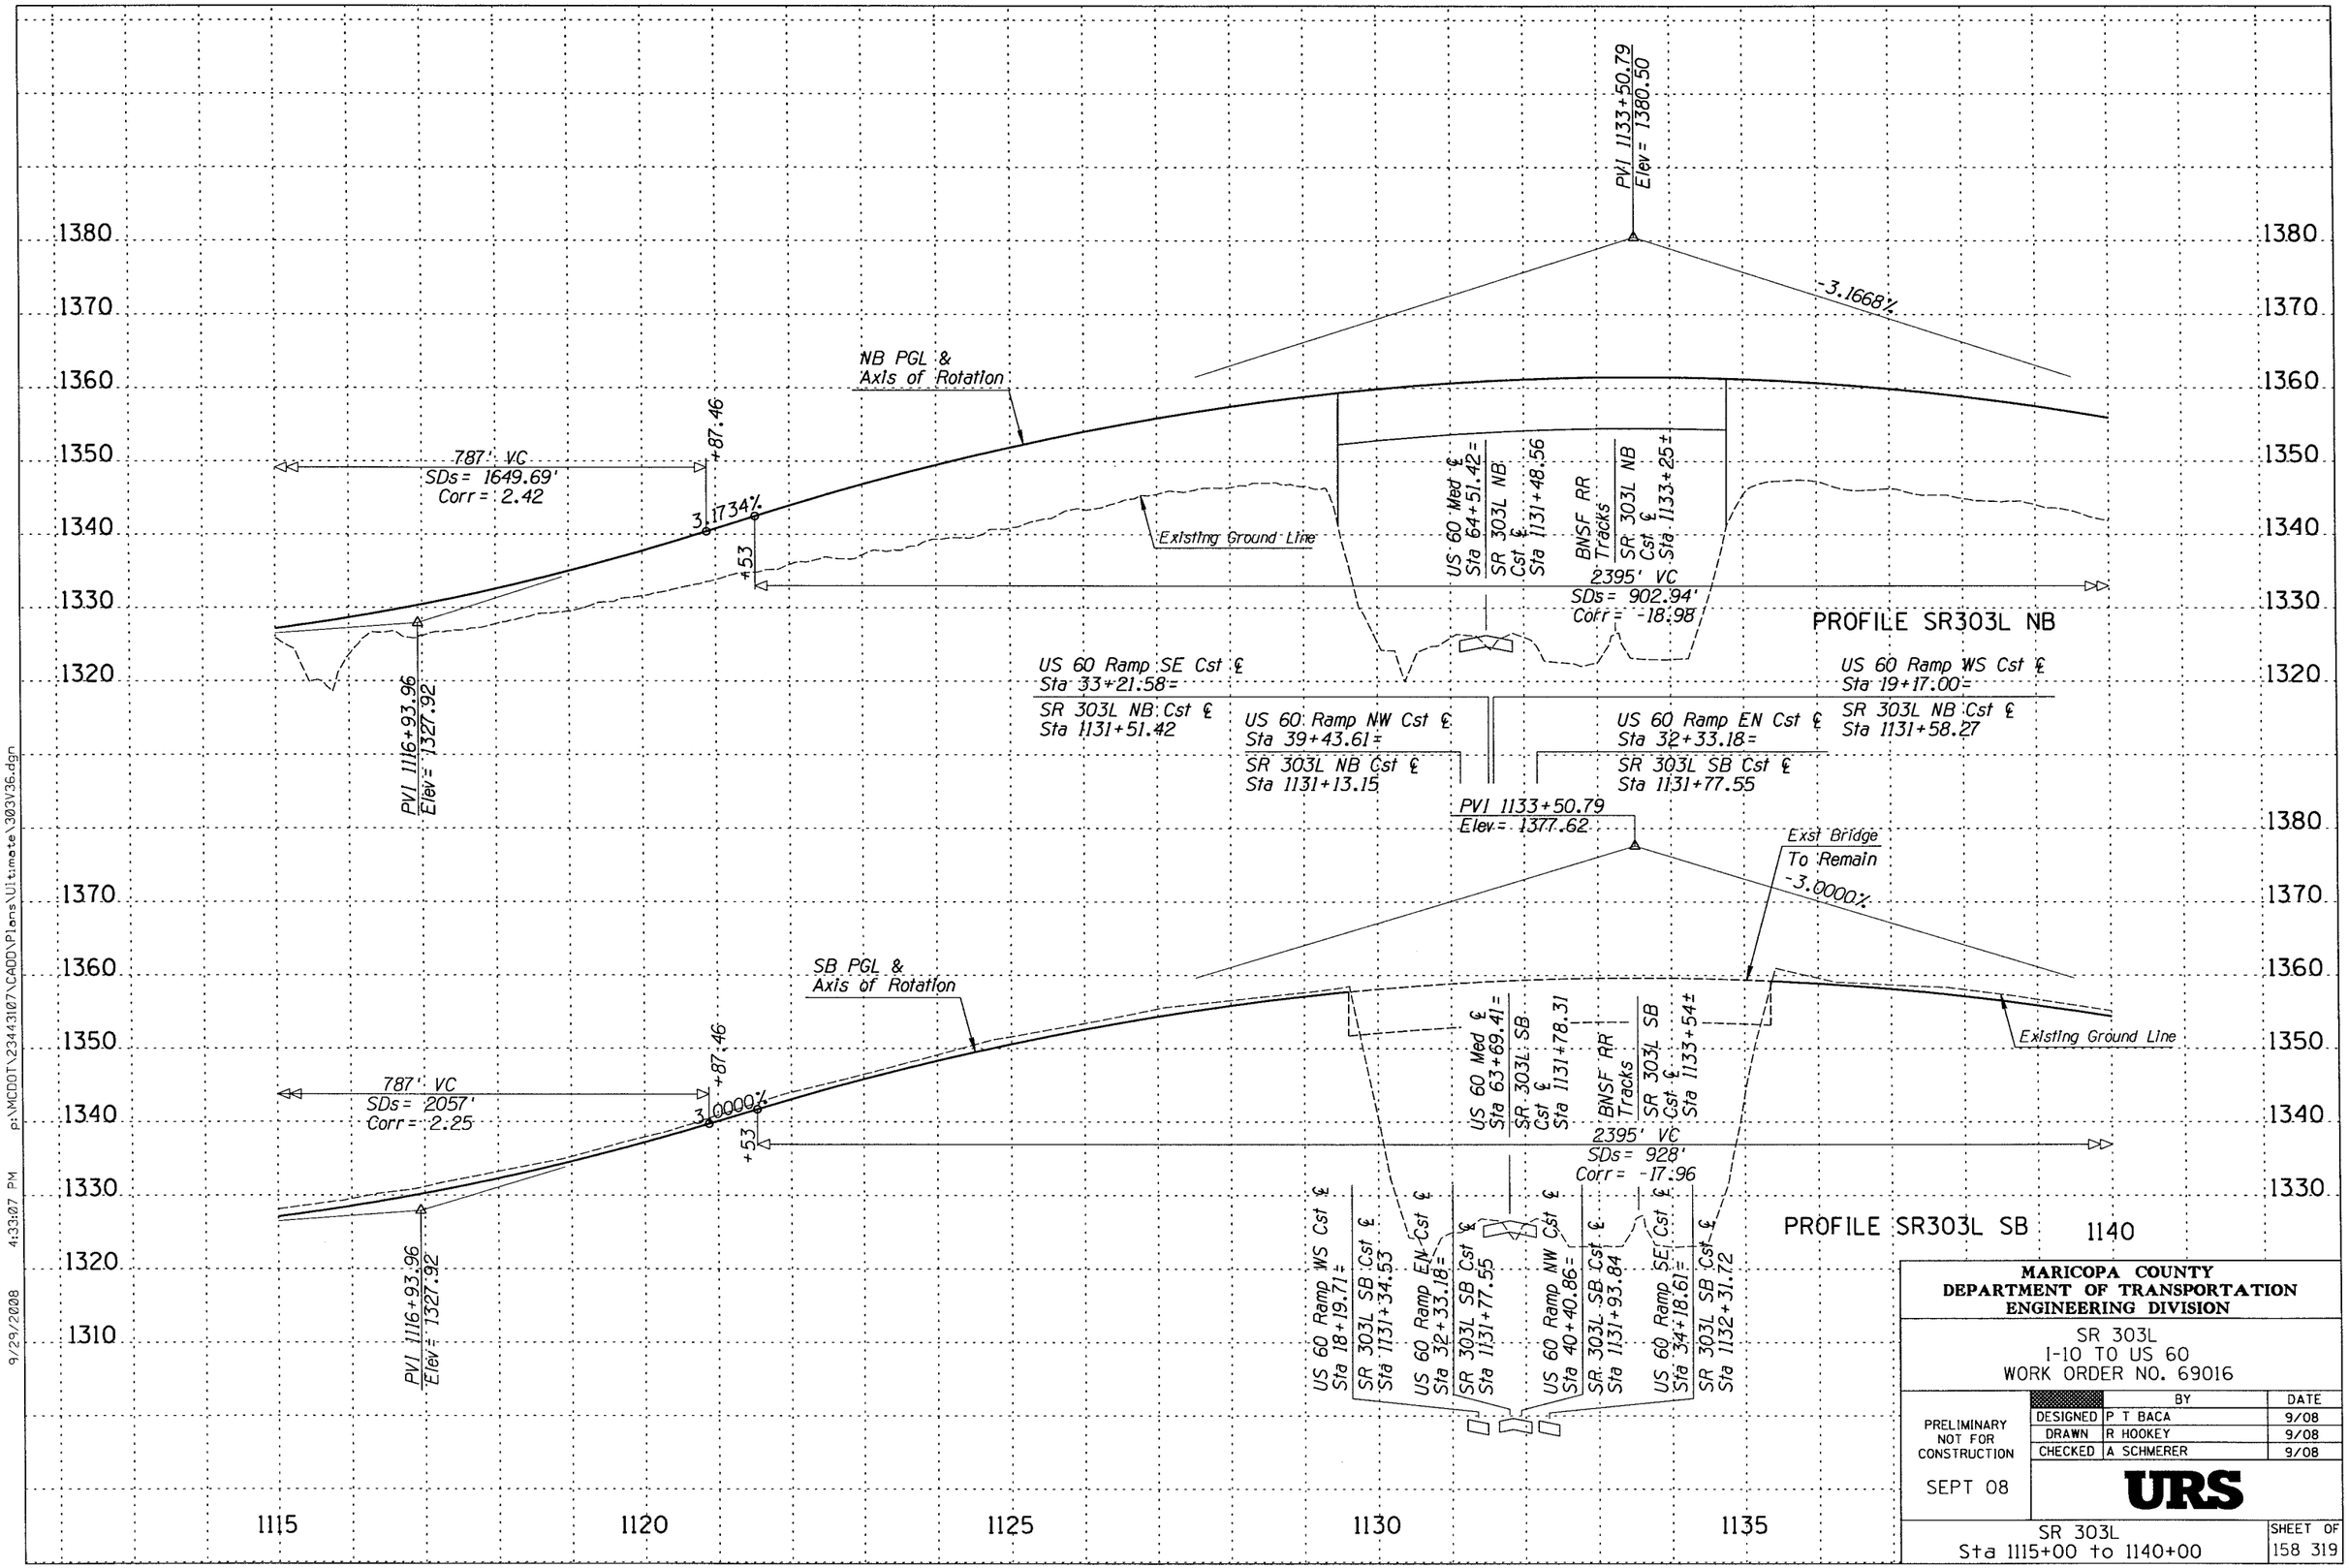

MARICOPA COUNTY
DEPARTMENT OF TRANSPORTATION
ENGINEERING DIVISION

SR 303L
I-10 TO US 60
WORK ORDER NO. 69016

	BY	DATE
DESIGNED	P T BACA	9/08
DRAWN	R HOOKEY	9/08
CHECKED	A SCHMERER	9/08

PRELIMINARY
NOT FOR
CONSTRUCTION

SEPT 08

URS

SR 303L
Sta 1115+00 to 1140+00

SHEET OF
158 319

p:\MCDOT\23443107\CADD\Plans\Ultimate\303V36.dgn 9/29/2008 4:33:07 PM