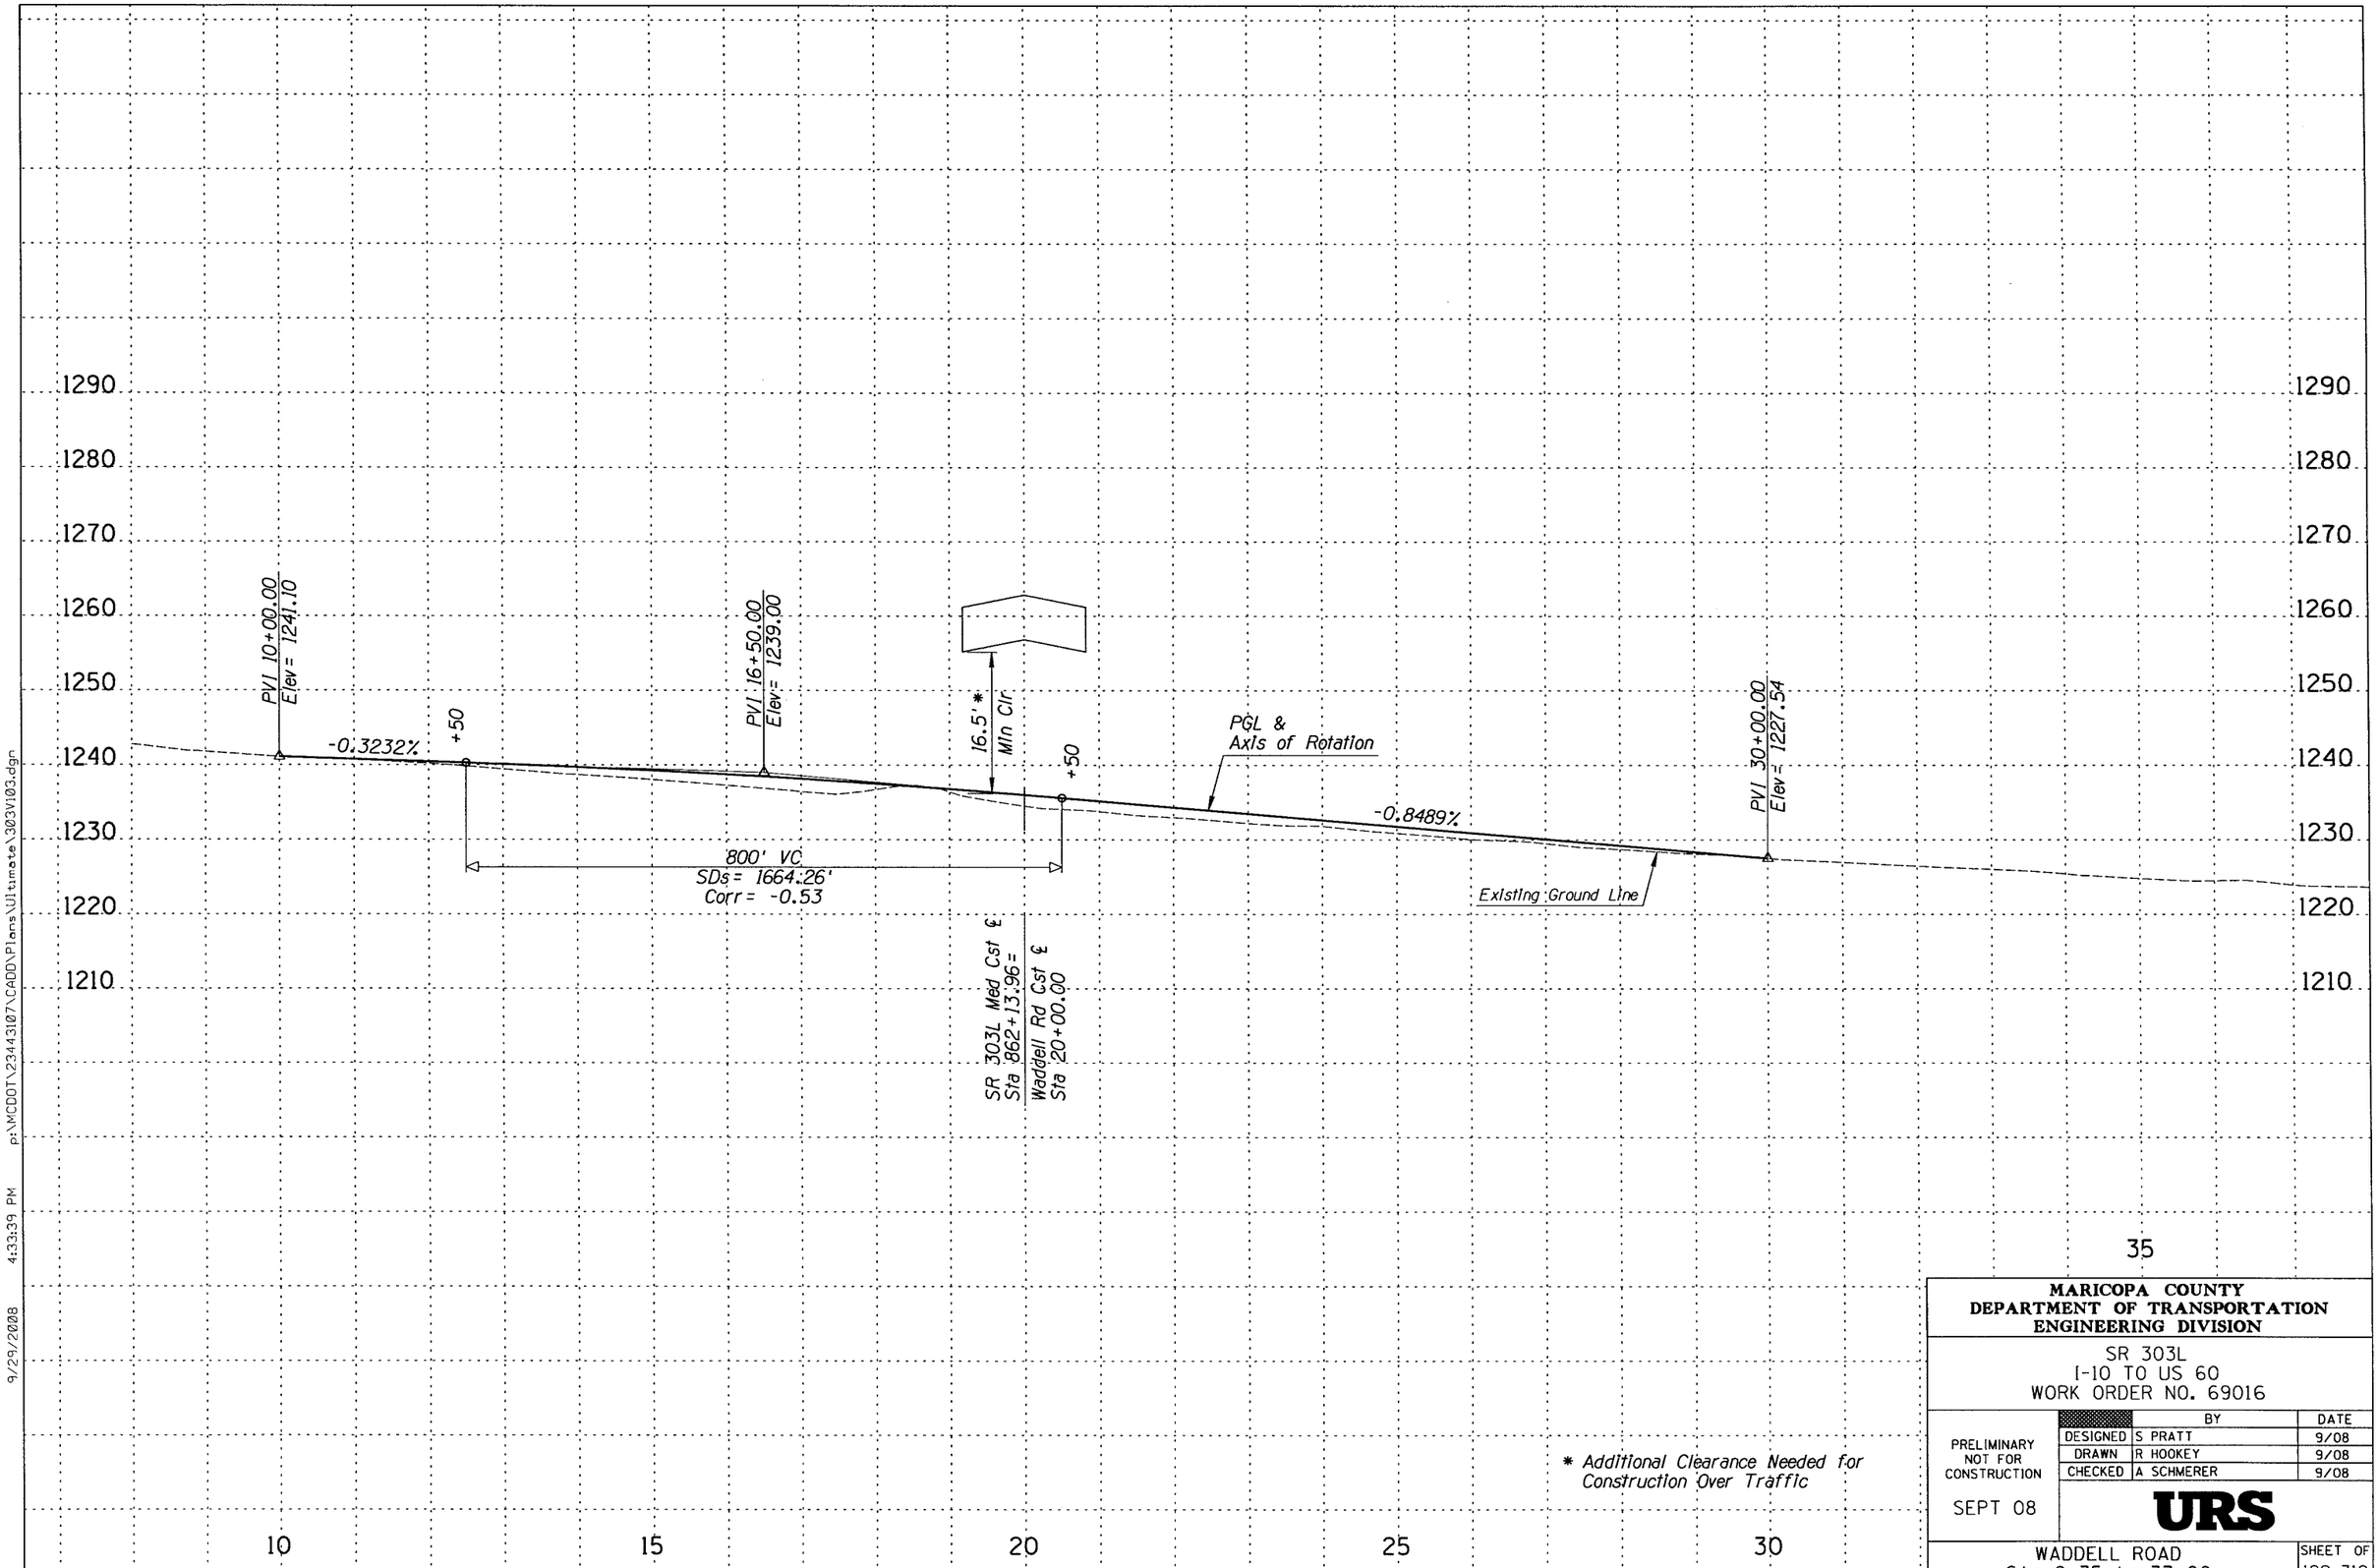

MARICOPA COUNTY
DEPARTMENT OF TRANSPORTATION
ENGINEERING DIVISION

SR 303L
I-10 TO US 60
WORK ORDER NO. 69016

PRELIMINARY
NOT FOR
CONSTRUCTION

SEPT 08

	BY	DATE
DESIGNED	S PRATT	9/08
DRAWN	R HOOKEY	9/08
CHECKED	A SCHMERER	9/08

URS

WADDELL ROAD
Sta 8+35 to 37+00

SHEET OF
199 319

9/29/2008 4:33:39 PM p:\MCDOT\23443107\CADD\Plans\Ultimate\303V103.dgn

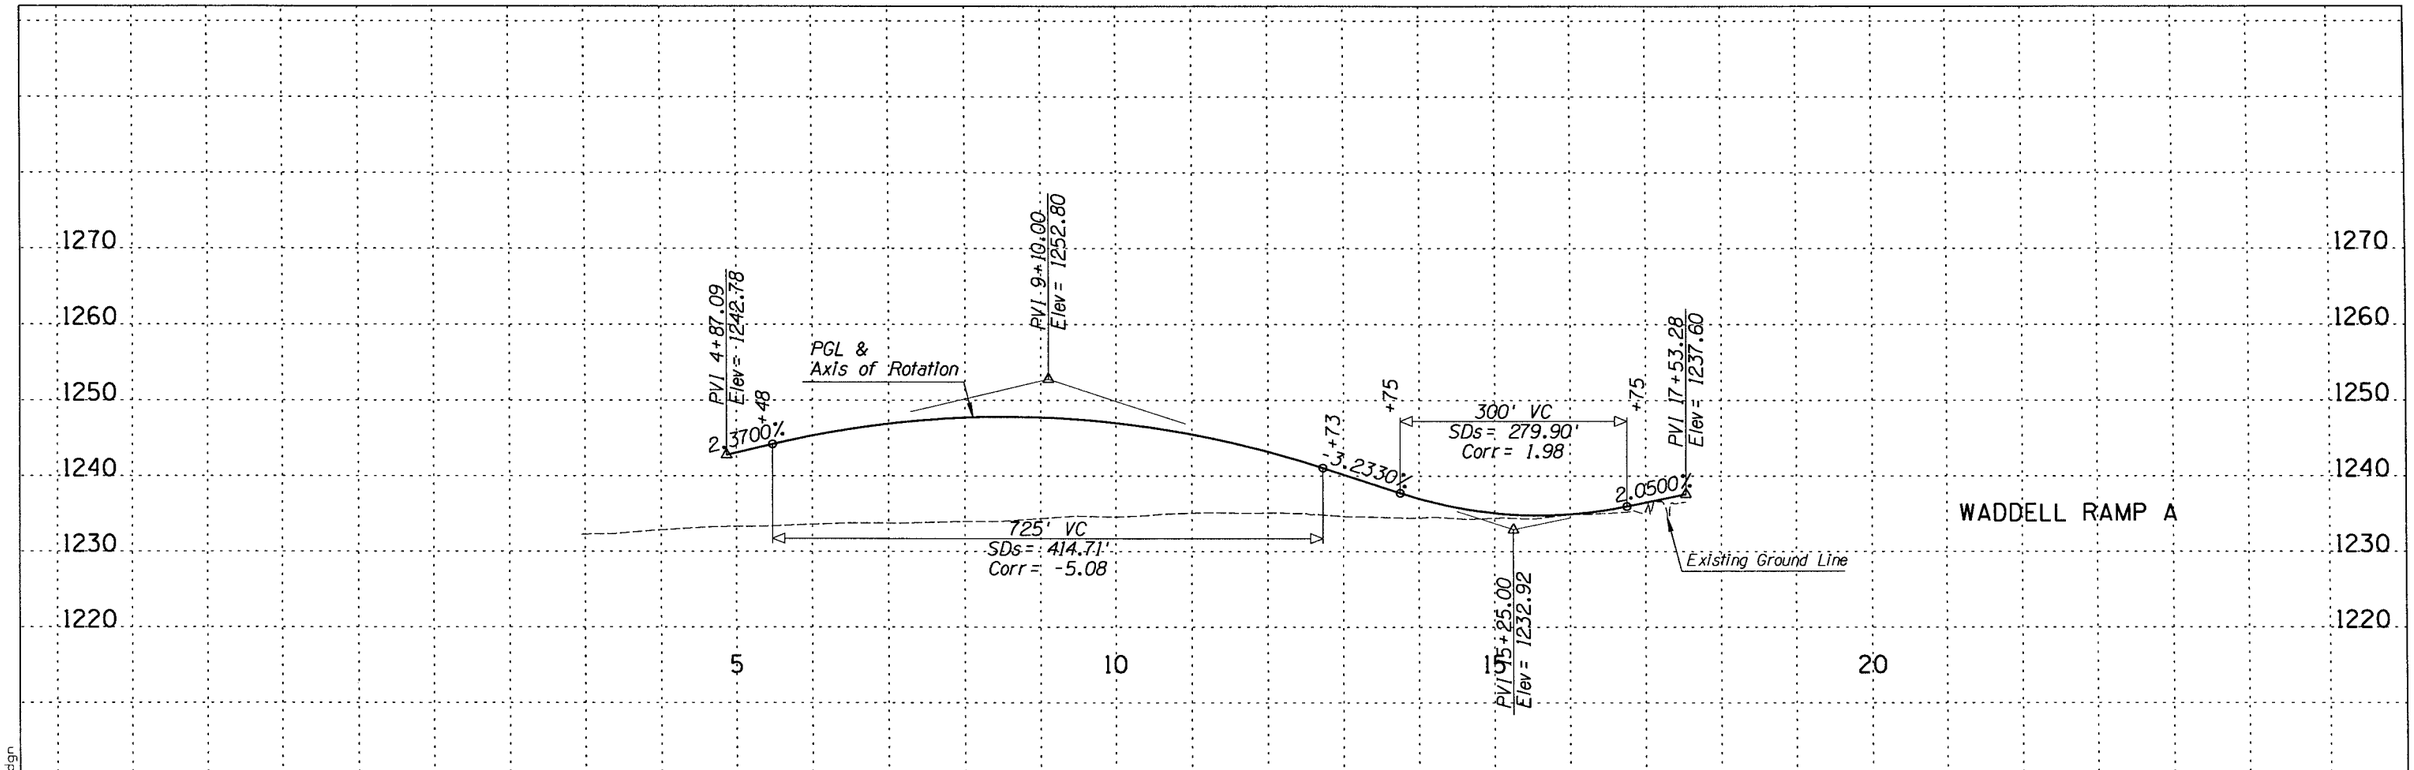

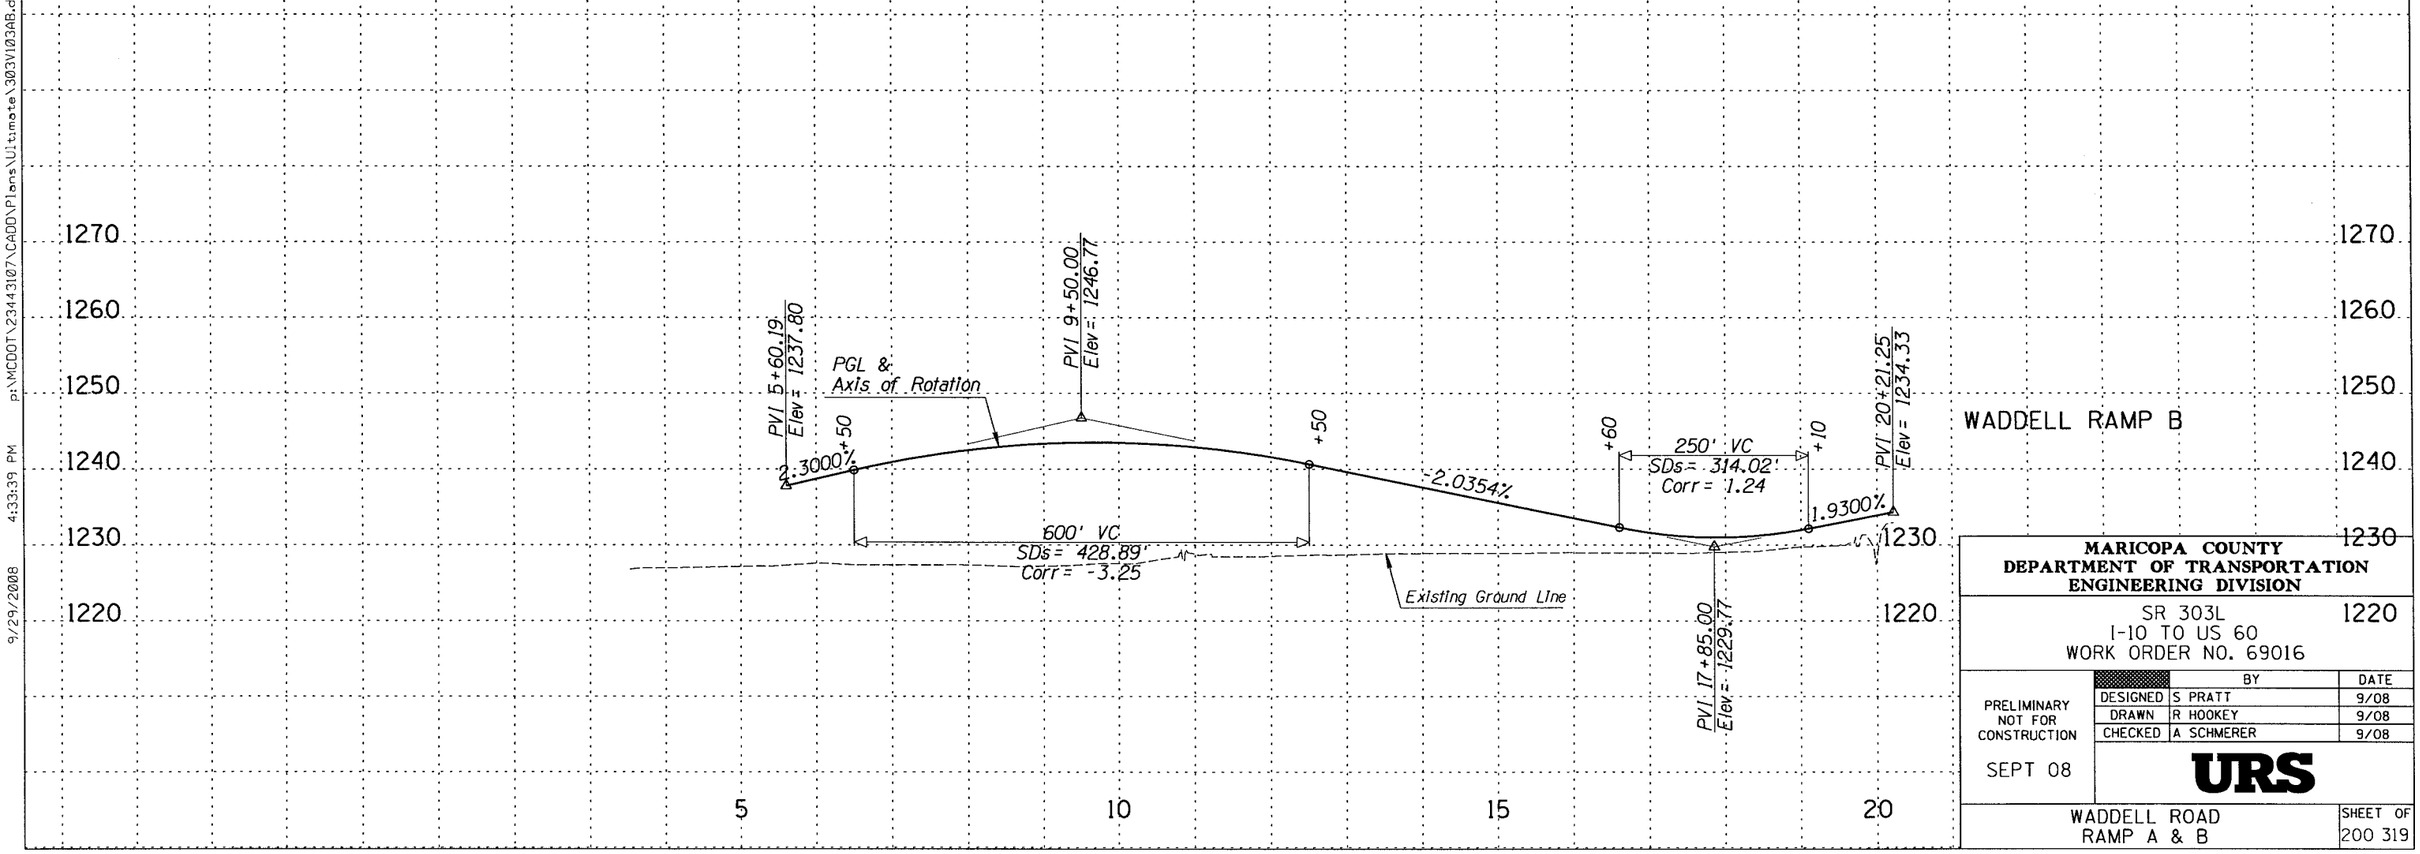

MARICOPA COUNTY
DEPARTMENT OF TRANSPORTATION
ENGINEERING DIVISION

SR 303L
I-10 TO US 60
WORK ORDER NO. 69016

	BY	DATE
DESIGNED	S PRATT	9/08
DRAWN	R HOOKEY	9/08
CHECKED	A SCHMERER	9/08

PRELIMINARY
NOT FOR
CONSTRUCTION

SEPT 08

URS

WADDELL ROAD
RAMP A & B

SHEET OF
200 319

9/29/2008 4:33:39 PM p:\MCDOT\23443107\CADD\Plans\Ultimate\303V103AB.dgn

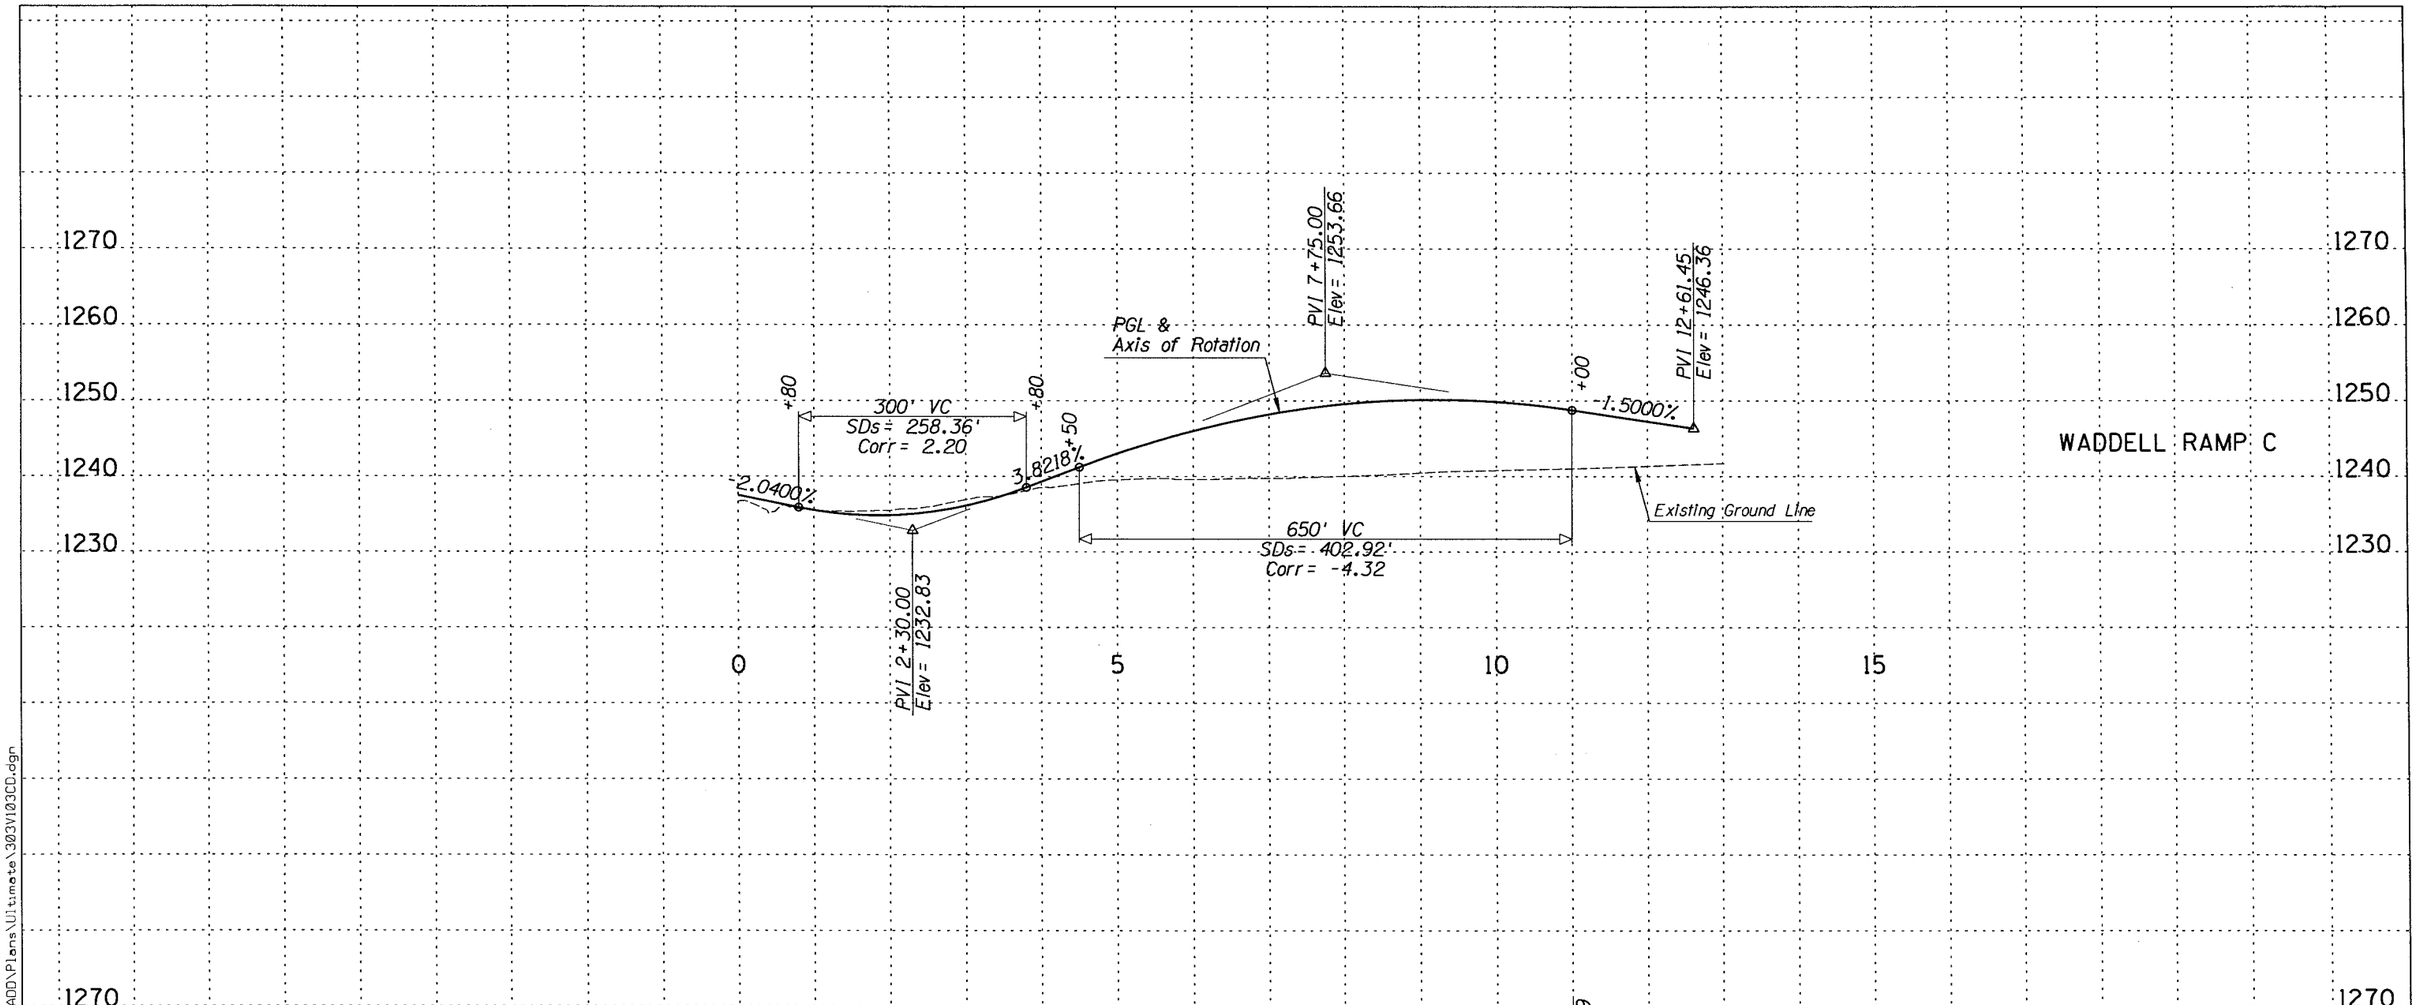

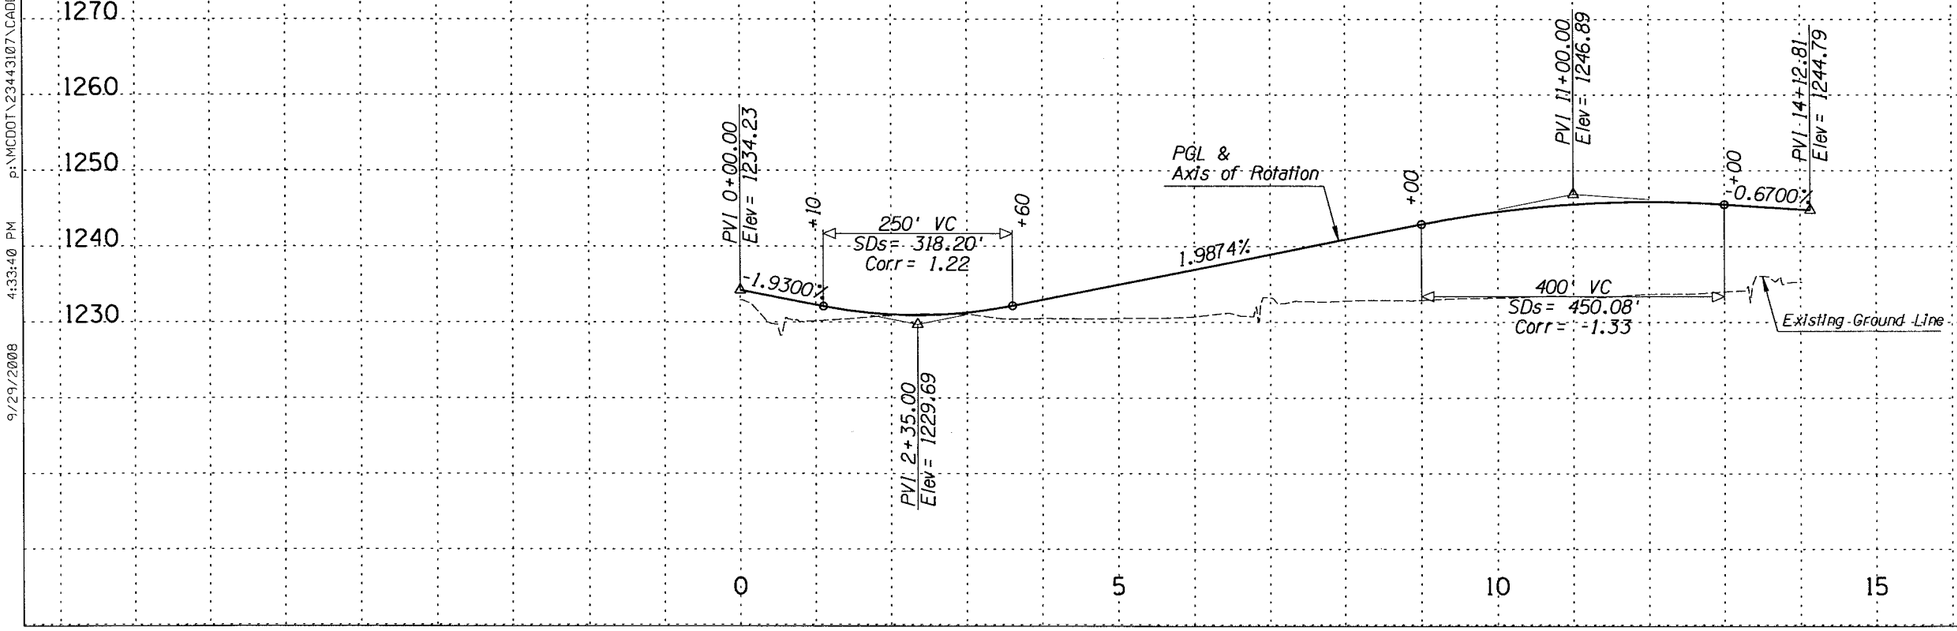

MARICOPA COUNTY
DEPARTMENT OF TRANSPORTATION
ENGINEERING DIVISION

SR 303L
I-10 TO US 60
WORK ORDER NO. 69016

PRELIMINARY
NOT FOR
CONSTRUCTION

SEPT 08

	BY	DATE
DESIGNED	S PRATT	9/08
DRAWN	R HOOKEY	9/08
CHECKED	A SCHMERER	9/08

URS

WADDELL ROAD
RAMPS C & D

SHEET OF
201 319

p:\MCDOT\2344310\7\CADD\Plans\Ultimate\303V103CD.dgn 4:33:40 PM 9/29/2008

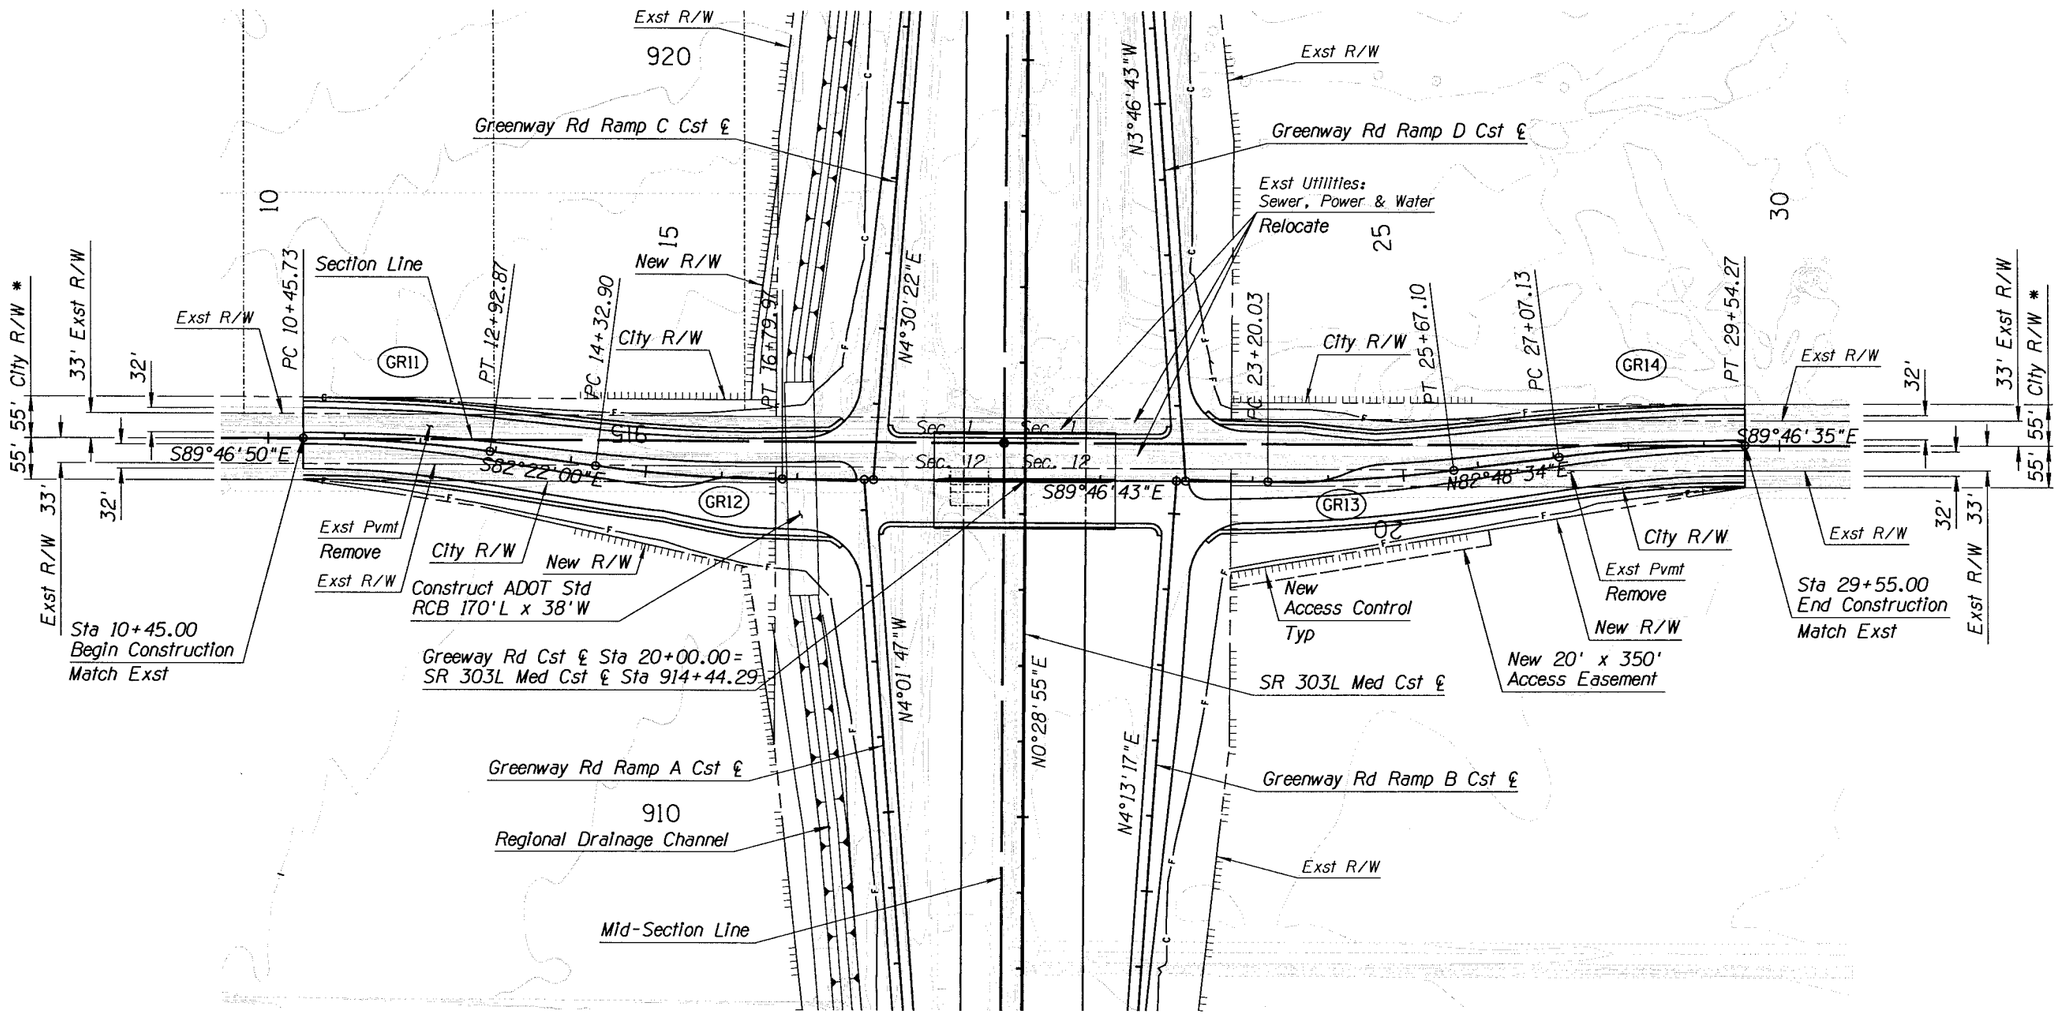

Notes:
1. For Irrigation & Well Relocations, See Irrigation Plans.
2. For Drainage Improvements, See Drainage Plans.
3. For Regional Drainage Channel & Basin Improvements, See SR 303L Channel Plans.

* R/W width based on City/County Typical Sections for Improved Street

MARICOPA COUNTY
DEPARTMENT OF TRANSPORTATION
ENGINEERING DIVISION

SR 303L
I-10 TO US 60
WORK ORDER NO. 69016

		BY	DATE
PRELIMINARY NOT FOR CONSTRUCTION	DESIGNED	R HOOKEY	9/08
	DRAWN	P T BACA	9/08
	CHECKED	A SCHMERER	9/08
SEPT 08		URS	

PLAN SHEET-GREENWAY ROAD
Sta 10+45 to 29+55

SHEET OF
202 319

9/29/2008 4:33:40 PM p:\MCDOT\23443107\CADD\Plans\Ultimate\303P102.dgn

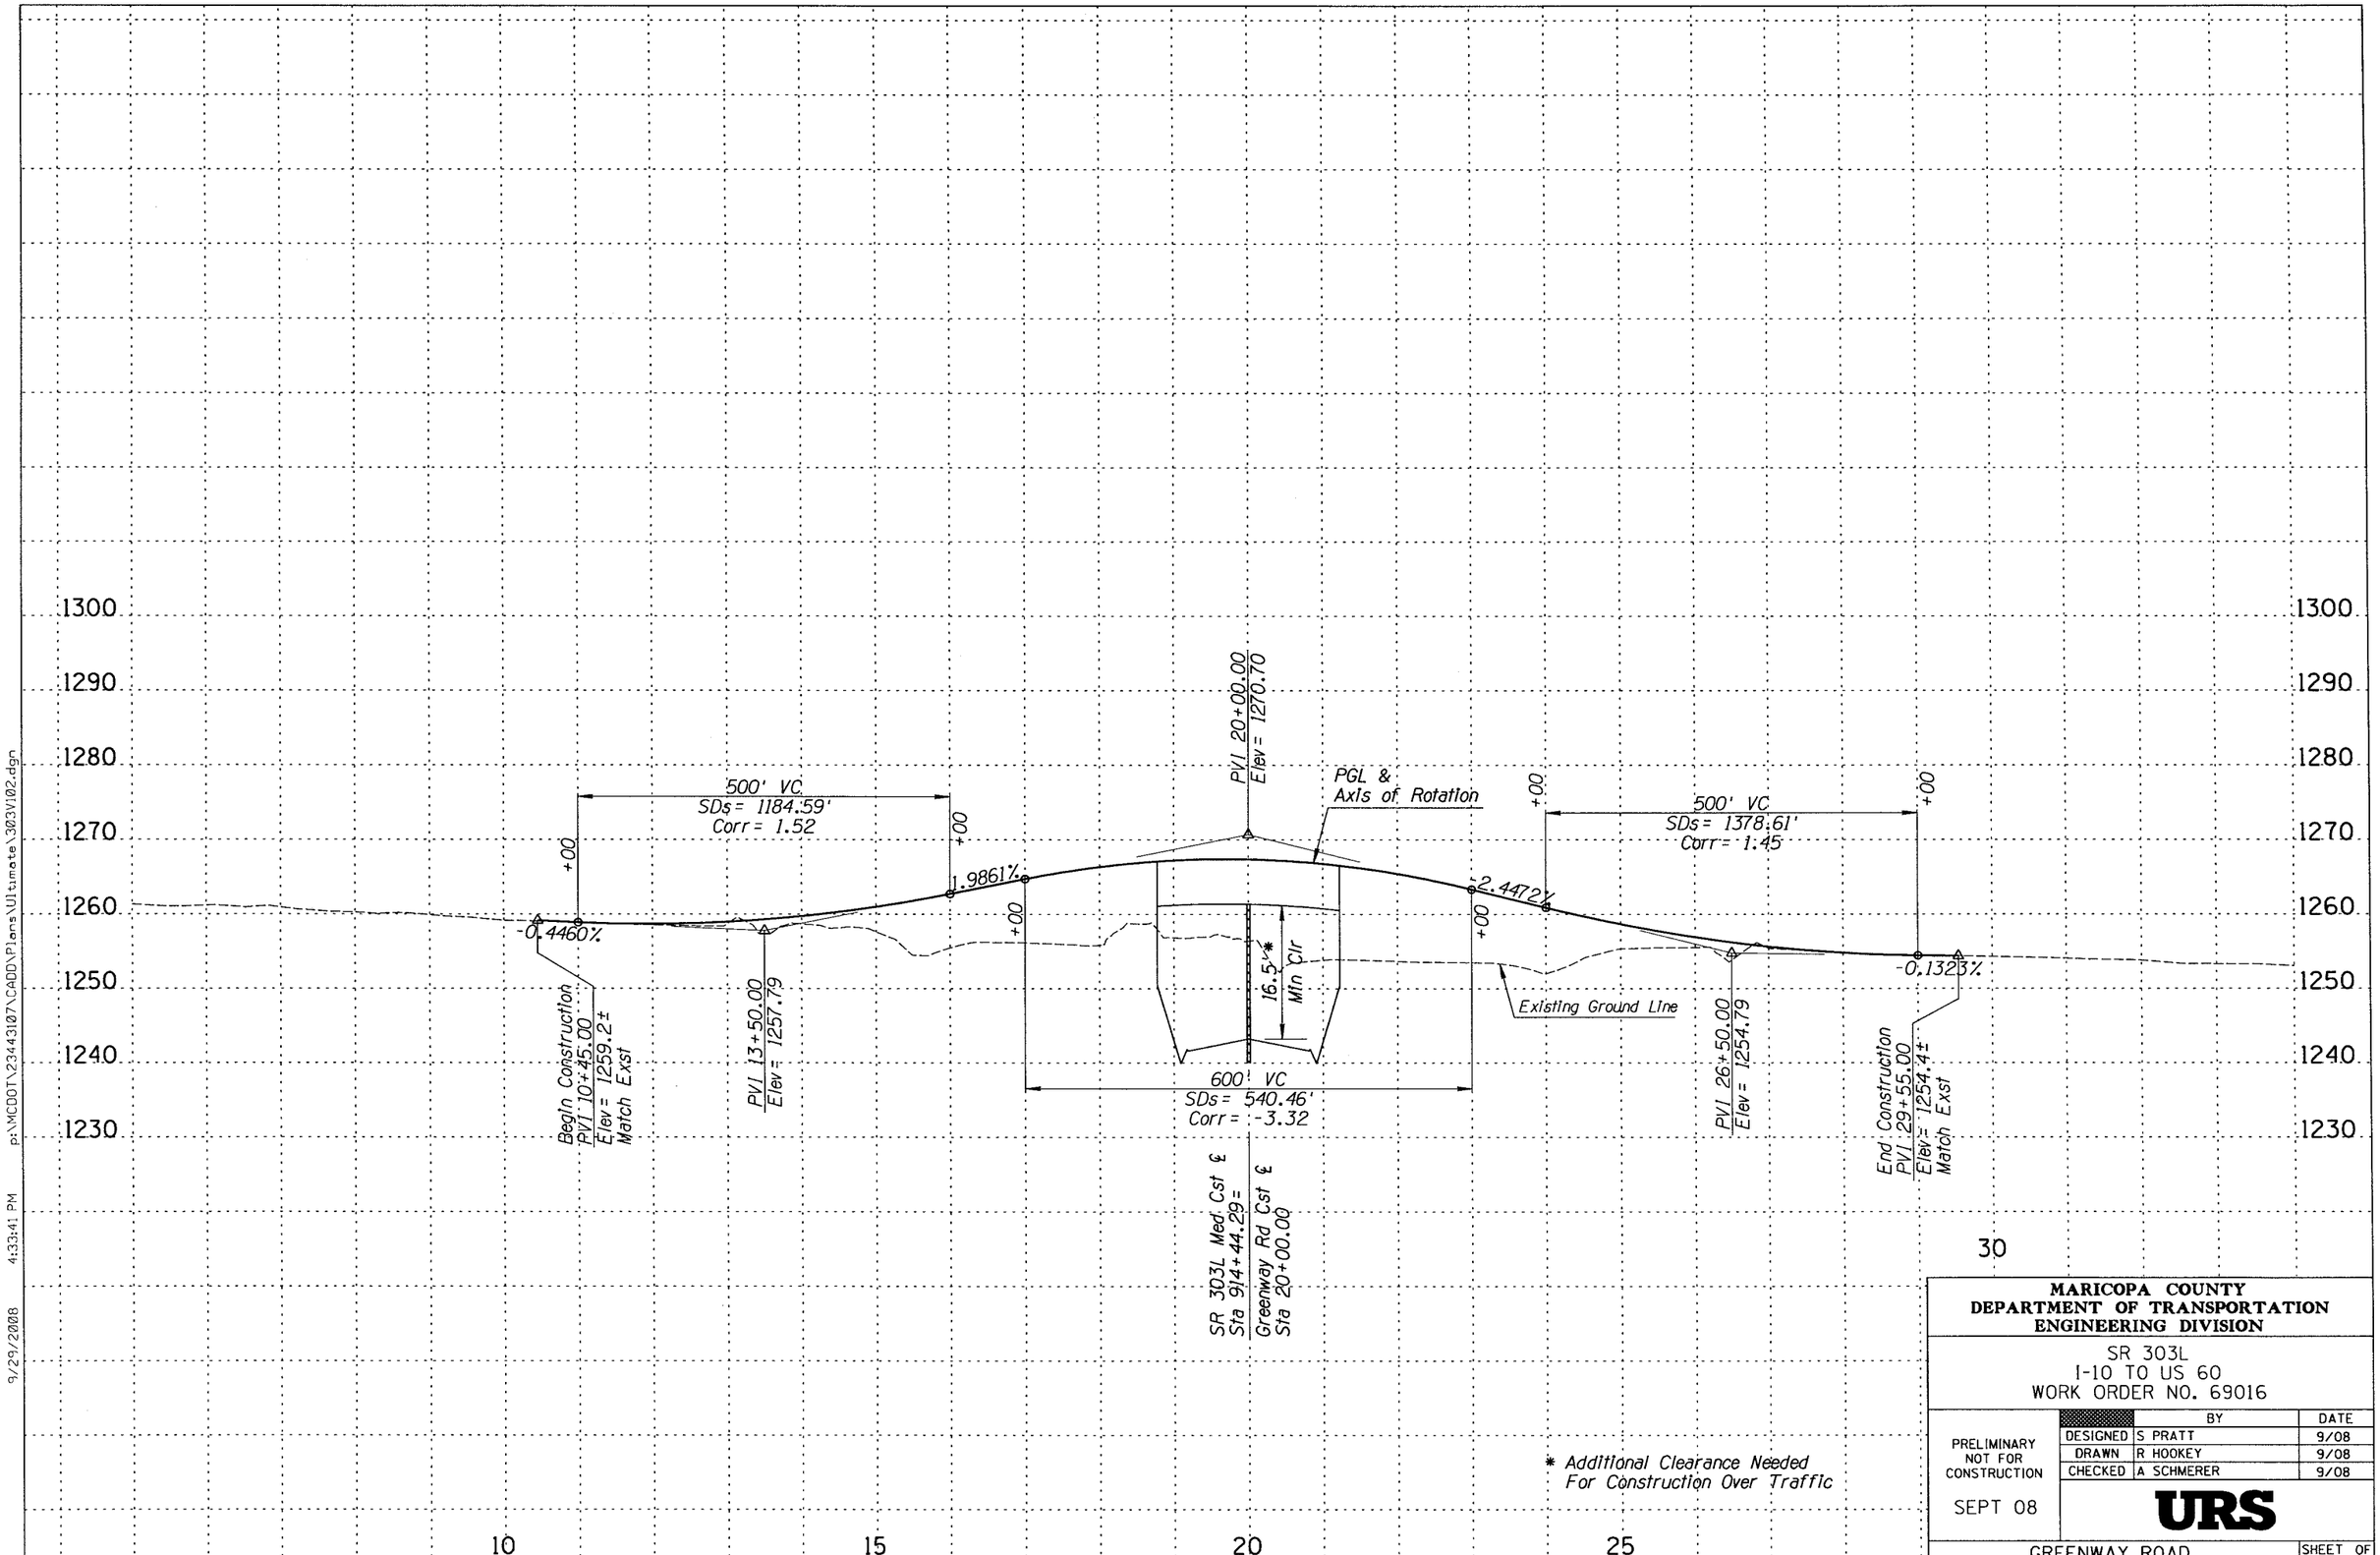

* Additional Clearance Needed
For Construction Over Traffic

MARICOPA COUNTY
DEPARTMENT OF TRANSPORTATION
ENGINEERING DIVISION

SR 303L
I-10 TO US 60
WORK ORDER NO. 69016

		BY	DATE
PRELIMINARY NOT FOR CONSTRUCTION	DESIGNED	S PRATT	9/08
	DRAWN	R HOOKEY	9/08
	CHECKED	A SCHMERER	9/08

SEPT 08

URS

GREENWAY ROAD
Sta 10+45 to 29+55

SHEET OF
203 319

9/29/2008 4:33:41 PM p:\MCDOT\23443107\CADD\Plans\Ultimate\303V102.dgn

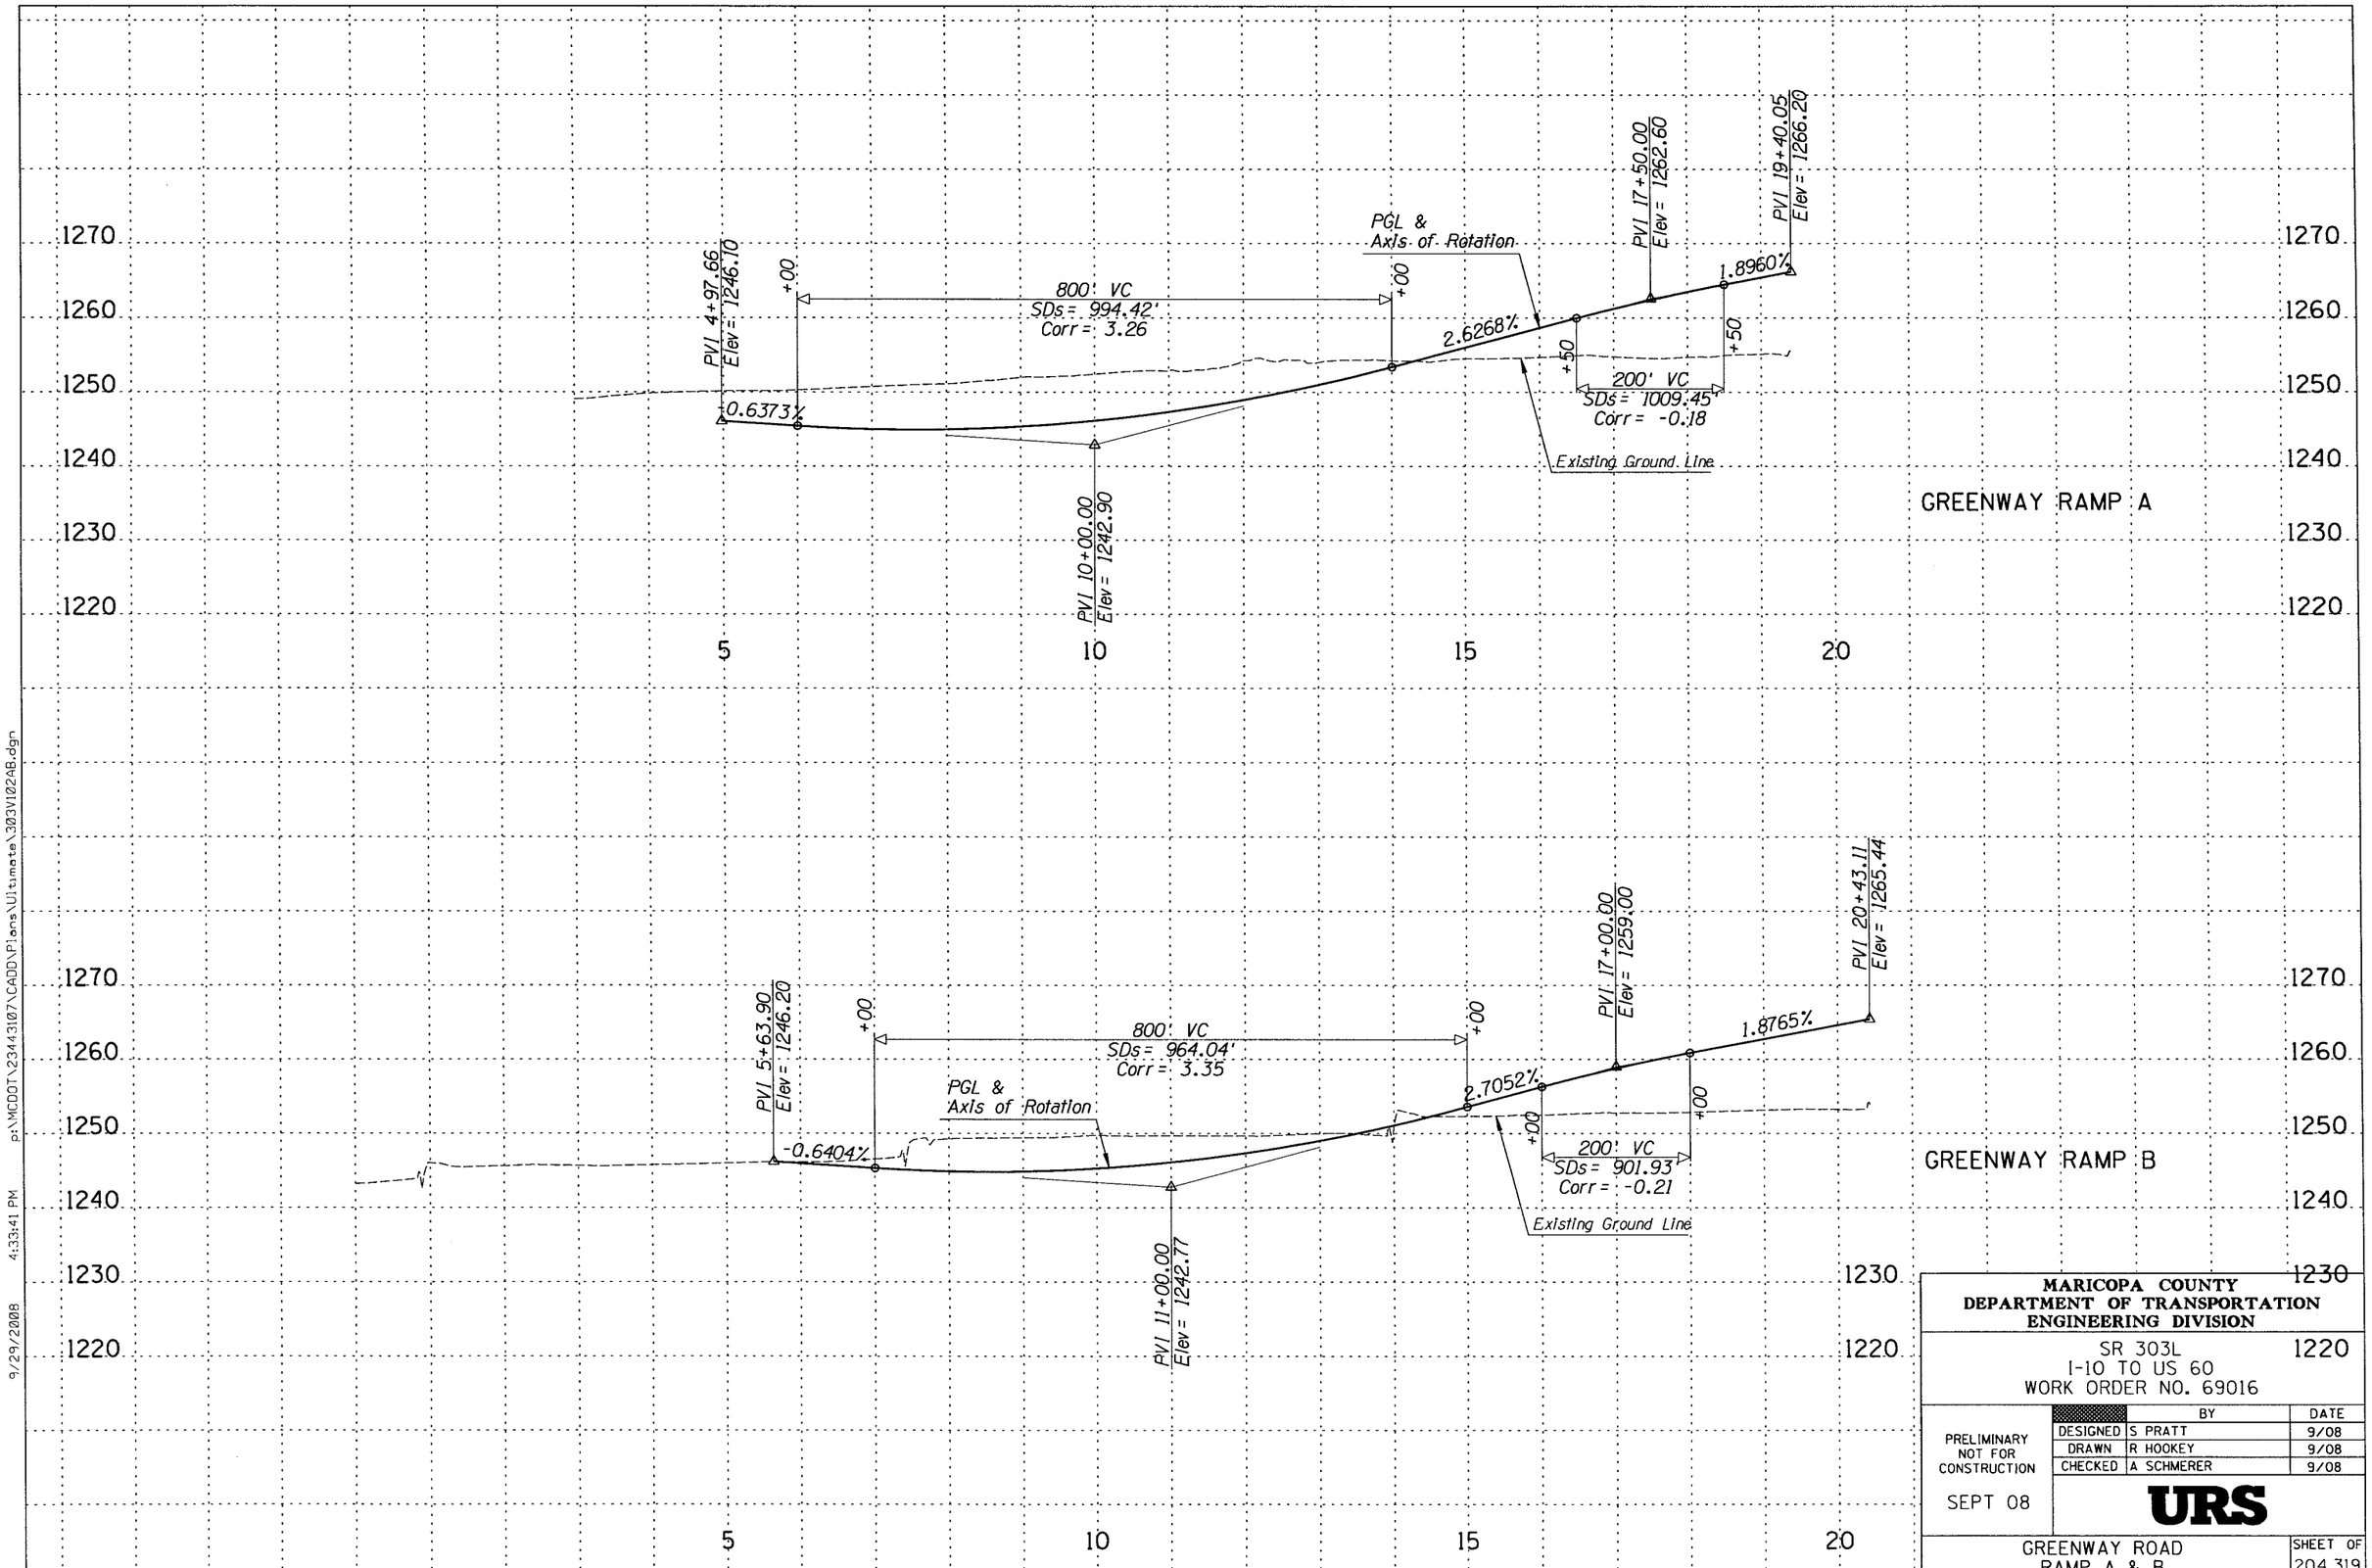

p:\MCDOT\23443107\CADD\Plans\Ultimate\303V1024B.dgn 9/29/2008 4:33:41 PM

MARICOPA COUNTY
DEPARTMENT OF TRANSPORTATION
ENGINEERING DIVISION

SR 303L
I-10 TO US 60
WORK ORDER NO. 69016

PRELIMINARY
NOT FOR
CONSTRUCTION

SEPT 08

	BY	DATE
DESIGNED	S PRATT	9/08
DRAWN	R HOOKEY	9/08
CHECKED	A SCHMERER	9/08

URS

GREENWAY ROAD
RAMP A & B

SHEET OF
204 319

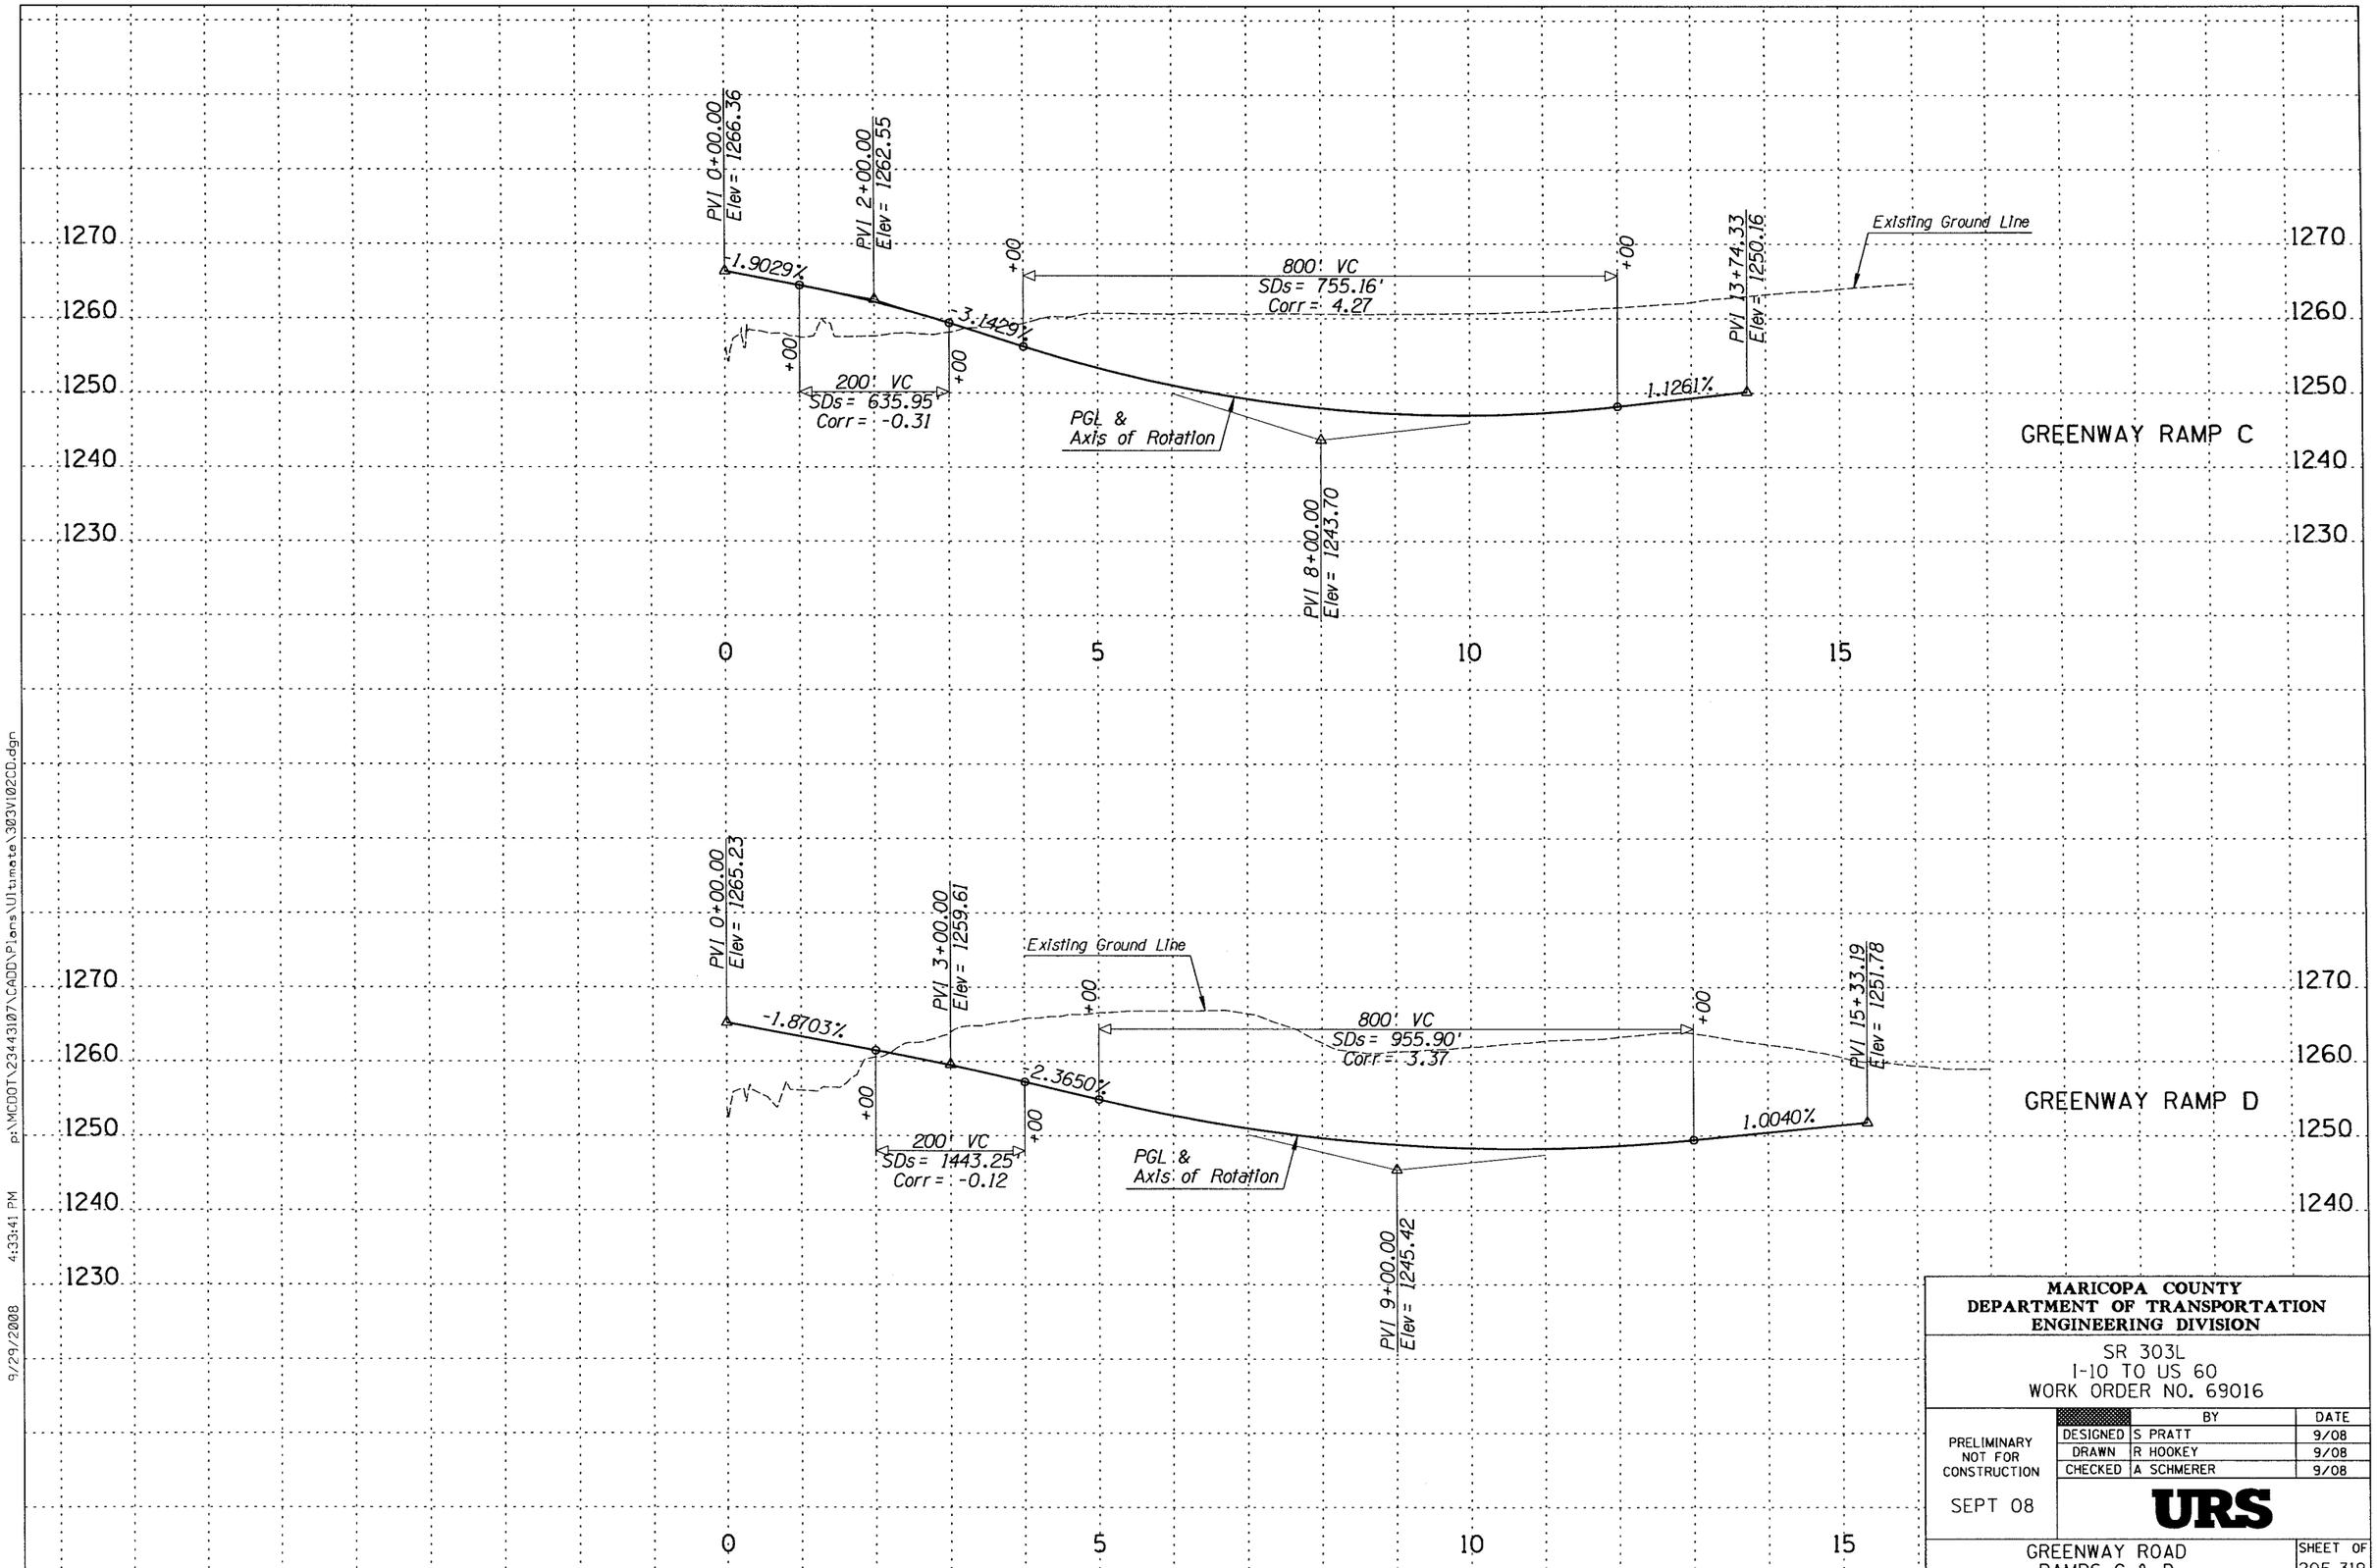

MARICOPA COUNTY
DEPARTMENT OF TRANSPORTATION
ENGINEERING DIVISION

SR 303L
I-10 TO US 60
WORK ORDER NO. 69016

PRELIMINARY
NOT FOR
CONSTRUCTION

SEPT 08

	BY	DATE
DESIGNED	S PRATT	9/08
DRAWN	R HOOKEY	9/08
CHECKED	A SCHMERER	9/08

URS

GREENWAY ROAD
RAMPS C & D

SHEET OF
205 319

p:\MCDOT\2344310\7\CADD\Plans\Ultimate\303W102CD.dgn 9/29/2008 4:33:41 PM

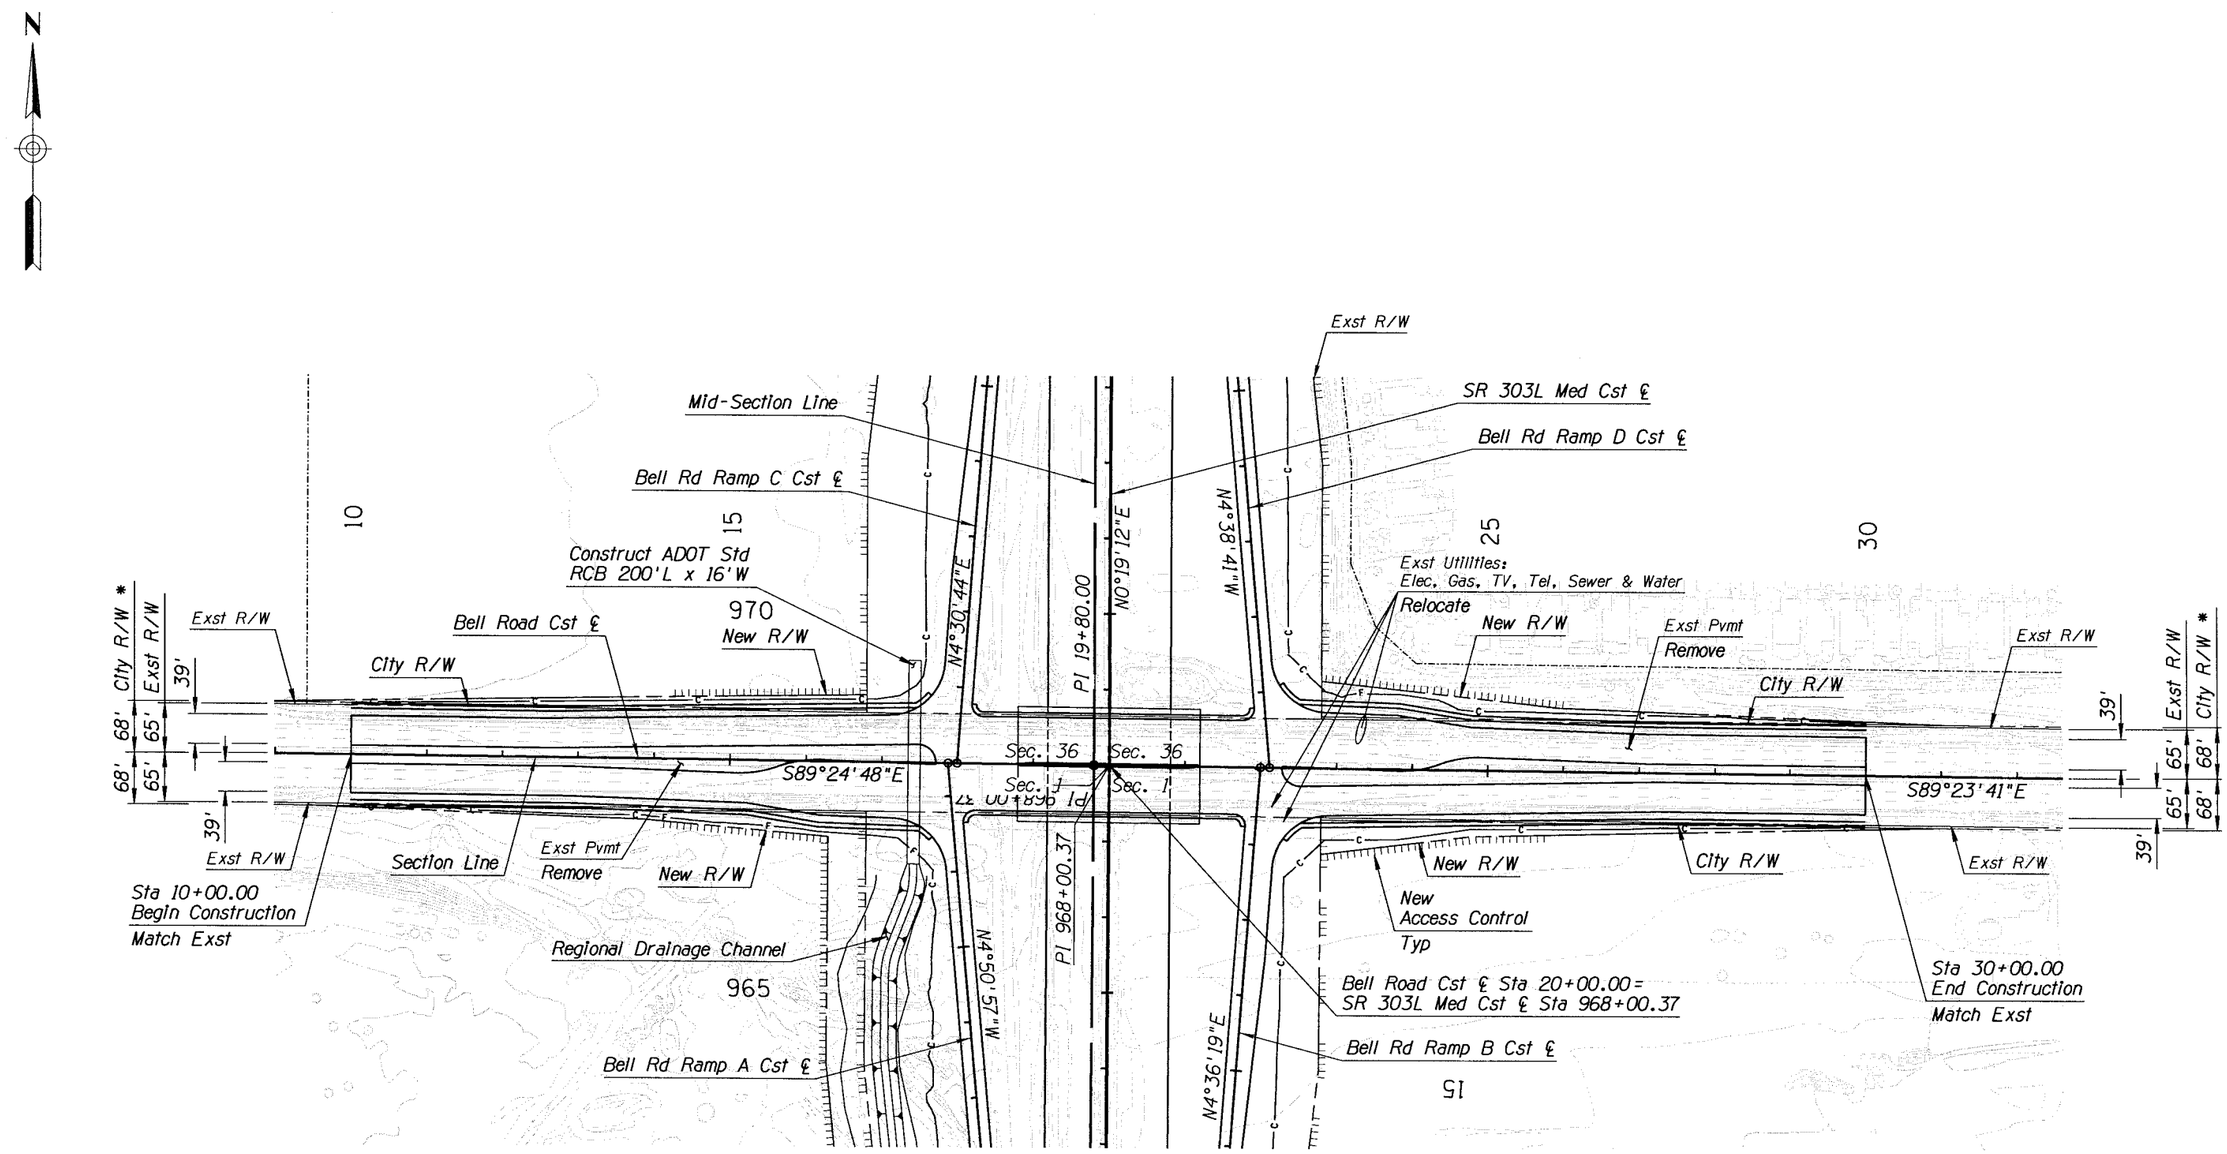

Notes:
1. For Irrigation & Well Relocations, See Irrigation Plans.
2. For Drainage Improvements, See Drainage Plans.
3. For Regional Drainage Channel & Basin Improvements, See SR 303L Channel Plans.

* R/W width based on City/County Typical Sections for Improved Street

MARICOPA COUNTY
DEPARTMENT OF TRANSPORTATION
ENGINEERING DIVISION

SR 303L
I-10 TO US 60
WORK ORDER NO. 69016

		BY	DATE
PRELIMINARY NOT FOR CONSTRUCTION	DESIGNED	R HOOKEY	9/08
	DRAWN	P T BACA	9/08
	CHECKED	A SCHMERER	9/08

SEPT 08

URS

PLAN SHEET-BELL ROAD
Sta 10+00 to 30+00

SHEET OF
206 319

9/29/2008 4:33:42 PM p:\MCDOT\23443107\CADD\Plans\Ultimate\303P101.dgn

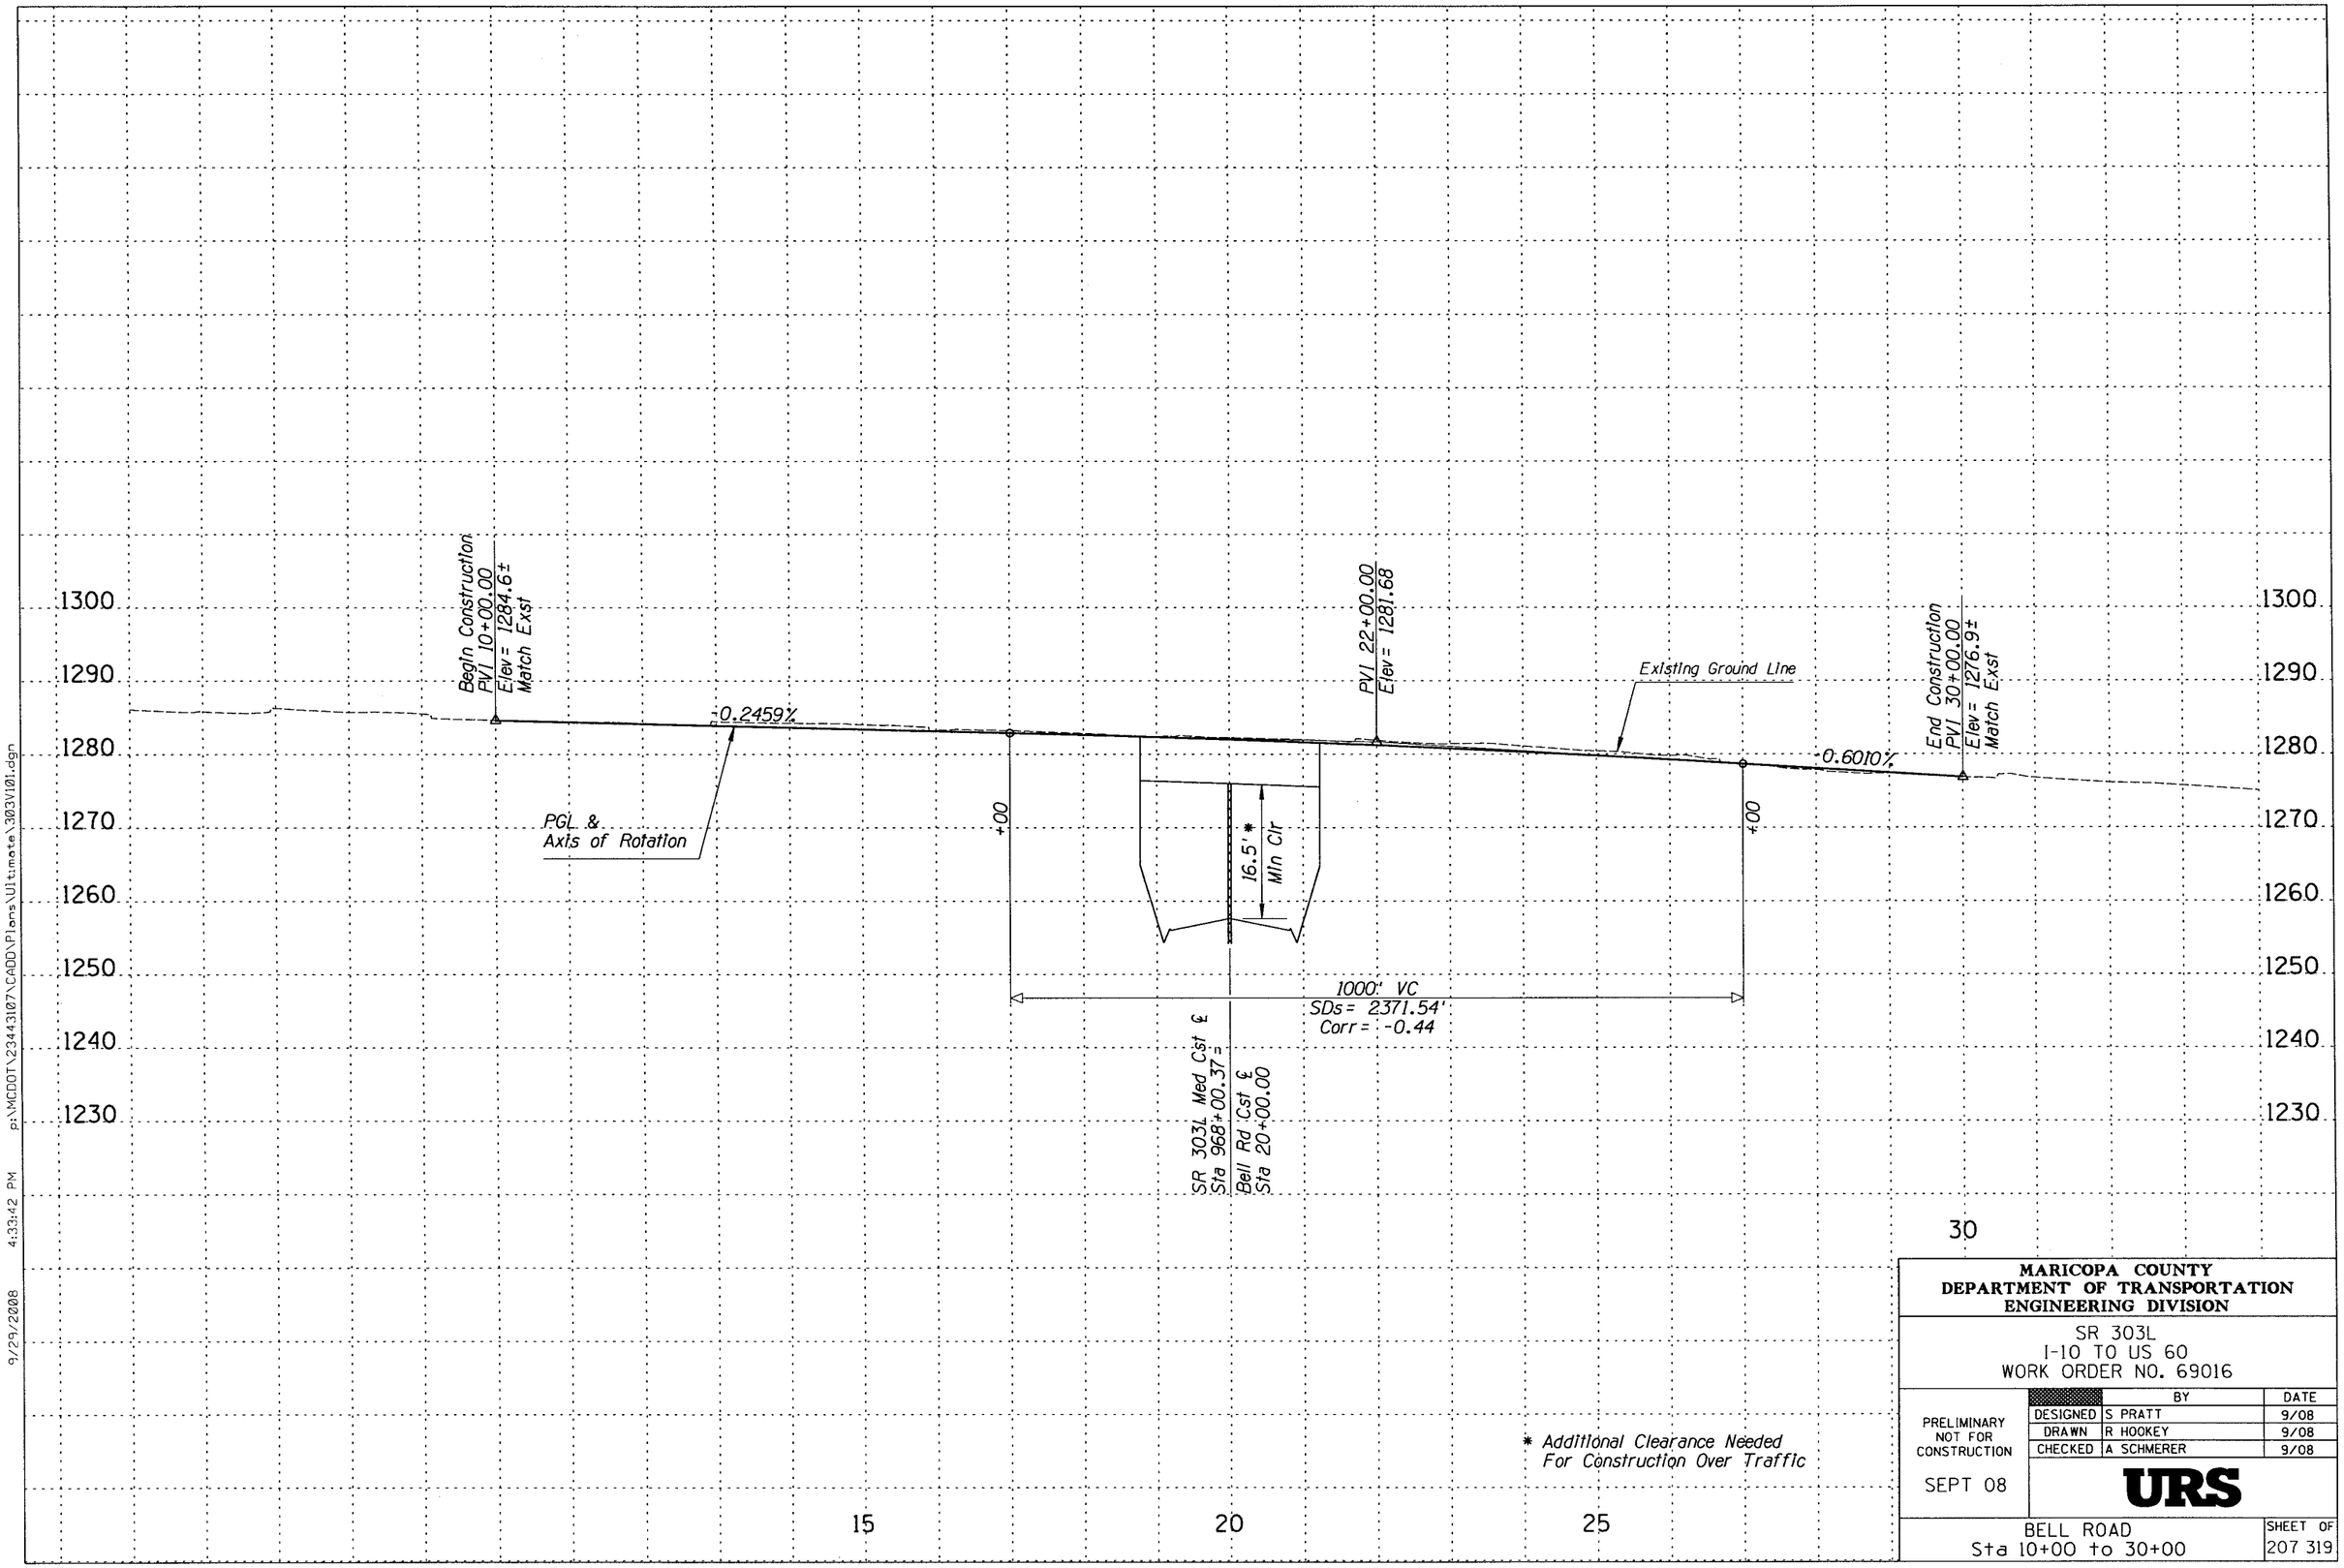

MARICOPA COUNTY
DEPARTMENT OF TRANSPORTATION
ENGINEERING DIVISION

SR 303L
I-10 TO US 60
WORK ORDER NO. 69016

	BY	DATE
DESIGNED	S PRATT	9/08
DRAWN	R HOOKEY	9/08
CHECKED	A SCHMERER	9/08

PRELIMINARY
NOT FOR
CONSTRUCTION

SEPT 08

URS

BELL ROAD
Sta 10+00 to 30+00

SHEET OF
207 319

9/29/2008 4:33:42 PM p:\MCDOT\23443107\CADD\Plans\Ultimate\303V101.dgn

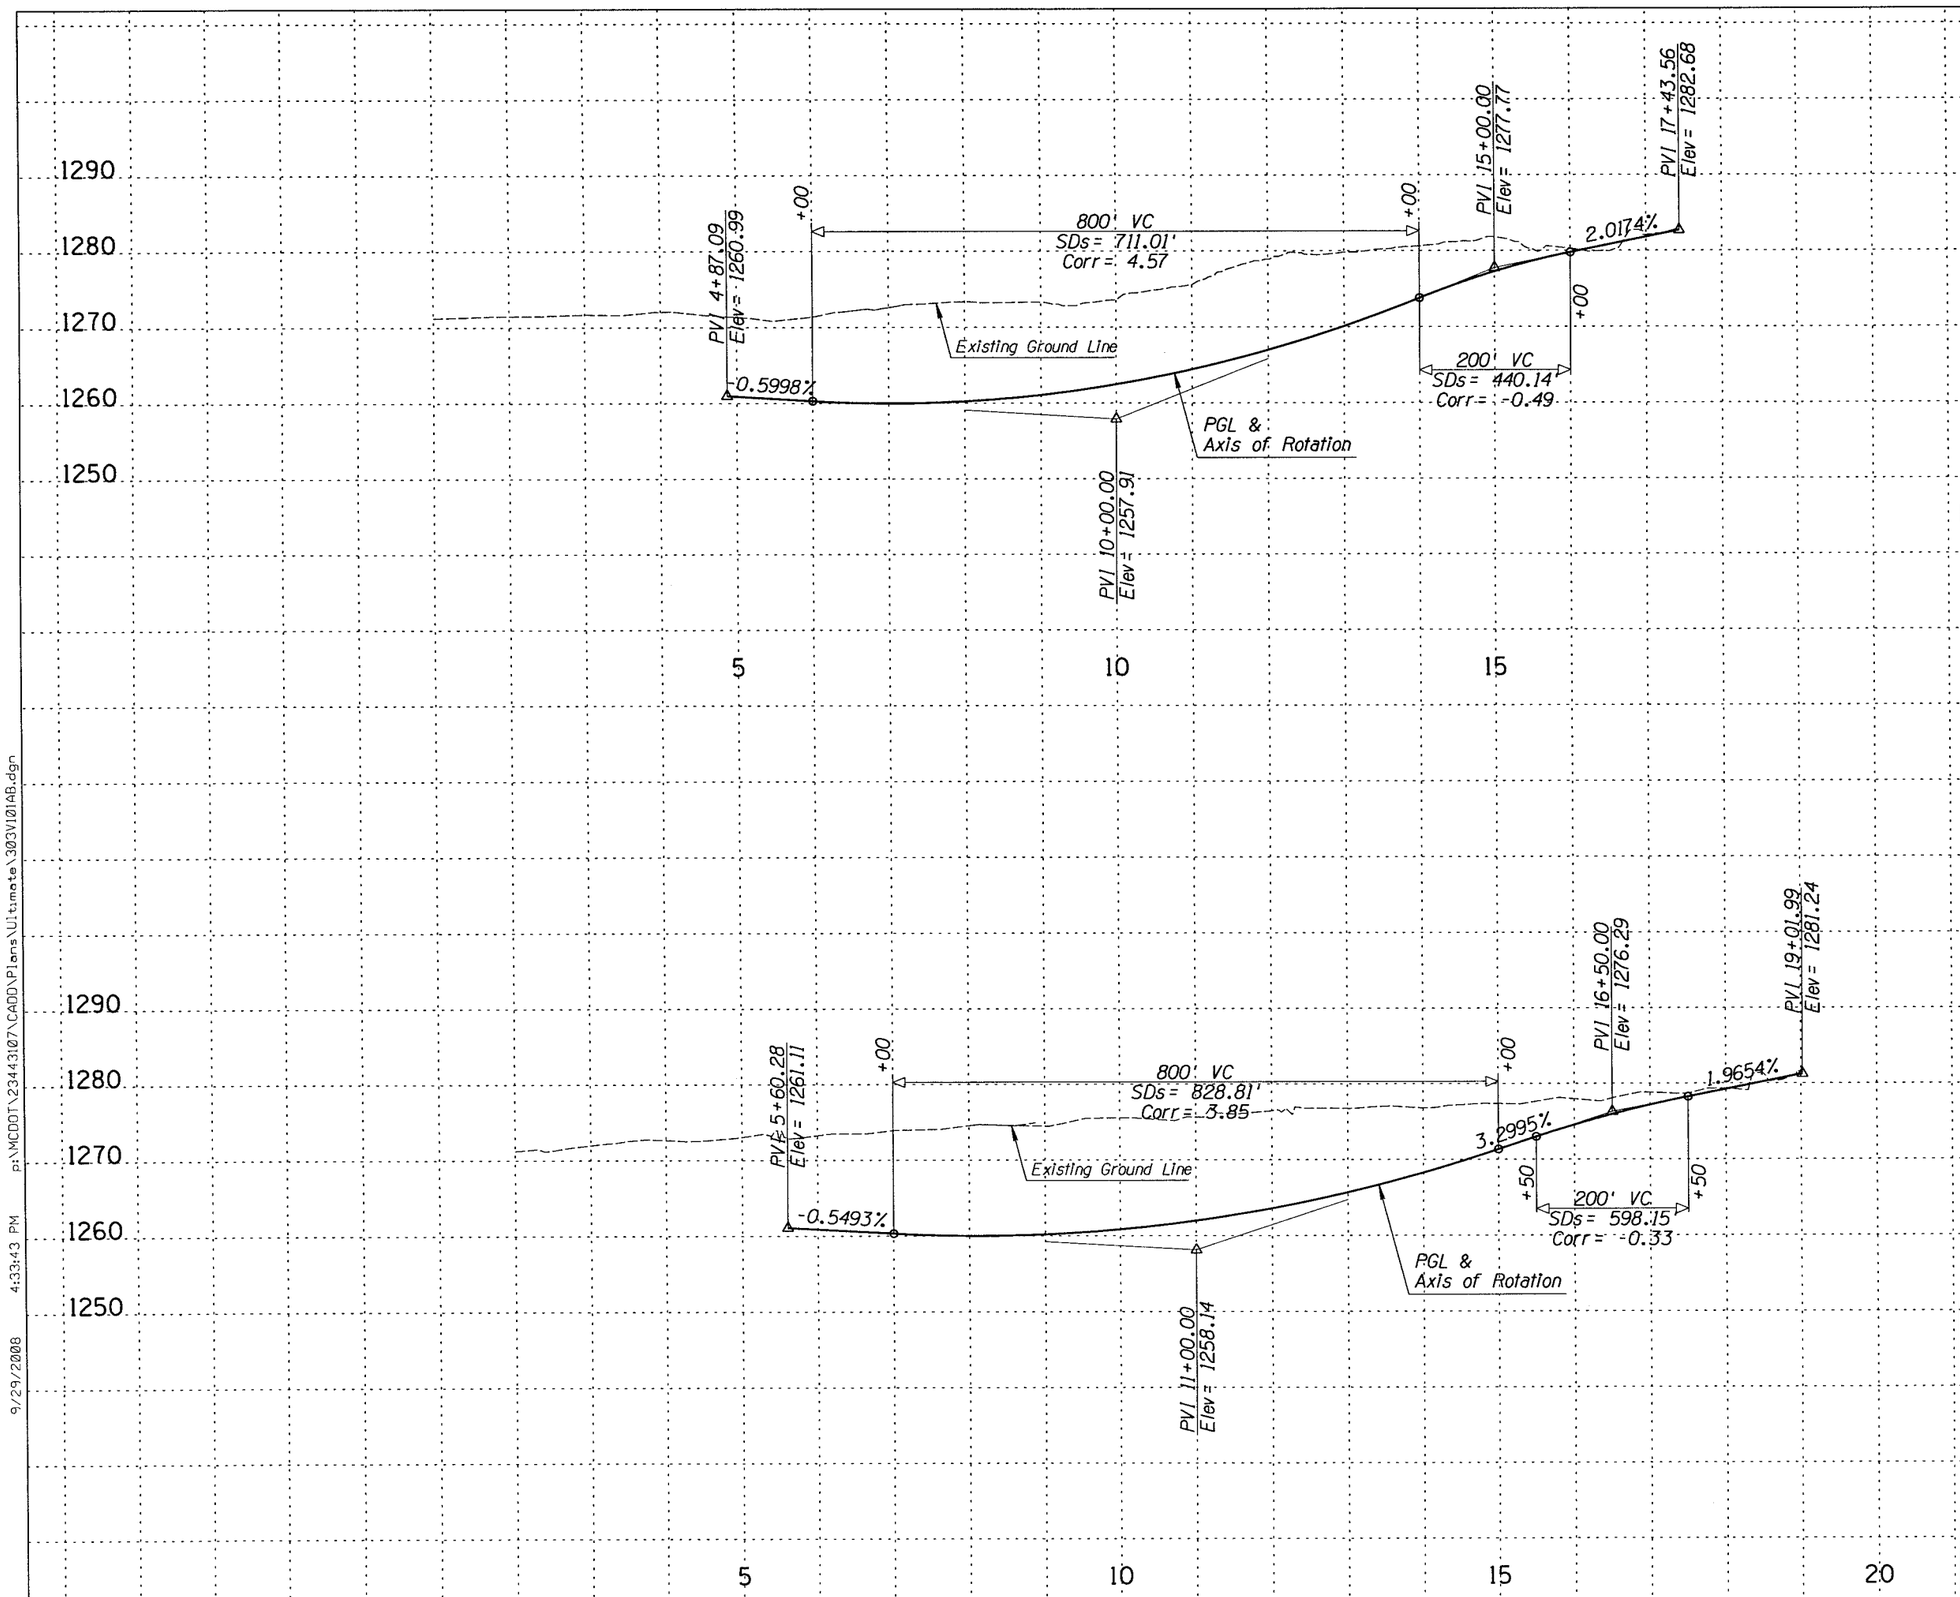

MARICOPA COUNTY
DEPARTMENT OF TRANSPORTATION
ENGINEERING DIVISION

SR 303L
I-10 TO US 60
WORK ORDER NO. 69016

PRELIMINARY
NOT FOR
CONSTRUCTION

SEPT 08

	BY	DATE
DESIGNED	S PRATT	9/08
DRAWN	R HOOKEY	9/08
CHECKED	A SCHMERER	9/08

URS

BELL ROAD
RAMPS A & B

SHEET OF
208 319

9/29/2008 4:33:43 PM p:\MCDOT\23443107\CADD\Plans\Ultimate\303V101AB.dgn

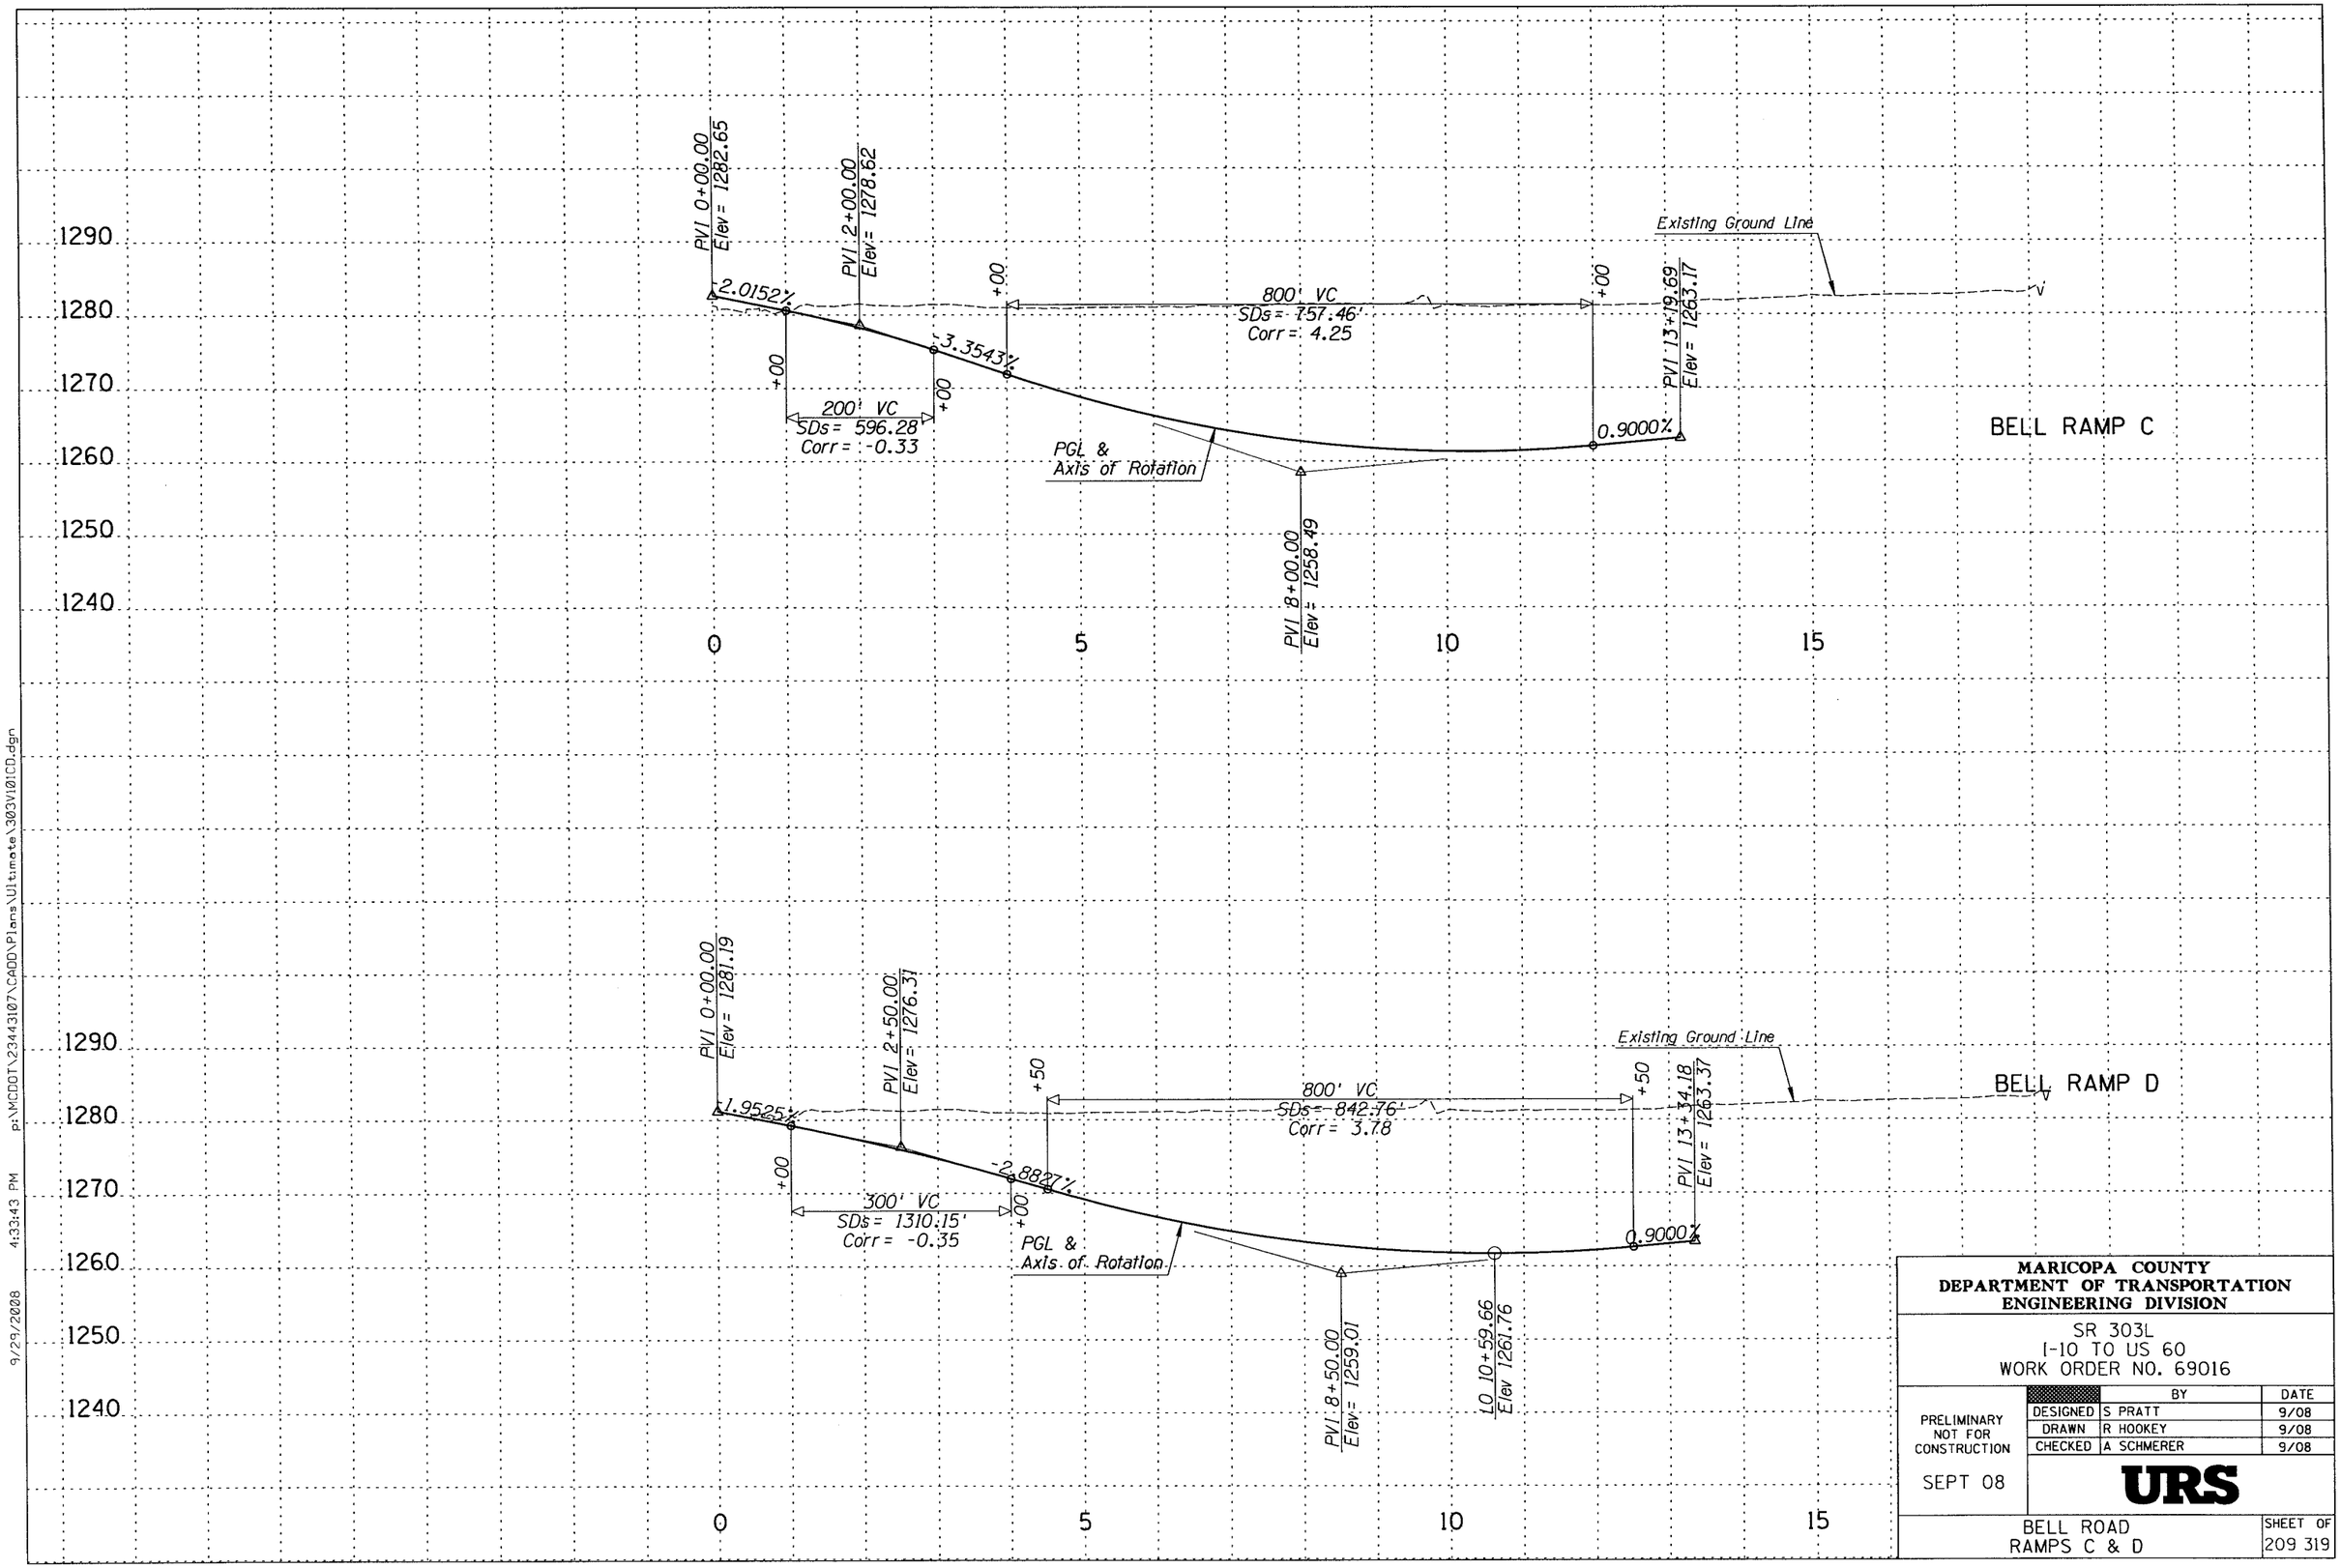

MARICOPA COUNTY
DEPARTMENT OF TRANSPORTATION
ENGINEERING DIVISION

SR 303L
I-10 TO US 60
WORK ORDER NO. 69016

		BY	DATE
PRELIMINARY NOT FOR CONSTRUCTION	DESIGNED	S PRATT	9/08
	DRAWN	R HOOKEY	9/08
	CHECKED	A SCHMERER	9/08
SEPT 08		URS	

BELL ROAD
RAMPS C & D

SHEET OF
209 319

9/29/2008 4:33:43 PM p:\MCDOT\23443107\CADD\Plans\Ultimate\303V101CD.dgn

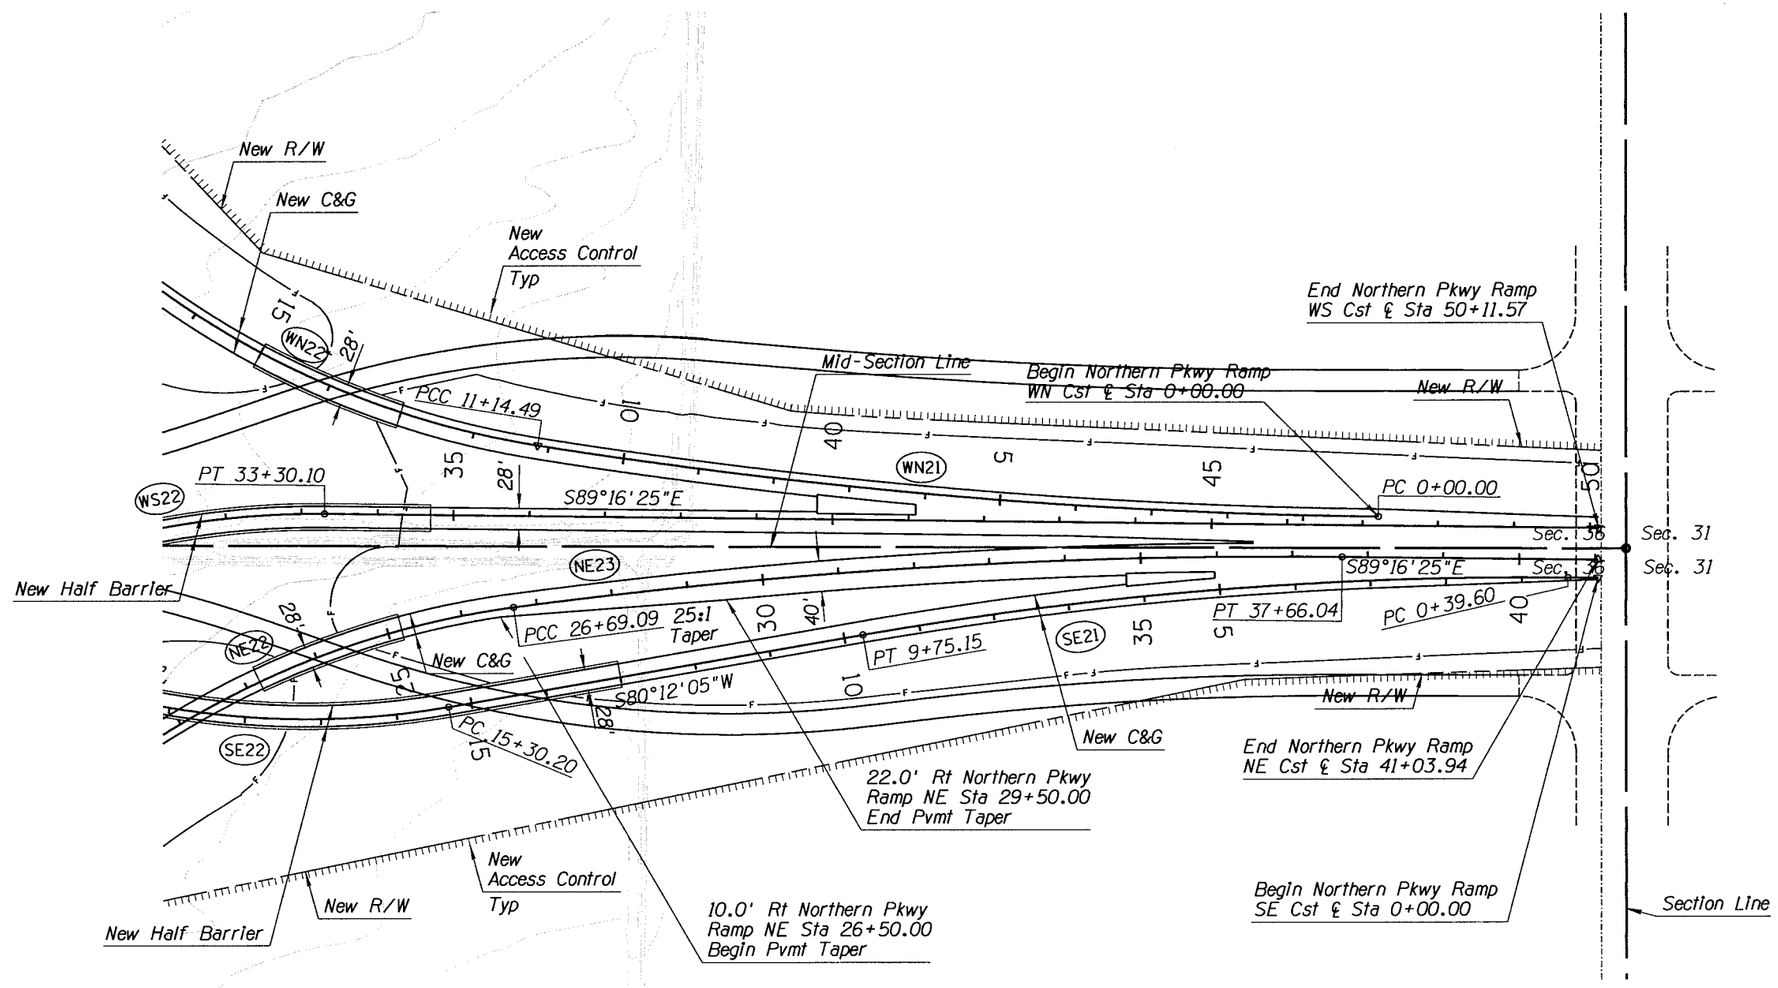

Notes:
1. For Irrigation & Well Relocations, See Irrigation Plans.
2. For Drainage Improvements, See Drainage Plans.
3. For Regional Drainage Channel & Basin Improvements, See SR 303L Channel Plans.
4. For SR 303L @ Northern Parkway, See SR 303L Plan Sheets.

MARICOPA COUNTY
DEPARTMENT OF TRANSPORTATION
ENGINEERING DIVISION

SR 303L
I-10 TO US 60
WORK ORDER NO. 69016

		BY	DATE
PRELIMINARY NOT FOR CONSTRUCTION	DESIGNED	K RAJYAGURU	9/08
	DRAWN	P T BACA	9/08
	CHECKED	A SCHMERER	9/08
SEPT 08	URS		

PLAN SHEET-
NORTHERN PARKWAY RAMPS

SHEET OF
210 319

9/29/2008 4:33:44 PM p:\MCDOT\23443107\CADD\Plans\Ultimate\303P17E.dgn

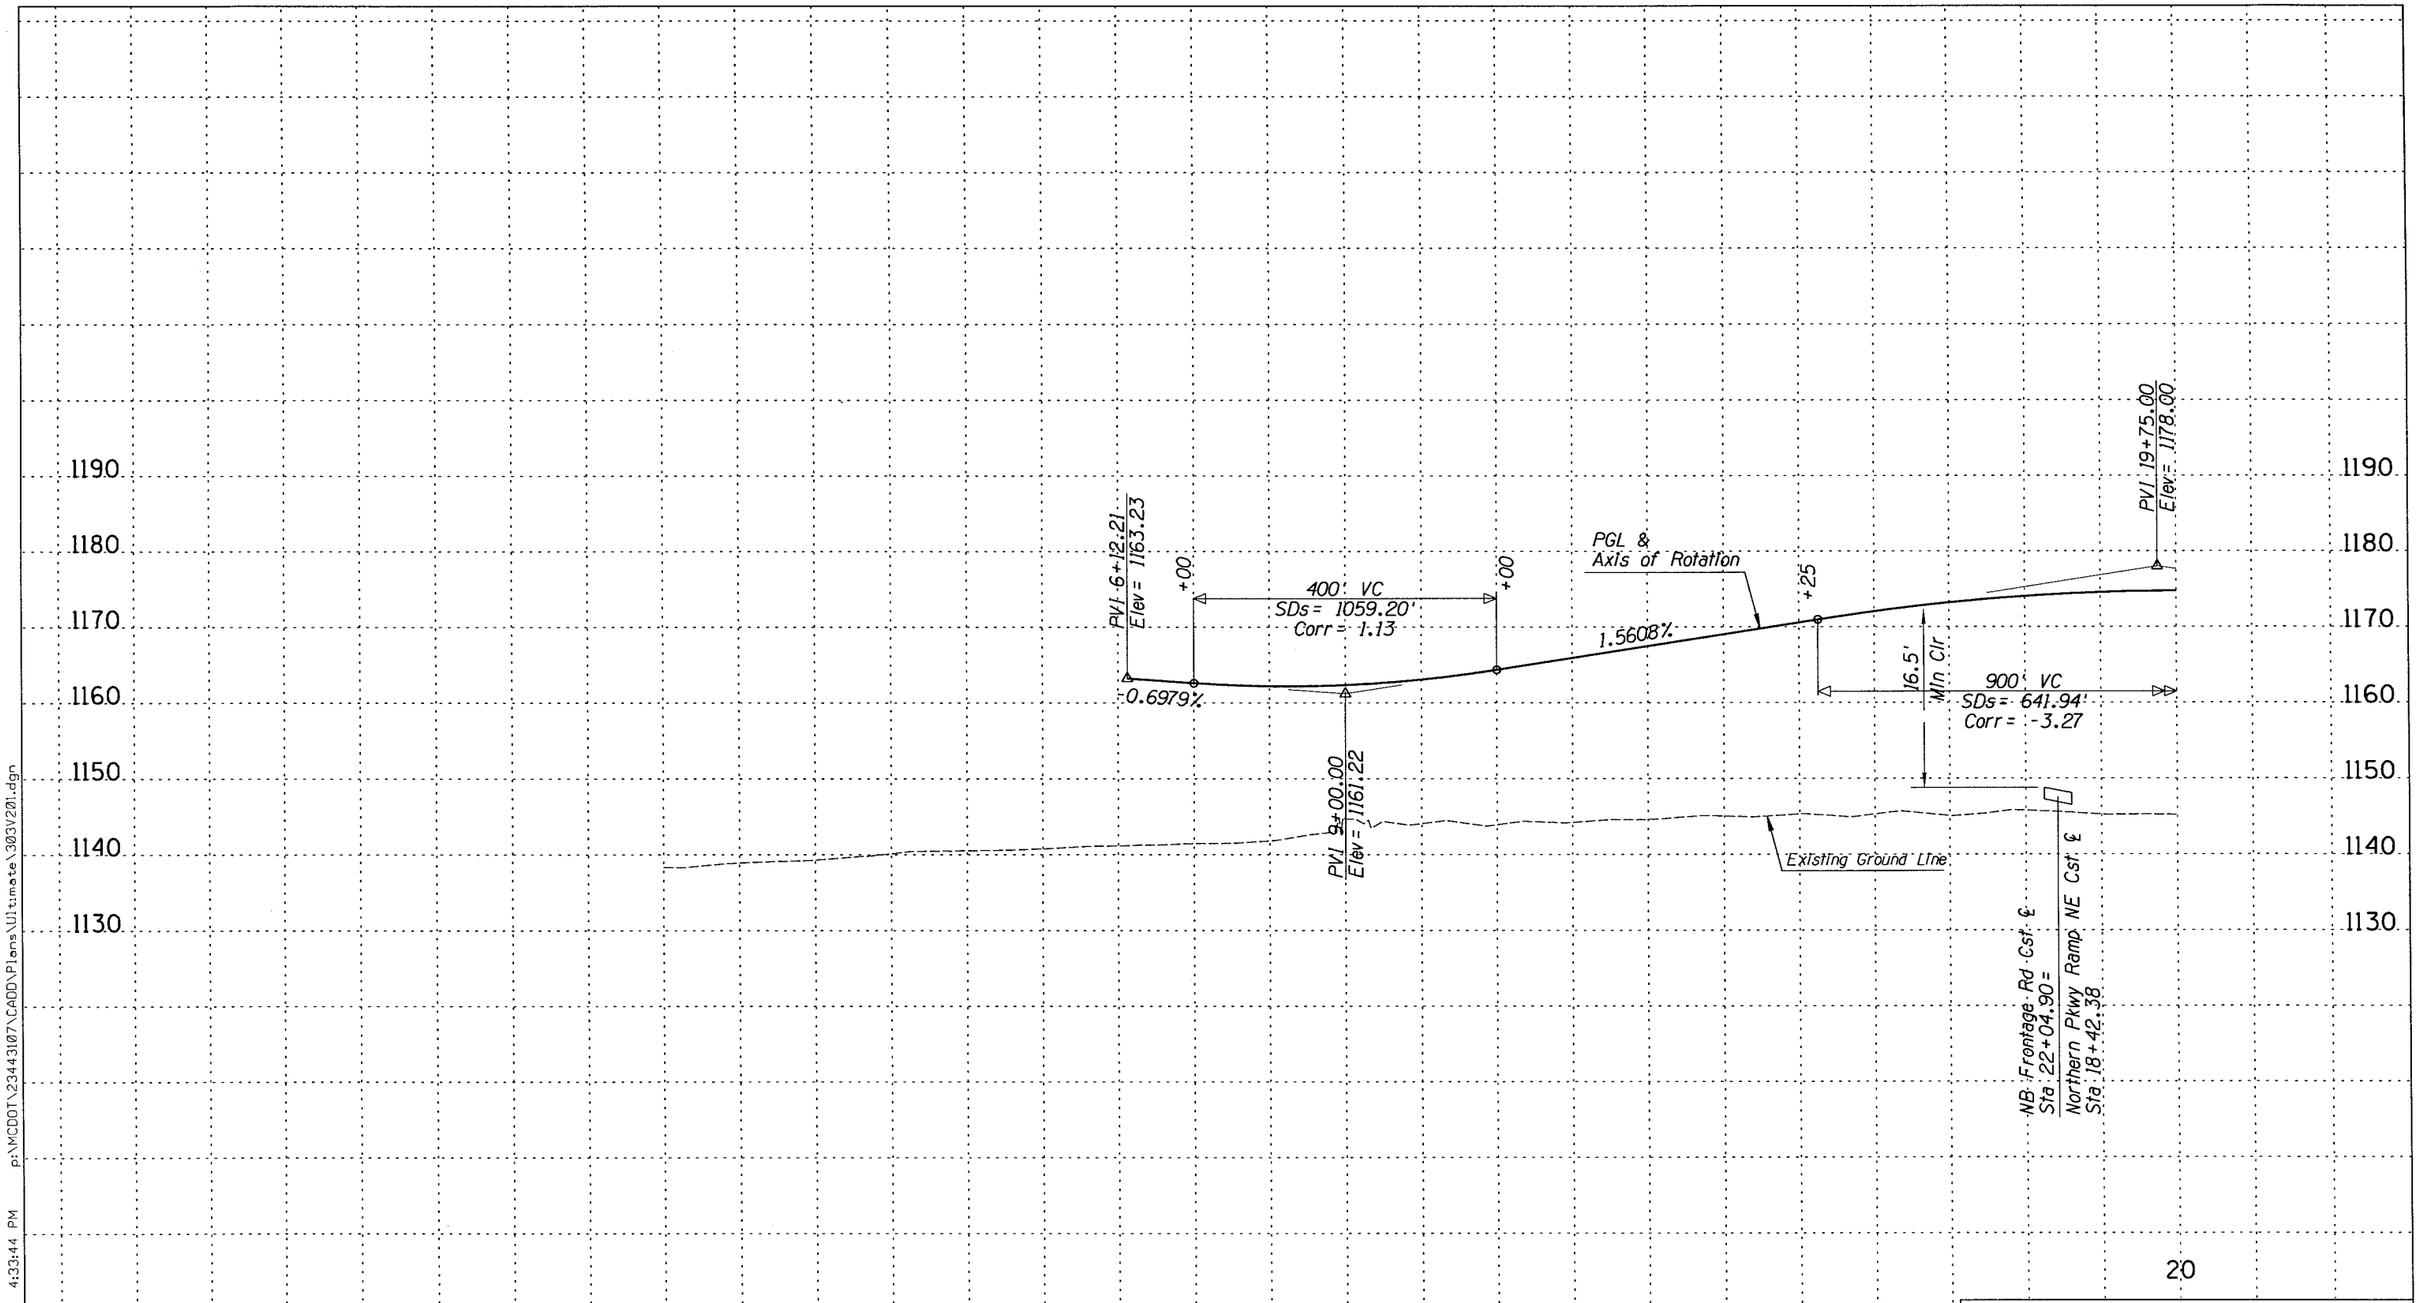

MARICOPA COUNTY
DEPARTMENT OF TRANSPORTATION
ENGINEERING DIVISION

SR 303L
I-10 TO US 60
WORK ORDER NO. 69016

PRELIMINARY
NOT FOR
CONSTRUCTION

SEPT 08

	BY	DATE
DESIGNED	P T BACA	9/08
DRAWN	R HOOKEY	9/08
CHECKED	A SCHMERER	9/08

URS

NORTHERN PARKWAY - RAMP NE
Sta 6+00 to 20+00

SHEET OF
211 319

9/29/2008 4:33:44 PM p:\MCDOT\23443107\CADD\Plans\Ultimate\303V201.dgn

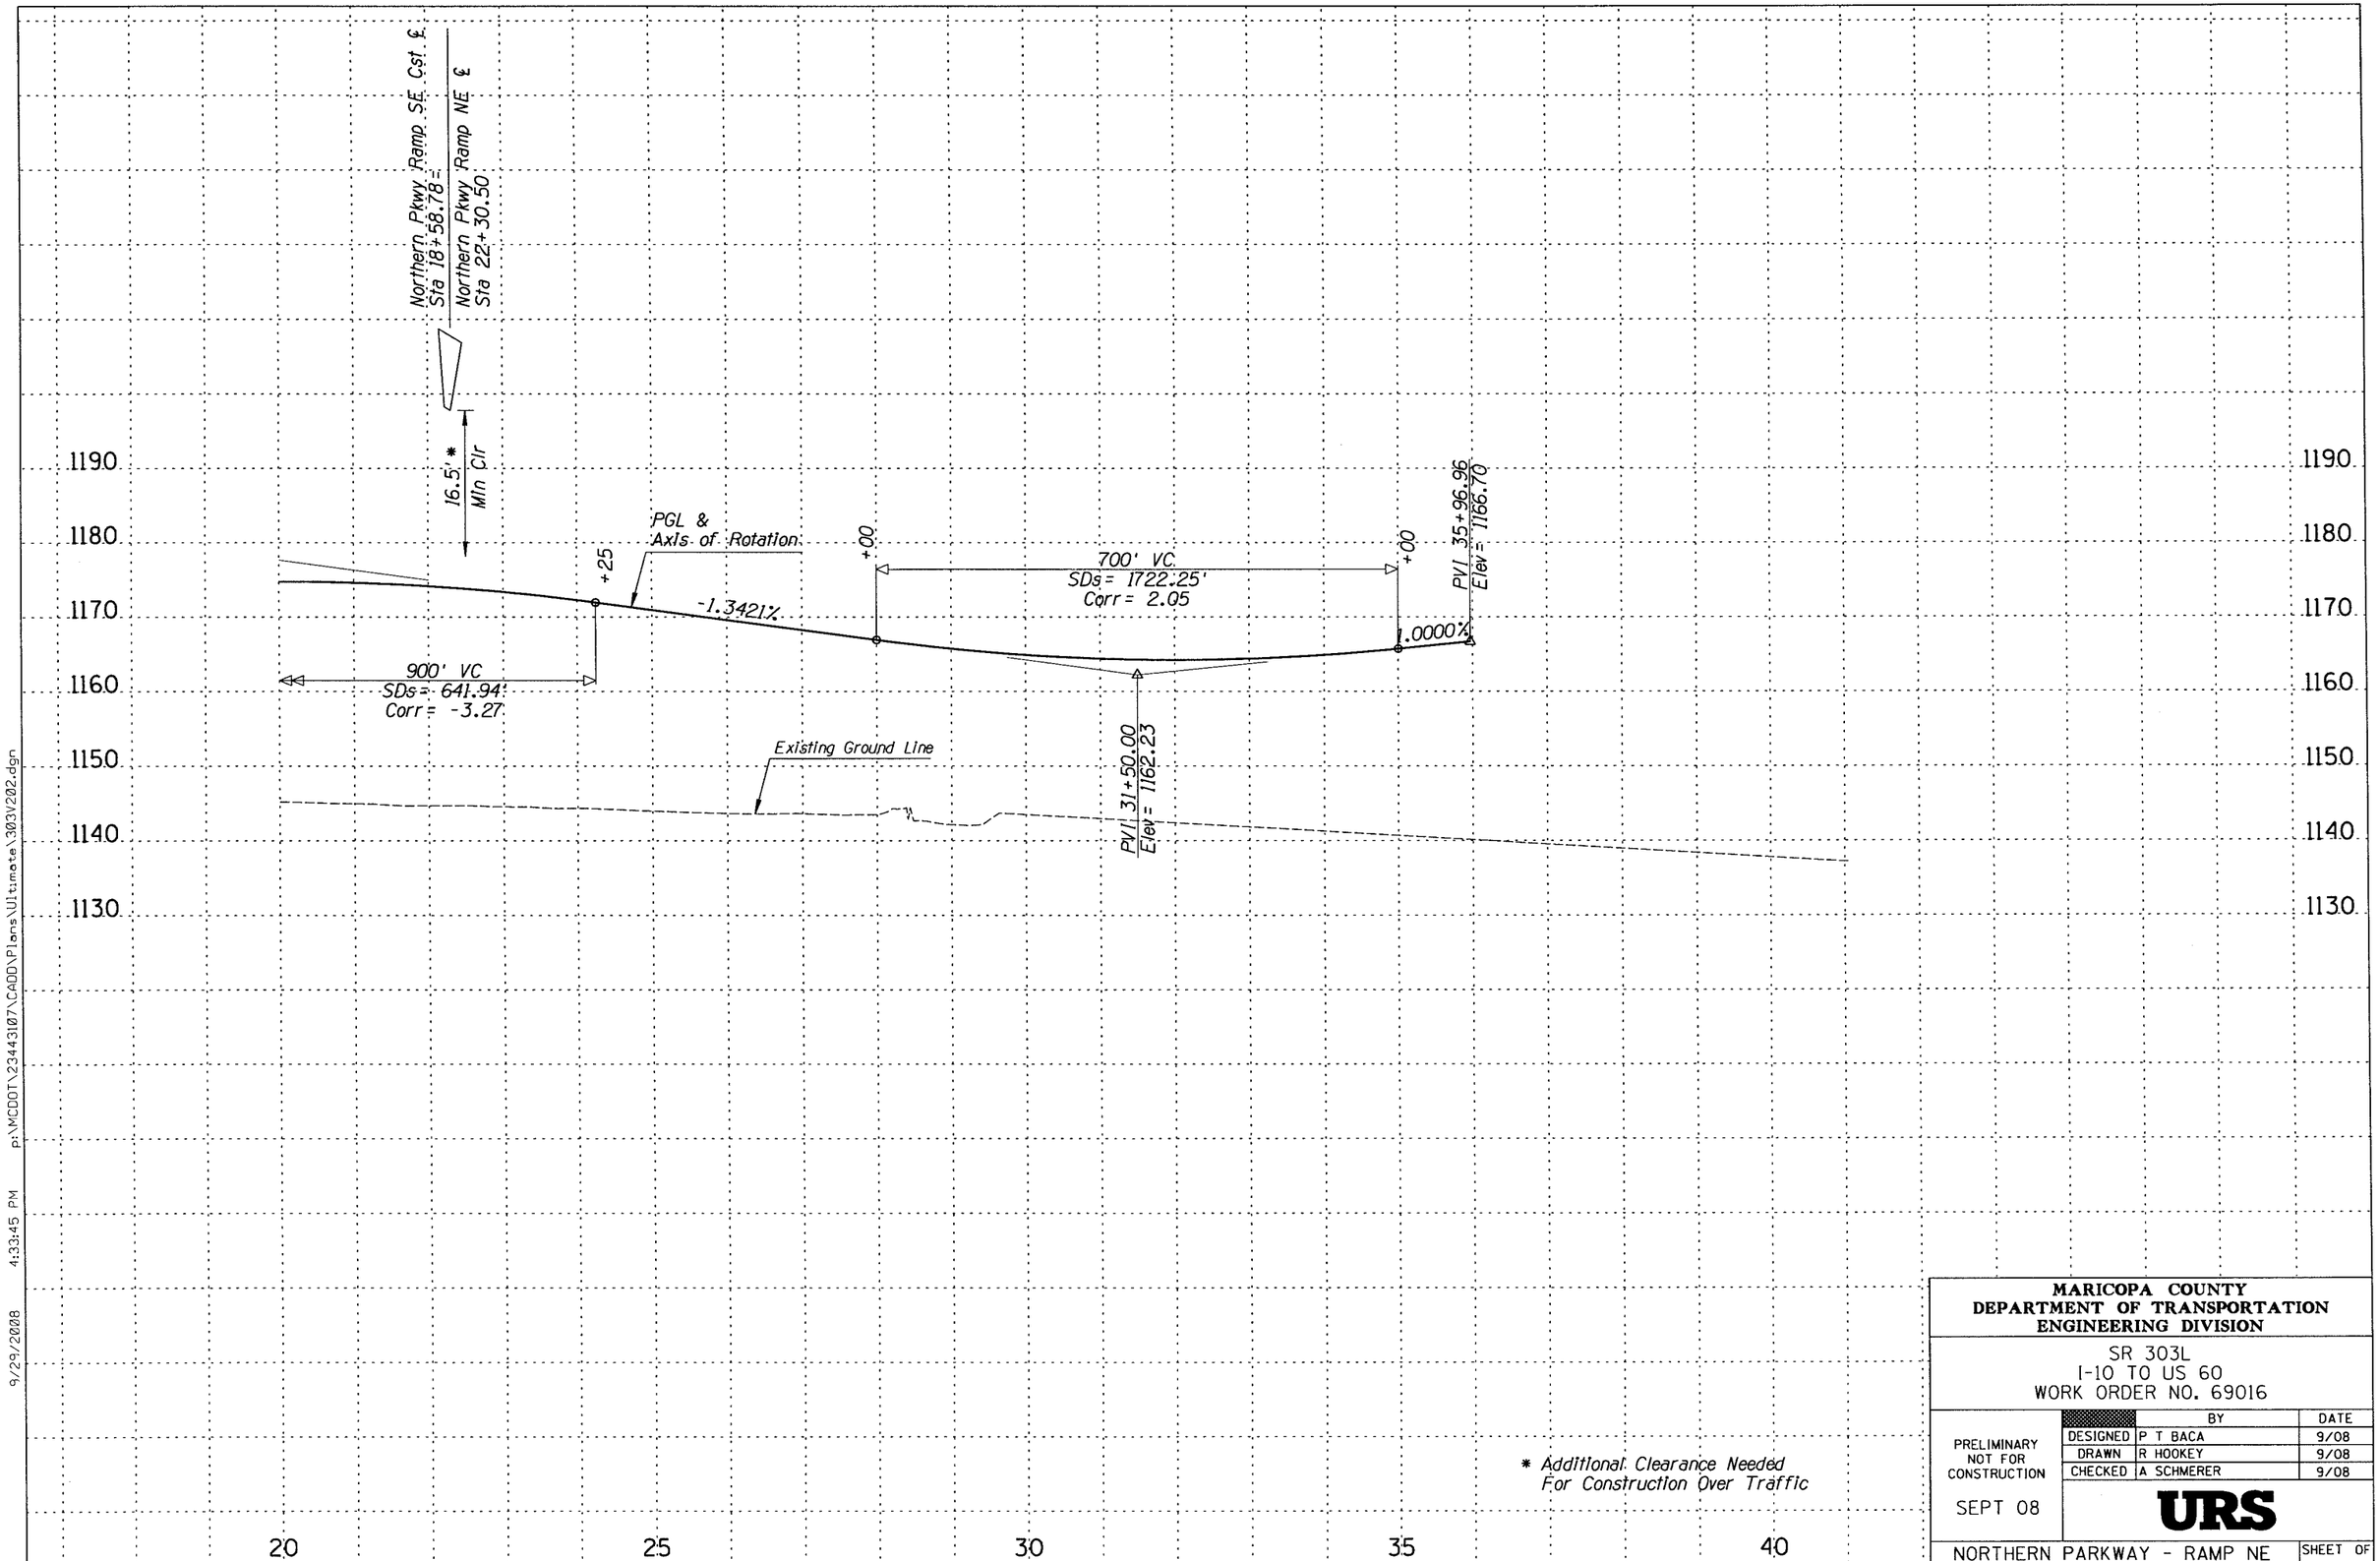

MARICOPA COUNTY
DEPARTMENT OF TRANSPORTATION
ENGINEERING DIVISION

SR 303L
I-10 TO US 60
WORK ORDER NO. 69016

		BY	DATE
PRELIMINARY NOT FOR CONSTRUCTION	DESIGNED	P T BACA	9/08
	DRAWN	R HOOKEY	9/08
	CHECKED	A SCHMERER	9/08

SEPT 08

URS

NORTHERN PARKWAY - RAMP NE
Sta 20+00 to 35+00

SHEET OF
212 319

9/29/2008 4:33:45 PM p:\MCDOT\2344310\7\CADD\Plans\Ultimate\303V202.dgn

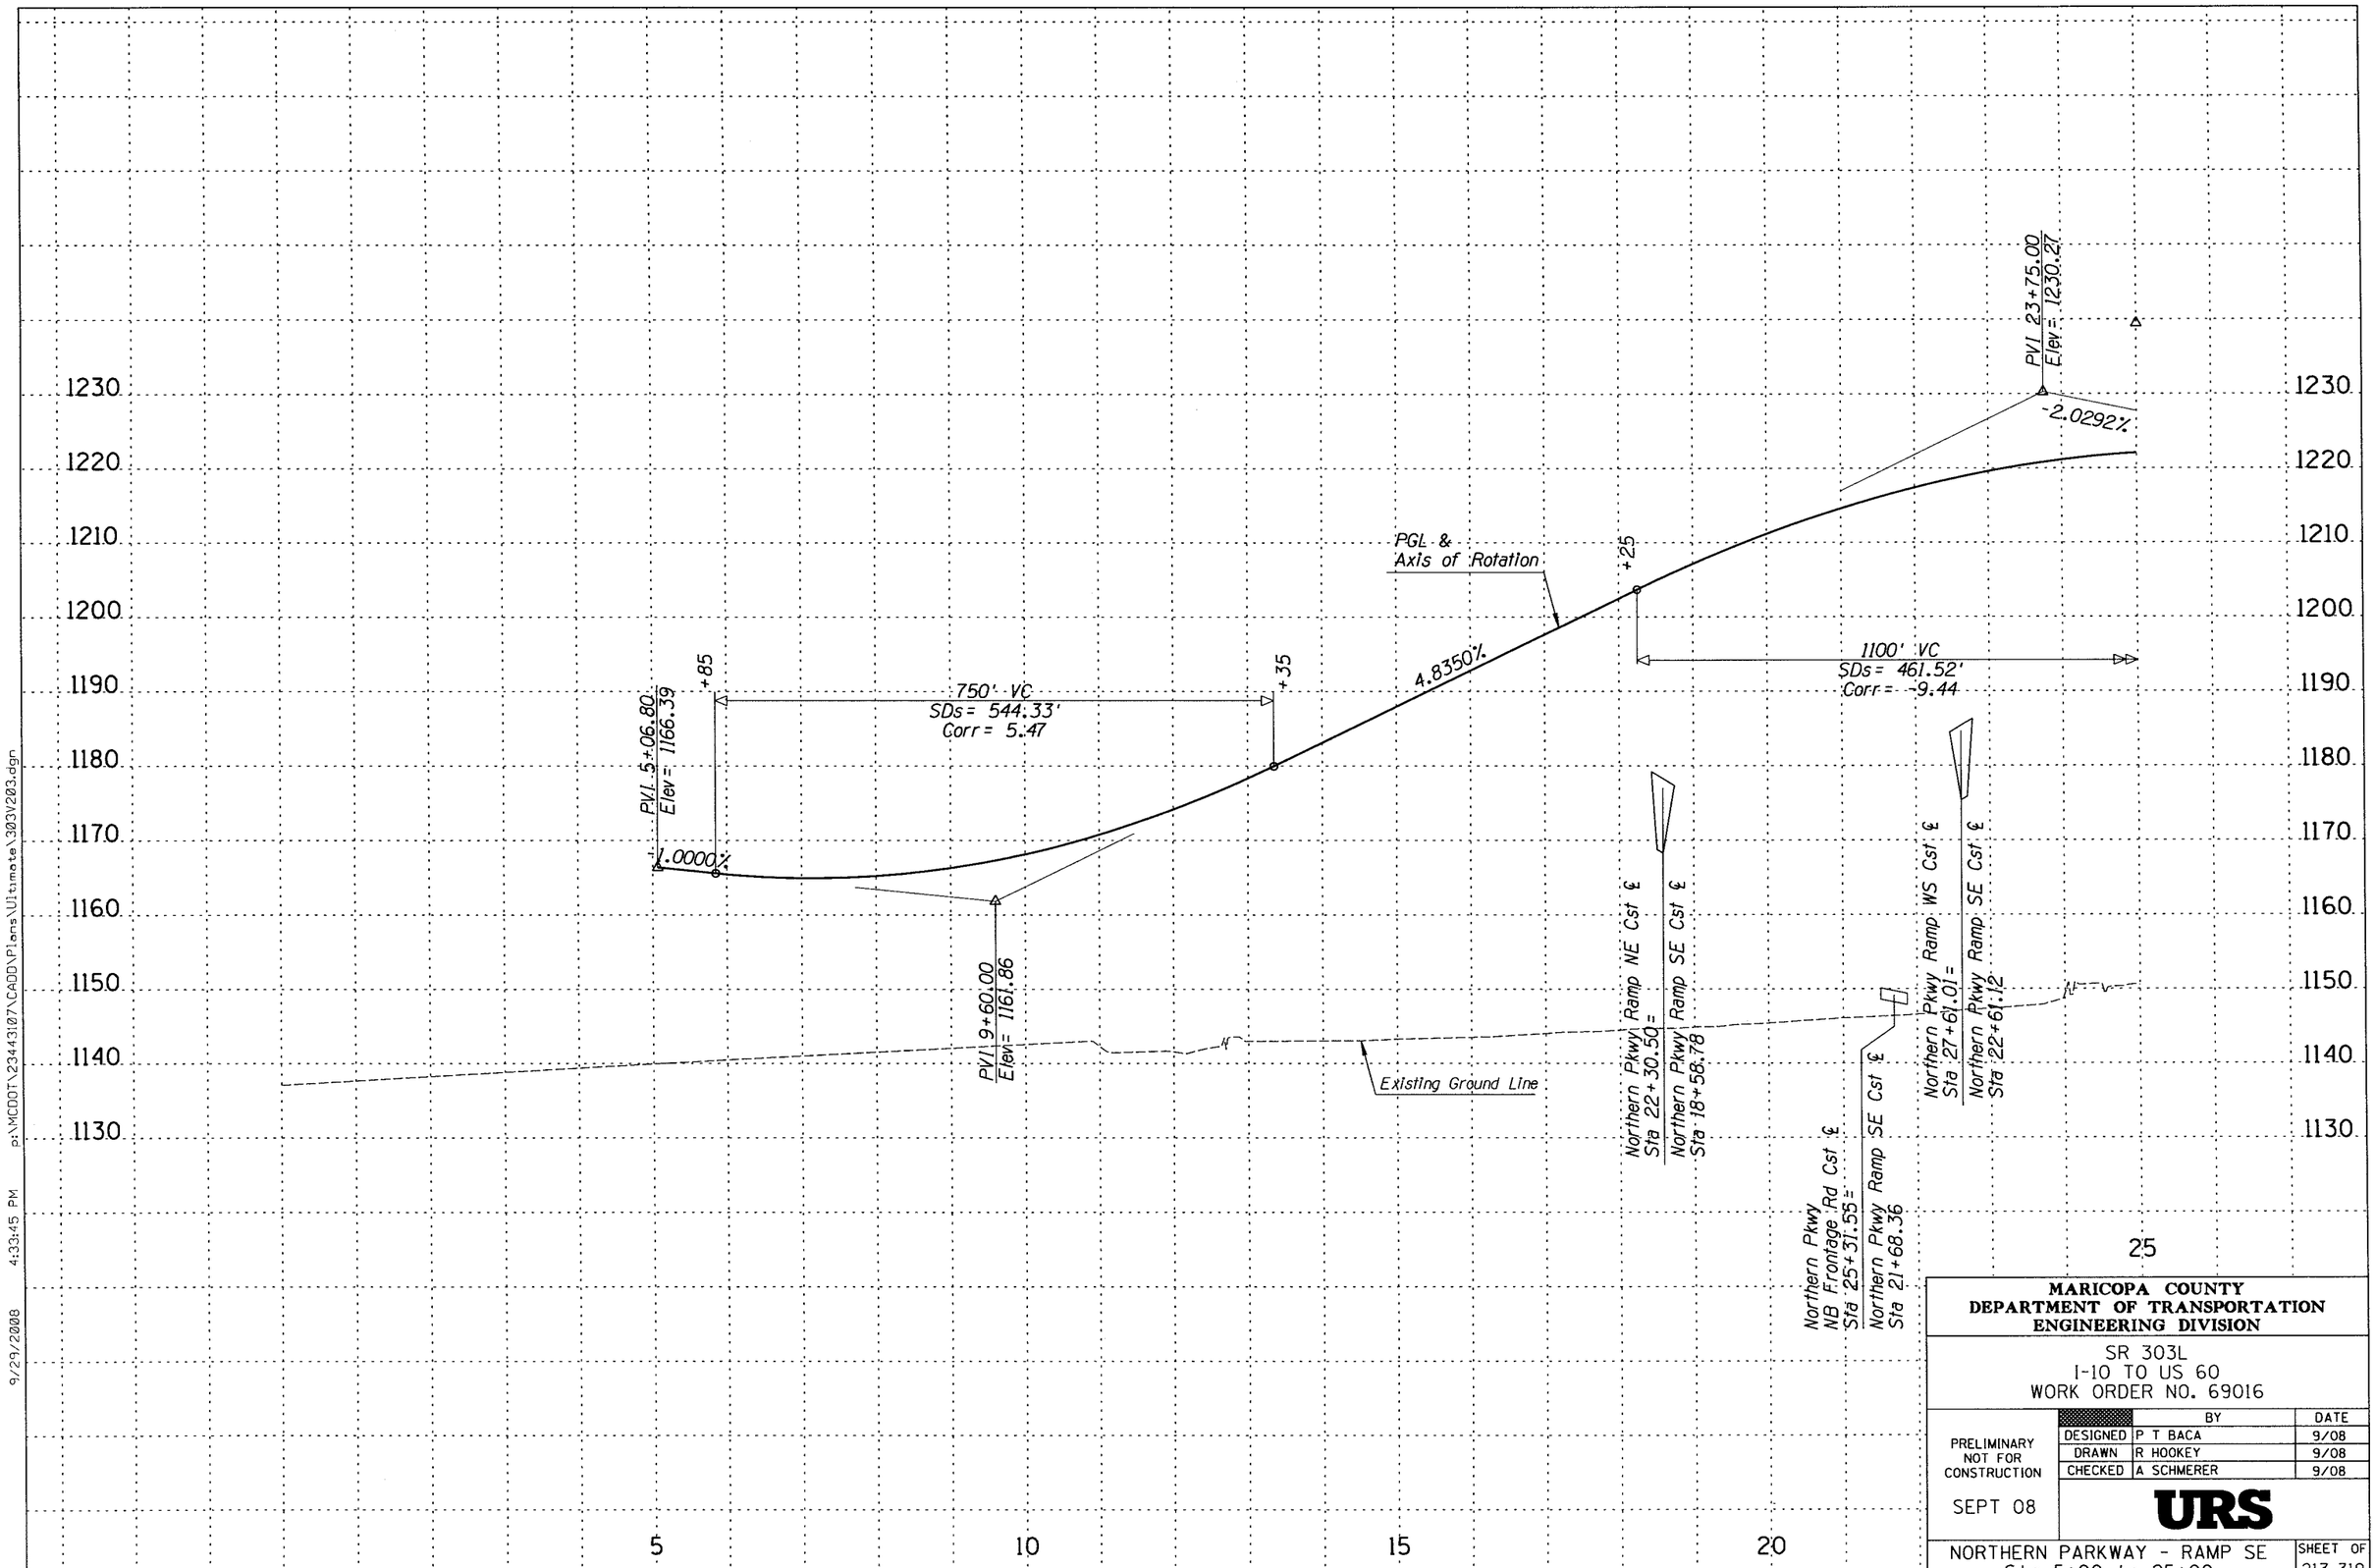

MARICOPA COUNTY
DEPARTMENT OF TRANSPORTATION
ENGINEERING DIVISION

SR 303L
I-10 TO US 60
WORK ORDER NO. 69016

PRELIMINARY
NOT FOR
CONSTRUCTION

SEPT 08

	BY	DATE
DESIGNED	P T BACA	9/08
DRAWN	R HOOKEY	9/08
CHECKED	A SCHMERER	9/08

URS

NORTHERN PARKWAY - RAMP SE
Sta 5+00 to 25+00

SHEET OF
213 319

9/29/2008 4:33:45 PM p:\MCDOT\23443107\CADD\Plans\Ultimate\303V203.dgn

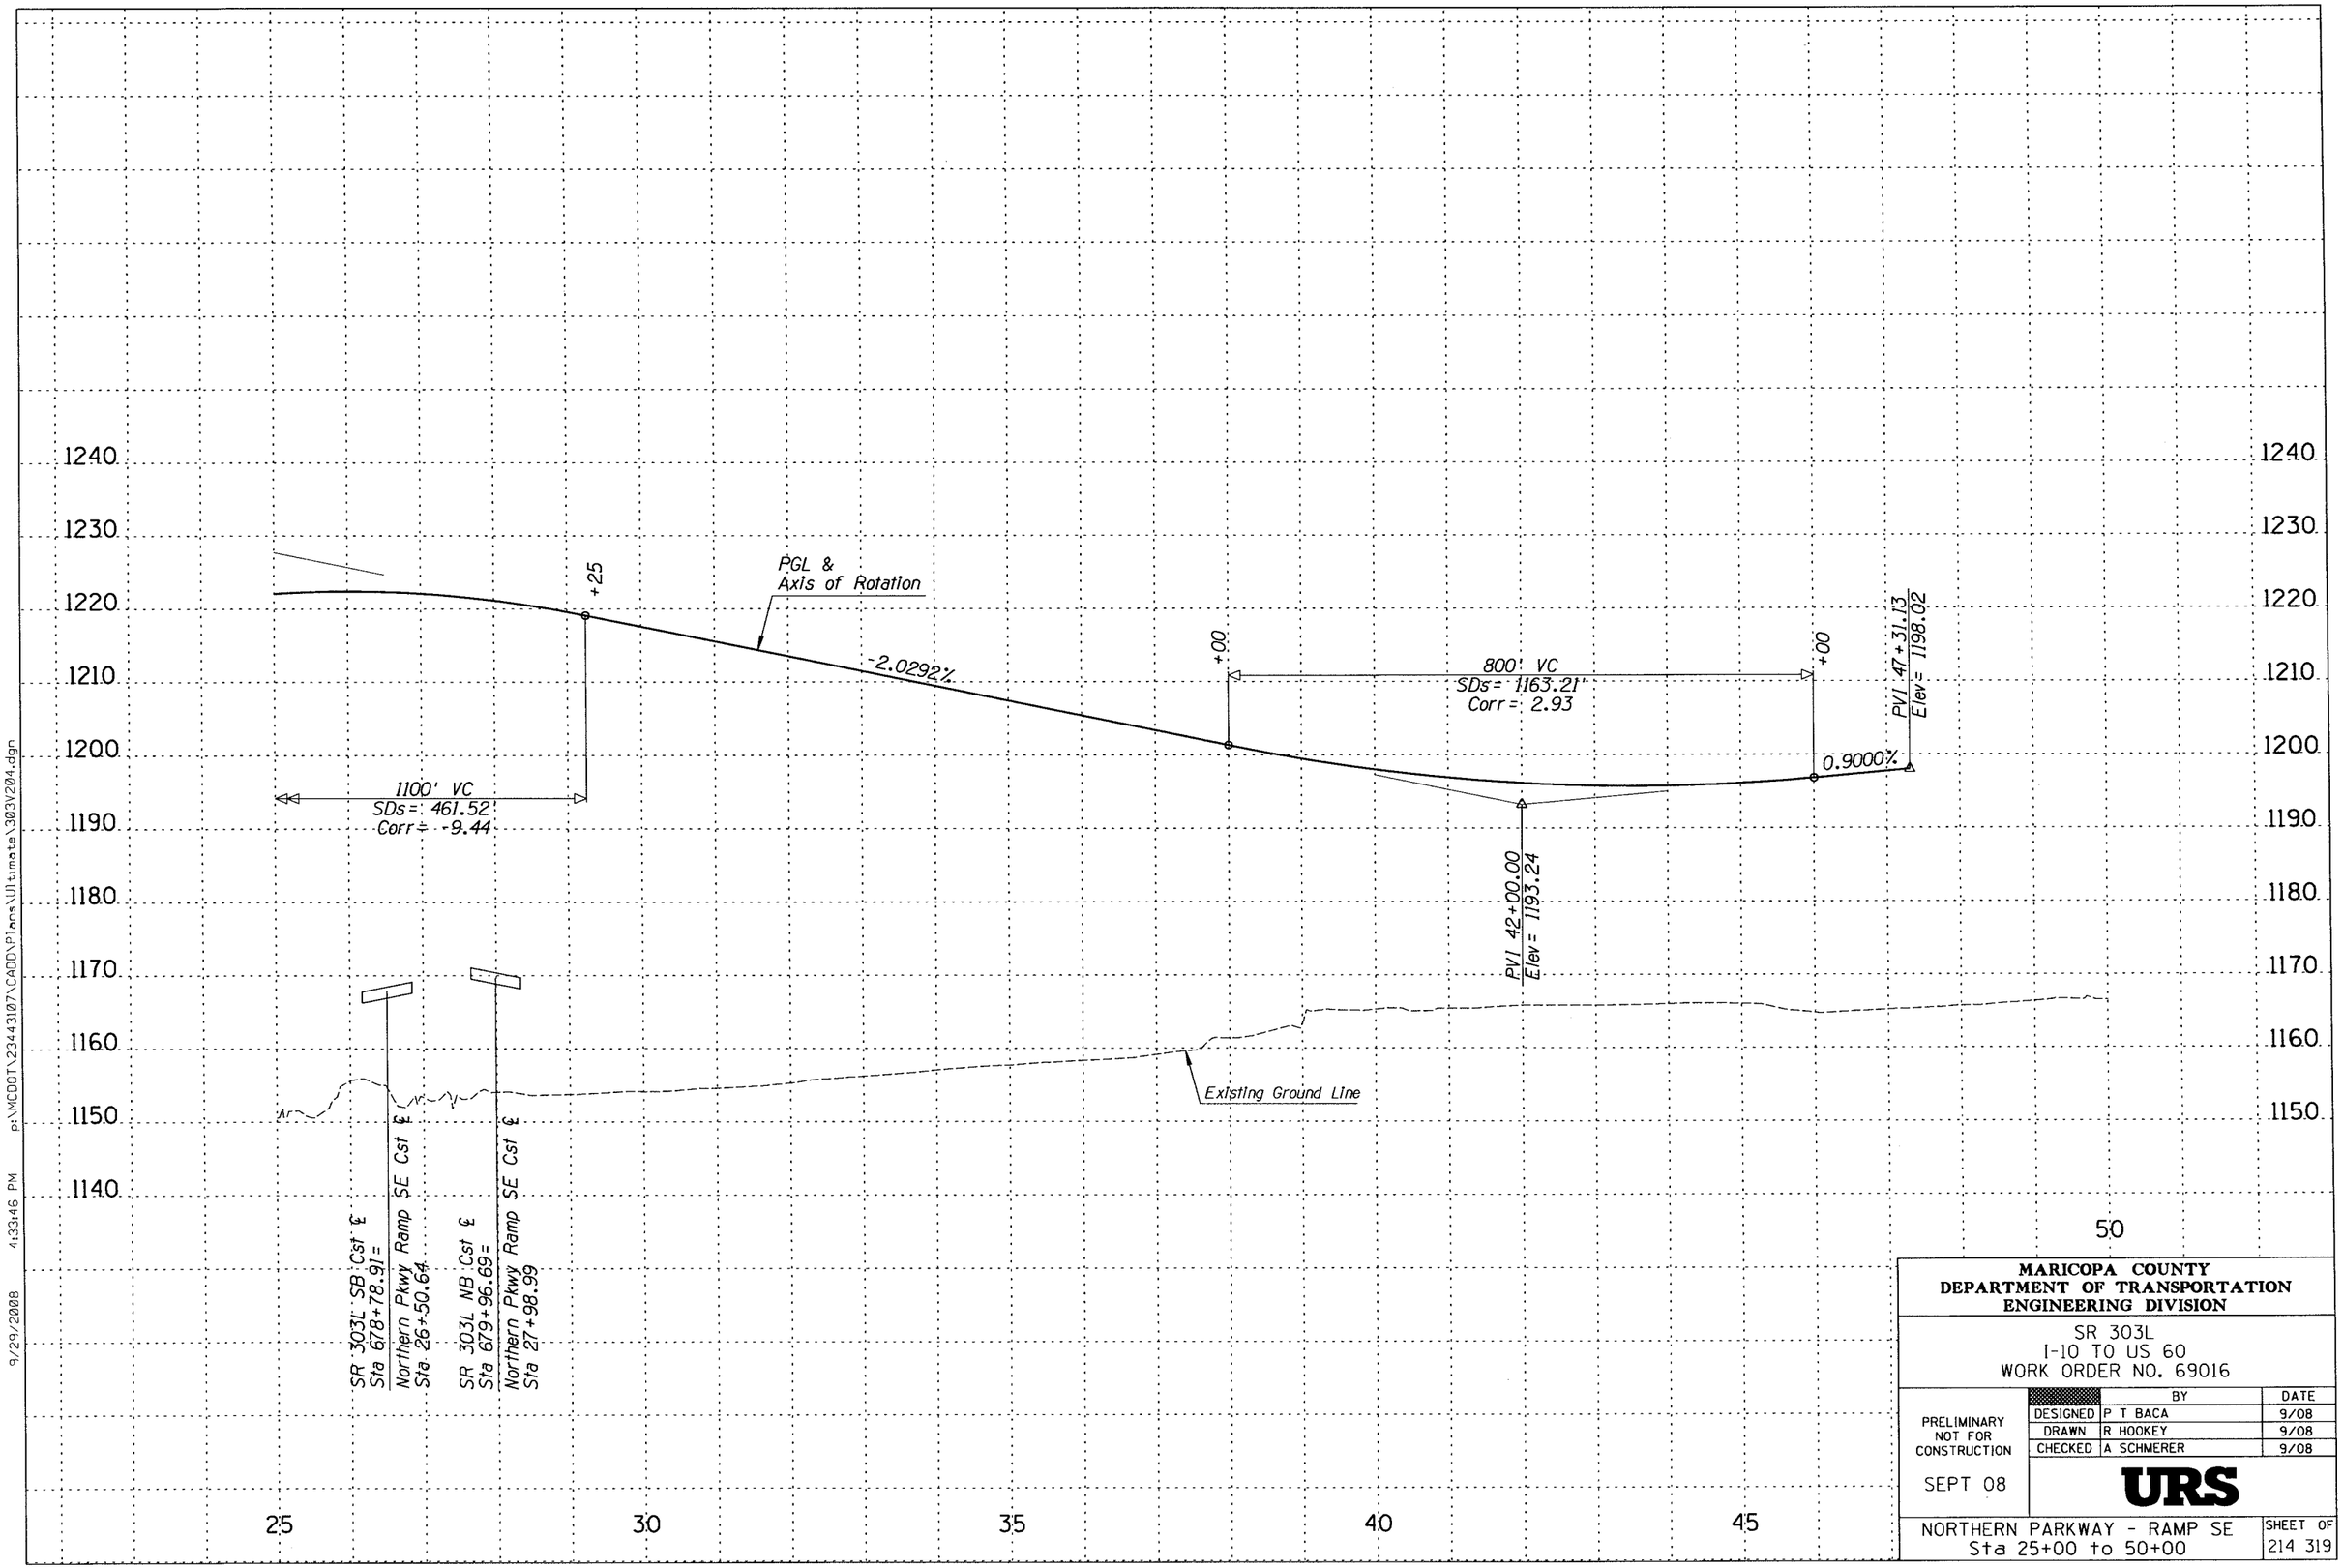

MARICOPA COUNTY
DEPARTMENT OF TRANSPORTATION
ENGINEERING DIVISION

SR 303L
I-10 TO US 60
WORK ORDER NO. 69016

		BY	DATE
PRELIMINARY NOT FOR CONSTRUCTION	DESIGNED	P T BACA	9/08
	DRAWN	R HOOKEY	9/08
	CHECKED	A SCHMERER	9/08

SEPT 08

URS

NORTHERN PARKWAY - RAMP SE
Sta 25+00 to 50+00

SHEET OF
214 319

9/29/2008 4:33:46 PM p:\MCDOT\23443107\CADD\Plans\Ultimate\303V204.dgn

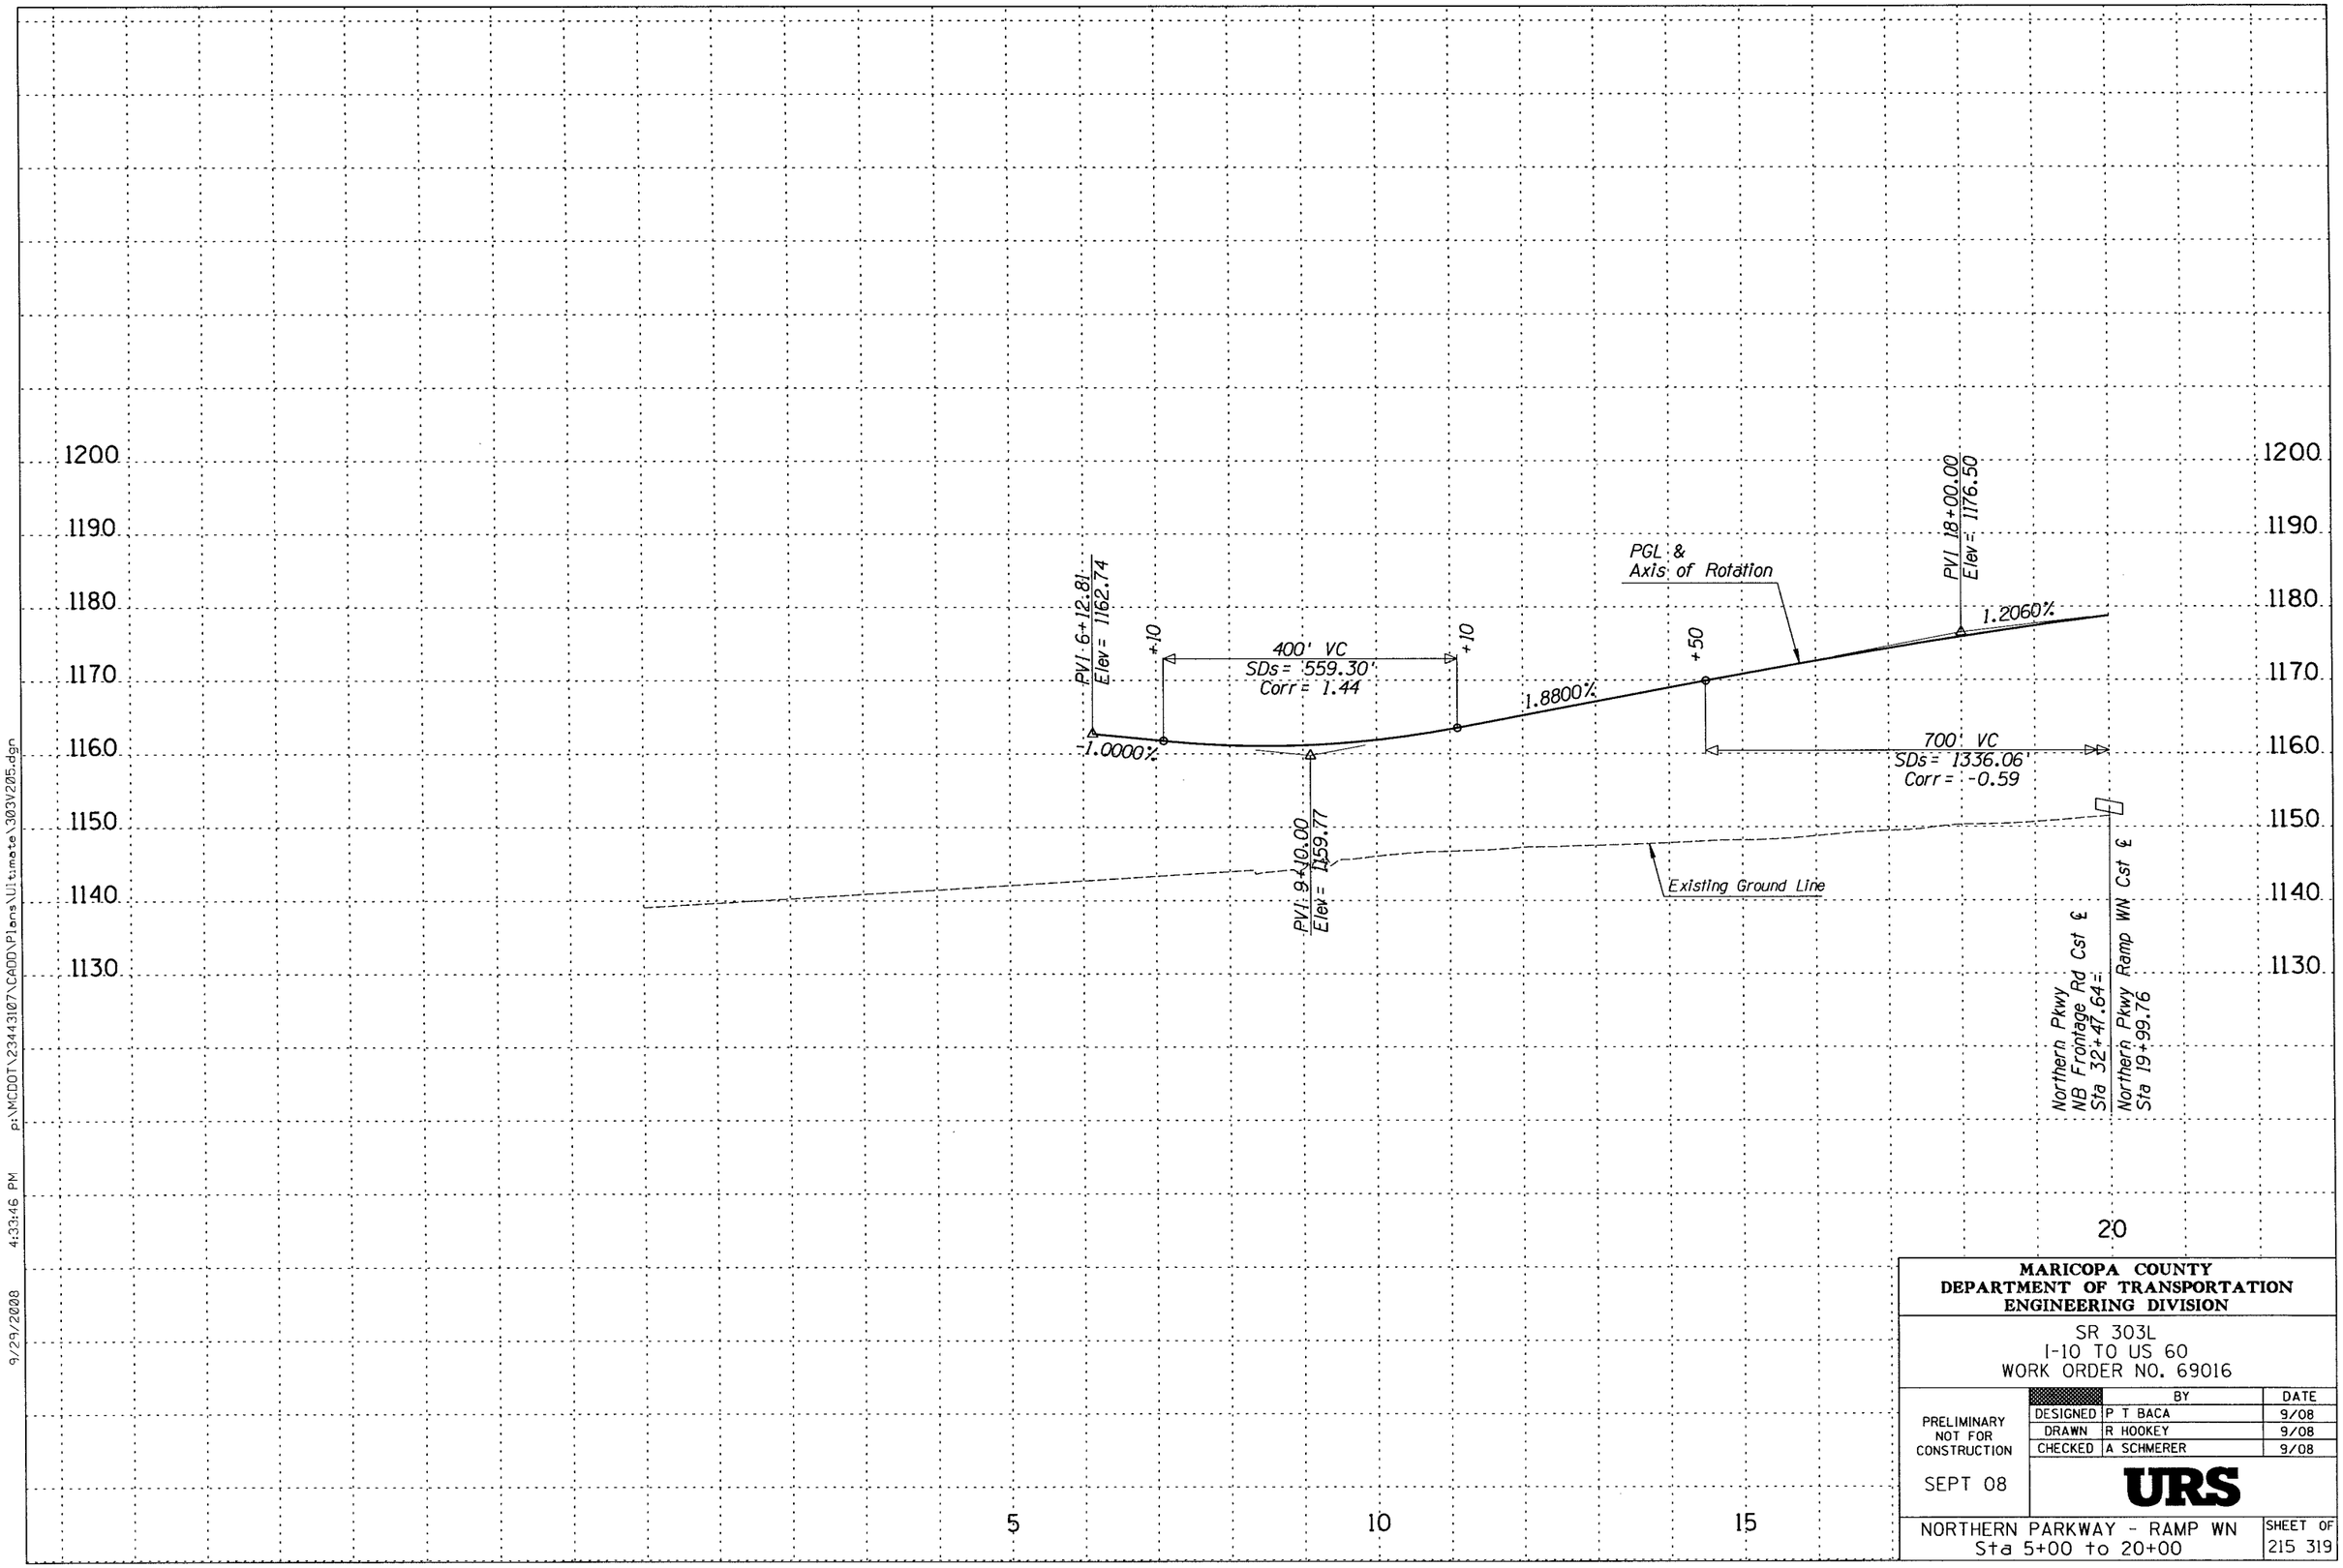

MARICOPA COUNTY
DEPARTMENT OF TRANSPORTATION
ENGINEERING DIVISION

SR 303L
I-10 TO US 60
WORK ORDER NO. 69016

PRELIMINARY
NOT FOR
CONSTRUCTION

SEPT 08

	BY	DATE
DESIGNED	P T BACA	9/08
DRAWN	R HOOKEY	9/08
CHECKED	A SCHMERER	9/08

URS

NORTHERN PARKWAY - RAMP WN
Sta 5+00 to 20+00

SHEET OF
215 319

9/29/2008 4:33:46 PM p:\MCDOT\23443107\CADD\Plans\Ultimate\303V205.dgn

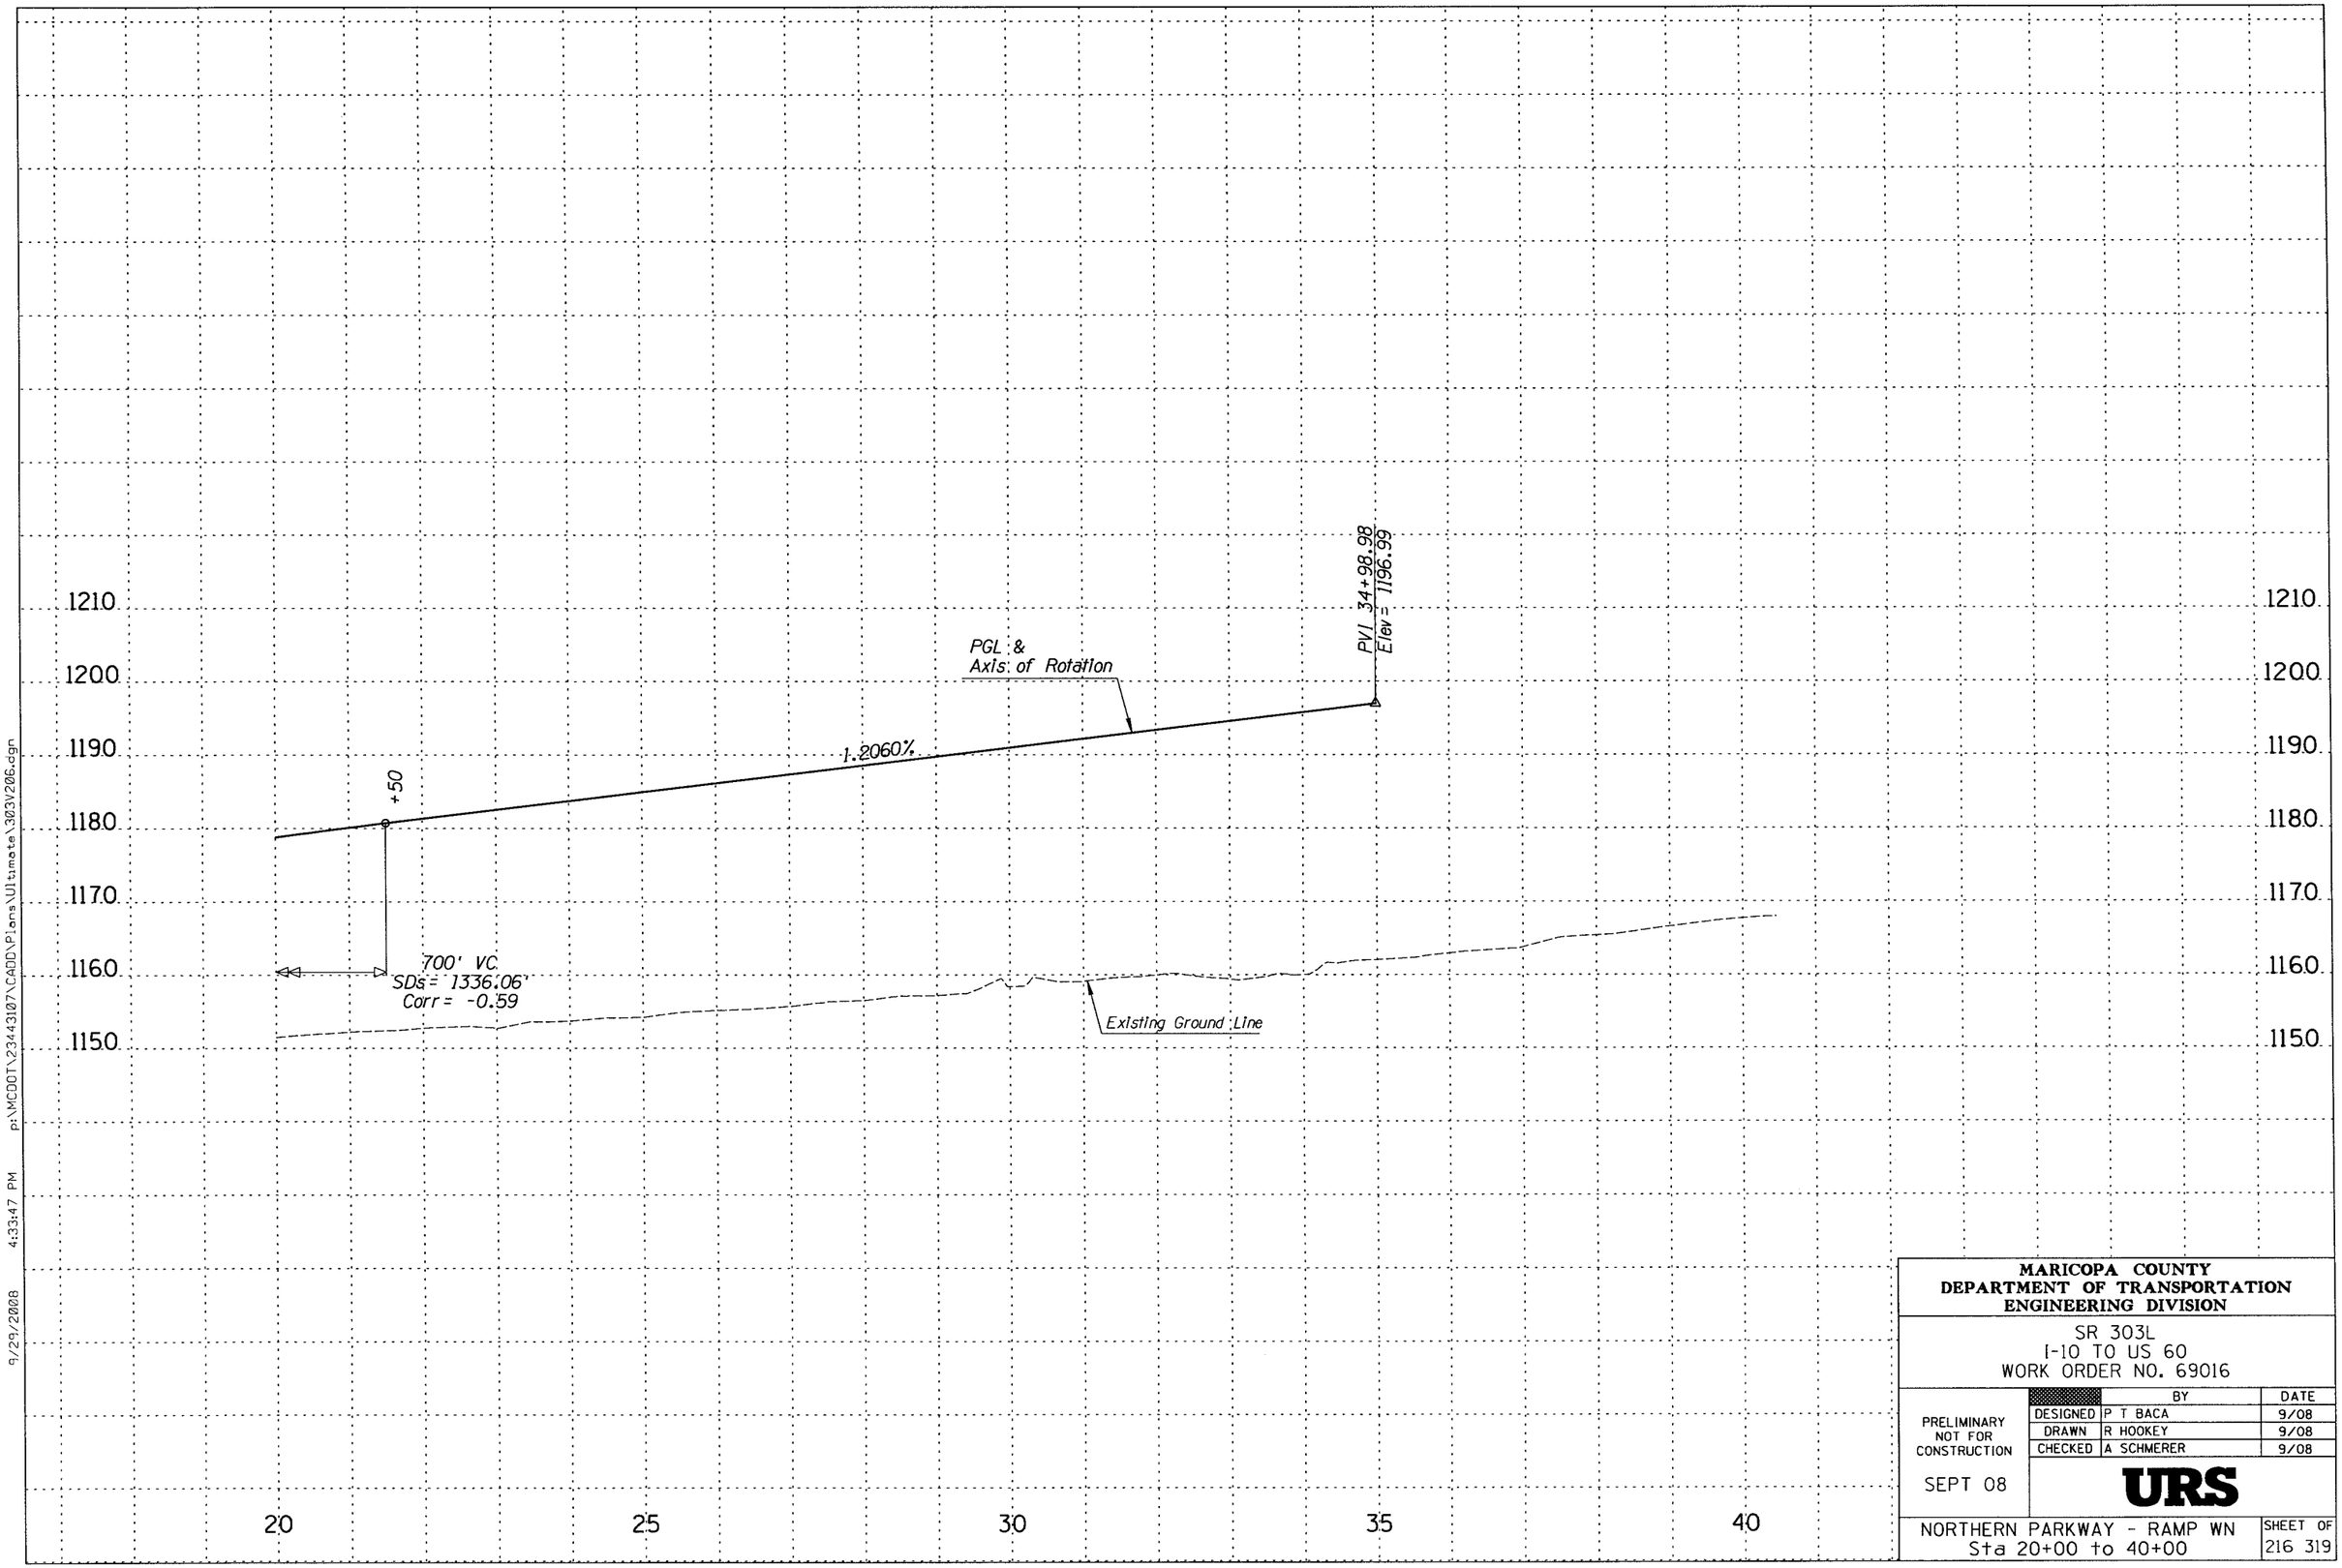

MARICOPA COUNTY
DEPARTMENT OF TRANSPORTATION
ENGINEERING DIVISION

SR 303L
I-10 TO US 60
WORK ORDER NO. 69016

	BY	DATE
DESIGNED	P T BACA	9/08
DRAWN	R HOOKEY	9/08
CHECKED	A SCHMERER	9/08

PRELIMINARY
NOT FOR
CONSTRUCTION

SEPT 08

URS

NORTHERN PARKWAY - RAMP WN
Sta 20+00 to 40+00

SHEET OF
216 319

9/29/2008 4:33:47 PM p:\MCDOT\2344307\CADD\Plans\Ultimate\303V206.dgn

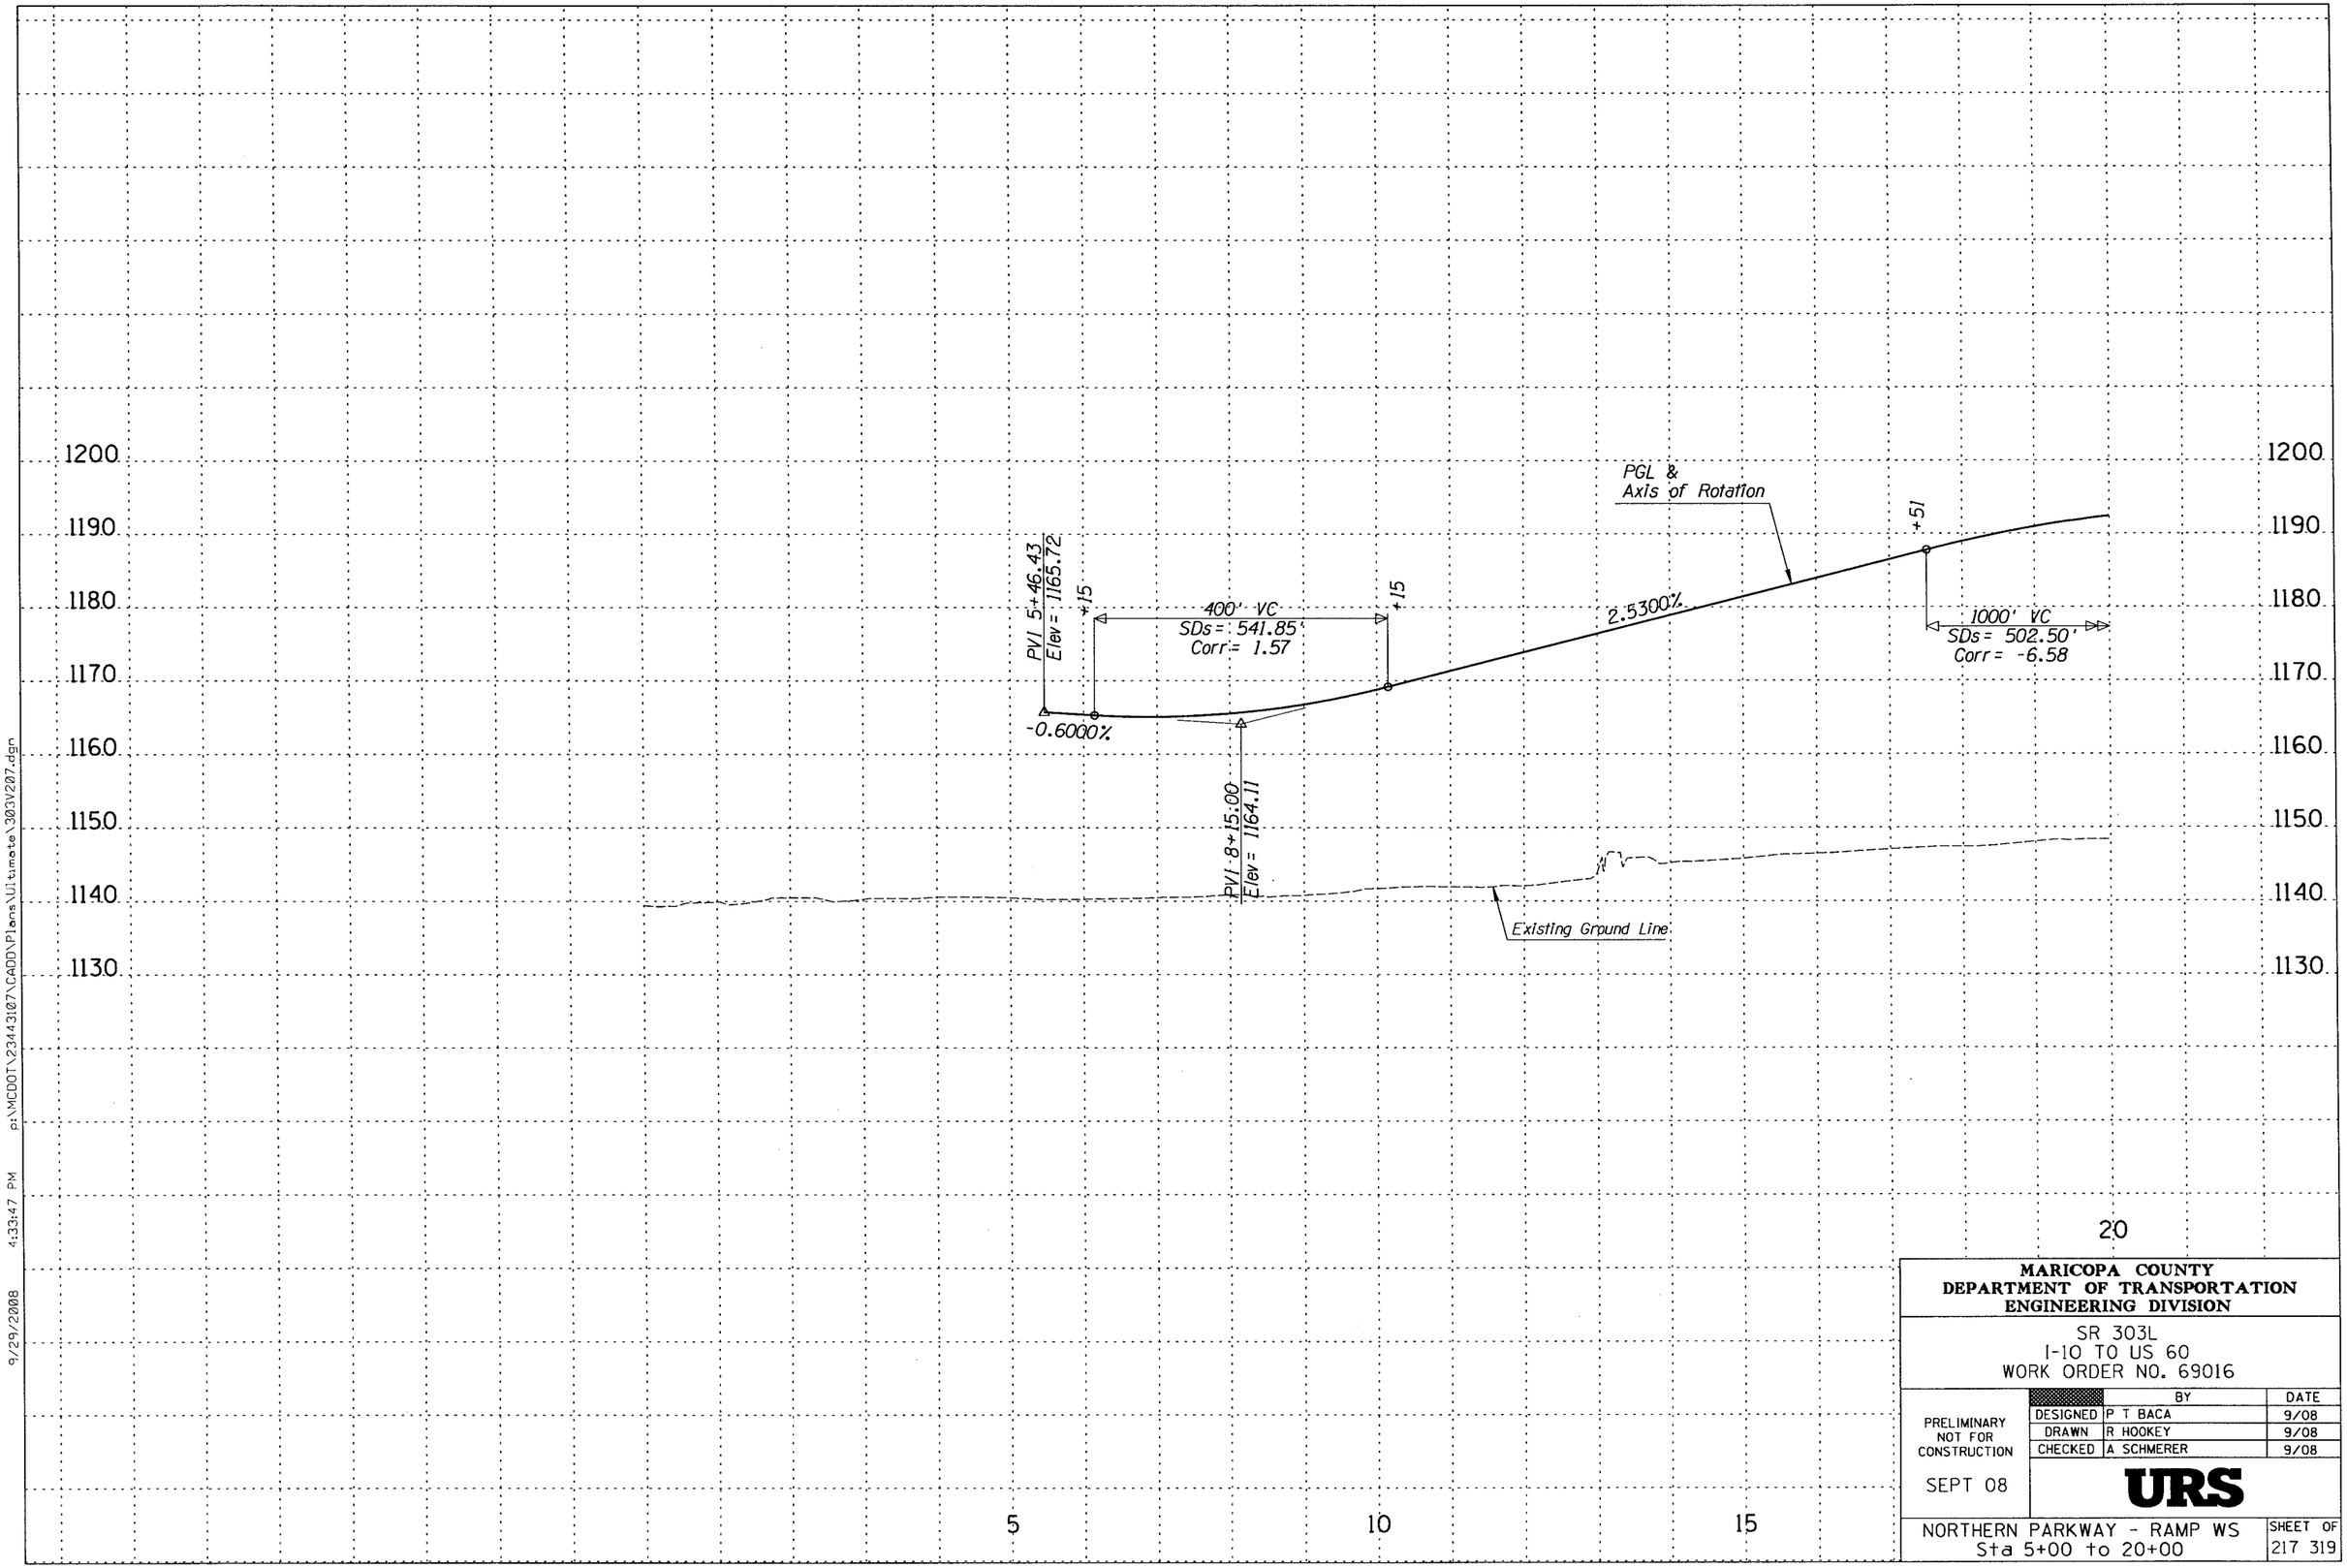

MARICOPA COUNTY
DEPARTMENT OF TRANSPORTATION
ENGINEERING DIVISION

SR 303L
I-10 TO US 60
WORK ORDER NO. 69016

	BY	DATE
DESIGNED	P T BACA	9/08
DRAWN	R HOOKEY	9/08
CHECKED	A SCHMERER	9/08

PRELIMINARY
NOT FOR
CONSTRUCTION

SEPT 08

URS

NORTHERN PARKWAY - RAMP WS
Sta 5+00 to 20+00

SHEET OF
217 319

9/29/2008 4:33:47 PM p:\MCDOT\23443107\CADD\Plans\Ultimate\303V207.dgn

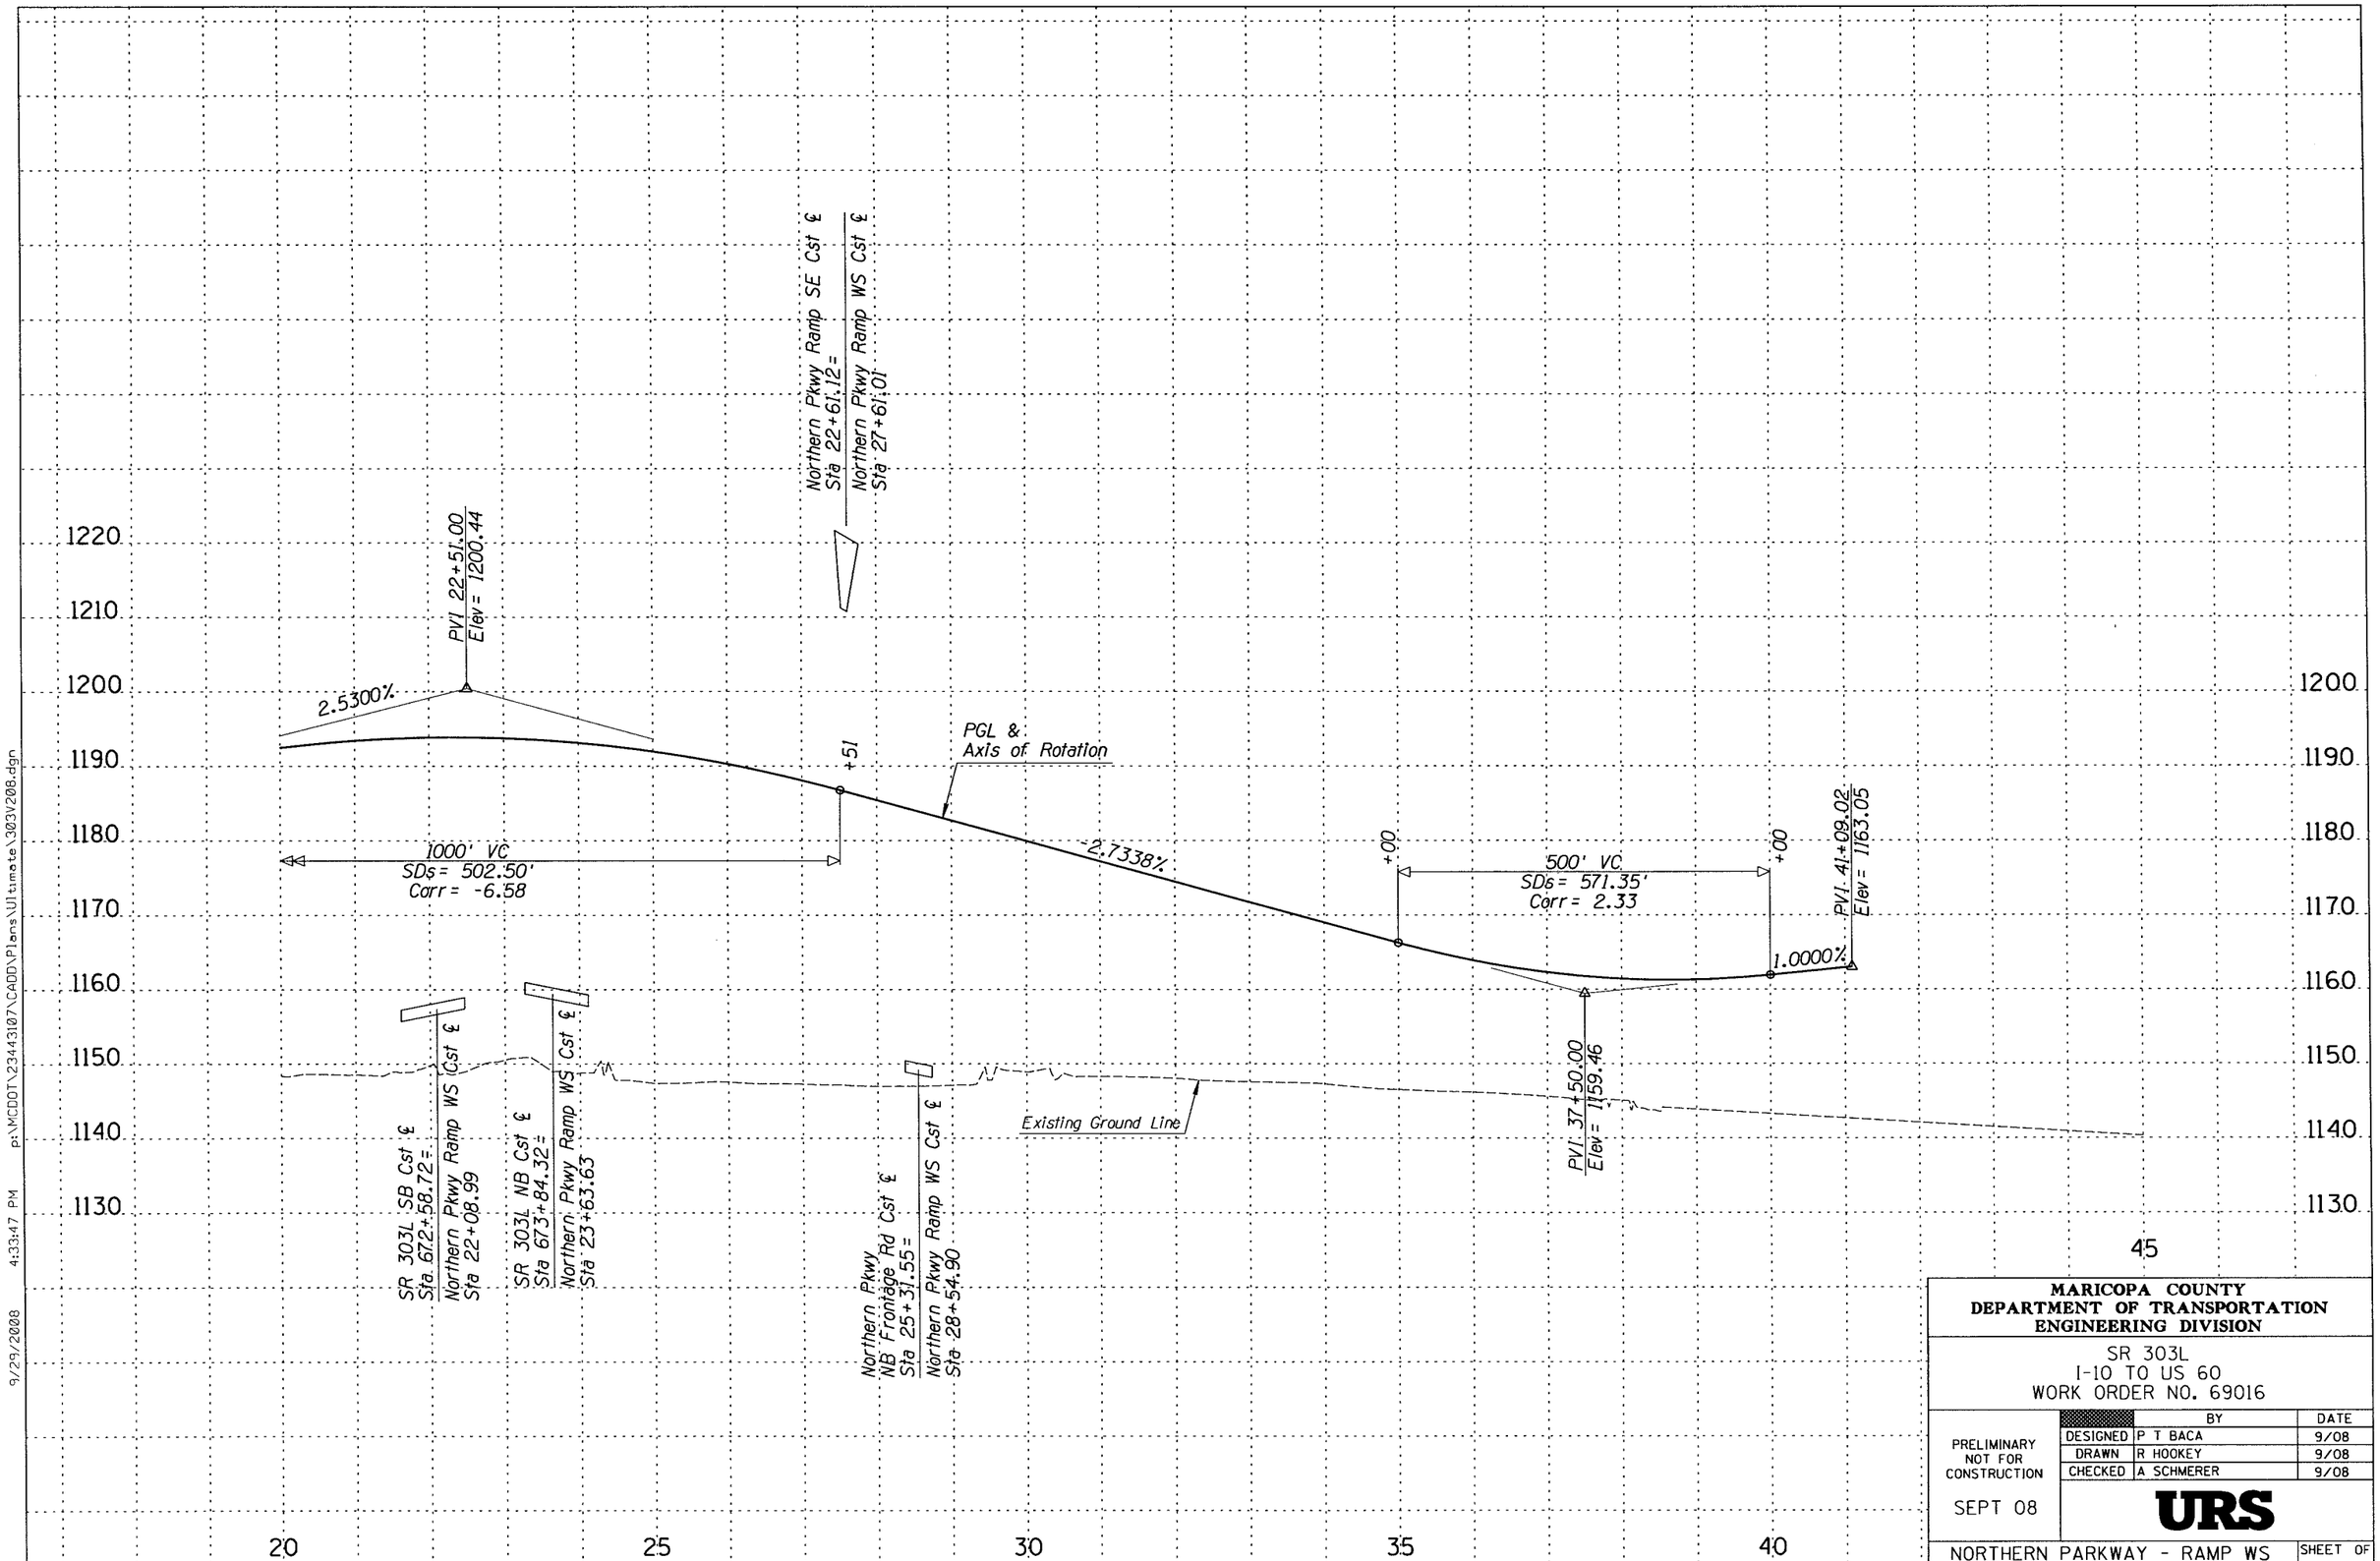

9/29/2008 4:33:47 PM p:\MCDOT\2344310\CADD\Plans\Ultimate\303V208.dgn

MARICOPA COUNTY
DEPARTMENT OF TRANSPORTATION
ENGINEERING DIVISION

SR 303L
I-10 TO US 60
WORK ORDER NO. 69016

		BY	DATE
PRELIMINARY NOT FOR CONSTRUCTION	DESIGNED	P T BACA	9/08
	DRAWN	R HOOKEY	9/08
	CHECKED	A SCHMERER	9/08

SEPT 08

URS

NORTHERN PARKWAY - RAMP WS
Sta 20+00 to 45+00

SHEET OF
218 319

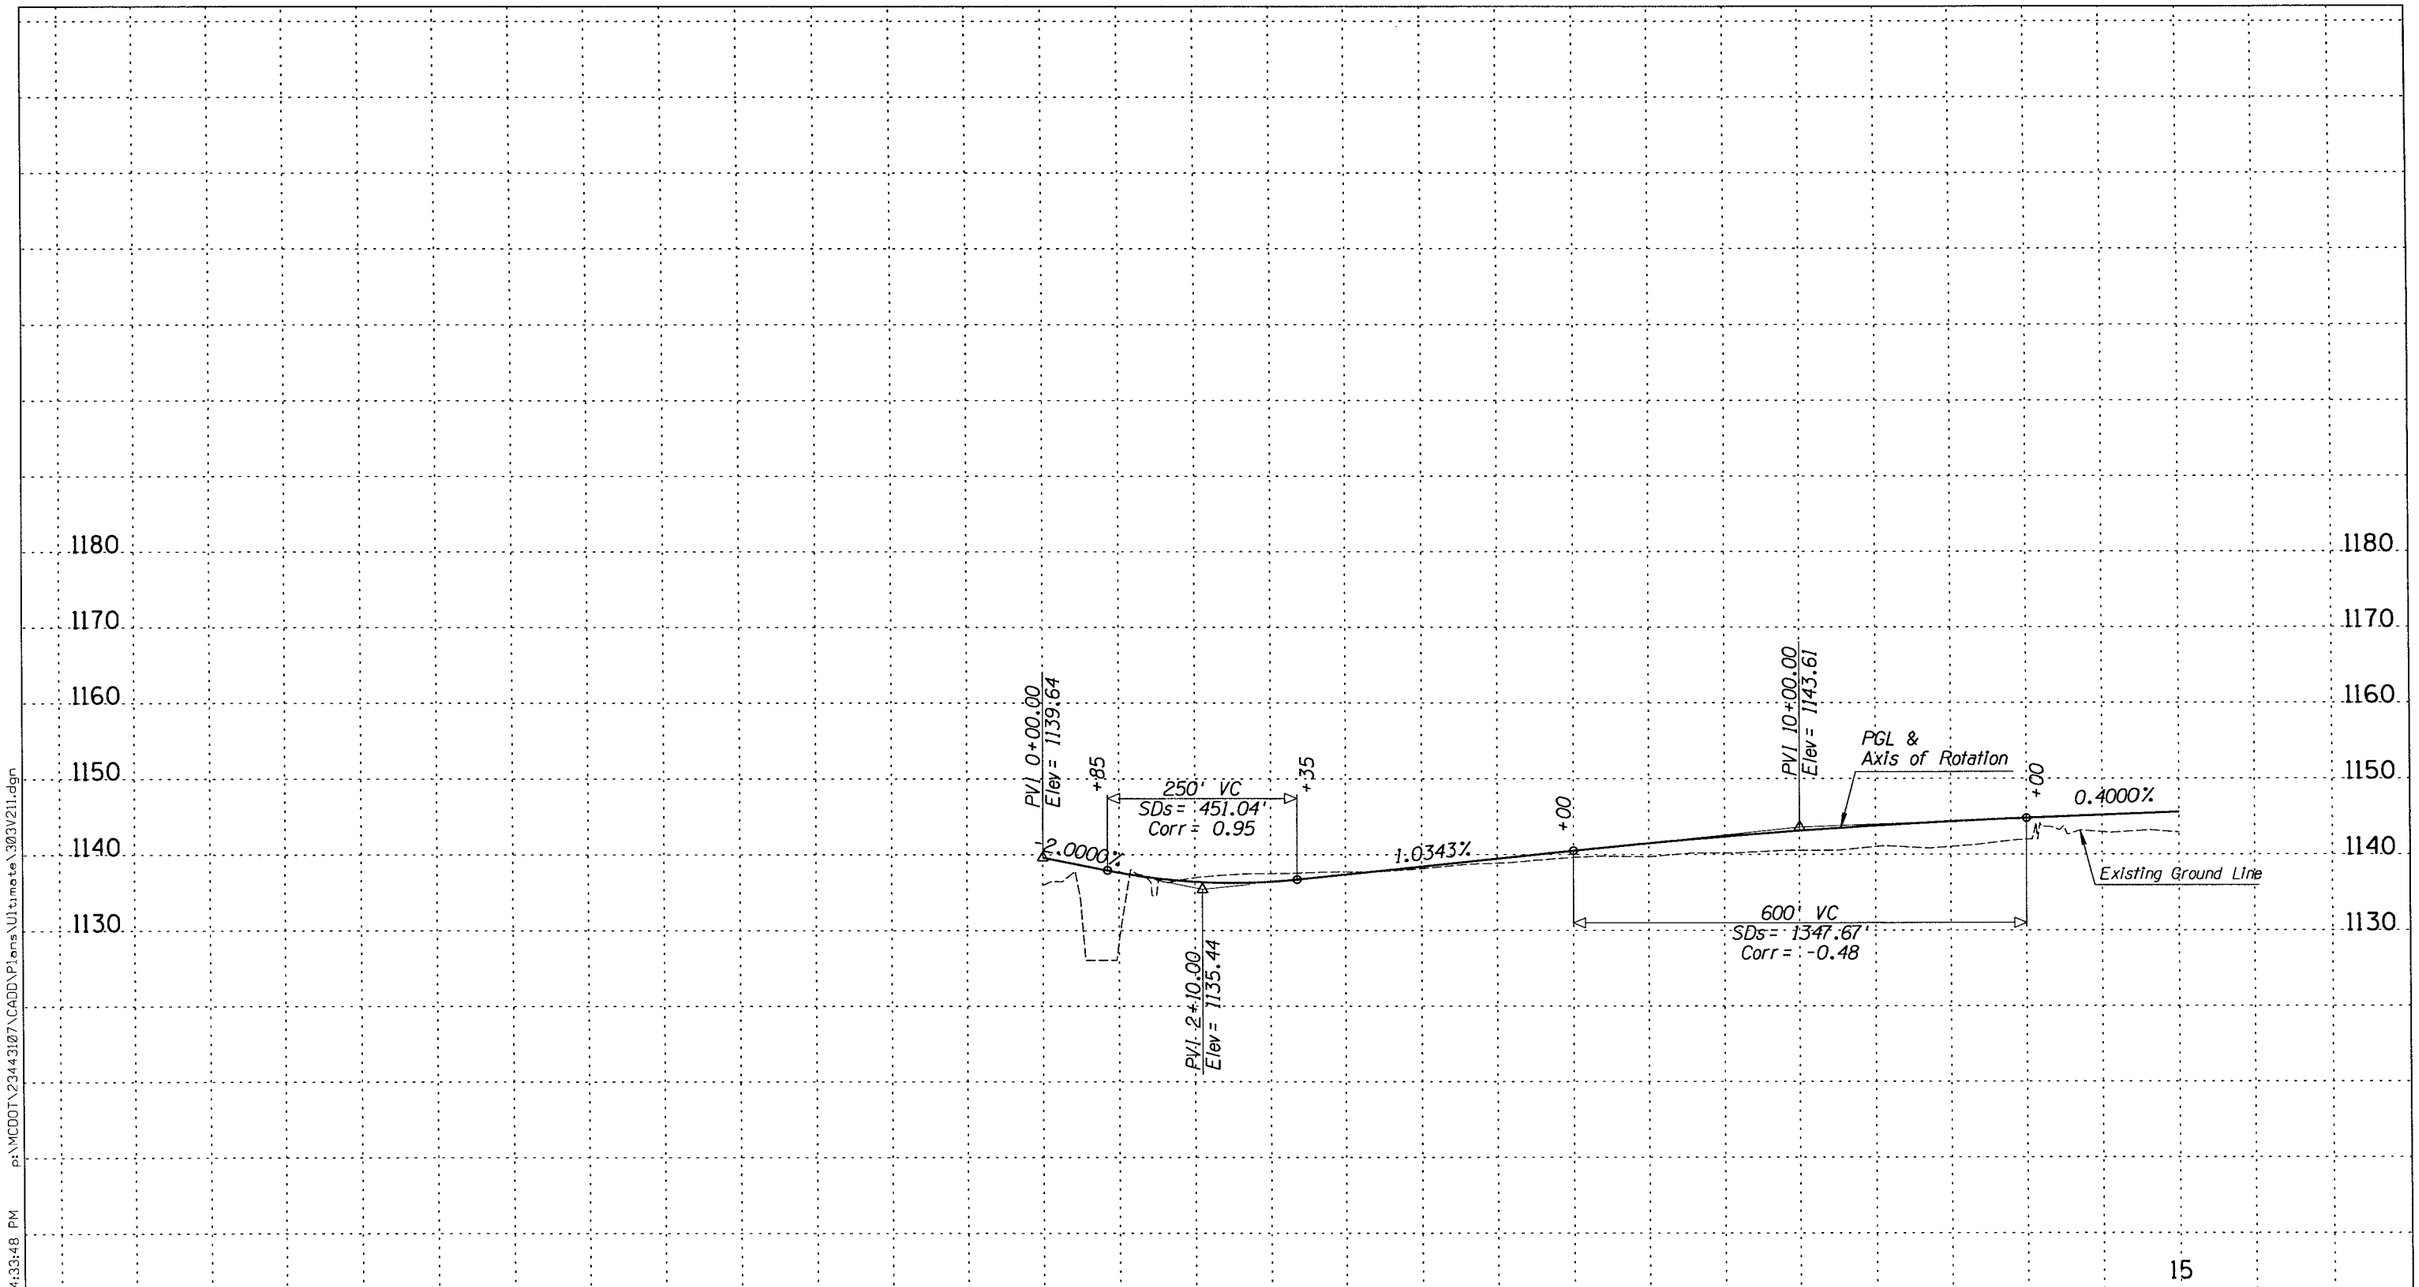

MARICOPA COUNTY
DEPARTMENT OF TRANSPORTATION
ENGINEERING DIVISION

SR 303L
I-10 TO US 60
WORK ORDER NO. 69016

		BY	DATE
PRELIMINARY NOT FOR CONSTRUCTION	DESIGNED	R HOOKEY	9/08
	DRAWN	R HOOKEY	9/08
	CHECKED	A SCHMERER	9/08

SEPT 08

URS

NORTHERN PKWY - NB FRONTAGE RD
Sta 0+00 to 15+00

SHEET OF 219 319

9/29/2008 4:33:48 PM p:\MCDOT\23443107\CADD\Plans\Ultimate\303V211.dgn

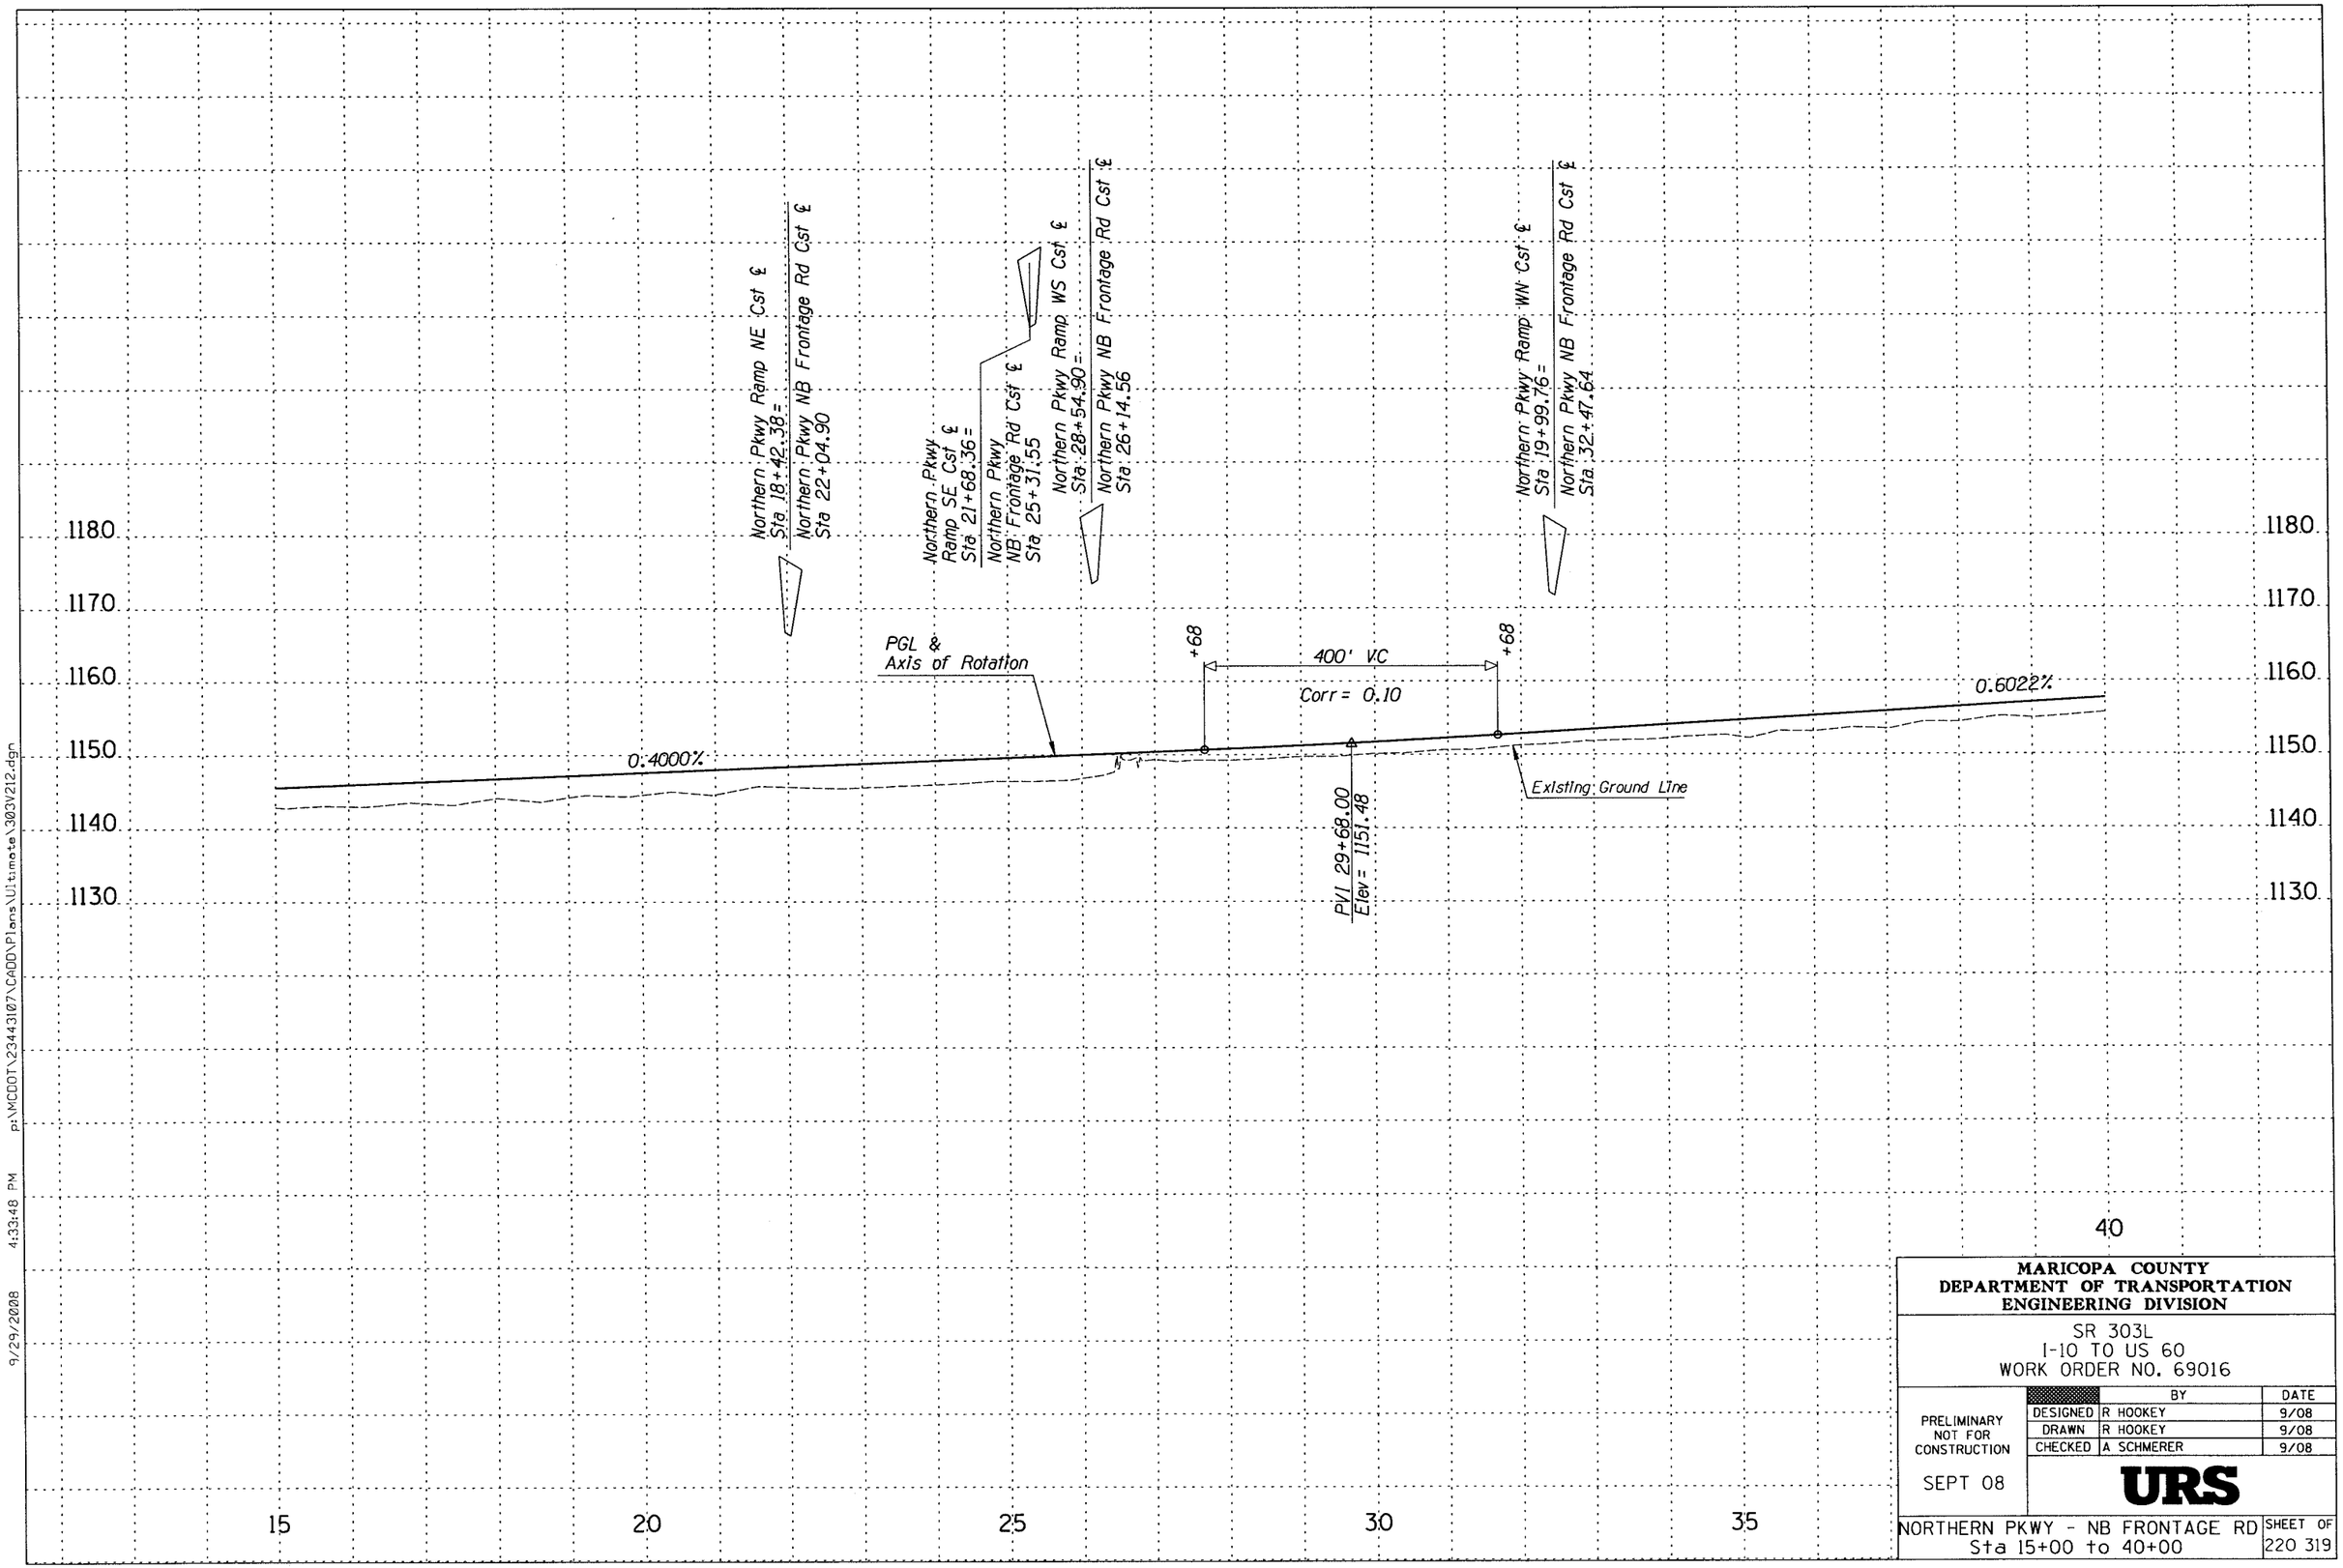

MARICOPA COUNTY
DEPARTMENT OF TRANSPORTATION
ENGINEERING DIVISION

SR 303L
I-10 TO US 60
WORK ORDER NO. 69016

		BY	DATE
PRELIMINARY NOT FOR CONSTRUCTION	DESIGNED	R HOOKEY	9/08
	DRAWN	R HOOKEY	9/08
	CHECKED	A SCHMERER	9/08

SEPT 08

URS

NORTHERN PKWY - NB FRONTAGE RD
Sta 15+00 to 40+00

SHEET OF
220 319

9/29/2008 4:33:48 PM p:\MCDOT\23443107\CADD\Plans\Ultimate\303V212.dgn

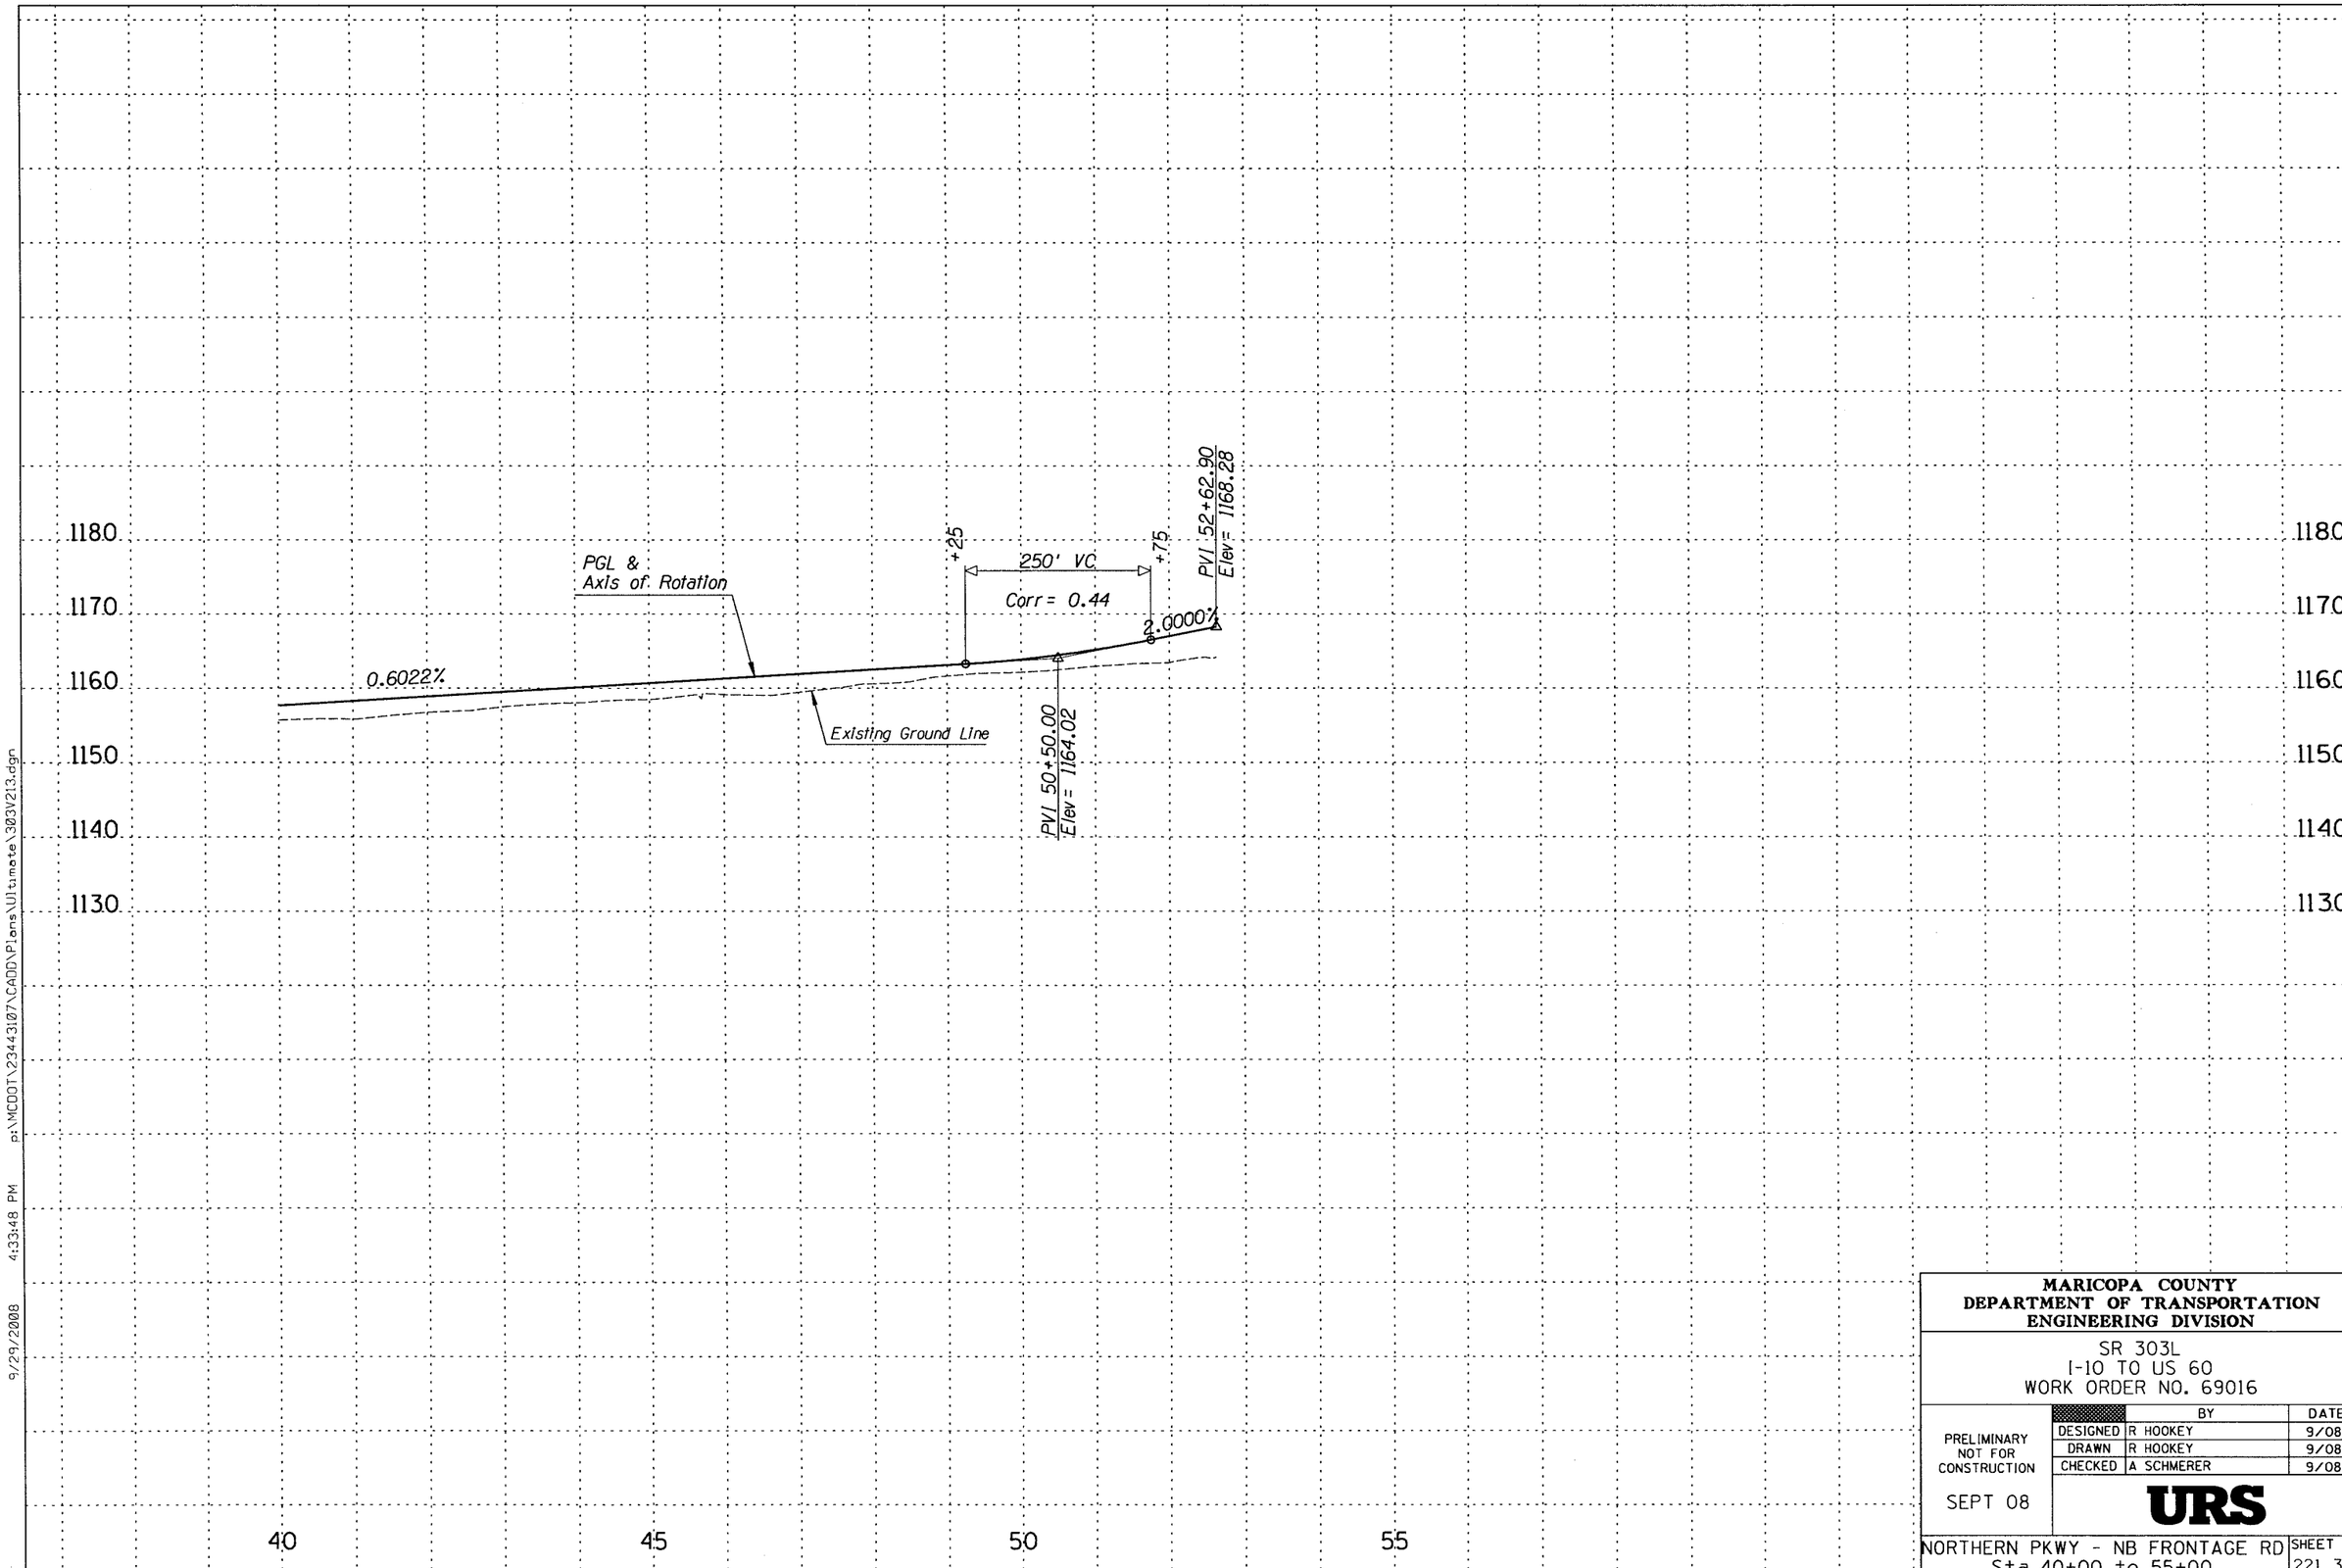

MARICOPA COUNTY
DEPARTMENT OF TRANSPORTATION
ENGINEERING DIVISION

SR 303L
I-10 TO US 60
WORK ORDER NO. 69016

PRELIMINARY
NOT FOR
CONSTRUCTION

SEPT 08

	BY	DATE
DESIGNED	R HOOKEY	9/08
DRAWN	R HOOKEY	9/08
CHECKED	A SCHMERER	9/08

URS

NORTHERN PKWY - NB FRONTAGE RD
Sta 40+00 to 55+00

SHEET OF
221 319

9/29/2008 4:33:48 PM p:\MCDOT\23443107\CADD\Plans\Ultimate\303V213.dgn

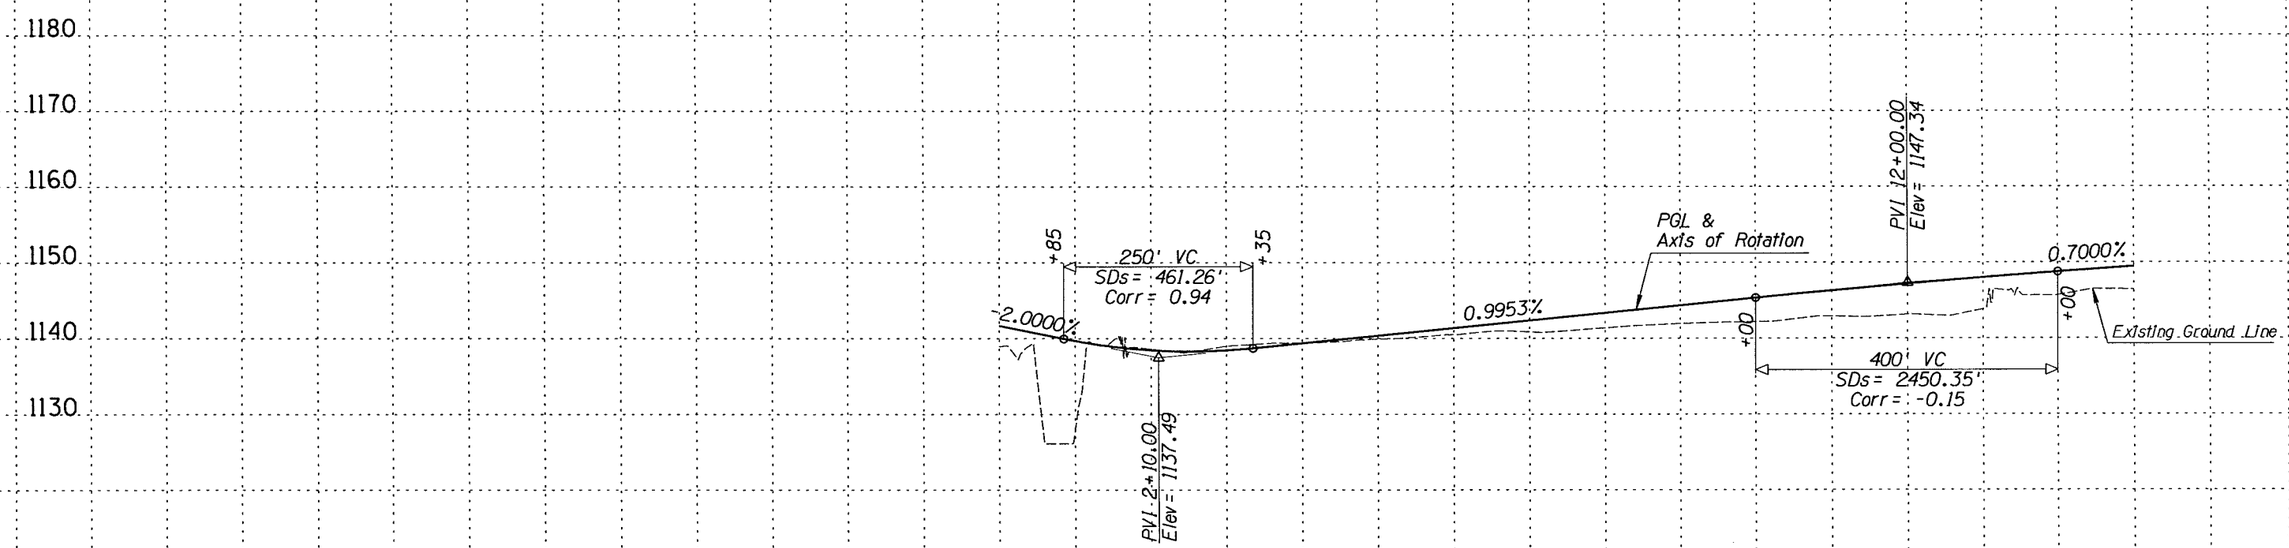

MARICOPA COUNTY
DEPARTMENT OF TRANSPORTATION
ENGINEERING DIVISION

SR 303L
I-10 TO US 60
WORK ORDER NO. 69016

		BY	DATE
PRELIMINARY NOT FOR CONSTRUCTION	DESIGNED	R HOOKEY	9/08
	DRAWN	R HOOKEY	9/08
	CHECKED	A SCHMERER	9/08
SEPT 08		URS	

NORTHERN PKWY - SB FRONTAGE RD
Sta 0+00 to 15+00

SHEET OF 222 319

9/29/2008 4:33:49 PM p:\MCDOT\23443107\CADD\Plans\Ultimate\303V214.dgn

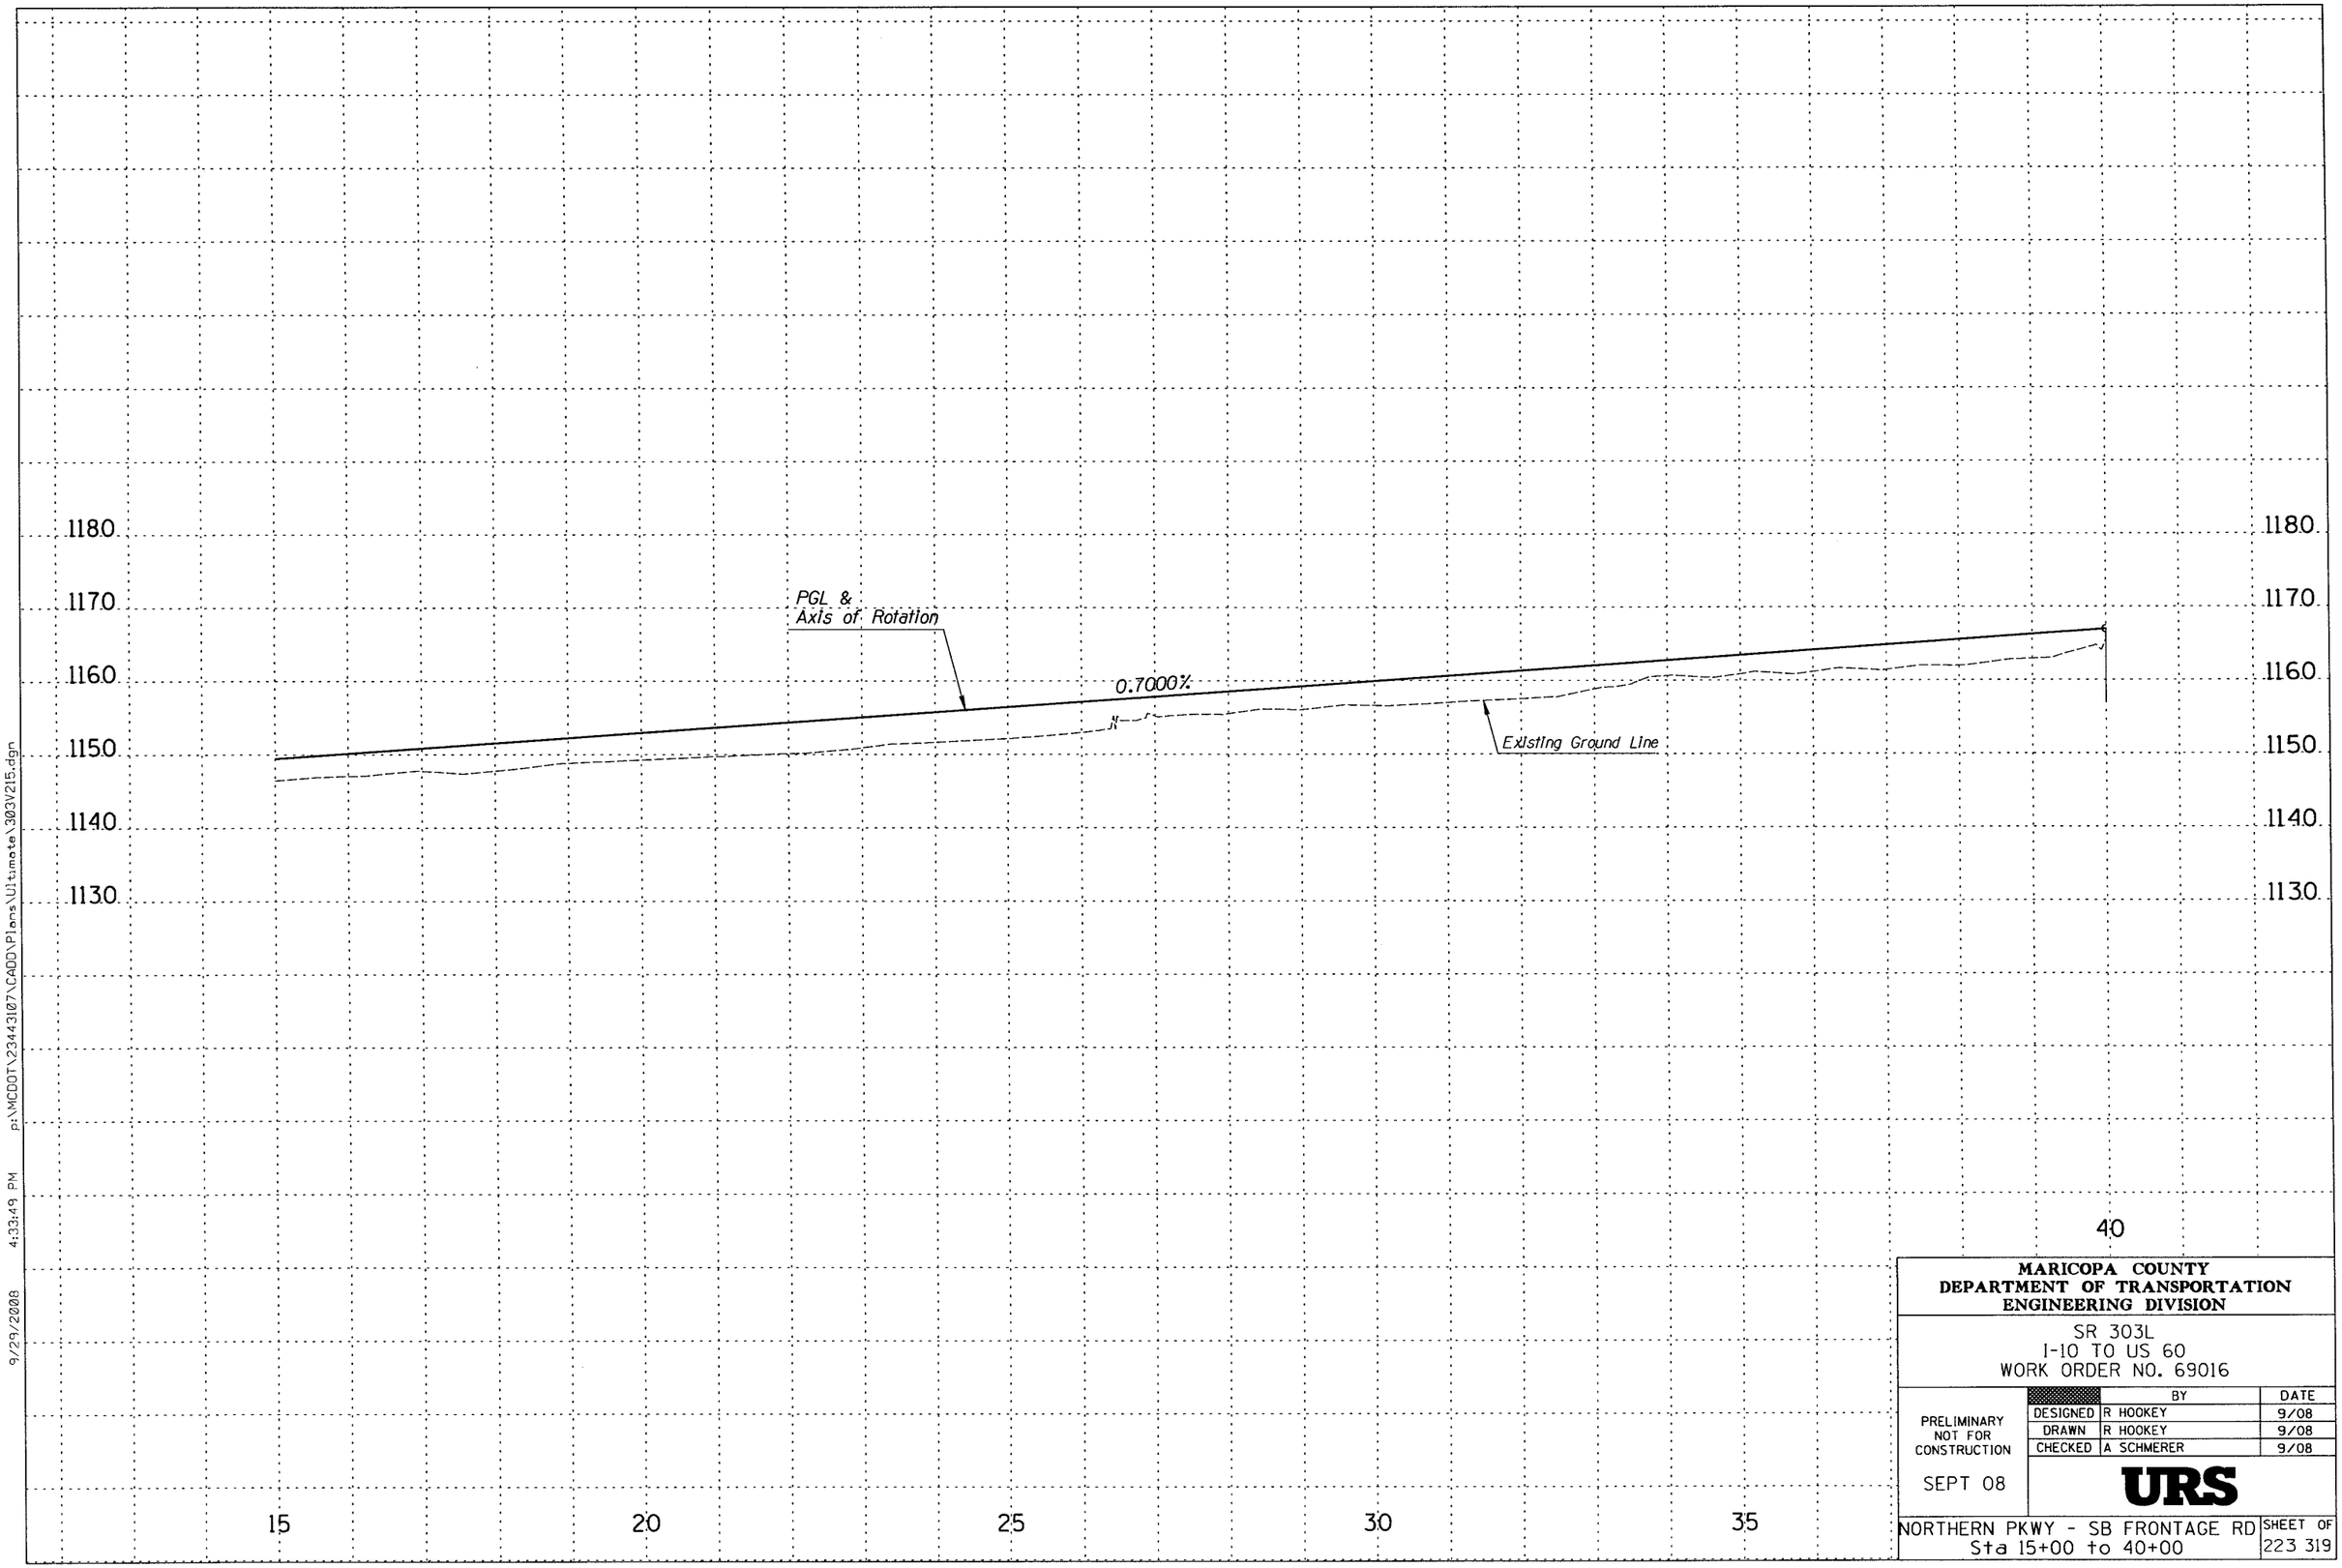

MARICOPA COUNTY
DEPARTMENT OF TRANSPORTATION
ENGINEERING DIVISION

SR 303L
I-10 TO US 60
WORK ORDER NO. 69016

	BY	DATE
DESIGNED	R HOOKEY	9/08
DRAWN	R HOOKEY	9/08
CHECKED	A SCHMERER	9/08

PRELIMINARY
NOT FOR
CONSTRUCTION

SEPT 08

URS

NORTHERN PKWY - SB FRONTAGE RD
Sta 15+00 to 40+00

SHEET OF
223 319

9/29/2008 4:33:49 PM p:\MCDOT\23443107\CADD\Plans\Ultimate\303V215.dgn

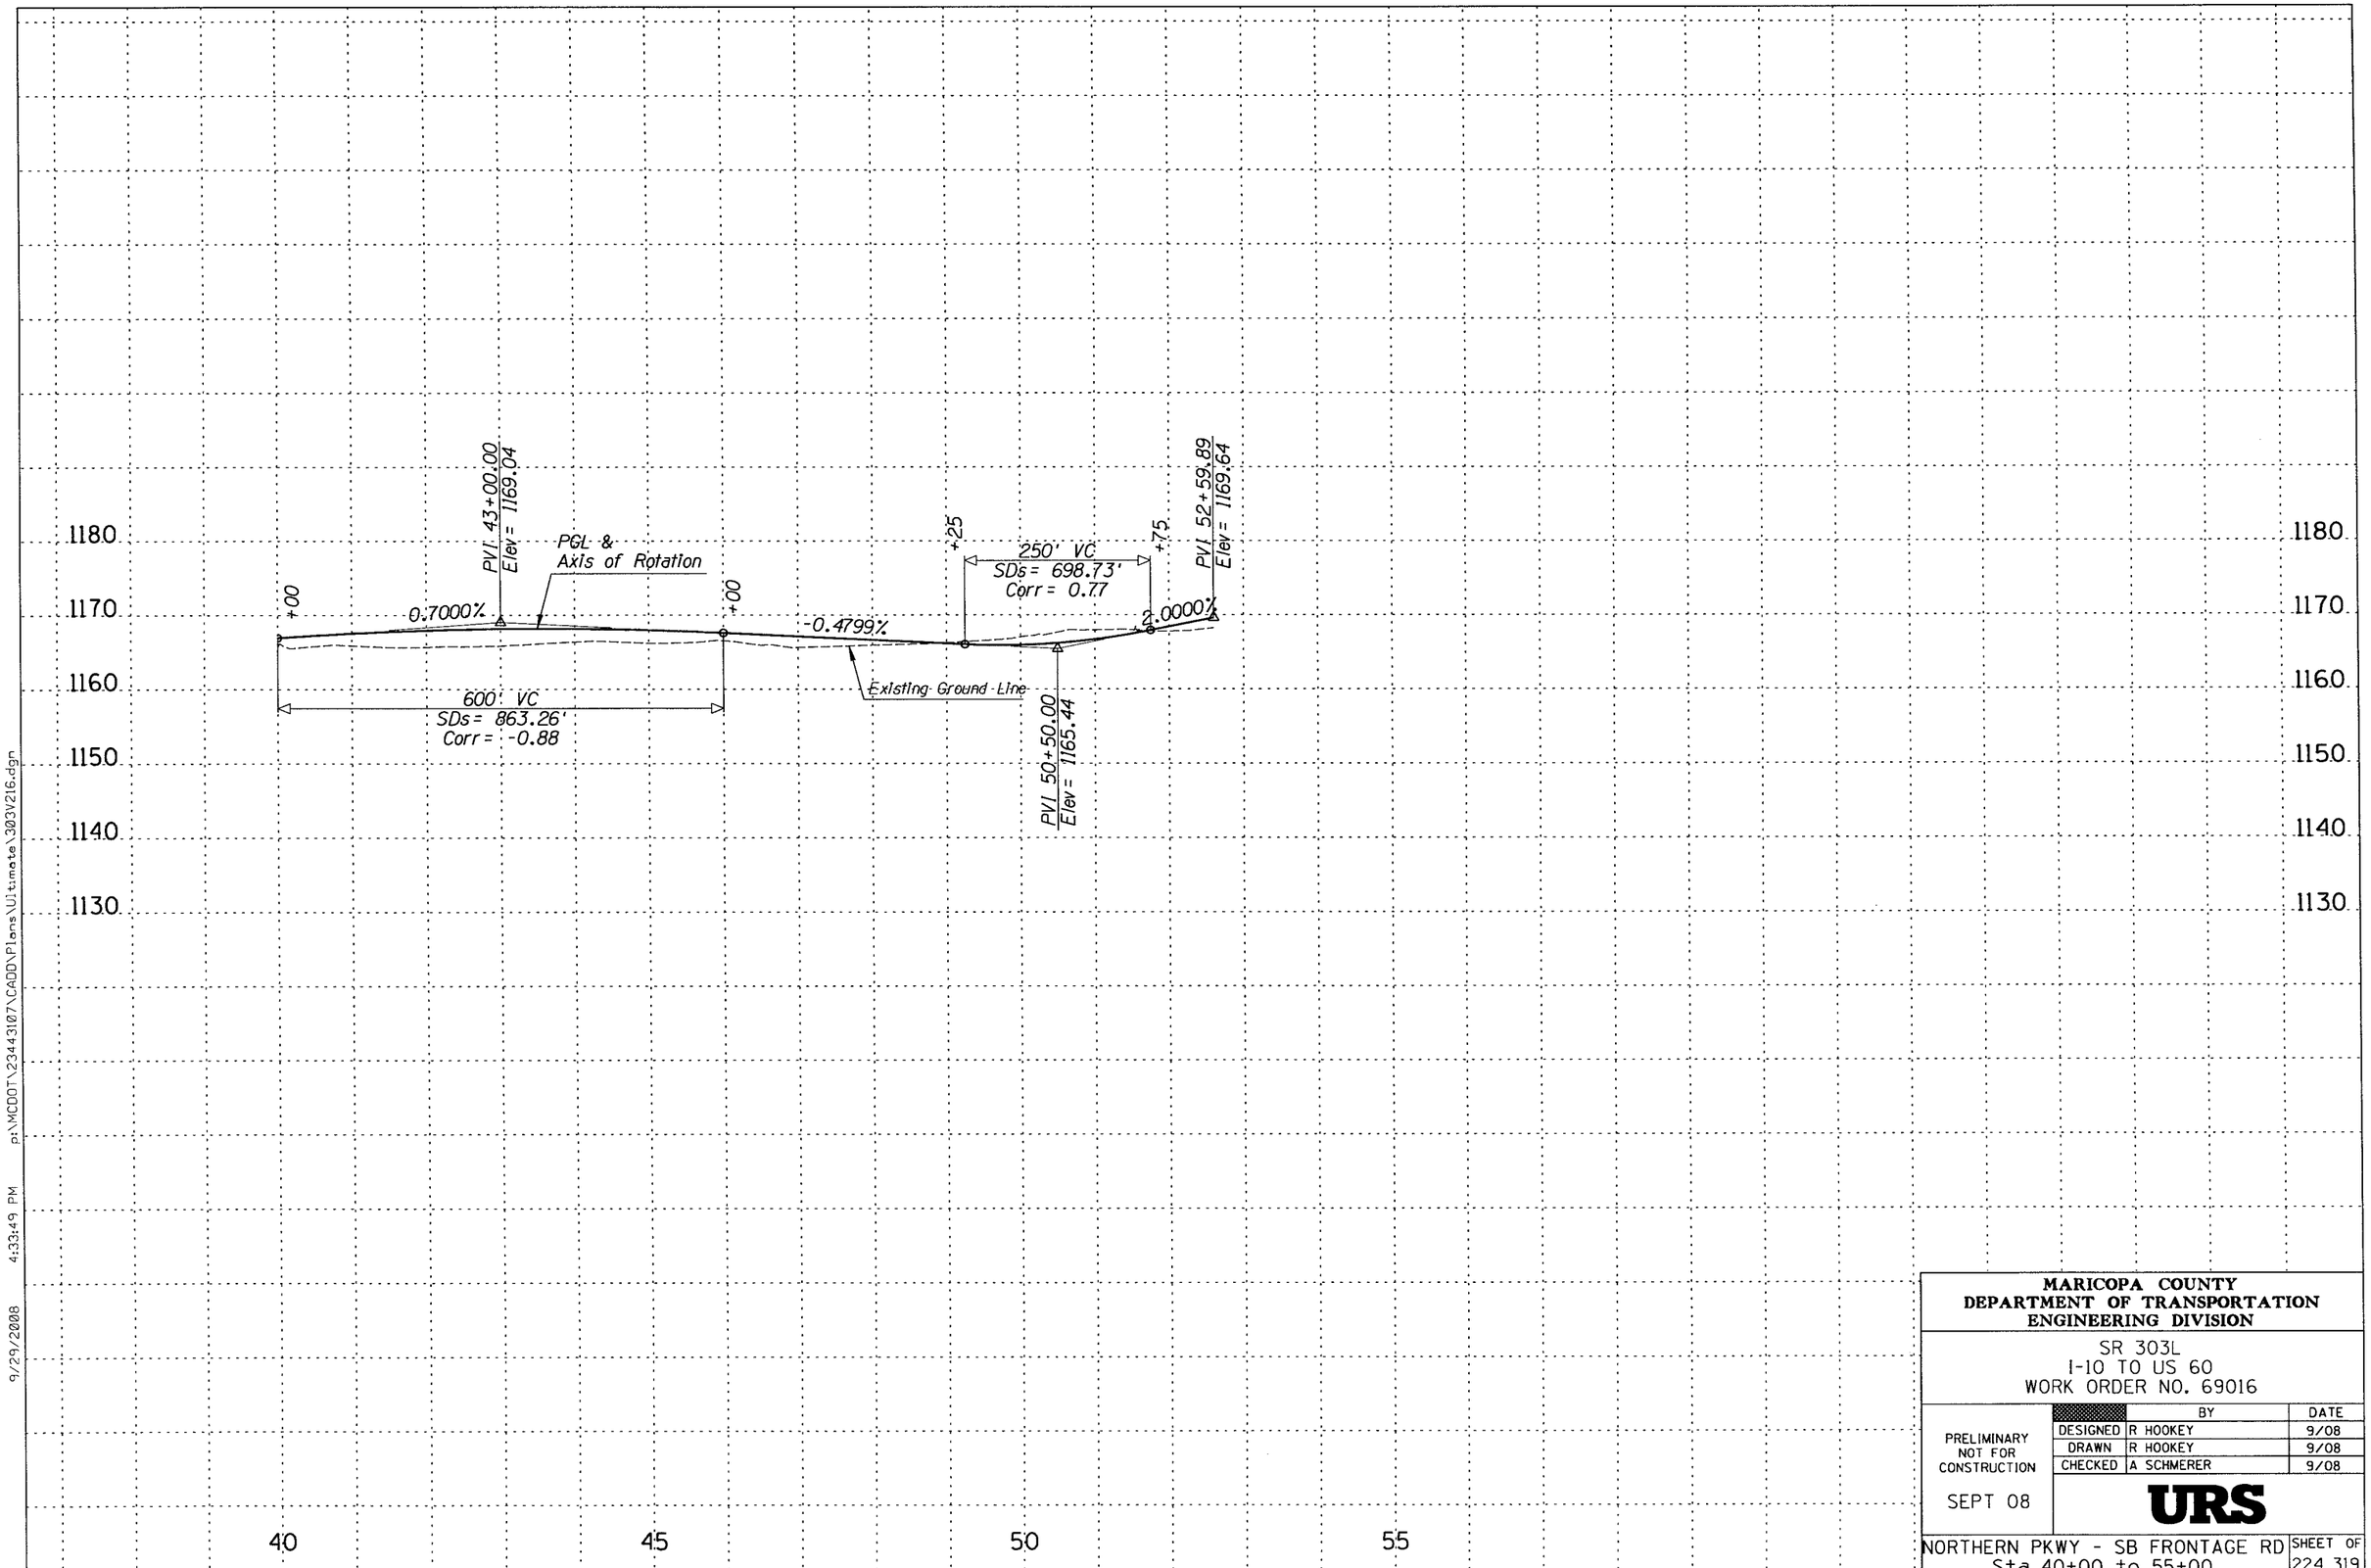

MARICOPA COUNTY
DEPARTMENT OF TRANSPORTATION
ENGINEERING DIVISION

SR 303L
I-10 TO US 60
WORK ORDER NO. 69016

PRELIMINARY
NOT FOR
CONSTRUCTION

SEPT 08

	BY	DATE
DESIGNED	R HOOKEY	9/08
DRAWN	R HOOKEY	9/08
CHECKED	A SCHMERER	9/08

URS

NORTHERN PKWY - SB FRONTAGE RD
Sta 40+00 to 55+00

SHEET OF
224 319

9/29/2008 4:33:49 PM p:\MCDOT\23443107\CADD\Plans\Ultimate\303V216.dgn

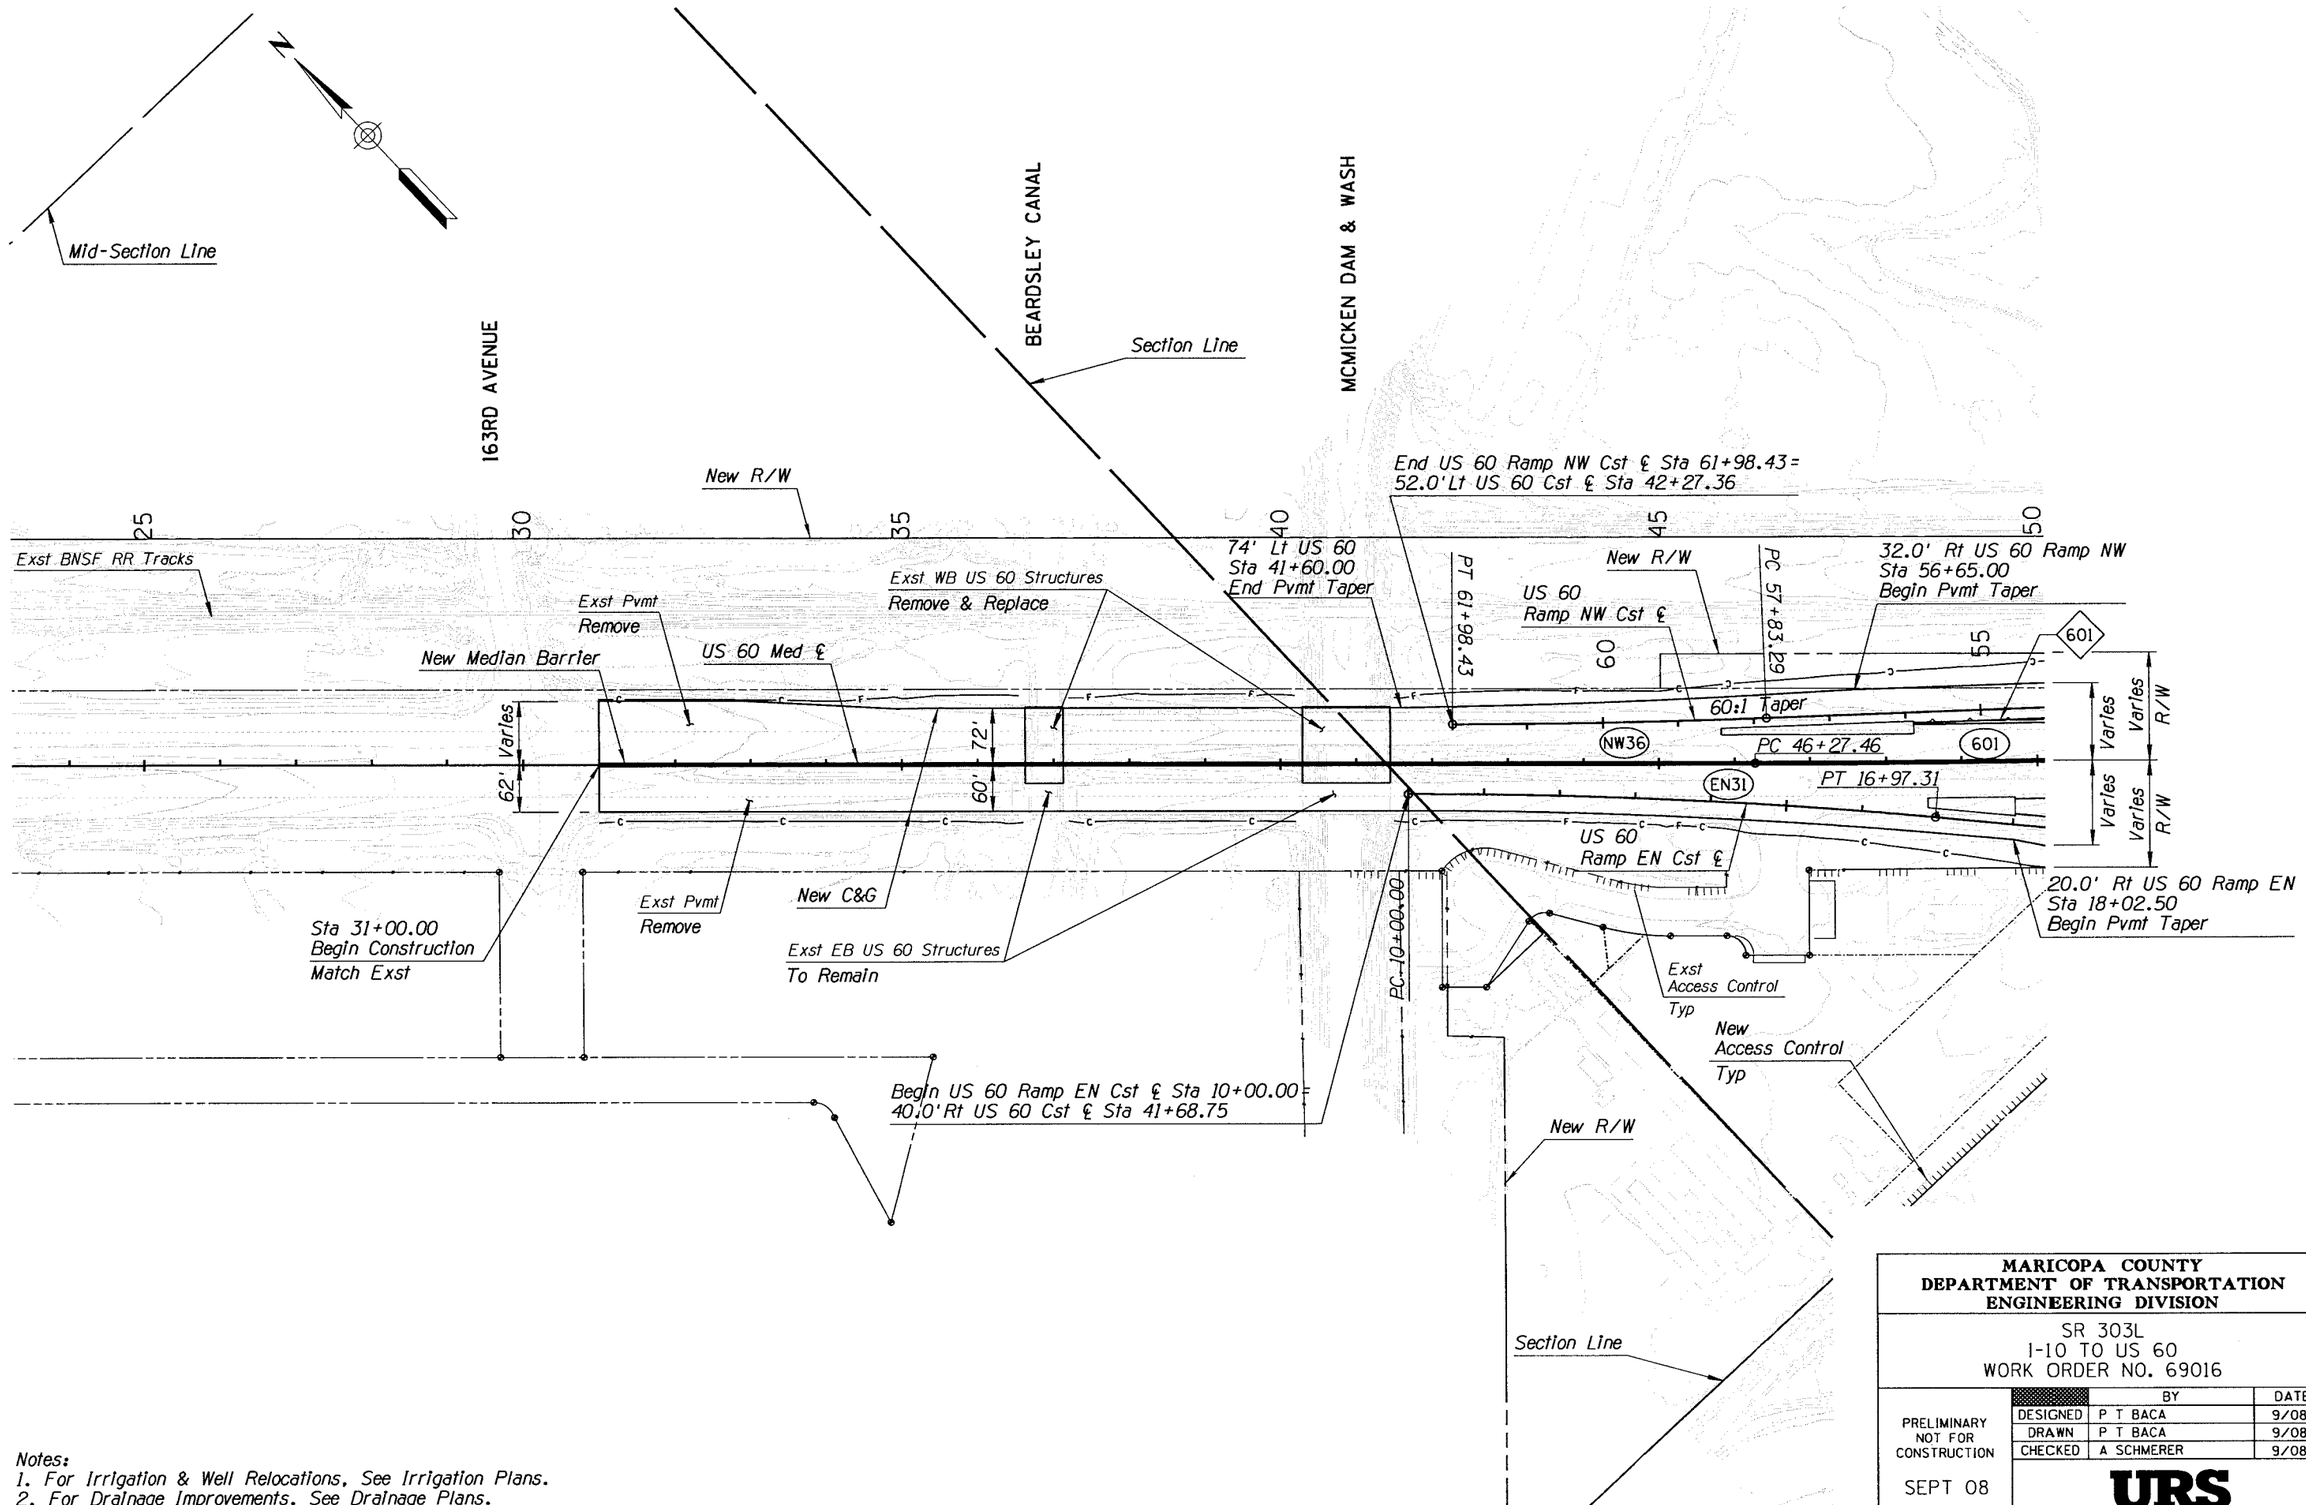

Notes:
1. For Irrigation & Well Relocations, See Irrigation Plans.
2. For Drainage Improvements, See Drainage Plans.
3. For Structures, See Structure Plan Sheets.

MARICOPA COUNTY
DEPARTMENT OF TRANSPORTATION
ENGINEERING DIVISION

SR 303L
I-10 TO US 60
WORK ORDER NO. 69016

		BY	DATE
PRELIMINARY NOT FOR CONSTRUCTION	DESIGNED	P T BACA	9/08
	DRAWN	P T BACA	9/08
	CHECKED	A SCHMERER	9/08

SEPT 08

URS

PLAN SHEET-US 60
Sta 31+00 to 50+00

SHEET OF
225 319

9/29/2008 4:33:52 PM p:\MCDOT\2344310\CADD\Plans\Ultimate\303P51.dgn

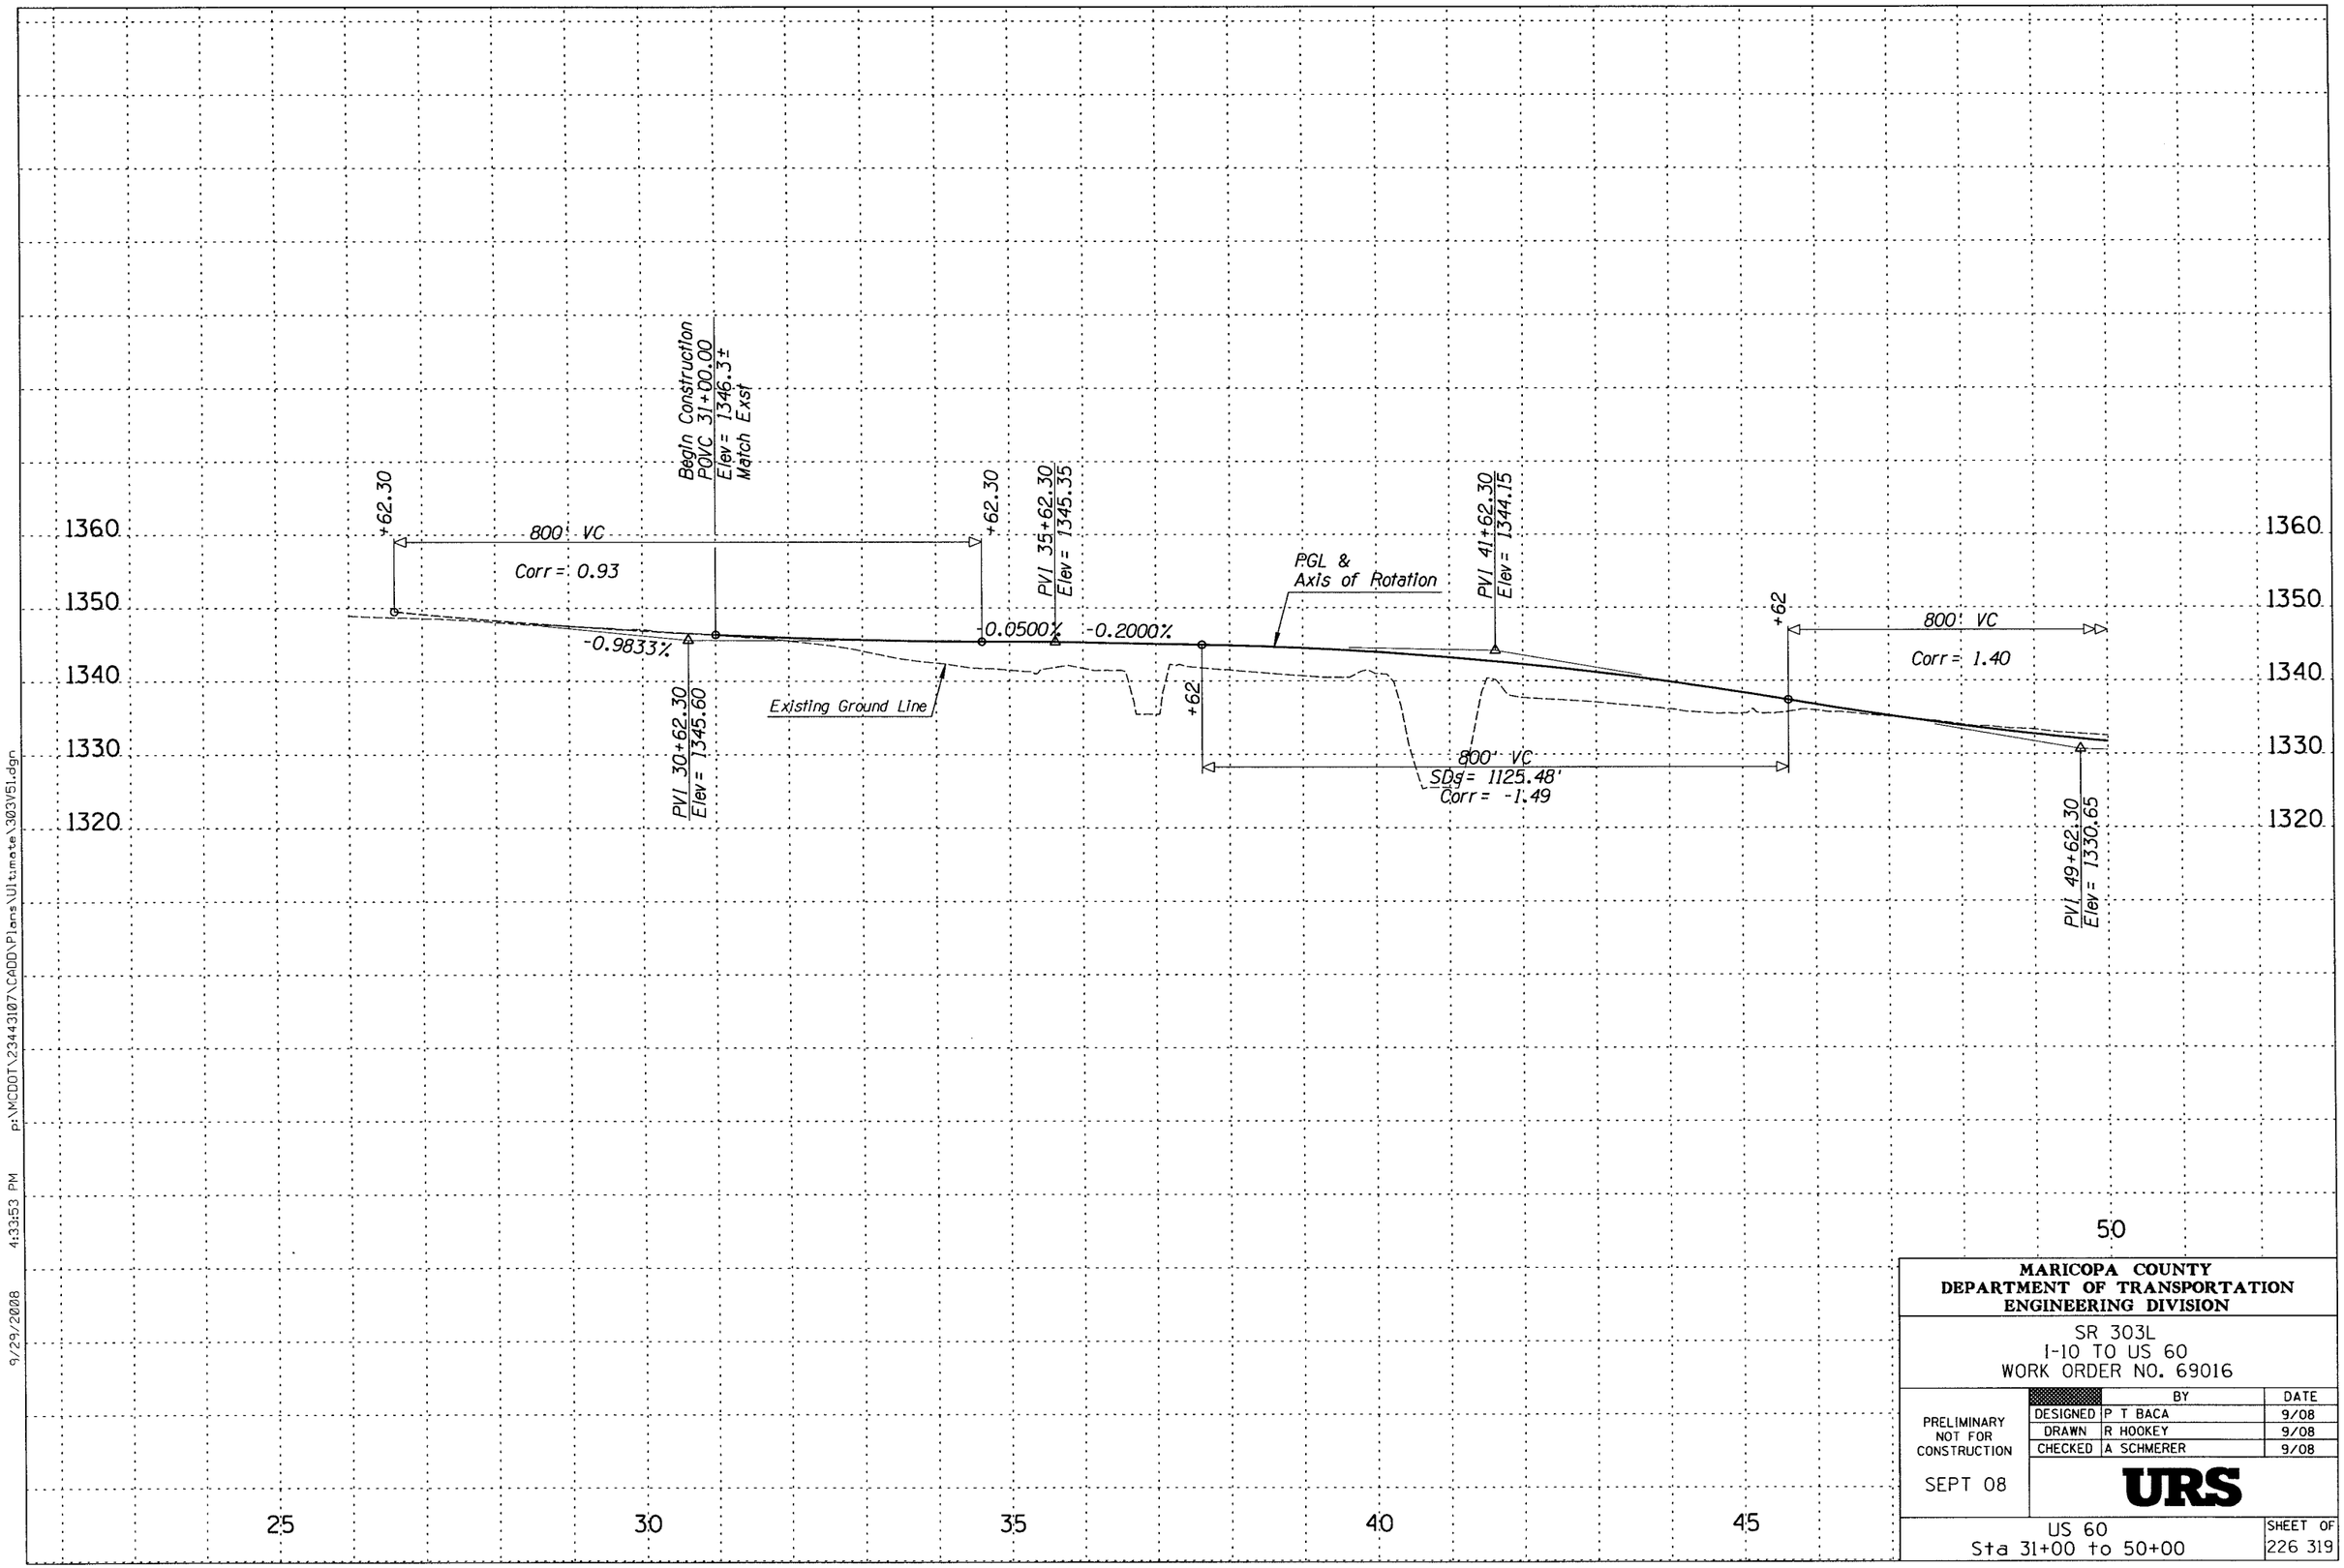

MARICOPA COUNTY
DEPARTMENT OF TRANSPORTATION
ENGINEERING DIVISION

SR 303L
I-10 TO US 60
WORK ORDER NO. 69016

PRELIMINARY
NOT FOR
CONSTRUCTION

SEPT 08

	BY	DATE
DESIGNED	P T BACA	9/08
DRAWN	R HOOKEY	9/08
CHECKED	A SCHMERER	9/08

URS

US 60
Sta 31+00 to 50+00

SHEET OF
226 319

9/29/2008 4:33:53 PM p:\MCDOT\23443107\CADD\Plans\Ultimate\303V51.dgn

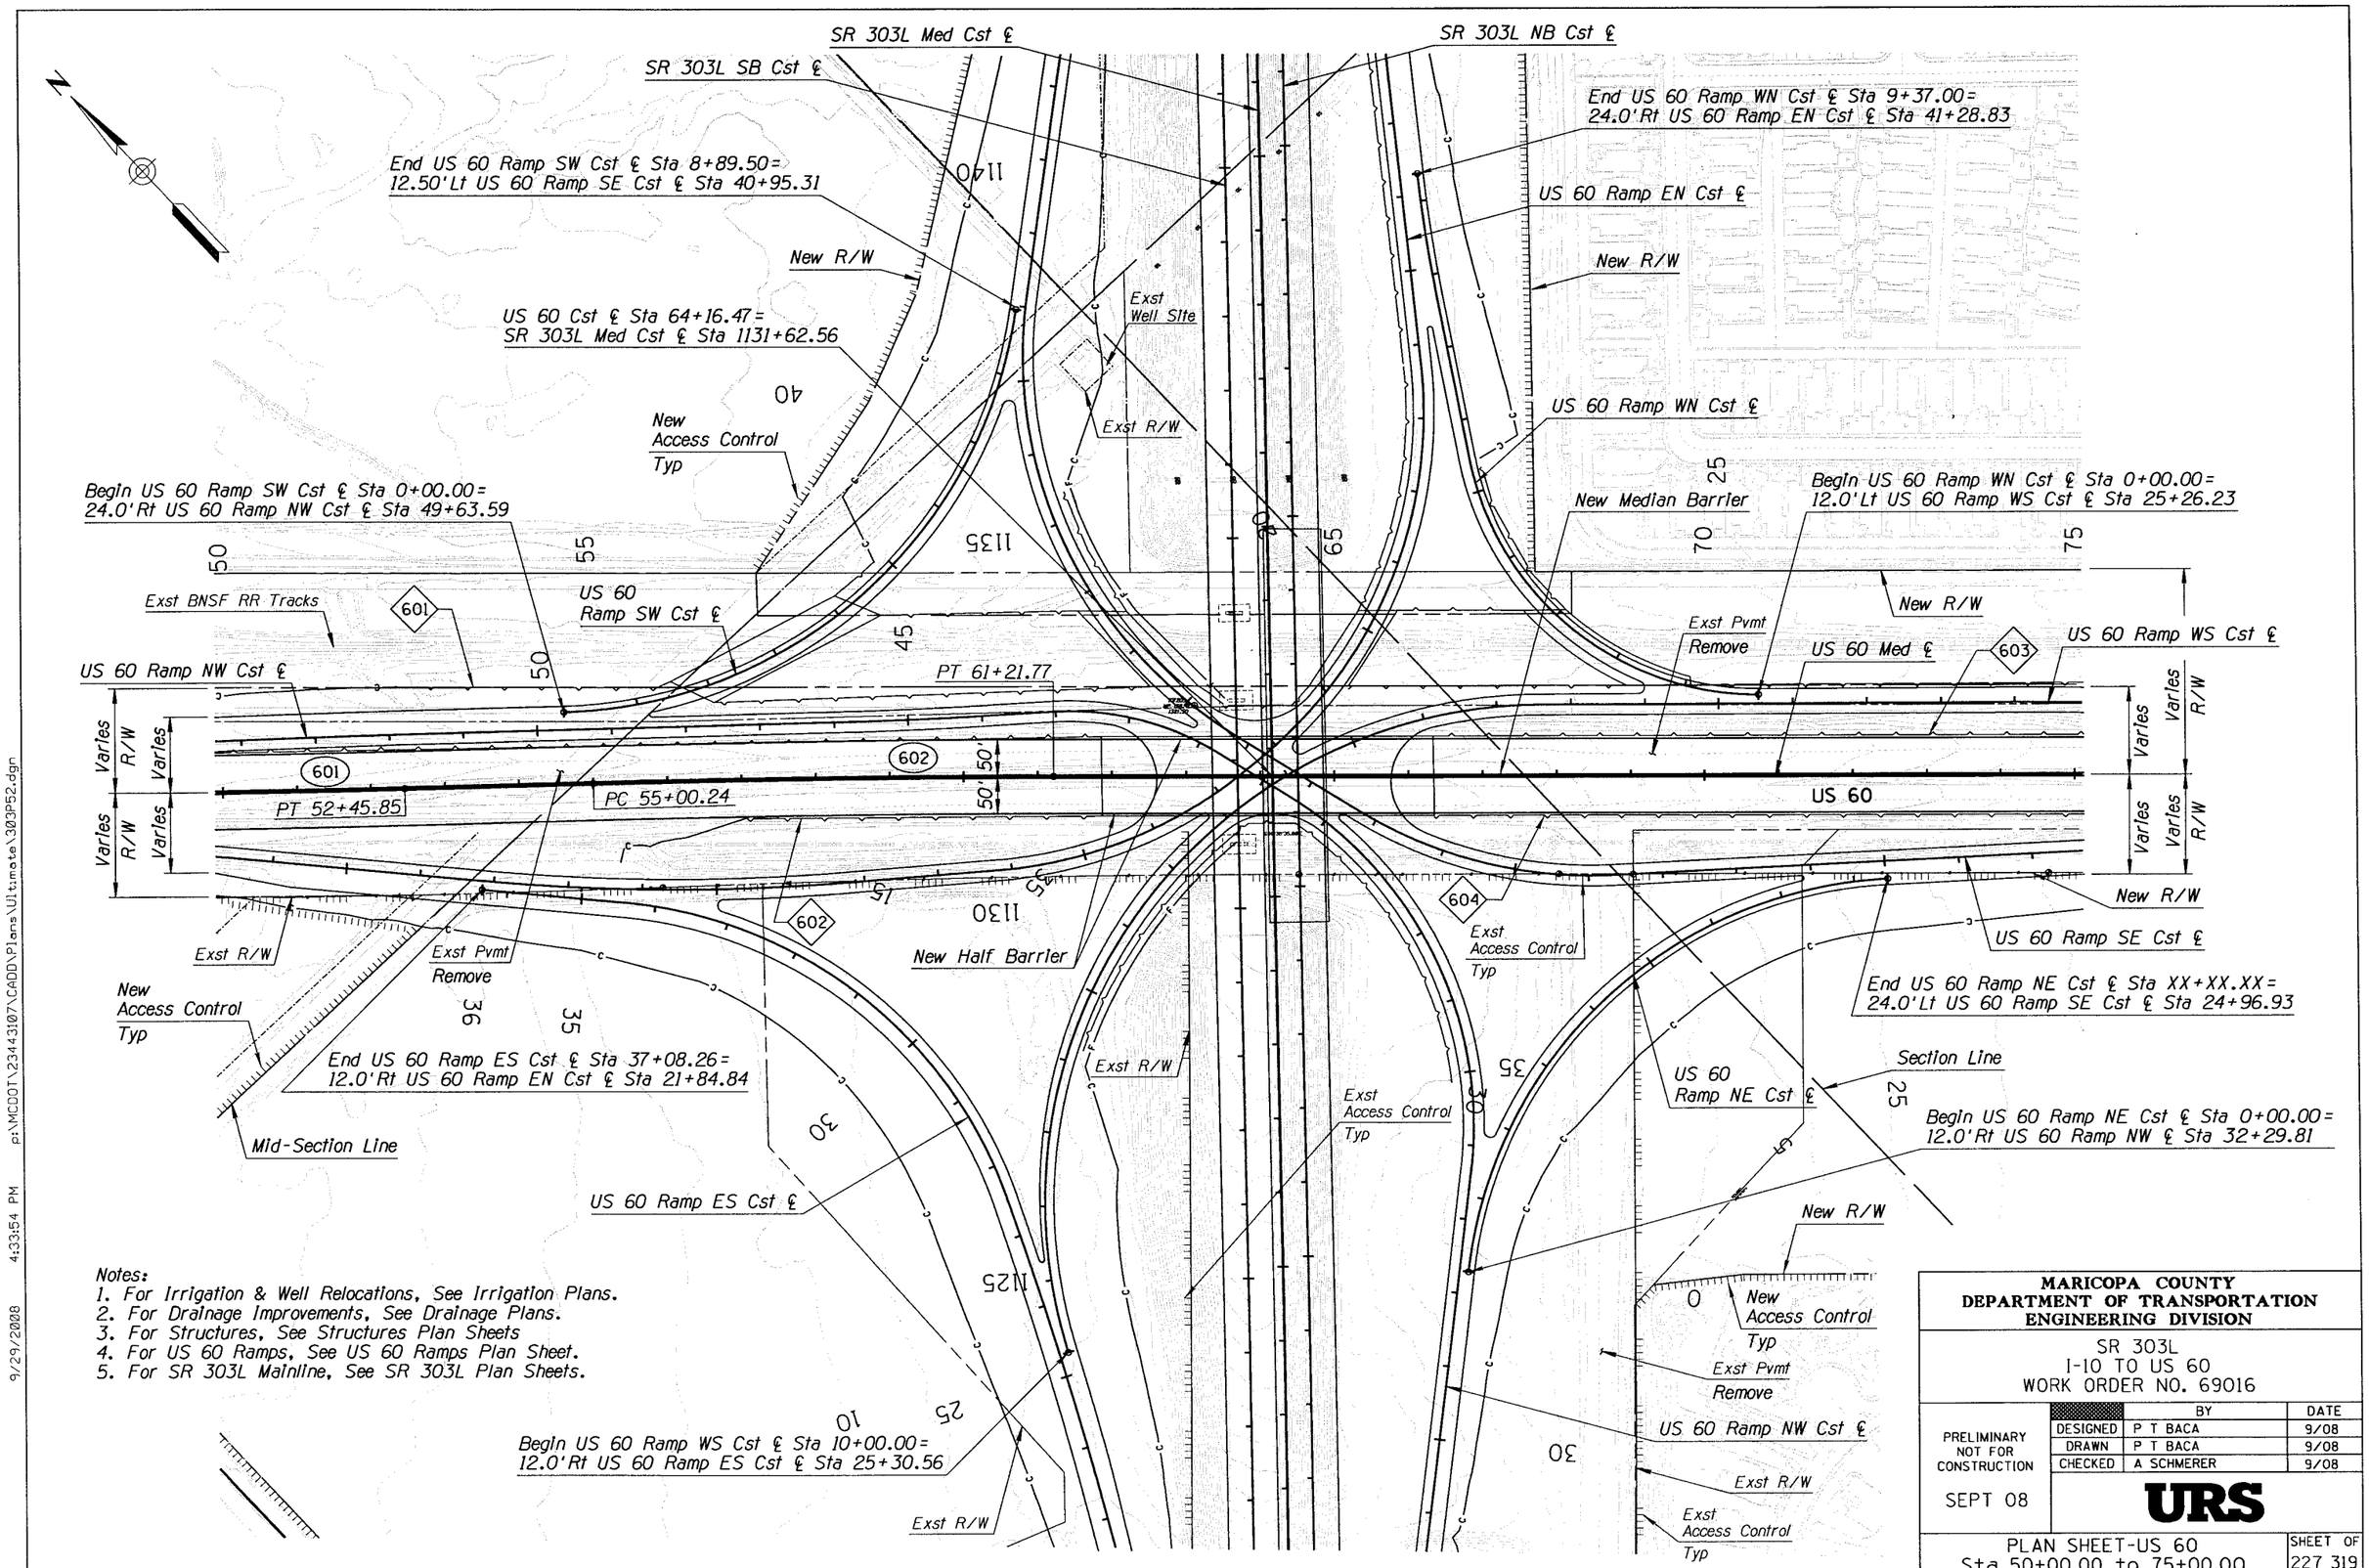

Notes:
1. For Irrigation & Well Relocations, See Irrigation Plans.
2. For Drainage Improvements, See Drainage Plans.
3. For Structures, See Structures Plan Sheets
4. For US 60 Ramps, See US 60 Ramps Plan Sheet.
5. For SR 303L Mainline, See SR 303L Plan Sheets.

MARICOPA COUNTY
DEPARTMENT OF TRANSPORTATION
ENGINEERING DIVISION

SR 303L
I-10 TO US 60
WORK ORDER NO. 69016

		BY	DATE
PRELIMINARY NOT FOR CONSTRUCTION	DESIGNED	P T BACA	9/08
	DRAWN	P T BACA	9/08
	CHECKED	A SCHMERER	9/08

SEPT 08

URS

PLAN SHEET-US 60
Sta 50+00.00 to 75+00.00

SHEET OF 227 319

9/29/2008 4:33:54 PM p:\MCDOT\23443107\CADD\Plans\Ultimate\303P52.dgn

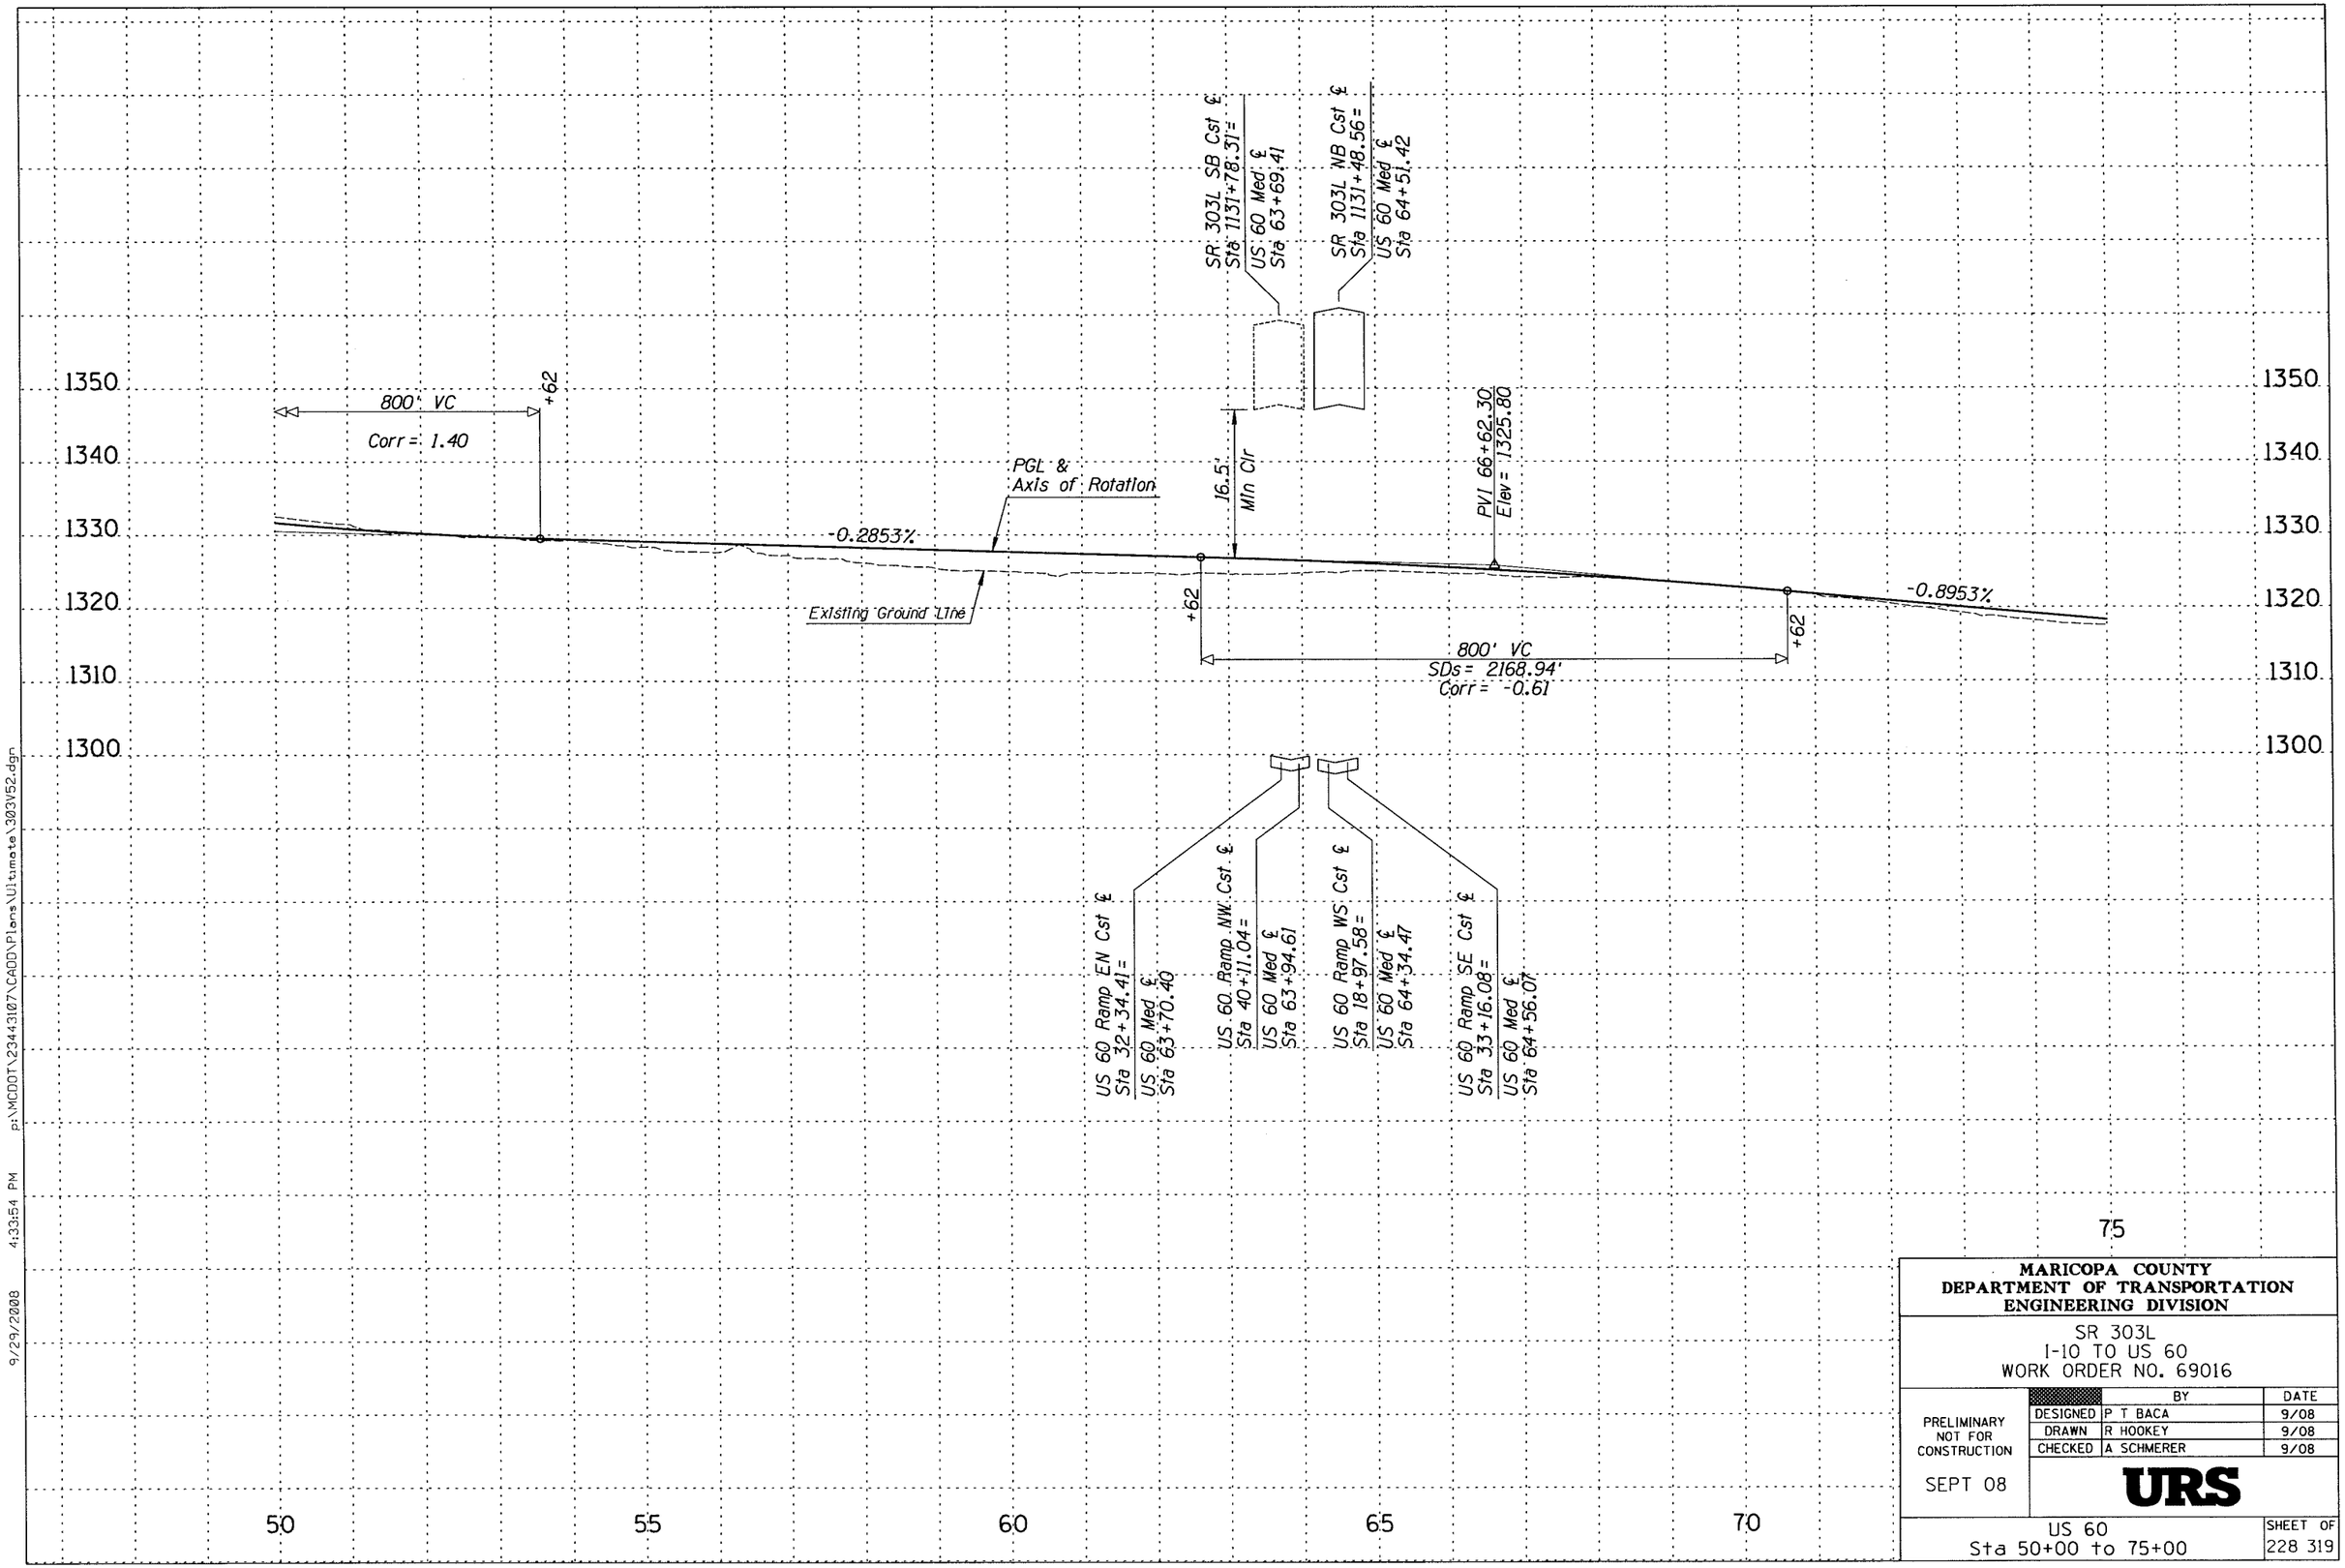

9/29/2008 4:33:54 PM p:\MCDOT\23443107\CADD\Plans\Ultimate\303V52.dgn

MARICOPA COUNTY
DEPARTMENT OF TRANSPORTATION
ENGINEERING DIVISION

SR 303L
I-10 TO US 60
WORK ORDER NO. 69016

		BY	DATE
PRELIMINARY NOT FOR CONSTRUCTION	DESIGNED	P T BACA	9/08
	DRAWN	R HOOKEY	9/08
	CHECKED	A SCHMERER	9/08

SEPT 08

URS

US 60
Sta 50+00 to 75+00

SHEET OF
228 319

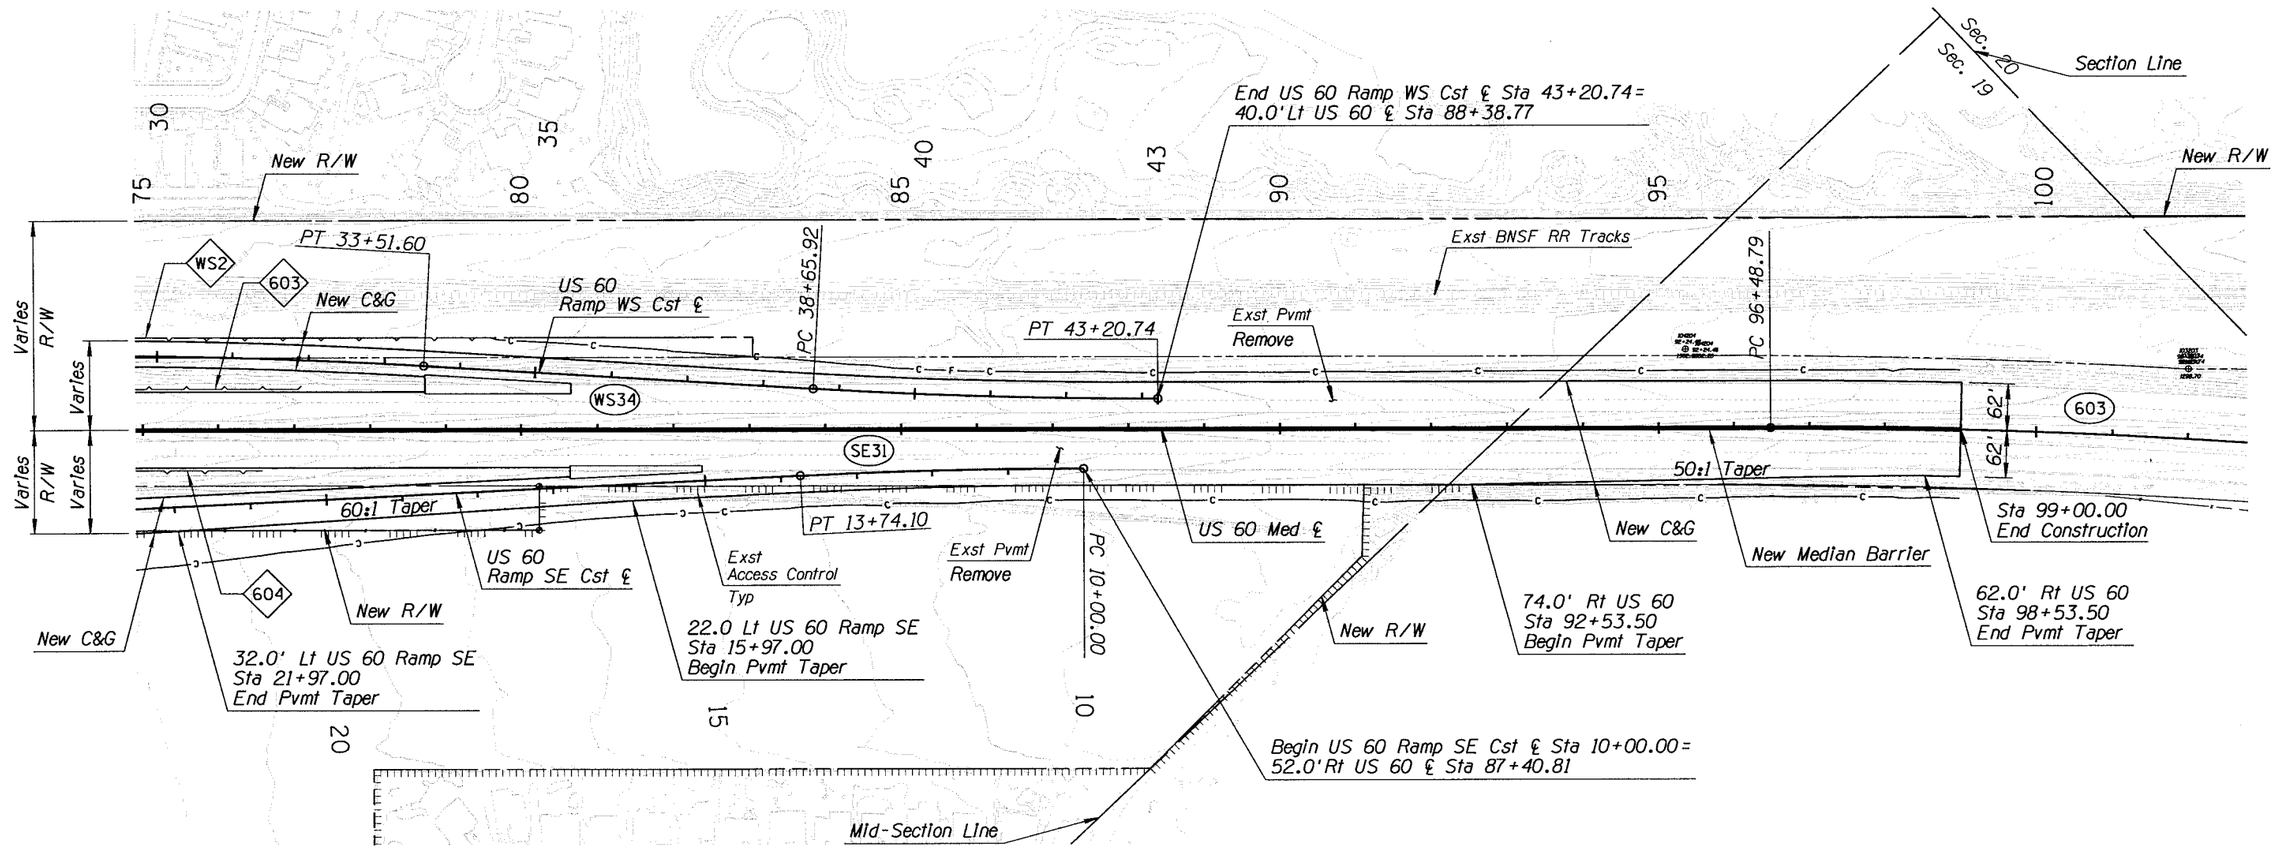

Notes:
1. For Irrigation & Well Relocations, See Irrigation Plans.
2. For Drainage Improvements, See Drainage Plans.
3. For Regional Drainage Channel & Basin Improvements, See SR 303L Channel Plans.

MARICOPA COUNTY
DEPARTMENT OF TRANSPORTATION
ENGINEERING DIVISION

SR 303L
I-10 TO US 60
WORK ORDER NO. 69016

		BY	DATE
PRELIMINARY NOT FOR CONSTRUCTION	DESIGNED	P T BACA	9/08
	DRAWN	P T BACA	9/08
	CHECKED	A SCHMERER	9/08

SEPT 08

URS

PLAN SHEET-US 60
Sta 75+00.00 to 99+00.00

SHEET OF
229 319

9/29/2008 4:33:55 PM p:\MCDOT\23443107\CADD\Plans\Ultimate\303P53.dgn

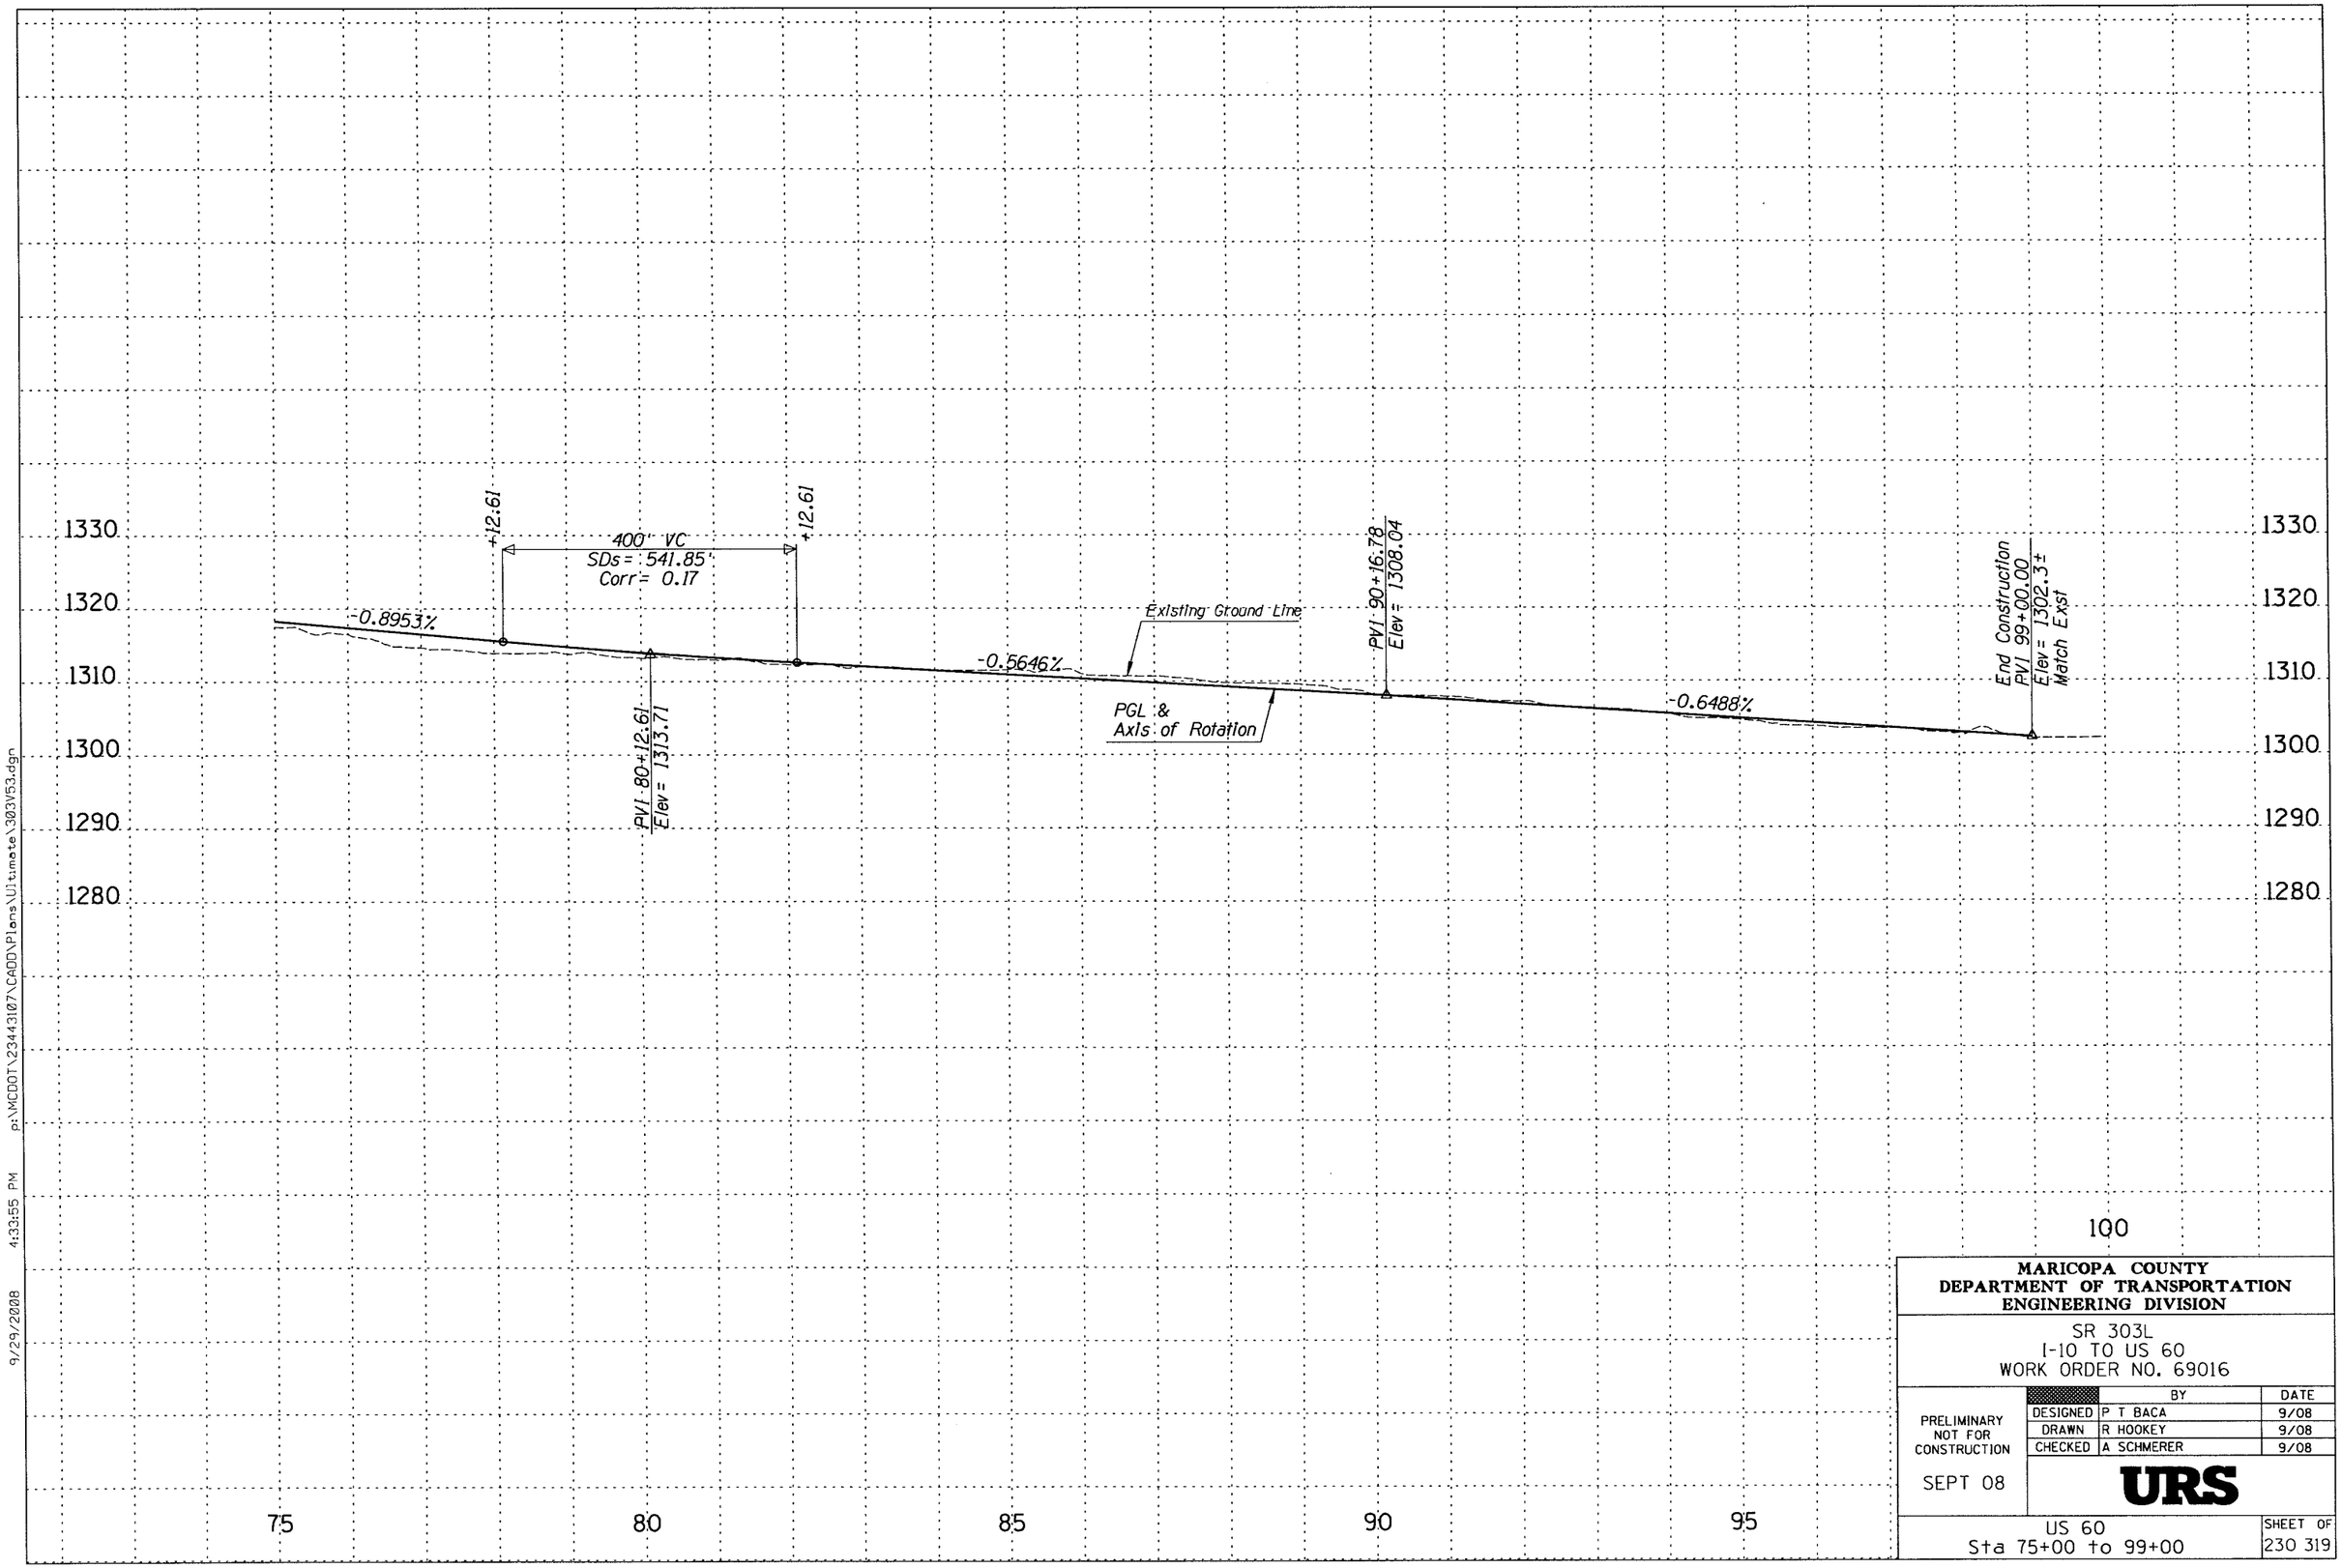

MARICOPA COUNTY
DEPARTMENT OF TRANSPORTATION
ENGINEERING DIVISION

SR 303L
I-10 TO US 60
WORK ORDER NO. 69016

PRELIMINARY
NOT FOR
CONSTRUCTION

SEPT 08

	BY	DATE
DESIGNED	P T BACA	9/08
DRAWN	R HOOKEY	9/08
CHECKED	A SCHMERER	9/08

URS

US 60
Sta 75+00 to 99+00

SHEET OF
230 319

9/29/2008 4:33:55 PM p:\MCDOT\23443107\CADD\Plans\Ultimate\303V53.dgn

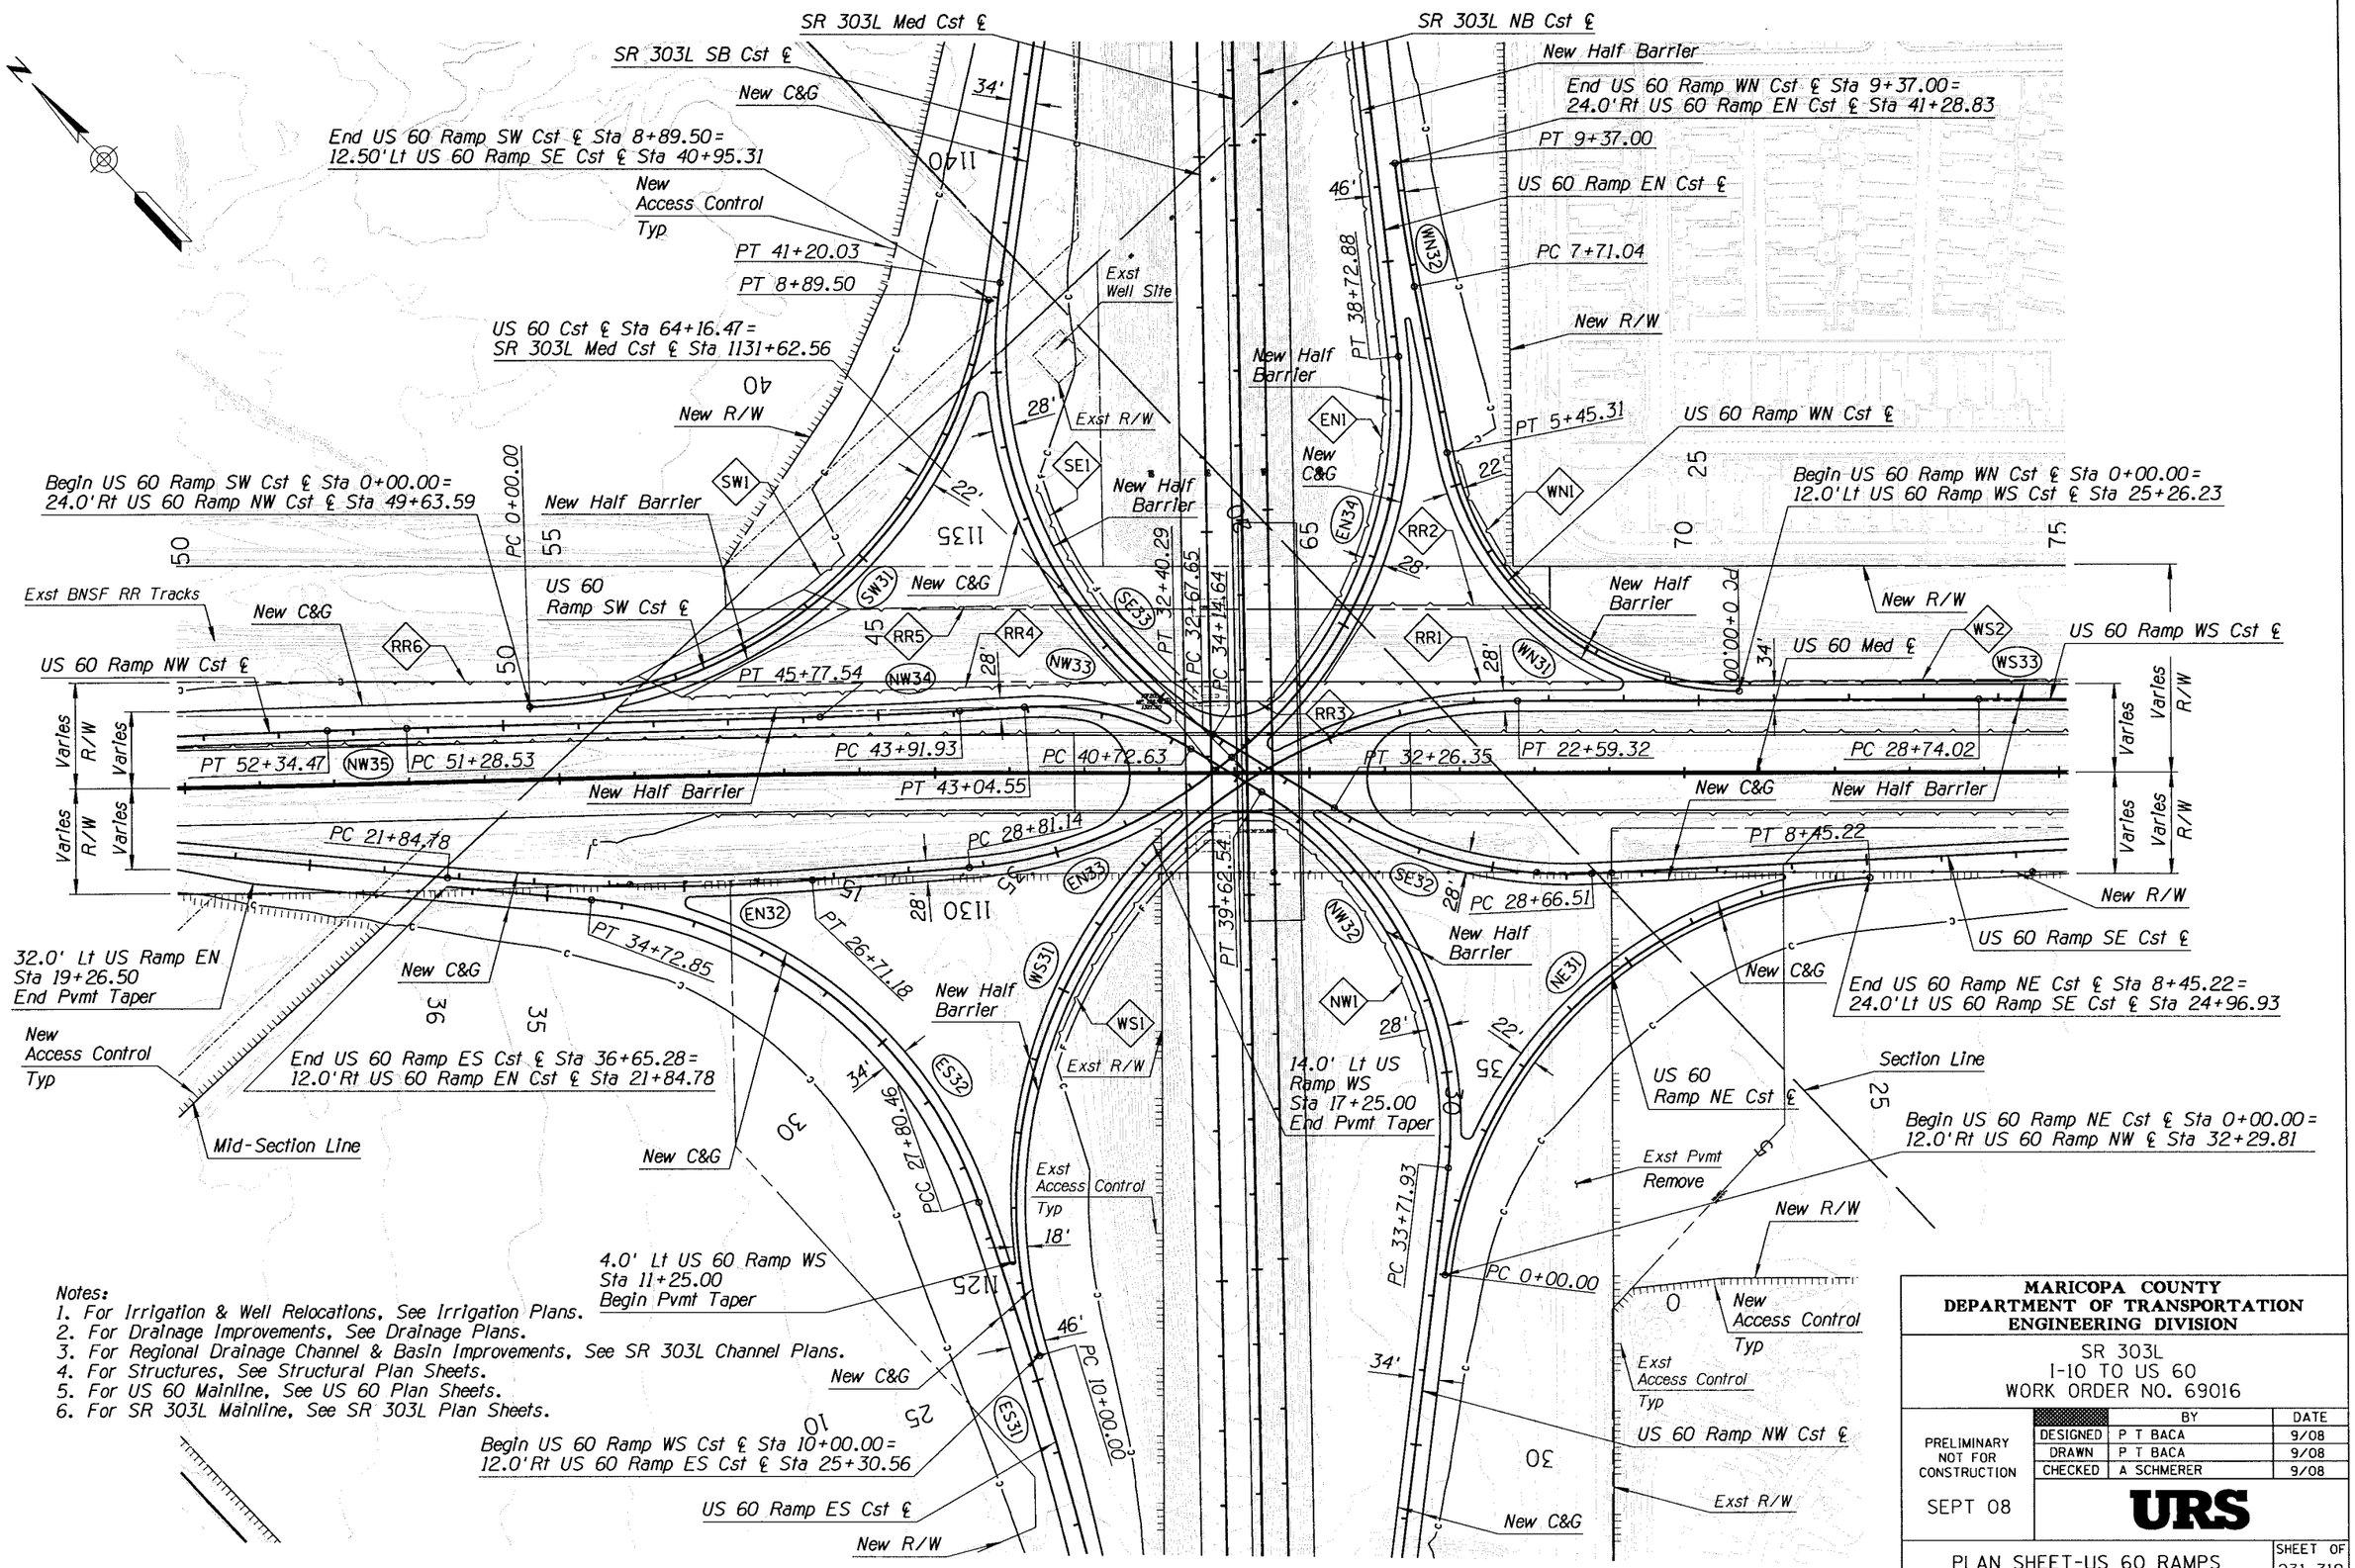

Notes:
1. For Irrigation & Well Relocations, See Irrigation Plans.
2. For Drainage Improvements, See Drainage Plans.
3. For Regional Drainage Channel & Basin Improvements, See SR 303L Channel Plans.
4. For Structures, See Structural Plan Sheets.
5. For US 60 Mainline, See US 60 Plan Sheets.
6. For SR 303L Mainline, See SR 303L Plan Sheets.

MARICOPA COUNTY
DEPARTMENT OF TRANSPORTATION
ENGINEERING DIVISION

SR 303L
I-10 TO US 60
WORK ORDER NO. 69016

	BY	DATE
DESIGNED	P T BACA	9/08
DRAWN	P T BACA	9/08
CHECKED	A SCHMERER	9/08

PRELIMINARY NOT FOR CONSTRUCTION

SEPT 08

URS

PLAN SHEET-US 60 RAMPS

SHEET OF 231 319

9/29/2008 4:33:57 PM p:\MCDOT\2344310\CADD\Plans\Ultimate\303P52A.dgn

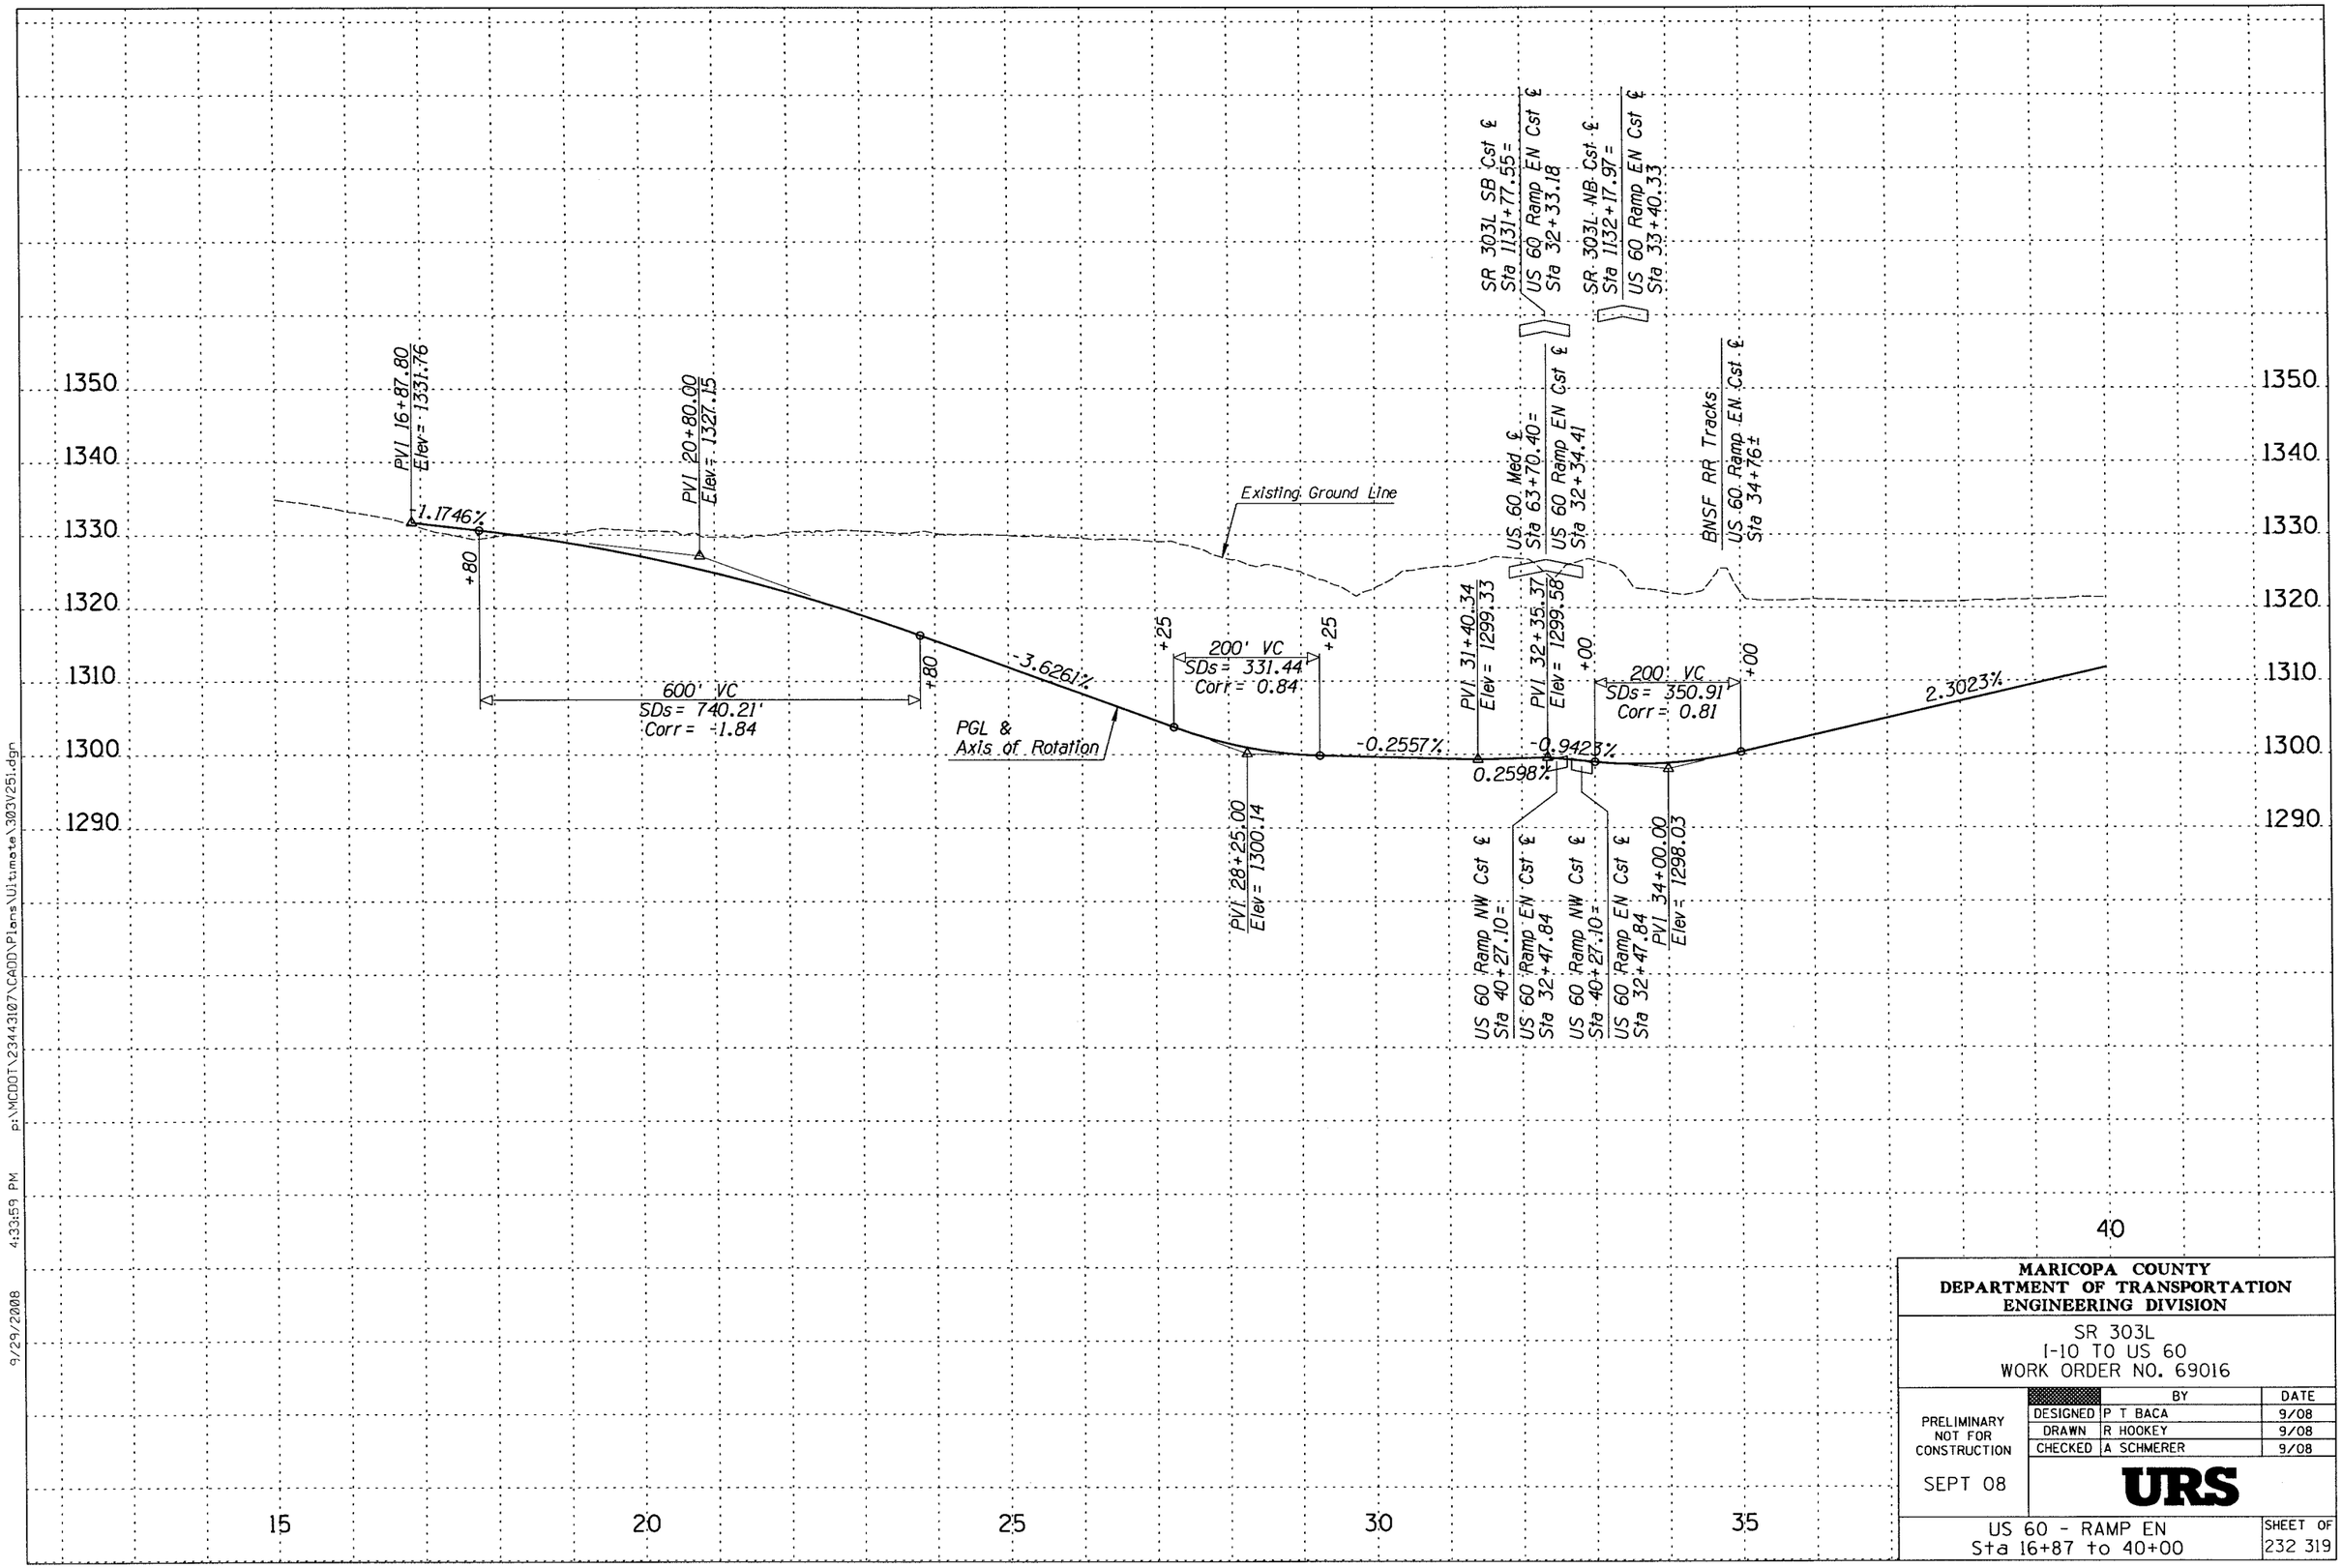

MARICOPA COUNTY
DEPARTMENT OF TRANSPORTATION
ENGINEERING DIVISION

SR 303L
I-10 TO US 60
WORK ORDER NO. 69016

	BY	DATE
DESIGNED	P T BACA	9/08
DRAWN	R HOOKEY	9/08
CHECKED	A SCHMERER	9/08

PRELIMINARY
NOT FOR
CONSTRUCTION

SEPT 08

URS

US 60 - RAMP EN
Sta 16+87 to 40+00

SHEET OF
232 319

9/29/2008 4:33:59 PM p:\MCDOT\2344310\7\CADD\Plans\Ultimate\303V251.dgn

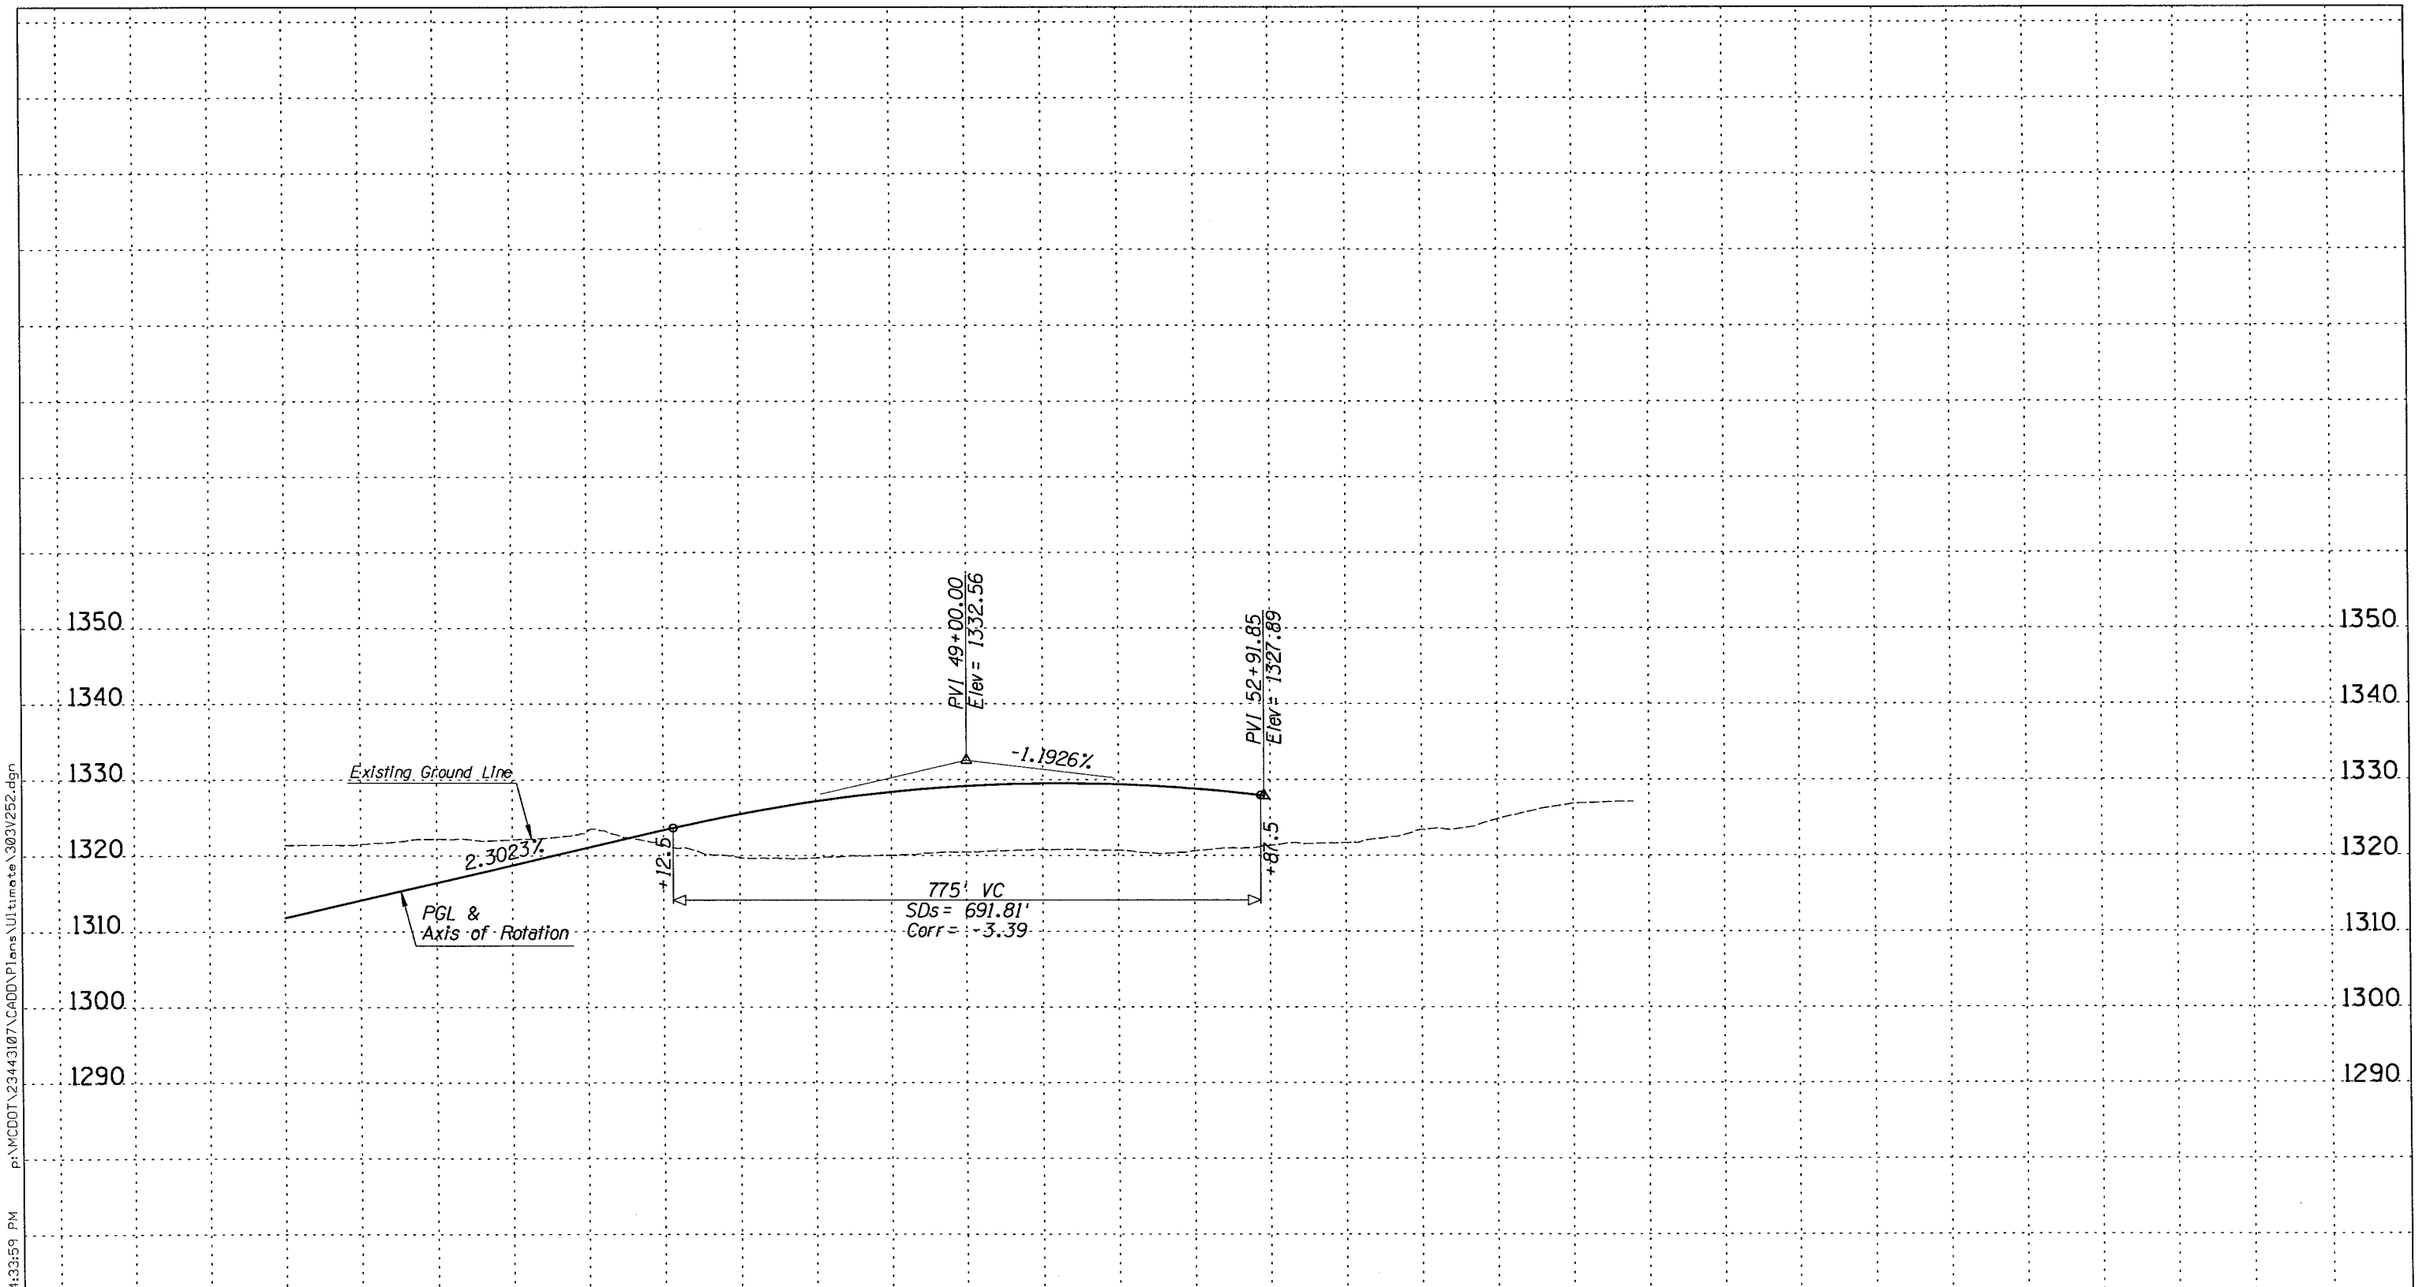

p:\MCDOT\23443107\CADD\Plans\Ultimate\303V252.dgn 9/29/2008 4:33:59 PM

MARICOPA COUNTY
DEPARTMENT OF TRANSPORTATION
ENGINEERING DIVISION

SR 303L
I-10 TO US 60
WORK ORDER NO. 69016

		BY	DATE
PRELIMINARY NOT FOR CONSTRUCTION	DESIGNED	P T BACA	9/08
	DRAWN	R HOOKEY	9/08
	CHECKED	A SCHMERER	9/08

SEPT 08

URS

US 60 - RAMP EN
Sta 40+00 to 52+92

SHEET OF
233 319

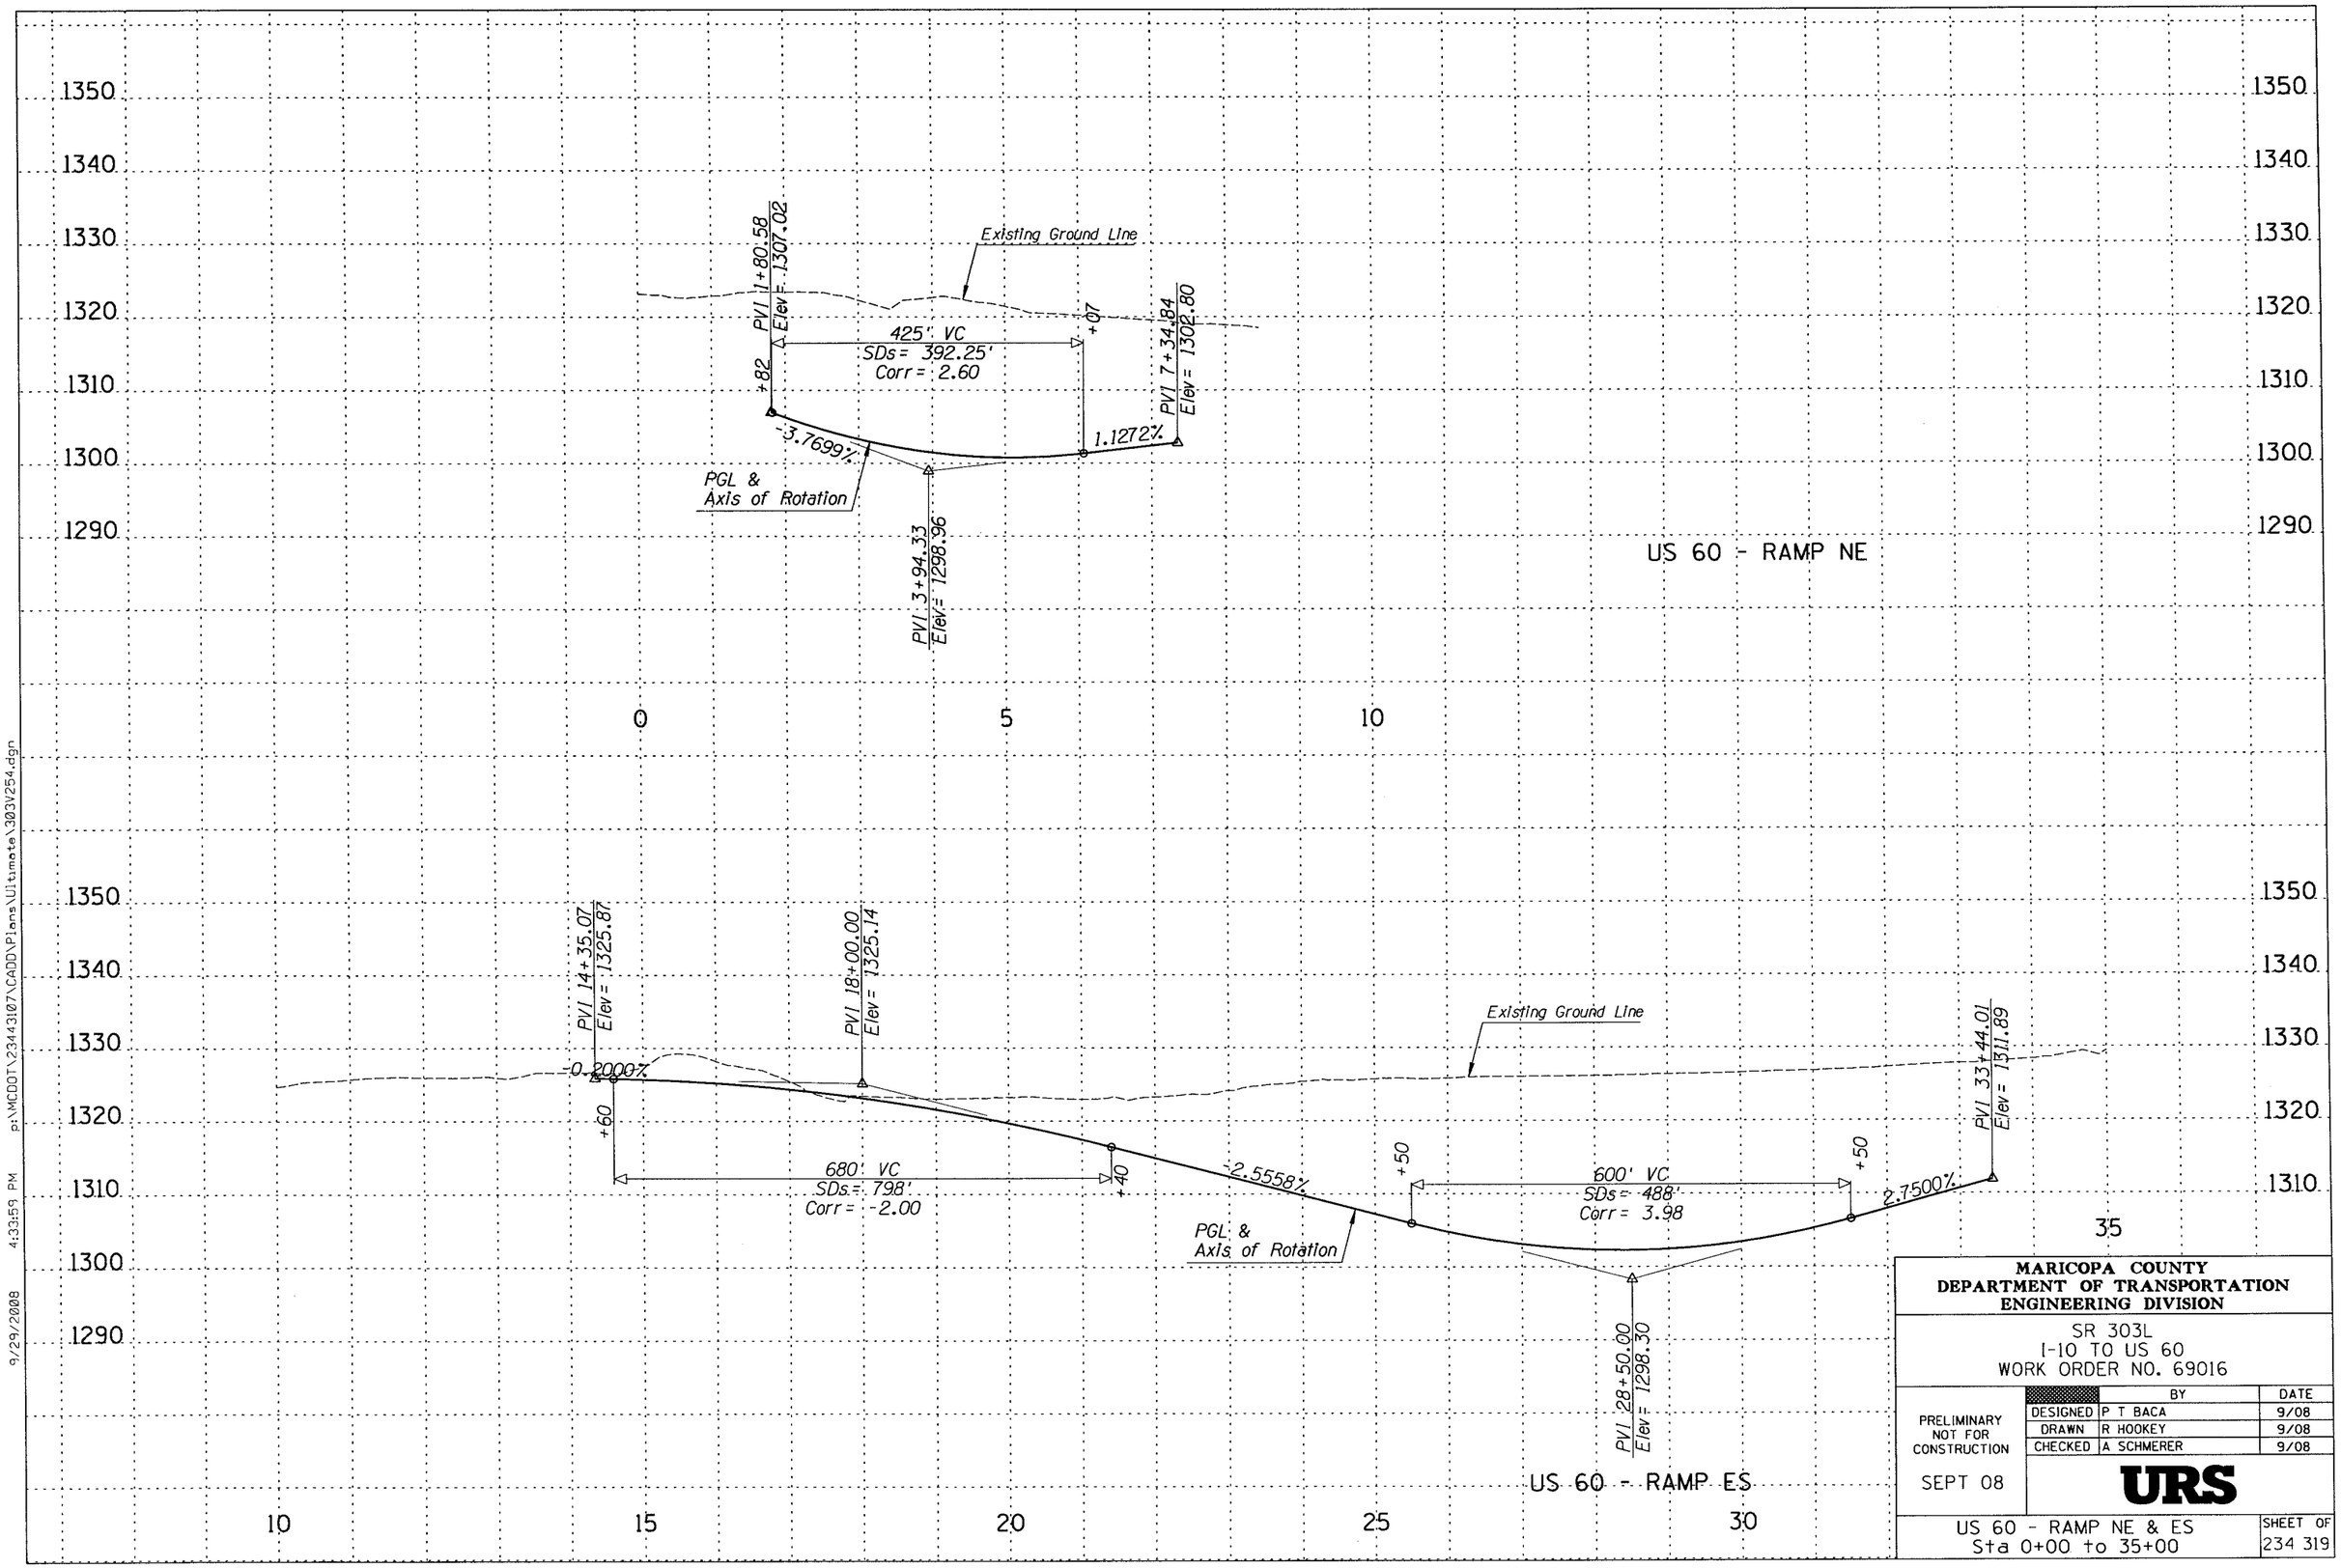

MARICOPA COUNTY
DEPARTMENT OF TRANSPORTATION
ENGINEERING DIVISION

SR 303L
I-10 TO US 60
WORK ORDER NO. 69016

		BY	DATE
PRELIMINARY NOT FOR CONSTRUCTION	DESIGNED	P T BACA	9/08
	DRAWN	R HOOKEY	9/08
	CHECKED	A SCHMERER	9/08
SEPT 08		URS	

US 60 - RAMP NE & ES
Sta 0+00 to 35+00

SHEET OF 234 319

9/29/2008 4:33:59 PM p:\MCDOT\23443107\CADD\Plans\Ultimate\303V254.dgn

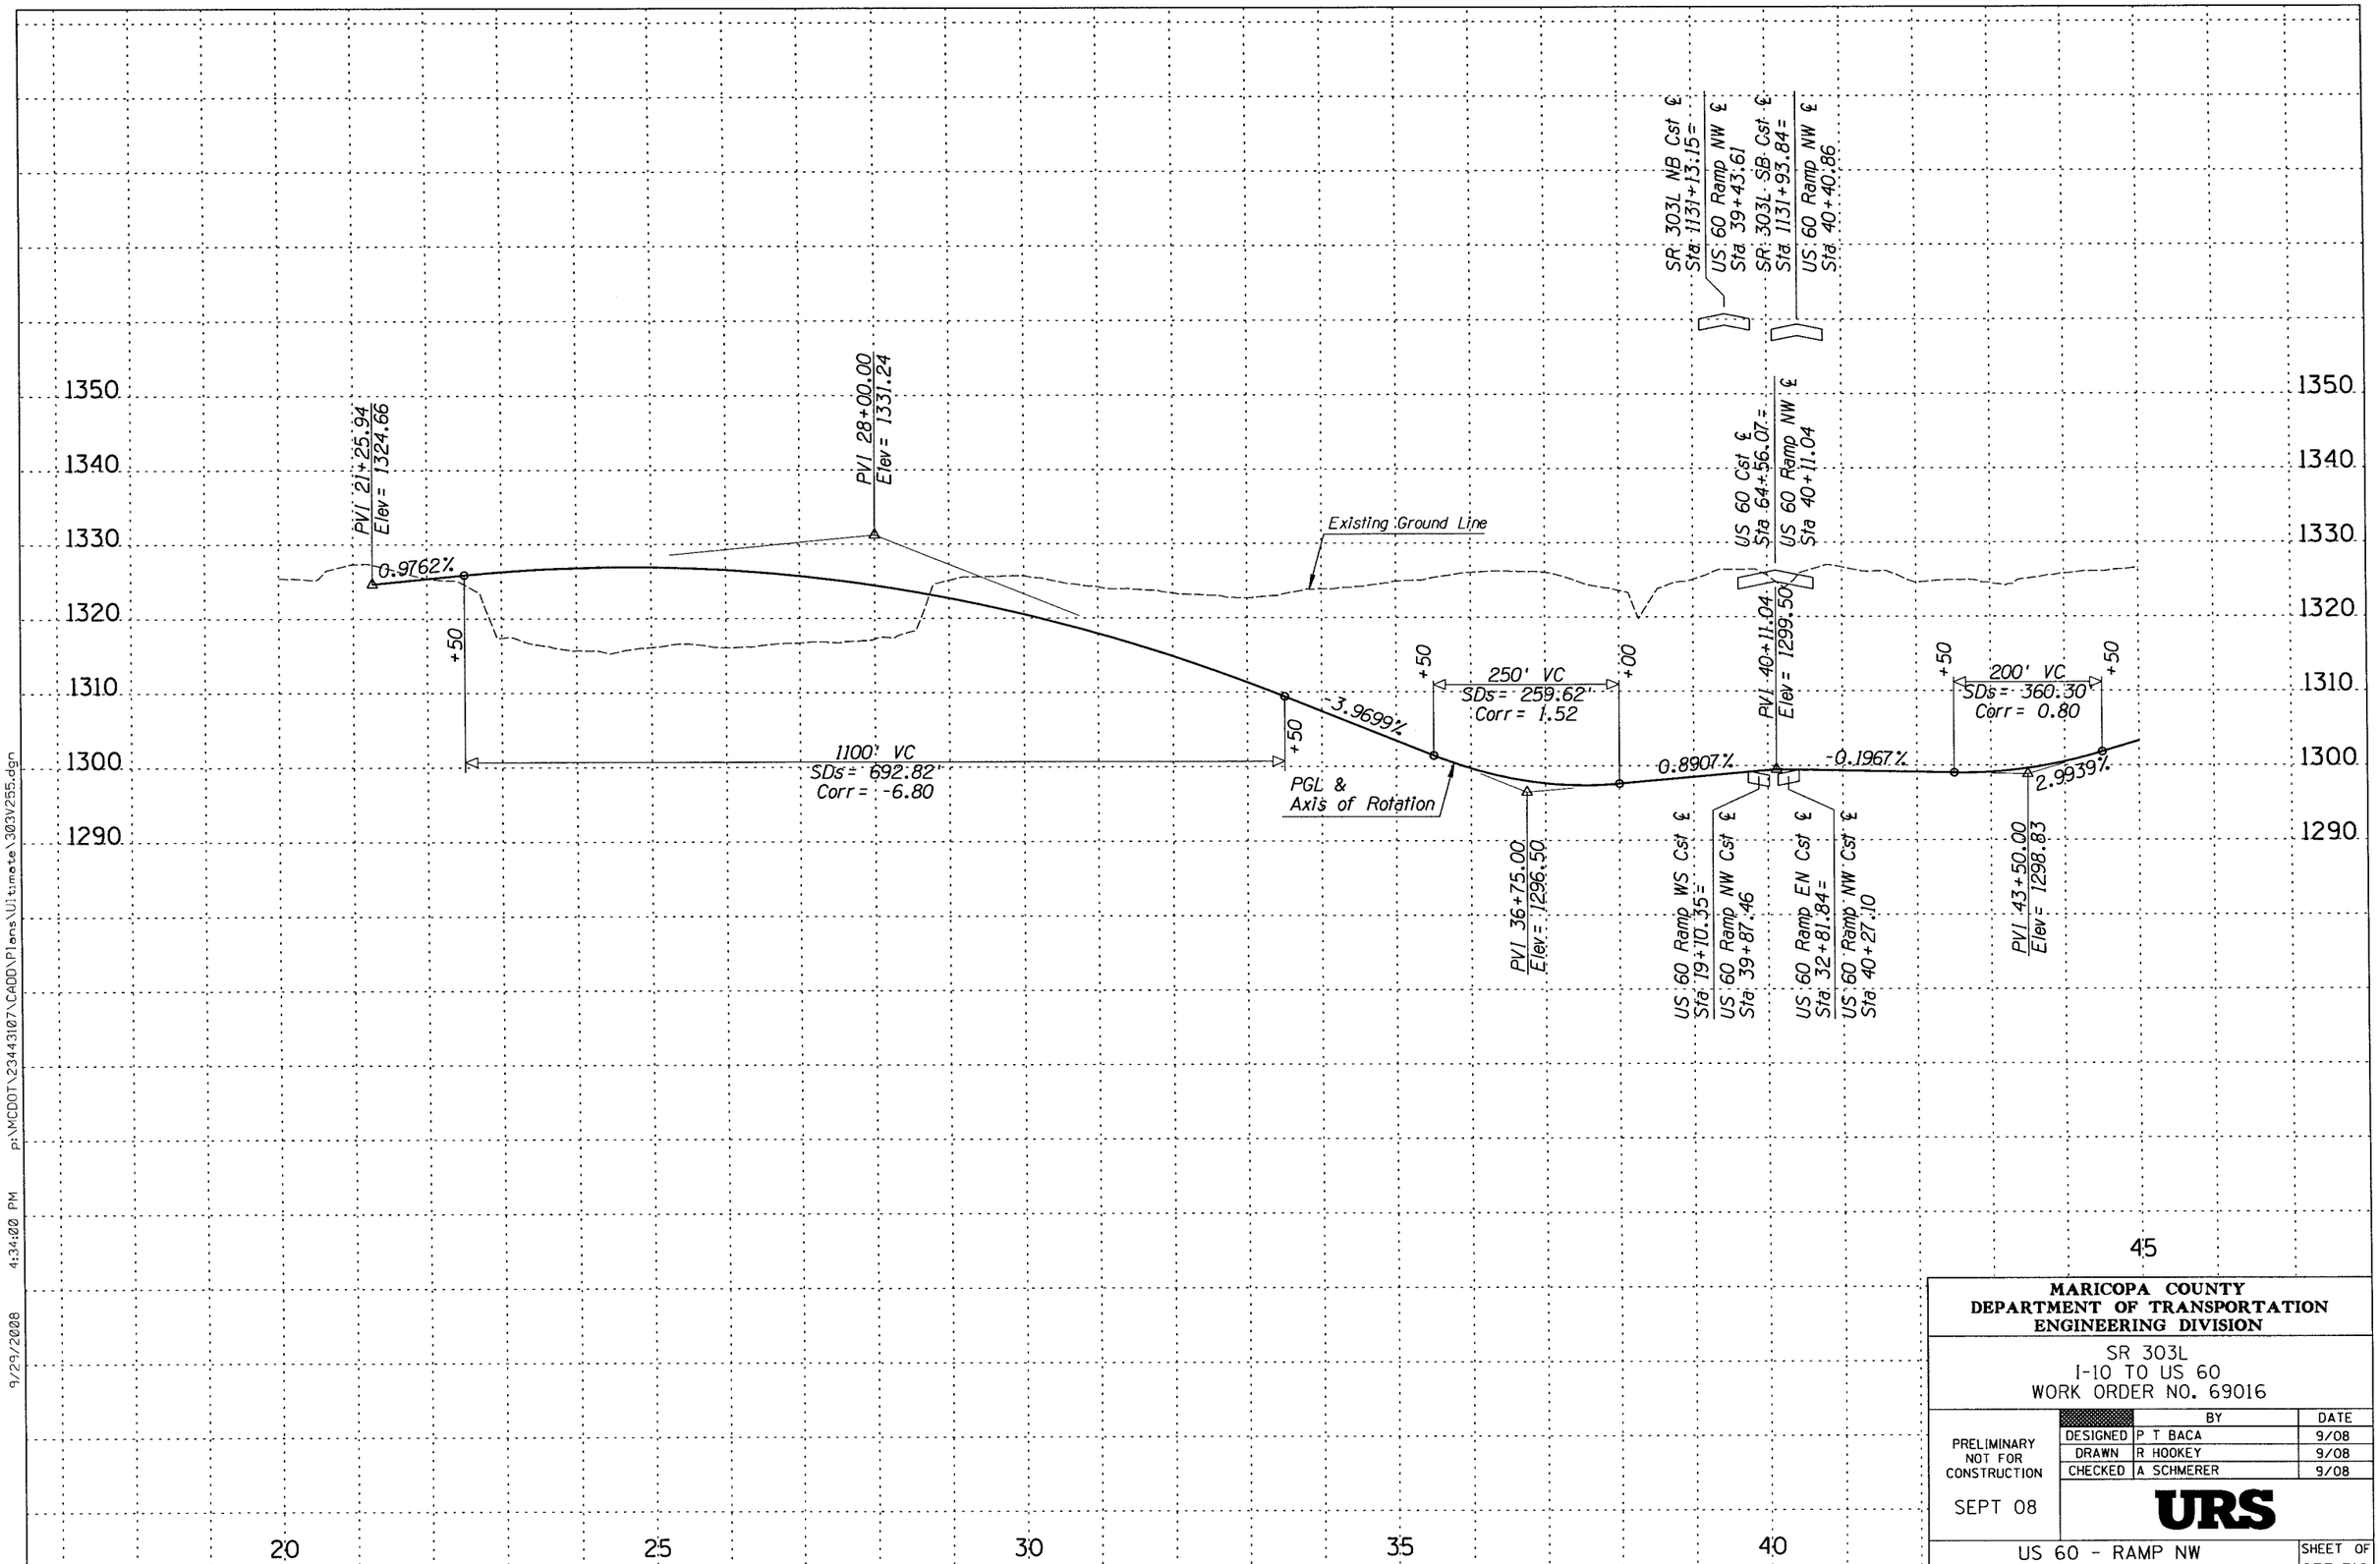

MARICOPA COUNTY
DEPARTMENT OF TRANSPORTATION
ENGINEERING DIVISION

SR 303L
I-10 TO US 60
WORK ORDER NO. 69016

PRELIMINARY
NOT FOR
CONSTRUCTION

SEPT 08

	BY	DATE
DESIGNED	P T BACA	9/08
DRAWN	R HOOKEY	9/08
CHECKED	A SCHMERER	9/08

URS

US 60 - RAMP NW
Sta 21+25 to 45+00

SHEET OF
235 319

9/29/2008 4:34:00 PM p:\MCDOT\23443107\CADD\Plans\Ultimate\303V255.dgn

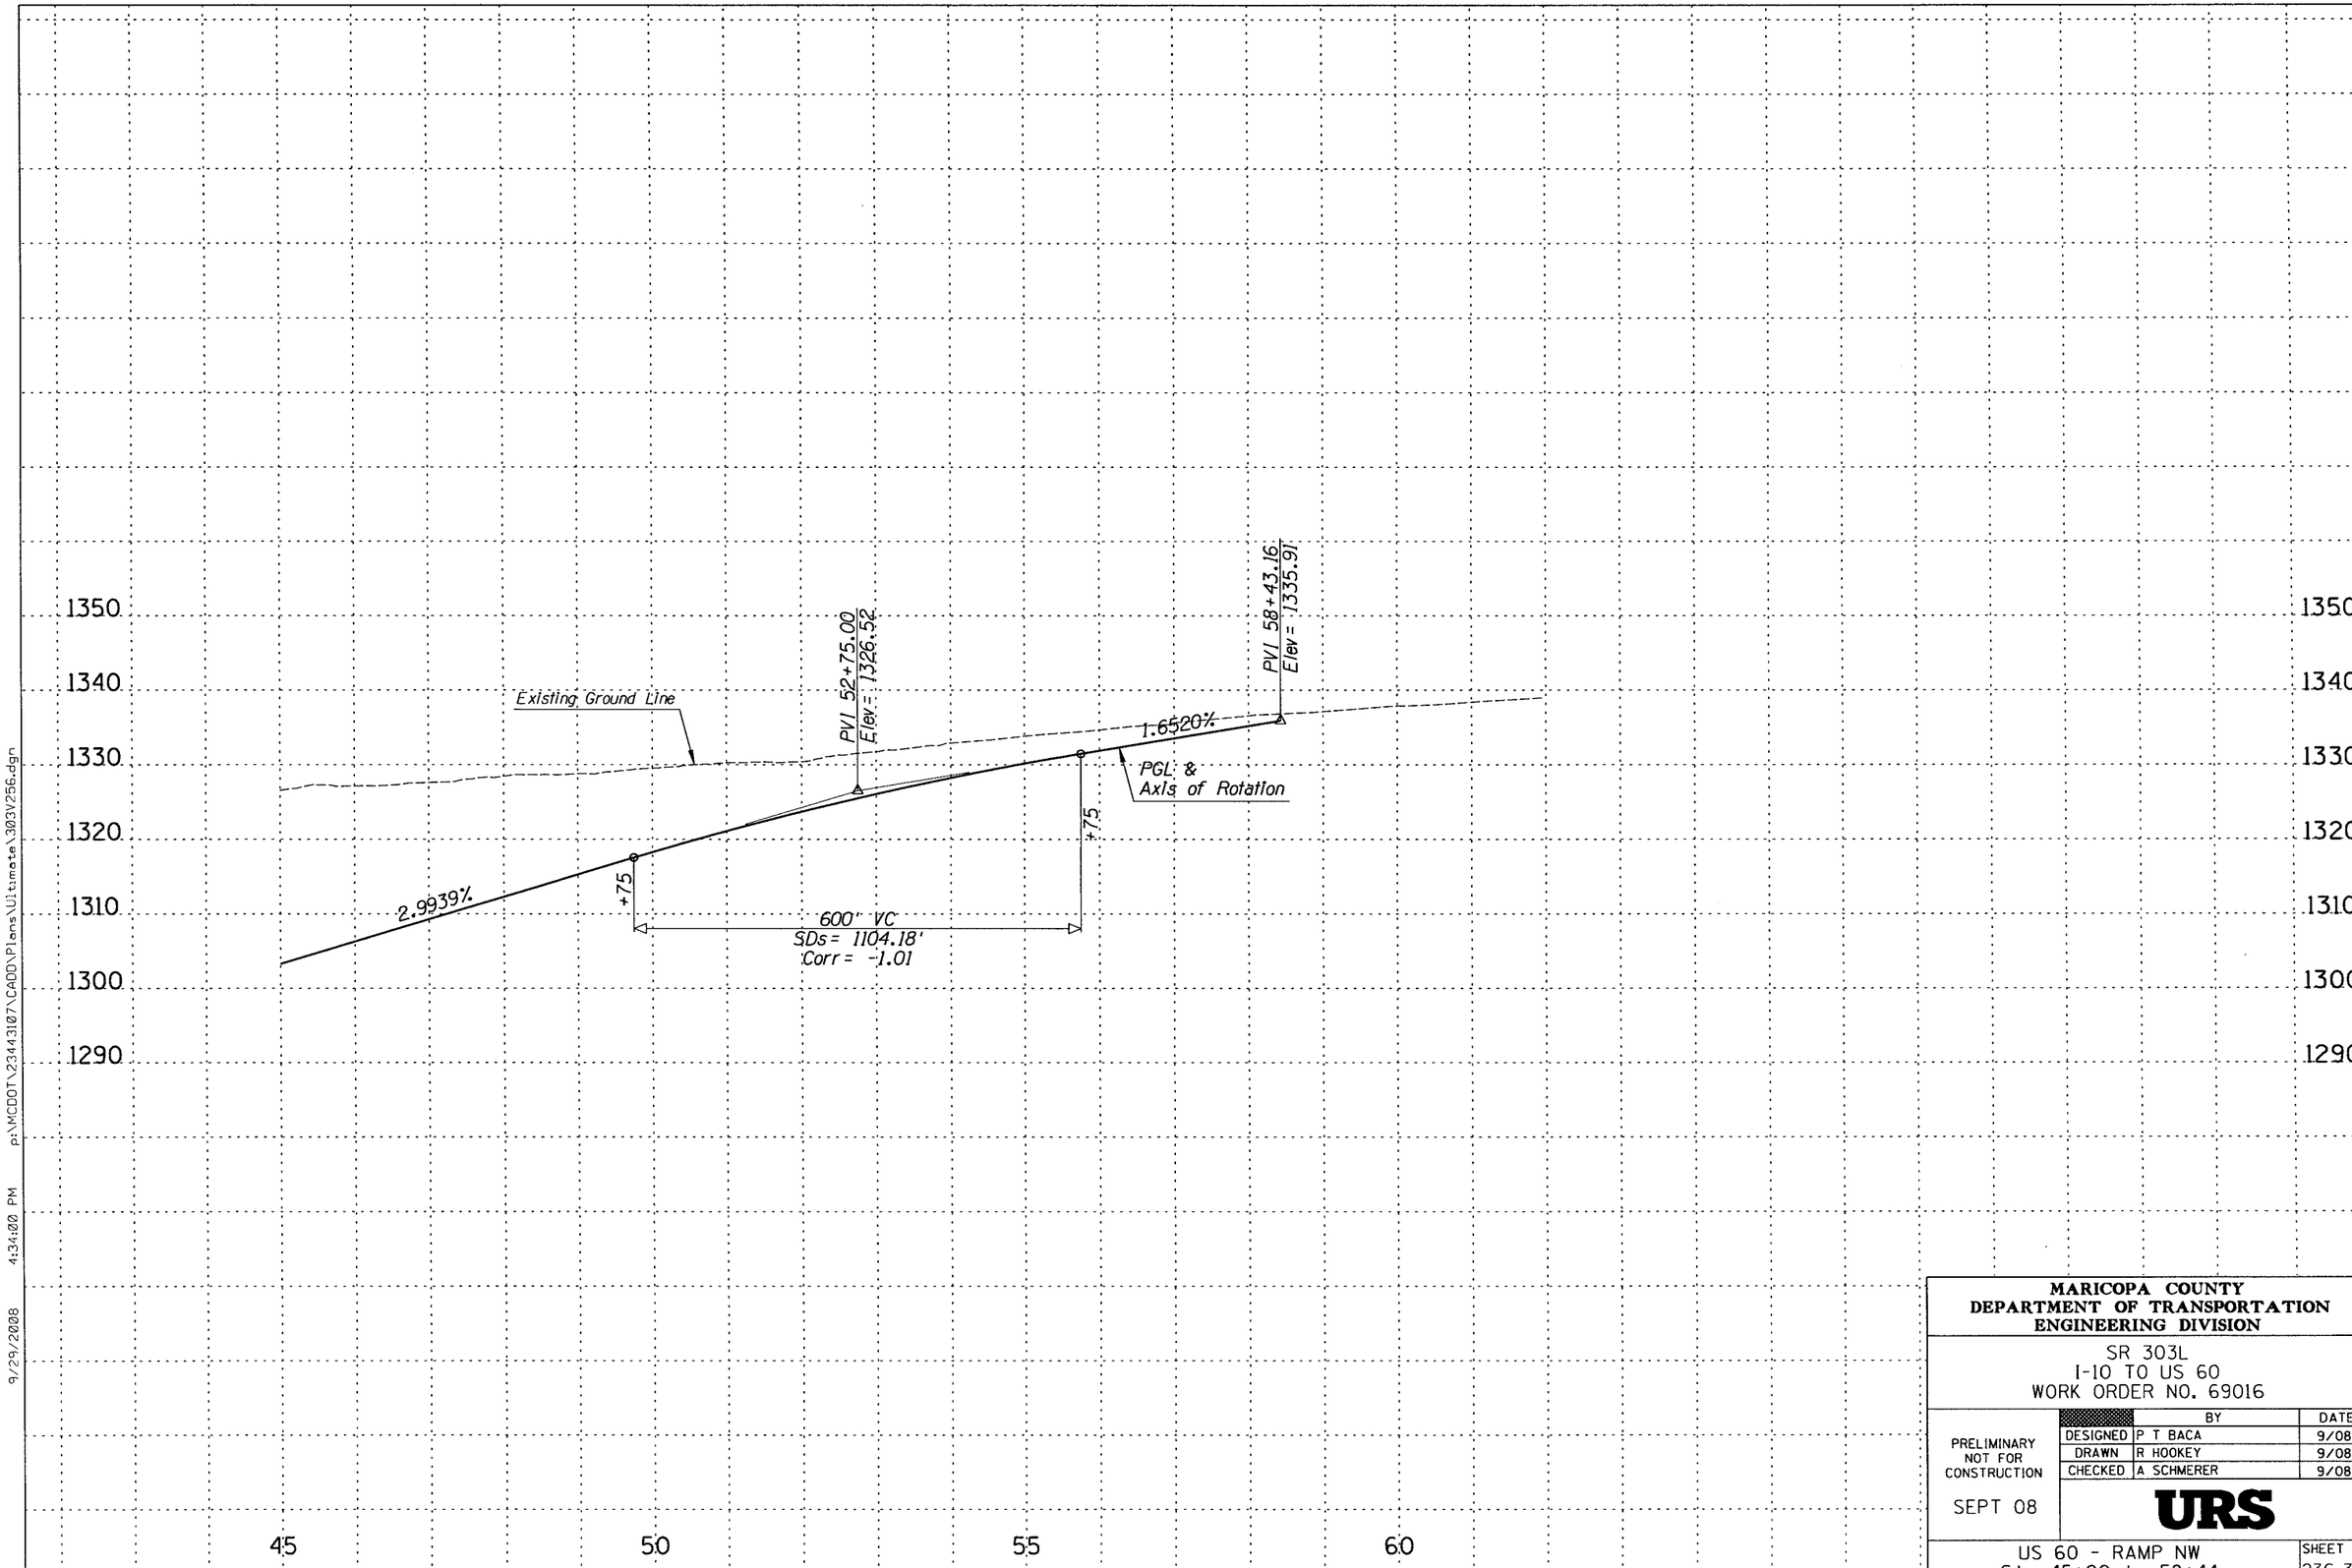

MARICOPA COUNTY
DEPARTMENT OF TRANSPORTATION
ENGINEERING DIVISION

SR 303L
I-10 TO US 60
WORK ORDER NO. 69016

	BY	DATE
DESIGNED	P T BACA	9/08
DRAWN	R HOOKEY	9/08
CHECKED	A SCHMERER	9/08

PRELIMINARY
NOT FOR
CONSTRUCTION

SEPT 08

URS

US 60 - RAMP NW
Sta 45+00 to 58+44

SHEET OF
236 319

9/29/2008 4:34:00 PM p:\MCDOT\23443107\CADD\Plans\Ultimate\303V256.dgn

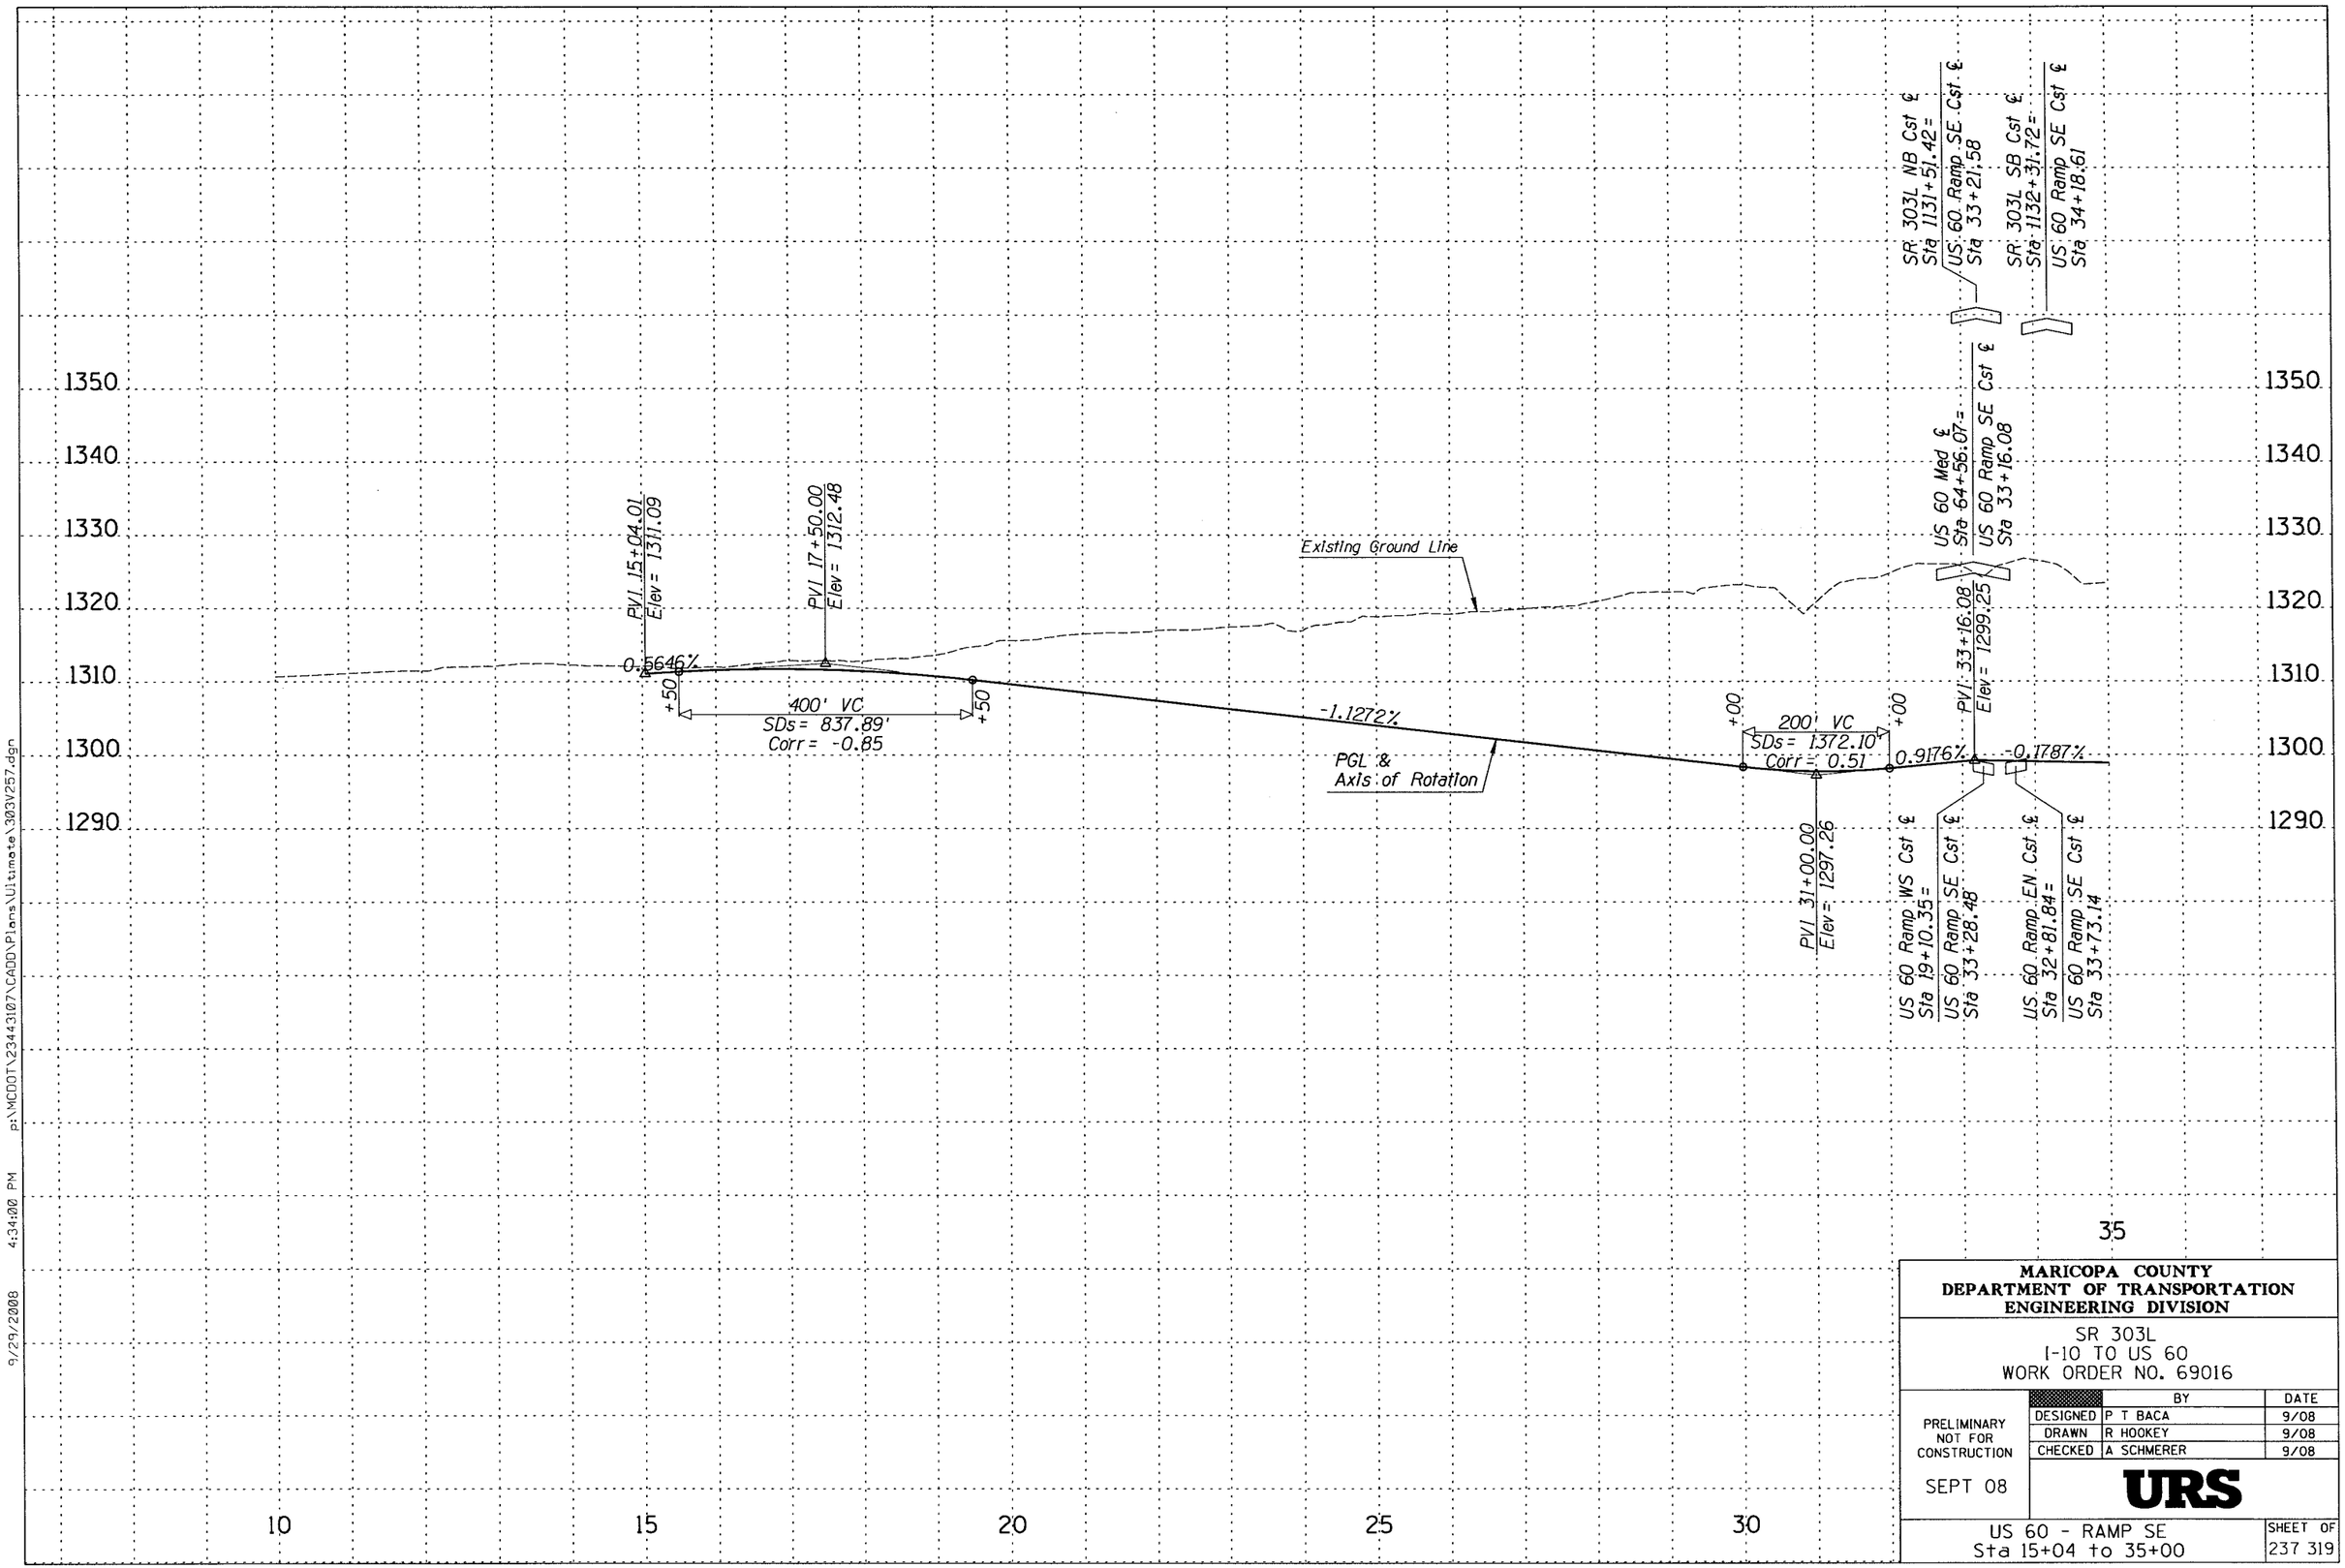

MARICOPA COUNTY
DEPARTMENT OF TRANSPORTATION
ENGINEERING DIVISION

SR 303L
I-10 TO US 60
WORK ORDER NO. 69016

		BY	DATE
PRELIMINARY NOT FOR CONSTRUCTION	DESIGNED	P T BACA	9/08
	DRAWN	R HOOKEY	9/08
	CHECKED	A SCHMERER	9/08
SEPT 08		URS	

US 60 - RAMP SE
Sta 15+04 to 35+00

SHEET OF
237 319

9/29/2008 4:34:00 PM p:\MCDOT\23443107\CADD\Plans\Ultimate\303V257.dgn

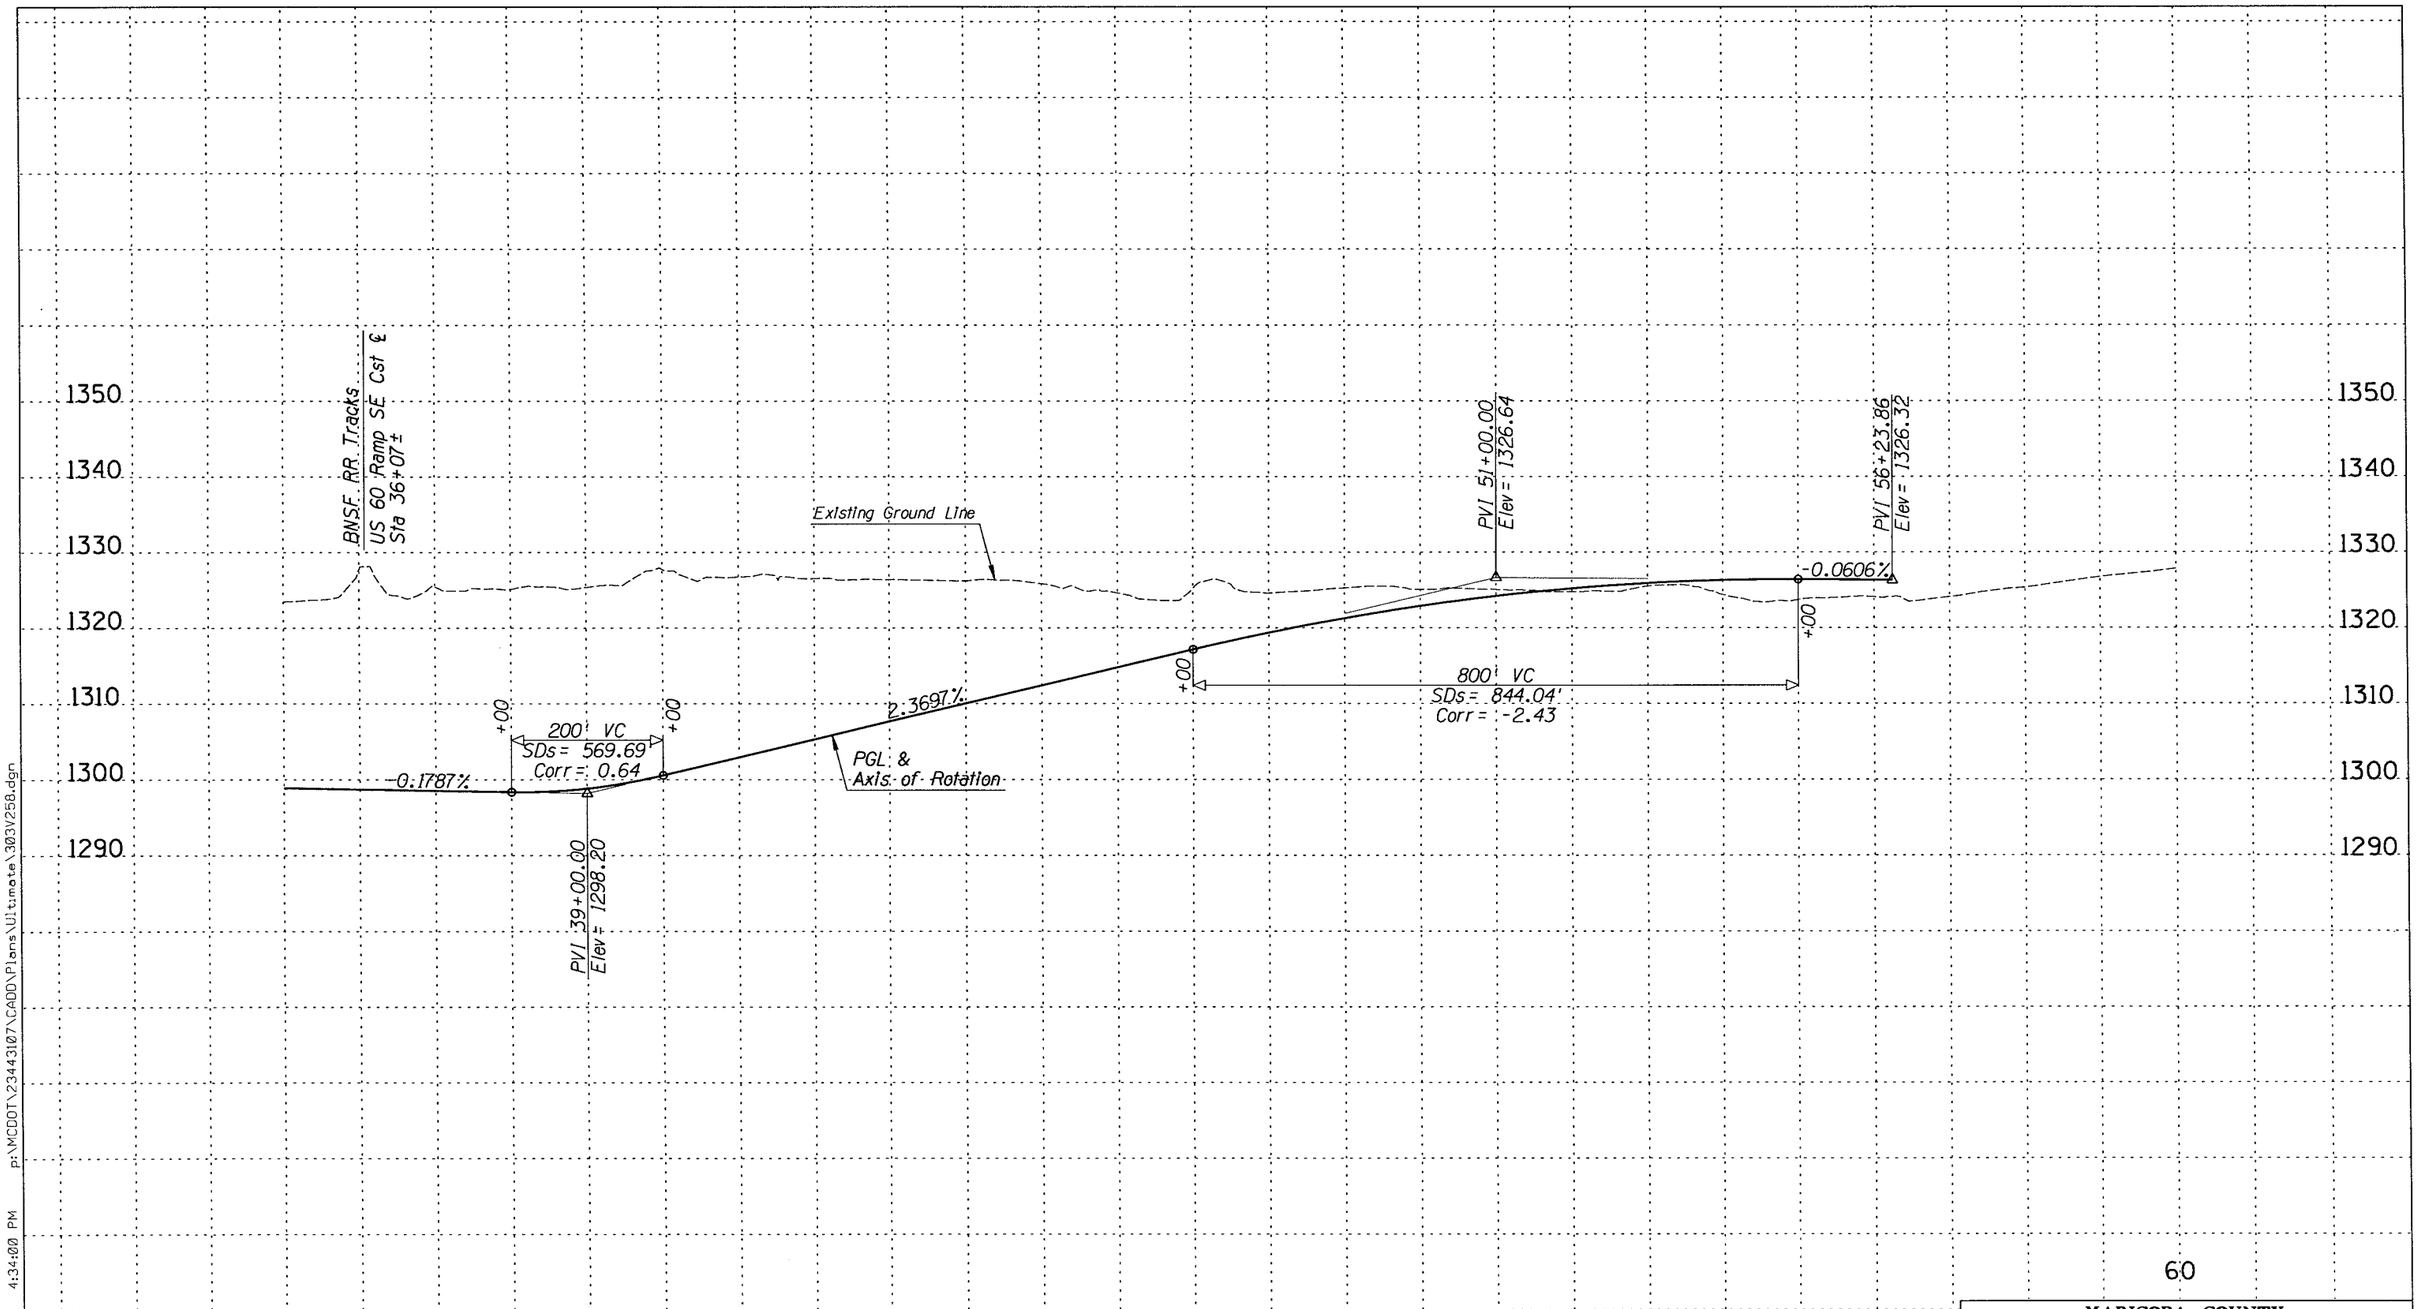

MARICOPA COUNTY
DEPARTMENT OF TRANSPORTATION
ENGINEERING DIVISION

SR 303L
I-10 TO US 60
WORK ORDER NO. 69016

		BY	DATE
PRELIMINARY NOT FOR CONSTRUCTION	DESIGNED	P T BACA	9/08
	DRAWN	R HOOKEY	9/08
	CHECKED	A SCHMERER	9/08

SEPT 08

URS

US 60 - RAMP SE
Sta 35+00 to 55+44

SHEET OF
238 319

9/29/2008 4:34:00 PM p:\MCDOT\23443107\CADD\Plans\Ultimate\303V258.dgn