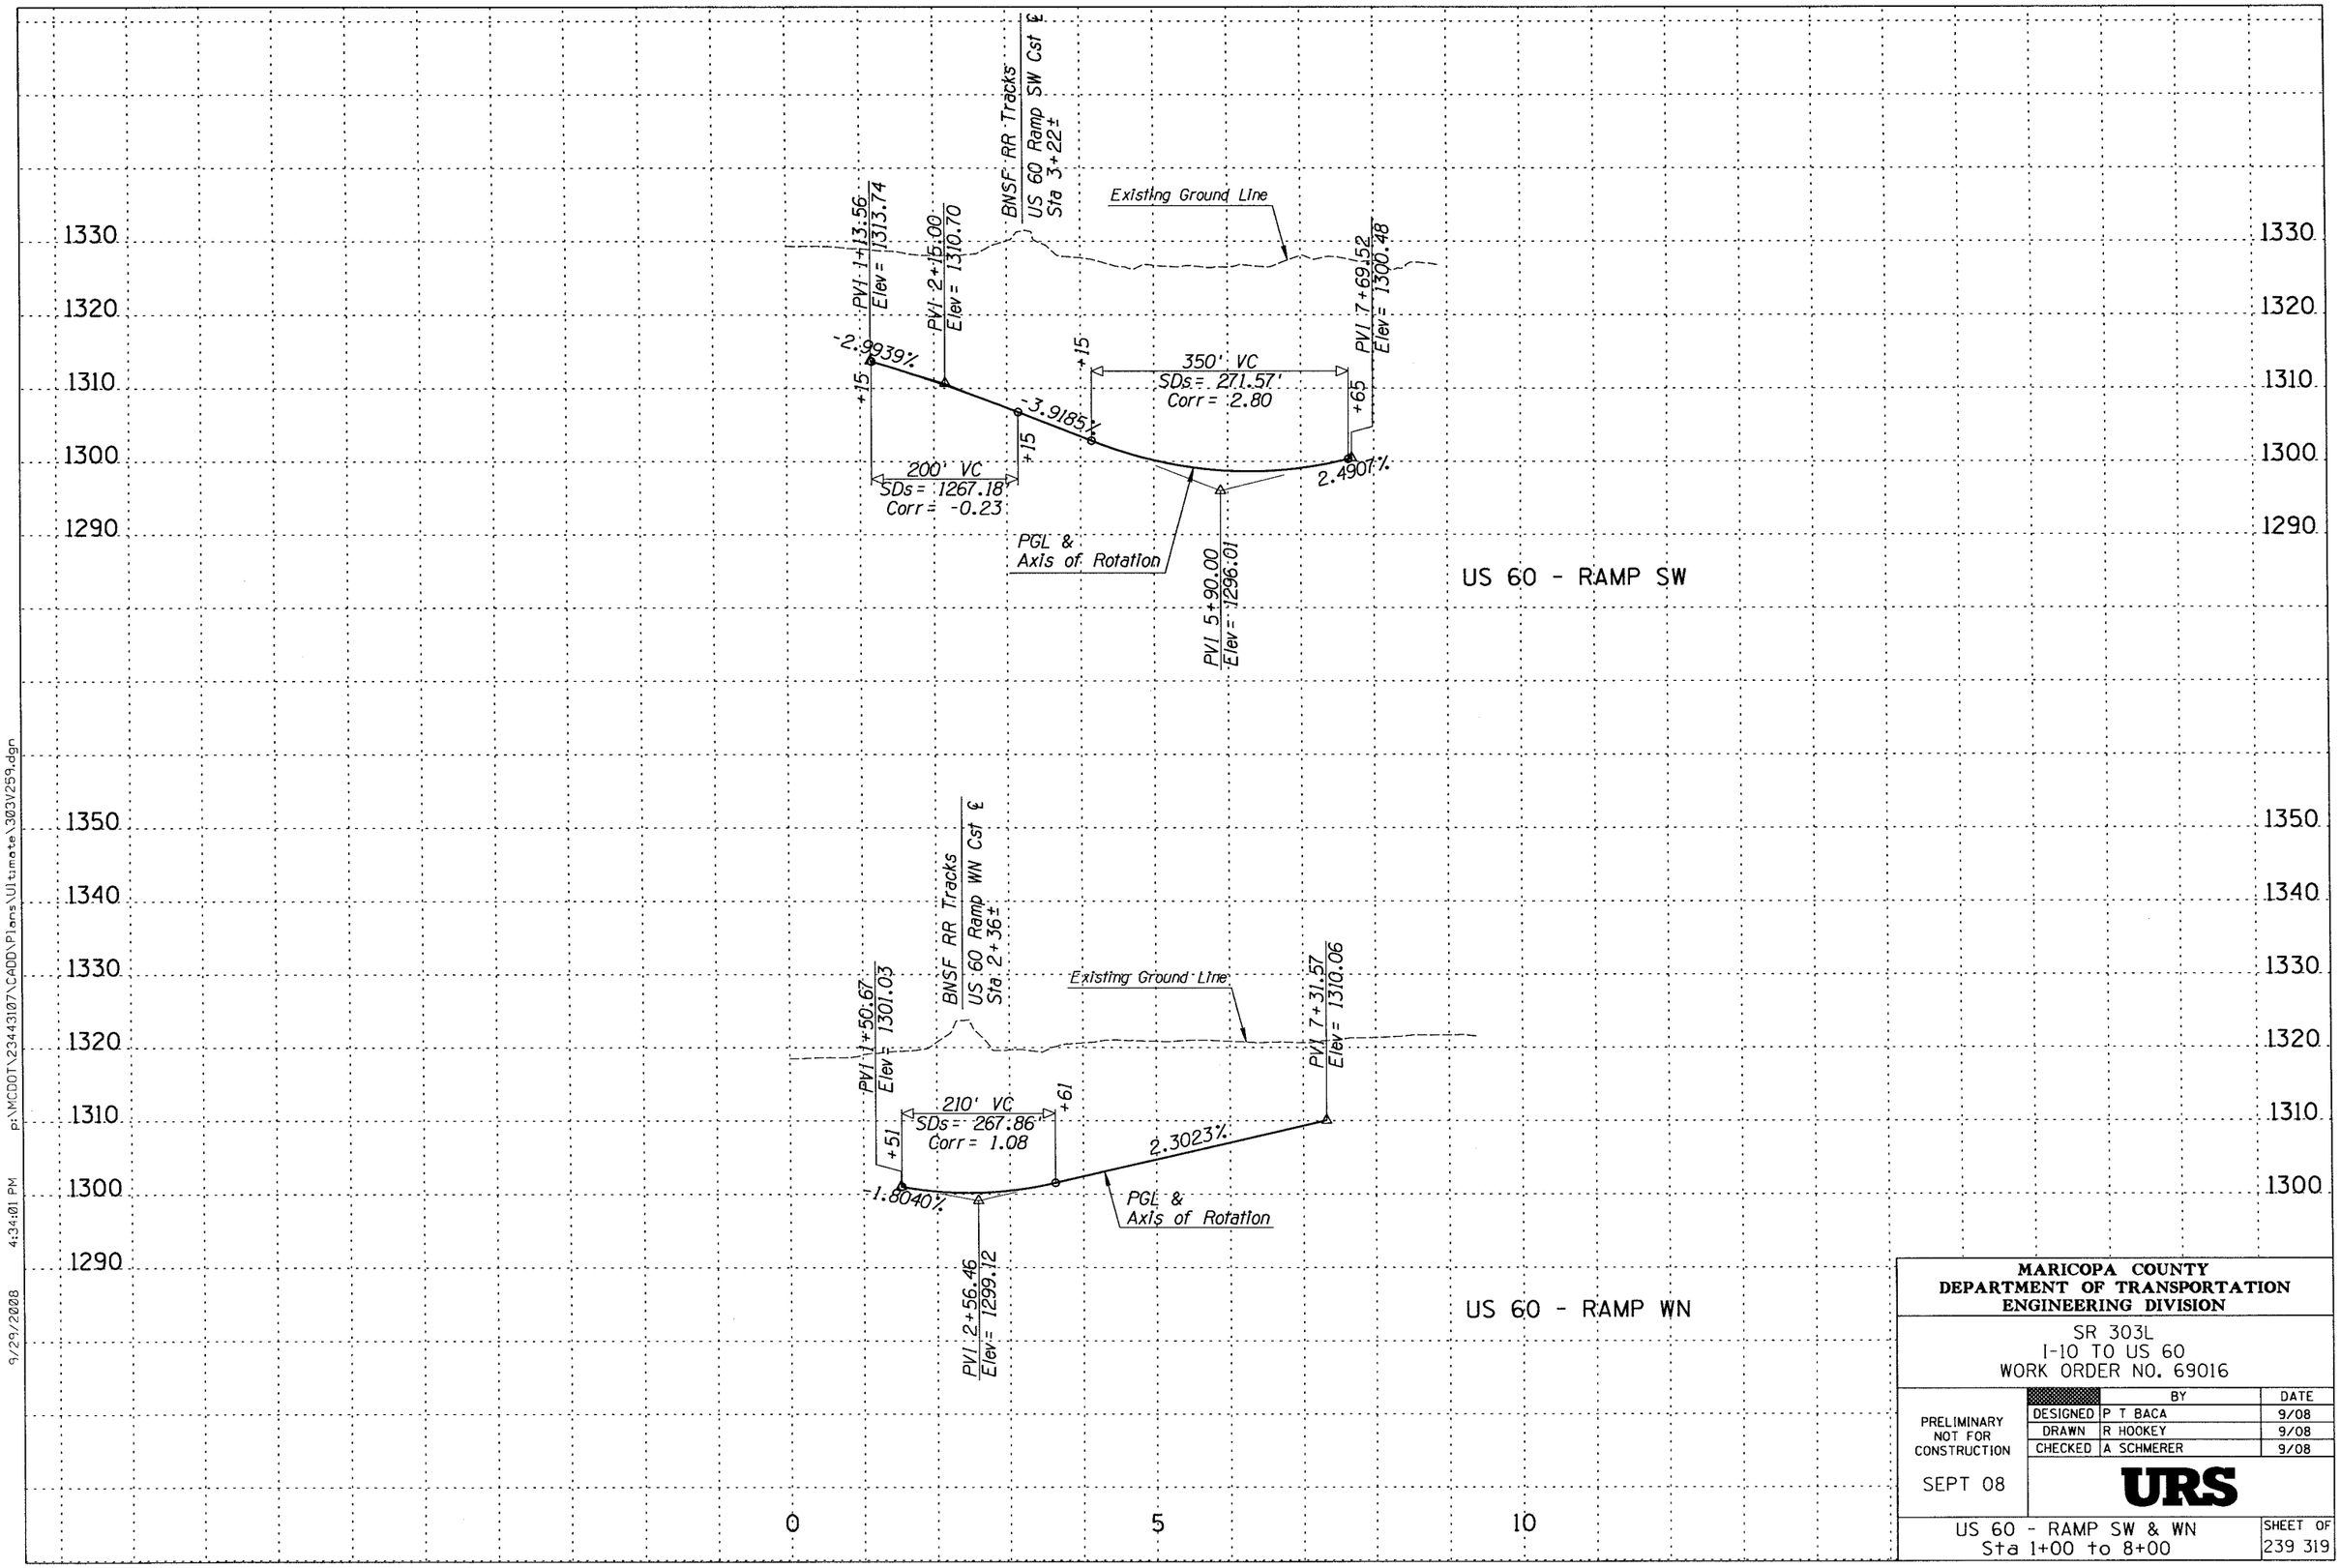

MARICOPA COUNTY
DEPARTMENT OF TRANSPORTATION
ENGINEERING DIVISION

SR 303L
I-10 TO US 60
WORK ORDER NO. 69016

PRELIMINARY
NOT FOR
CONSTRUCTION

SEPT 08

	BY	DATE
DESIGNED	P T BACA	9/08
DRAWN	R HOOKEY	9/08
CHECKED	A SCHMERER	9/08

URS

US 60 - RAMP SW & WN
Sta 1+00 to 8+00

SHEET OF
239 319

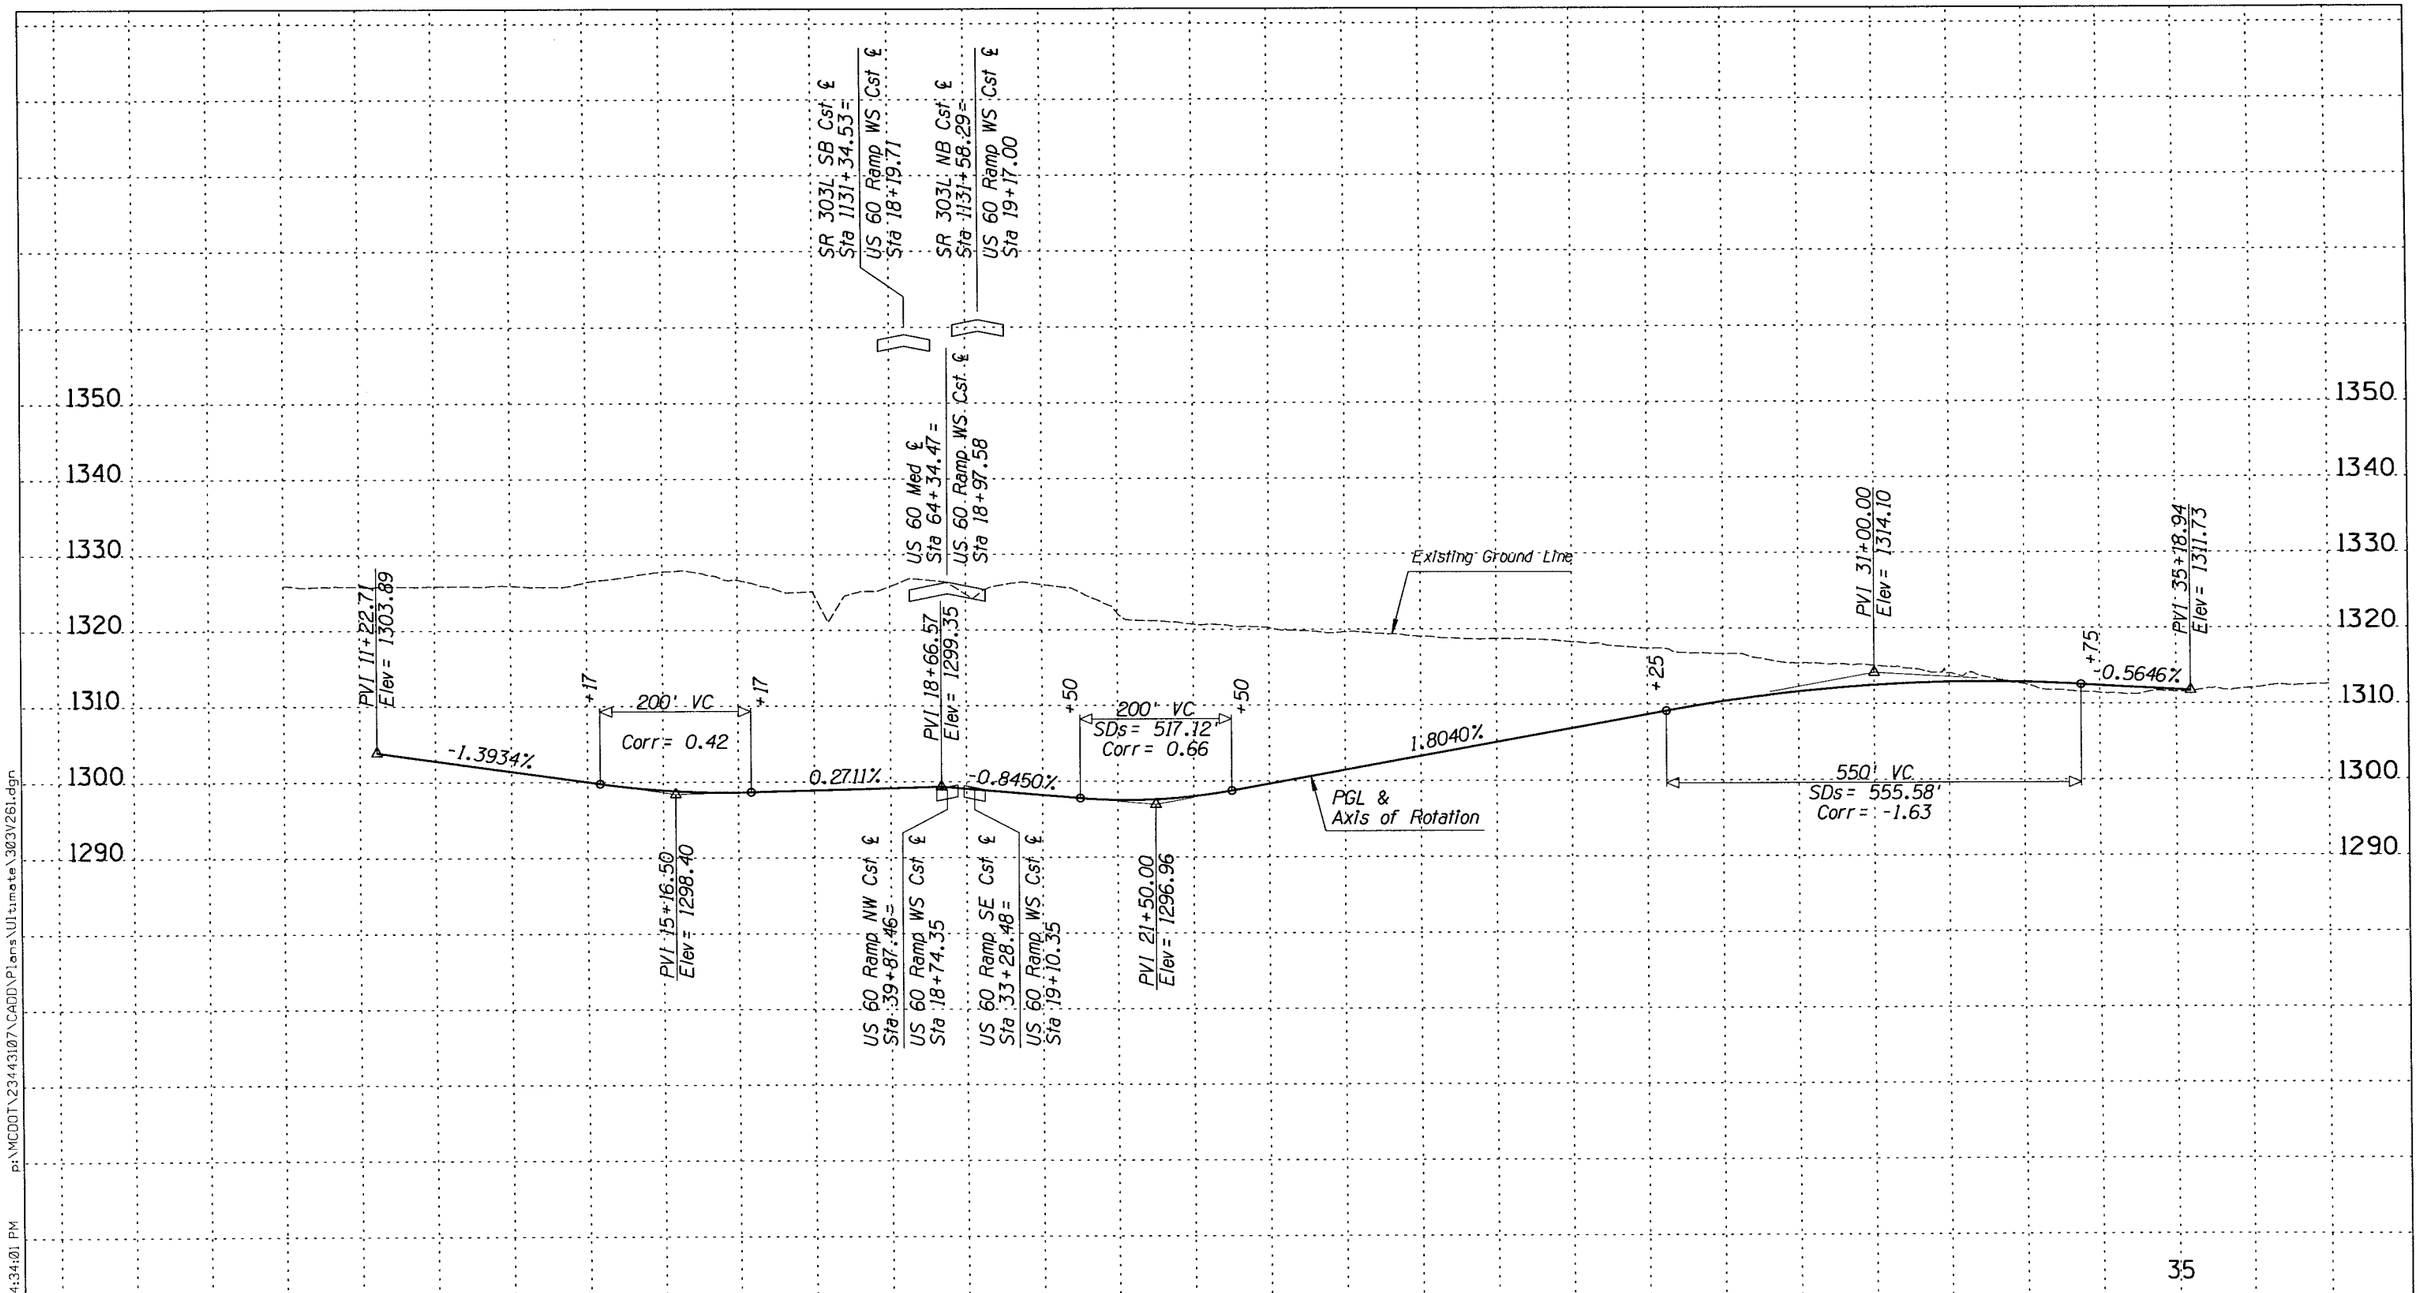

MARICOPA COUNTY
DEPARTMENT OF TRANSPORTATION
ENGINEERING DIVISION

SR 303L
I-10 TO US 60
WORK ORDER NO. 69016

		BY	DATE
PRELIMINARY NOT FOR CONSTRUCTION	DESIGNED	P T BACA	9/08
	DRAWN	P T BACA	9/08
	CHECKED	A SCHMERER	9/08

SEPT 08

URS

US 60 - RAMP WS
Sta 11+00 to 35+19

SHEET OF
240 319

9/29/2008 4:34:01 PM p:\MCDOT\23443107\CADD\Plans\Ultimate\303V261.dgn

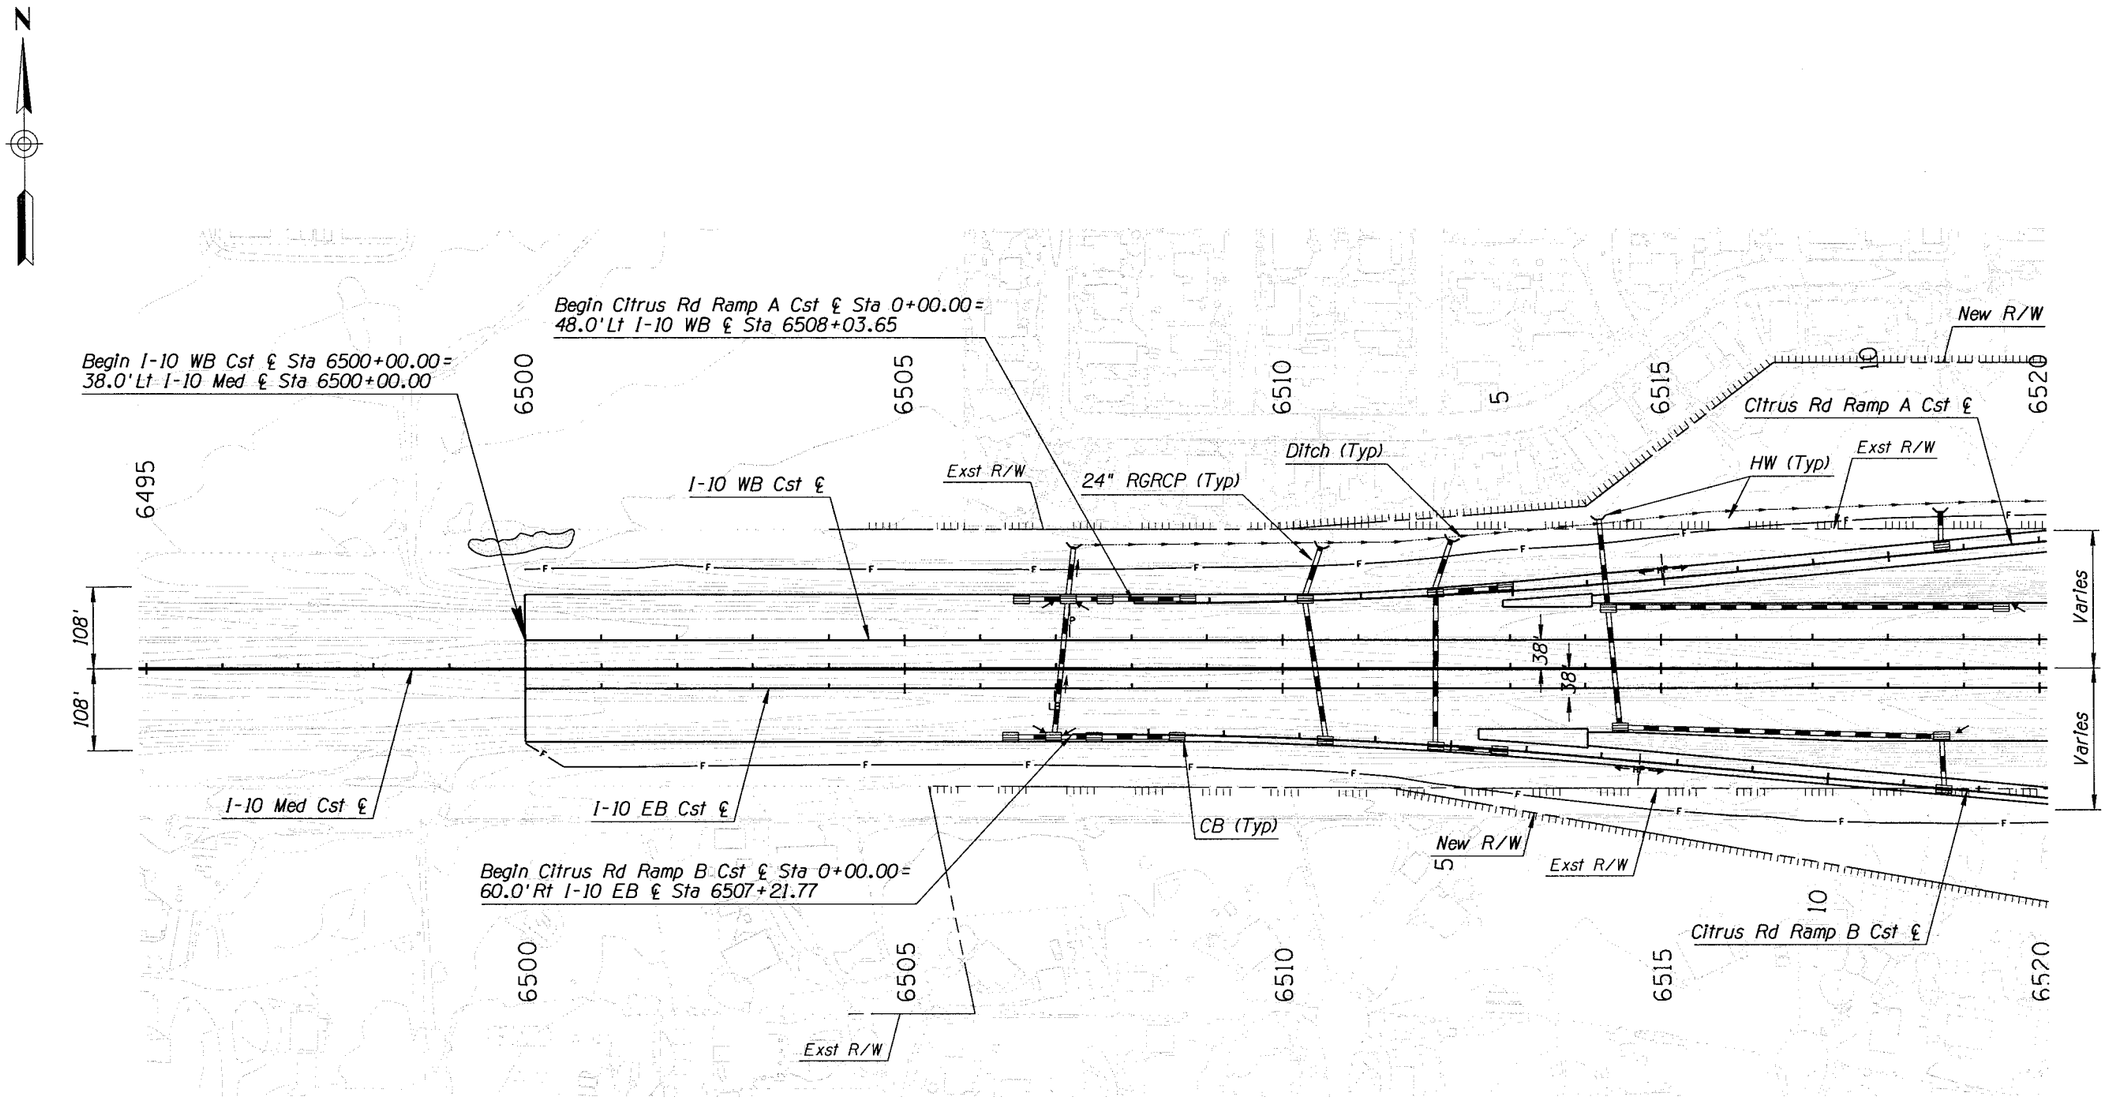

9/29/2008 4:54:03 PM p:\mcdot\23443107\cadd\plans\ultimate\303d61.dgn

MARICOPA COUNTY
DEPARTMENT OF TRANSPORTATION
ENGINEERING DIVISION

SR 303L
I-10 TO US 60
WORK ORDER NO. 69016

		BY	DATE
PRELIMINARY NOT FOR CONSTRUCTION	DESIGNED	D CERNEY	9/08
	DRAWN	D CERNEY	9/08
	CHECKED	D SCHAUB	9/08
SEPT 08	URS		

DRAINAGE PLAN-I-10
Sta 6495+00.00 to 6520+00.00

SHEET OF
241 319

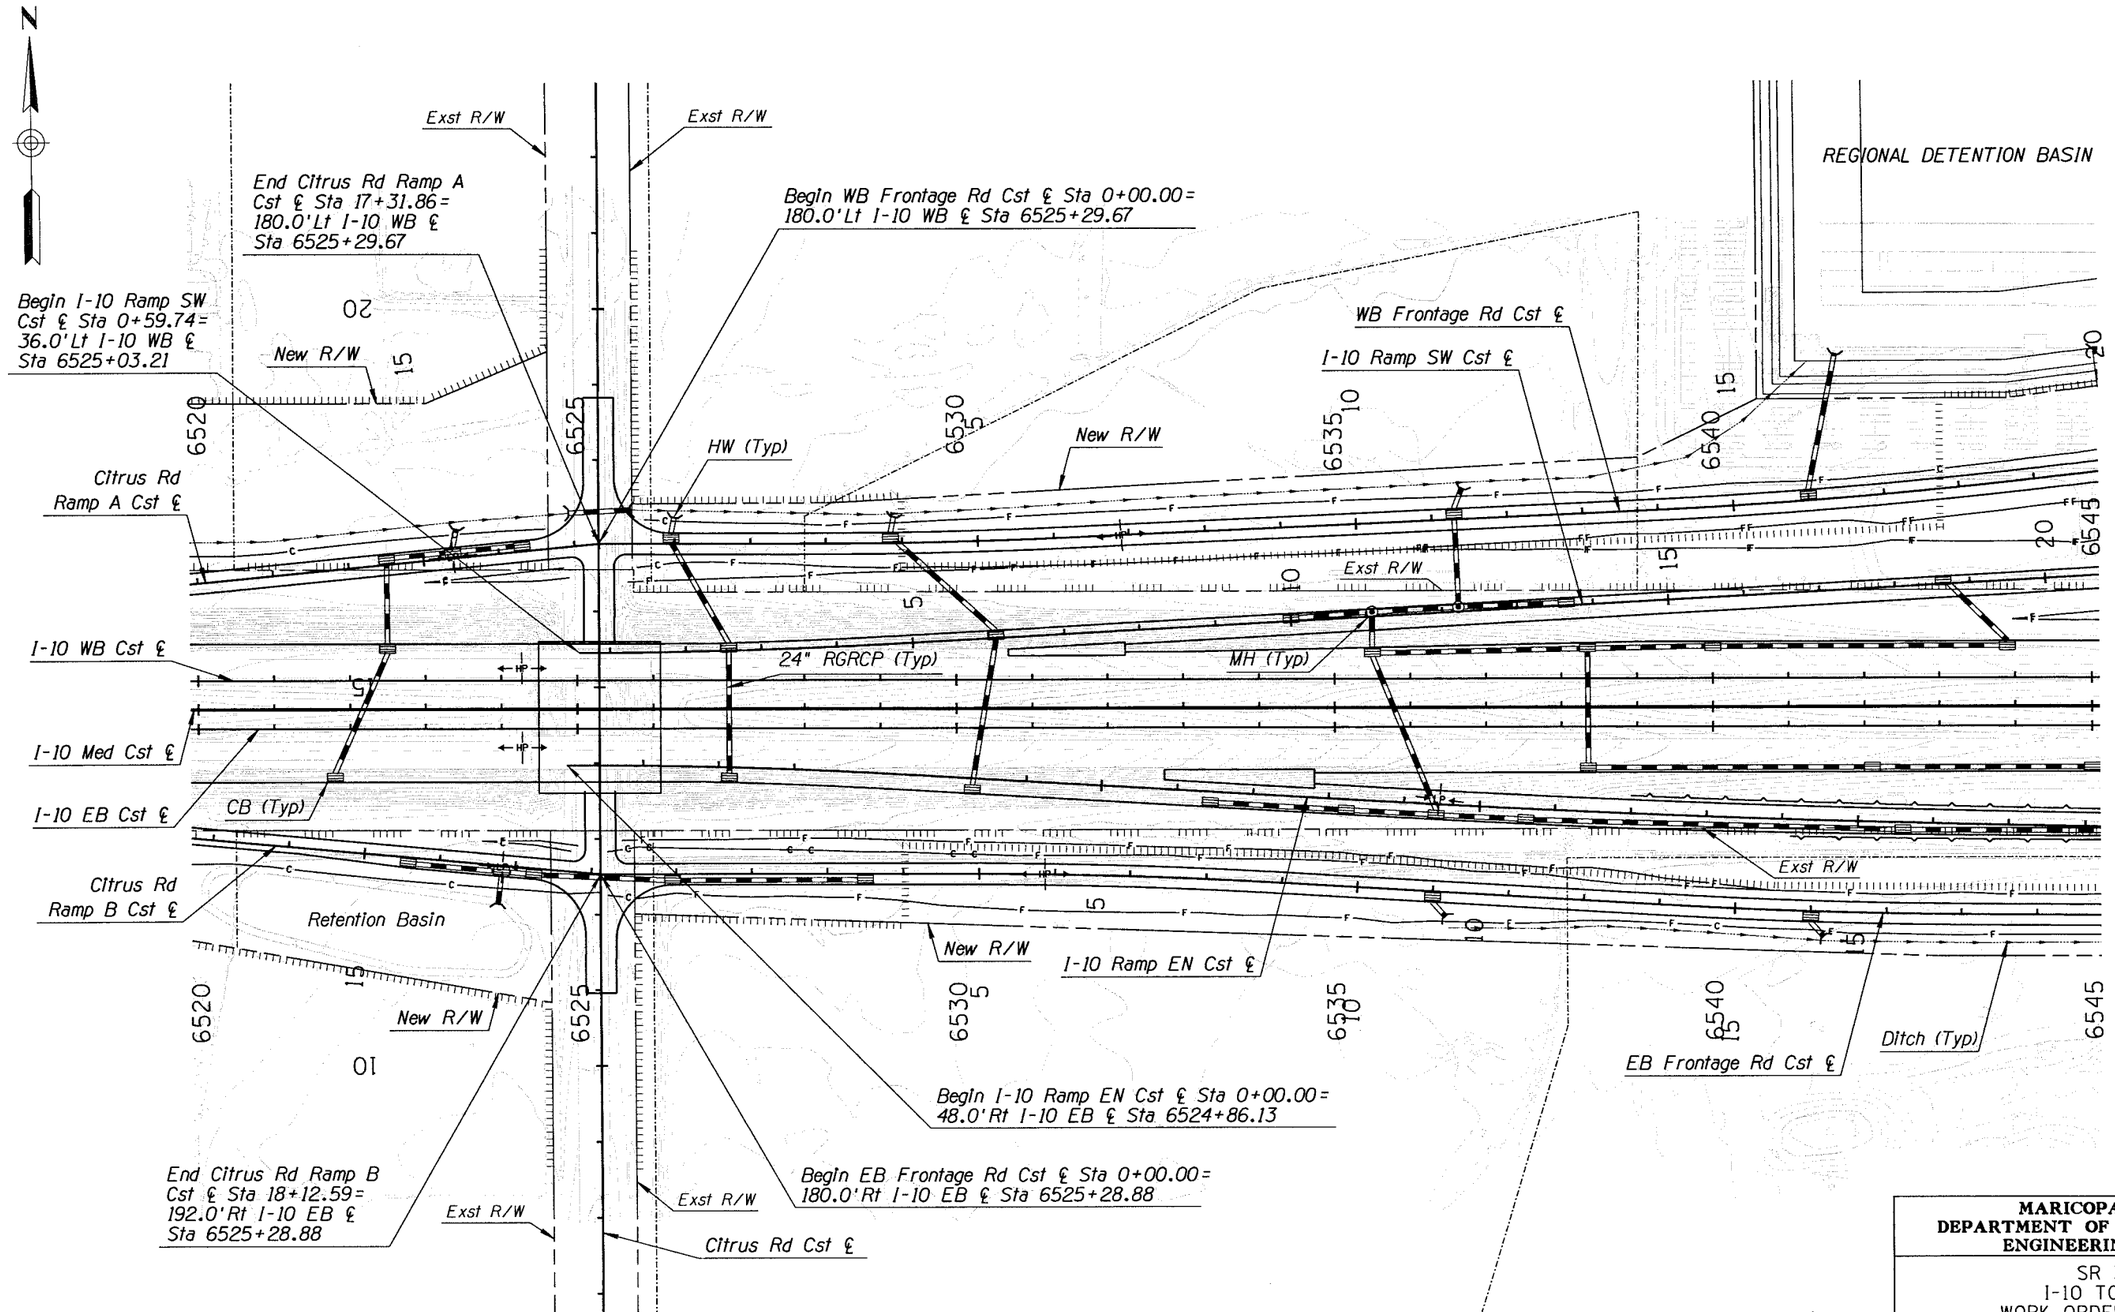

MARICOPA COUNTY
DEPARTMENT OF TRANSPORTATION
ENGINEERING DIVISION

SR 303L
I-10 TO US 60
WORK ORDER NO. 69016

PRELIMINARY
NOT FOR
CONSTRUCTION

SEPT 08

	BY	DATE
DESIGNED	D CERNEY	9/08
DRAWN	D CERNEY	9/08
CHECKED	D SCHAUB	9/08

URS

DRAINAGE PLAN-I-10
Sta 6520+00.00 to 6545+00.00

SHEET OF
242 319

9/29/2008 4:54:04 PM p:\mcdot\23443107\cadd\plans\ultimate\303d62.dgn

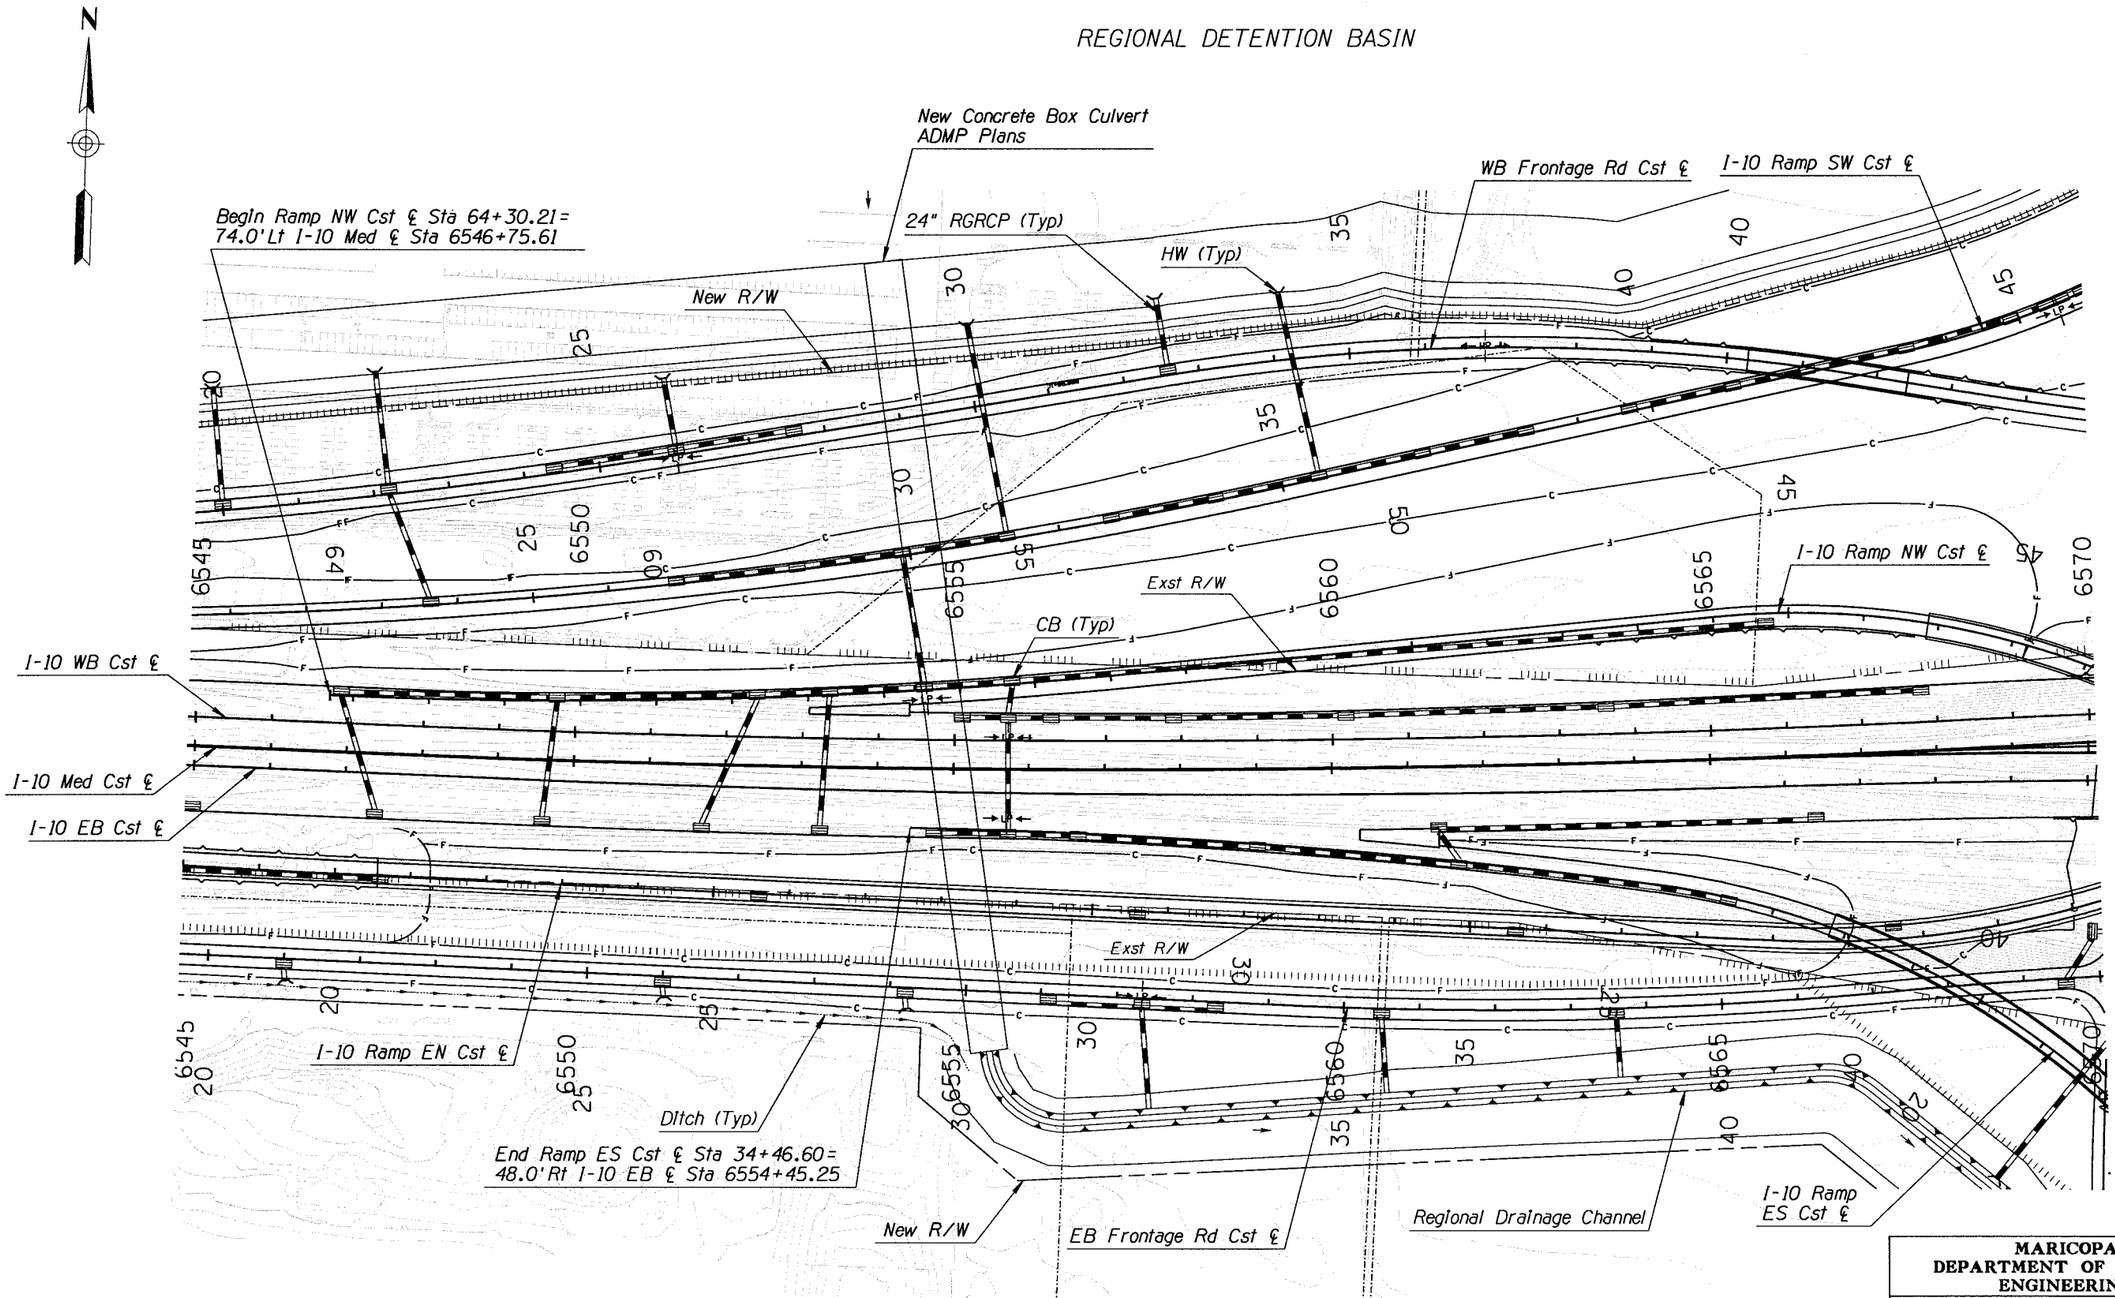

Note: Inlets on bridges will require scuppers and downdrains. This will be determined during final design after piers have been located.

MARICOPA COUNTY
DEPARTMENT OF TRANSPORTATION
ENGINEERING DIVISION

SR 303L
I-10 TO US 60
WORK ORDER NO. 69016

PRELIMINARY
NOT FOR
CONSTRUCTION

SEPT 08

	BY	DATE
DESIGNED	D CERNEY	9/08
DRAWN	D CERNEY	9/08
CHECKED	D SCHAUB	9/08

URS

DRAINAGE PLAN I-10
Sta 6545+00.00 to 6570+00.00

SHEET OF
243 319

9/29/2008 4:54:05 PM p:\mcdot\23443107\cadd\plans\ultimate\303d63.dgn

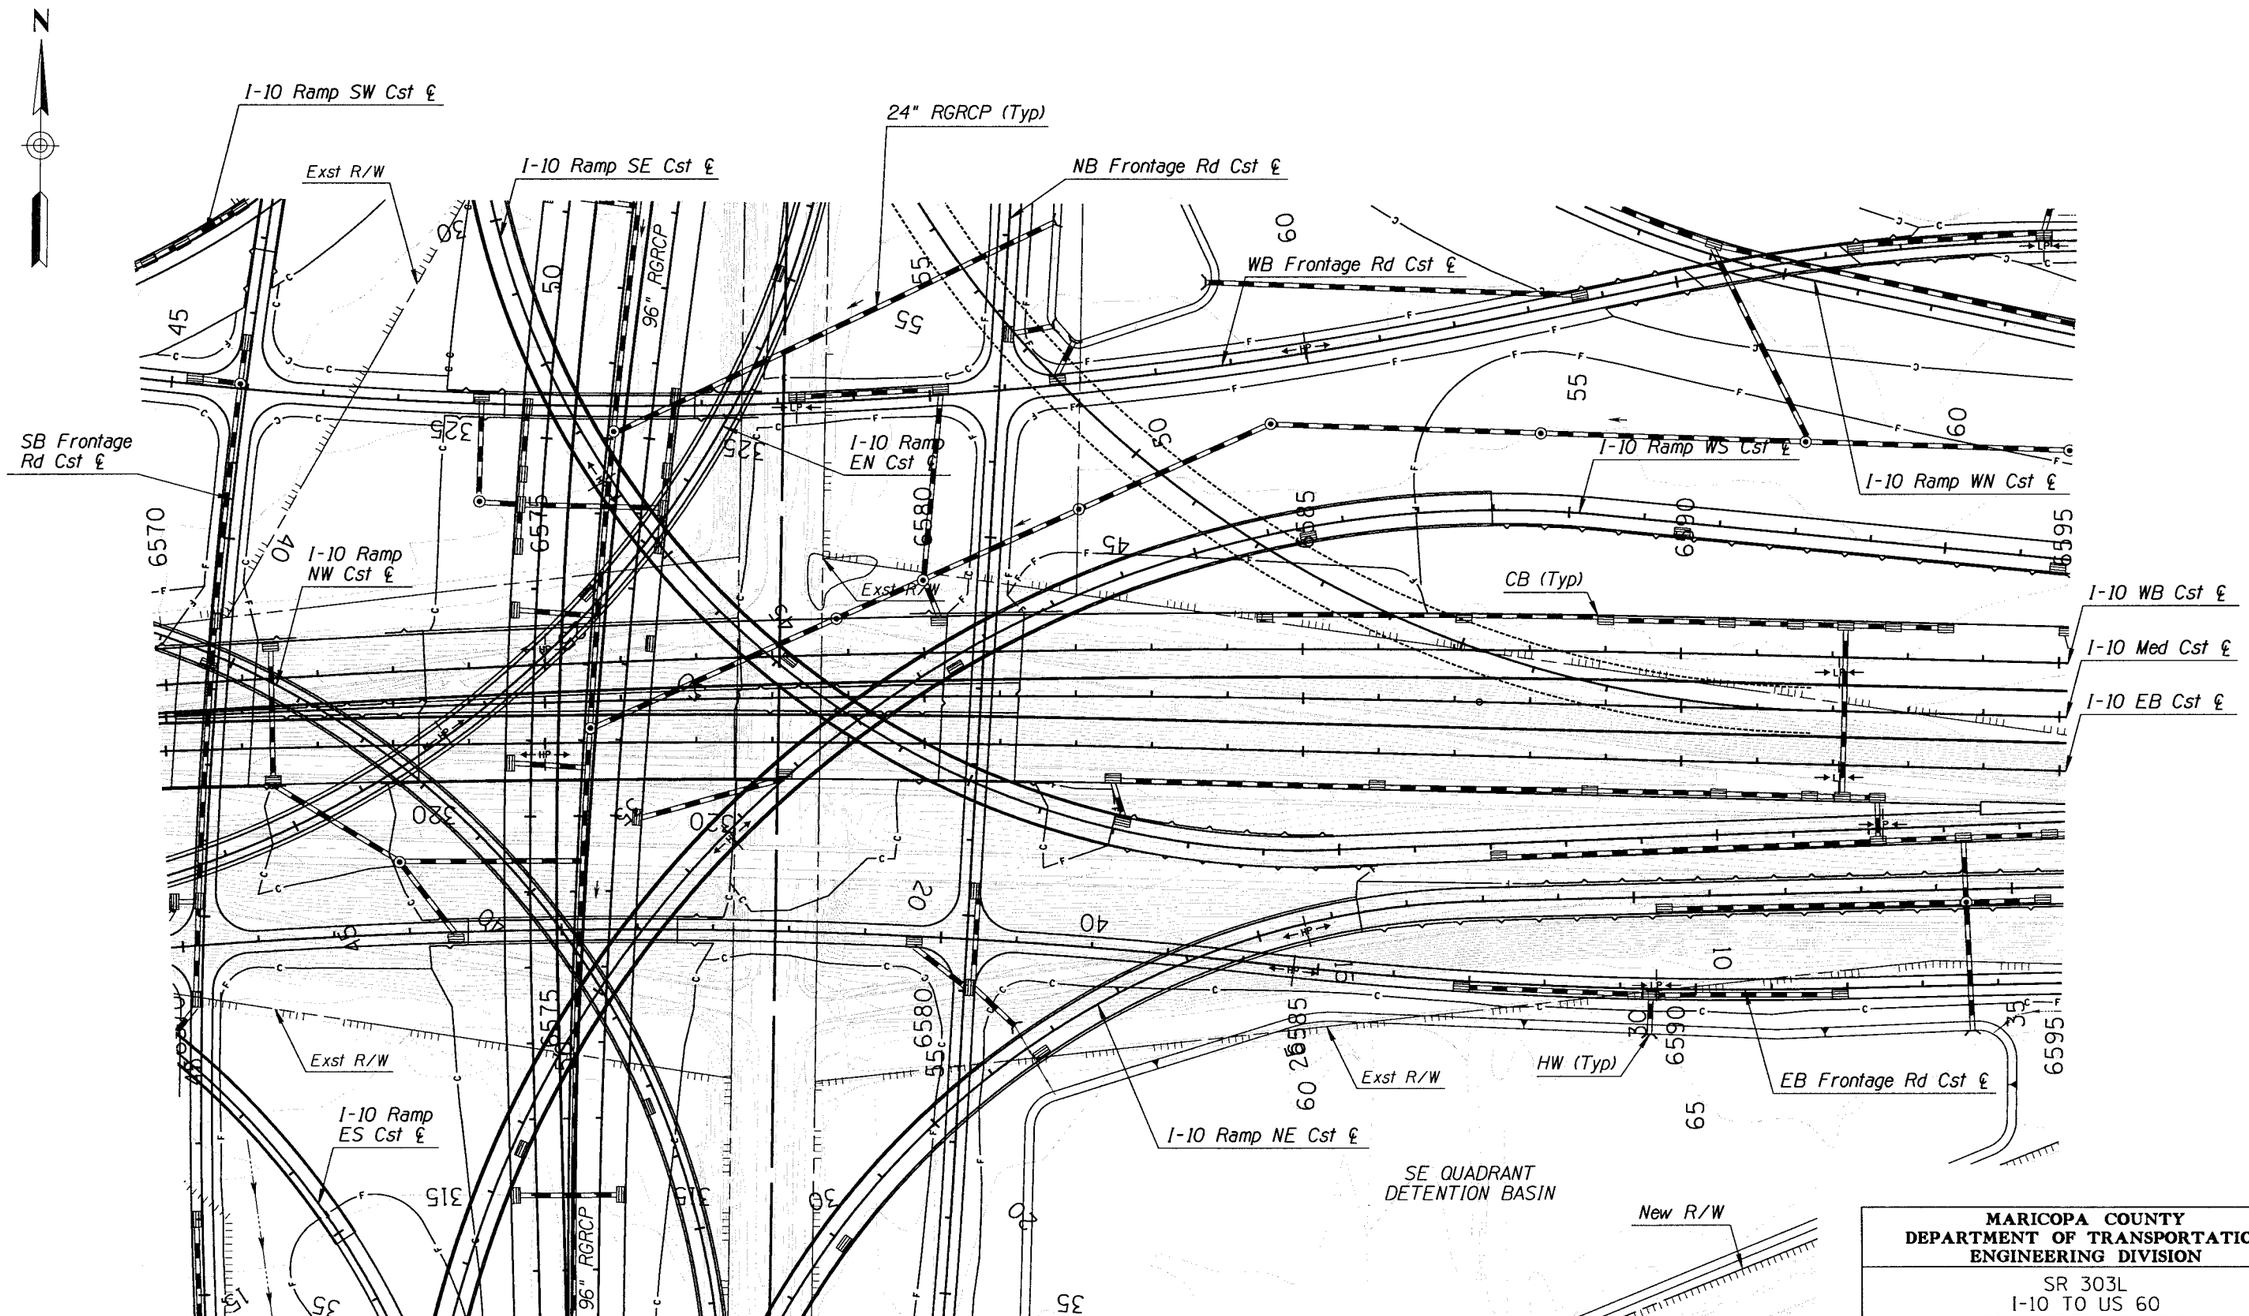

Note: Inlets on bridges will require scuppers and downdrains. This will be determined during final design after piers have been located.

MARICOPA COUNTY
DEPARTMENT OF TRANSPORTATION
ENGINEERING DIVISION

SR 303L
I-10 TO US 60
WORK ORDER NO. 69016

PRELIMINARY NOT FOR CONSTRUCTION

SEPT 08

	BY	DATE
DESIGNED	D CERNEY	9/08
DRAWN	D CERNEY	9/08
CHECKED	D SCHAUB	9/08

URS

DRAINAGE PLAN-I-10
Sta 6570+00.00 to 6595+00.00

SHEET OF 244 319

9/29/2008 4:54:06 PM p:\mcdot\23443107\cadd\plans\ultimate\303d64.dgn

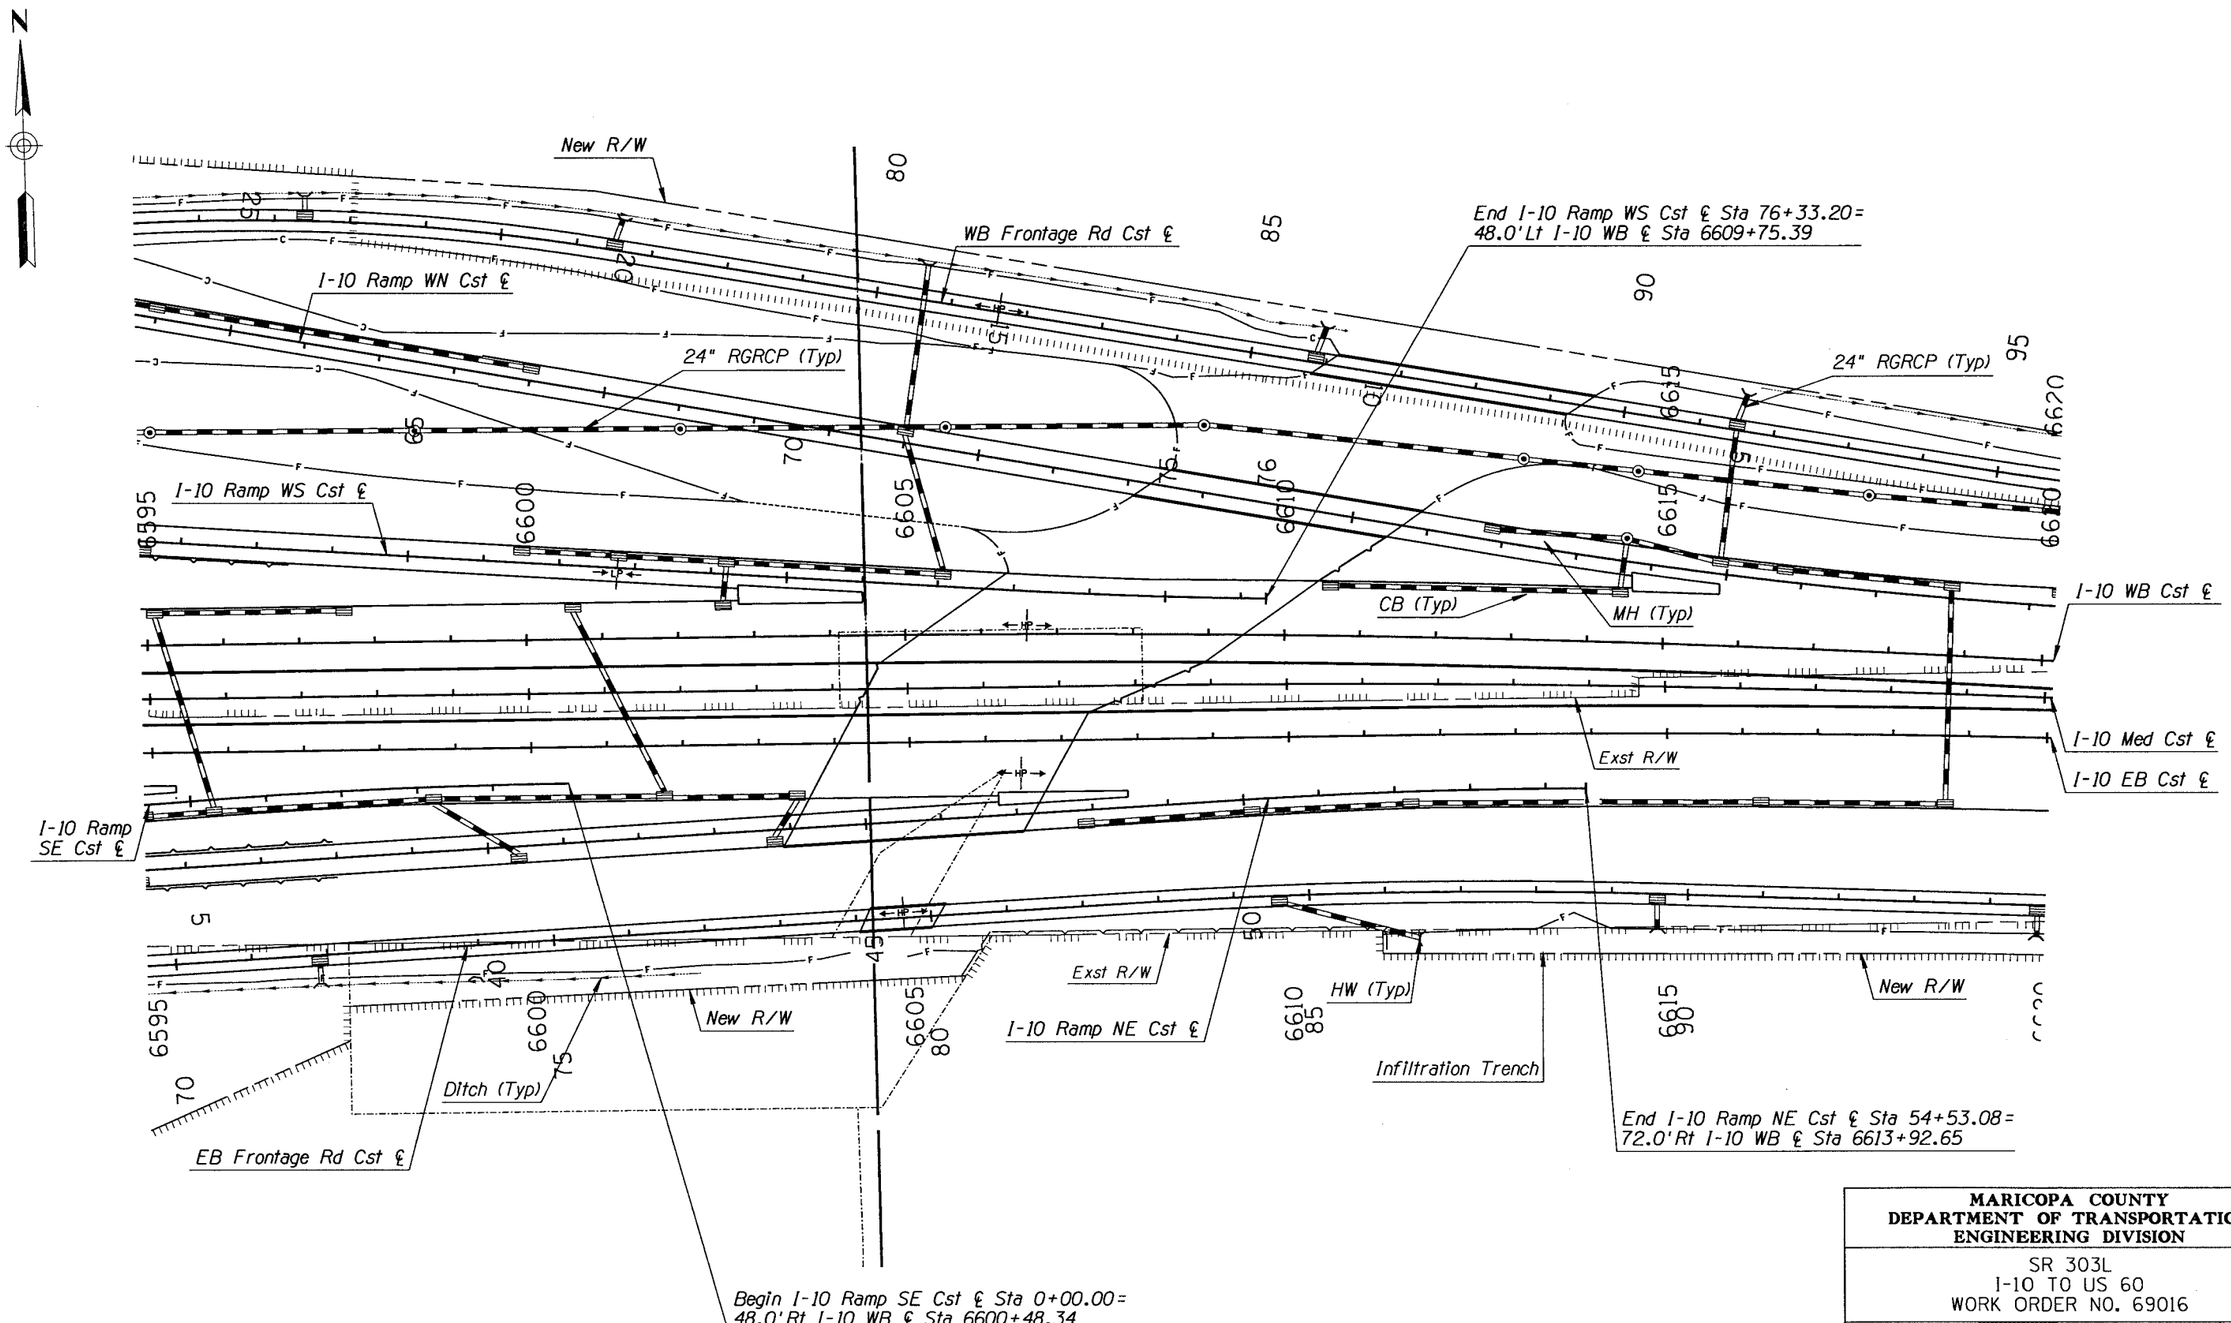

MARICOPA COUNTY
DEPARTMENT OF TRANSPORTATION
ENGINEERING DIVISION

SR 303L
I-10 TO US 60
WORK ORDER NO. 69016

		BY	DATE
PRELIMINARY NOT FOR CONSTRUCTION	DESIGNED	D CERNEY	9/08
	DRAWN	D CERNEY	9/08
	CHECKED	D SCHAUB	9/08
SEPT 08	URS		

DRAINAGE PLAN-I-10
Sta 6595+00.00 to 6620+00.00

SHEET OF
245 319

9/29/2008 4:54:06 PM p:\mcdot\23443107\cadd\plans\ultimate\303d65.dgn

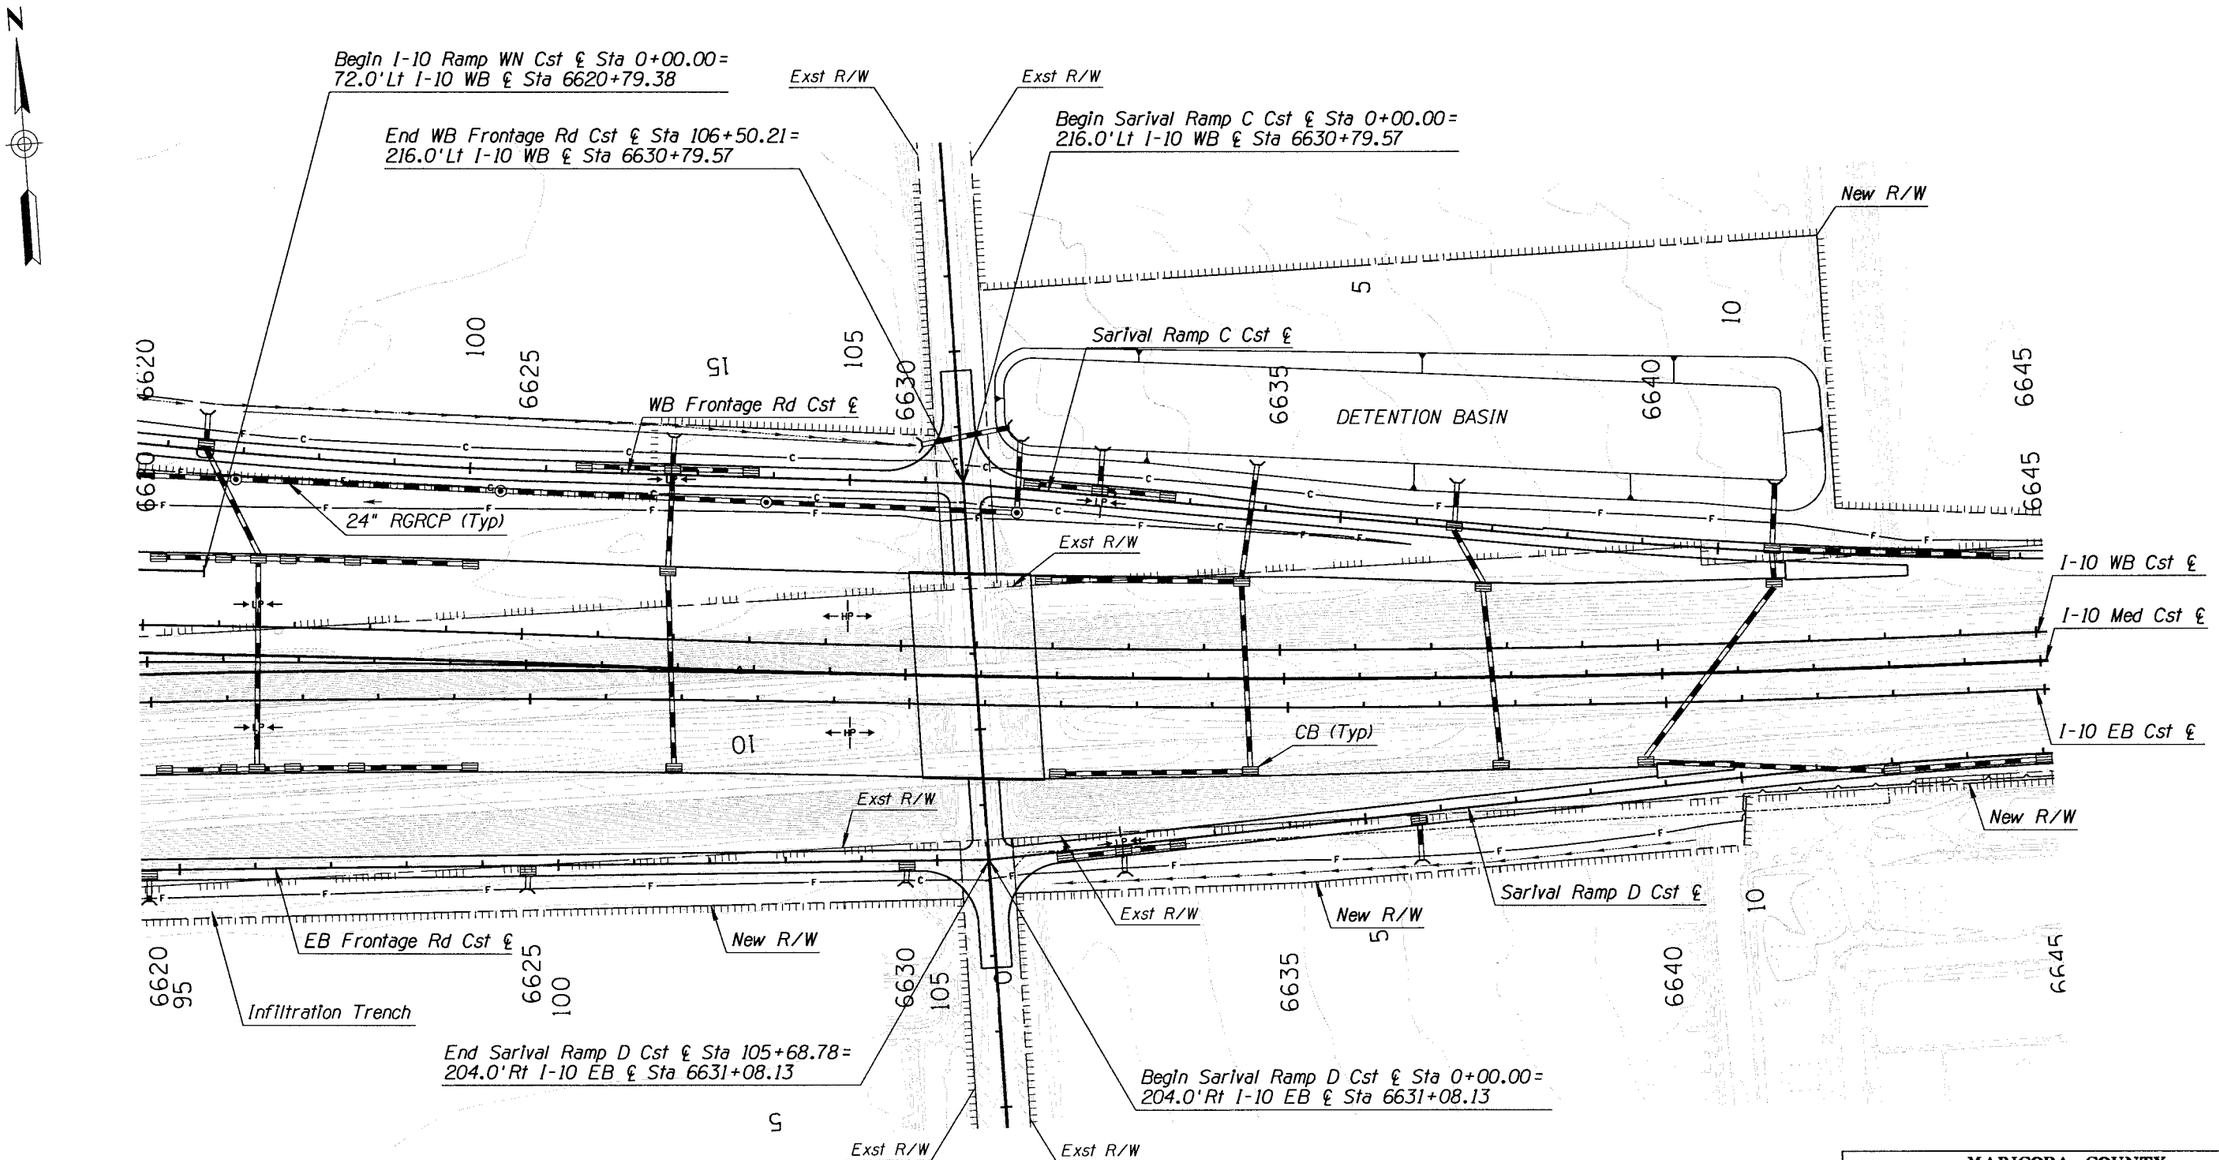

MARICOPA COUNTY
DEPARTMENT OF TRANSPORTATION
ENGINEERING DIVISION

SR 303L
I-10 TO US 60
WORK ORDER NO. 69016

		BY	DATE
PRELIMINARY NOT FOR CONSTRUCTION	DESIGNED	D CERNEY	9/08
	DRAWN	D CERNEY	9/08
	CHECKED	D SCHAUB	9/08

SEPT 08

URS

DRAINAGE PLAN-I-10
Sta 6620+00.00 to 6645+00.00

SHEET OF
246 319

9/29/2008 4:54:07 PM p:\mcdot\23443107\cadd\plans\ultimate\303d66.dgn

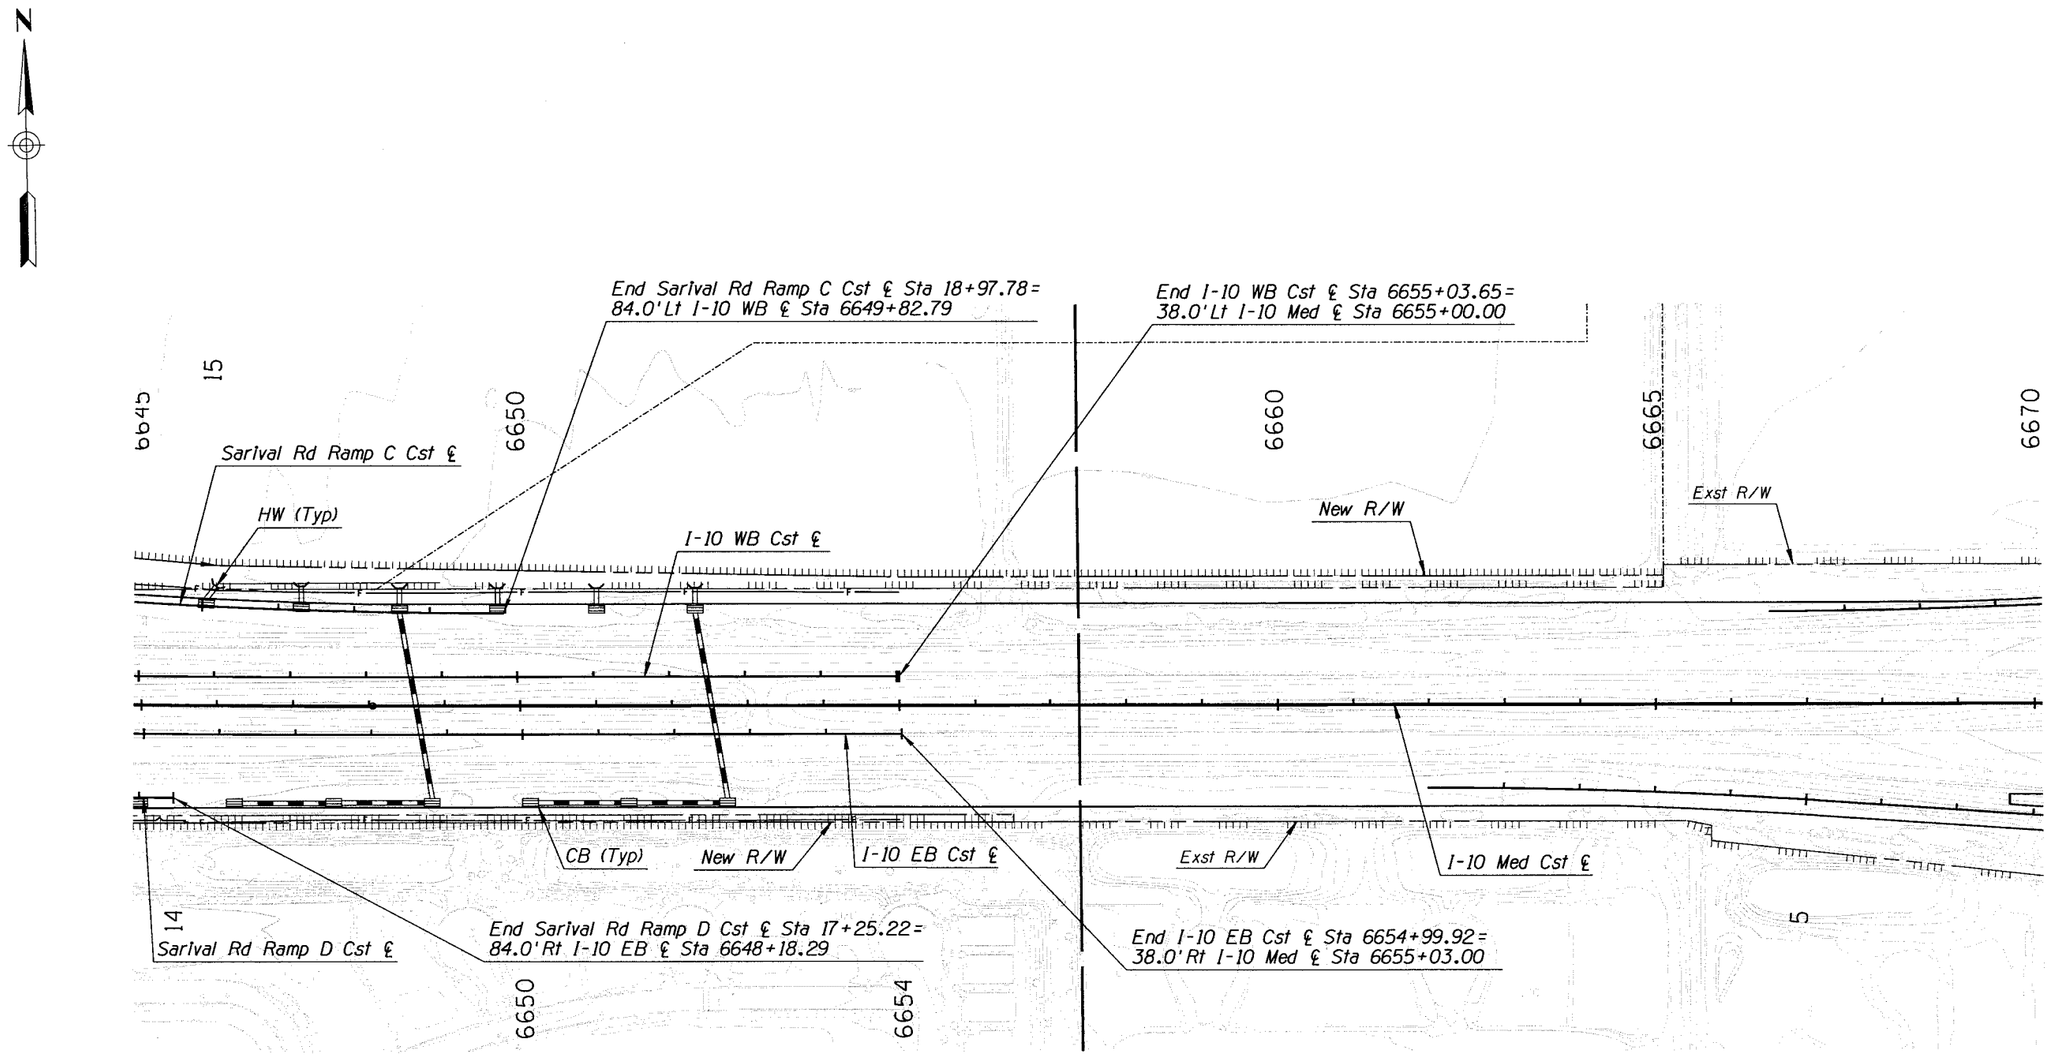

9/29/2008 4:54:08 PM p:\medot\23443107\cadd\plans\ultimate\303d67.dgn

MARICOPA COUNTY
DEPARTMENT OF TRANSPORTATION
ENGINEERING DIVISION

SR 303L
I-10 TO US 60
WORK ORDER NO. 69016

PRELIMINARY
NOT FOR
CONSTRUCTION

SEPT 08

	BY	DATE
DESIGNED	D CERNEY	9/08
DRAWN	D CERNEY	9/08
CHECKED	D SCHAUB	9/08

URS

DRAINAGE PLAN-I-10
Sta 6645+00.00 to 6670+00.00

SHEET OF
247 319

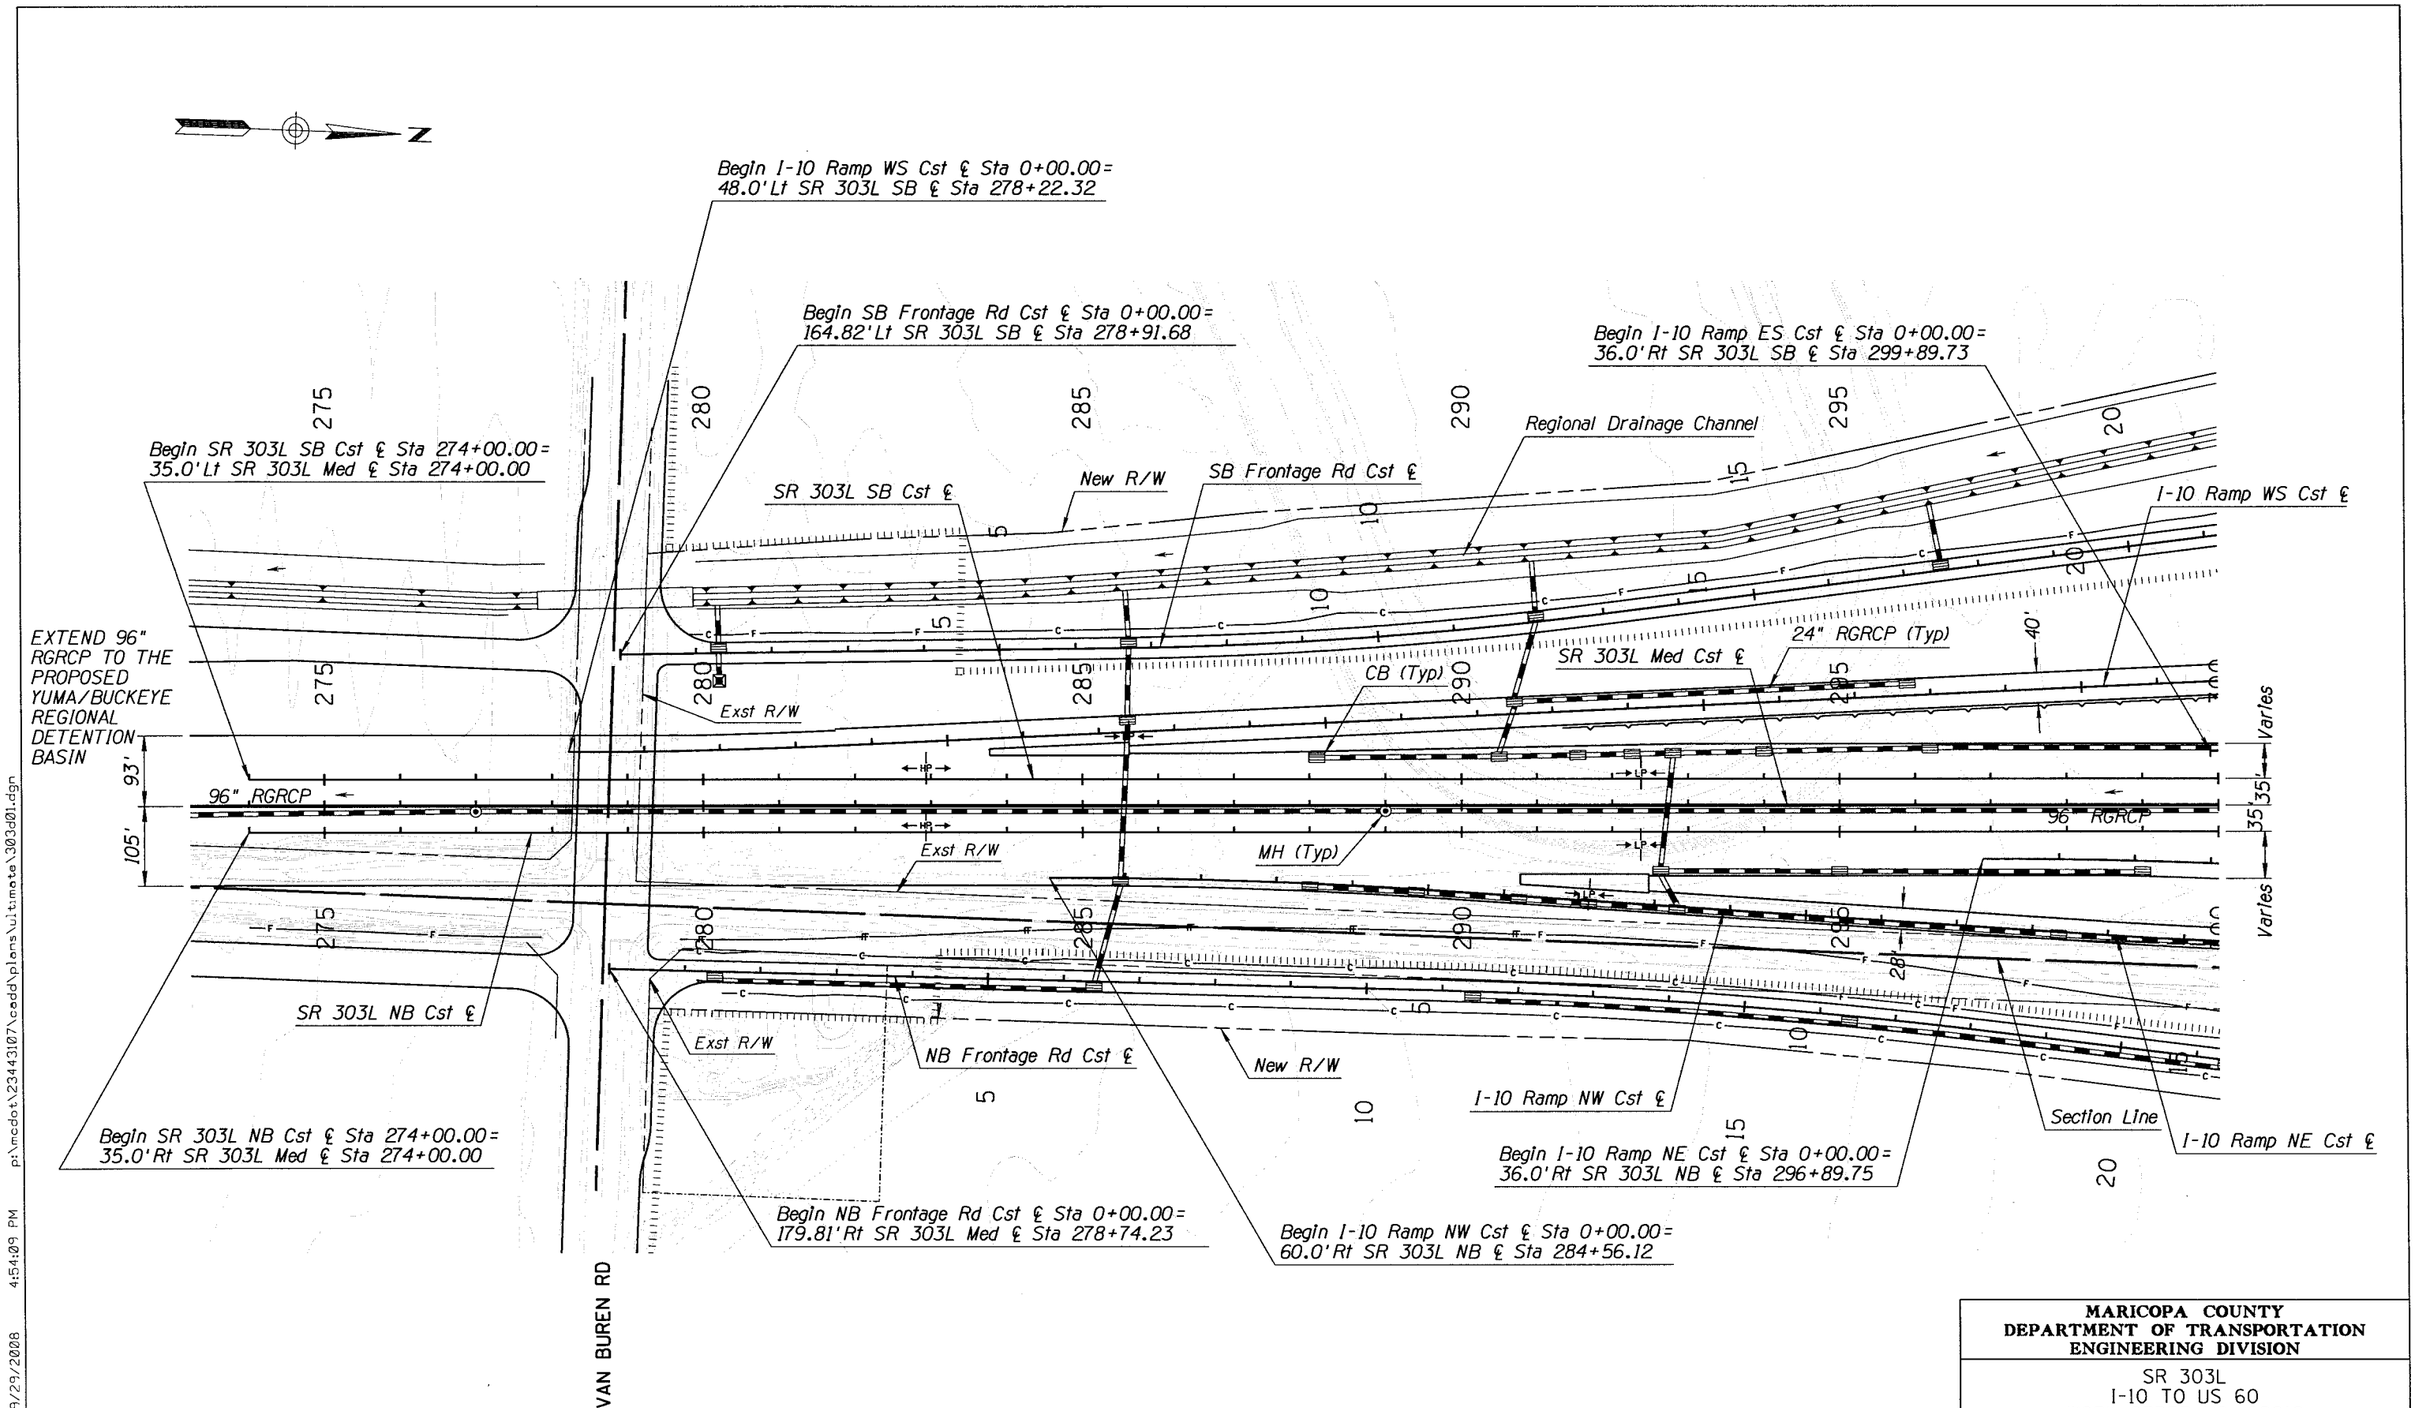

9/29/2008 4:54:09 PM p:\mcdot\23443107\cadd\plans\ultimate\303d01.dgn

MARICOPA COUNTY
DEPARTMENT OF TRANSPORTATION
ENGINEERING DIVISION

SR 303L
I-10 TO US 60
WORK ORDER NO. 69016

		BY	DATE
PRELIMINARY NOT FOR CONSTRUCTION	DESIGNED	D CERNEY	9/08
	DRAWN	D CERNEY	9/08
	CHECKED	D SCHAUB	9/08

SEPT 08

URS

DRAINAGE PLAN-SR 303L
Sta 275+00.00 to 300+00.00

SHEET OF
248 319

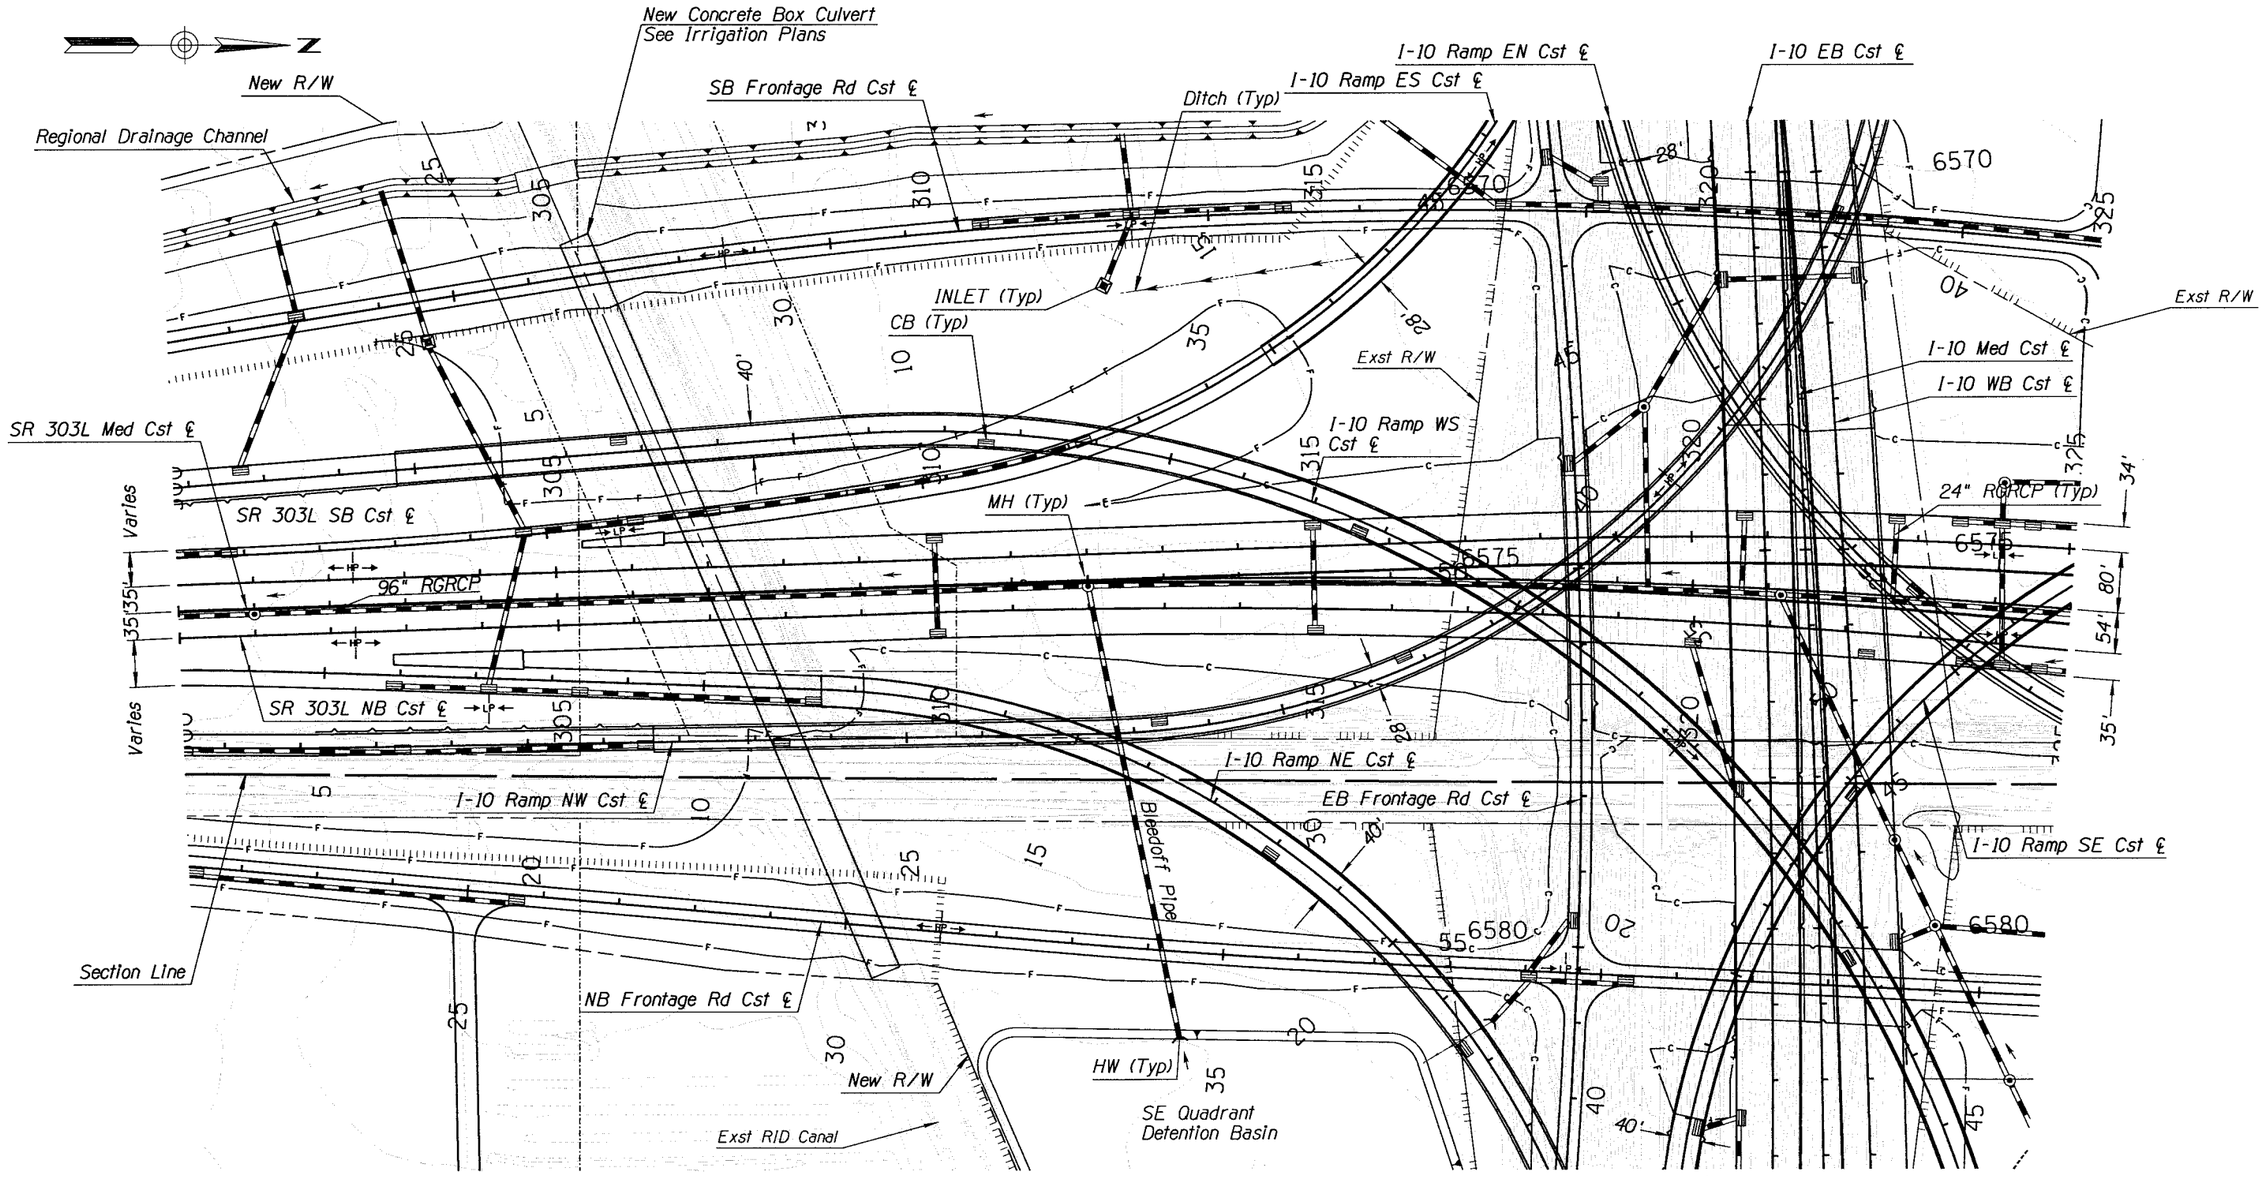

Note: Inlets on bridges will require scuppers and downdrains.
This will be determined during final design after piers have been located.

MARICOPA COUNTY
DEPARTMENT OF TRANSPORTATION
ENGINEERING DIVISION

SR 303L
I-10 TO US 60
WORK ORDER NO. 69016

		BY	DATE
PRELIMINARY NOT FOR CONSTRUCTION	DESIGNED	D CERNEY	9/08
	DRAWN	D CERNEY	9/08
	CHECKED	D SCHAUB	9/08

SEPT 08

URS

DRAINAGE PLAN-SR 303L
Sta 300+00.00 to 325+00.00

SHEET OF
249 319

9/29/2008 4:54:10 PM p:\mcdot\23443107\cadd\plans\ultimate\303d02.dgn

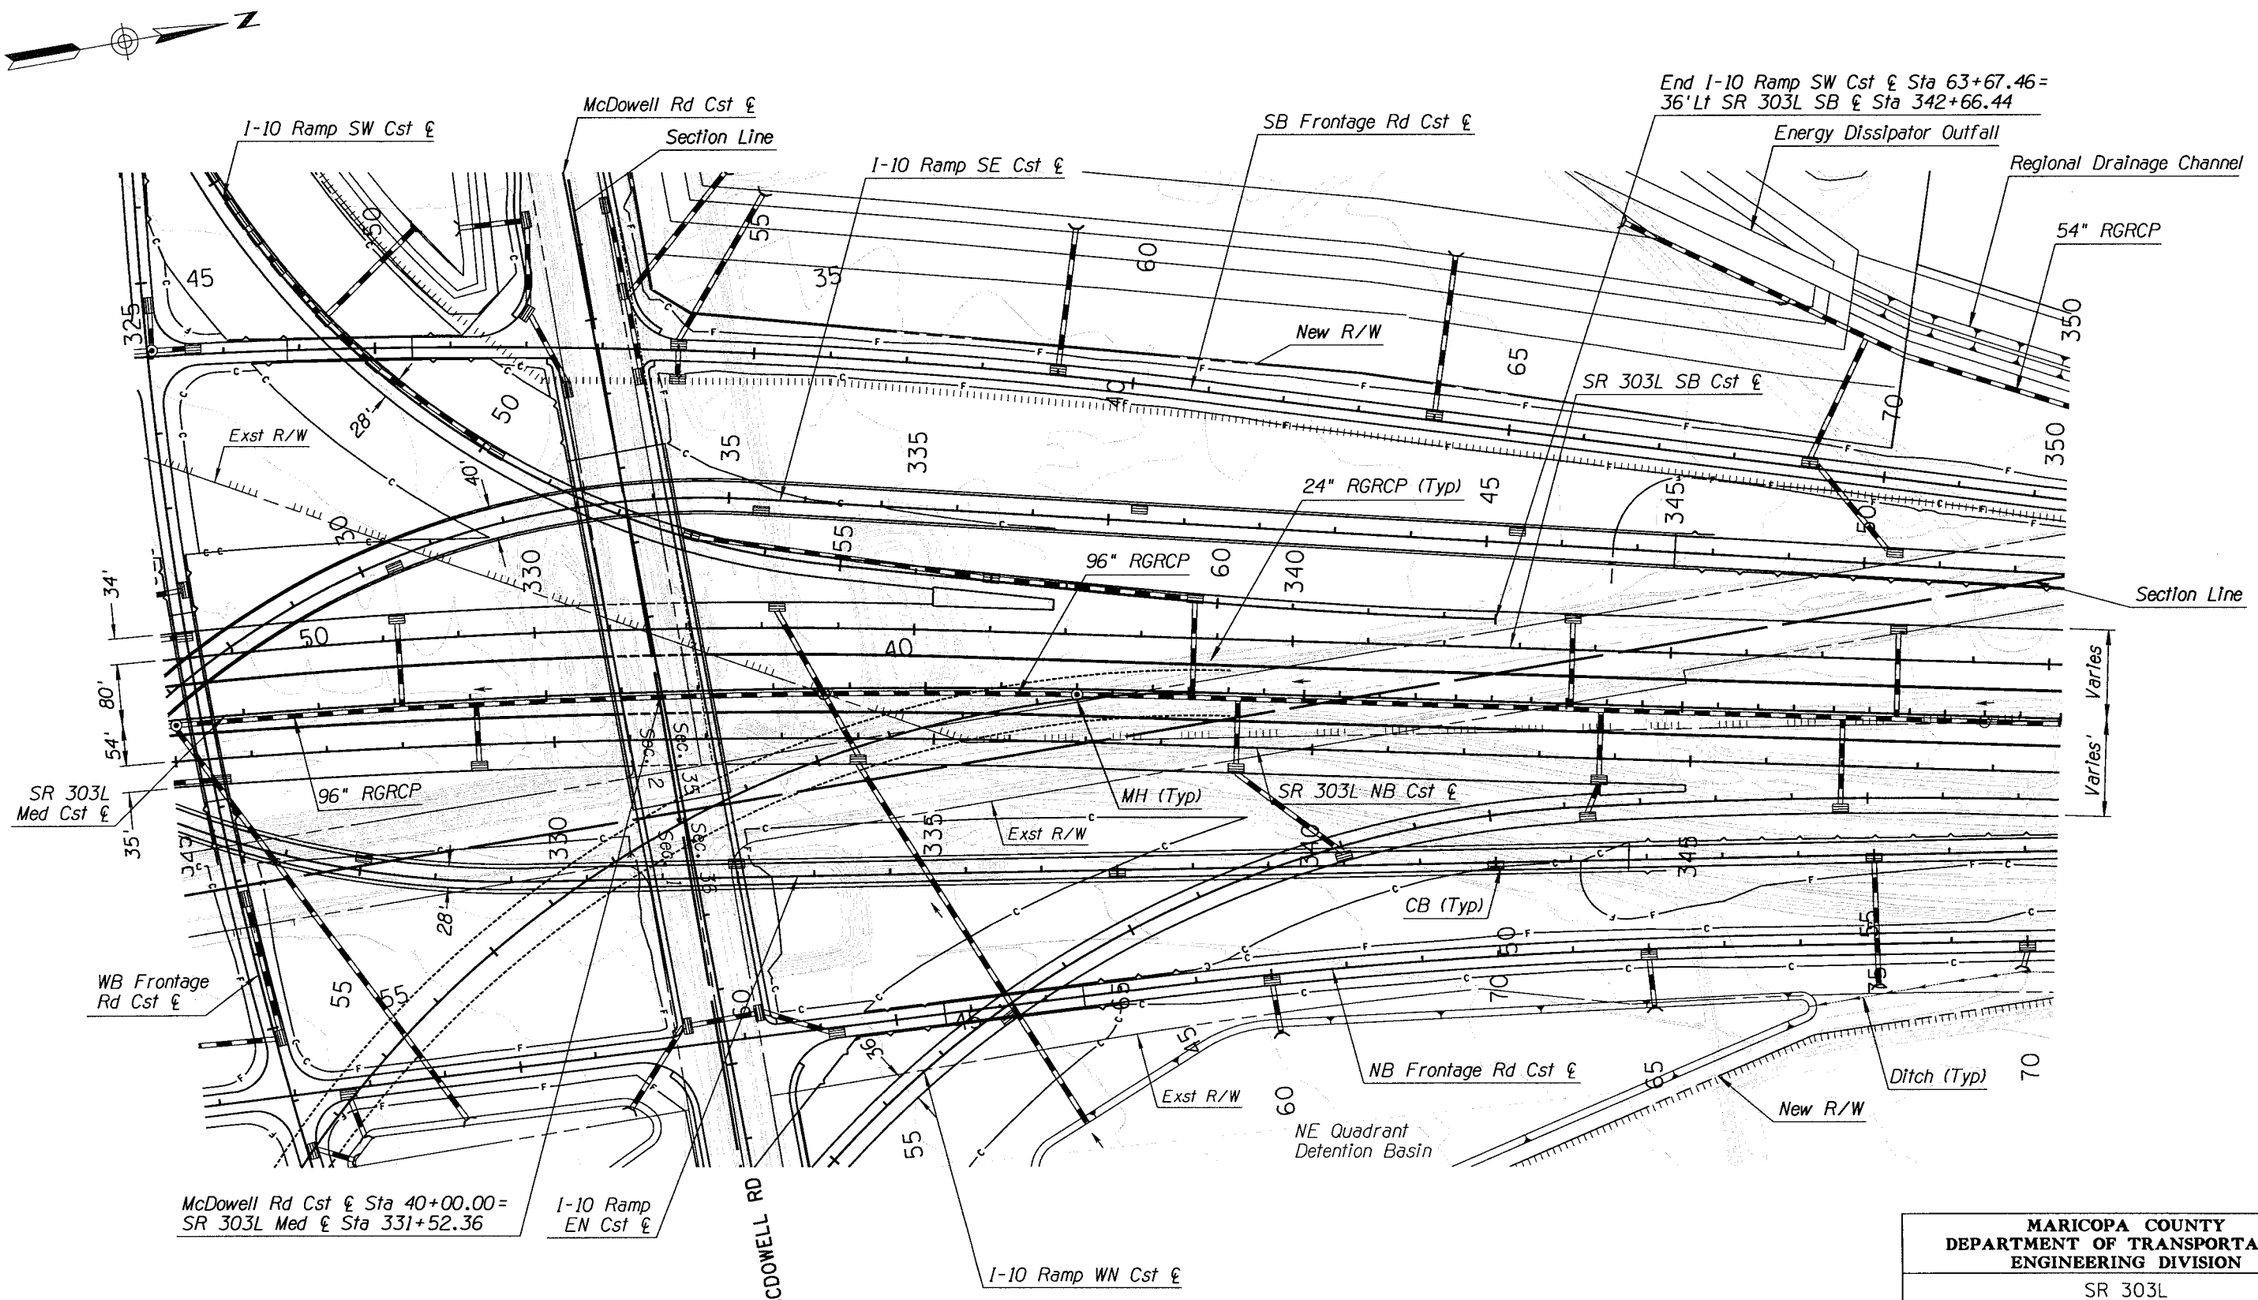

Note: Inlets on bridges will require scuppers and downdrains.
This will be determined during final design after piers have been located.

MARICOPA COUNTY
DEPARTMENT OF TRANSPORTATION
ENGINEERING DIVISION

SR 303L
I-10 TO US 60
WORK ORDER NO. 69016

		BY	DATE
PRELIMINARY NOT FOR CONSTRUCTION	DESIGNED	D CERNEY	9/08
	DRAWN	D CERNEY	9/08
	CHECKED	D SCHAUB	9/08
SEPT 08	URS		

DRAINAGE PLAN-SR 303L
Sta 325+00.00 to 350+00.00

SHEET OF
250 319

9/29/2008 4:54:11 PM p:\medot\23443107\cadd\plans\ultimate\303d03.dgn

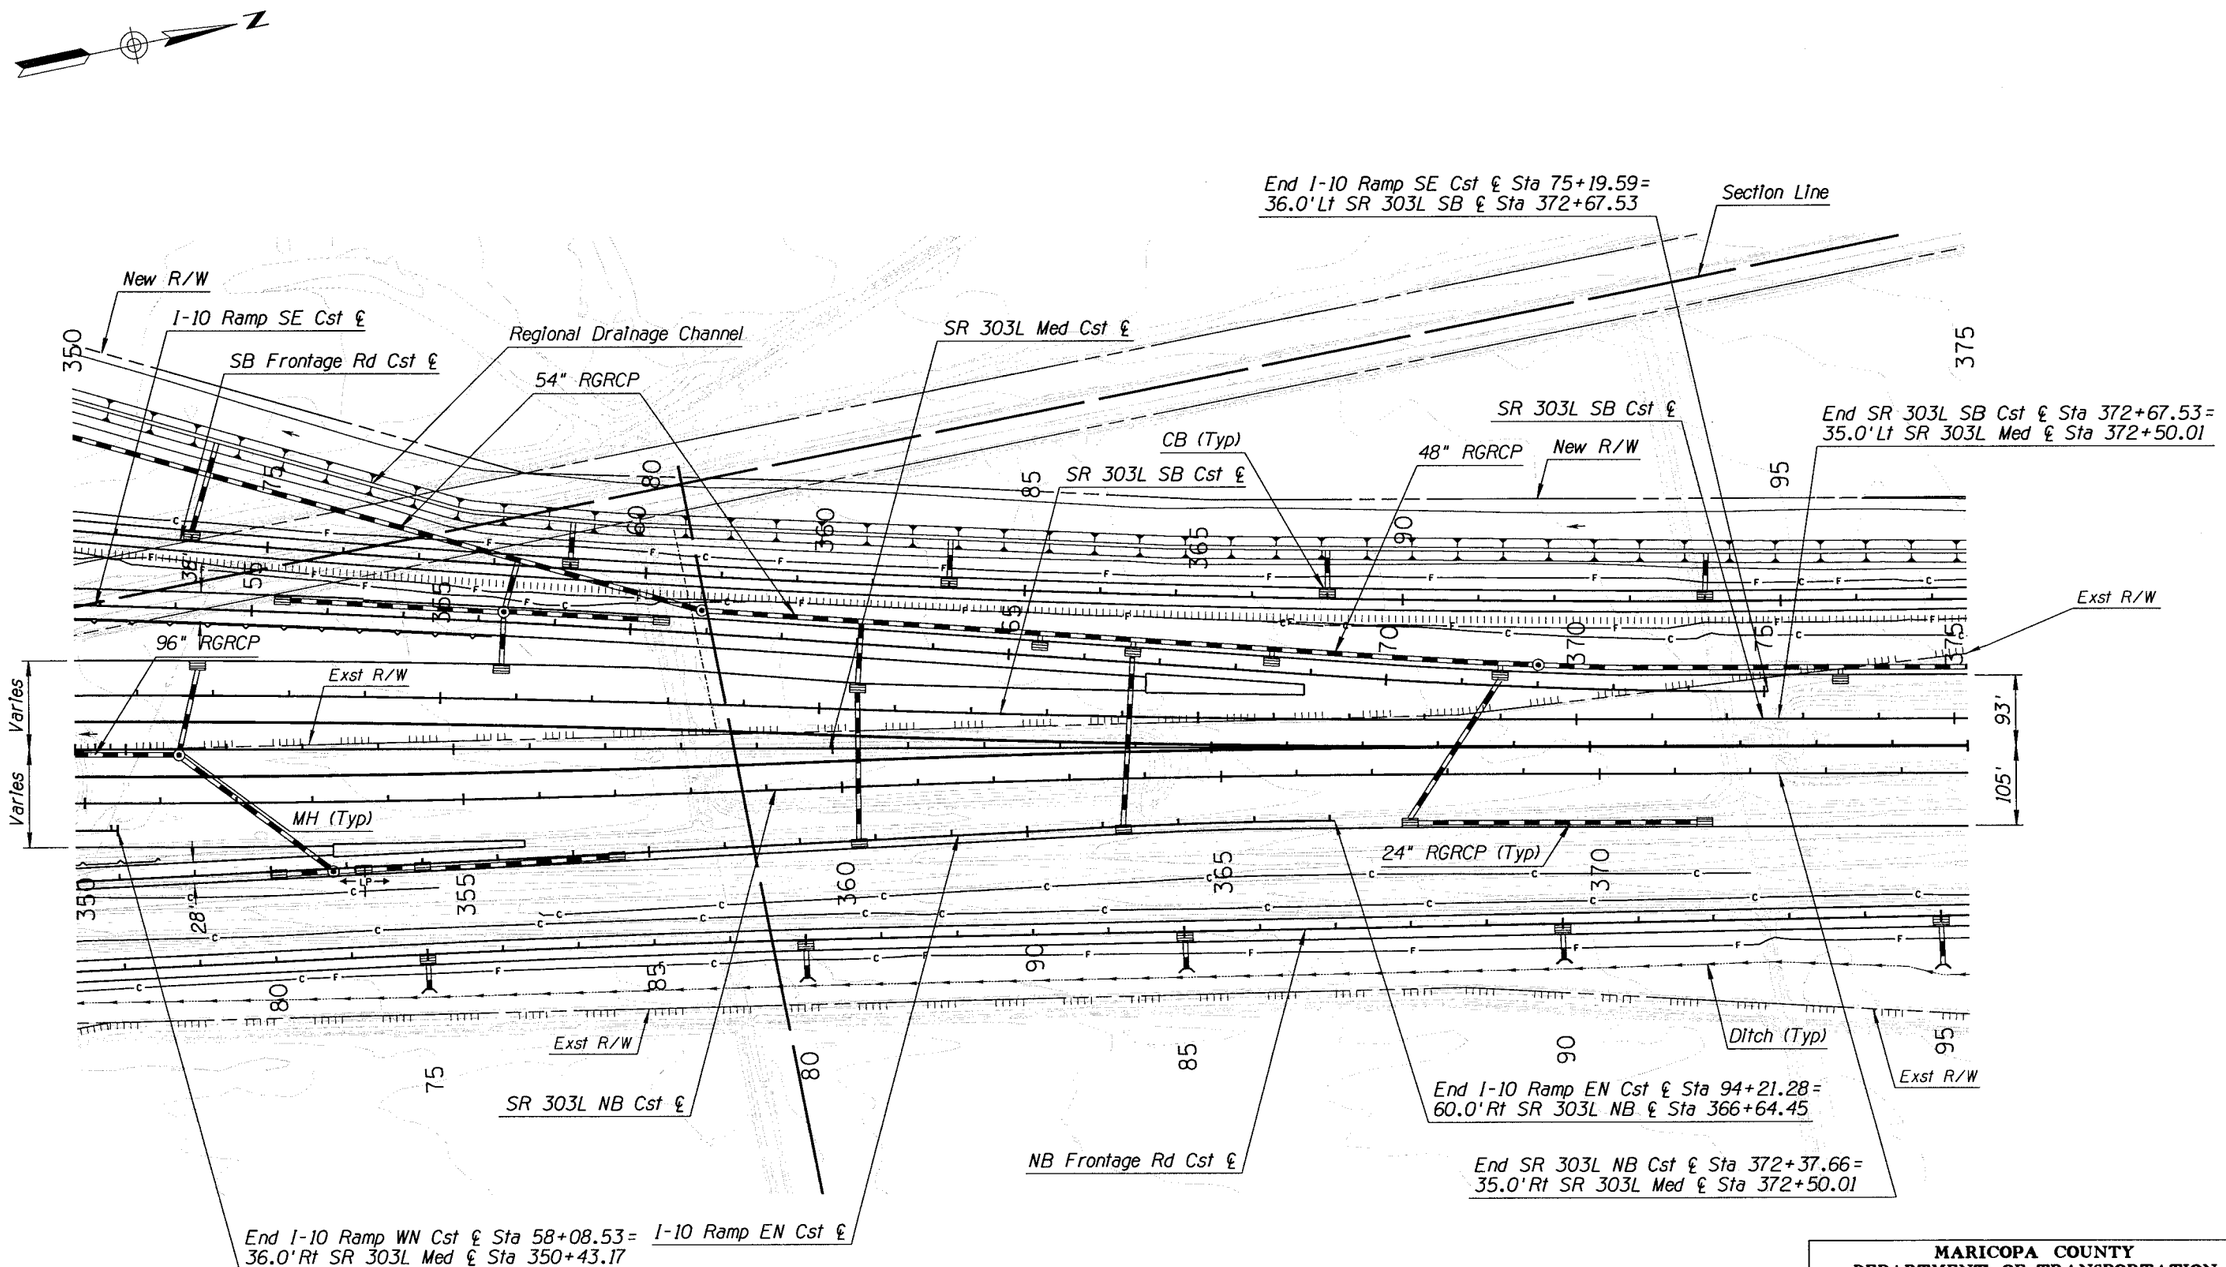

MARICOPA COUNTY
DEPARTMENT OF TRANSPORTATION
ENGINEERING DIVISION

SR 303L
I-10 TO US 60
WORK ORDER NO. 69016

PRELIMINARY
NOT FOR
CONSTRUCTION

SEPT 08

	BY	DATE
DESIGNED	D CERNEY	9/08
DRAWN	D CERNEY	9/08
CHECKED	D SCHAUB	9/08

URS

DRAINAGE PLAN-SR 303L
Sta 350+00 to 375+00

SHEET OF
251 319

9/29/2008 4:54:15 PM p:\mcdot\23443107\cadd\plans\ultimate\303d01.dgn

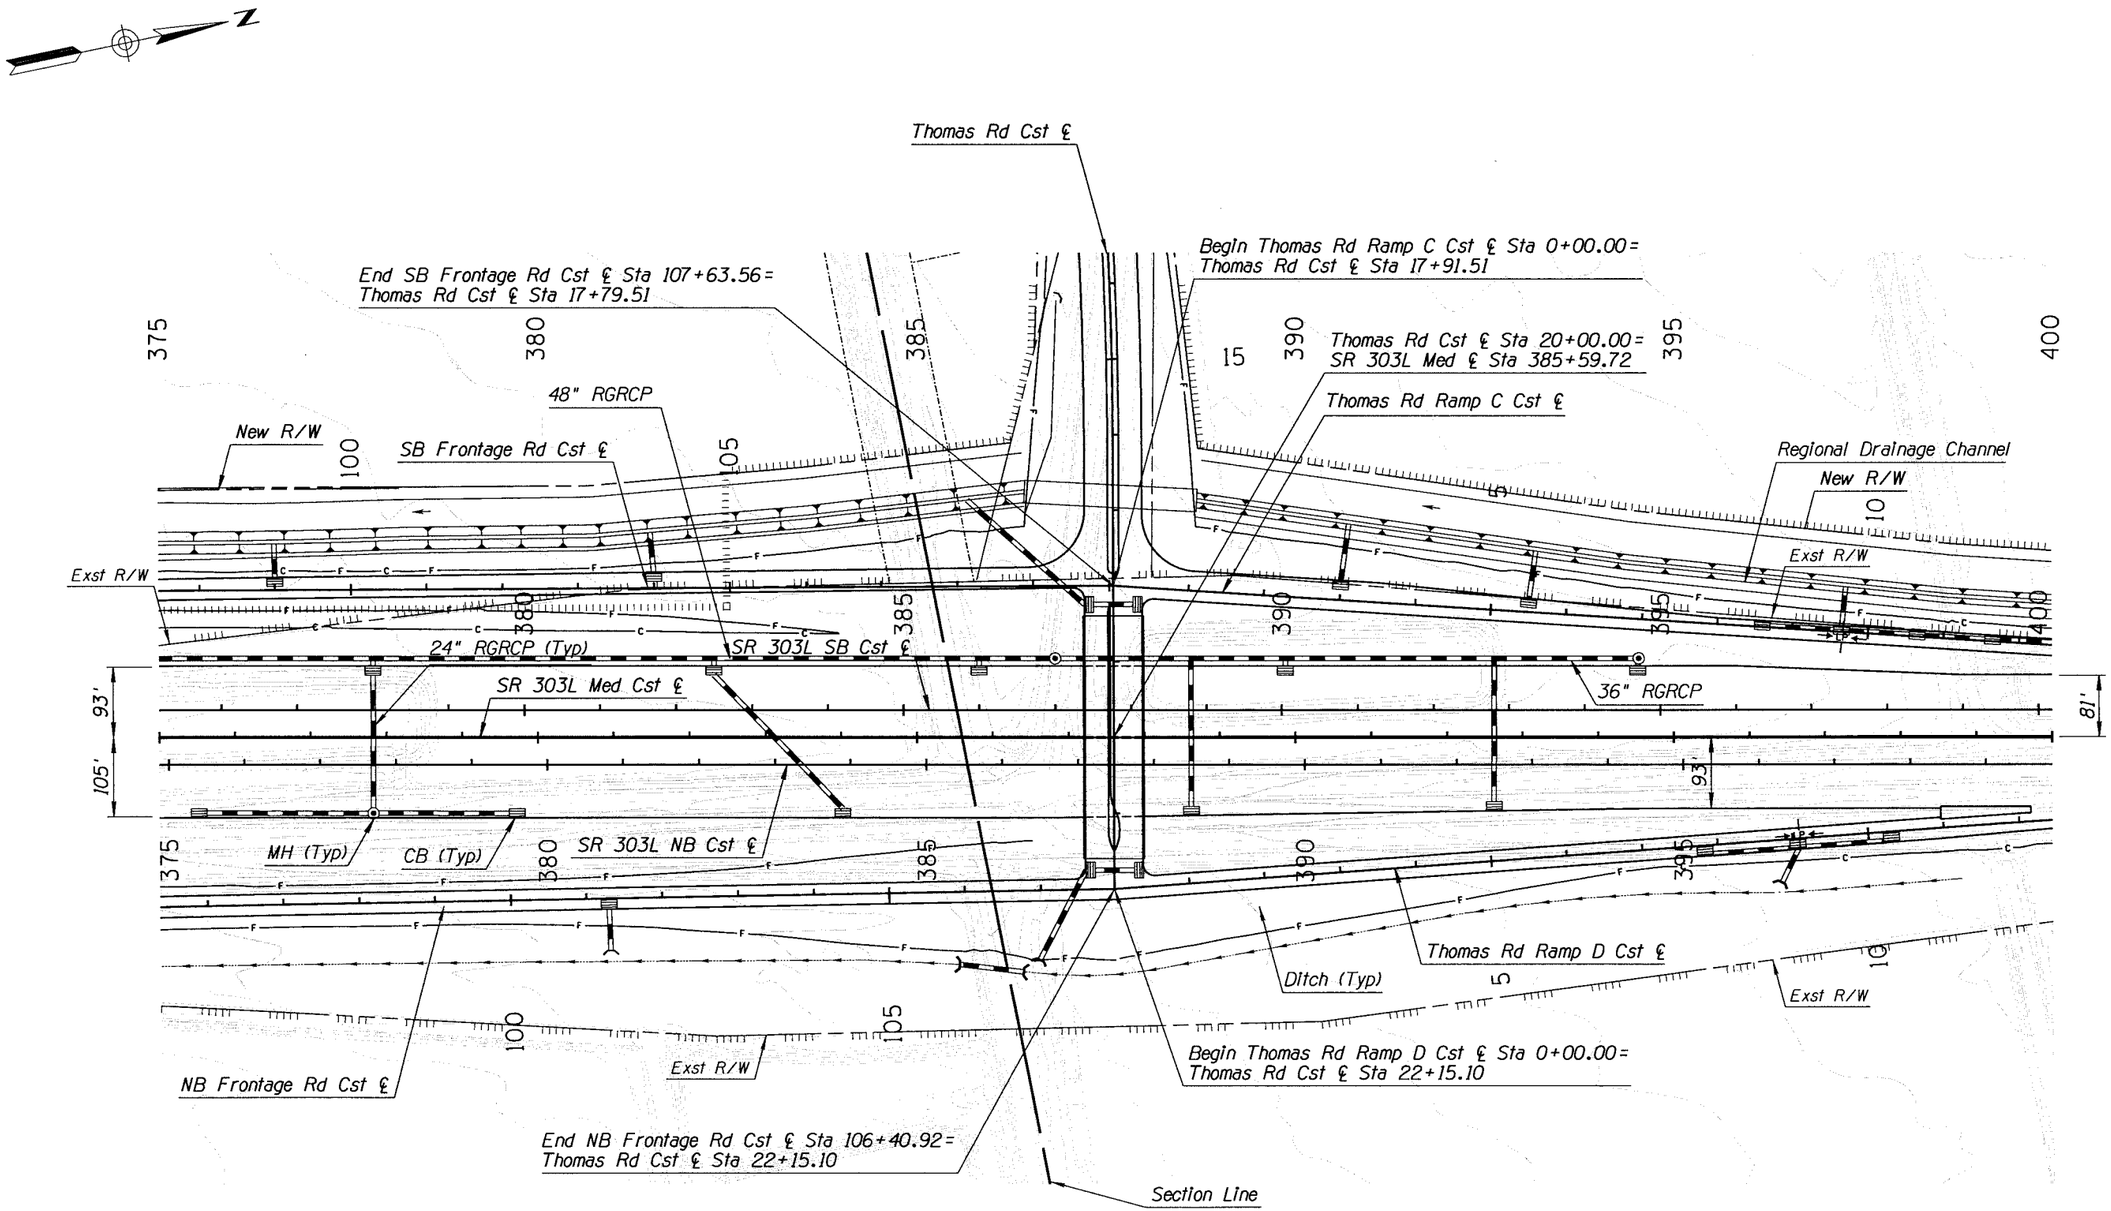

9/29/2008 4:54:15 PM p:\mcdot\23443107\cadd\plans\ultimate\303d05.dgn

MARICOPA COUNTY
DEPARTMENT OF TRANSPORTATION
ENGINEERING DIVISION

SR 303L
I-10 TO US 60
WORK ORDER NO. 69016

		BY	DATE
PRELIMINARY NOT FOR CONSTRUCTION	DESIGNED	D CERNEY	9/08
	DRAWN	D CERNEY	9/08
	CHECKED	D SCHAUB	9/08

SEPT 08

URS

DRAINAGE PLAN-SR 303L
Sta 375+00.00 to 400+00.00

SHEET OF
252 319

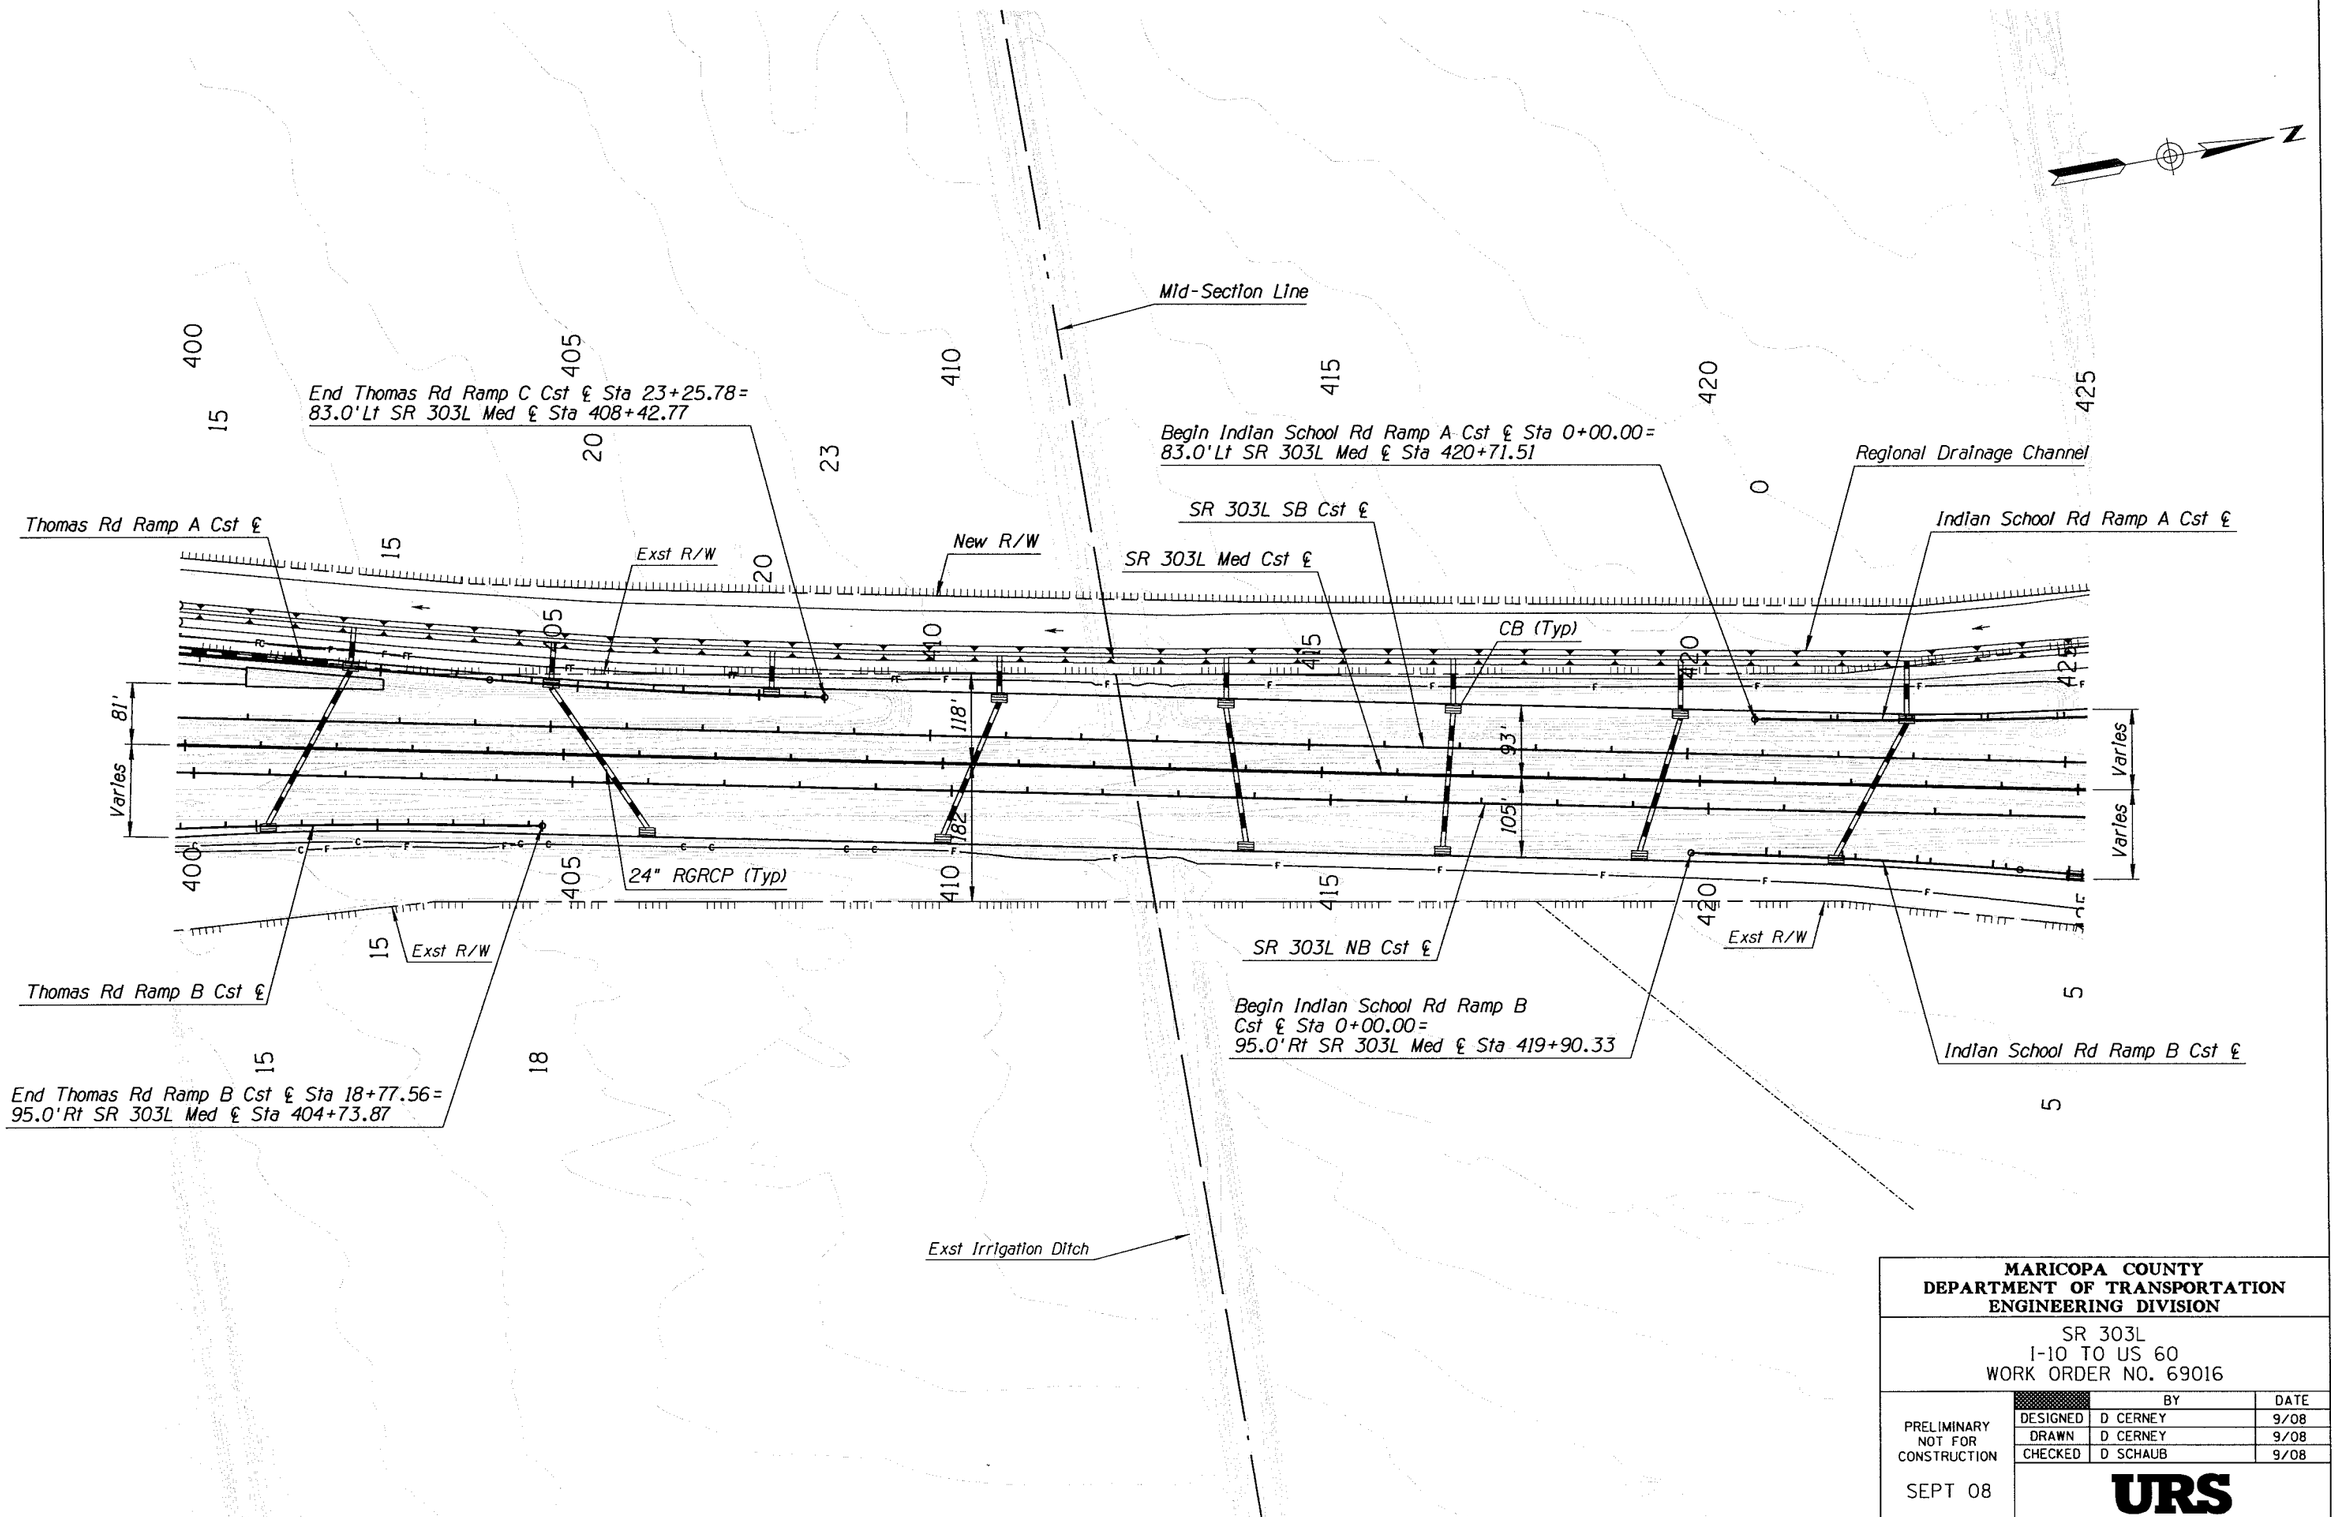

MARICOPA COUNTY
DEPARTMENT OF TRANSPORTATION
ENGINEERING DIVISION

SR 303L
I-10 TO US 60
WORK ORDER NO. 69016

		BY	DATE
PRELIMINARY NOT FOR CONSTRUCTION	DESIGNED	D CERNEY	9/08
	DRAWN	D CERNEY	9/08
	CHECKED	D SCHAUB	9/08

SEPT 08

URS

DRAINAGE PLAN-SR 303L
Sta 400+00.00 to 425+00.00

SHEET OF
253 319

9/29/2008 4:54:16 PM p:\mcdot\23443107\cadd\plans\ultimate\303d06.dgn

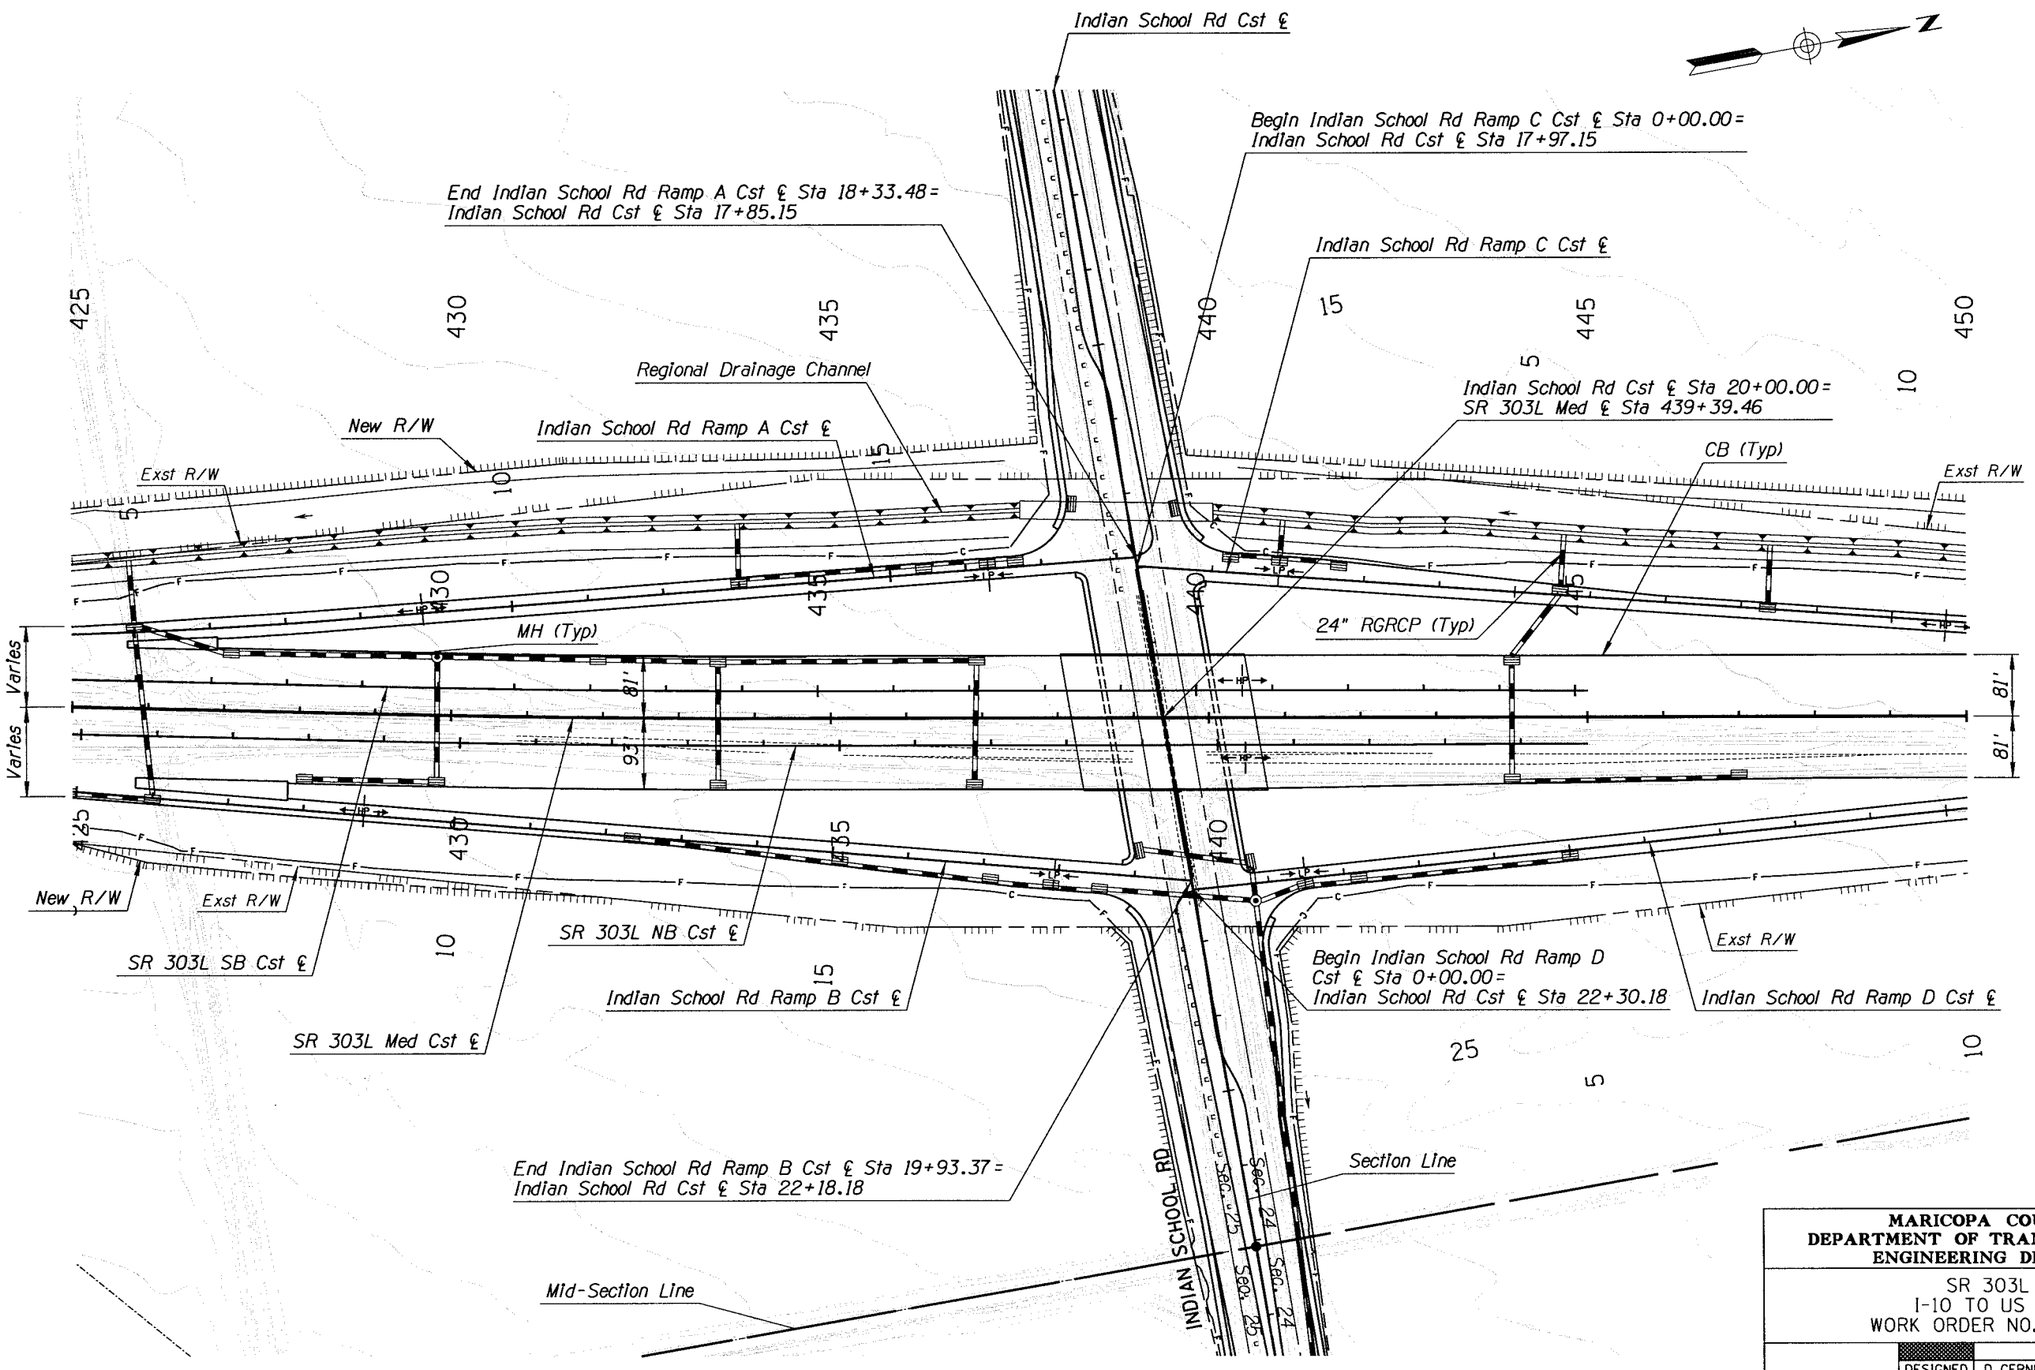

MARICOPA COUNTY
DEPARTMENT OF TRANSPORTATION
ENGINEERING DIVISION

SR 303L
I-10 TO US 60
WORK ORDER NO. 69016

		BY	DATE
PRELIMINARY NOT FOR CONSTRUCTION	DESIGNED	D CERNEY	9/08
	DRAWN	D CERNEY	9/08
	CHECKED	D SCHAUB	9/08

SEPT 08

URS

DRAINAGE PLAN-SR-303L
Sta 425+00.00 to 450+00.00

SHEET OF
254 319

9/29/2008 4:54:18 PM p:\mcdot\2344310\cadd\plans\ultimate\303d07.dgn

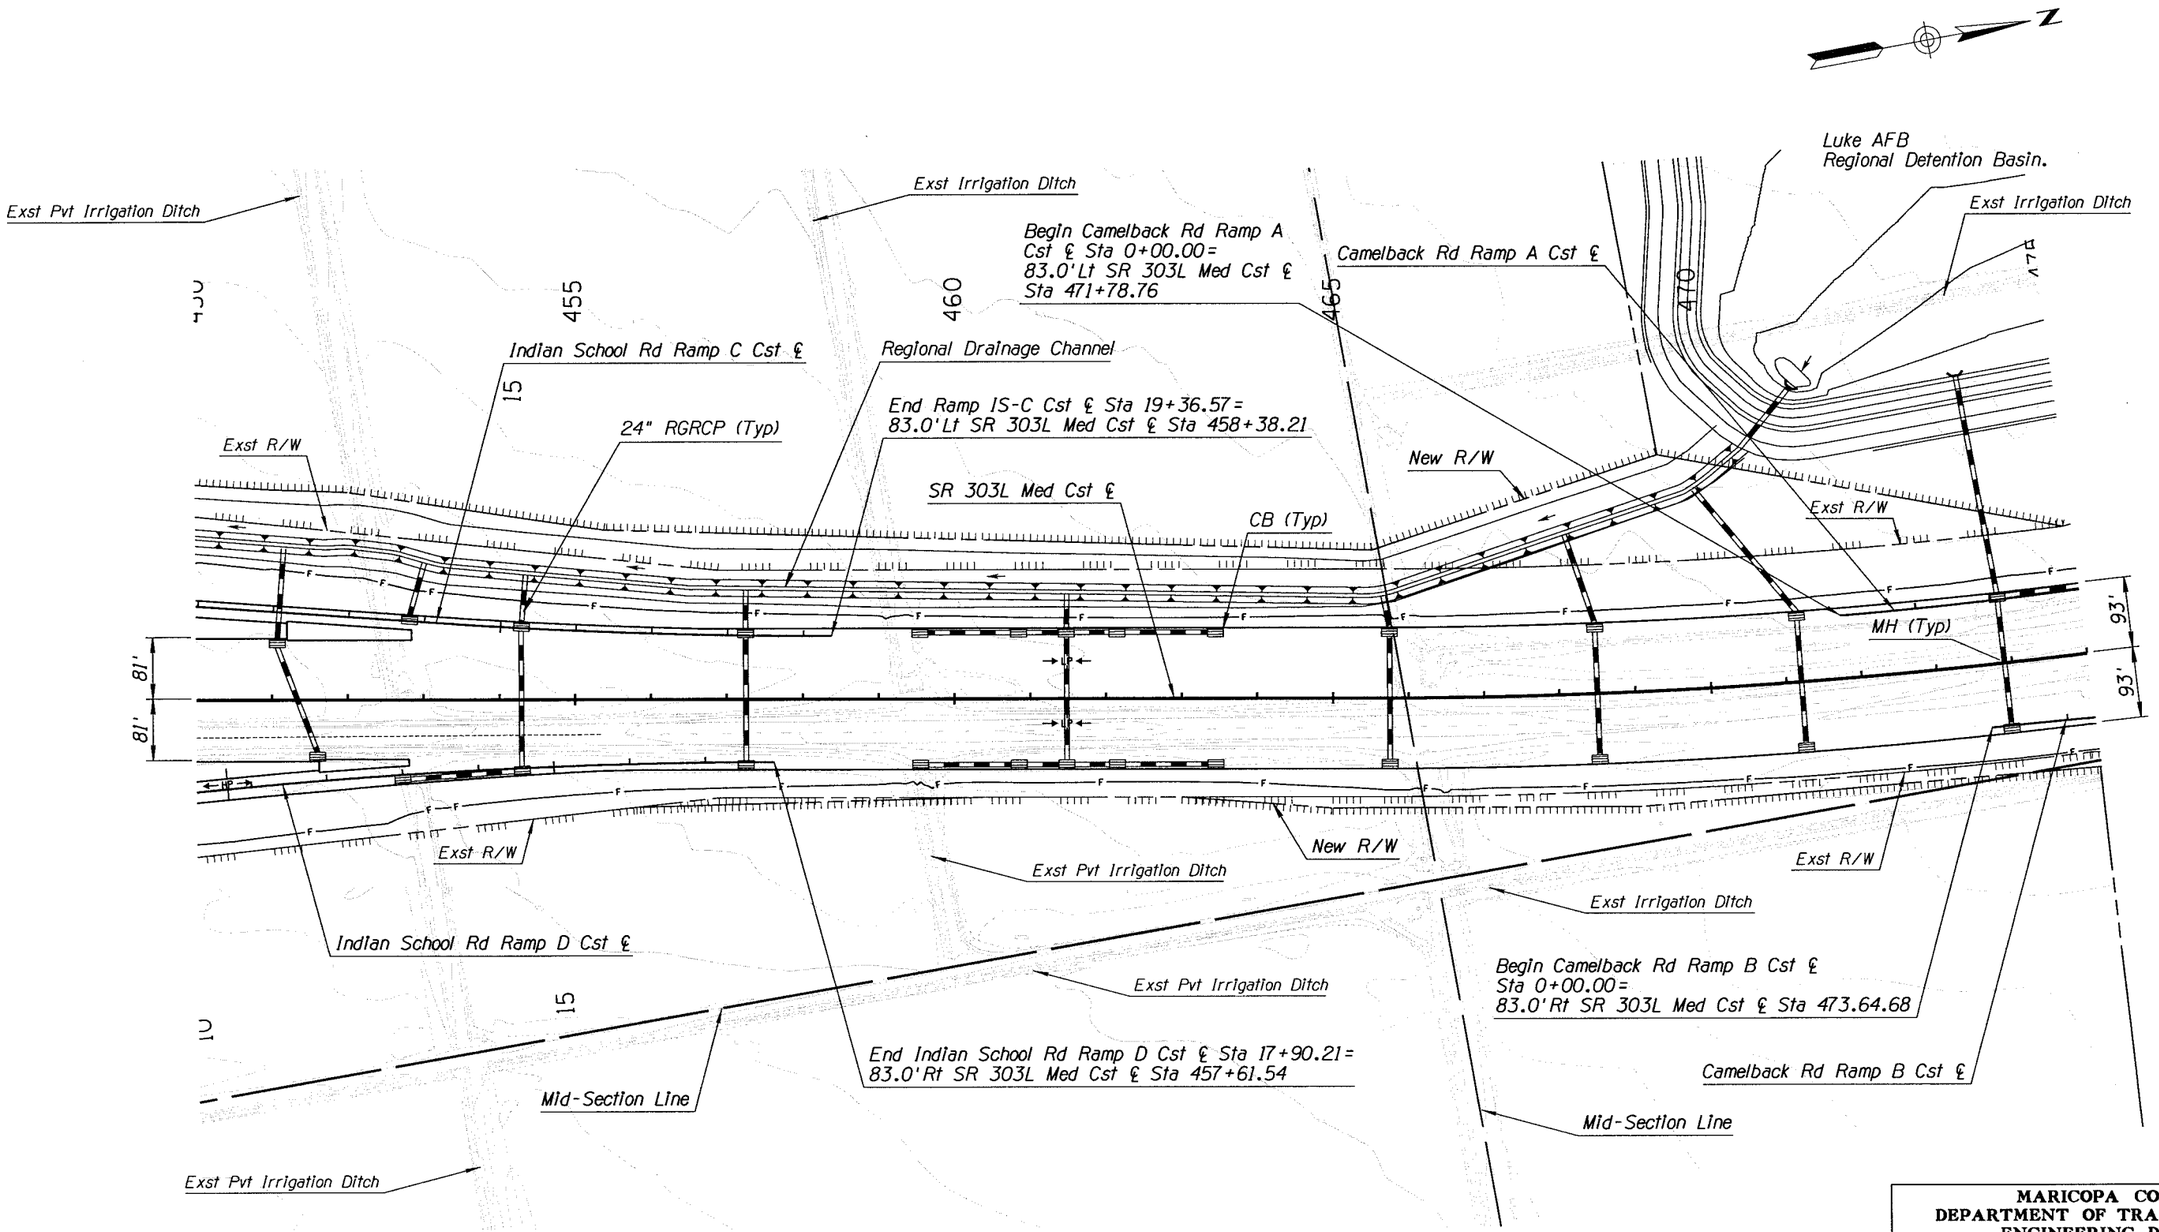

9/29/2008 4:54:18 PM p:\mdot\23443107\cadd\plans\ultimate\303d08.dgn

MARICOPA COUNTY
DEPARTMENT OF TRANSPORTATION
ENGINEERING DIVISION

SR 303L
I-10 TO US 60
WORK ORDER NO. 69016

		BY	DATE
PRELIMINARY NOT FOR CONSTRUCTION	DESIGNED	D CERNEY	9/08
	DRAWN	D CERNEY	9/08
	CHECKED	D SCHAUB	9/08

SEPT 08

URS

DRAINAGE PLAN-SR 303L
Sta 450+00 to 475+00

SHEET OF
255 319

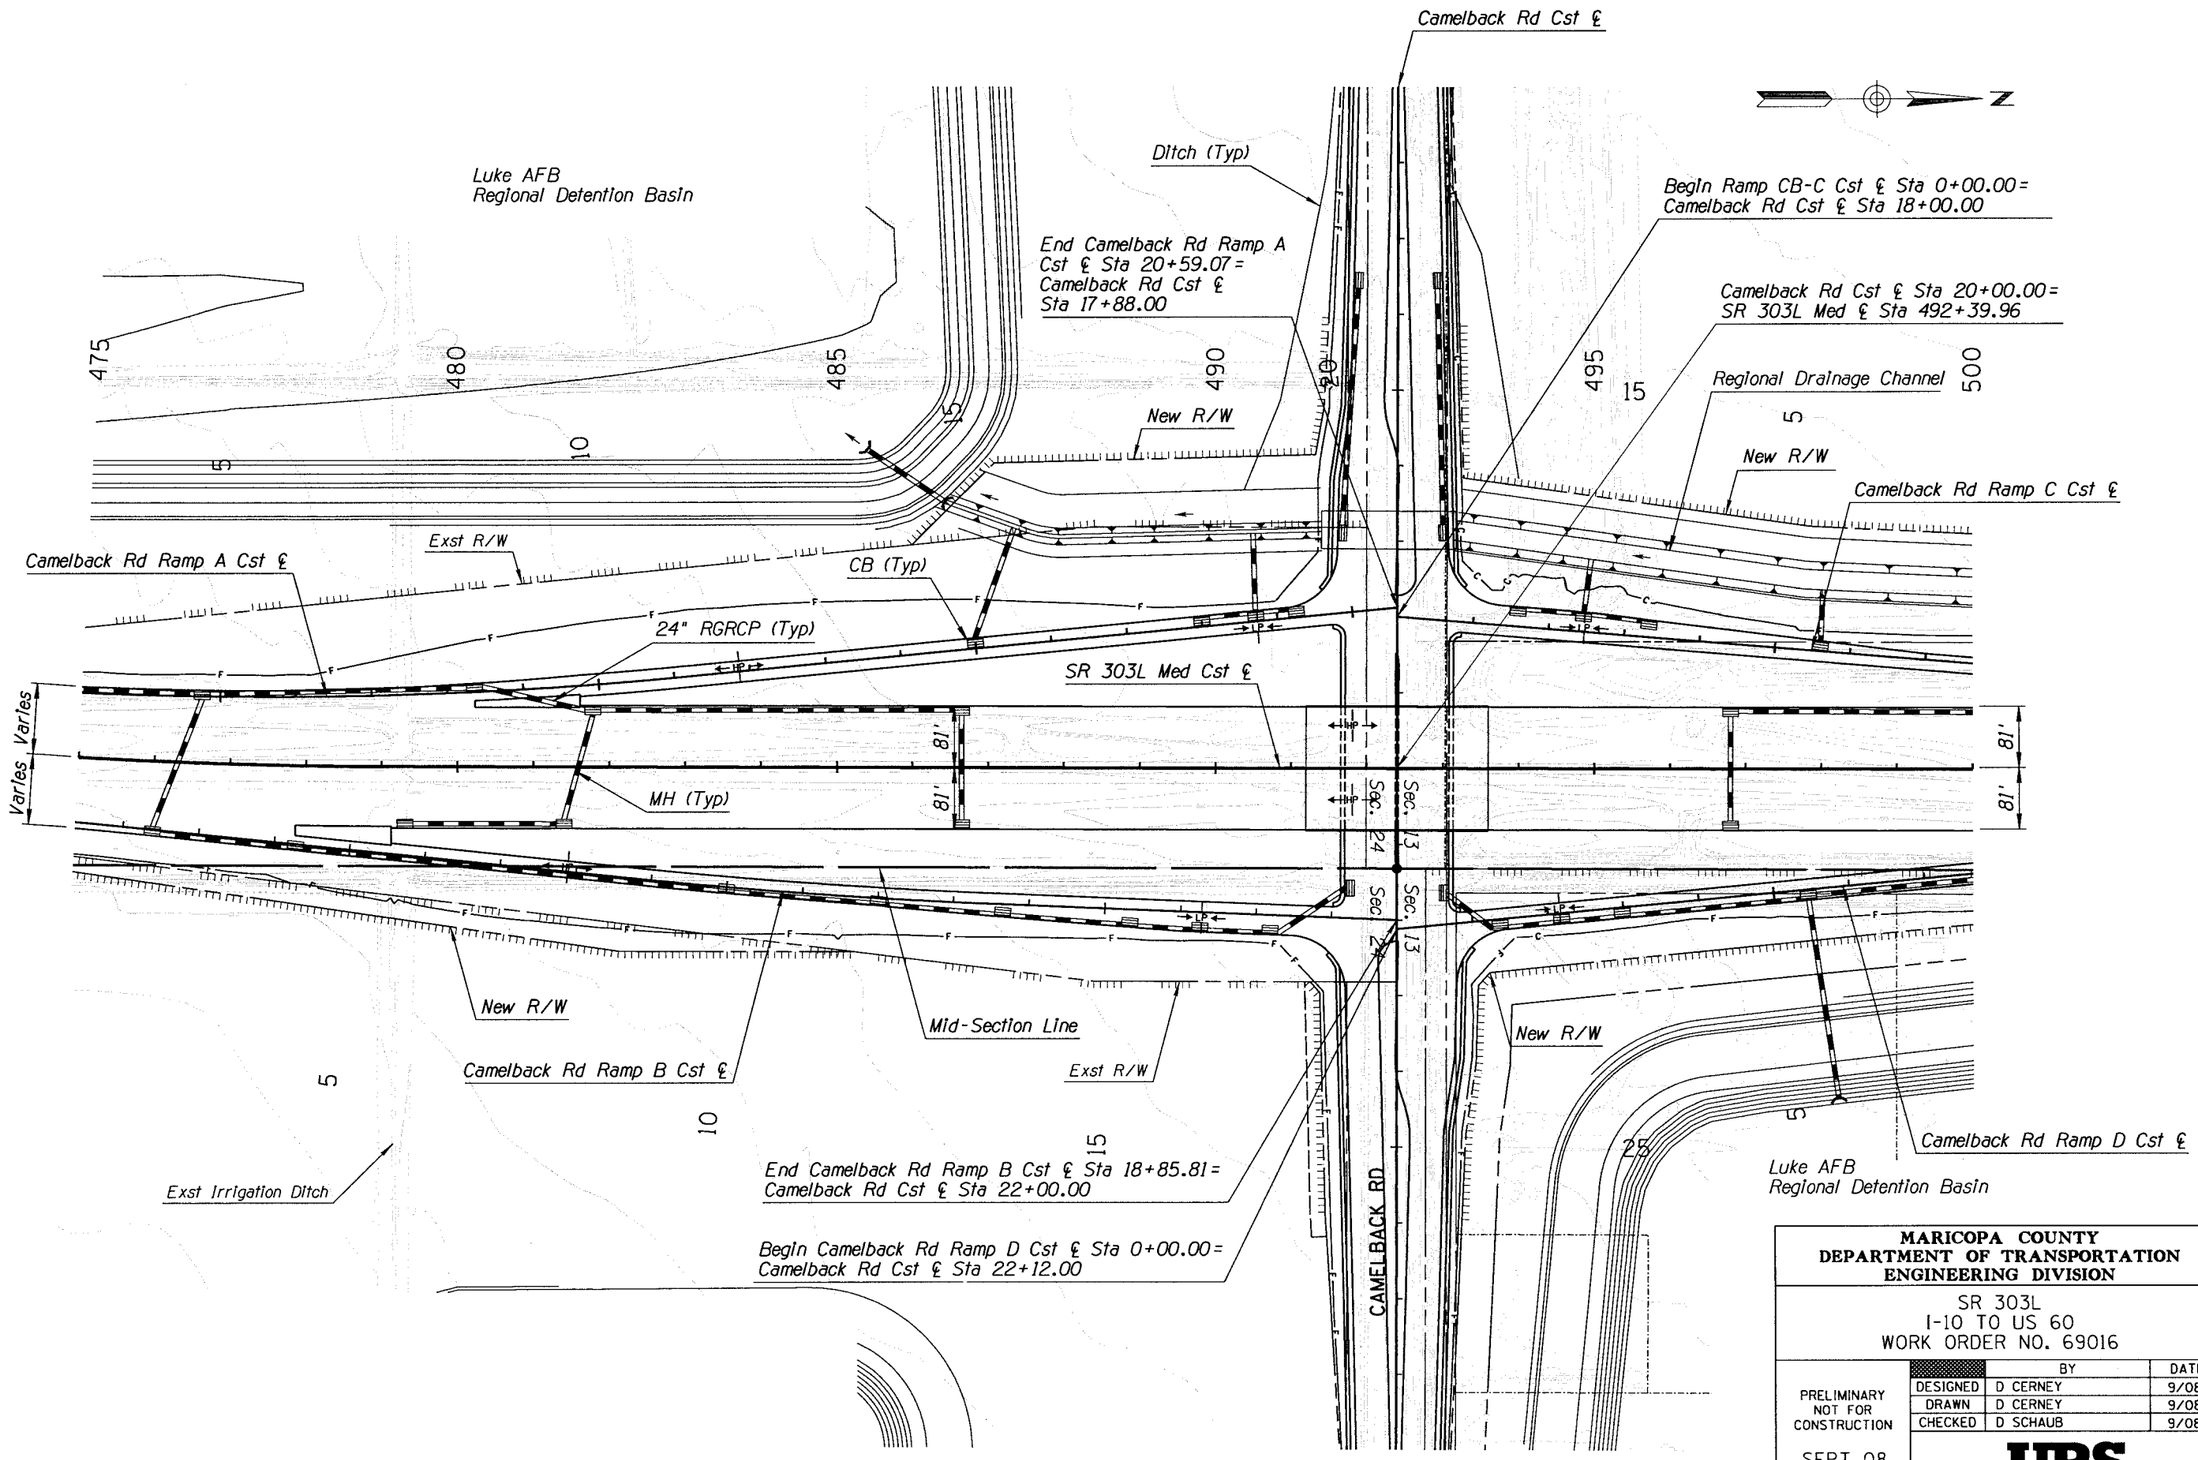

MARICOPA COUNTY
DEPARTMENT OF TRANSPORTATION
ENGINEERING DIVISION

SR 303L
I-10 TO US 60
WORK ORDER NO. 69016

		BY	DATE
PRELIMINARY NOT FOR CONSTRUCTION	DESIGNED	D CERNEY	9/08
	DRAWN	D CERNEY	9/08
	CHECKED	D SCHAUB	9/08
SEPT 08		URS	

DRAINAGE PLAN-SR 303L
Sta 475+00.00 to 500+00.00

SHEET OF
256 319

9/29/2008 4:54:19 PM p:\mcdot\23443107\cadd\plans\ultimate\303a09.dgn

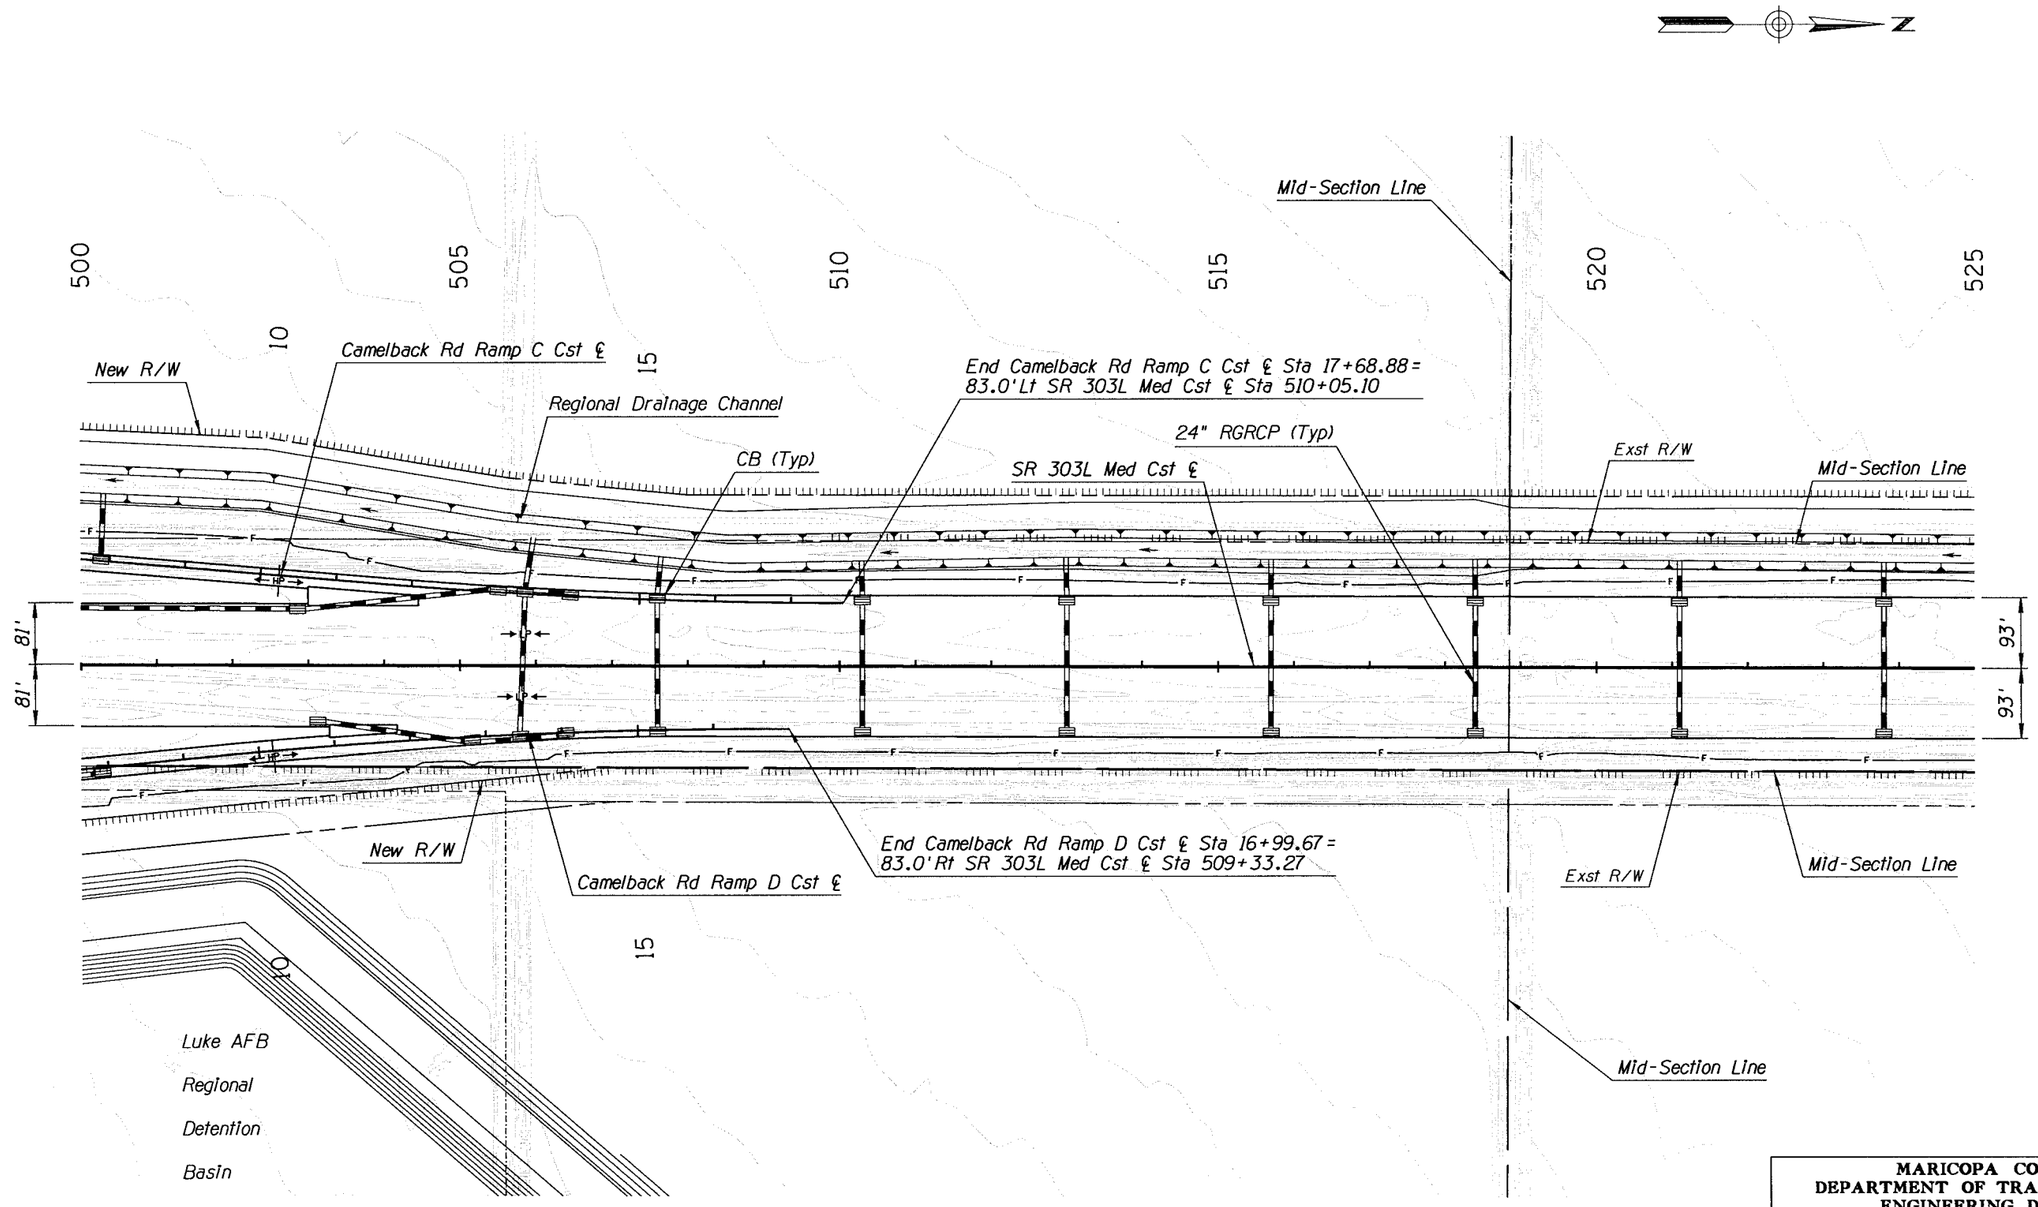

MARICOPA COUNTY
DEPARTMENT OF TRANSPORTATION
ENGINEERING DIVISION

SR 303L
I-10 TO US 60
WORK ORDER NO. 69016

		BY	DATE
PRELIMINARY NOT FOR CONSTRUCTION	DESIGNED	D CERNEY	9/08
	DRAWN	D CERNEY	9/08
	CHECKED	D SCHAUB	9/08
SEPT 08		URS	

DRAINAGE PLAN-SR 303L
Sta 500+00.00 to 525+00.00

SHEET OF
257 319

9/29/2008 4:54:20 PM p:\mcdot\23443107\cadd\plans\ultimate\303d10.dgn

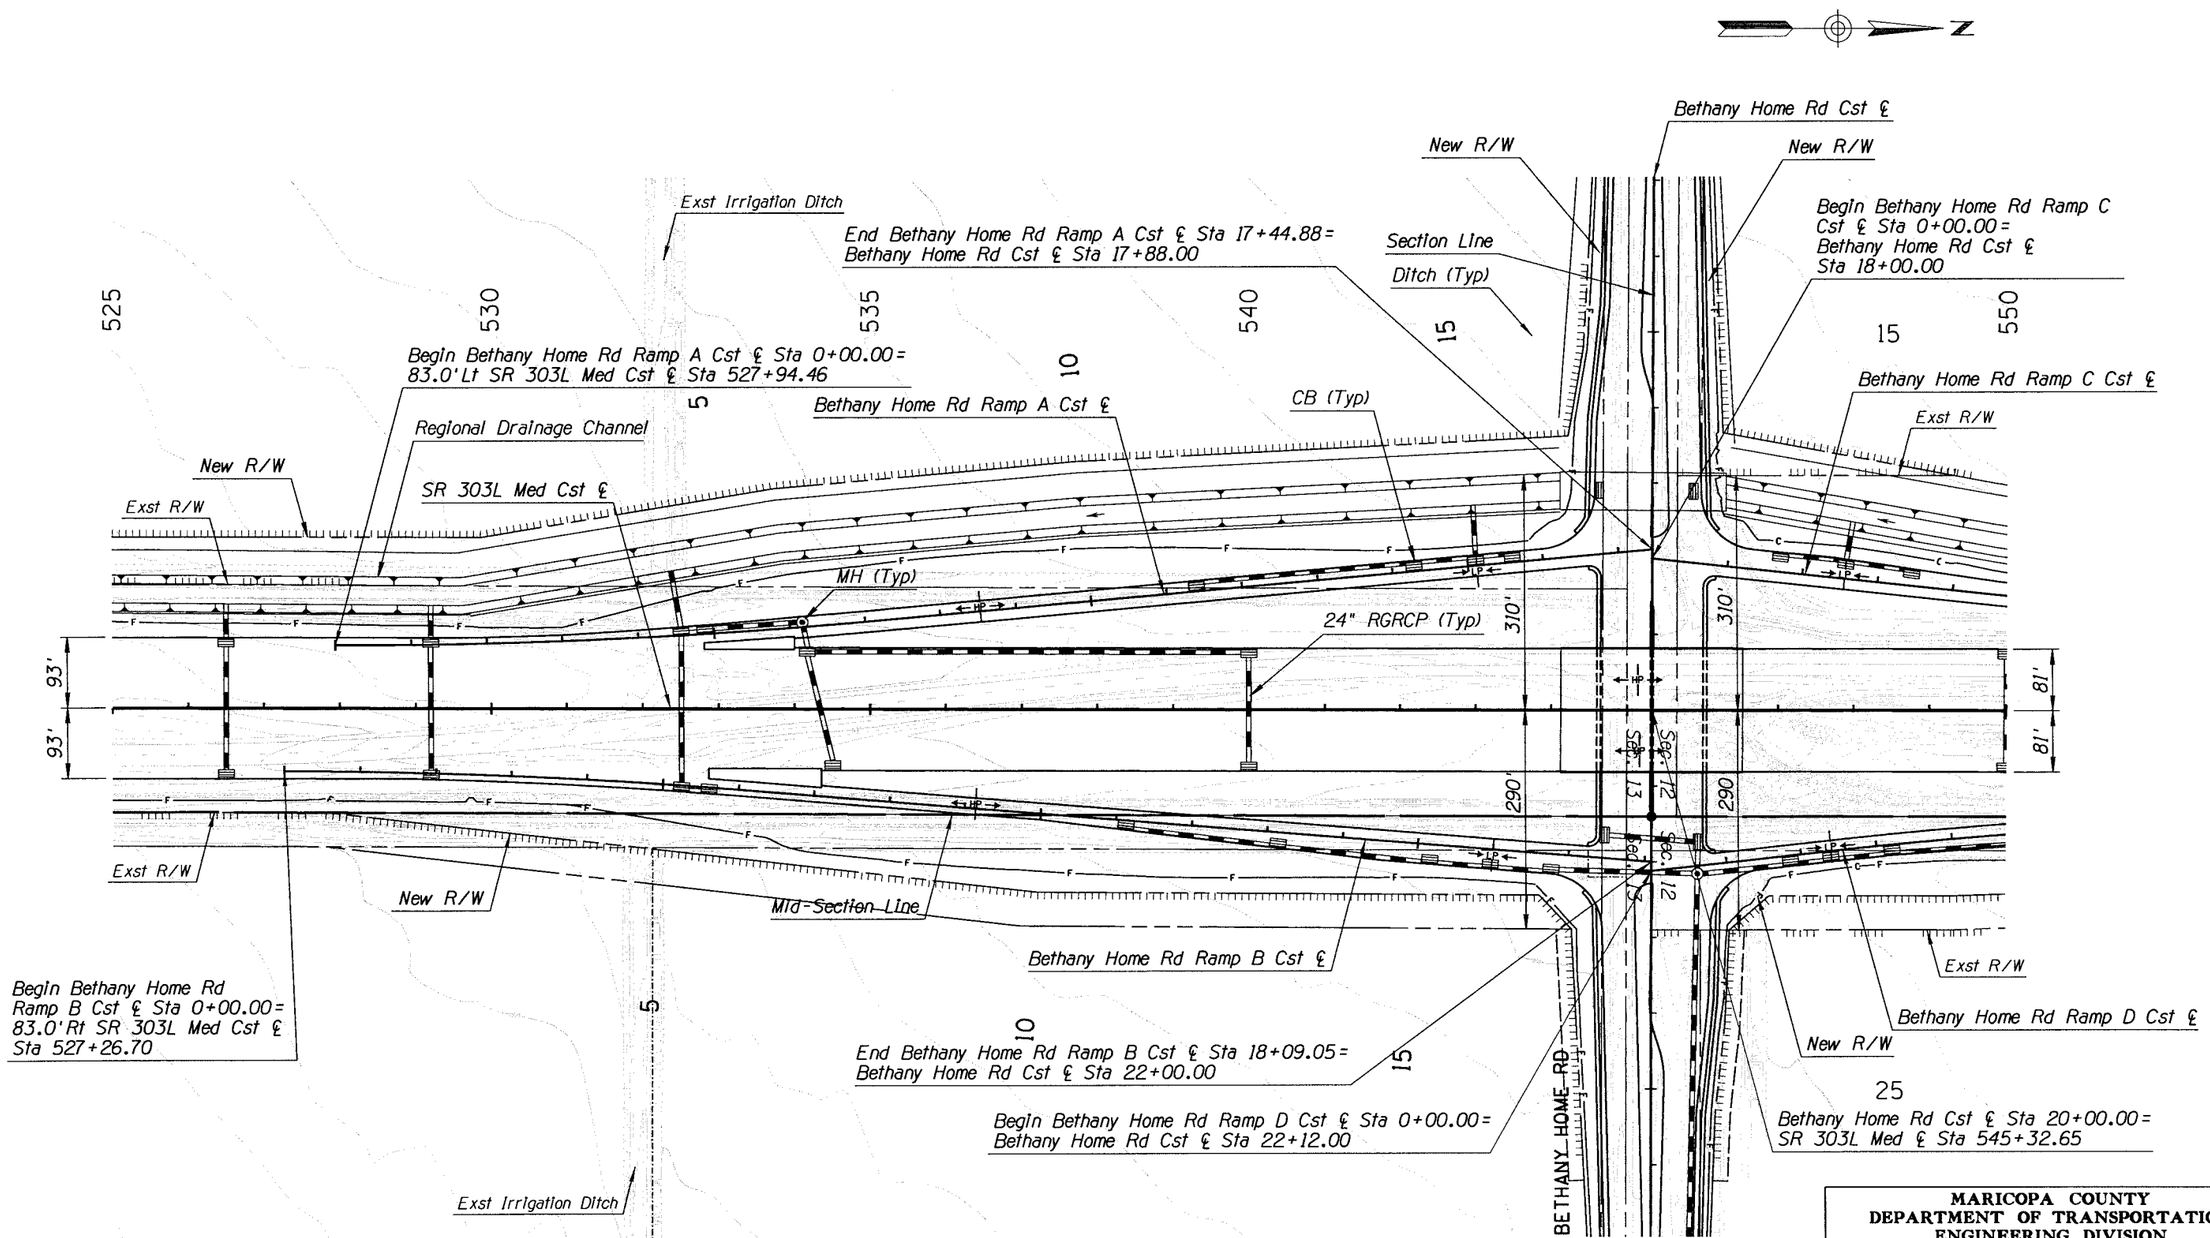

MARICOPA COUNTY
DEPARTMENT OF TRANSPORTATION
ENGINEERING DIVISION

SR 303L
I-10 TO US 60
WORK ORDER NO. 69016

PRELIMINARY
NOT FOR
CONSTRUCTION

SEPT 08

	BY	DATE
DESIGNED	D CERNEY	9/08
DRAWN	D CERNEY	9/08
CHECKED	D SCHAUB	9/08

URS

DRAINAGE PLAN-SR 303L
Sta 525+00.00 to 550+00.00

SHEET OF
258 319

9/29/2008 4:54:20 PM p:\mcdot\23443107\cadd\plans\ultimate\303dll.dgn

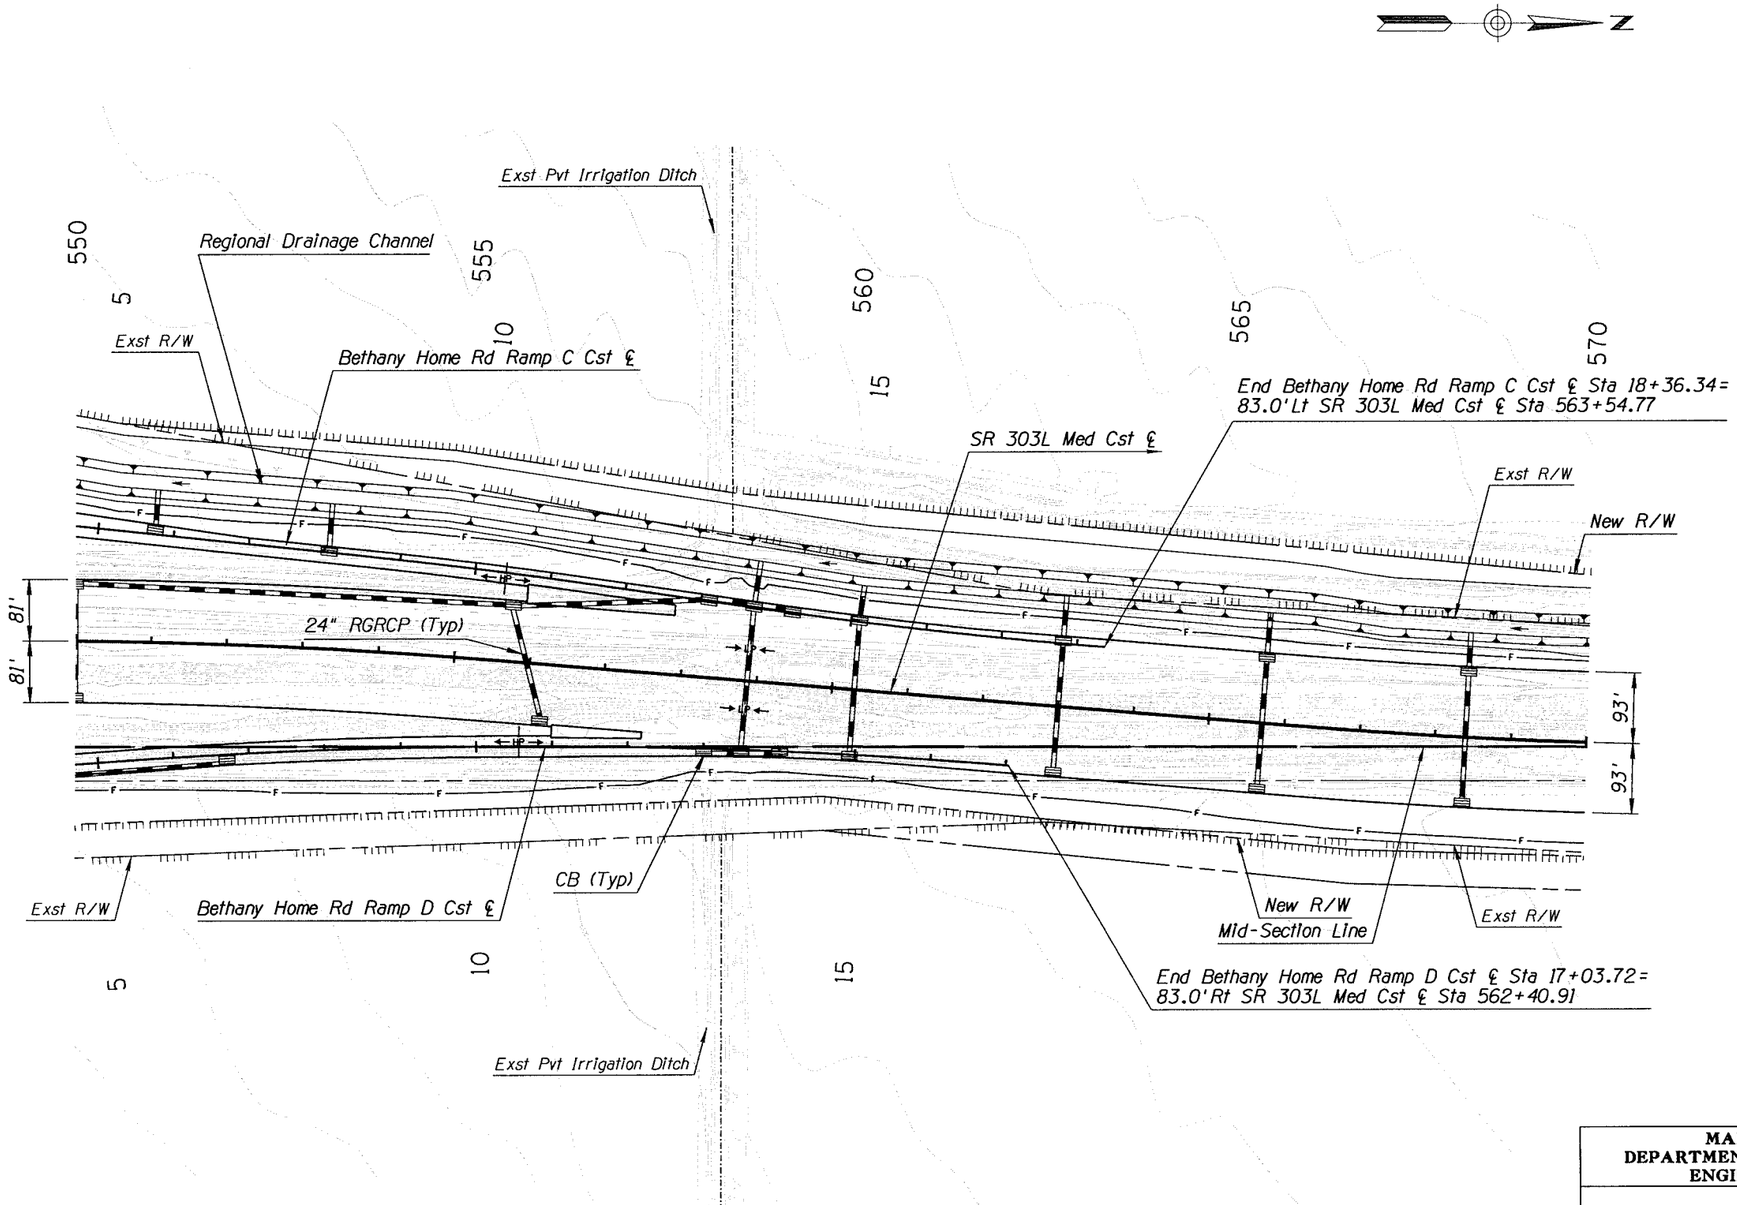

9/29/2008 4:54:23 PM p:\mcdot\23443107\cadd\plans\ultimate\303d12.dgn

MARICOPA COUNTY
DEPARTMENT OF TRANSPORTATION
ENGINEERING DIVISION

SR 303L
I-10 TO US 60
WORK ORDER NO. 69016

		BY	DATE
PRELIMINARY NOT FOR CONSTRUCTION	DESIGNED	D CERNEY	9/08
	DRAWN	D CERNEY	9/08
	CHECKED	D SCHAUB	9/08

SEPT 08

URS

DRAINAGE PLAN-SR 303L
Sta 550+00.00 to 570+00.00

SHEET OF
259 319

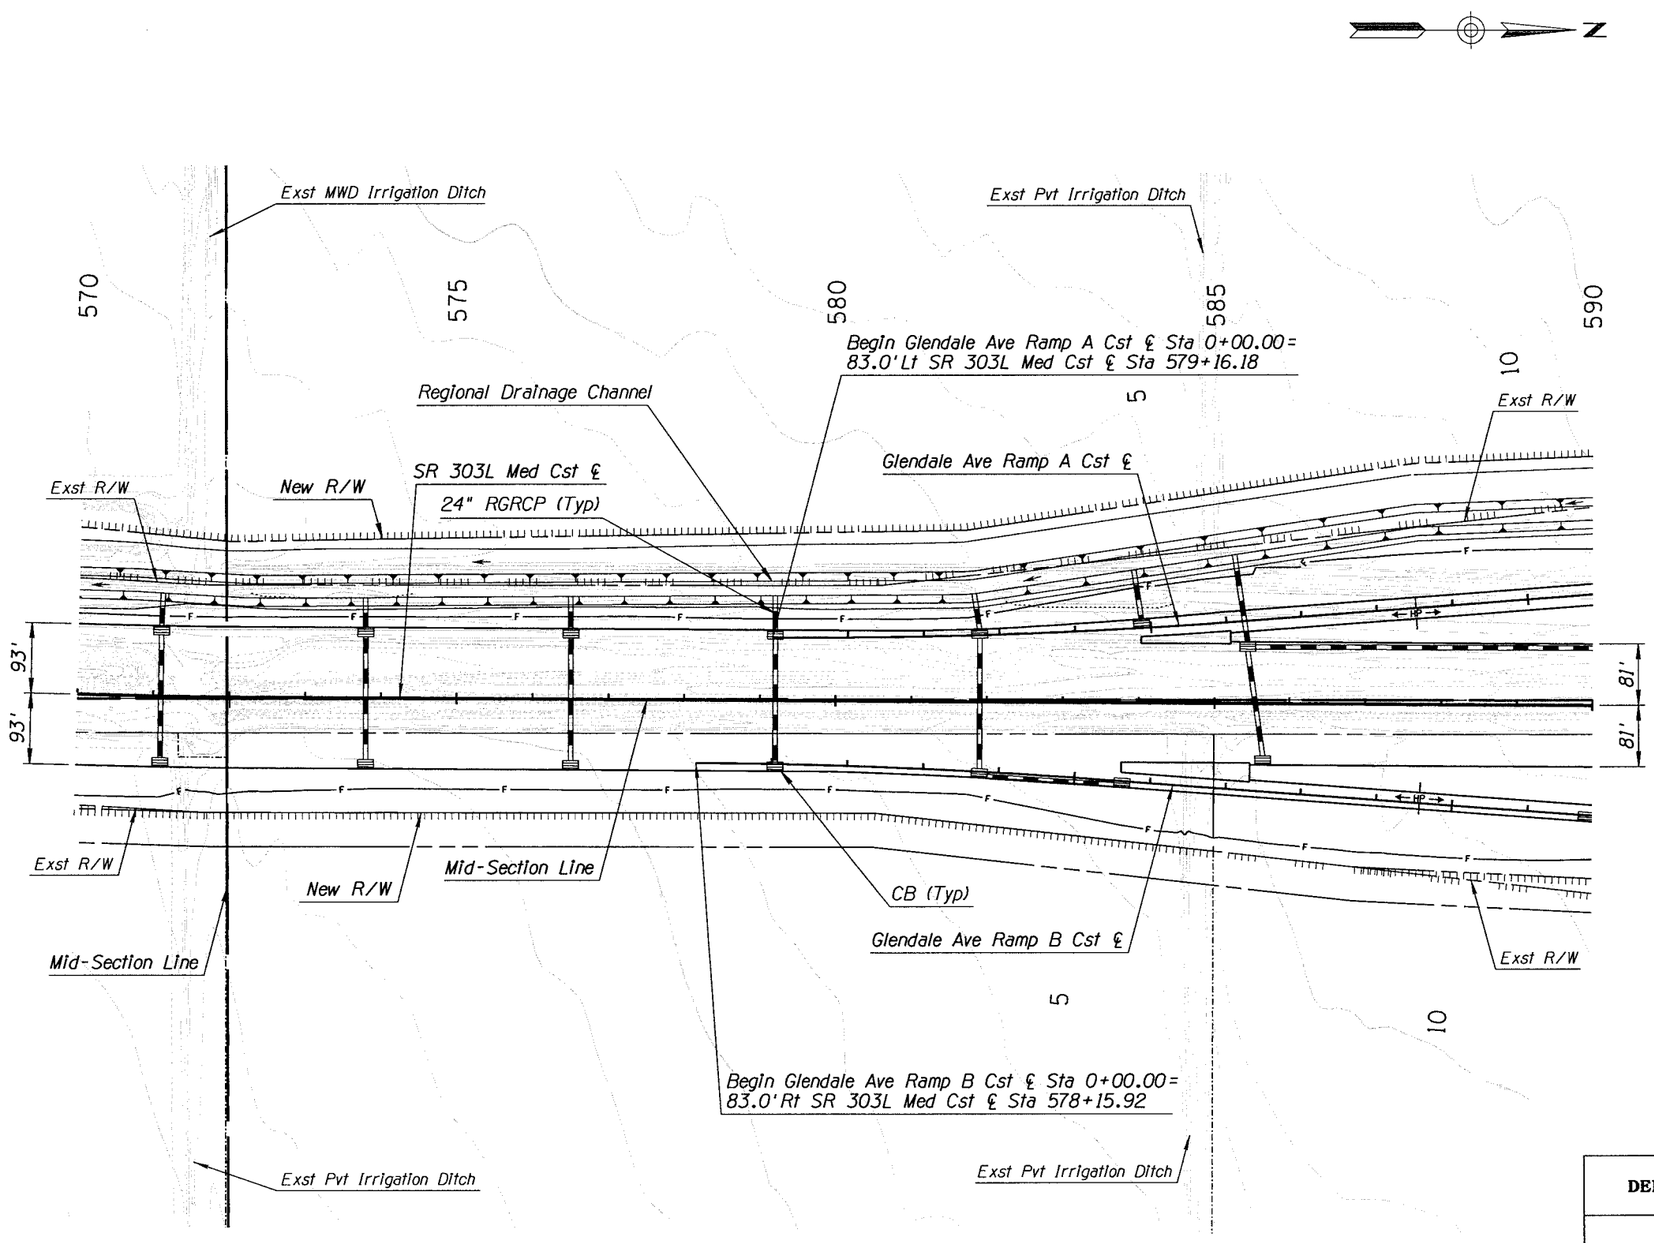

MARICOPA COUNTY
DEPARTMENT OF TRANSPORTATION
ENGINEERING DIVISION

SR 303L
I-10 TO US 60
WORK ORDER NO. 69016

		BY	DATE
PRELIMINARY NOT FOR CONSTRUCTION	DESIGNED	D CERNEY	9/08
	DRAWN	D CERNEY	9/08
	CHECKED	D SCHAUB	9/08
SEPT 08		URS	

DRAINAGE PLAN-SR 303L
Sta 570+00.00 to 590+00.00

SHEET OF
260 319

9/29/2008 4:54:23 PM p:\mcdot\23443107\cadd\plans\ultimate\303d13.dgn

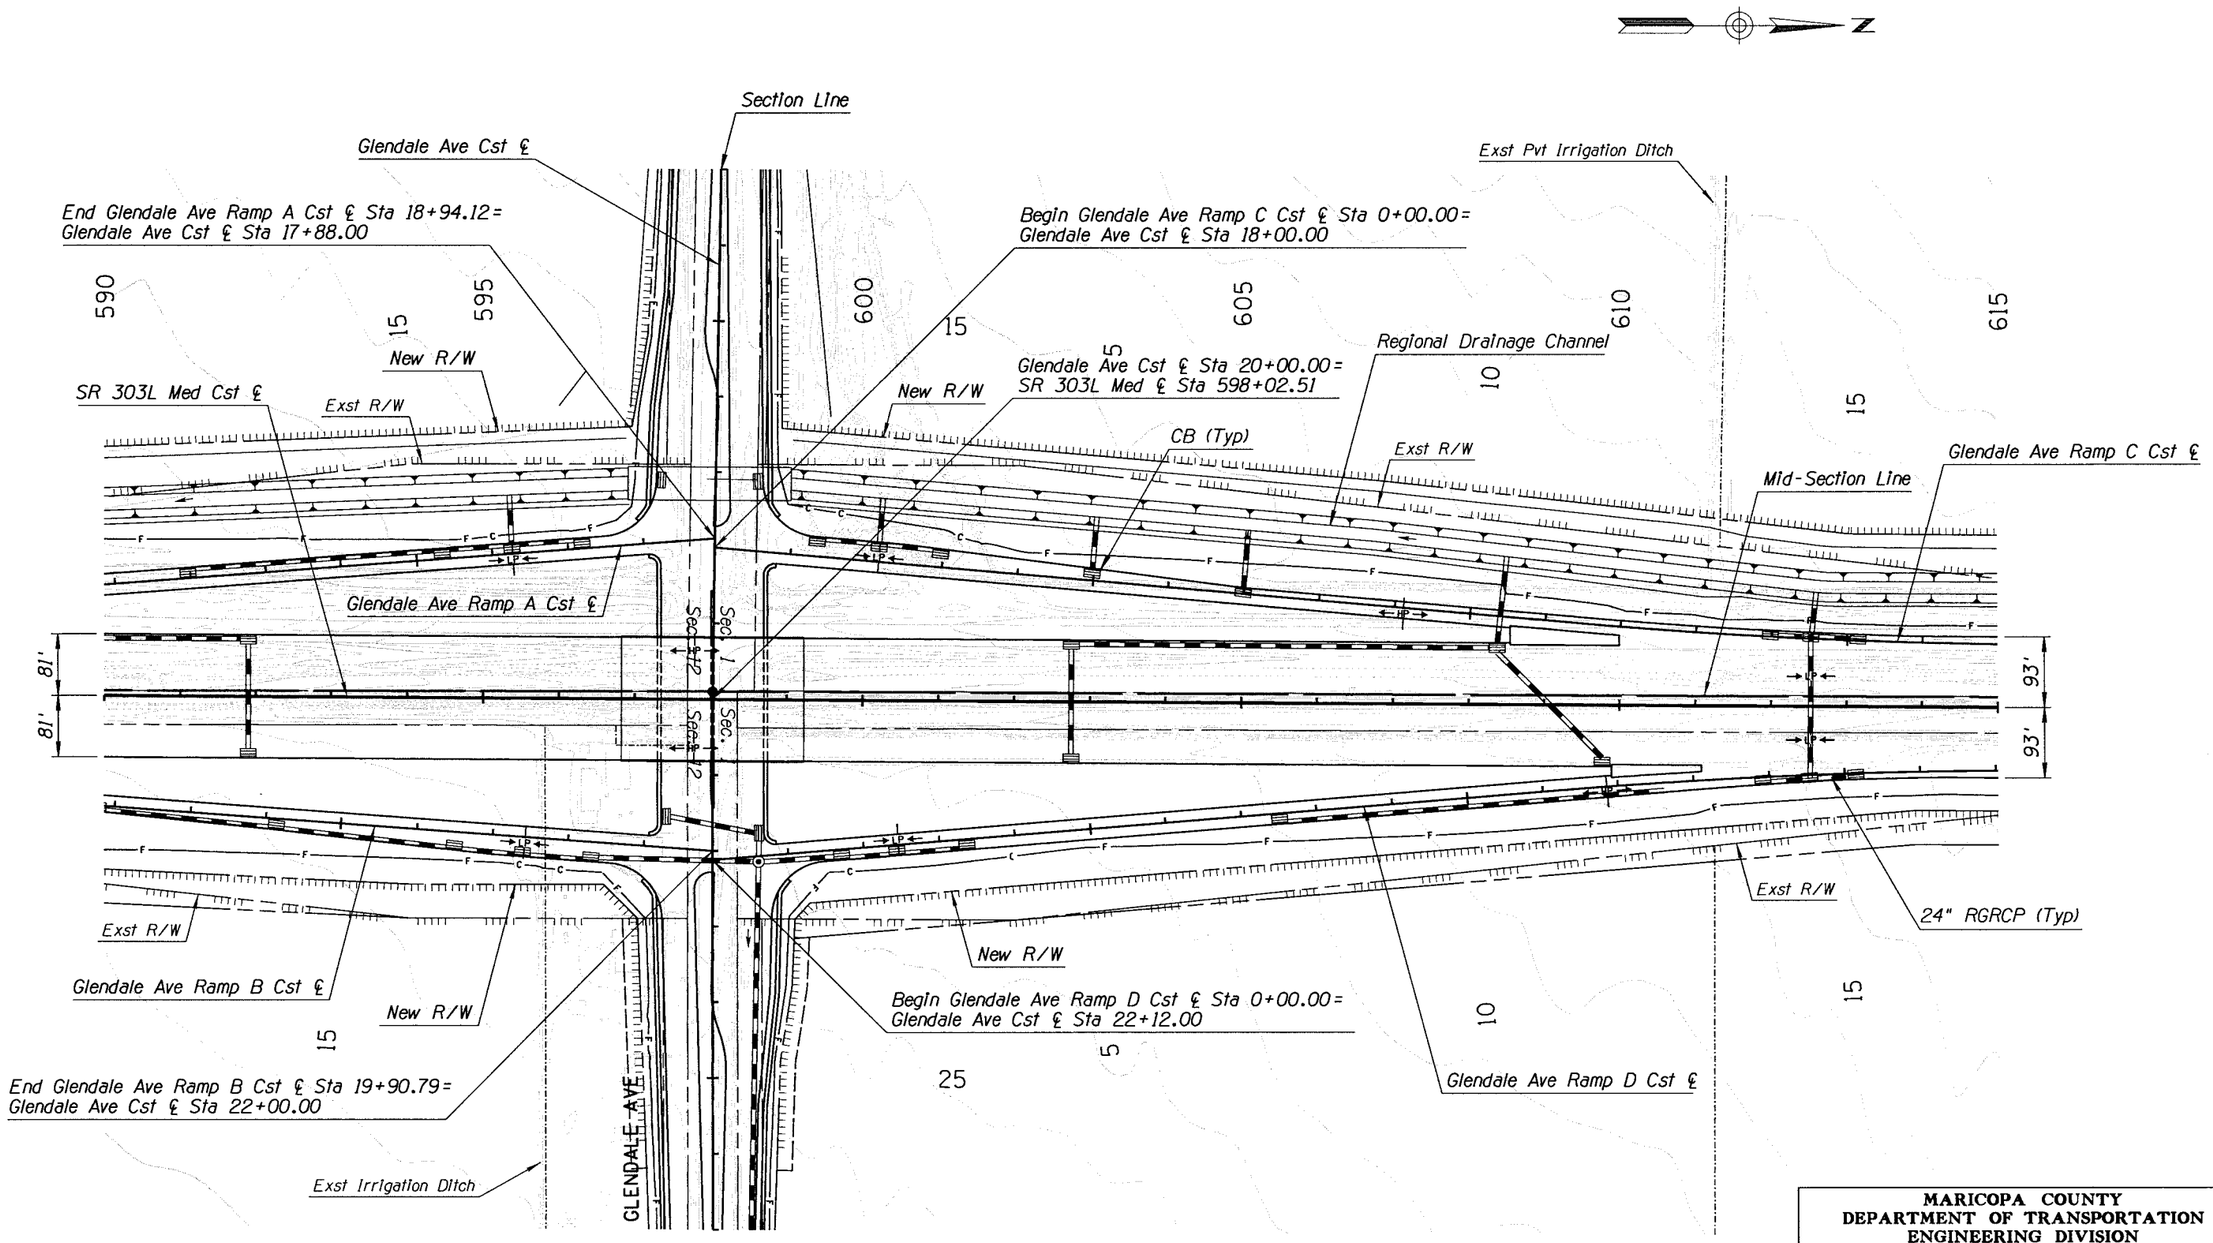

MARICOPA COUNTY
DEPARTMENT OF TRANSPORTATION
ENGINEERING DIVISION

SR 303L
I-10 TO US 60
WORK ORDER NO. 69016

		BY	DATE
PRELIMINARY NOT FOR CONSTRUCTION	DESIGNED	D CERNEY	9/08
	DRAWN	D CERNEY	9/08
	CHECKED	D SCHAUB	9/08

SEPT 08

URS

DRAINAGE PLAN-SR 303L
Sta 590+00.00 to 615+00.00

SHEET OF
261 319

9/29/2008 4:54:24 PM p:\mcdot\23443107\cadd\plans\ultimate\303d14.dgn

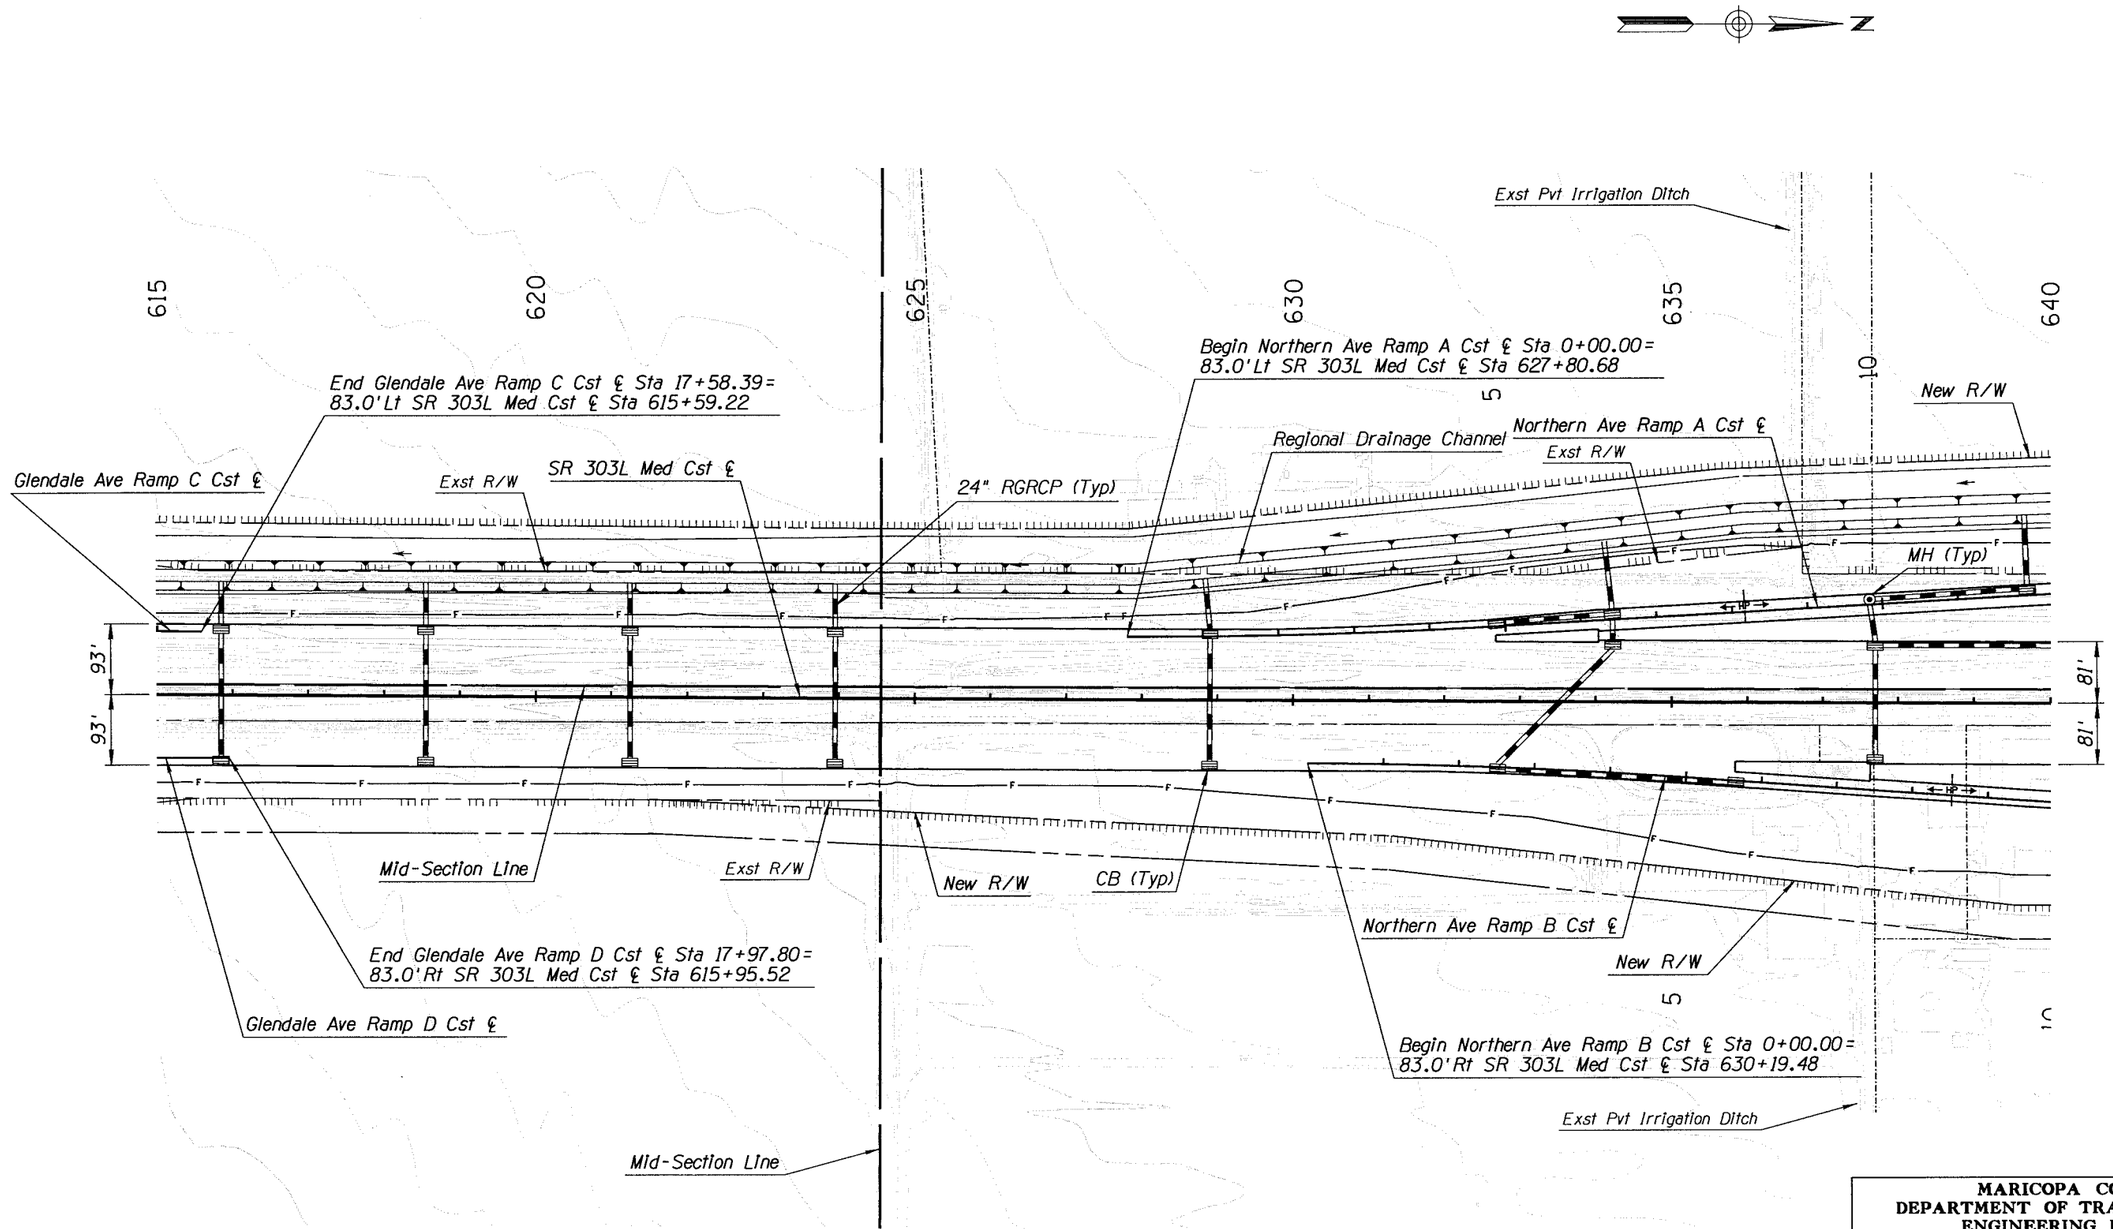

9/29/2008 4:54:24 PM p:\mcdot\23443107\cadd\plans\ultimate\303d15.dgn

MARICOPA COUNTY
DEPARTMENT OF TRANSPORTATION
ENGINEERING DIVISION

SR 303L
I-10 TO US 60
WORK ORDER NO. 69016

PRELIMINARY
NOT FOR
CONSTRUCTION

SEPT 08

	BY	DATE
DESIGNED	D CERNEY	9/08
DRAWN	D CERNEY	9/08
CHECKED	D SCHAUB	9/08

URS

DRAINAGE PLAN-SR 303L
Sta 615+00.00 to 640+00.00

SHEET OF
262 319

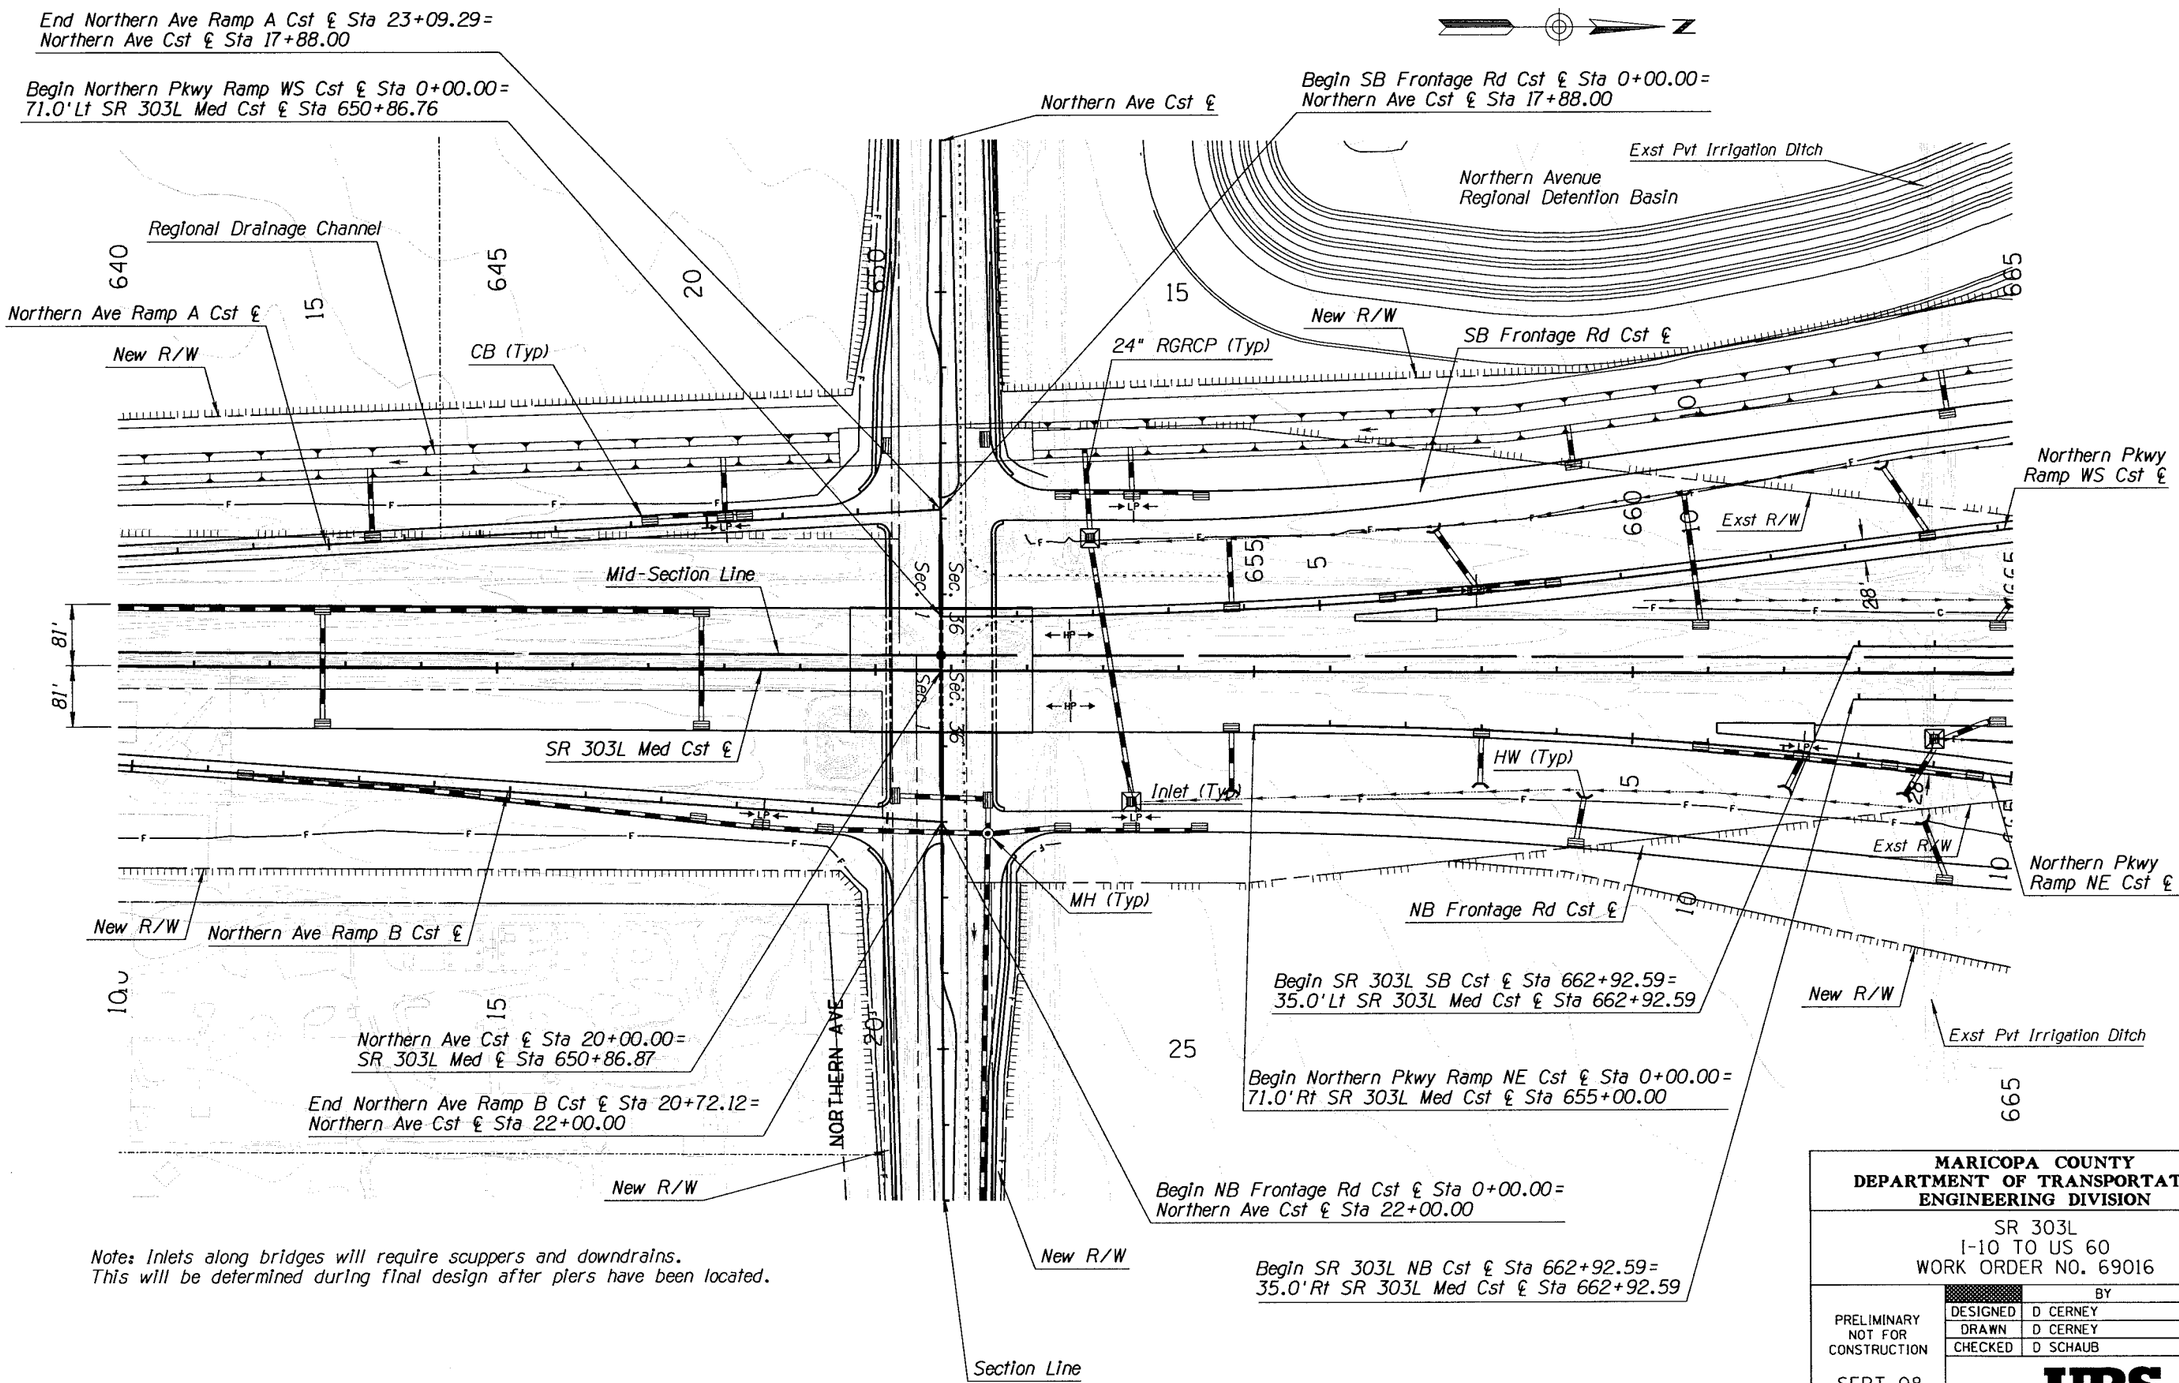

Note: Inlets along bridges will require scuppers and downdrains.
This will be determined during final design after piers have been located.

MARICOPA COUNTY
DEPARTMENT OF TRANSPORTATION
ENGINEERING DIVISION

SR 303L
I-10 TO US 60
WORK ORDER NO. 69016

	BY	DATE
DESIGNED	D CERNEY	9/08
DRAWN	D CERNEY	9/08
CHECKED	D SCHAUB	9/08

PRELIMINARY
NOT FOR
CONSTRUCTION

SEPT 08

URS

DRAINAGE PLAN-SR 303L
Sta 640+00.00 to 665+00.00

SHEET OF
263 319

9/29/2008 4:54:25 PM p:\mcdot\23443107\cadd\plans\ultimate\303d16.dgn

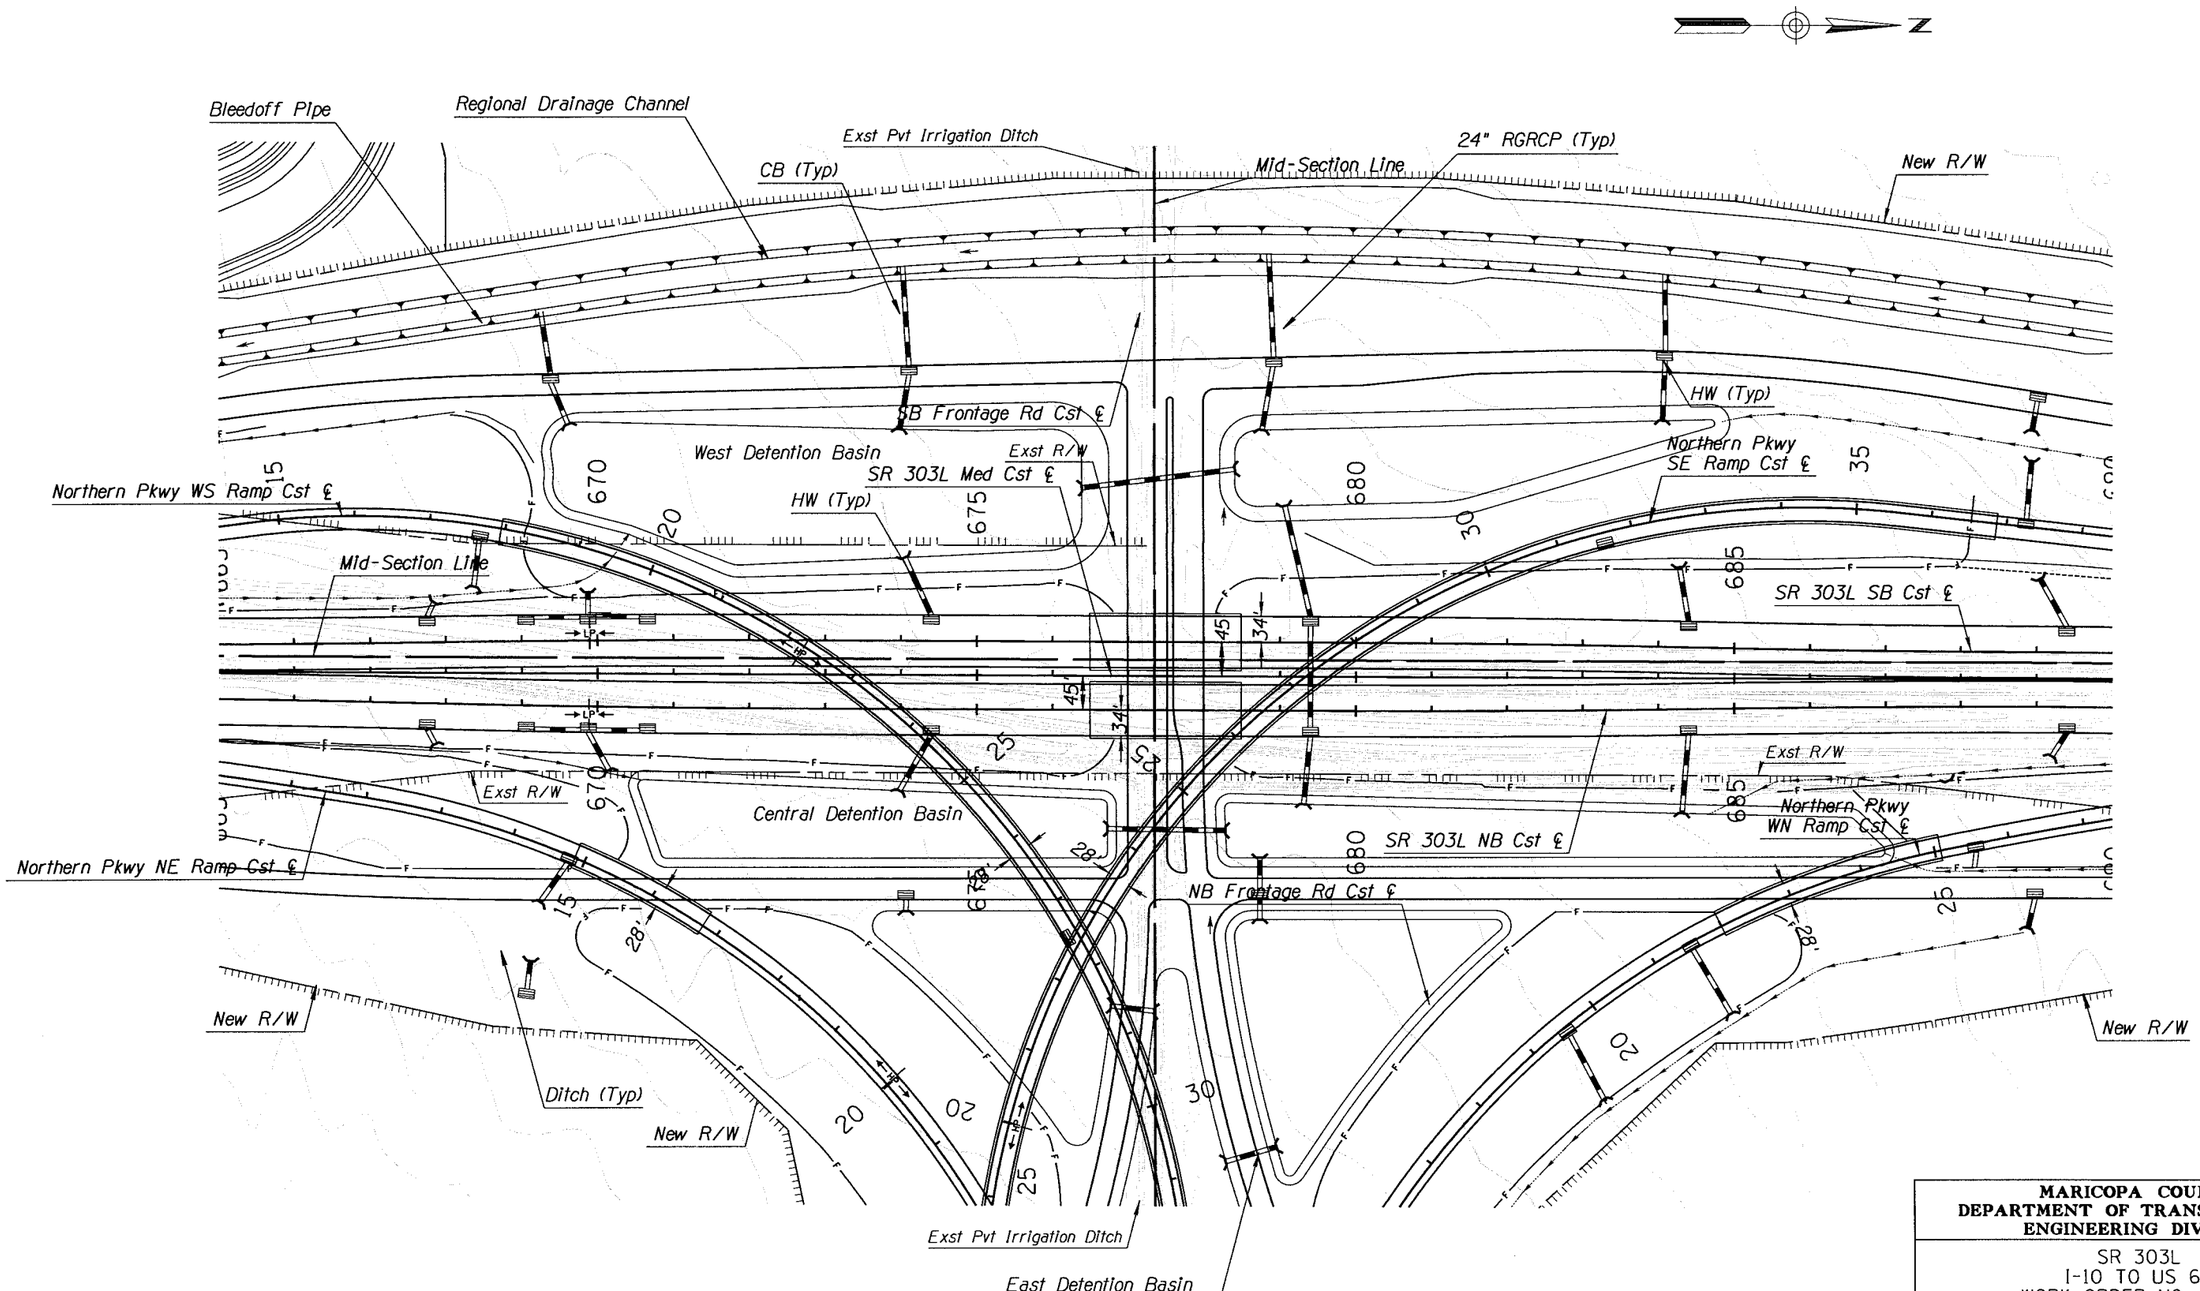

Note: Inlets along bridges will require scuppers and downdrains.
This will be determined during final design after piers have been located.

MARICOPA COUNTY
DEPARTMENT OF TRANSPORTATION
ENGINEERING DIVISION

SR 303L
I-10 TO US 60
WORK ORDER NO. 69016

		BY	DATE
PRELIMINARY NOT FOR CONSTRUCTION	DESIGNED	D CERNEY	9/08
	DRAWN	D CERNEY	9/08
	CHECKED	D SCHAUB	9/08
SEPT 08		URS	

DRAINAGE PLAN-SR 303L
Sta 665+00.00 to 690+00.00

SHEET OF
264 319

9/29/2008 4:54:26 PM p:\mcdot\23443107\cadd\plans\ultimate\303d17.dgn

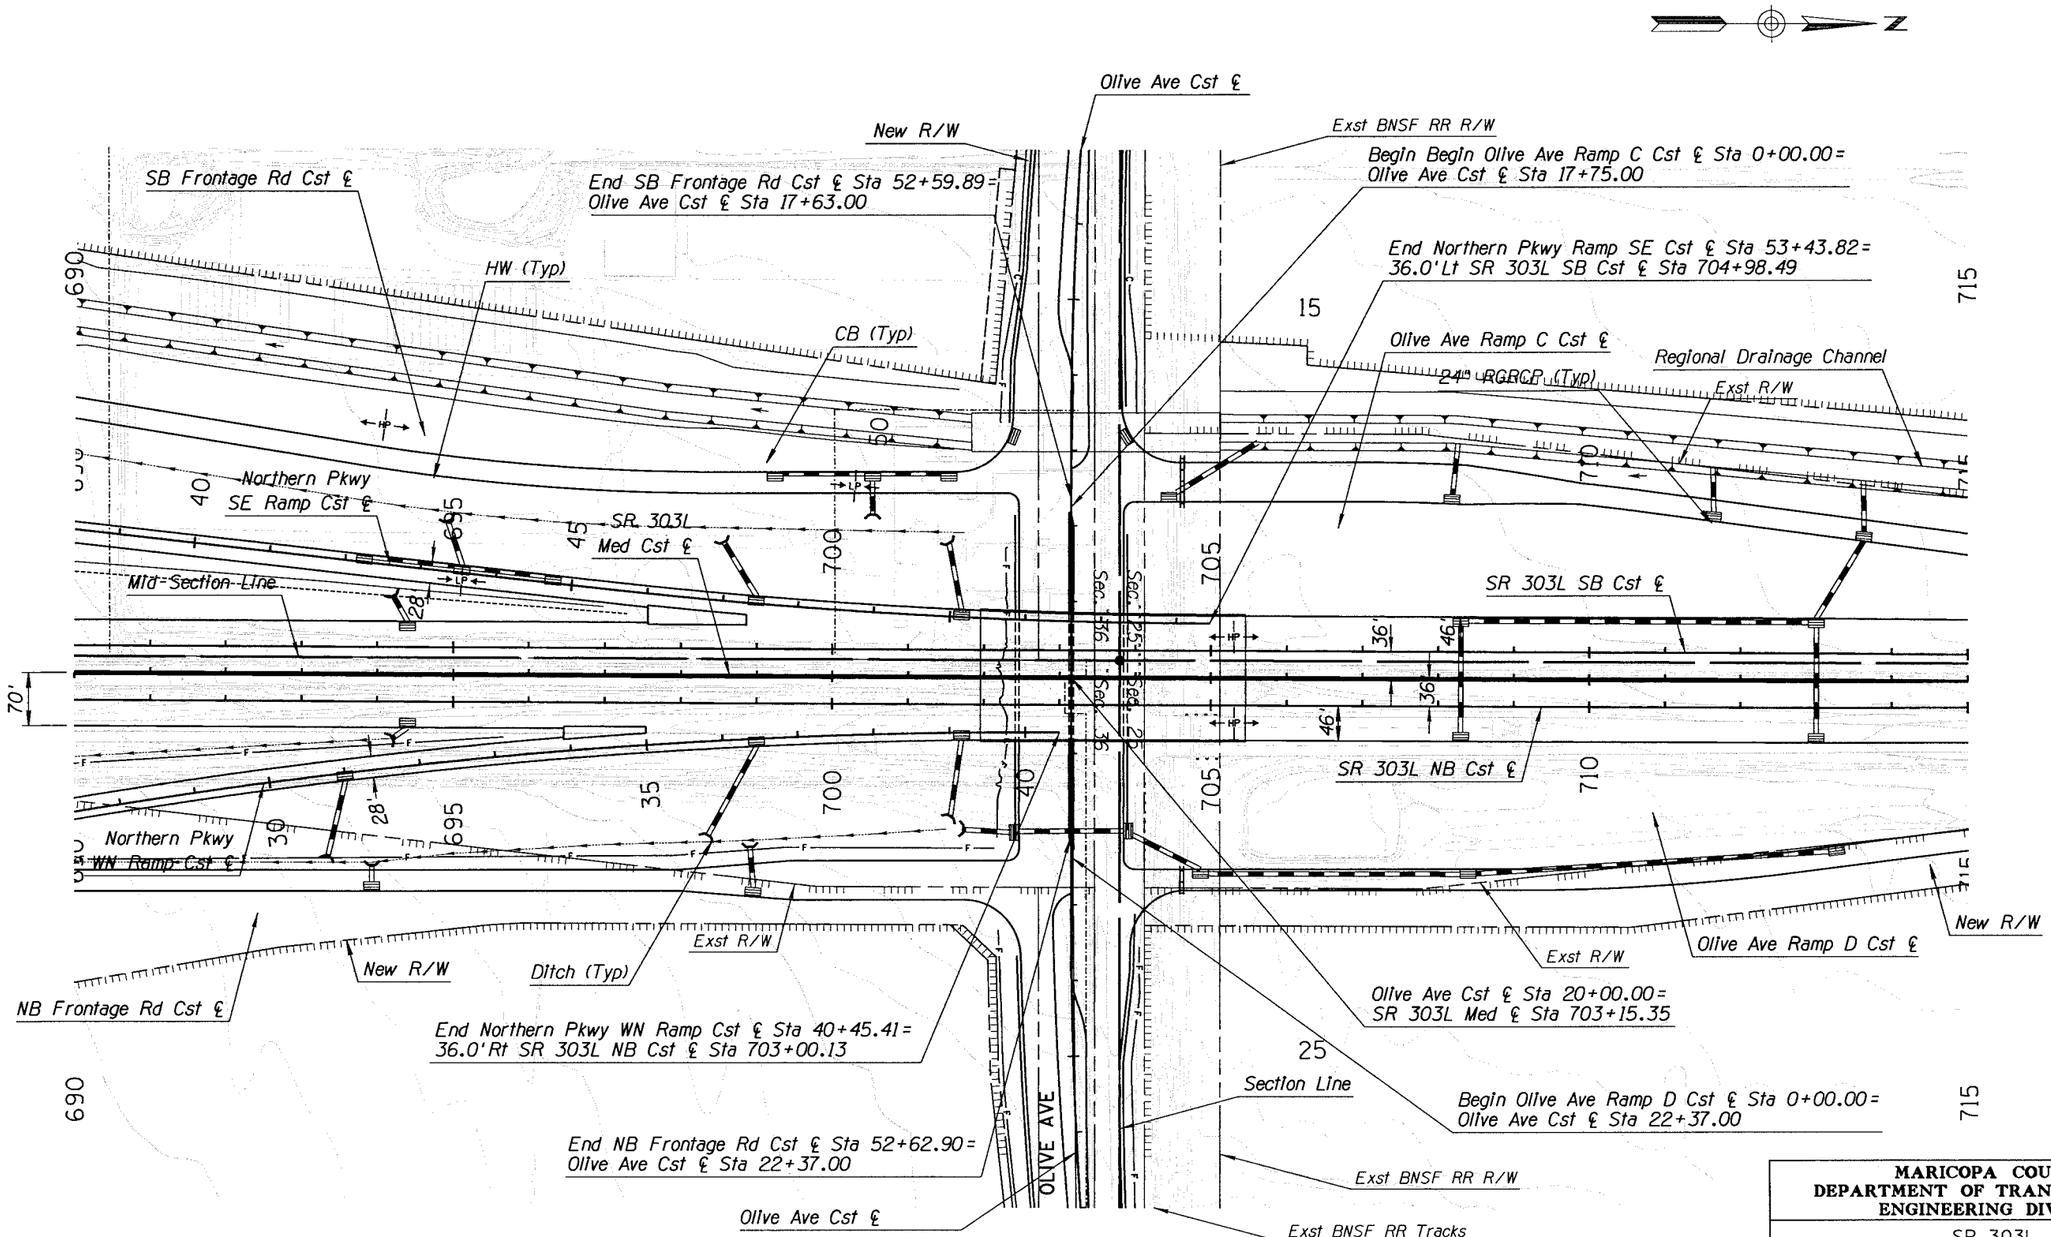

MARICOPA COUNTY
DEPARTMENT OF TRANSPORTATION
ENGINEERING DIVISION

SR 303L
I-10 TO US 60
WORK ORDER NO. 69016

PRELIMINARY
NOT FOR
CONSTRUCTION

SEPT 08

	BY	DATE
DESIGNED	D CERNEY	9/08
DRAWN	D CERNEY	9/08
CHECKED	D SCHAUB	9/08

URS

DRAINAGE PLAN-SR 303L
Sta 690+00.00 to 715+00.00

SHEET OF
265 319

9/29/2008 4:54:26 PM p:\mcdot\23443107\cadd\plans\ultimate\303d18.dgn

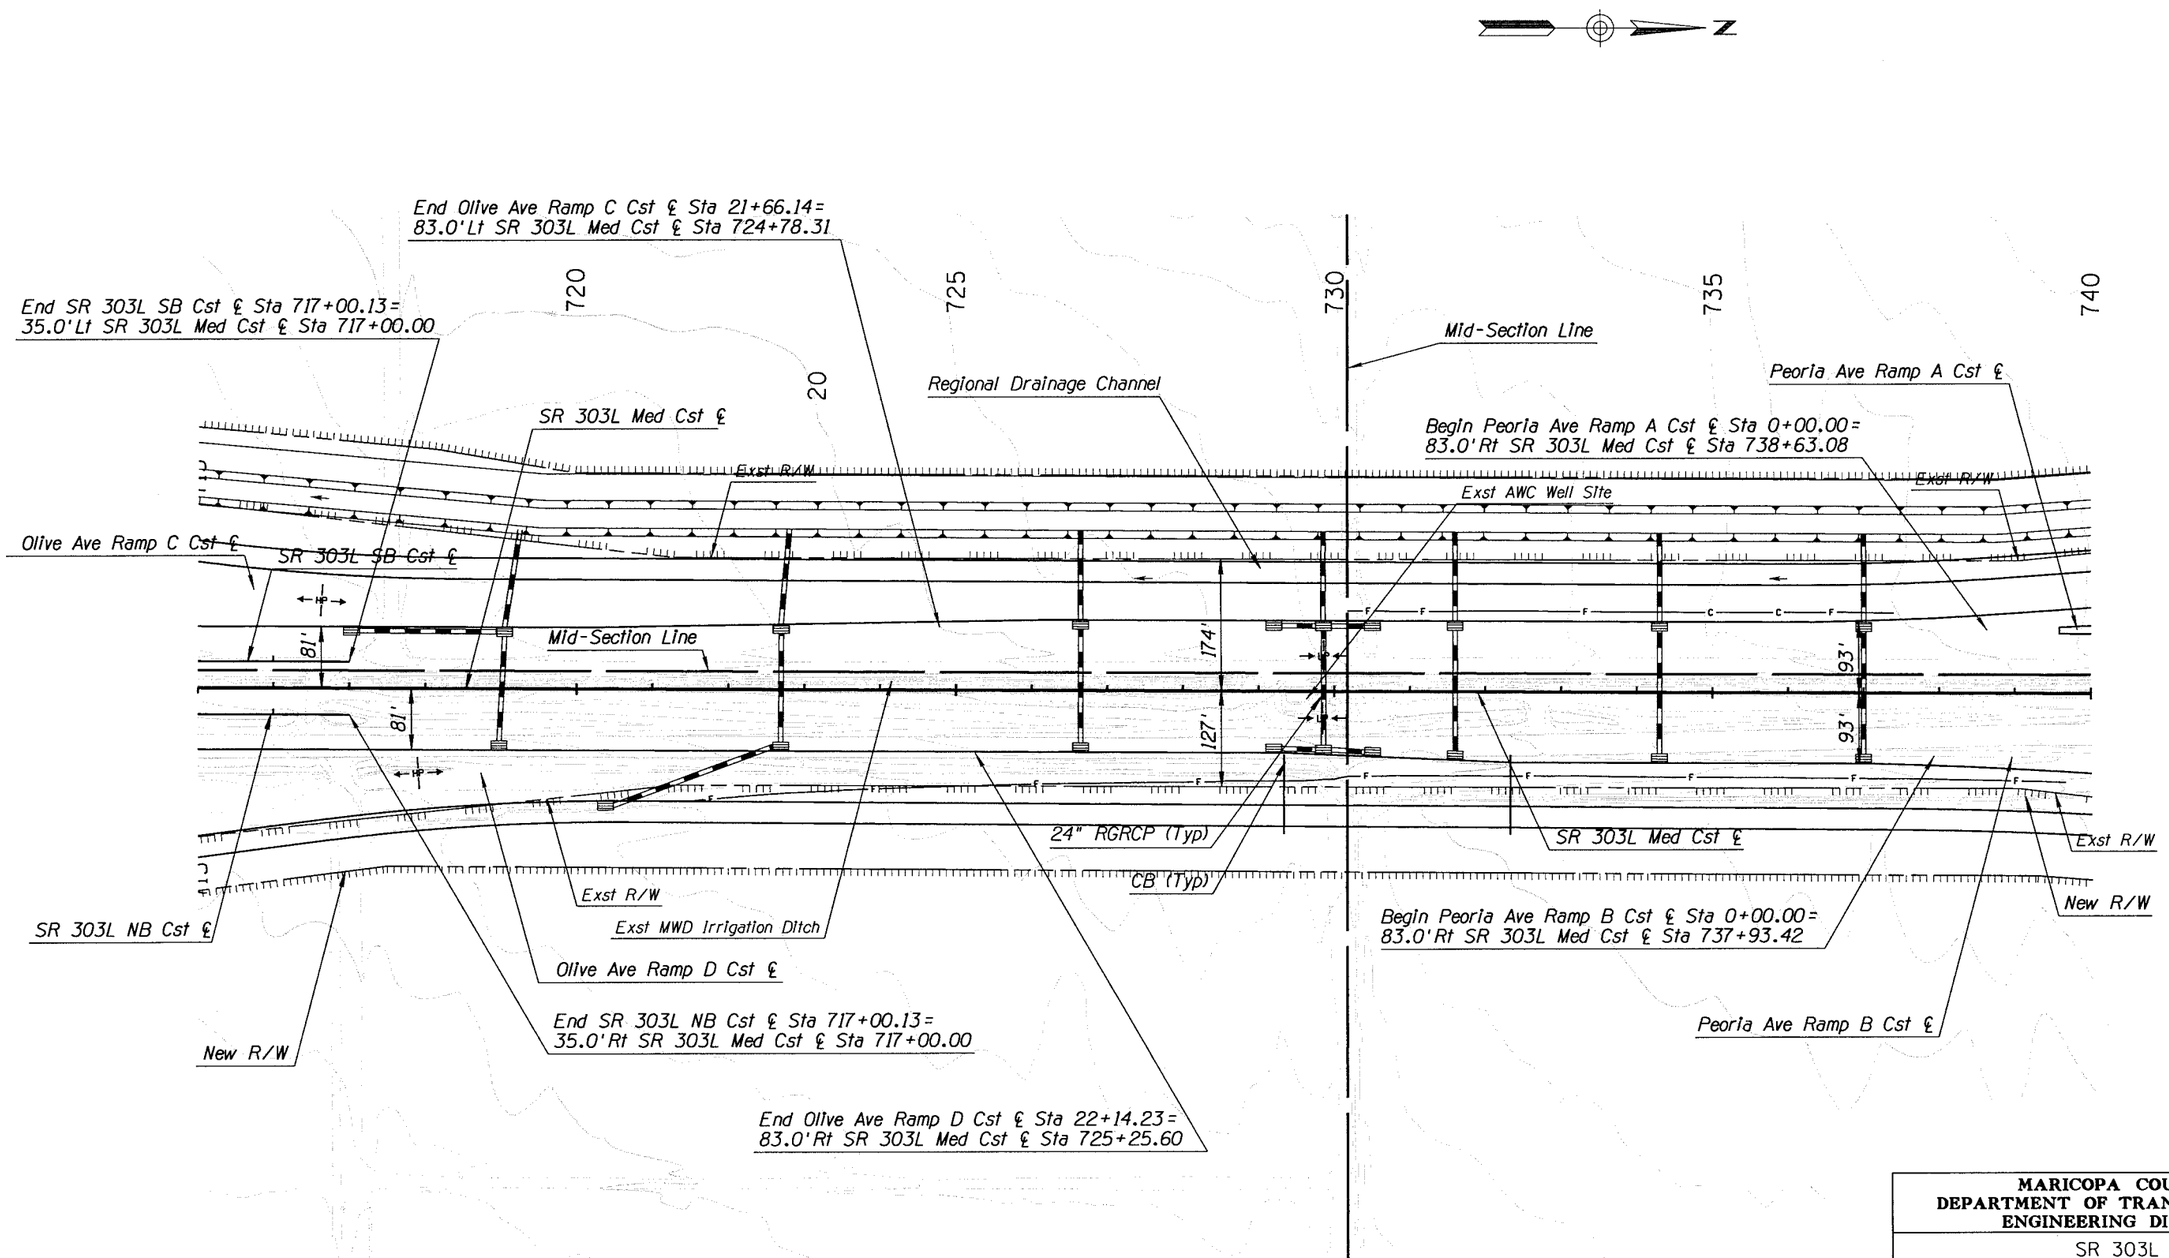

MARICOPA COUNTY
DEPARTMENT OF TRANSPORTATION
ENGINEERING DIVISION

SR 303L
I-10 TO US 60
WORK ORDER NO. 69016

PRELIMINARY
NOT FOR
CONSTRUCTION

SEPT 08

	BY	DATE
DESIGNED	D CERNEY	9/08
DRAWN	D CERNEY	9/08
CHECKED	D SCHAUB	9/08

URS

DRAINAGE PLAN-SR 303L
Sta 715+00.00 to 740+00.00

SHEET OF
266 319

9/29/2008 4:54:27 PM p:\mcdot\23443107\cadd\plans\ultimate\303dt9.dgn

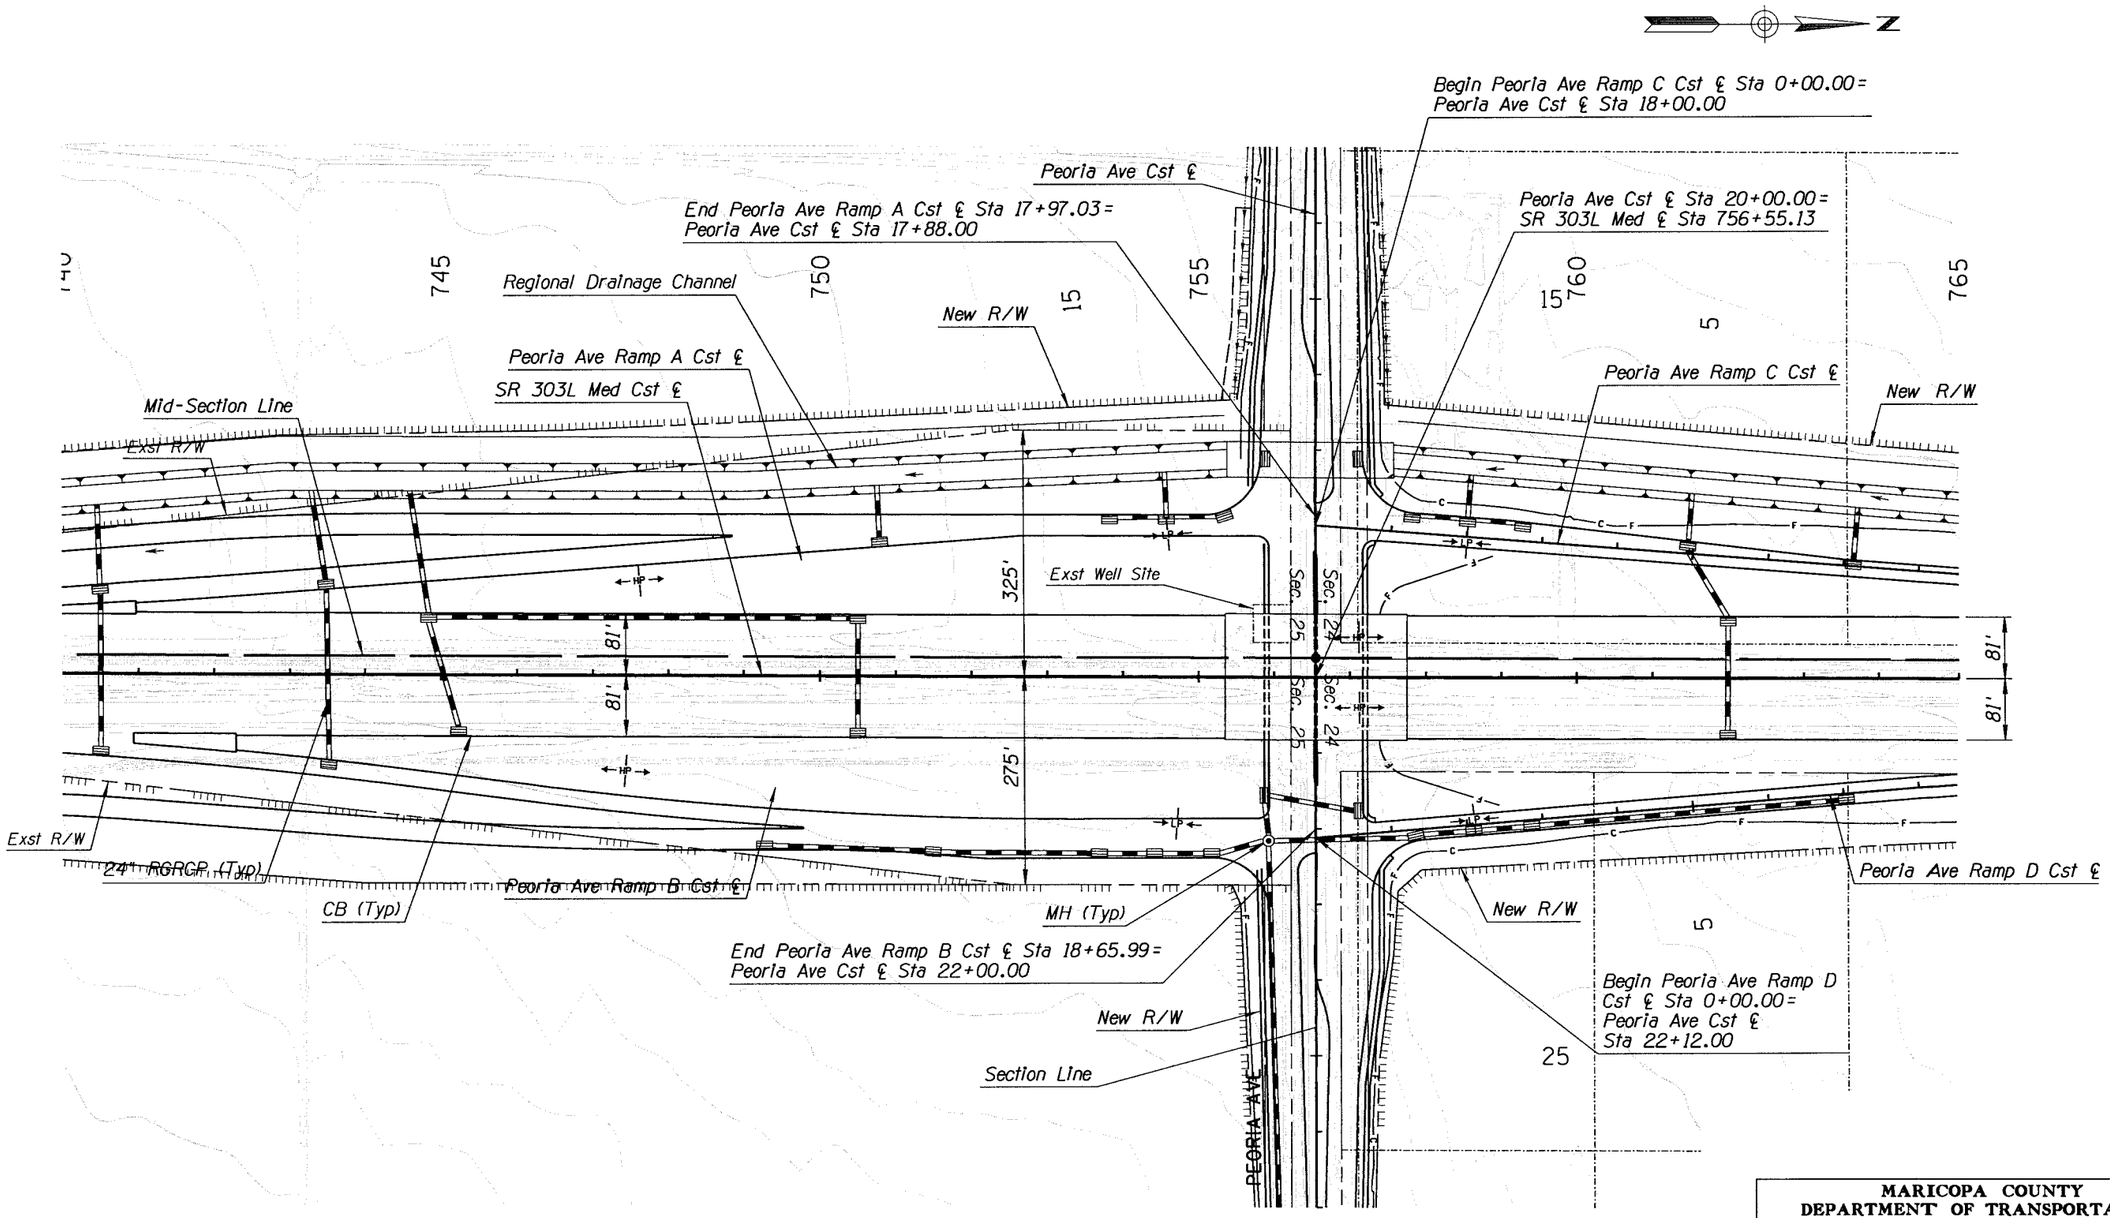

MARICOPA COUNTY
DEPARTMENT OF TRANSPORTATION
ENGINEERING DIVISION

SR 303L
I-10 TO US 60
WORK ORDER NO. 69016

		BY	DATE
PRELIMINARY NOT FOR CONSTRUCTION	DESIGNED	D CERNEY	9/08
	DRAWN	D CERNEY	9/08
	CHECKED	D SCHAUB	9/08
SEPT 08	URS		

DRAINAGE PLAN-SR 303L
Sta 740+00.00 to 765+00.00

SHEET OF
267 319

9/29/2008 4:54:27 PM p:\mcdot\2344310\cadd\plans\ultimate\303d20.dgn

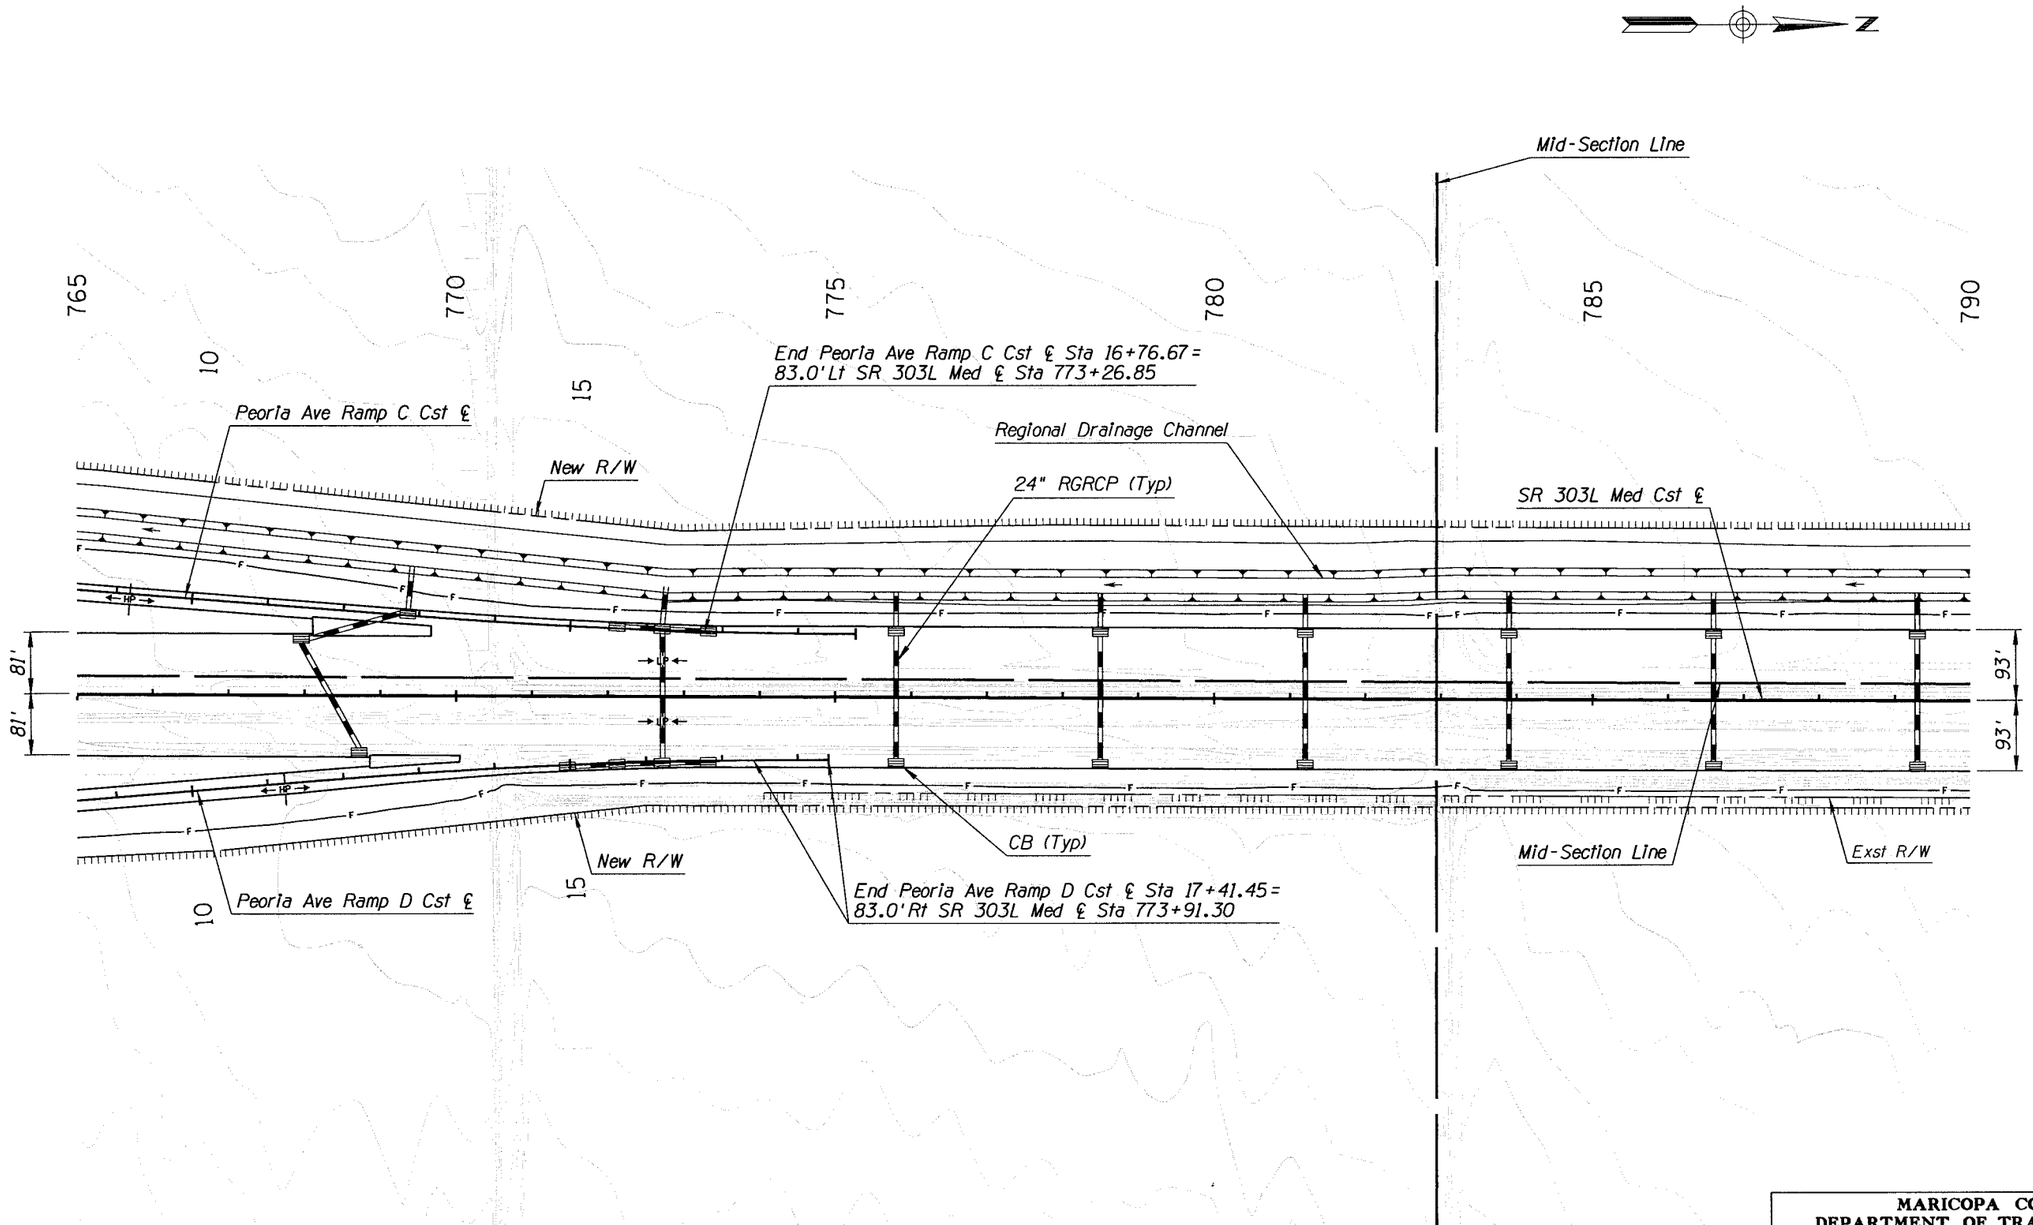

9/29/2008 4:54:30 PM p:\mcdot\23443107\cadd\plans\ultimate\303d21.dgn

MARICOPA COUNTY
DEPARTMENT OF TRANSPORTATION
ENGINEERING DIVISION

SR 303L
I-10 TO US 60
WORK ORDER NO. 69016

	BY	DATE
DESIGNED	D CERNEY	9/08
DRAWN	D CERNEY	9/08
CHECKED	D SCHAUB	9/08

PRELIMINARY
NOT FOR
CONSTRUCTION

SEPT 08

URS

DRAINAGE PLAN-SR 303L
Sta 765+00.00 to 790+00.00

SHEET OF
268 319

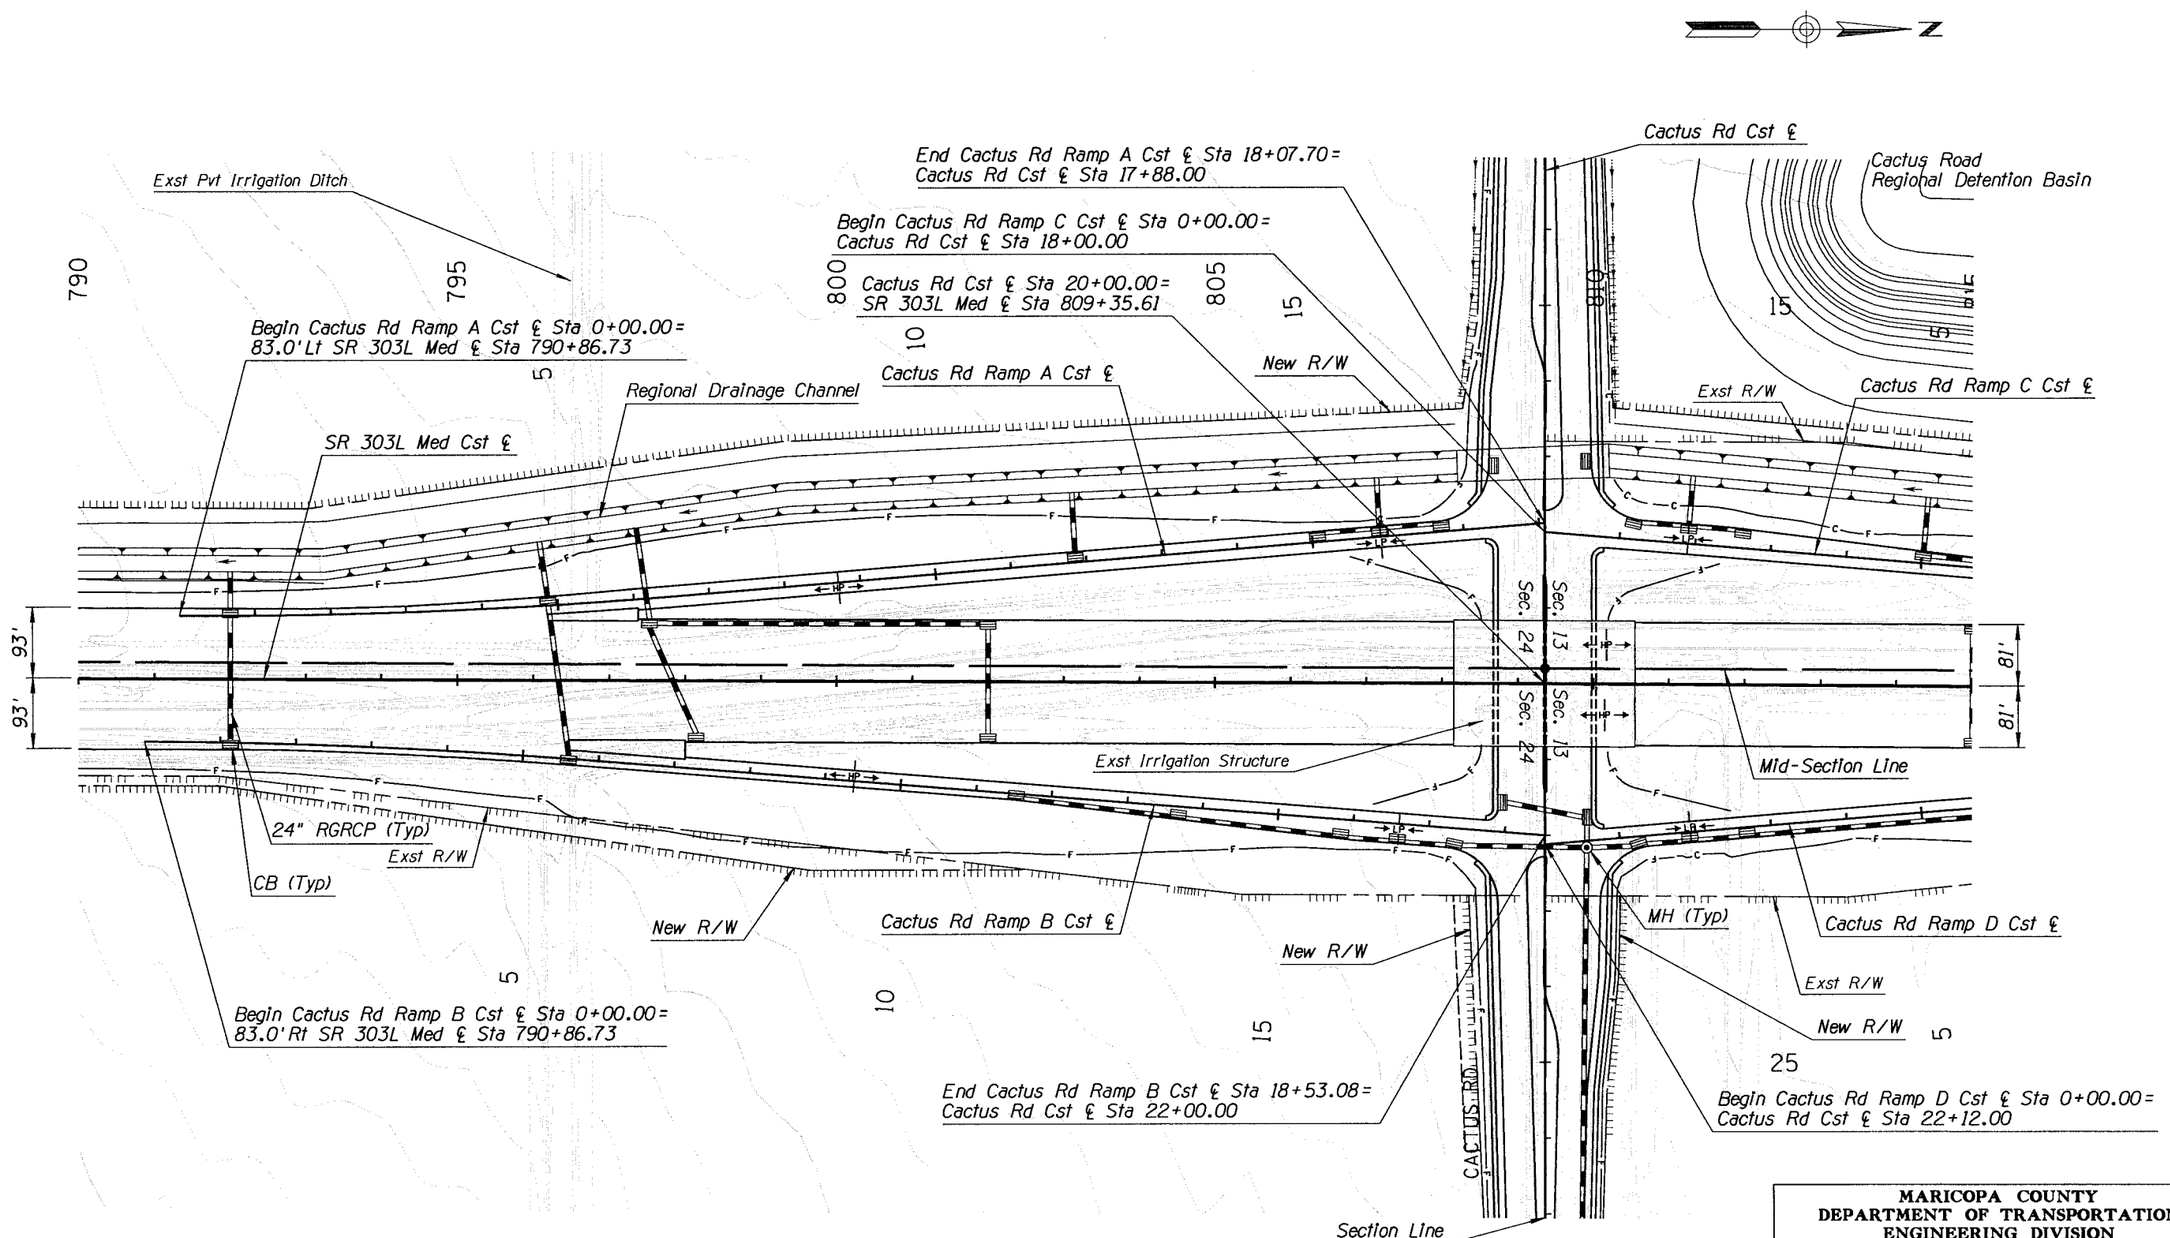

MARICOPA COUNTY
DEPARTMENT OF TRANSPORTATION
ENGINEERING DIVISION

SR 303L
I-10 TO US 60
WORK ORDER NO. 69016

PRELIMINARY
NOT FOR
CONSTRUCTION

SEPT 08

	BY	DATE
DESIGNED	D CERNEY	9/08
DRAWN	D CERNEY	9/08
CHECKED	D SCHAUB	9/08

URS

DRAINAGE PLAN-SR 303L
Sta 790+00.00 to 815+00.00

SHEET OF
269 319

9/29/2008 4:54:30 PM p:\mcdot\23443107\cadd\plans\ultimate\303d22.dgn

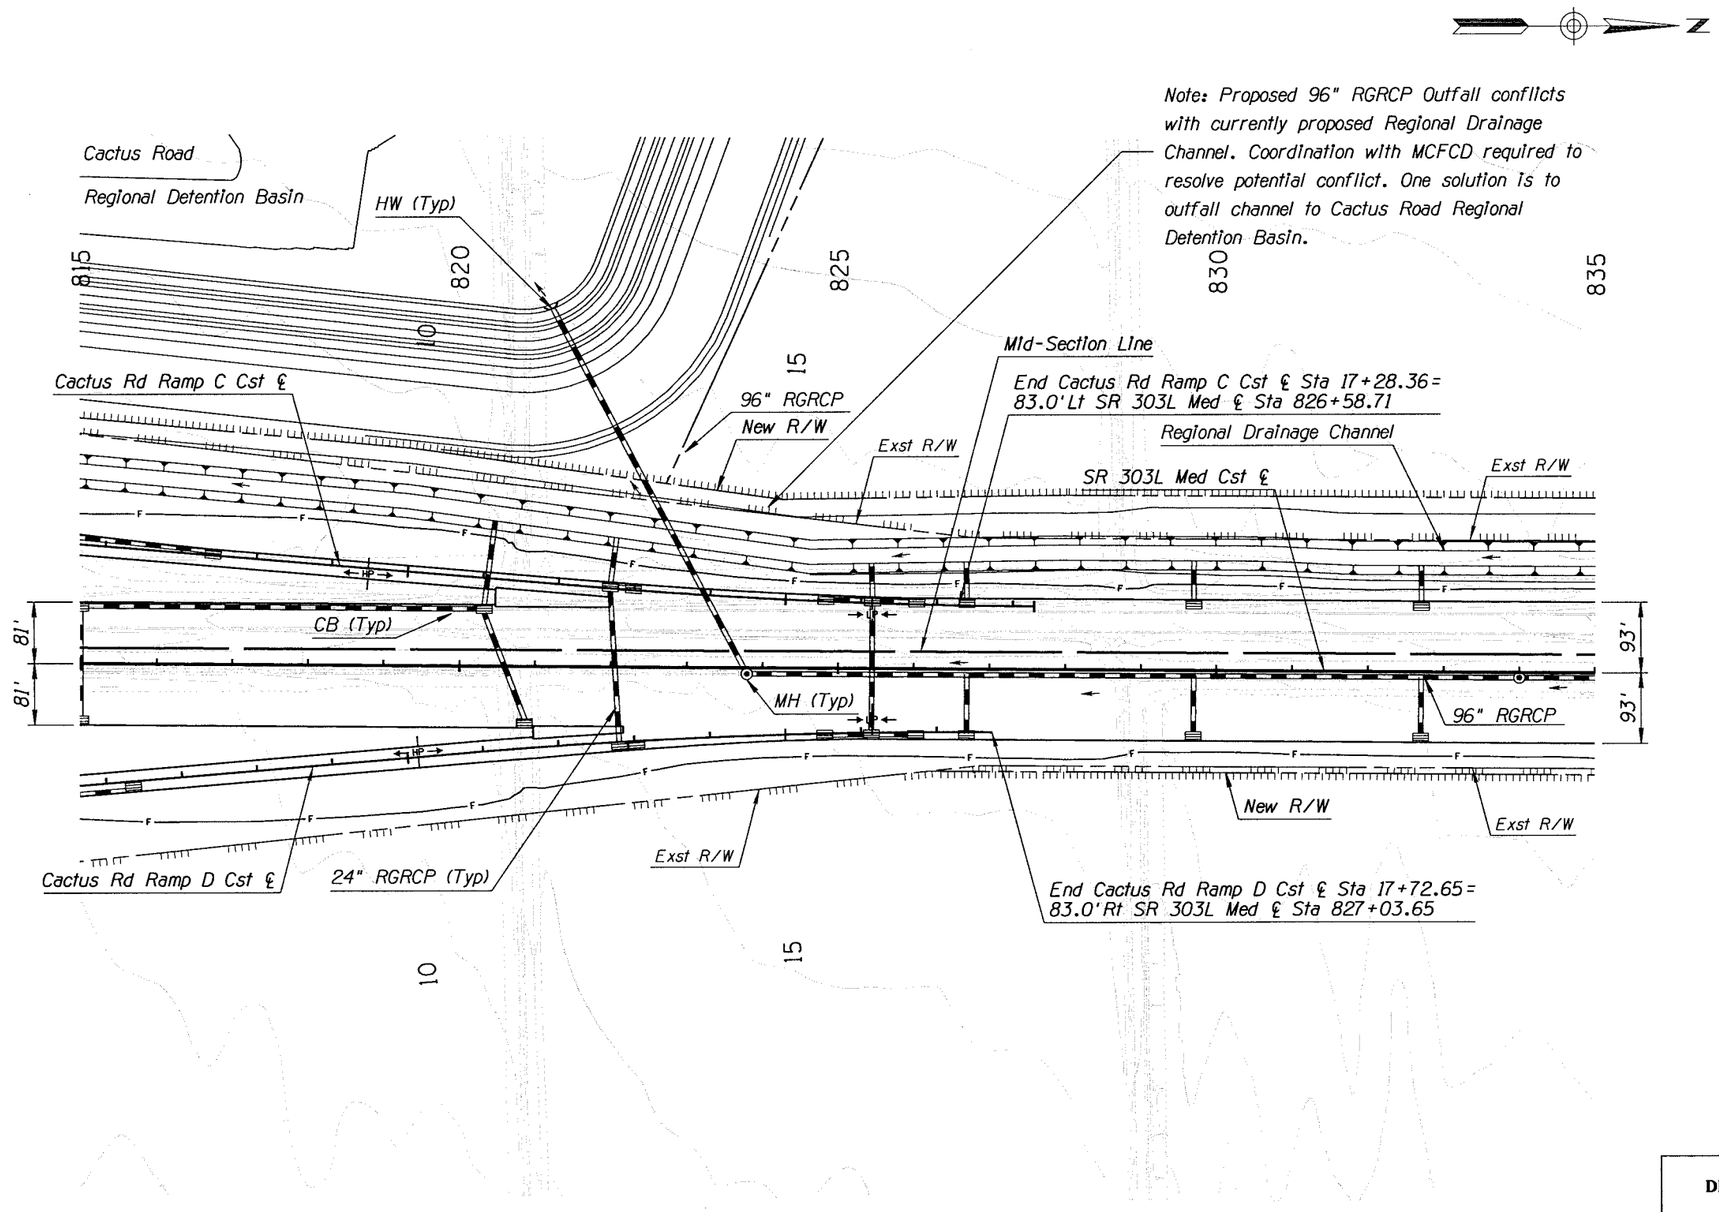

9/29/2008 4:54:31 PM p:\mcdot\23443107\cadd\plans\ultimate\303d23.dgn

MARICOPA COUNTY
DEPARTMENT OF TRANSPORTATION
ENGINEERING DIVISION

SR 303L
I-10 TO US 60
WORK ORDER NO. 69016

		BY	DATE
PRELIMINARY NOT FOR CONSTRUCTION	DESIGNED	D CERNEY	9/08
	DRAWN	D CERNEY	9/08
	CHECKED	D SCHAUB	9/08

SEPT 08

URS

DRAINAGE PLAN-SR 303L
Sta 815+00.00 to 835+00.00

SHEET OF
270 319

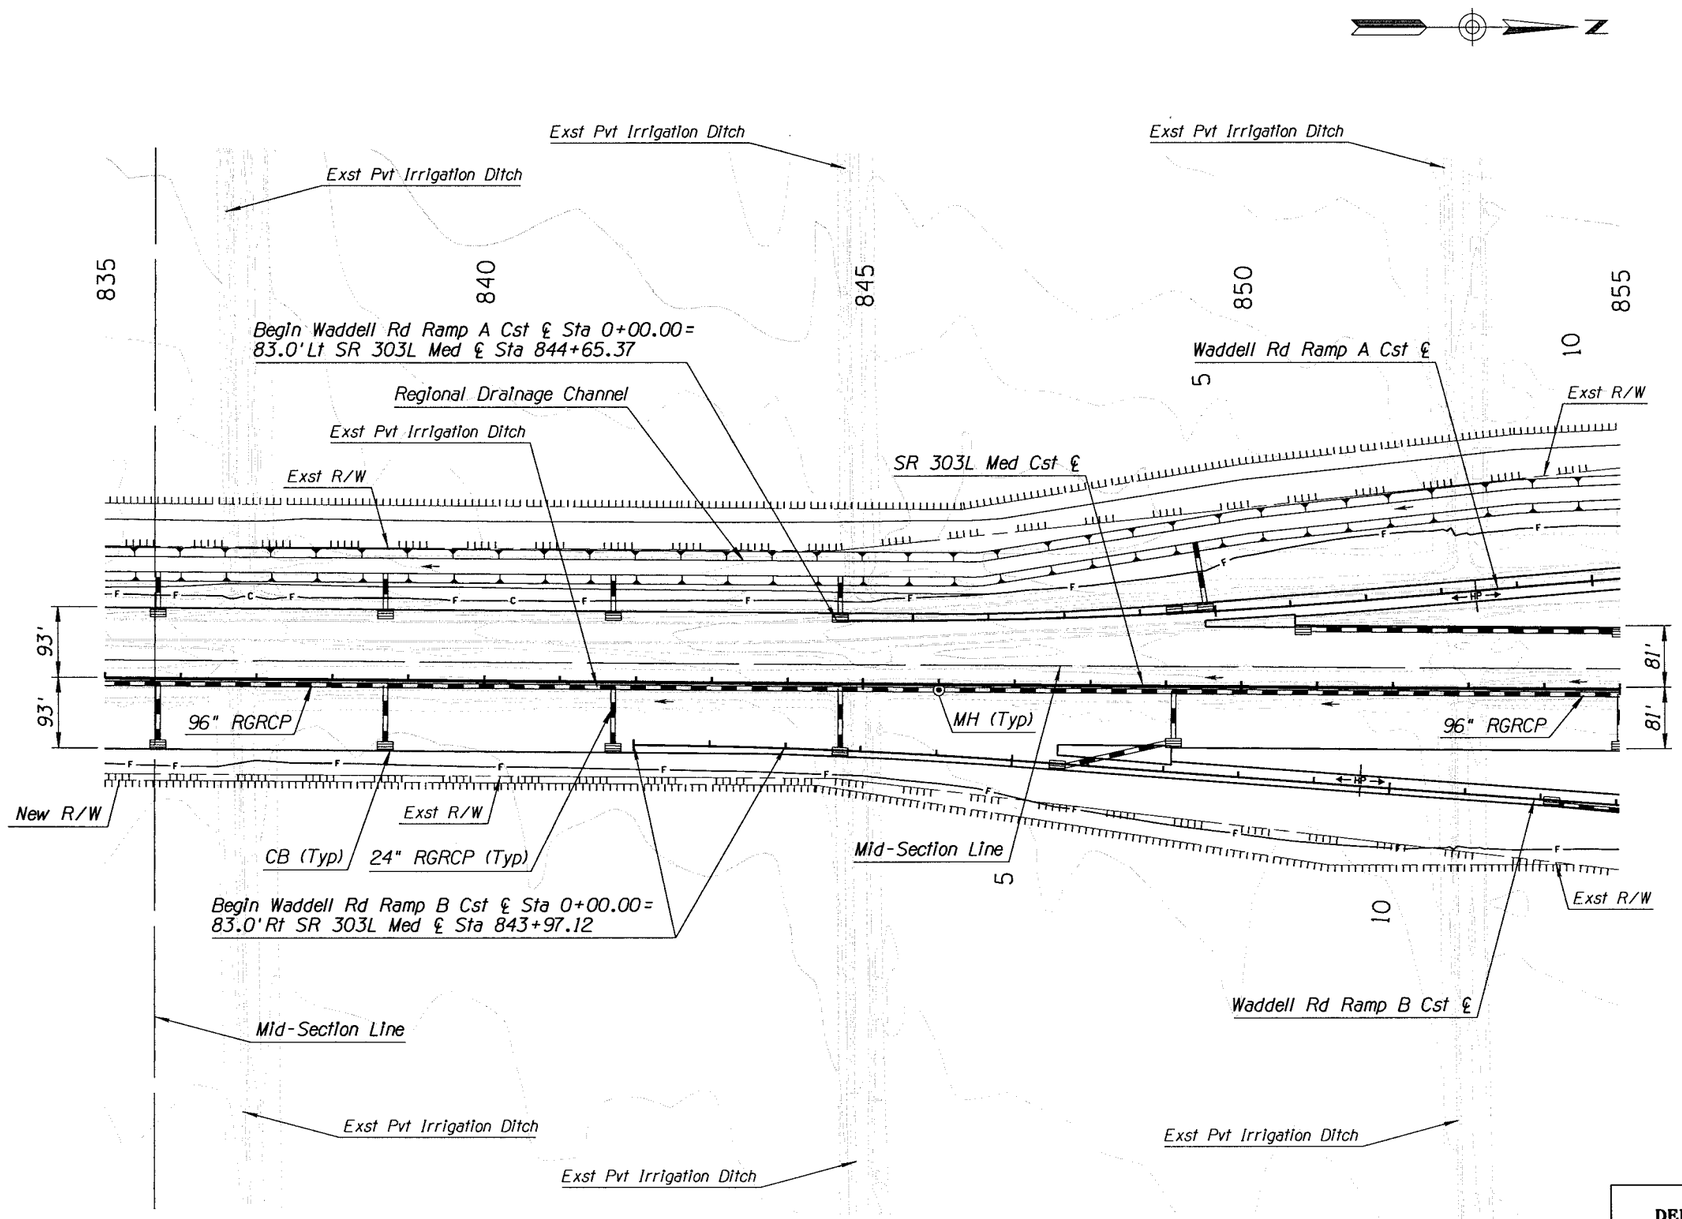

MARICOPA COUNTY
DEPARTMENT OF TRANSPORTATION
ENGINEERING DIVISION

SR 303L
I-10 TO US 60
WORK ORDER NO. 69016

		BY	DATE
PRELIMINARY NOT FOR CONSTRUCTION	DESIGNED	D CERNEY	9/08
	DRAWN	D CERNEY	9/08
	CHECKED	D SCHAUB	9/08

SEPT 08

URS

DRAINAGE PLAN-SR 303L
Sta 835+00.00 to 855+00.00

SHEET OF
271 319

9/29/2008 4:54:34 PM p:\mcdot\23443107\cadd\plans\ultimate\303d24.dgn

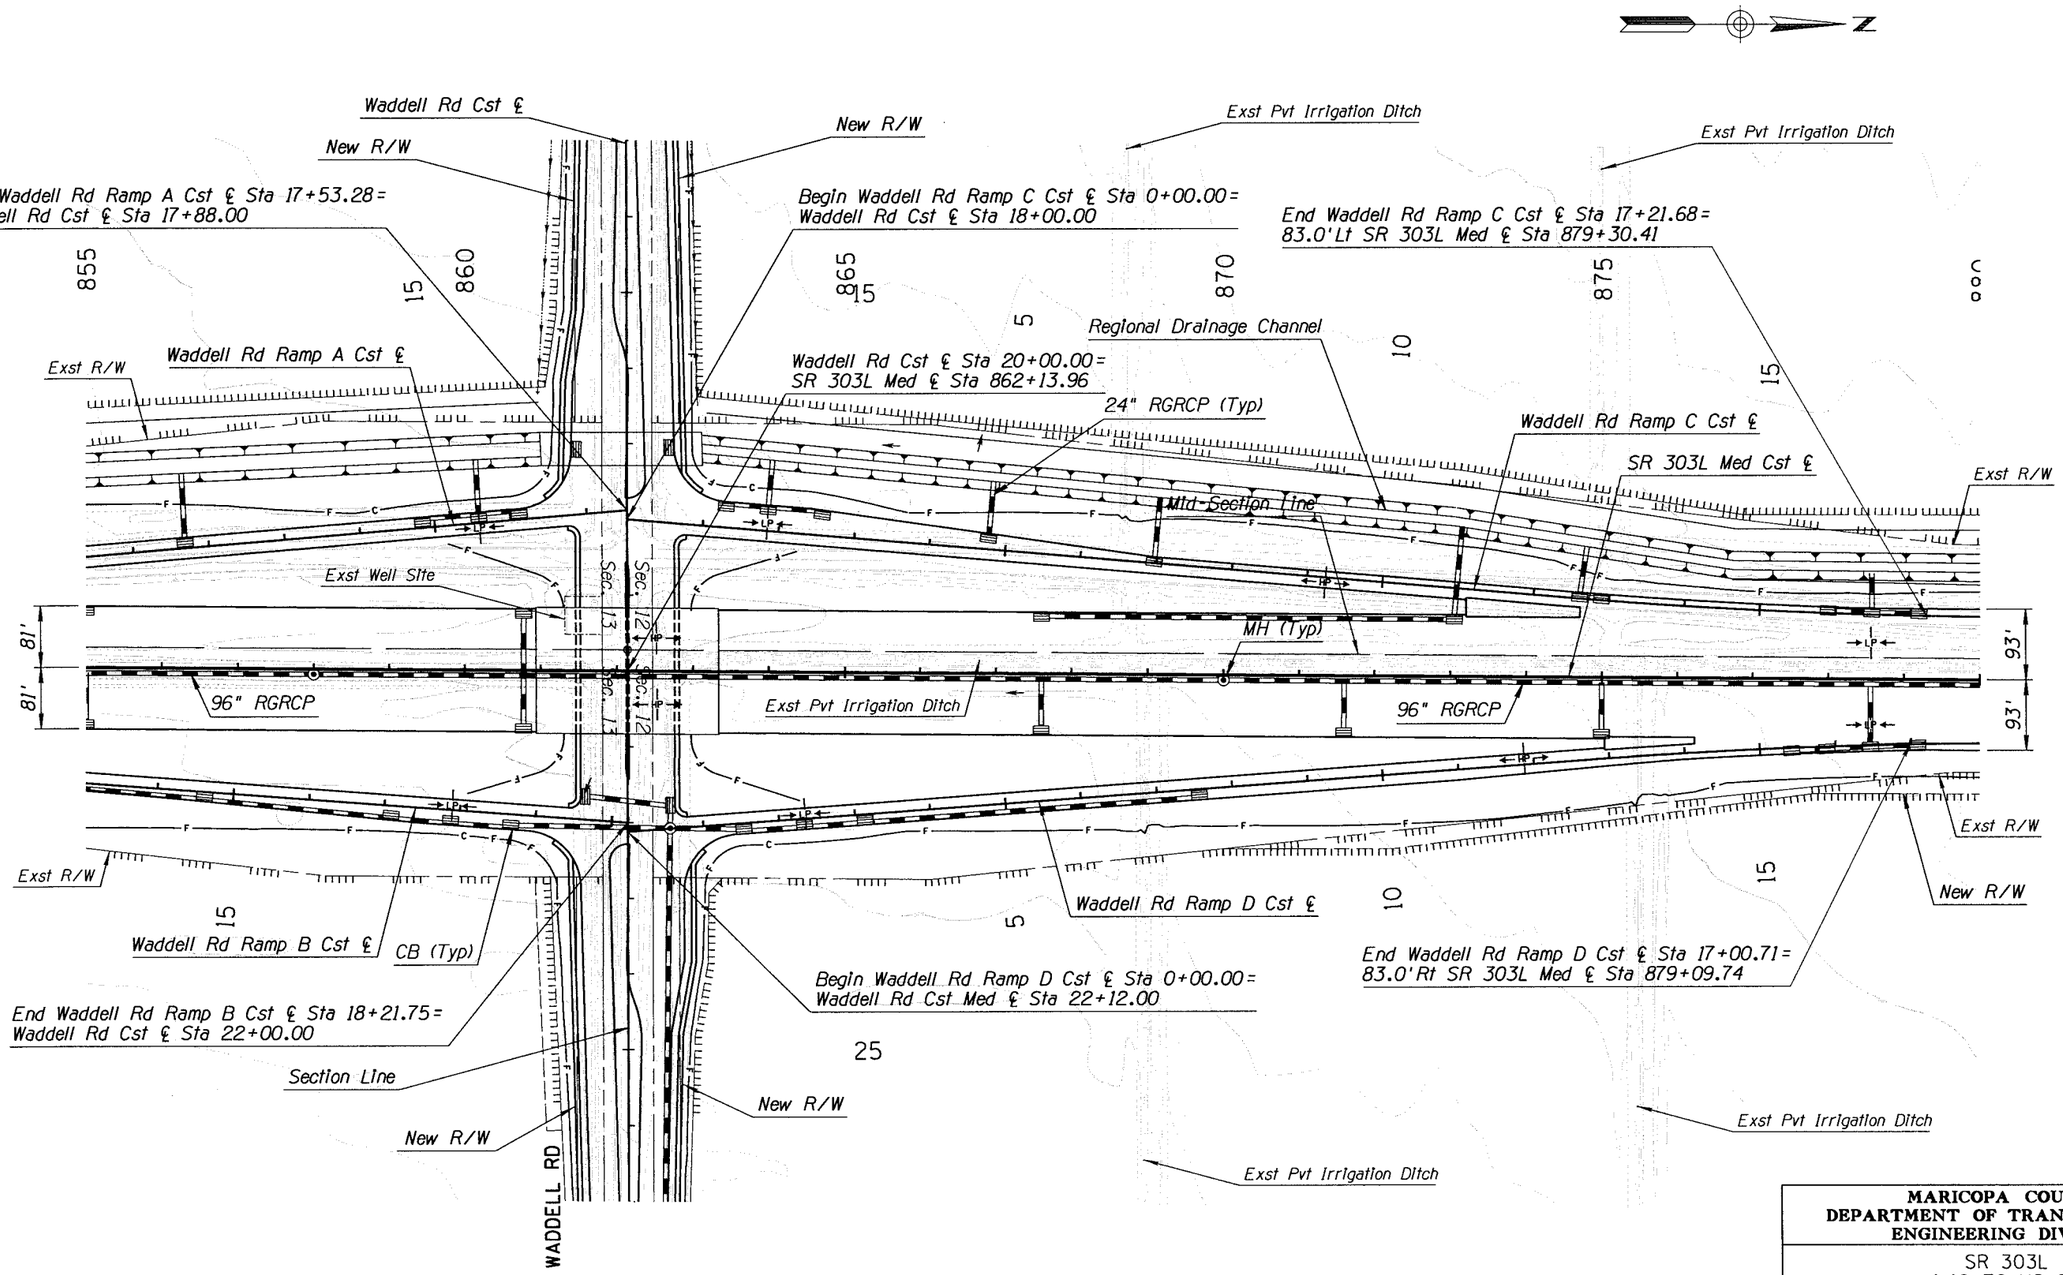

9/29/2008 4:54:35 PM p:\mcdot\23443107\cadd\plans\ultimate\303d25.dgn

MARICOPA COUNTY
DEPARTMENT OF TRANSPORTATION
ENGINEERING DIVISION

SR 303L
I-10 TO US 60
WORK ORDER NO. 69016

PRELIMINARY
NOT FOR
CONSTRUCTION

SEPT 08

	BY	DATE
DESIGNED	D CERNEY	9/08
DRAWN	D CERNEY	9/08
CHECKED	D SCHAUB	9/08

URS

DRAINAGE PLAN-SR 303L
Sta 855+00.00 to 880+00.00

SHEET OF
272 319

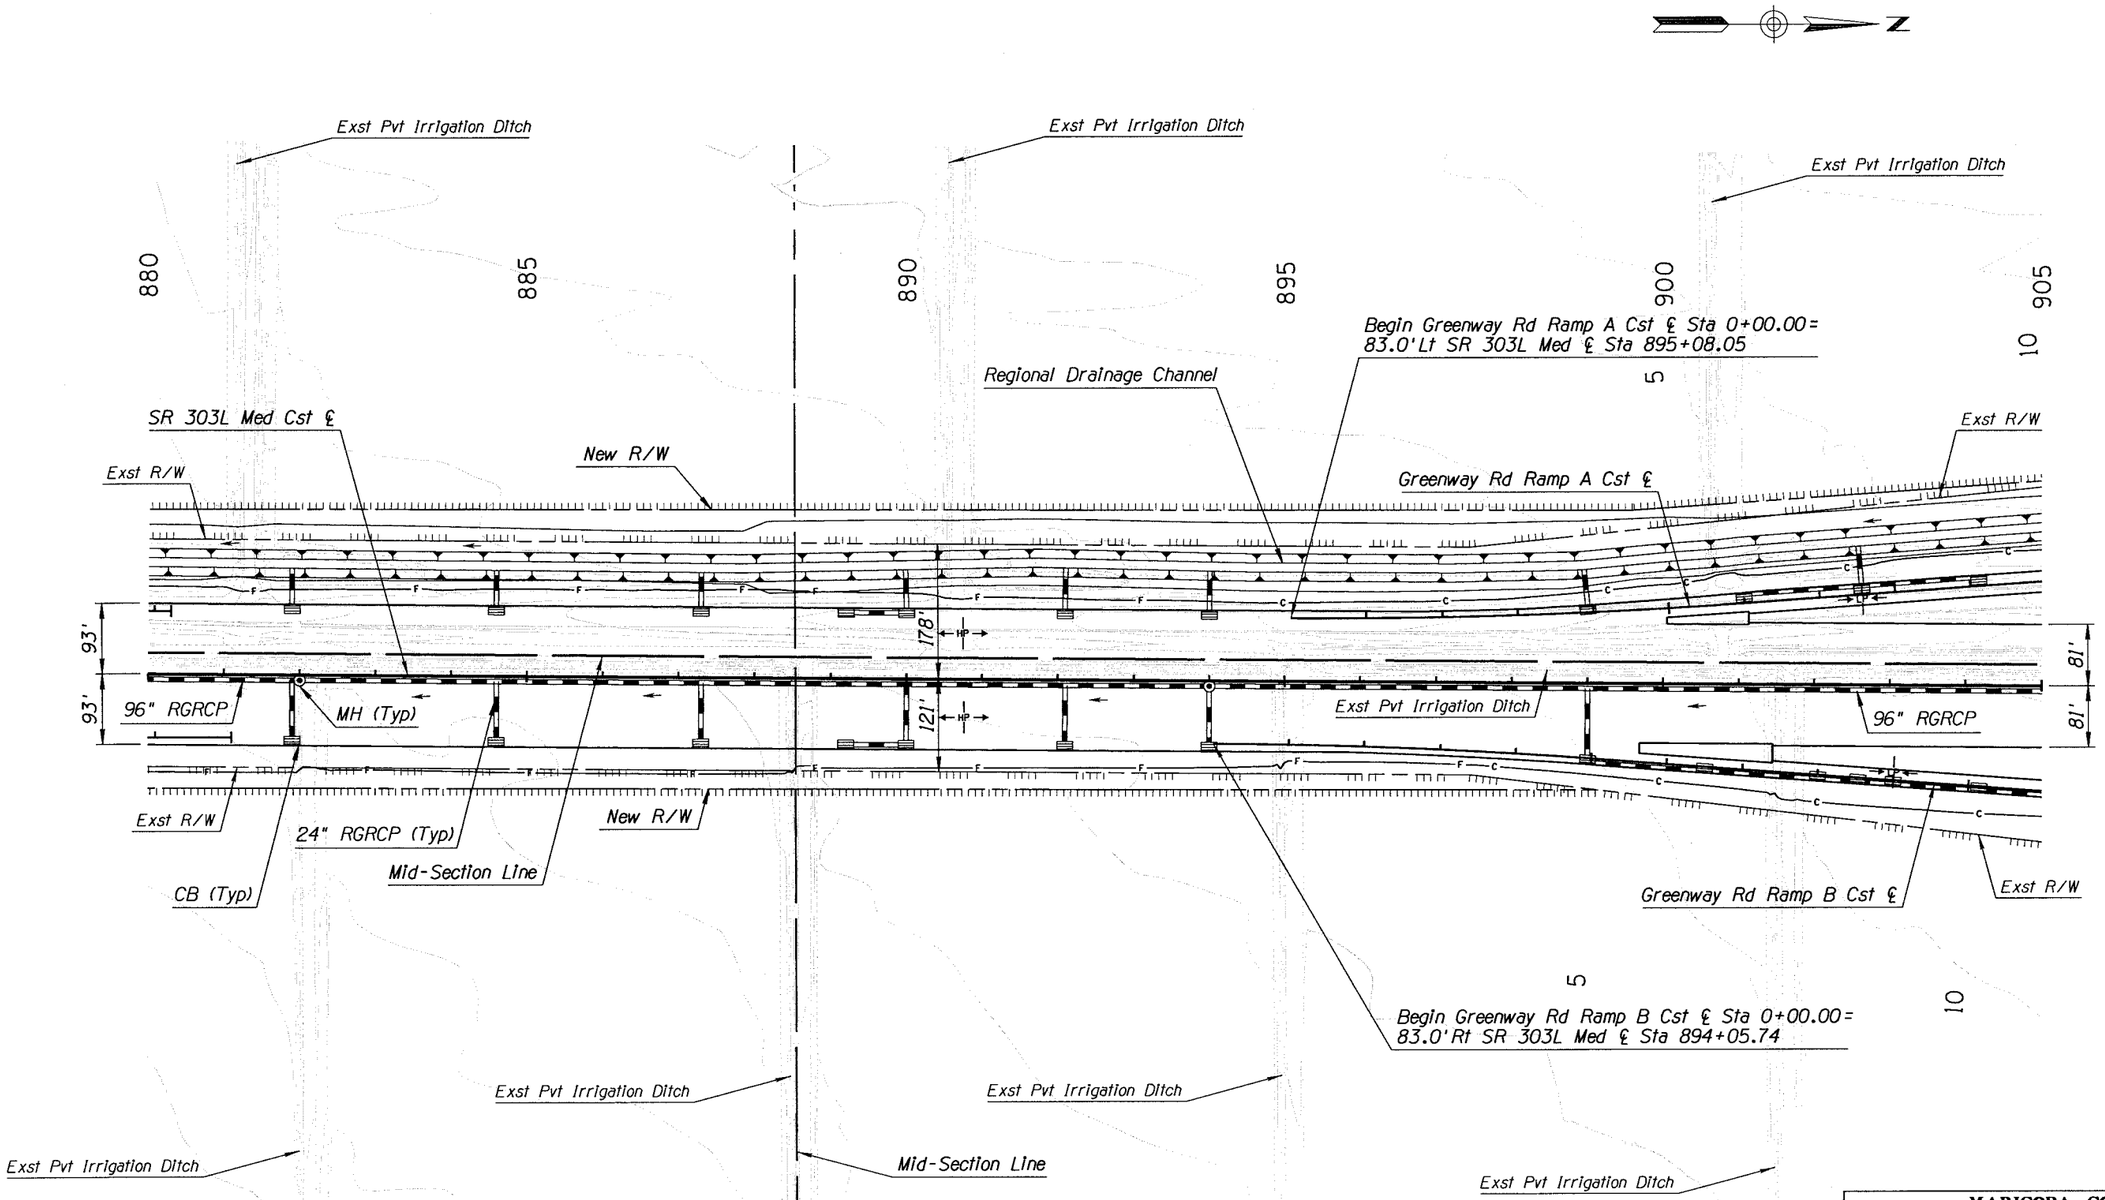

MARICOPA COUNTY
DEPARTMENT OF TRANSPORTATION
ENGINEERING DIVISION

SR 303L
I-10 TO US 60
WORK ORDER NO. 69016

		BY	DATE
PRELIMINARY NOT FOR CONSTRUCTION	DESIGNED	D CERNEY	9/08
	DRAWN	D CERNEY	9/08
	CHECKED	D SCHAUB	9/08

SEPT 08

URS

DRAINAGE PLAN-SR 303L
Sta 880+00.00 to 905+00.00

SHEET OF
273 319

9/29/2008 4:54:35 PM p:\mcdot\23443107\cadd\plans\ultimate\303d26.dgn

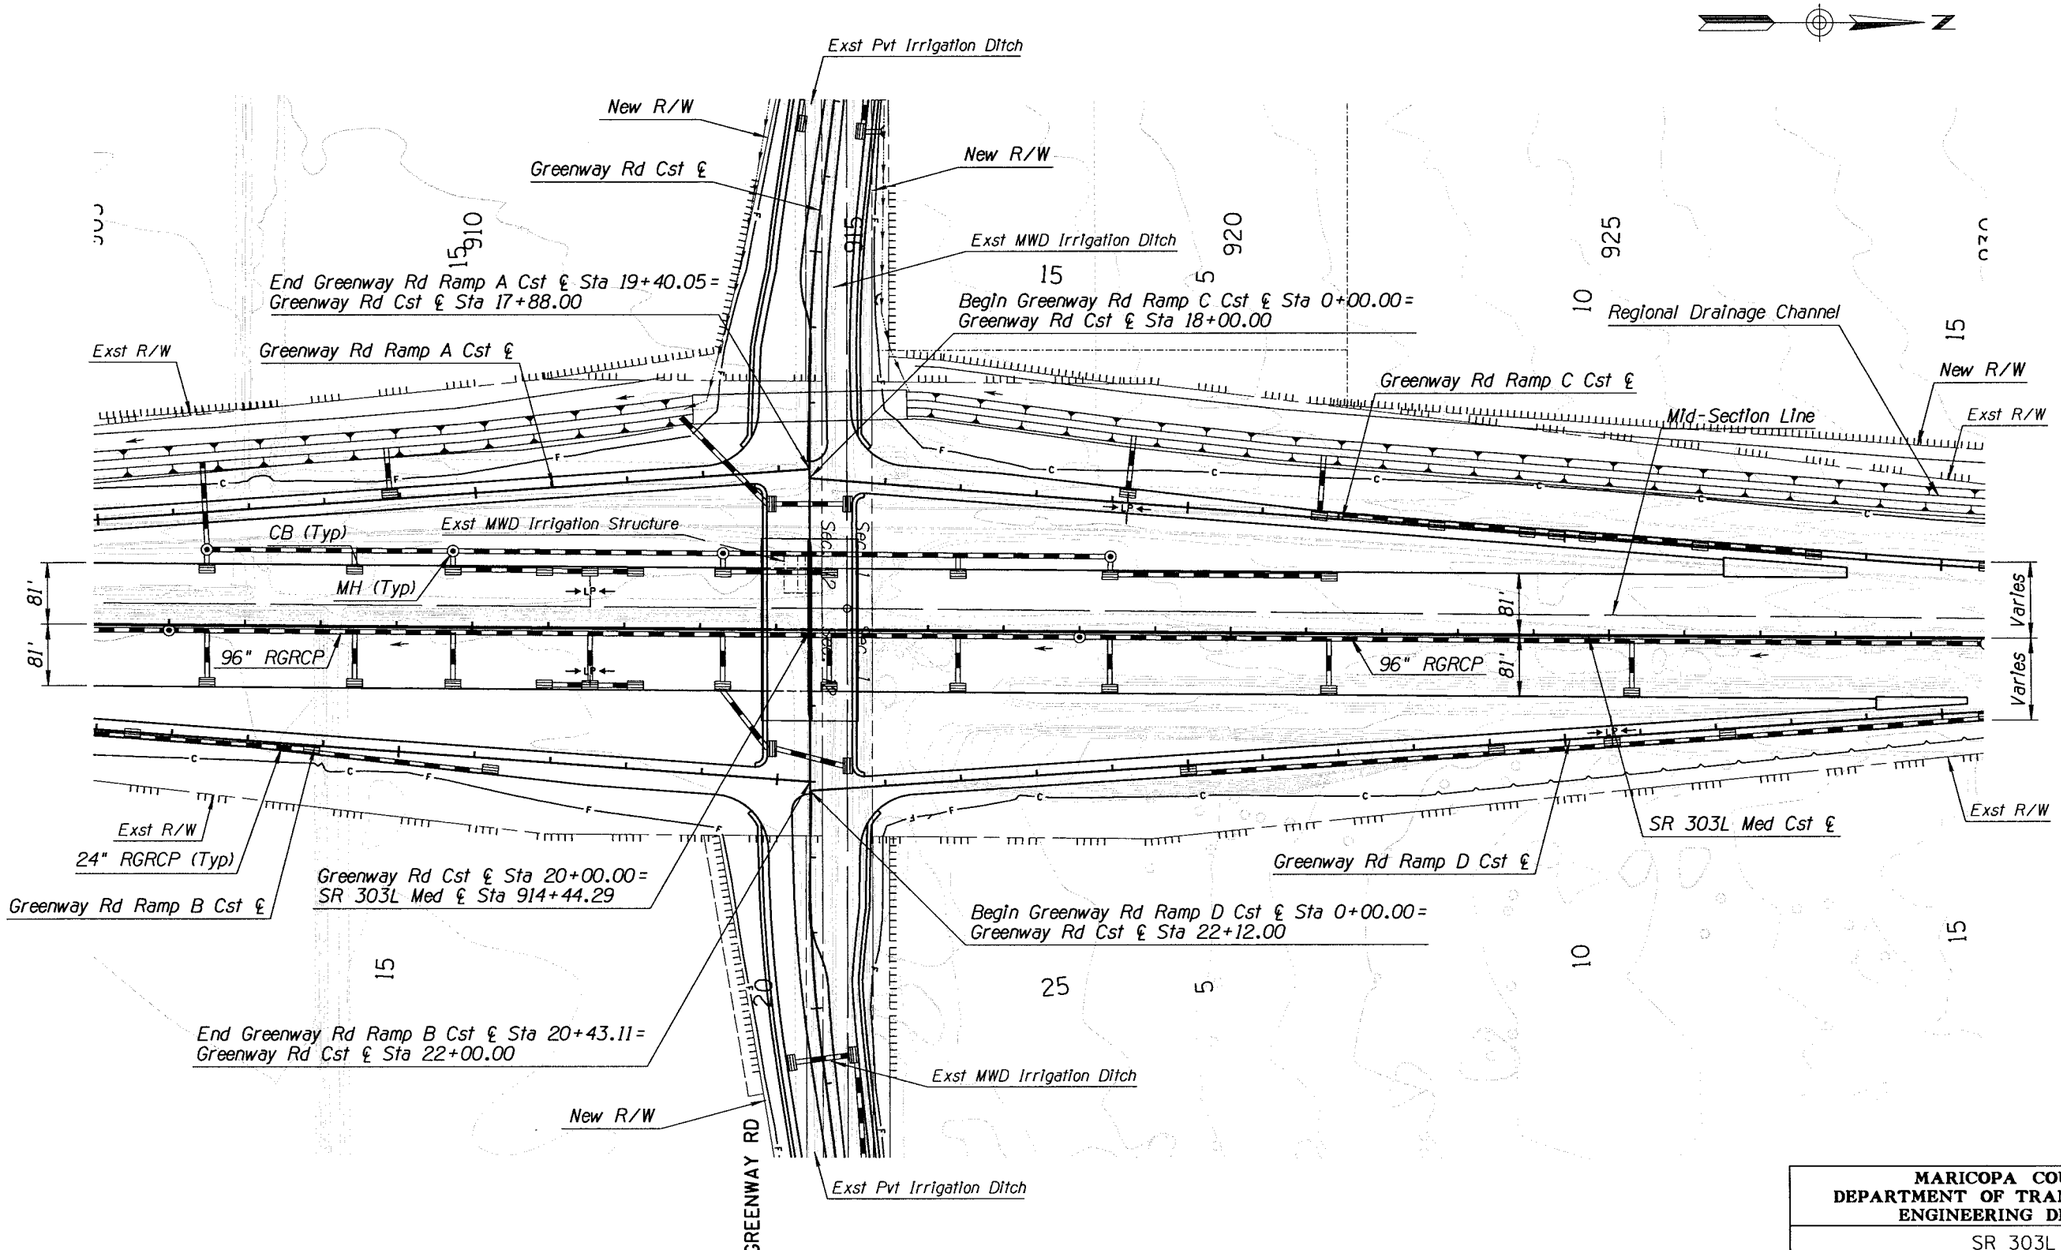

MARICOPA COUNTY
DEPARTMENT OF TRANSPORTATION
ENGINEERING DIVISION

SR 303L
I-10 TO US 60
WORK ORDER NO. 69016

PRELIMINARY
NOT FOR
CONSTRUCTION

SEPT 08

	BY	DATE
DESIGNED	D CERNEY	9/08
DRAWN	D CERNEY	9/08
CHECKED	D SCHAUB	9/08

URS

DRINAGE PLAN-SR 303L
Sta 905+00.00 to 930+00.00

SHEET OF
274 319

9/29/2008 4:54:36 PM p:\mcdot\23443107\cadd\plans\ultimate\303d27.dgn

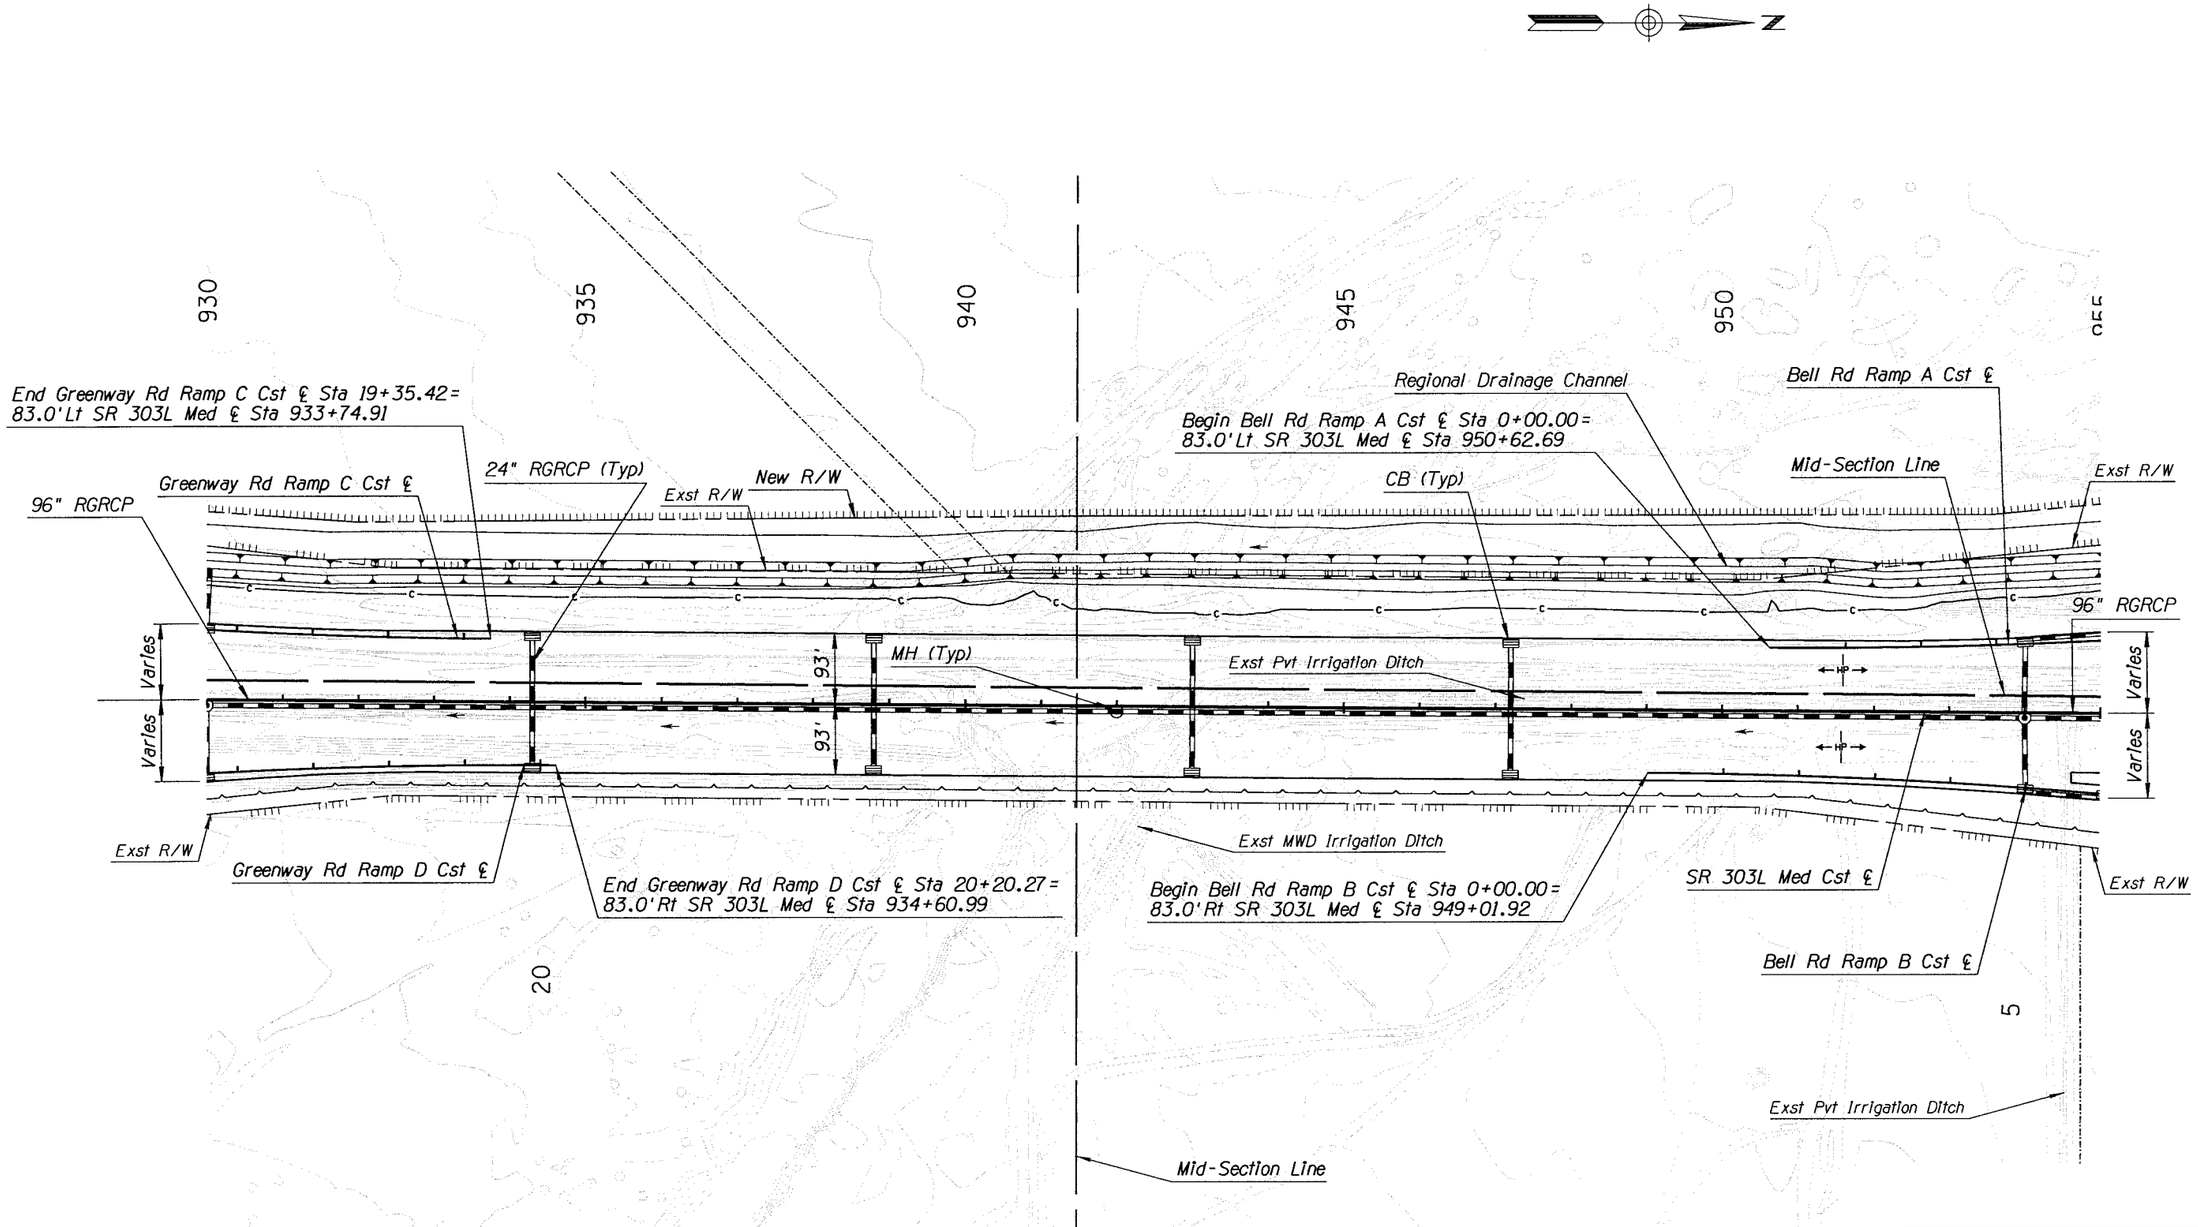

MARICOPA COUNTY
DEPARTMENT OF TRANSPORTATION
ENGINEERING DIVISION

SR 303L
I-10 TO US 60
WORK ORDER NO. 69016

		BY	DATE
PRELIMINARY NOT FOR CONSTRUCTION	DESIGNED	D CERNEY	9/08
	DRAWN	D CERNEY	9/08
	CHECKED	D SCHAUB	9/08
SEPT 08	URS		

DRAINAGE PLAN-SR 303L
Sta 930+00.00 to 955+00.00

SHEET OF
275 319

9/29/2008 4:54:37 PM p:\mcdot\23443107\cadd\plans\ultimate\303d28.dgn

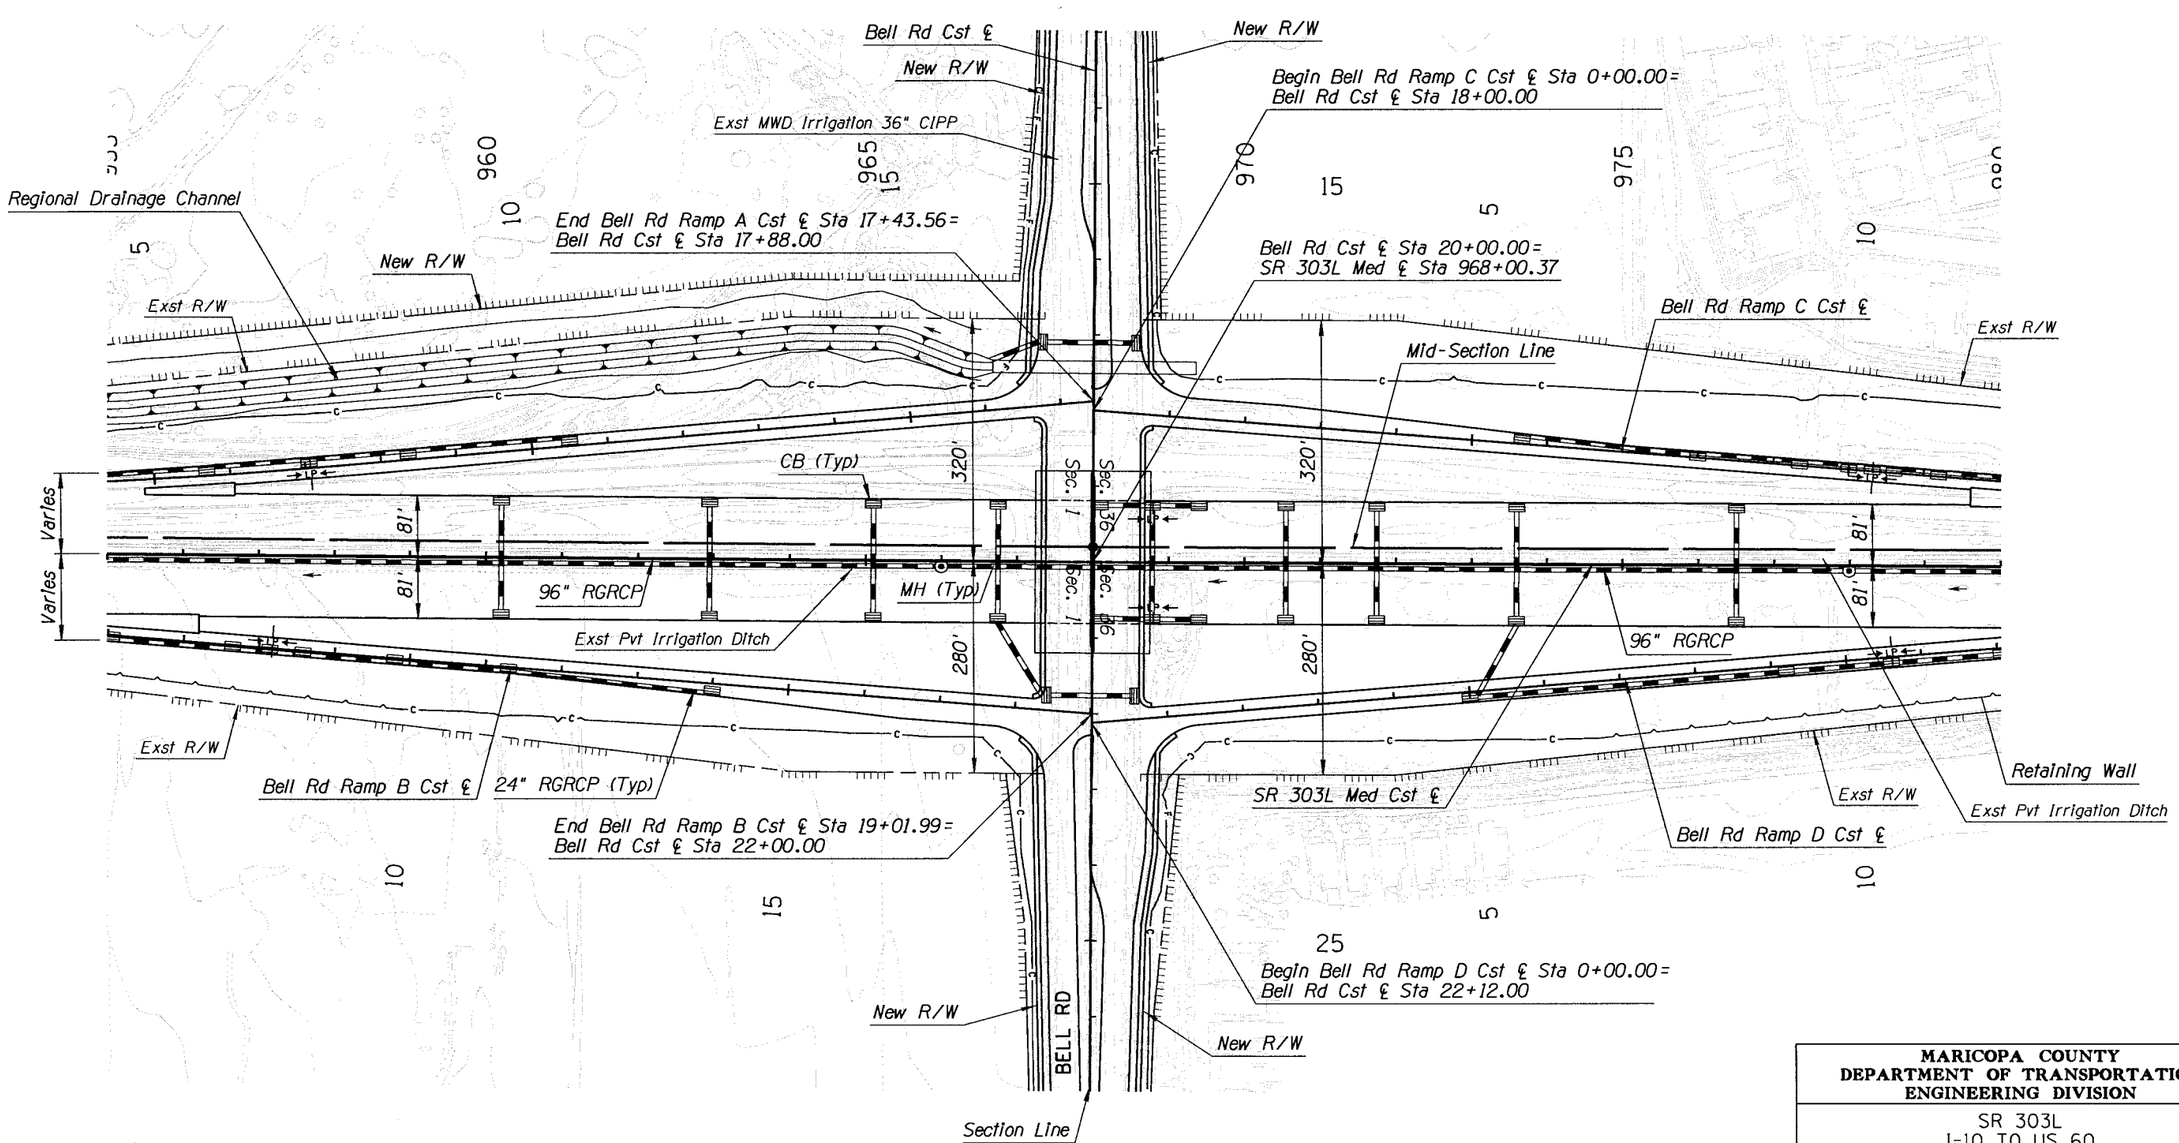

MARICOPA COUNTY
DEPARTMENT OF TRANSPORTATION
ENGINEERING DIVISION

SR 303L
I-10 TO US 60
WORK ORDER NO. 69016

		BY	DATE
PRELIMINARY NOT FOR CONSTRUCTION	DESIGNED	D CERNEY	9/08
	DRAWN	D CERNEY	9/08
	CHECKED	D SCHAUB	9/08

SEPT 08

URS

DRAINAGE PLAN-SR 303L
Sta 955+00.00 to 980+00.00

SHEET OF
276 319

9/29/2008 4:54:37 PM p:\mcdot\23443107\cadd\plans\ultimate\303d29.dgn

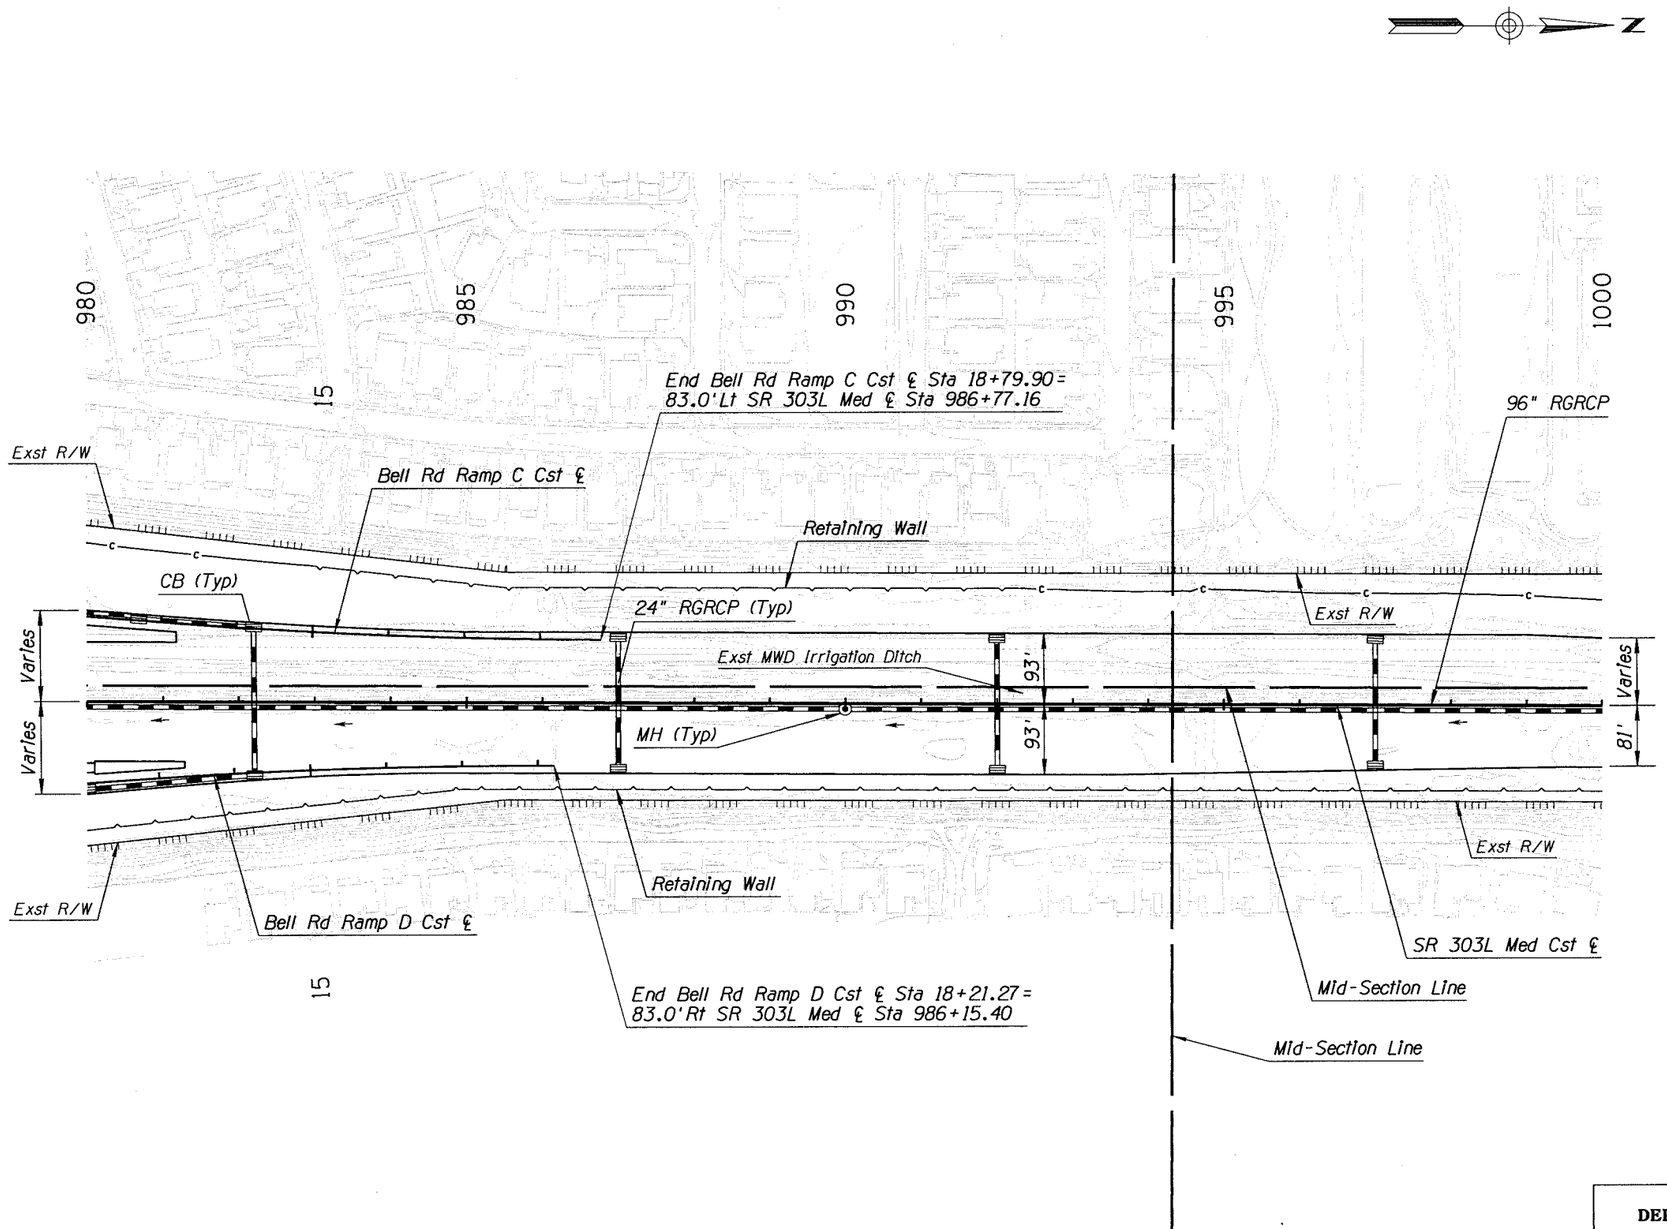

9/29/2008 4:54:38 PM p:\mcdot\23443107\cadd\plans\ultimate\303d30.dgn

MARICOPA COUNTY
DEPARTMENT OF TRANSPORTATION
ENGINEERING DIVISION

SR 303L
I-10 TO US 60
WORK ORDER NO. 69016

		BY	DATE
PRELIMINARY NOT FOR CONSTRUCTION	DESIGNED	D CERNEY	9/08
	DRAWN	D CERNEY	9/08
	CHECKED	D SCHAUB	9/08
SEPT 08	URS		

DRAINAGE PLAN-SR 303L
Sta 980+00.00 to 1000+00.00

SHEET OF
277 319

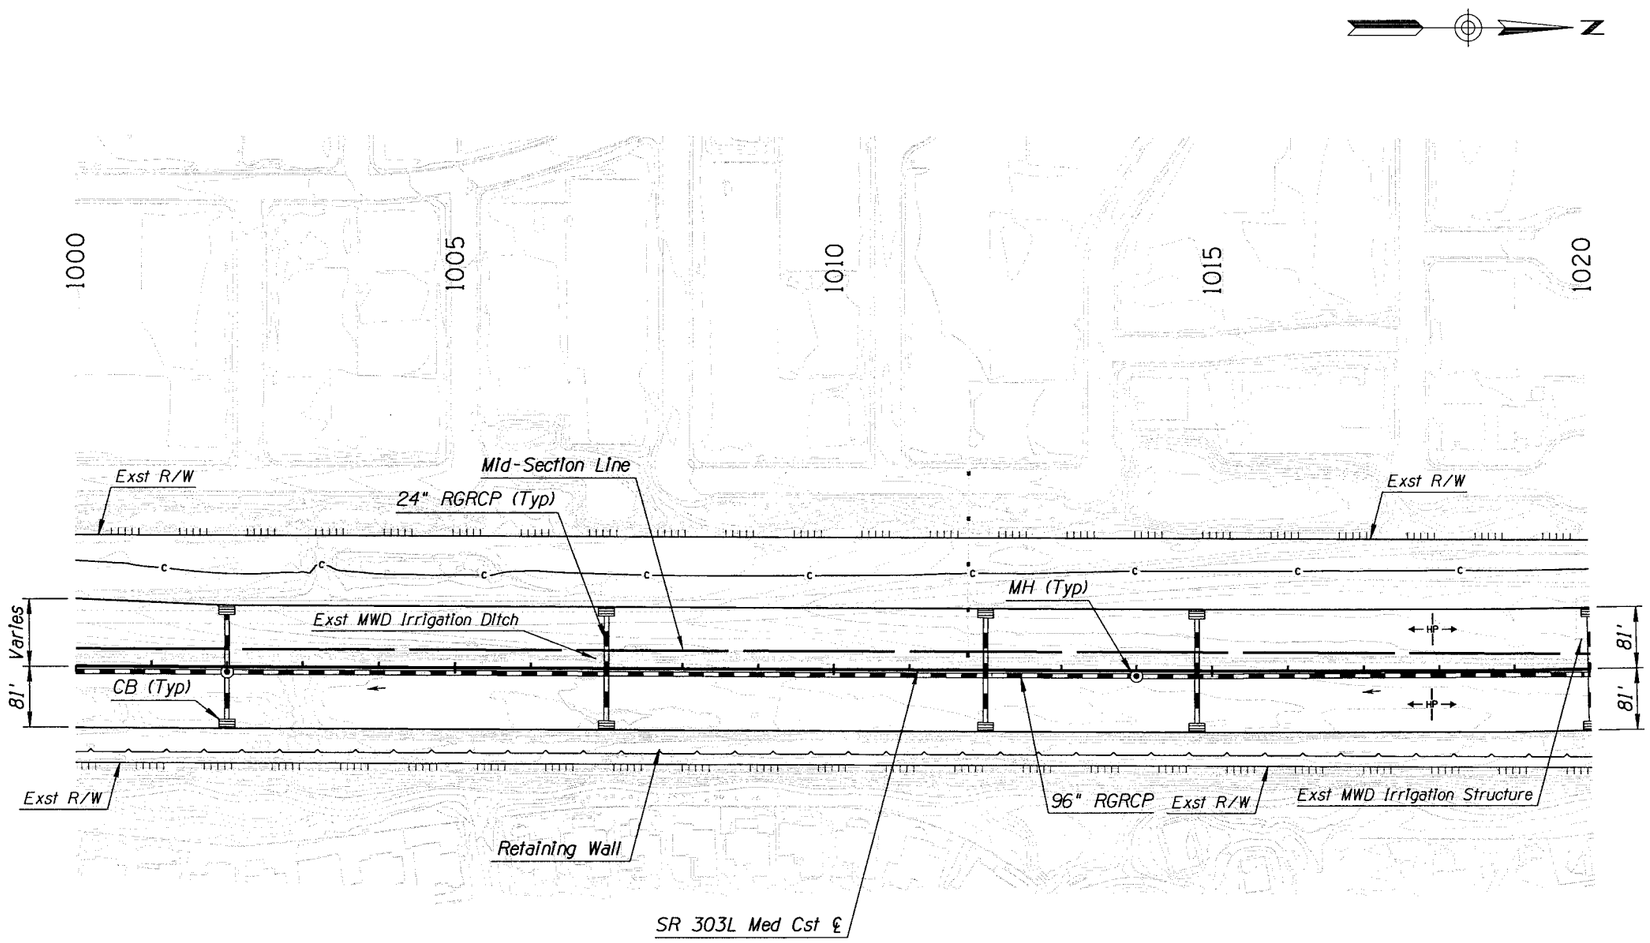

MARICOPA COUNTY
DEPARTMENT OF TRANSPORTATION
ENGINEERING DIVISION

SR 303L
I-10 TO US 60
WORK ORDER NO. 69016

		BY	DATE
PRELIMINARY NOT FOR CONSTRUCTION	DESIGNED	D CERNEY	9/08
	DRAWN	D CERNEY	9/08
	CHECKED	D SCHAUB	9/08
SEPT 08		URS	

DRAINAGE PLAN-SR 303L
Sta 1000+00.00 to 1020+00.00

SHEET OF
278 319

9/29/2008 4:54:39 PM p:\mcdot\23443107\cadd\plans\ultimate\303d31.dgn