Loop 303 (Interstate 10 to US 60)
Loop 303/Proposed Northern Parkway
Interchange Concept

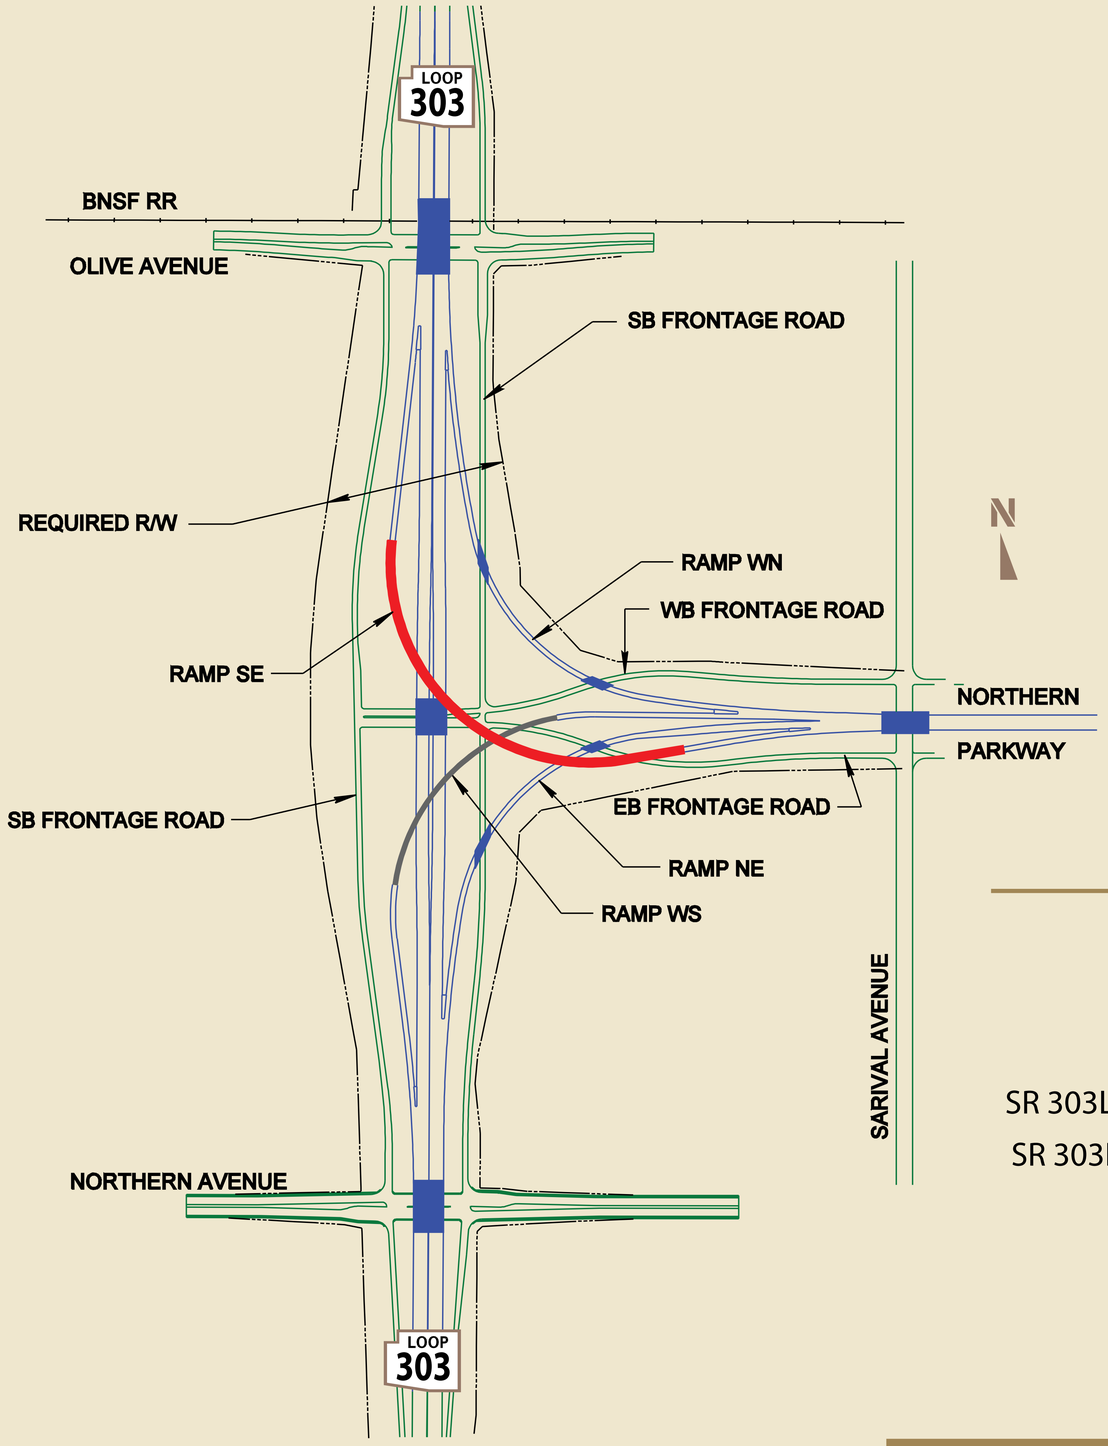

LEGEND

Feature	Relative Height
Ramp SE	+75'
Ramp WS	+50'
SR 303L, Ramps NE & WN	+25'
SR 303L, Frontage Roads	+0'
R/W Line	

Federal Aid No. NH-303-A(AFY)
ADOT Project No. 303 MA 003 H5621 01L