820 WORK ZONE CHANNELIZING DEVICES

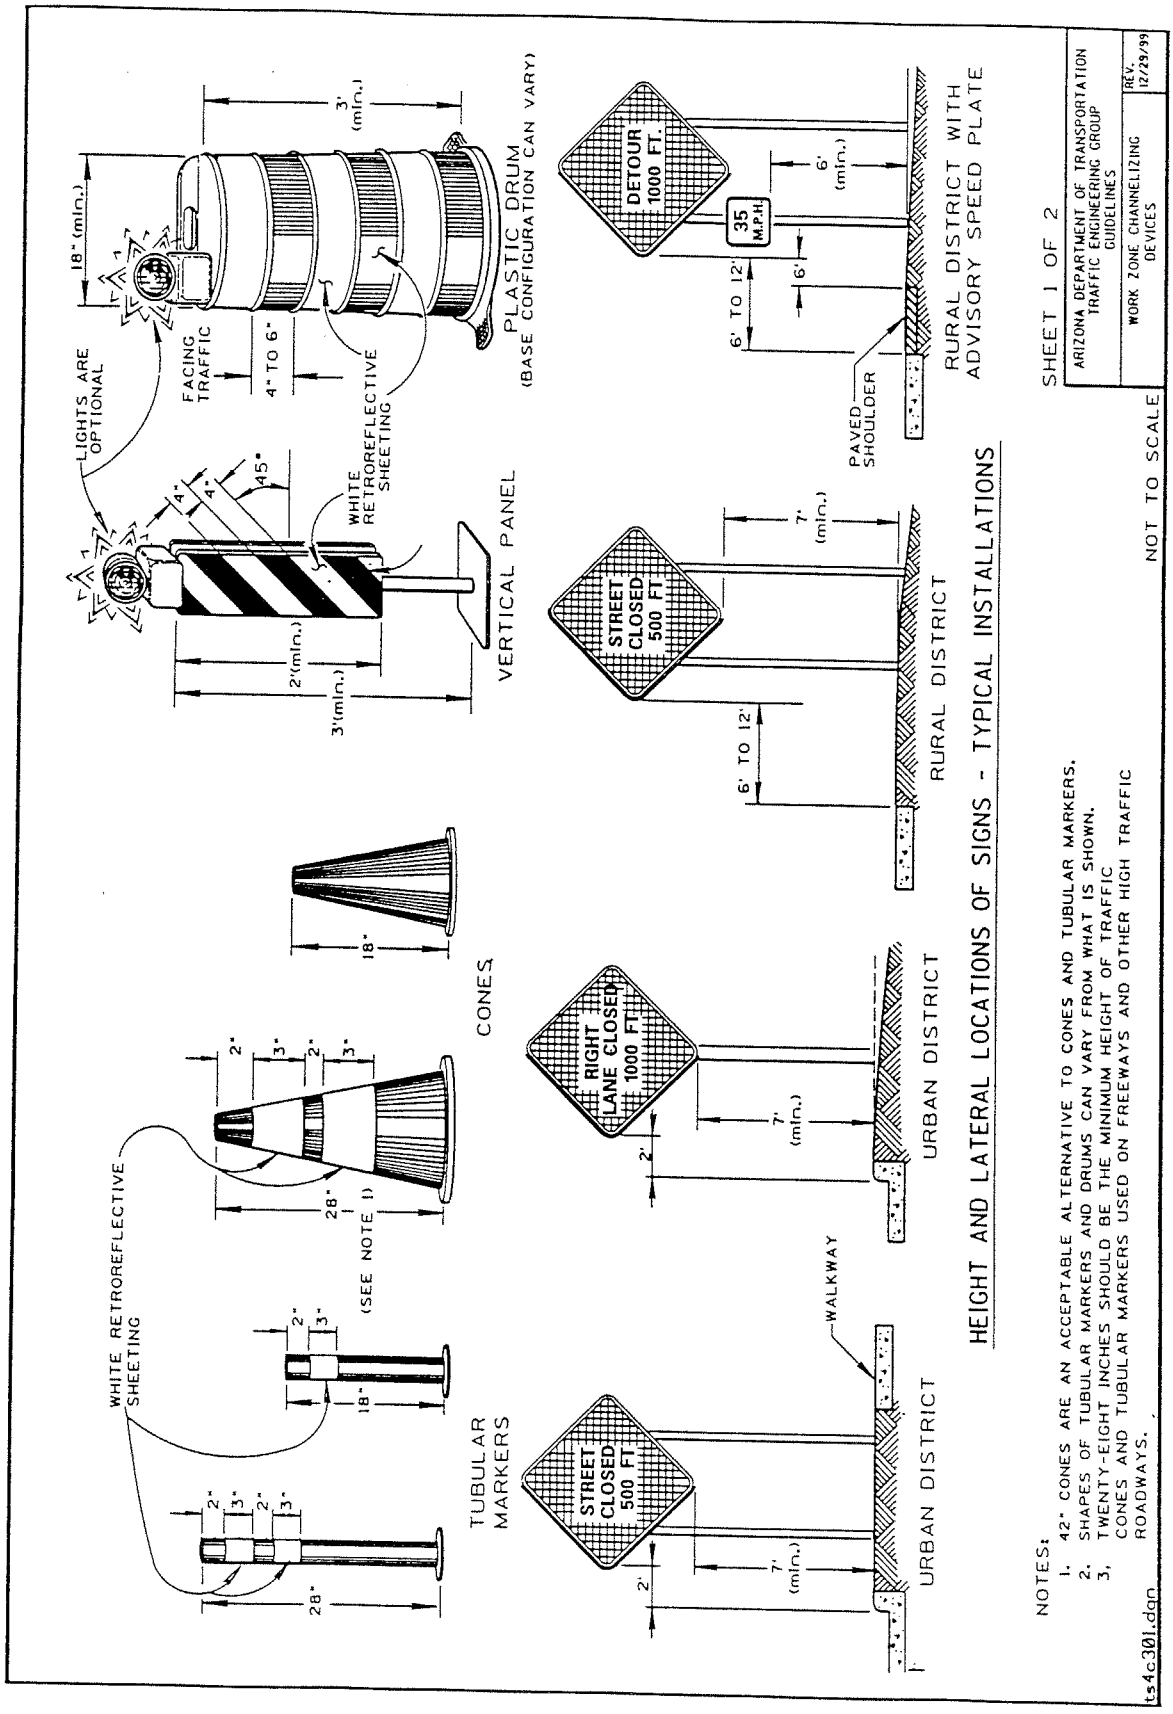

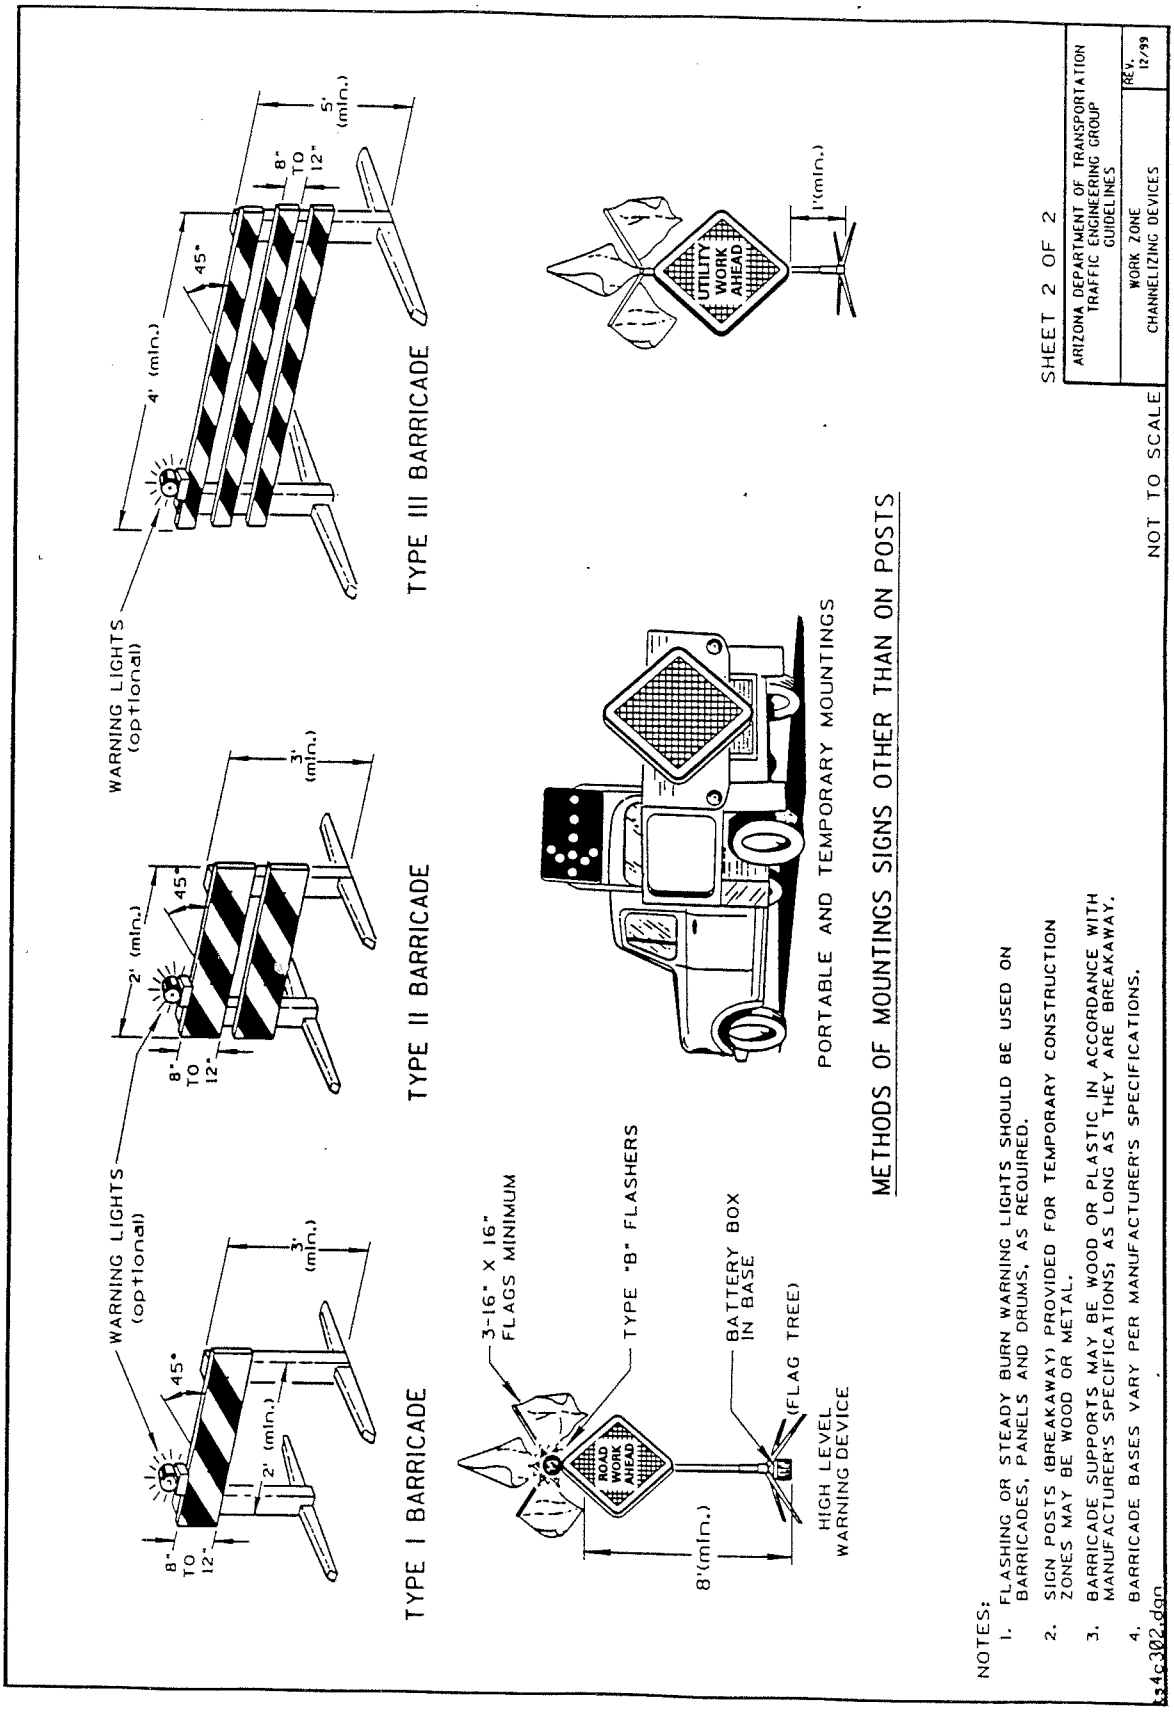
WARNING LIGHTS (optional)
45°
2' (min.)
3' (min.)
8" TO 12"
TYPE I BARRICADE
WARNING LIGHTS (optional)
45°
2' (min.)
3' (min.)
8" TO 12"
TYPE II BARRICADE
WARNING LIGHTS (optional)
45°
4' (min.)
5' (min.)
8" TO 12"
TYPE III BARRICADE
3-16" X 16" FLAGS MINIMUM
TYPE "B" FLASHERS
ROAD WORK AHEAD
BATTERY BOX IN BASE
(FLAG TREE)
HIGH LEVEL WARNING DEVICE
8'(min.)
UTILITY WORK AHEAD
1'(min.)
PORTABLE AND TEMPORARY MOUNTINGS
METHODS OF MOUNTINGS SIGNS OTHER THAN ON POSTS
NOTES:
1. FLASHING OR STEADY BURN WARNING LIGHTS SHOULD BE USED ON BARRICADES, PANELS AND DRUMS, AS REQUIRED.
2. SIGN POSTS (BREAKAWAY) PROVIDED FOR TEMPORARY CONSTRUCTION ZONES MAY BE WOOD OR METAL.
3. BARRICADE SUPPORTS MAY BE WOOD OR PLASTIC IN ACCORDANCE WITH MANUFACTURER'S SPECIFICATIONS, AS LONG AS THEY ARE BREAKAWAY.
4. BARRICADE BASES VARY PER MANUFACTURER'S SPECIFICATIONS.
NOT TO SCALE
SHEET 2 OF 2
ARIZONA DEPARTMENT OF TRANSPORTATION
TRAFFIC ENGINEERING GROUP
GUIDELINES
WORK ZONE
CHANNELIZING DEVICES
REV. 12/99
34c302.dgn