APPENDIX E: PLAN AND PROFILE SHEETS FOR BELLEMONT TI

F.H.W.A. REGION	STATE	PROJECT NO.	SHEET NO.	TOTAL SHEETS	AS BUILT
9	ARIZ.	040-C(BBR)			
		040 CN 183			

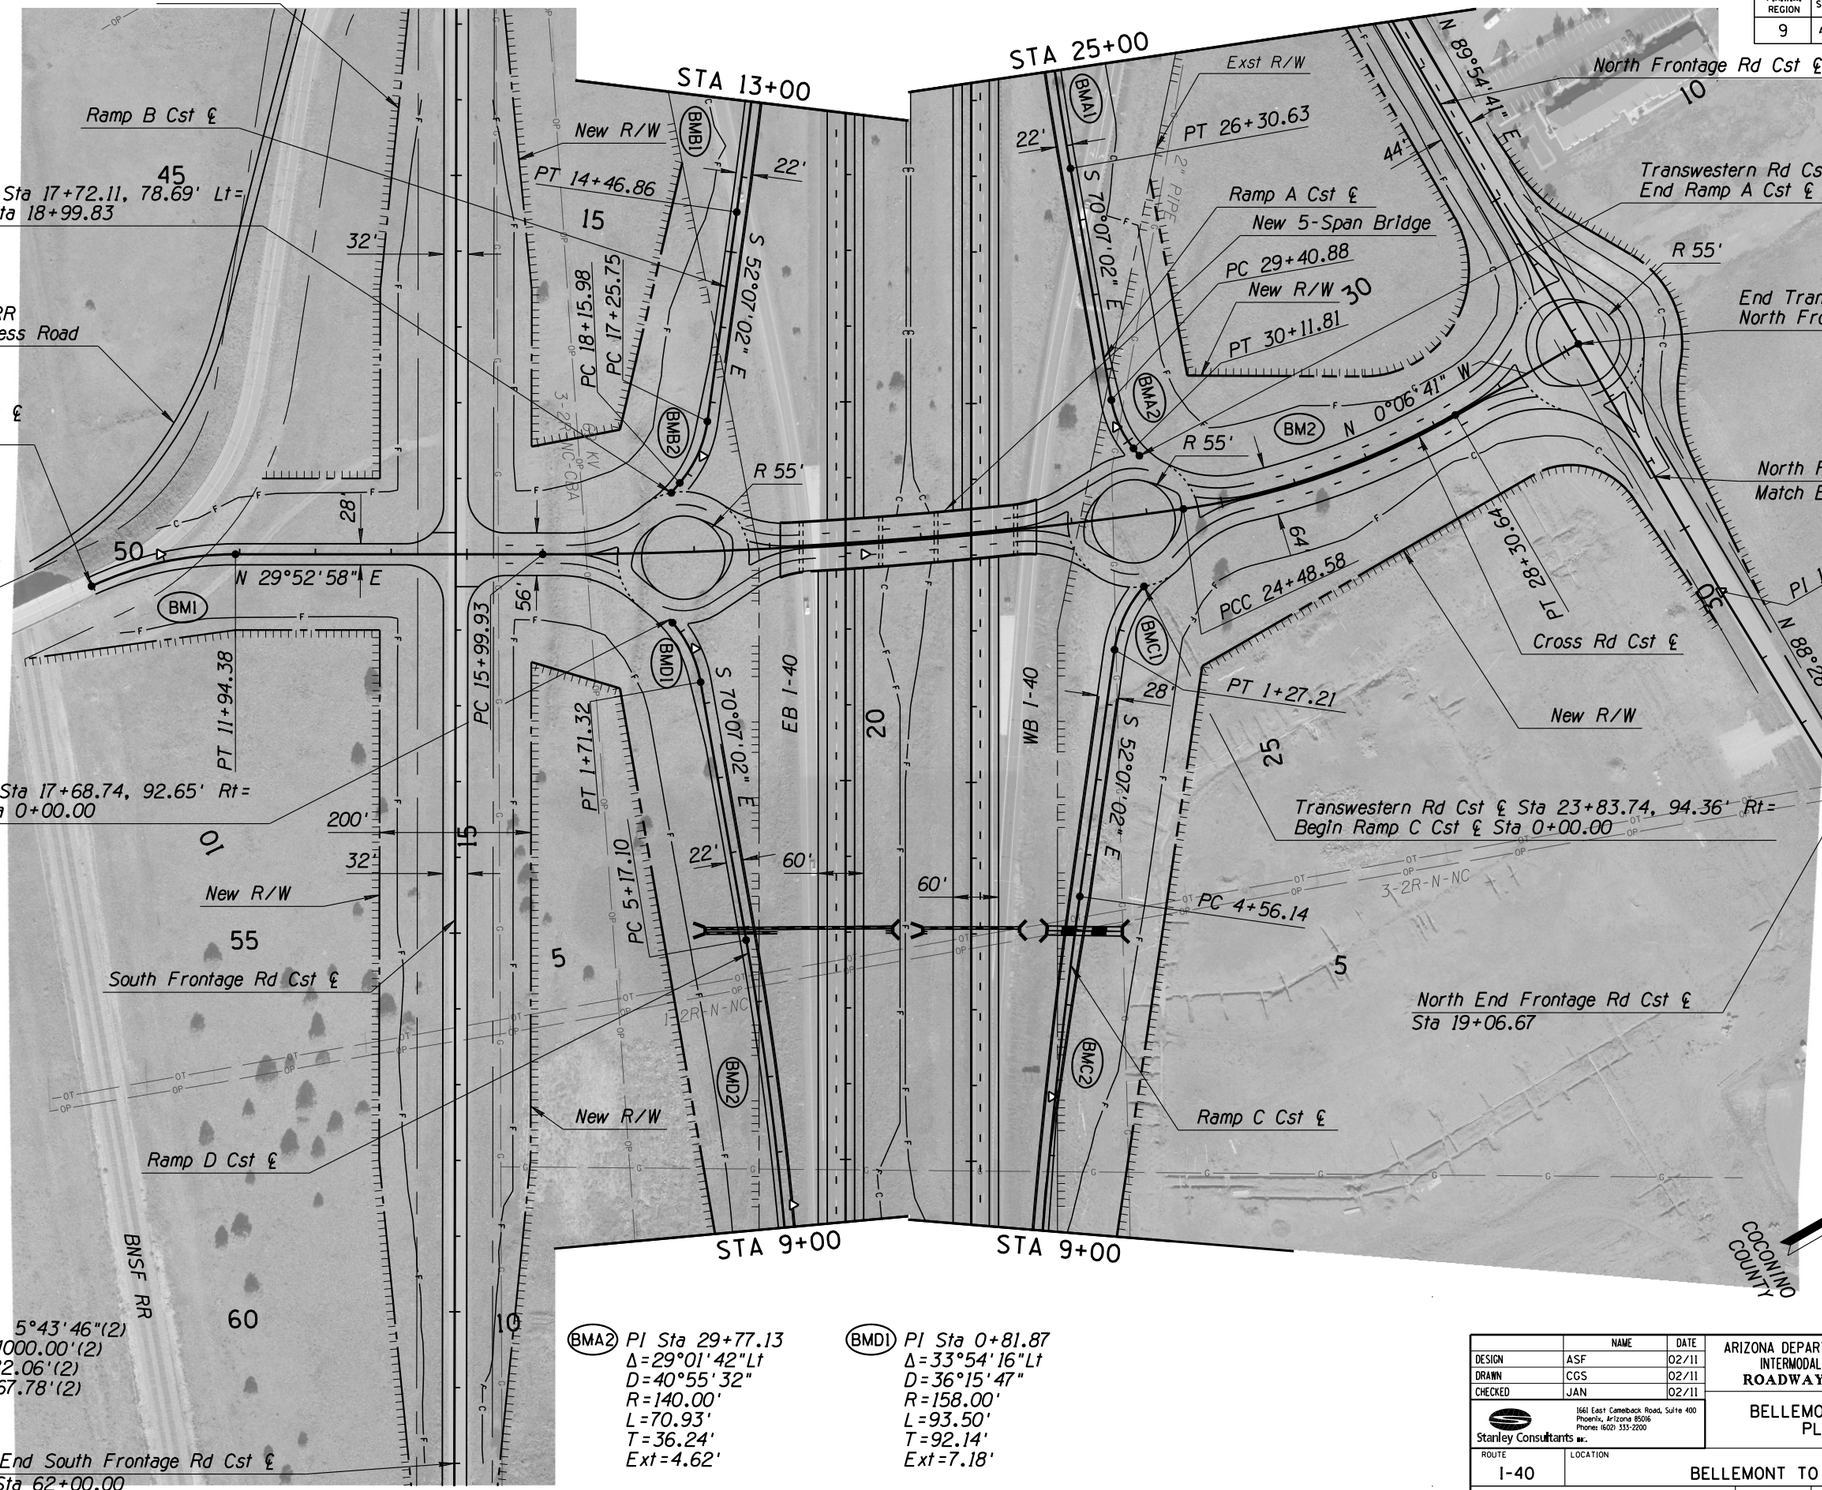

	NAME	DATE
DESIGN	ASF	02/11
DRAWN	CGS	02/11
CHECKED	JAN	02/11

Stanley Consultants INC.
1661 East Camelback Road, Suite 400
Phoenix, Arizona 85016
Phone: (602) 333-2200

ARIZONA DEPARTMENT OF TRANSPORTATION
INTERMODAL TRANSPORTATION DIVISION
ROADWAY DESIGN SERVICES

BELLEMONT TI (MP 185.15)
PLAN (1 OF 3)

Initial
DCR
Review
NOT FOR CONSTRUCTION OR RECORDING

ROUTE: I-40
LOCATION: BELLEMONT TO WINONA

DWG NO. E-1

TRACS NO. H7586 01L | 040-C(BBR) | ___ OF ___

1/31/2011 q:\21580\11-cadd\03-civ\h7586xrd006.dgn

NO.	DESCRIPTION OF REVISION	MADE BY	DATE	NO.	DESCRIPTION OF REVISION	MADE BY	DATE

F.H.W.A. REGION	STATE	PROJECT NO.	SHEET NO.	TOTAL SHEETS	AS BUILT
9	ARIZ.	040-C(BBR)			
		040 CN 183			

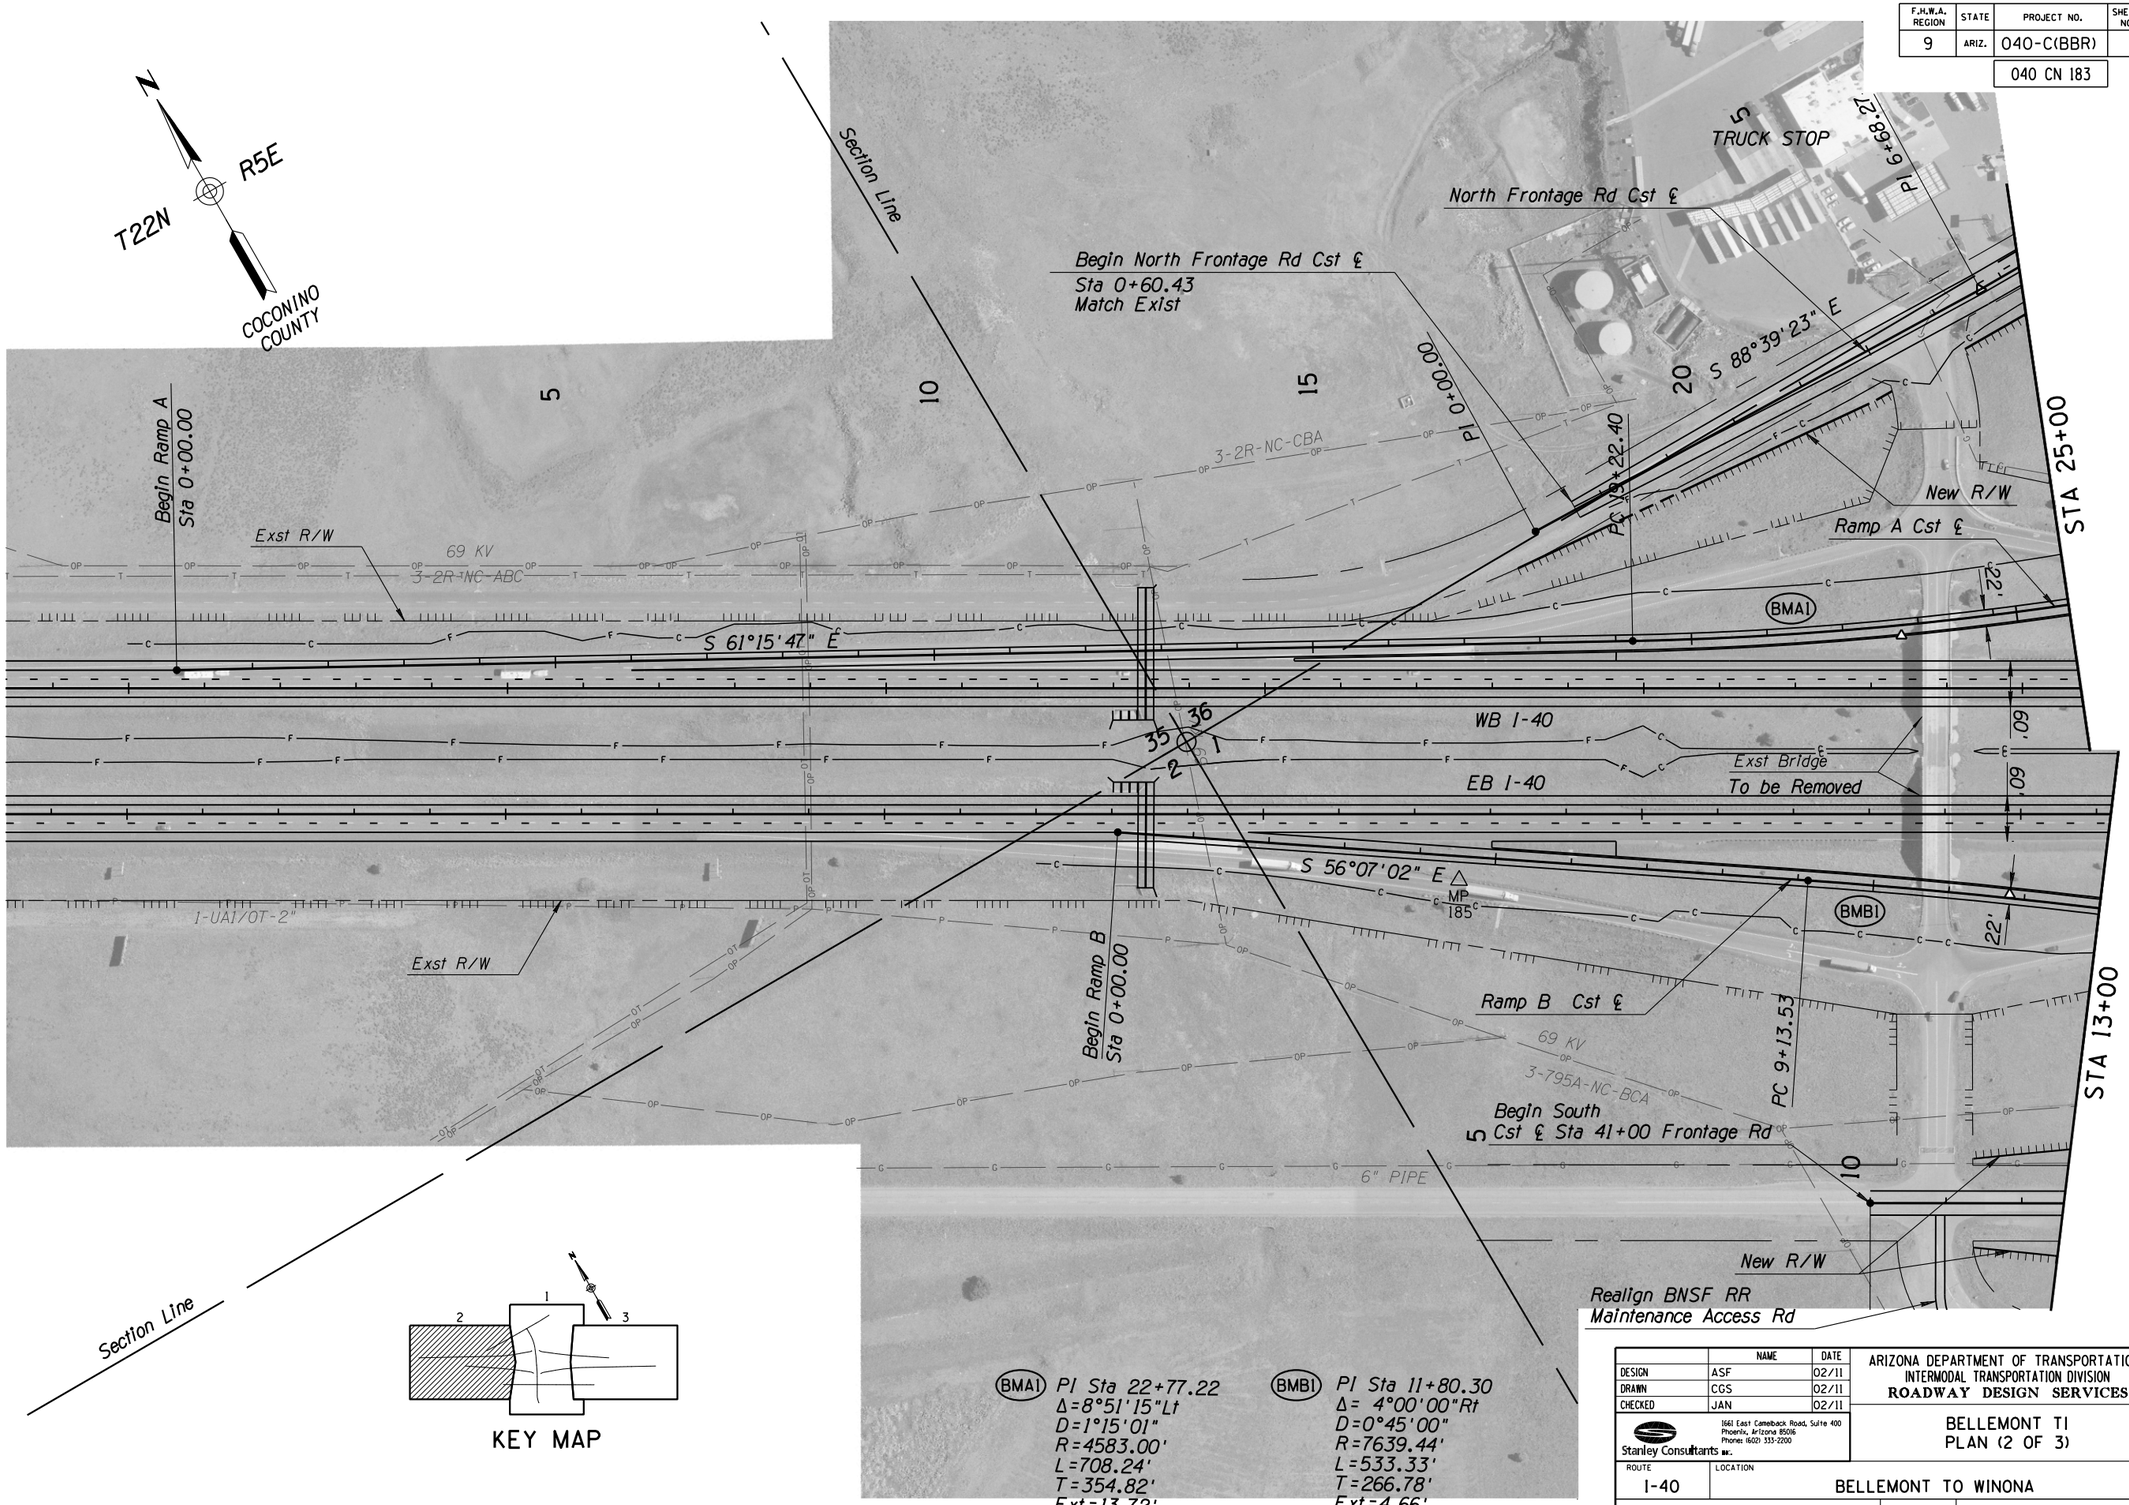

NO.	DESCRIPTION OF REVISION	MADE BY	DATE

	NAME	DATE
DESIGN	ASF	02/11
DRAWN	CGS	02/11
CHECKED	JAN	02/11

Stanley Consultants Inc.
1661 East Camelback Road, Suite 400
Phoenix, Arizona 85016
Phone: (602) 333-2200

ARIZONA DEPARTMENT OF TRANSPORTATION
INTERMODAL TRANSPORTATION DIVISION
ROADWAY DESIGN SERVICES

BELLEMONT TI
PLAN (2 OF 3)

Initial
DCR
Review
NOT FOR CONSTRUCTION OR RECORDING

ROUTE	LOCATION	
I-40	BELLEMONT TO WINONA	
TRACS NO. H7586 01L		040-C(BBR)

DWG NO. E-2

____ OF ____

1/31/2011 q:\21580\11-cadd\03-civ\h7586xrd007.dgn

F.H.W.A. REGION	STATE	PROJECT NO.	SHEET NO.	TOTAL SHEETS	AS BUILT
9	ARIZ.	040-C(BBR)			

040 CN 183

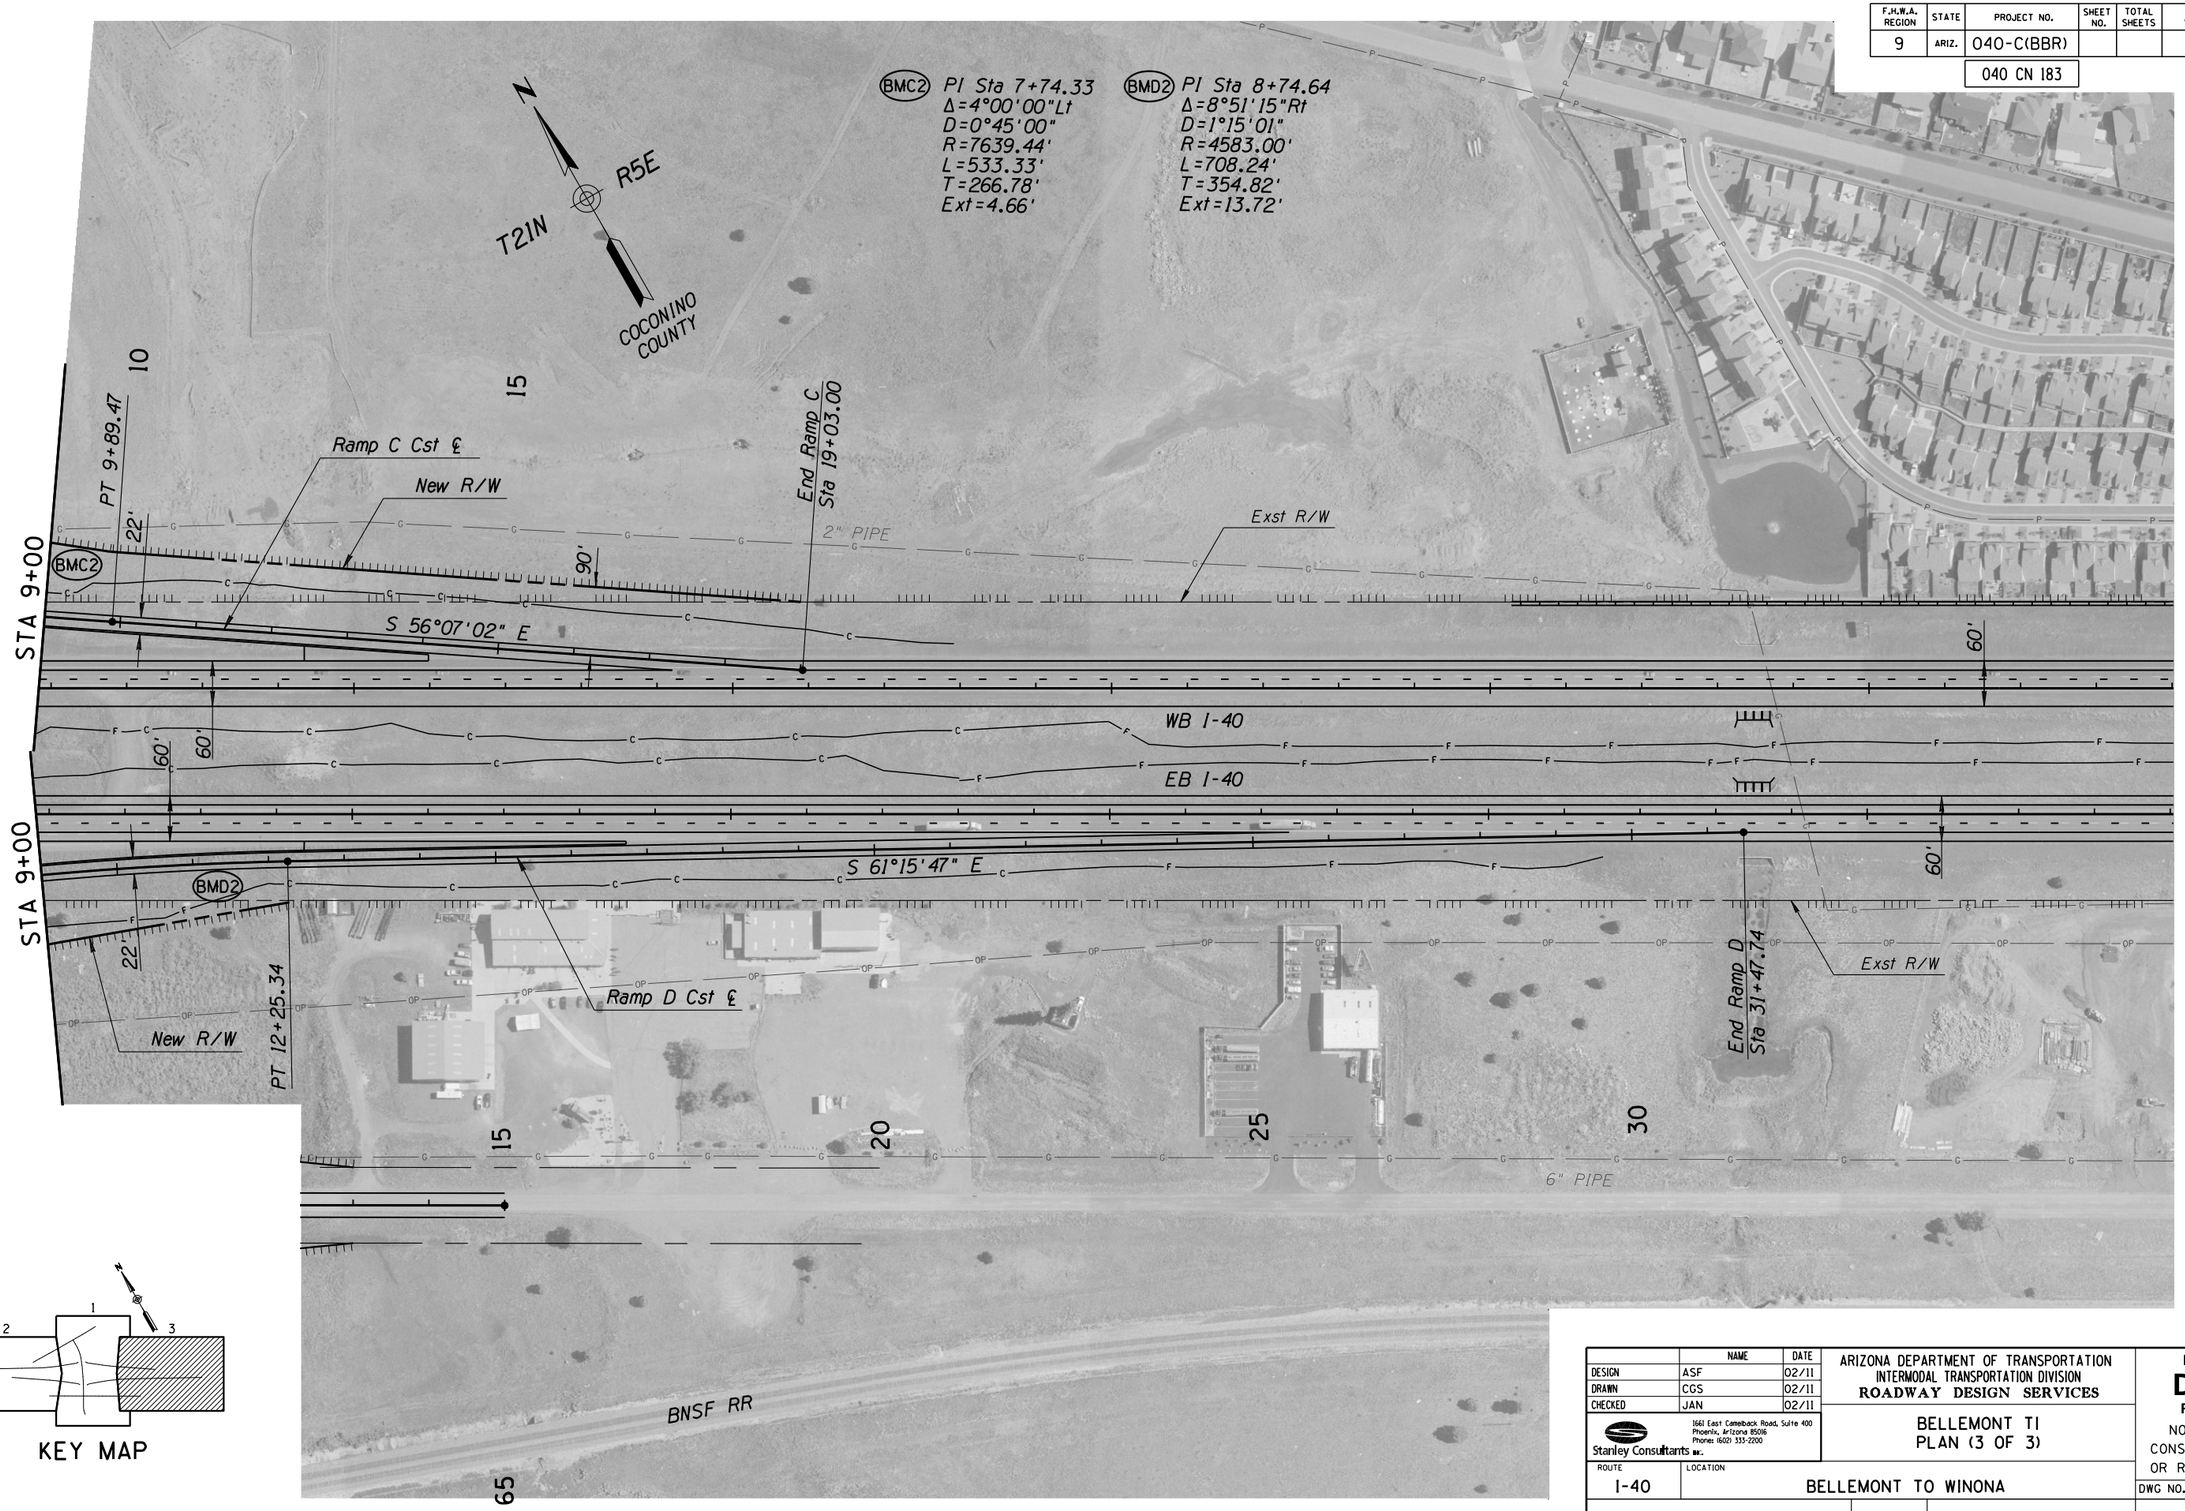

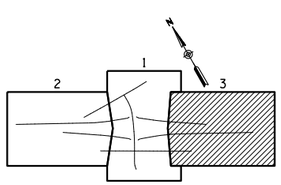

KEY MAP

	NAME	DATE
DESIGN	ASF	02/11
DRAWN	CGS	02/11
CHECKED	JAN	02/11

Stanley Consultants INC.
1661 East Camelback Road, Suite 400
Phoenix, Arizona 85016
Phone: (602) 333-2200

ARIZONA DEPARTMENT OF TRANSPORTATION
INTERMODAL TRANSPORTATION DIVISION
ROADWAY DESIGN SERVICES

BELLEMONT TI
PLAN (3 OF 3)

ROUTE: I-40
LOCATION: BELLEMONT TO WINONA

TRACS NO. H7586 01L | 040-C(BBR)

Initial
DCR
Review
NOT FOR CONSTRUCTION OR RECORDING

DWG NO. E-3

___ OF ___

NO.	DESCRIPTION OF REVISION	MADE BY	DATE

1/31/2011 q:\21580\11-cadd\03-civ\h7586xrd008.dgn

F.H.W.A. REGION	STATE	PROJECT NO.	SHEET NO.	TOTAL SHEETS	AS BUILT
9	ARIZ.	040-C(BBR)			

040 CN 183

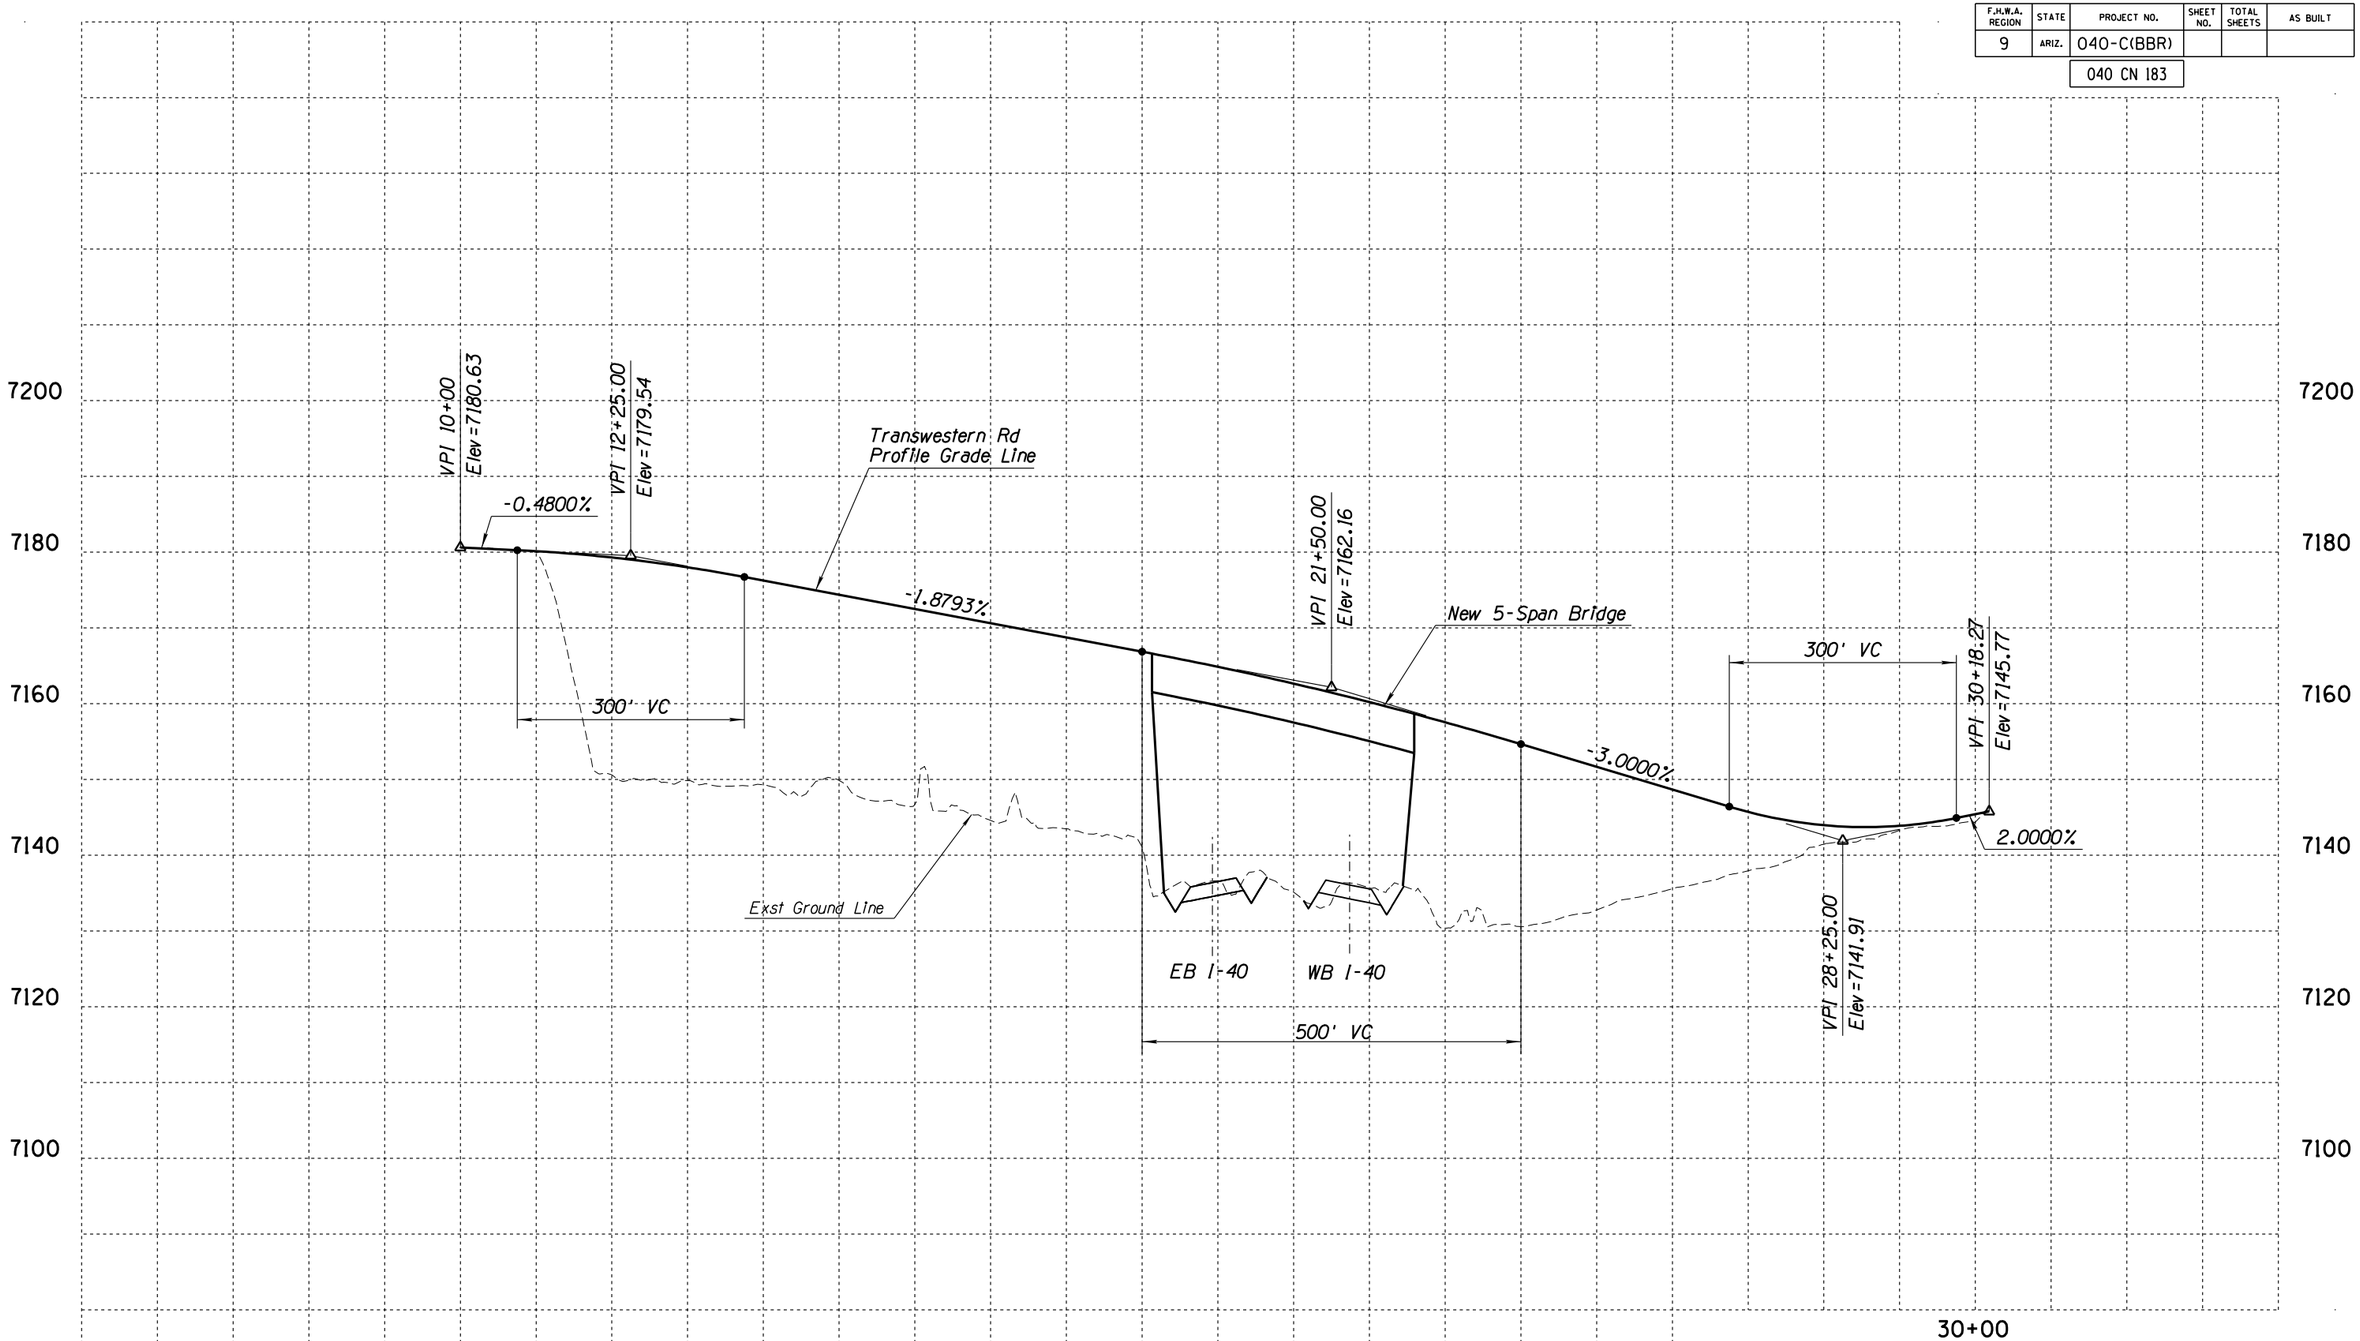

	NAME	DATE
DESIGN	ASF	02/11
DRAWN	CGS	02/11
CHECKED	JAN	02/11

Stanley Consultants INC.
1661 East Camelback Road, Suite 400
Phoenix, Arizona 85016
Phone: (602) 333-2200

ARIZONA DEPARTMENT OF TRANSPORTATION
INTERMODAL TRANSPORTATION DIVISION
ROADWAY DESIGN SERVICES

PROFILE
TRANSWESTERN ROAD

Initial
DCR
Review
NOT FOR CONSTRUCTION OR RECORDING

ROUTE	LOCATION
I-40	BELLEMONT TO WINONA

DWG NO. E-4

TRACS NO. H7586 01L | 040-C(BBR) | ___ OF ___

NO.	DESCRIPTION OF REVISION	MADE BY	DATE

NO.	DESCRIPTION OF REVISION	MADE BY	DATE

1/31/2011 q:\21580\11-cadd\03-civ\h7586xrdv06a.dgn

F.H.W.A. REGION	STATE	PROJECT NO.	SHEET NO.	TOTAL SHEETS	AS BUILT
9	ARIZ.	040-C(BBR)			

040 CN 183

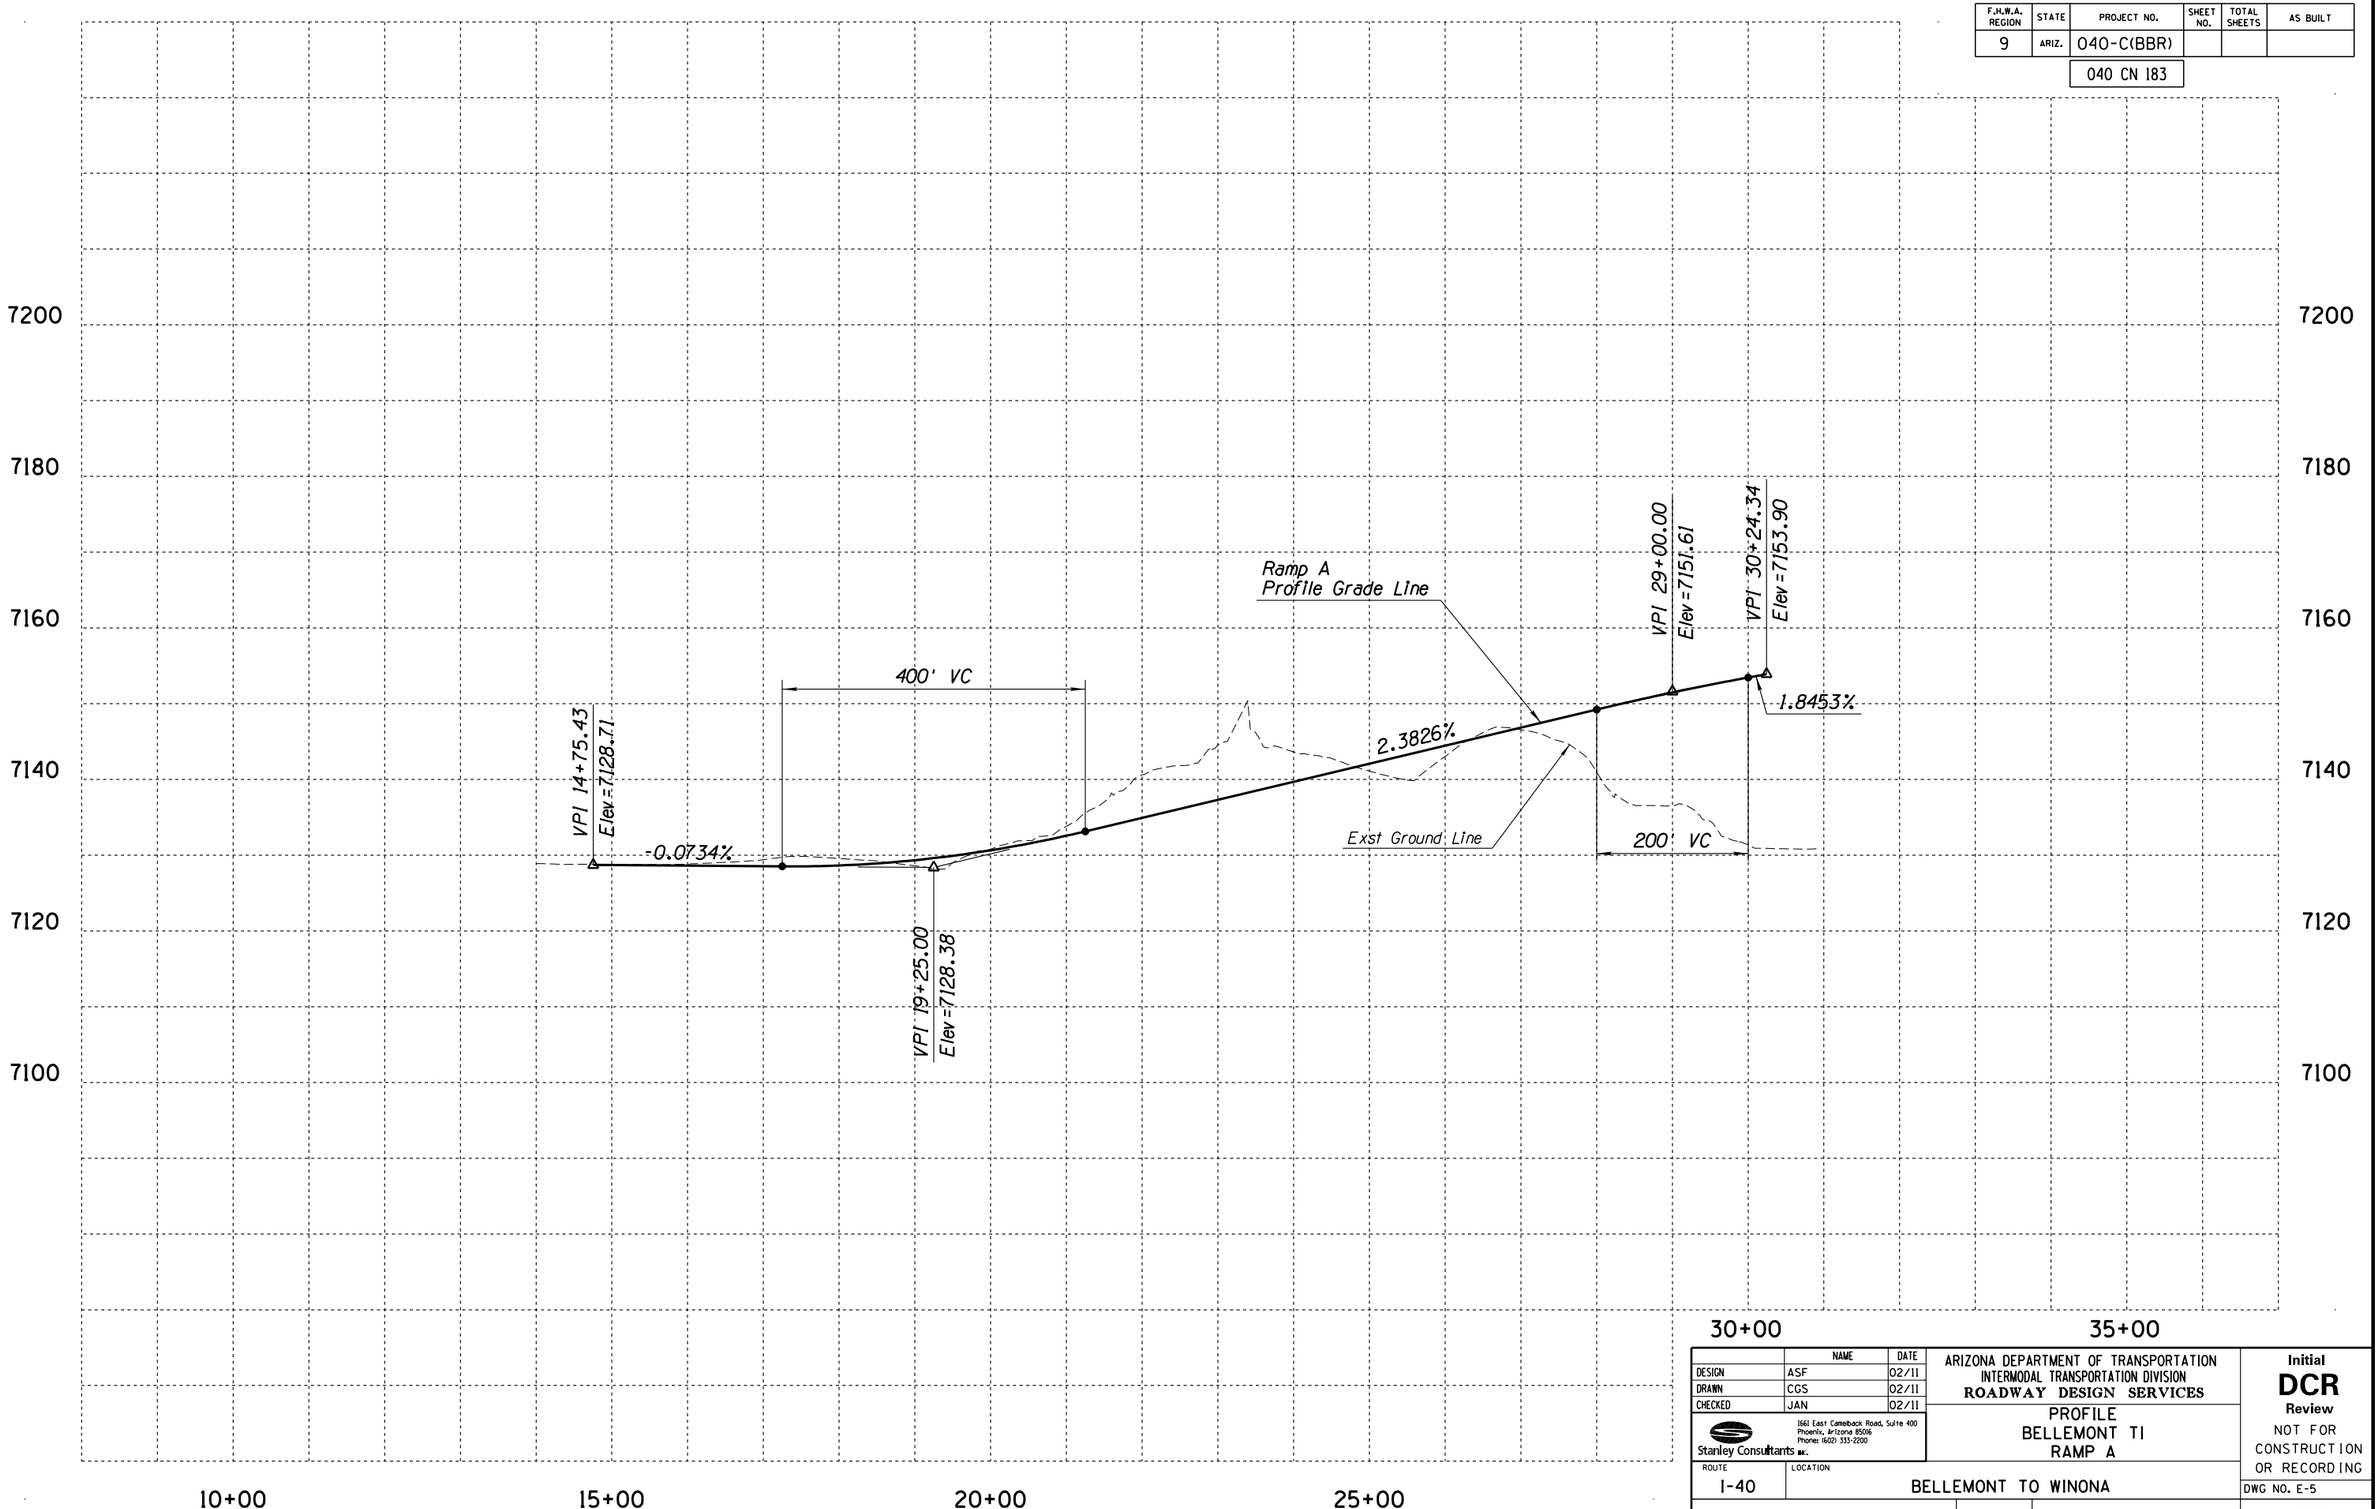

	NAME	DATE
DESIGN	ASF	02/11
DRAWN	CGS	02/11
CHECKED	JAN	02/11

Stanley Consultants
1661 East Camelback Road, Suite 400
Phoenix, Arizona 85016
Phone: (602) 335-2200

ARIZONA DEPARTMENT OF TRANSPORTATION
INTERMODAL TRANSPORTATION DIVISION
ROADWAY DESIGN SERVICES

PROFILE
BELLEMONT TI
RAMP A

Initial
DCR
Review
NOT FOR CONSTRUCTION OR RECORDING

ROUTE: I-40
LOCATION: BELLEMONT TO WINONA

DWG NO. E-5

TRACS NO. H7586 01L | 040-C(BBR) | ___ OF ___

NO.	DESCRIPTION OF REVISION	MADE BY	DATE	NO.	DESCRIPTION OF REVISION	MADE BY	DATE

1/31/2011 g:\21580\11-cadd\03-civ\h7586xrdv07a.dgn

F.H.W.A. REGION	STATE	PROJECT NO.	SHEET NO.	TOTAL SHEETS	AS BUILT
9	ARIZ.	040-C(BBR)			

040 CN 183

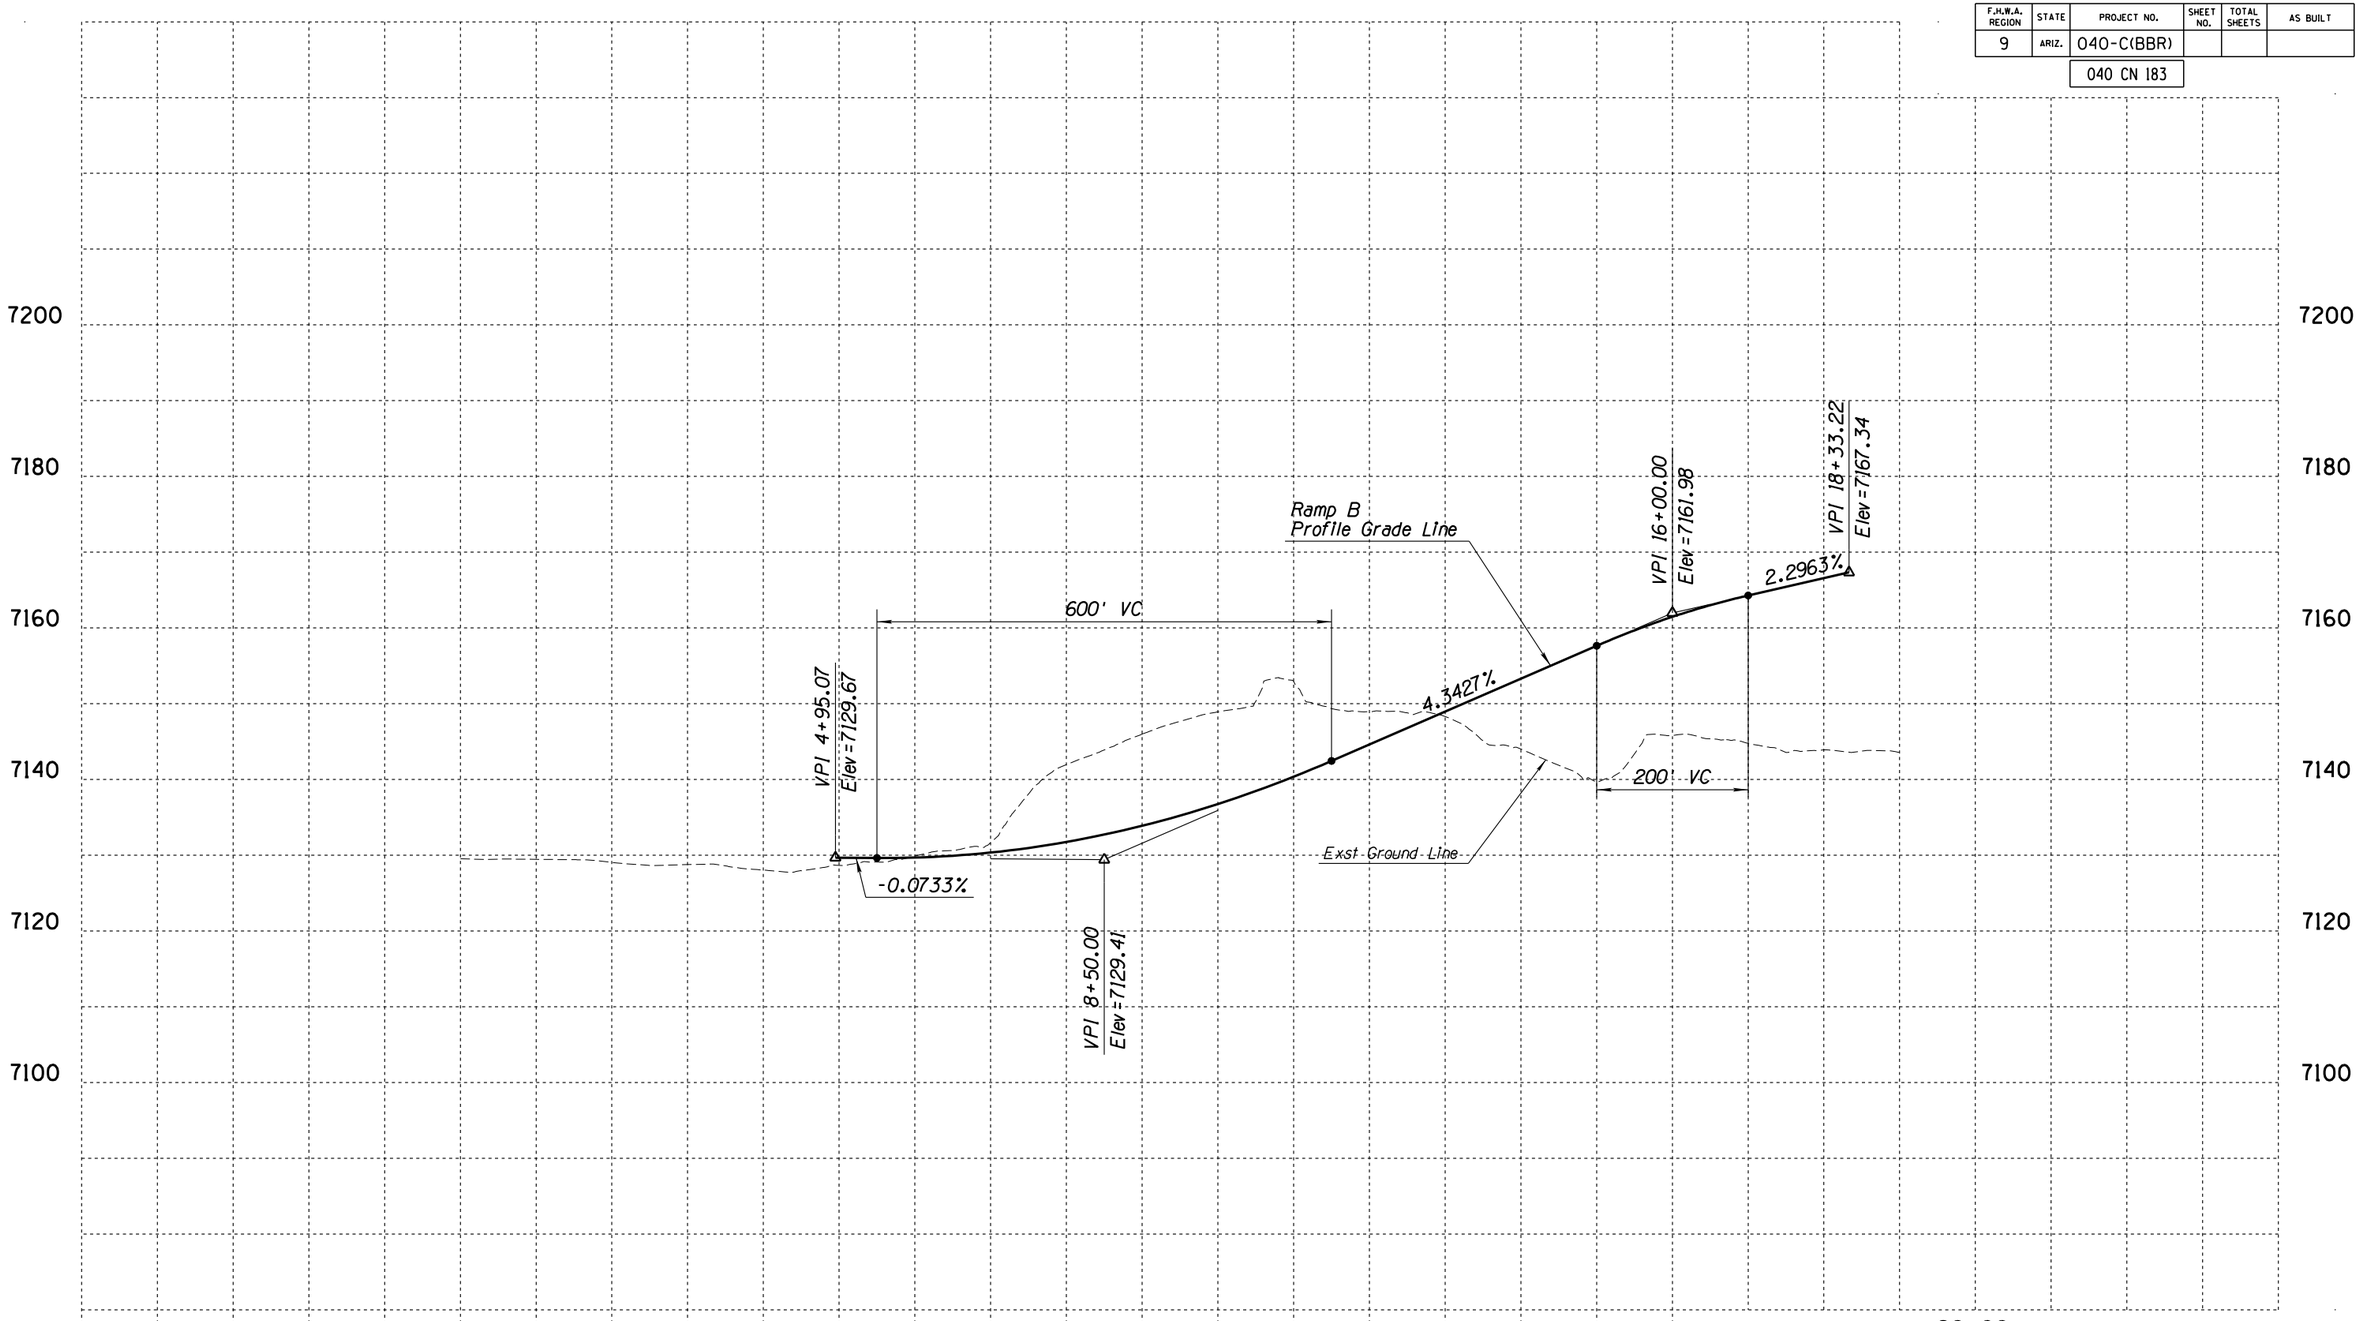

	NAME	DATE
DESIGN	ASF	02/11
DRAWN	CGS	02/11
CHECKED	JAN	02/11

Stanley Consultants INC.
1661 East Camelback Road, Suite 400
Phoenix, Arizona 85016
Phone: (602) 333-2200

ARIZONA DEPARTMENT OF TRANSPORTATION
INTERMODAL TRANSPORTATION DIVISION
ROADWAY DESIGN SERVICES

PROFILE
BELLEMONT TI
RAMP B

Initial
DCR
Review
NOT FOR CONSTRUCTION OR RECORDING

ROUTE	LOCATION
I-40	BELLEMONT TO WINONA

DWG NO. E-6

TRACS NO. H7586 01L | 040-C(BBR) | ___ OF ___

NO.	DESCRIPTION OF REVISION	MADE BY	DATE

NO.	DESCRIPTION OF REVISION	MADE BY	DATE

1/31/2011 q:\21580\11-cadd\03-civ\h7586xrdv07b.dgn

F.H.W.A. REGION	STATE	PROJECT NO.	SHEET NO.	TOTAL SHEETS	AS BUILT
9	ARIZ.	040-C(BBR)			

040 CN 183

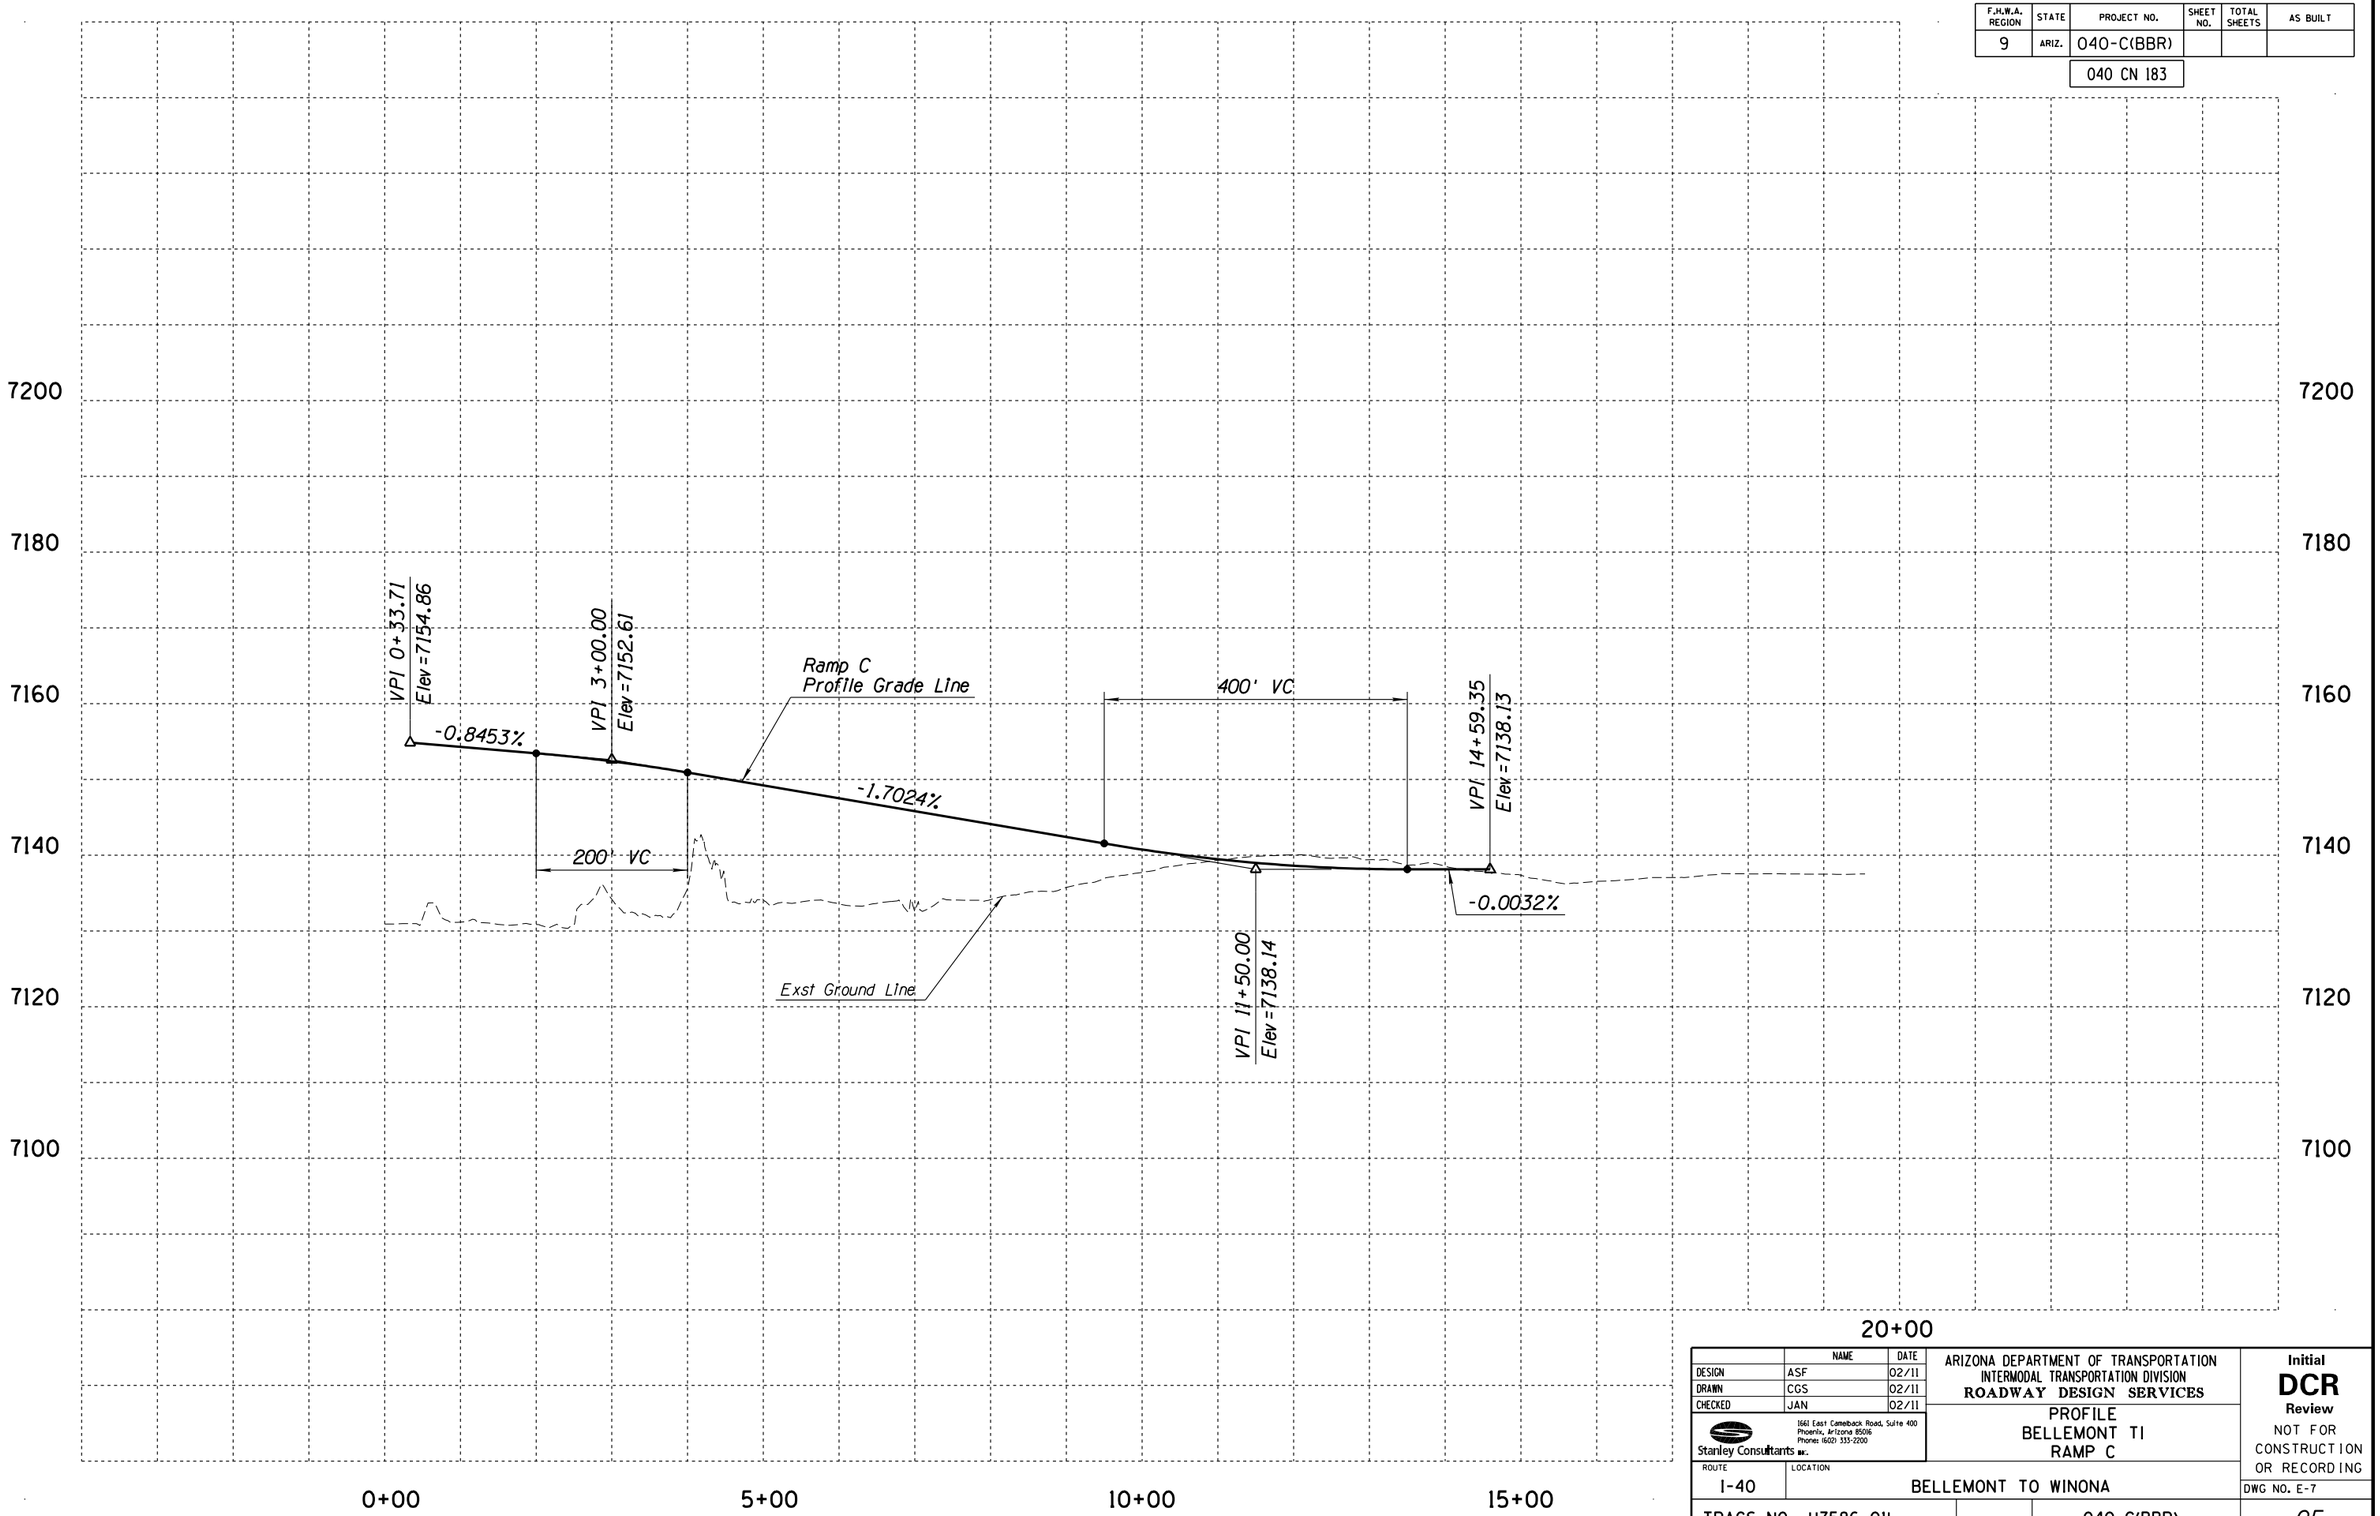

	NAME	DATE
DESIGN	ASF	02/11
DRAWN	CGS	02/11
CHECKED	JAN	02/11

Stanley Consultants INC.
1661 East Camelback Road, Suite 400
Phoenix, Arizona 85016
Phone: (602) 333-2200

ARIZONA DEPARTMENT OF TRANSPORTATION
INTERMODAL TRANSPORTATION DIVISION
ROADWAY DESIGN SERVICES

PROFILE
BELLEMONT TI
RAMP C

Initial
DCR
Review
NOT FOR CONSTRUCTION OR RECORDING

ROUTE	LOCATION
I-40	BELLEMONT TO WINONA

DWG NO. E-7

TRACS NO. H7586 01L | 040-C(BBR) | ___ OF ___

NO.	DESCRIPTION OF REVISION	MADE BY	DATE
1			
2			

1/31/2011 q:\21580\11-cadd\03-civ\h7586xrdv08a.dgn

F.H.W.A. REGION	STATE	PROJECT NO.	SHEET NO.	TOTAL SHEETS	AS BUILT
9	ARIZ.	040-C(BBR)			

040 CN 183

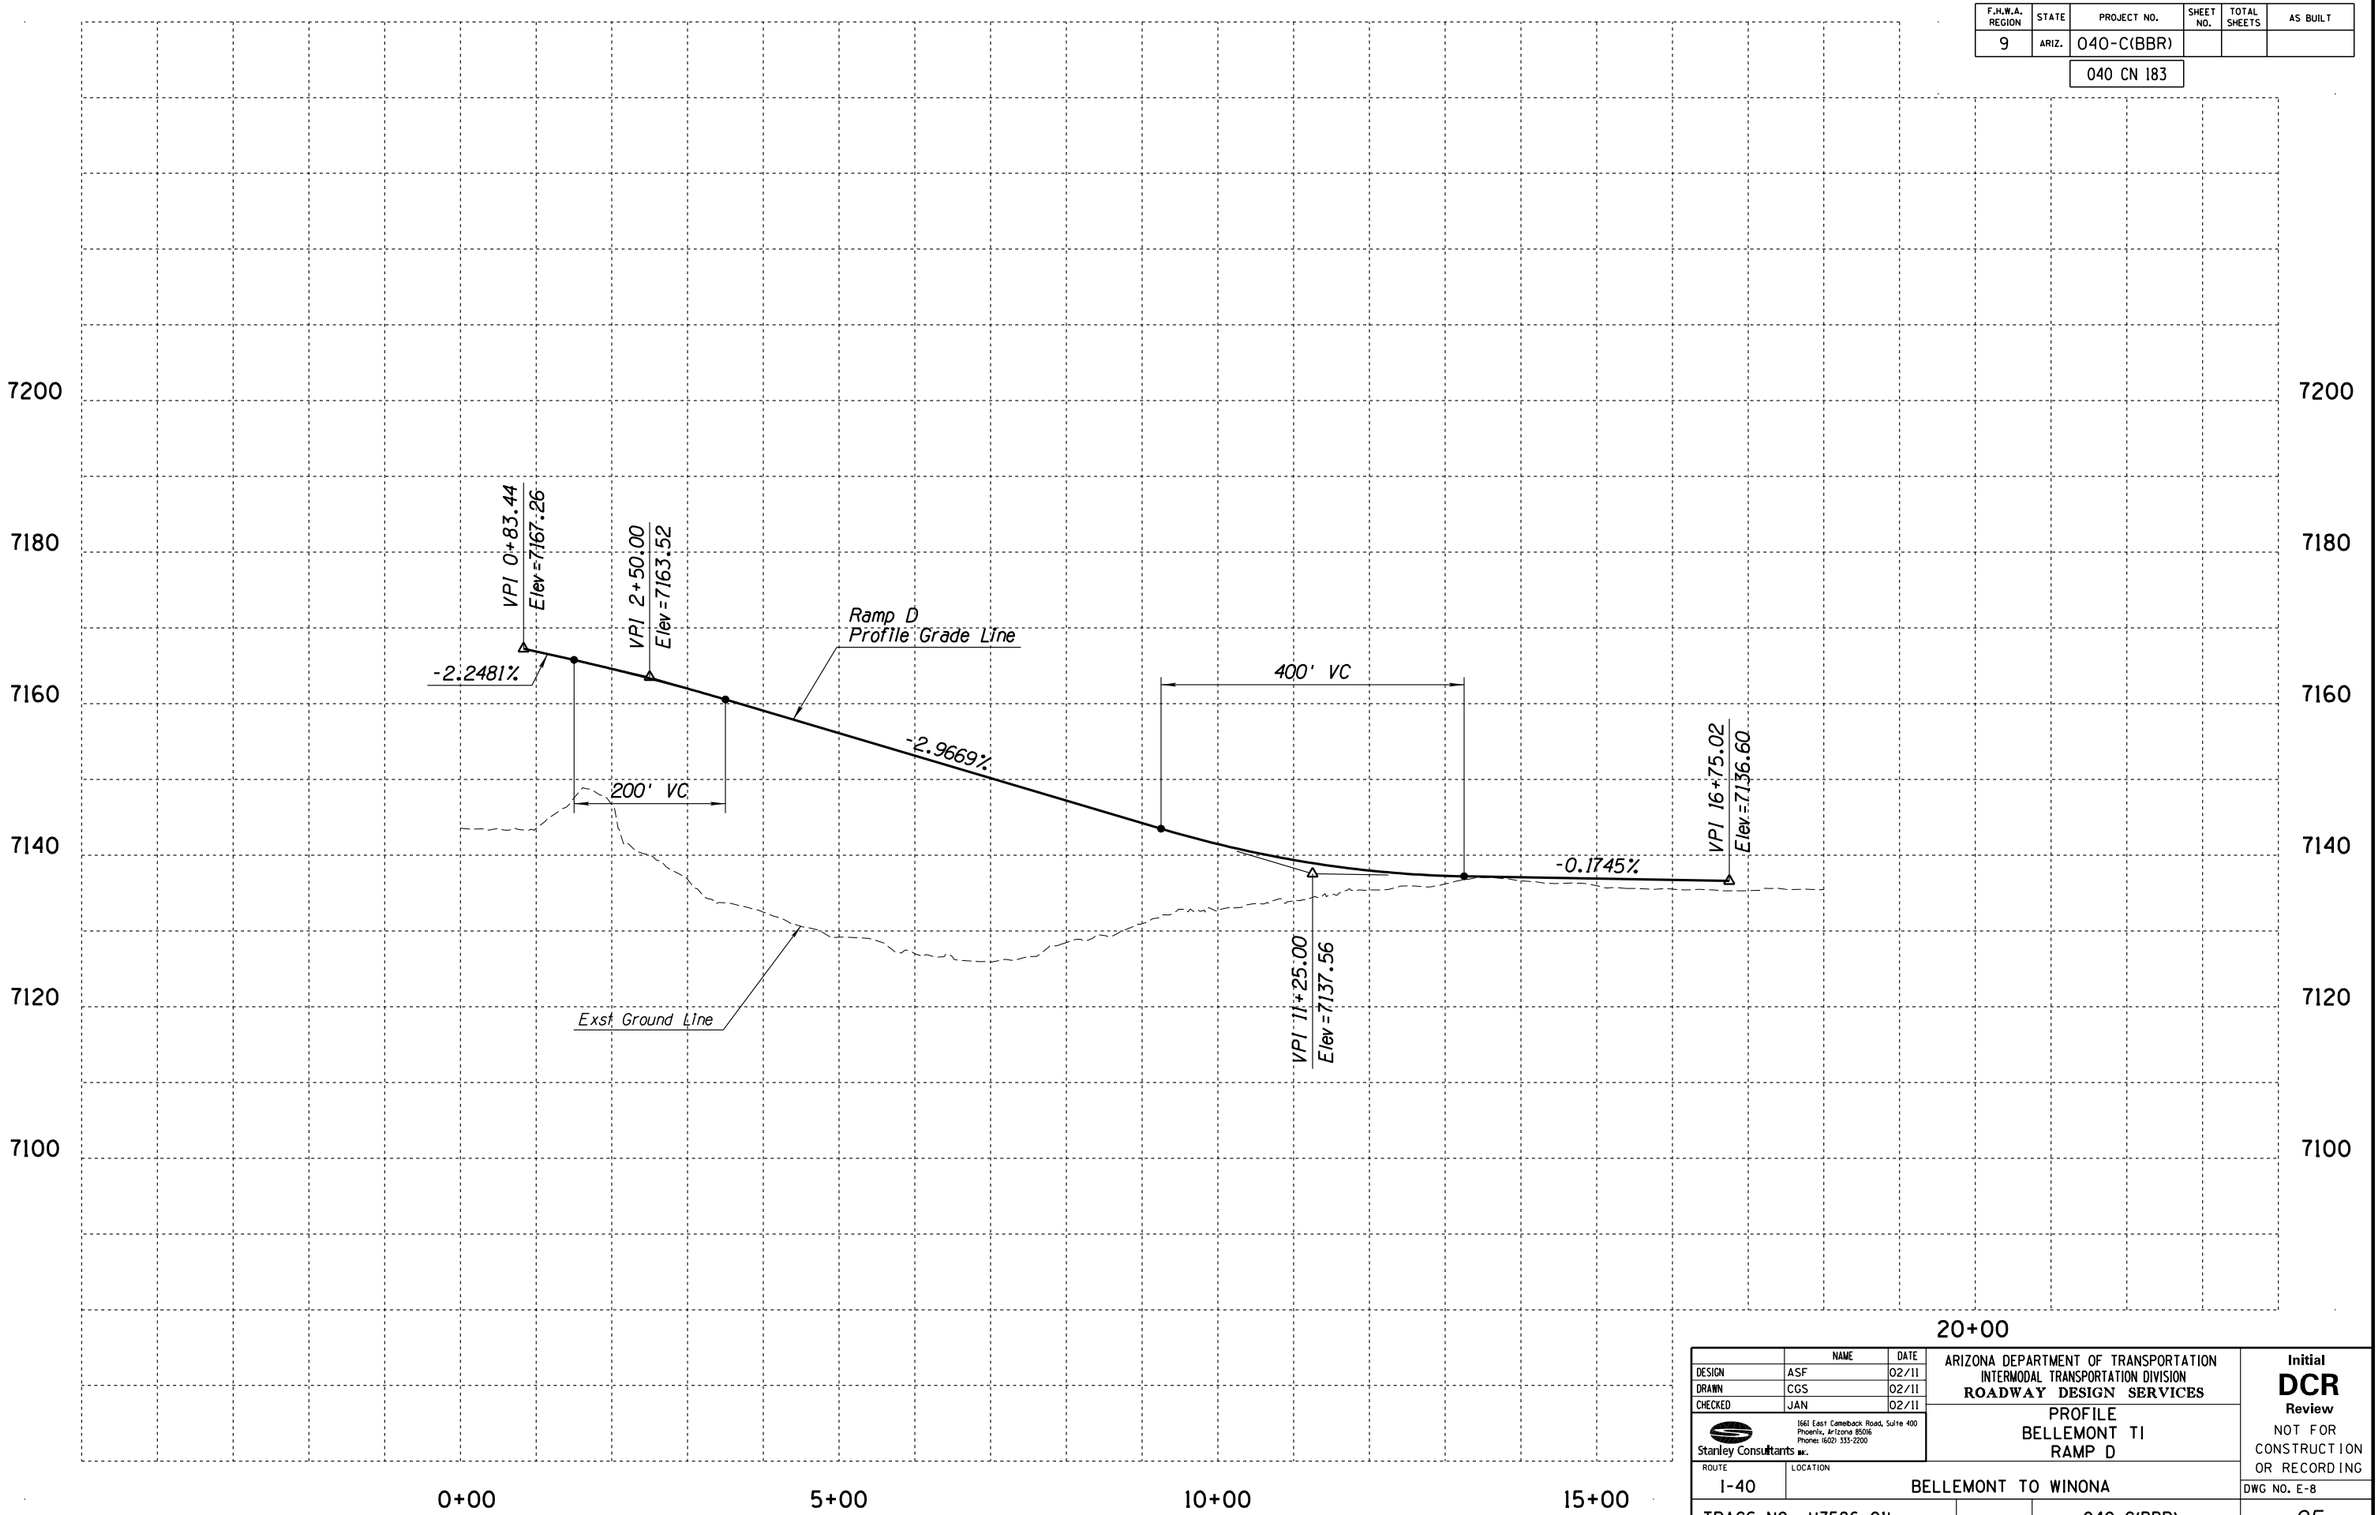

	NAME	DATE
DESIGN	ASF	02/11
DRAWN	CGS	02/11
CHECKED	JAN	02/11

Stanley Consultants INC.
1661 East Camelback Road, Suite 400
Phoenix, Arizona 85016
Phone: (602) 333-2200

ARIZONA DEPARTMENT OF TRANSPORTATION
INTERMODAL TRANSPORTATION DIVISION
ROADWAY DESIGN SERVICES

PROFILE
BELLEMONT TI
RAMP D

Initial
DCR
Review
NOT FOR CONSTRUCTION OR RECORDING

ROUTE: I-40
LOCATION: BELLEMONT TO WINONA

DWG NO. E-8

TRACS NO. H7586 01L | 040-C(BBR) | ___ OF ___

NO.	DESCRIPTION OF REVISION	MADE BY	DATE

1/31/2011 q:\21580\11-cadd\03-civ\h7586xrdv08b.dgn

F.H.W.A. REGION	STATE	PROJECT NO.	SHEET NO.	TOTAL SHEETS	AS BUILT
9	ARIZ.	040-C(BBR)			

040 CN 183

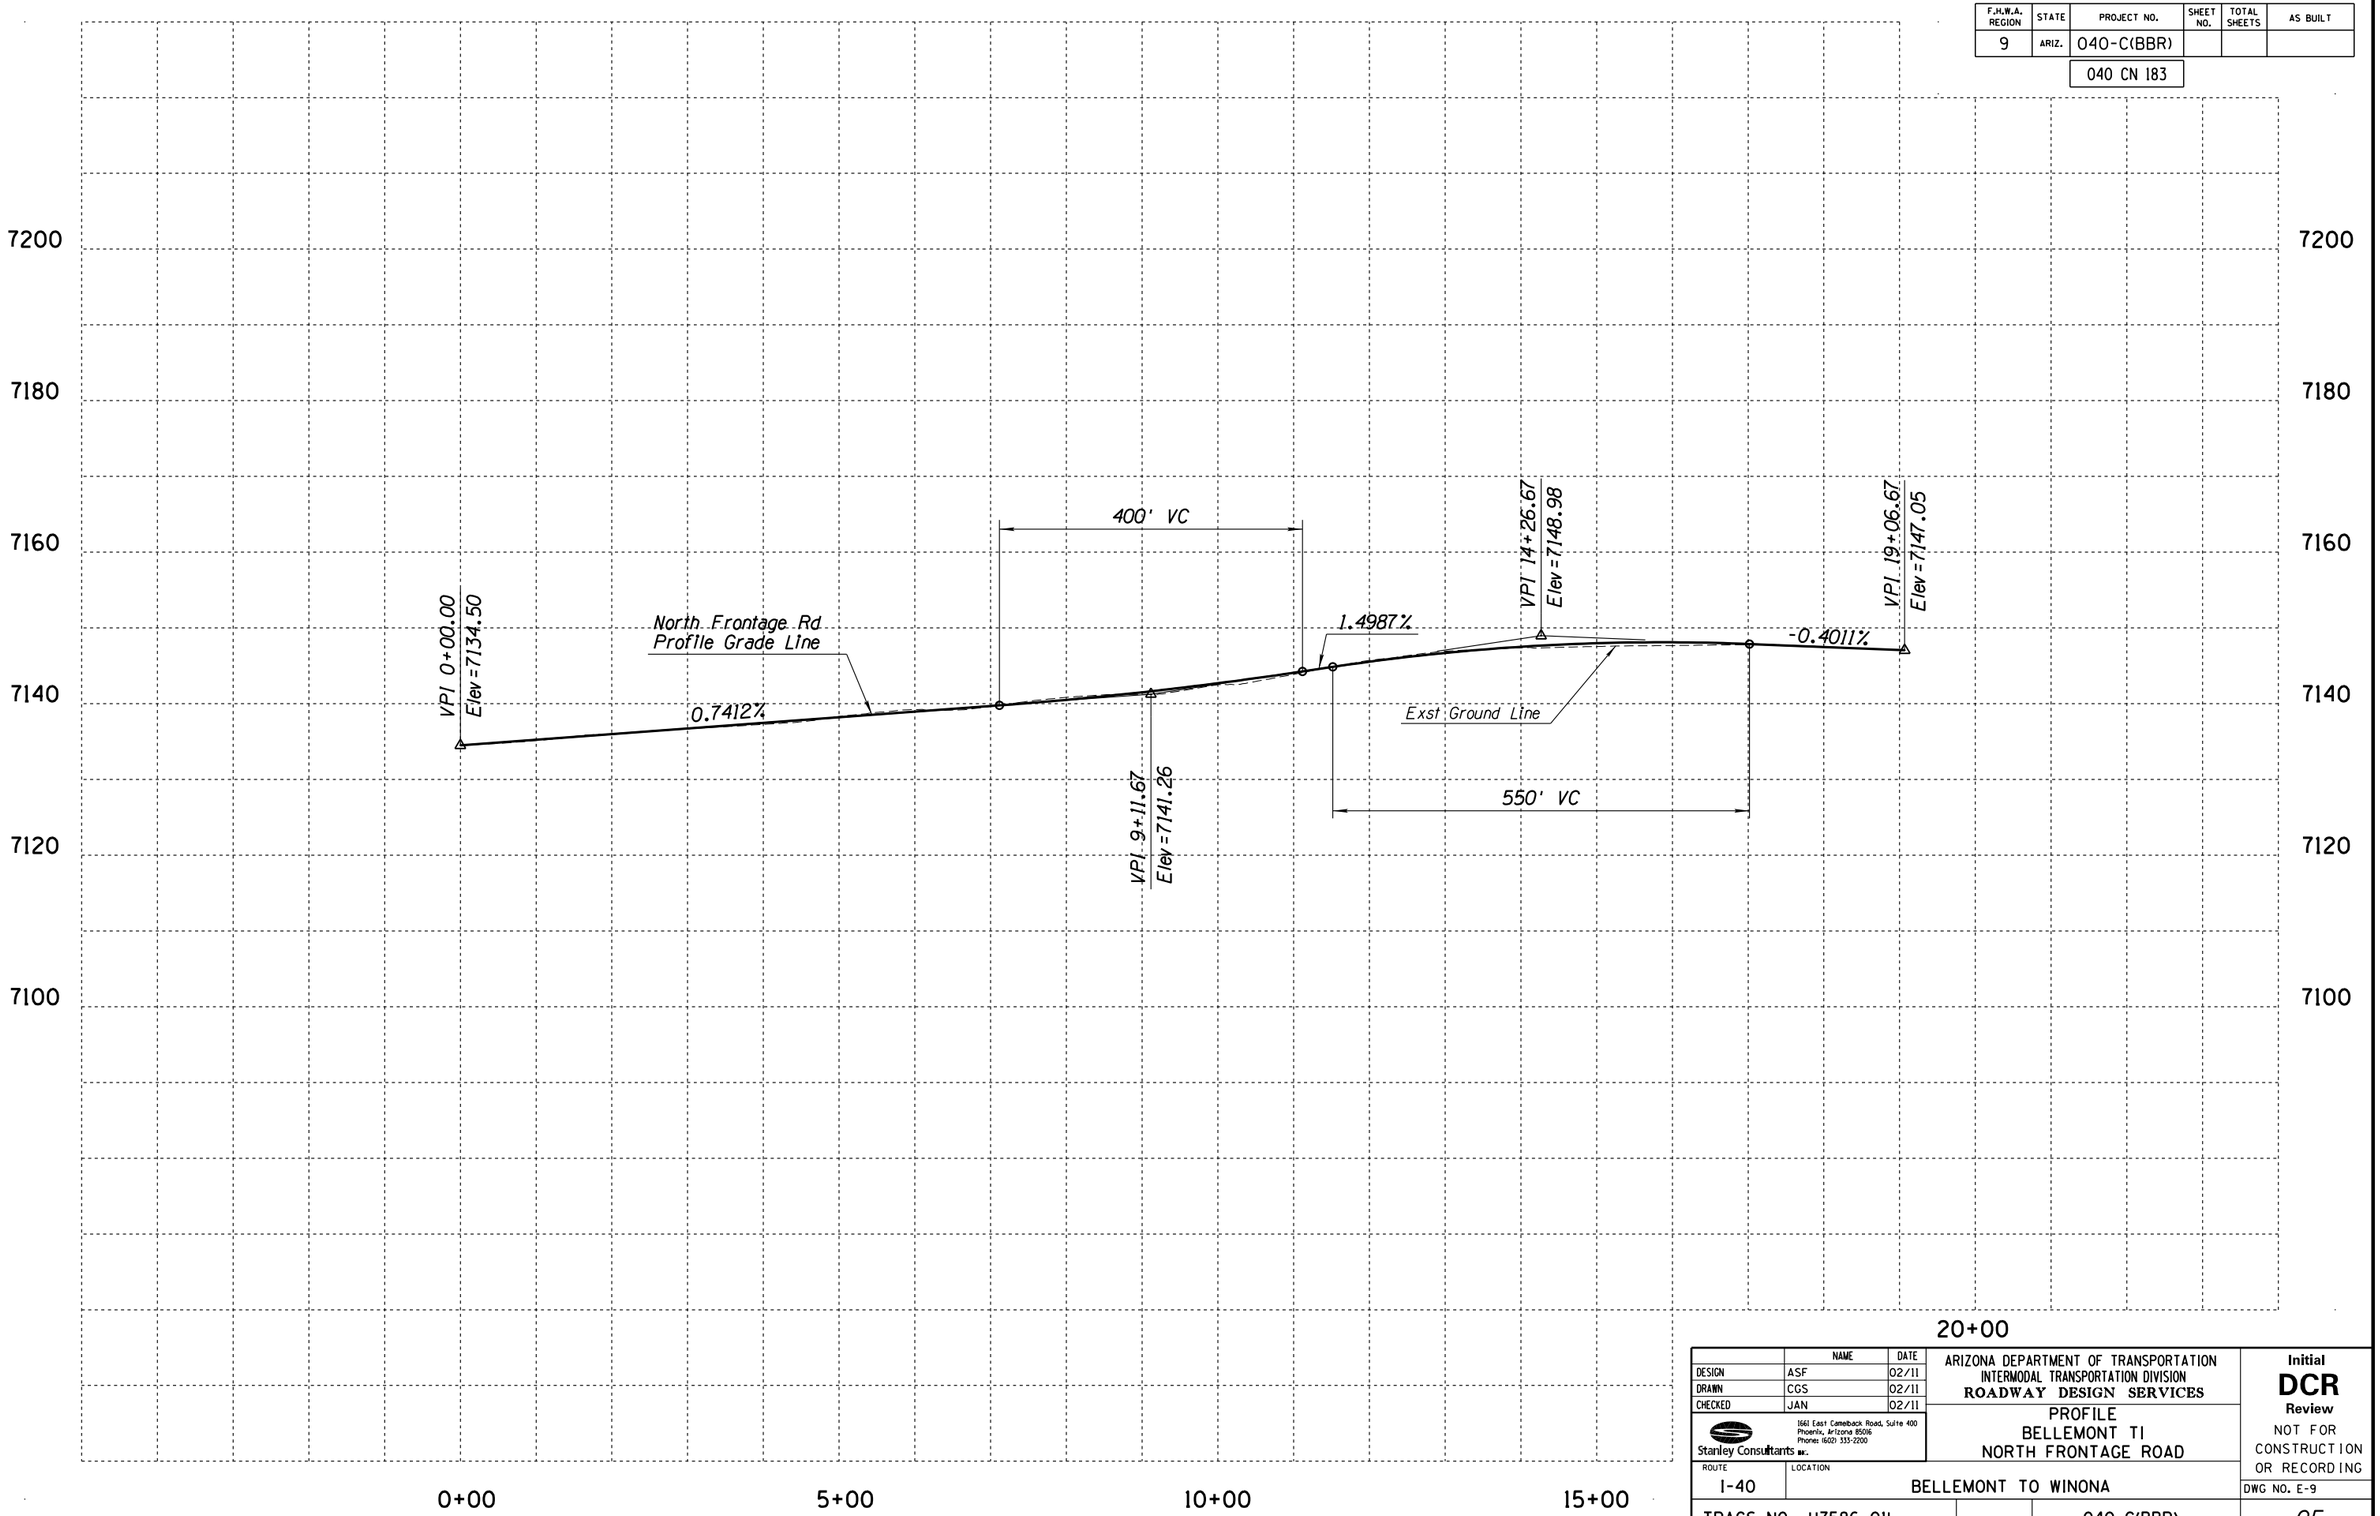

	NAME	DATE
DESIGN	ASF	02/11
DRAWN	CGS	02/11
CHECKED	JAN	02/11

Stanley Consultants INC.
1661 East Camelback Road, Suite 400
Phoenix, Arizona 85016
Phone: (602) 333-2200

ARIZONA DEPARTMENT OF TRANSPORTATION
INTERMODAL TRANSPORTATION DIVISION
ROADWAY DESIGN SERVICES

PROFILE
BELLEMONT TI
NORTH FRONTAGE ROAD

Initial
DCR
Review
NOT FOR CONSTRUCTION OR RECORDING

ROUTE	LOCATION
I-40	BELLEMONT TO WINONA

DWG NO. E-9

TRACS NO. H7586 01L | 040-C(BBR) | ____ OF ____

NO.	DESCRIPTION OF REVISION	MADE BY	DATE

1/31/2011 q:\21580\11-cadd\03-civ\h7586xrdv06b.dgn

F.H.W.A. REGION	STATE	PROJECT NO.	SHEET NO.	TOTAL SHEETS	AS BUILT
9	ARIZ.	040-C(BBR)			

040 CN 183

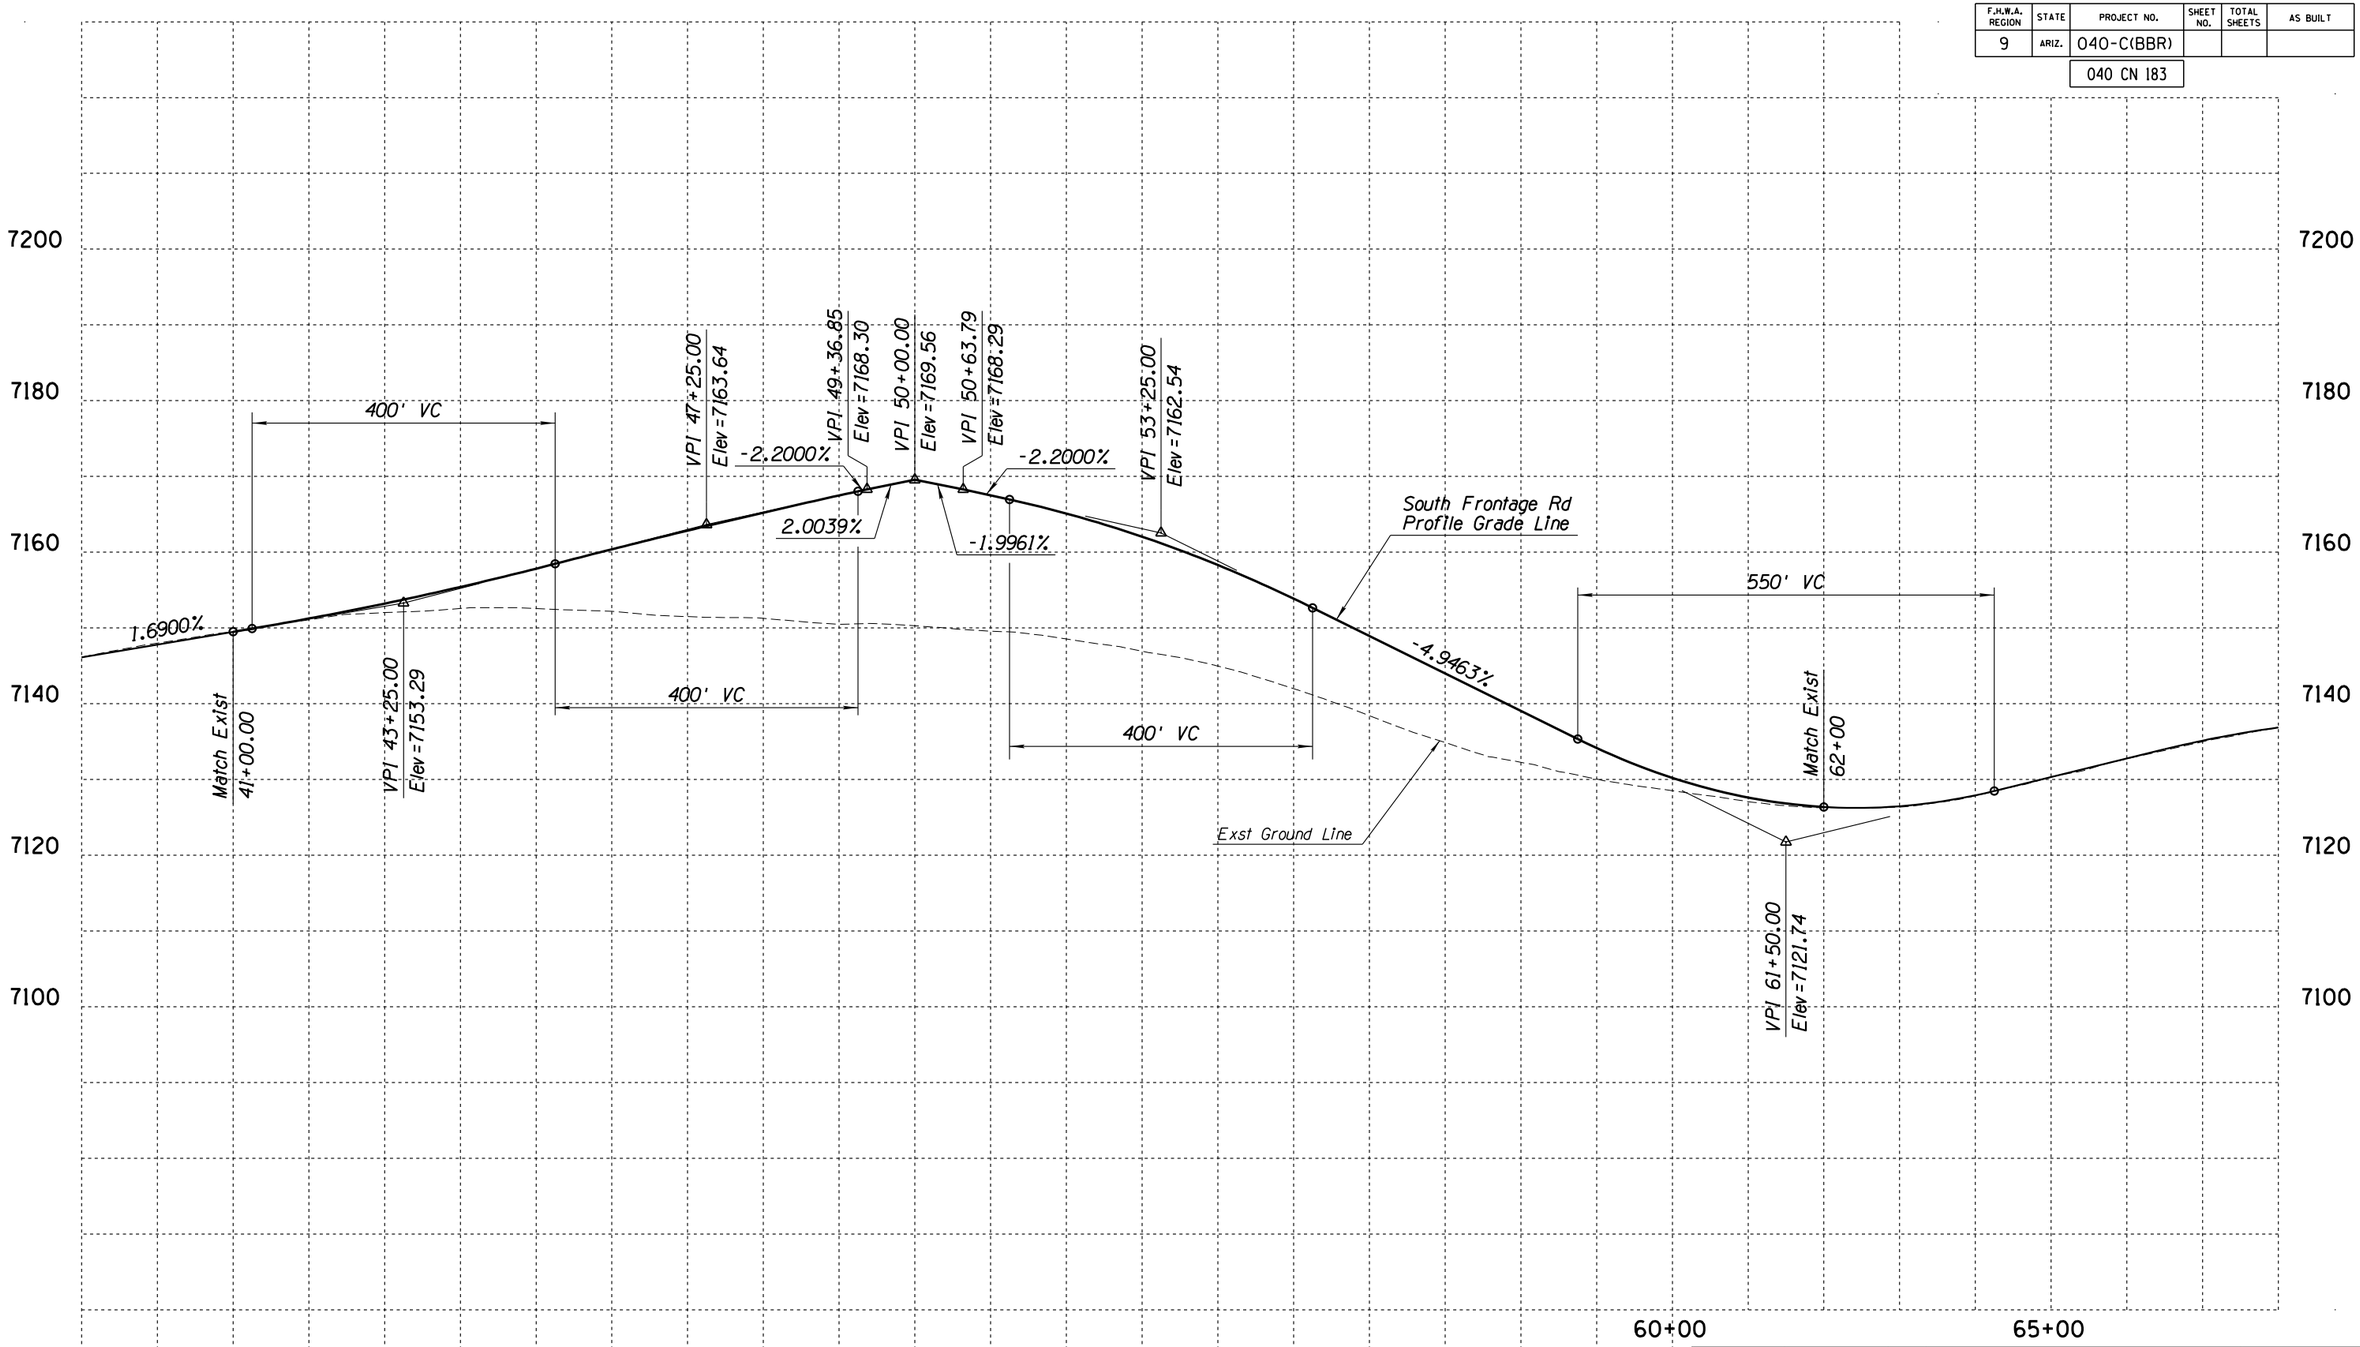

	NAME	DATE
DESIGN	ASF	02/11
DRAWN	CGS	02/11
CHECKED	JAN	02/11

Stanley Consultants INC.
1661 East Camelback Road, Suite 400
Phoenix, Arizona 85016
Phone: (602) 333-2200

ARIZONA DEPARTMENT OF TRANSPORTATION
INTERMODAL TRANSPORTATION DIVISION
ROADWAY DESIGN SERVICES

PROFILE
BELLEMONT T.I.
SOUTH FRONTAGE ROAD

ROUTE: I-40
LOCATION: BELLEMONT TO WINONA

Initial
DCR
Review
NOT FOR CONSTRUCTION OR RECORDING

DWG NO. E-10

TRACS NO. H7586 01L | 040-C(BBR) | ____ OF ____

NO.	DESCRIPTION OF REVISION	MADE BY	DATE
NO.2	DESCRIPTION OF REVISION	MADE BY	DATE
NO.1	DESCRIPTION OF REVISION	MADE BY	DATE

1/31/2011 q:\21580\11-cadd\03-civ\h7586xrdv06c.dgn