CADD TEXT PARAMETERS

Reference No.	LV/CO=	FT=	TH/TW	WT=	LS=	TJ=	Comments
1	63	1	10/7	2	-	LC	
2	62	1	10	2	-	LC	Use text node supplied with cell.
3	63	1	13/11	3	7	CC	
4	63	7	20	3	-	CC	
5	62	1	15	4	10	CC	Use text node supplied with cell.
6	63	1	7	1	-	CC	
7	63	1	10	2	-	LC	
8	62	1	15	4	-	LC	Use text node supplied with cell.
9	63	23	20	4	-	CC	
10	63	1	8	2	7	CC	
11	62	1	15	3	-	CC	Use text node supplied with cell.
12	62	1	15/13.5	3	-	CC	Use text node supplied with cell.
13	62	1	8	2	-	LC	Use text node supplied with cell.
14	62	1	20	6	-	CC	Use text node supplied with cell.

MANUAL TEXT PARAMETERS

Reference No.	Text Size	Rapidograph Pen Size	Style	Comments
1 2 7	No. 3 Ames 100 Leroy	0	Straight	
3	No. 4 Ames/ 140 Leroy	1	Straight	
4	Special		Special	Not Required by Consultants
5 8	No. 5 Ames/ 175 Leroy	2	Straight	
6	No. 2 Ames/ 80 Leroy	00	Straight	
9	No. 6 Ames/ 200 Leroy	2	Slant	
10 13	No. 2 Ames/ 80 Leroy	0	Straight	
11 12	No. 5 Ames/ 175 Leroy	1	Straight	
14	No. 7 Ames/ 200 Leroy	3	Straight	

GRAPHIC PARAMETERS

Reference No.	LV/CO=	▲WT=	LC=	Comments
1	63	5	0	
2	63	0	0	
3	63	1	0	
4	63	4	0	
5	63	2	0	
6	60	1	1	

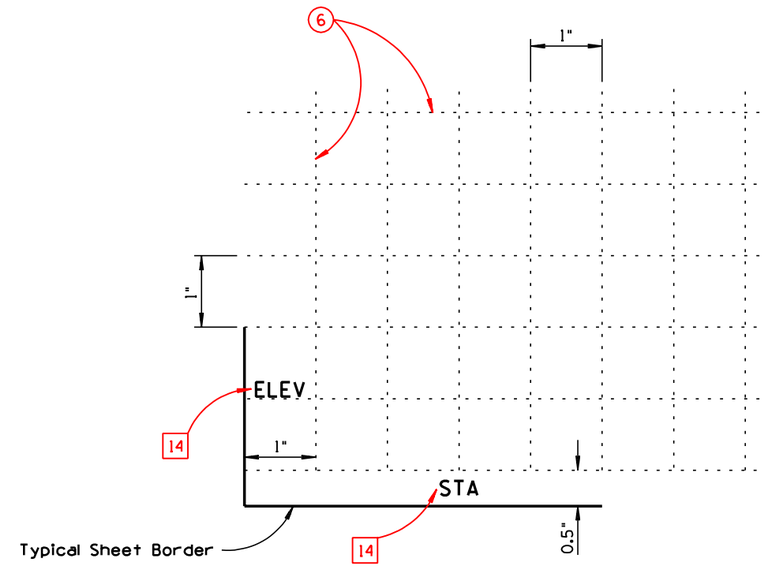

PROFILE SHEET OVERLAY 4

USER NOTES

Reference No.	Comments
1	ADOT Prefix Number
2	When using cell, the project number may require reduction
3	Optional initial area
4	To place overlay, place origin at center of plan sheet
5	Registrant Seal
6	Sheet Description
7	County Number after job has gone to bid
8	Project Number after job has gone to bid
9	Total of sheets filed after job has gone to bid
10	Use these fields to sequence each sheet as shown in the INDEX OF SHEETS.

Abbreviations:
LV - LEVEL
CO - COLOR
FT - FONT
TX - TEXT SIZE
WT - LINE WEIGHT
LS - LINE SPACING
TJ - TEXT JUSTIFICATION
AC - ACTIVE CELL

- Text Reference Callout
- Graphic Reference Callout
- User Note Reference Callout

▲ See Std P-00.60 Line Weight Table for Manual Construction.

Units of measure for 'TX=' and 'LS=' are expressed in feet, (scale - 1"=100') using ADOT's Standard Working Units.

NO. | DESCRIPTION OF REVISION

APPROVED FOR DISTRIBUTION

STATE OF ARIZONA
DEPARTMENT OF TRANSPORTATION
DIVISION OF HIGHWAYS
STANDARD DRAWINGS

SHEET LAYOUT

DRAWING NO. P-00.70
Sheet 1 of 2