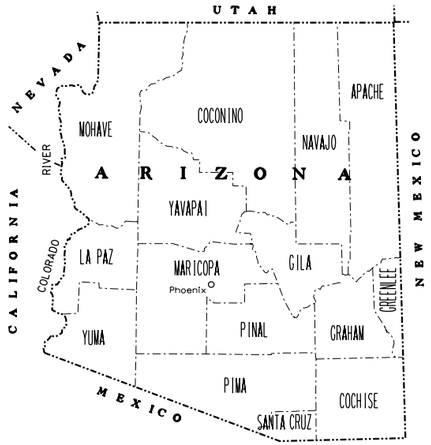

STATE OF ARIZONA
DEPARTMENT OF TRANSPORTATION
INTERMODAL TRANSPORTATION DIVISION

PLAN AND PROFILE OF PROPOSED

STATE HIGHWAY
HIGHWAY NAME
PROJECT NUMBER
ADOT PREFIX

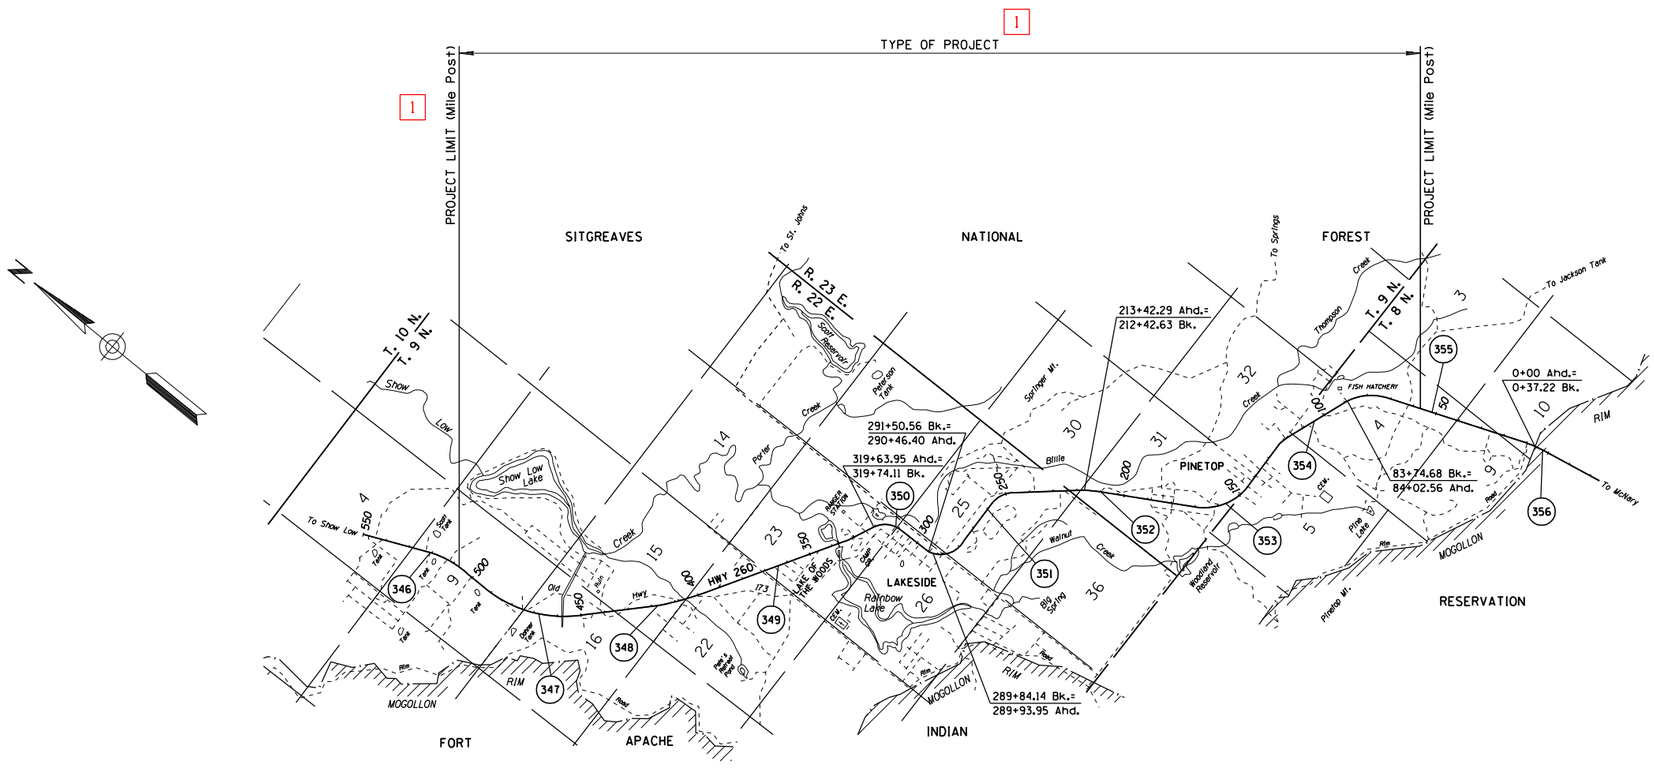

PROJECT LOCATION

ARIZONA DEPARTMENT OF TRANSPORTATION
INTERMODAL TRANSPORTATION DIVISION
APPROVED: EDWARD D. WRIGHT
STATE ENGINEER

APPROVED DATE

ASSISTANT STATE ENGINEER

STD P-01.10