F.H.W.A. REGION	STATE	PROJECT NO.	SHEET NO.	TOTAL SHEETS	AS BUILT
9	ARIZ.	BRS-355(41)	8	35	

089A YV 384

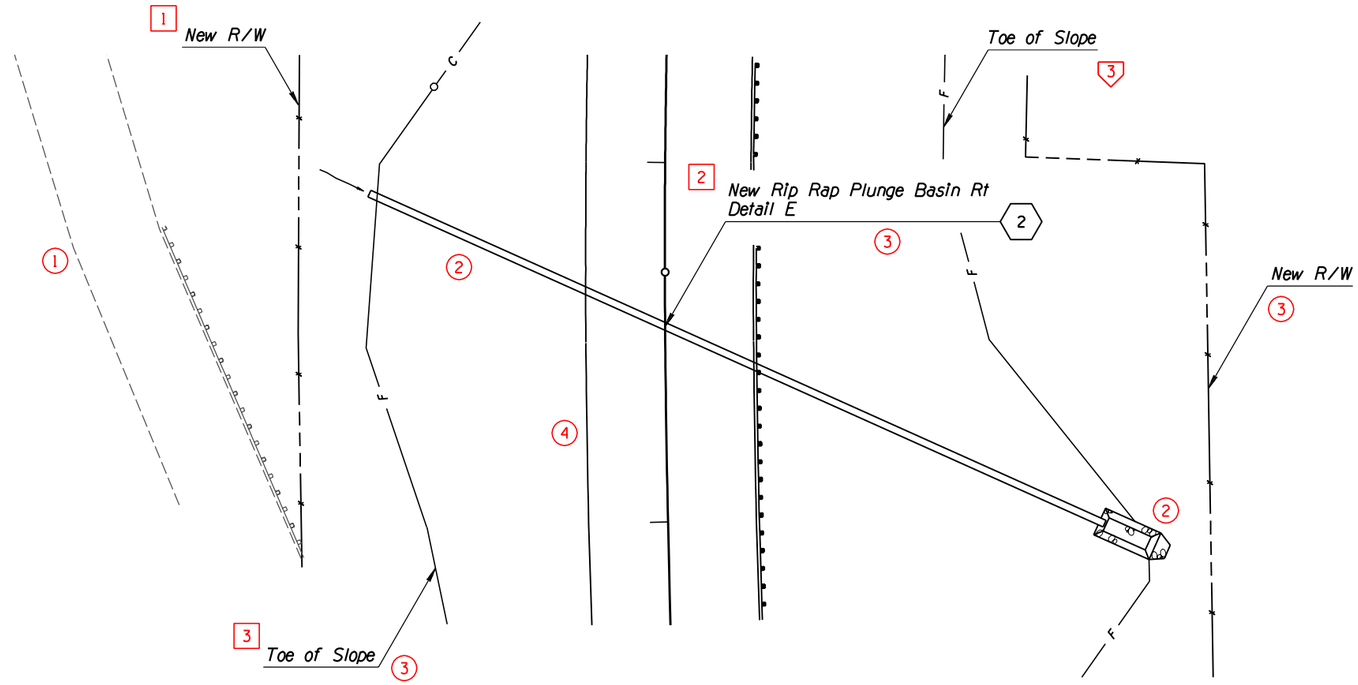

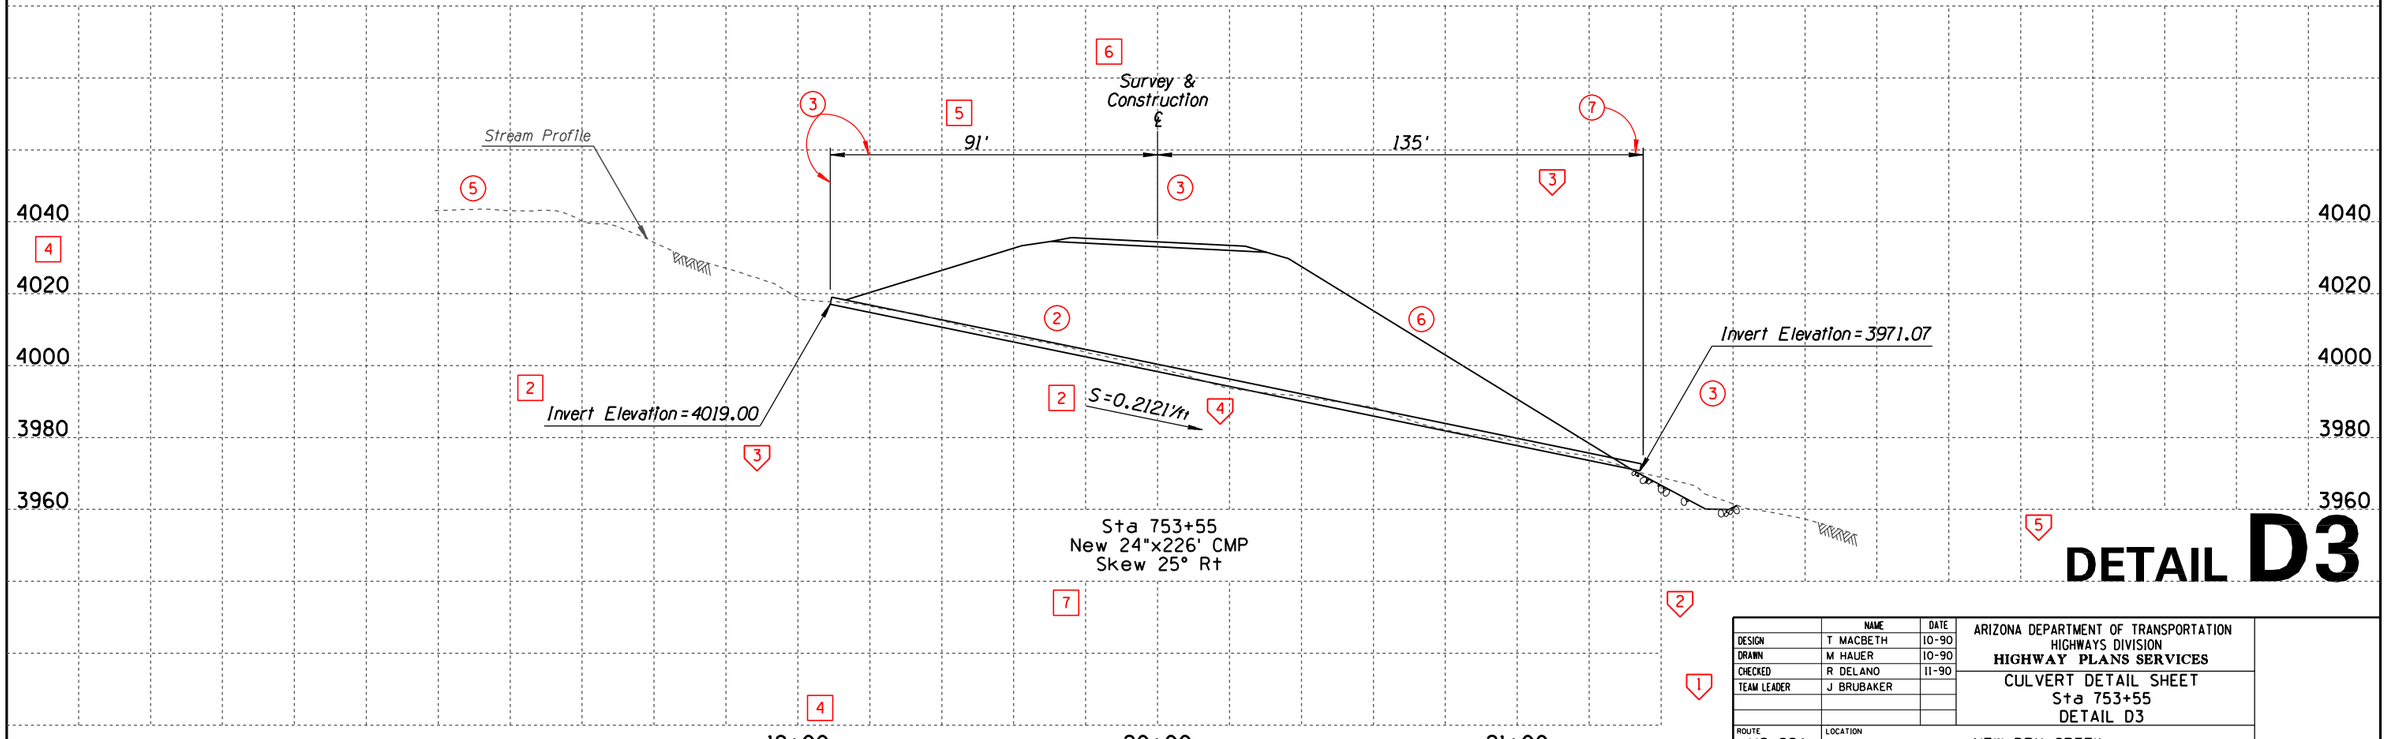

DETAIL D3

	NAME	DATE
DESIGN	T MACBETH	10-90
DRAWN	M HAUER	10-90
CHECKED	R DELANO	11-90
TEAM LEADER	J BRUBAKER	

ARIZONA DEPARTMENT OF TRANSPORTATION
HIGHWAYS DIVISION
HIGHWAY PLANS SERVICES

CULVERT DETAIL SHEET
Sta 753+55
DETAIL D3

ROUTE: US 89A
LOCATION: NEW DRY CREEK

SHEET 3 OF 6

SURVEY NO.	FINISHED PLANS	REVISIONS	LOCATION	DATE

STD P-05.10

cccccDGNcSPECIFICATIONccccc
cccccSYSTIMEccccc
VIEW NAME:

TRACS NO. H0000 01 C

___ OF ___