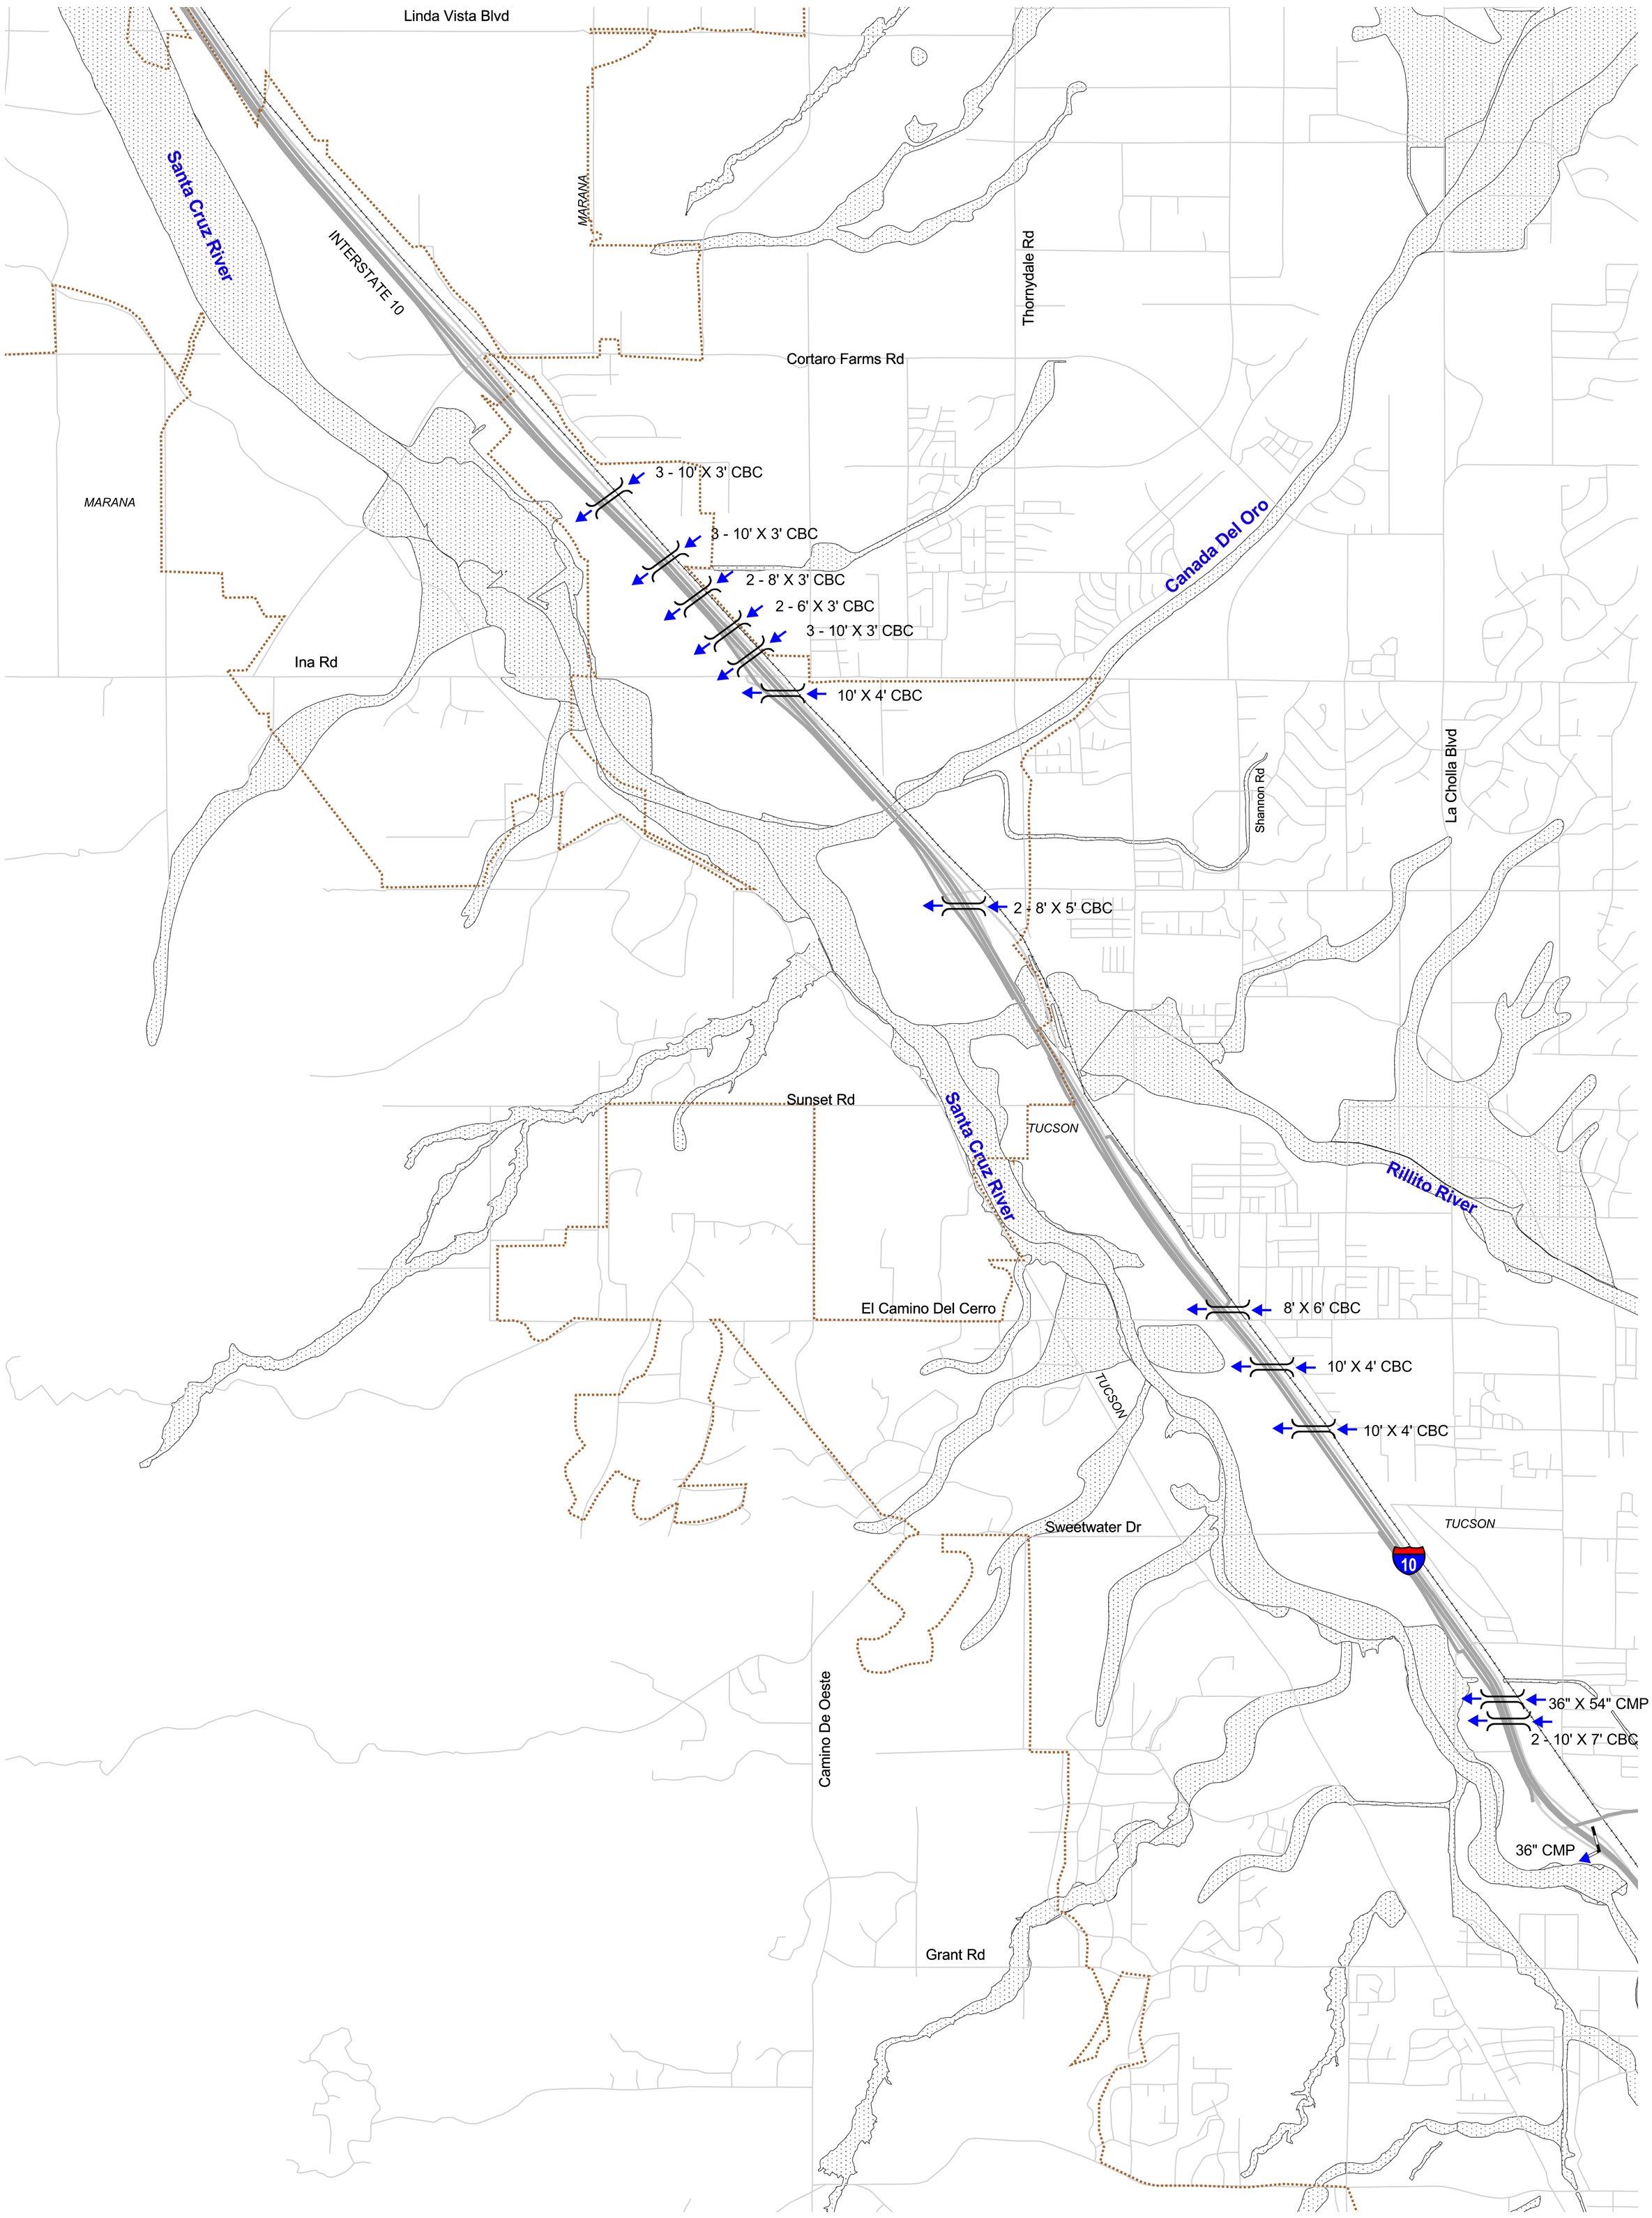

ARIZONA DEPARTMENT OF TRANSPORTATION

INTERMODAL TRANSPORTATION DIVISION

DRAINAGE SYSTEM AND MAJOR OUTFALLS

METROPOLITAN TUCSON

ADOT

September, 2005
Prepared by
eec

N

2000 0 2000 4000 Feet

	1	
2	3	
	4	5
6	7	
	8	9

SHEET 4 OF 9

Legend

- TW - 48', D - 8' Open Channel (topwidth=48", depth=8')
- 48" ADOT storm drain (diameter=48")
- Other Municipal storm drain
- Drainage Tunnel
- Culvert Crossing
- Direction of Flow
- Detention Basin
- Retention Basin
- COT City of Tucson
- 101-1.25 Major Outfall
- 101-6.85 Major Interconnection
- 15 CFS Pump Station (cfs)
- CBC Concrete Box Culvert
- RCP Reinforced Concrete Pipe
- CMP Corrugated Metal Pipe
- SD Storm Drain
- Floodplain
- Waters of the US
- ADOT Highway subject to AZPDES permitting
- ADOT Highway
- Local Road
- Railroad
- County Boundary
- Urbanized Limits (2000 US Census)
- Special Waters *

* (Watercourses designated as unique or impaired by federal or state agencies)

Floodway data supplied by Flood Control District of Pima County
Roads, rail and boundary data supplied by Arizona Department of Transportation
Drainage system data from As-Built Plans and ADOTs 1992 NPDES Permit Application