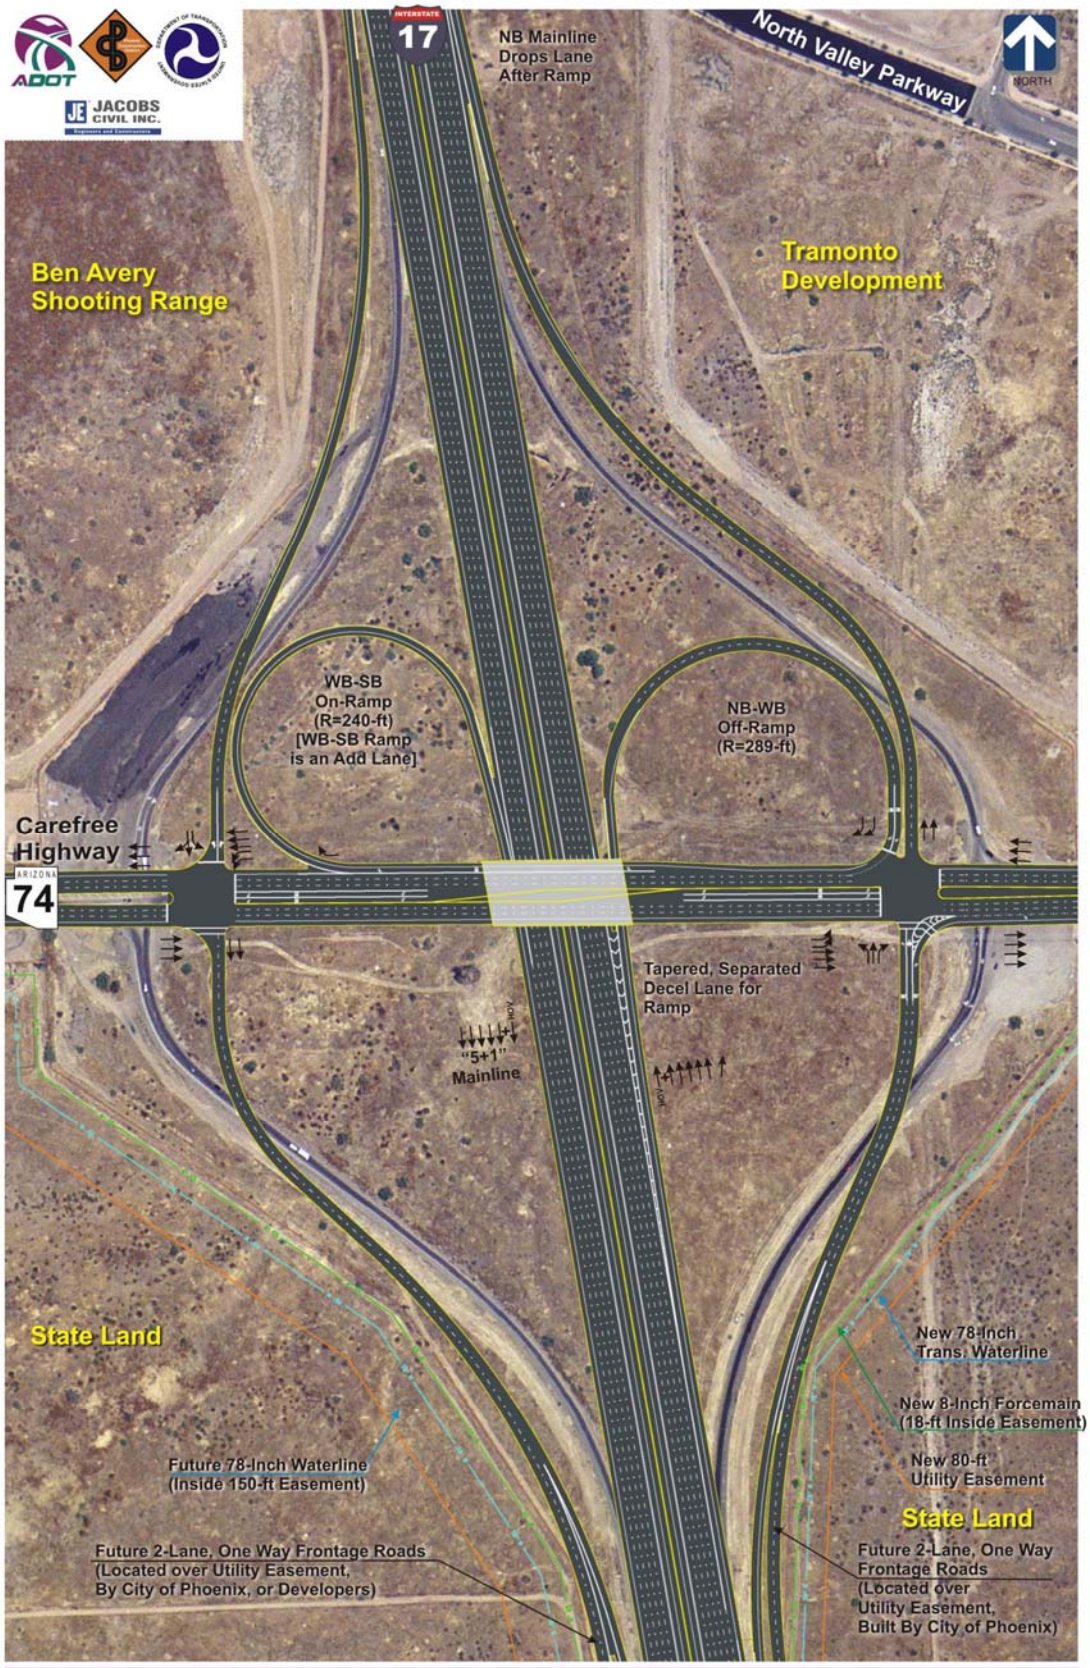
ADOT
JACOBS CIVIL INC.
INTERSTATE
17
NB Mainline
Drops Lane
After Ramp
North Valley Parkway
NORTH
Ben Avery
Shooting Range
Tramonto
Development
WB-SB
On-Ramp
(R=240-ft)
[WB-SB Ramp
is an Add Lane]
NB-WB
Off-Ramp
(R=289-ft)
Carefree
Highway
ARIZONA
74
Tapered, Separated
Decel Lane for
Ramp
"5+1"
Mainline
State Land
New 78-Inch
Trans. Waterline
New 8-Inch Forcemain
(18-ft Inside Easement)
New 80-ft
Utility Easement
Future 78-Inch Waterline
(Inside 150-ft Easement)
State Land
Future 2-Lane, One Way Frontage Roads
(Located over Utility Easement,
By City of Phoenix, or Developers)
Future 2-Lane, One Way
Frontage Roads
(Located over
Utility Easement,
Built By City of Phoenix)