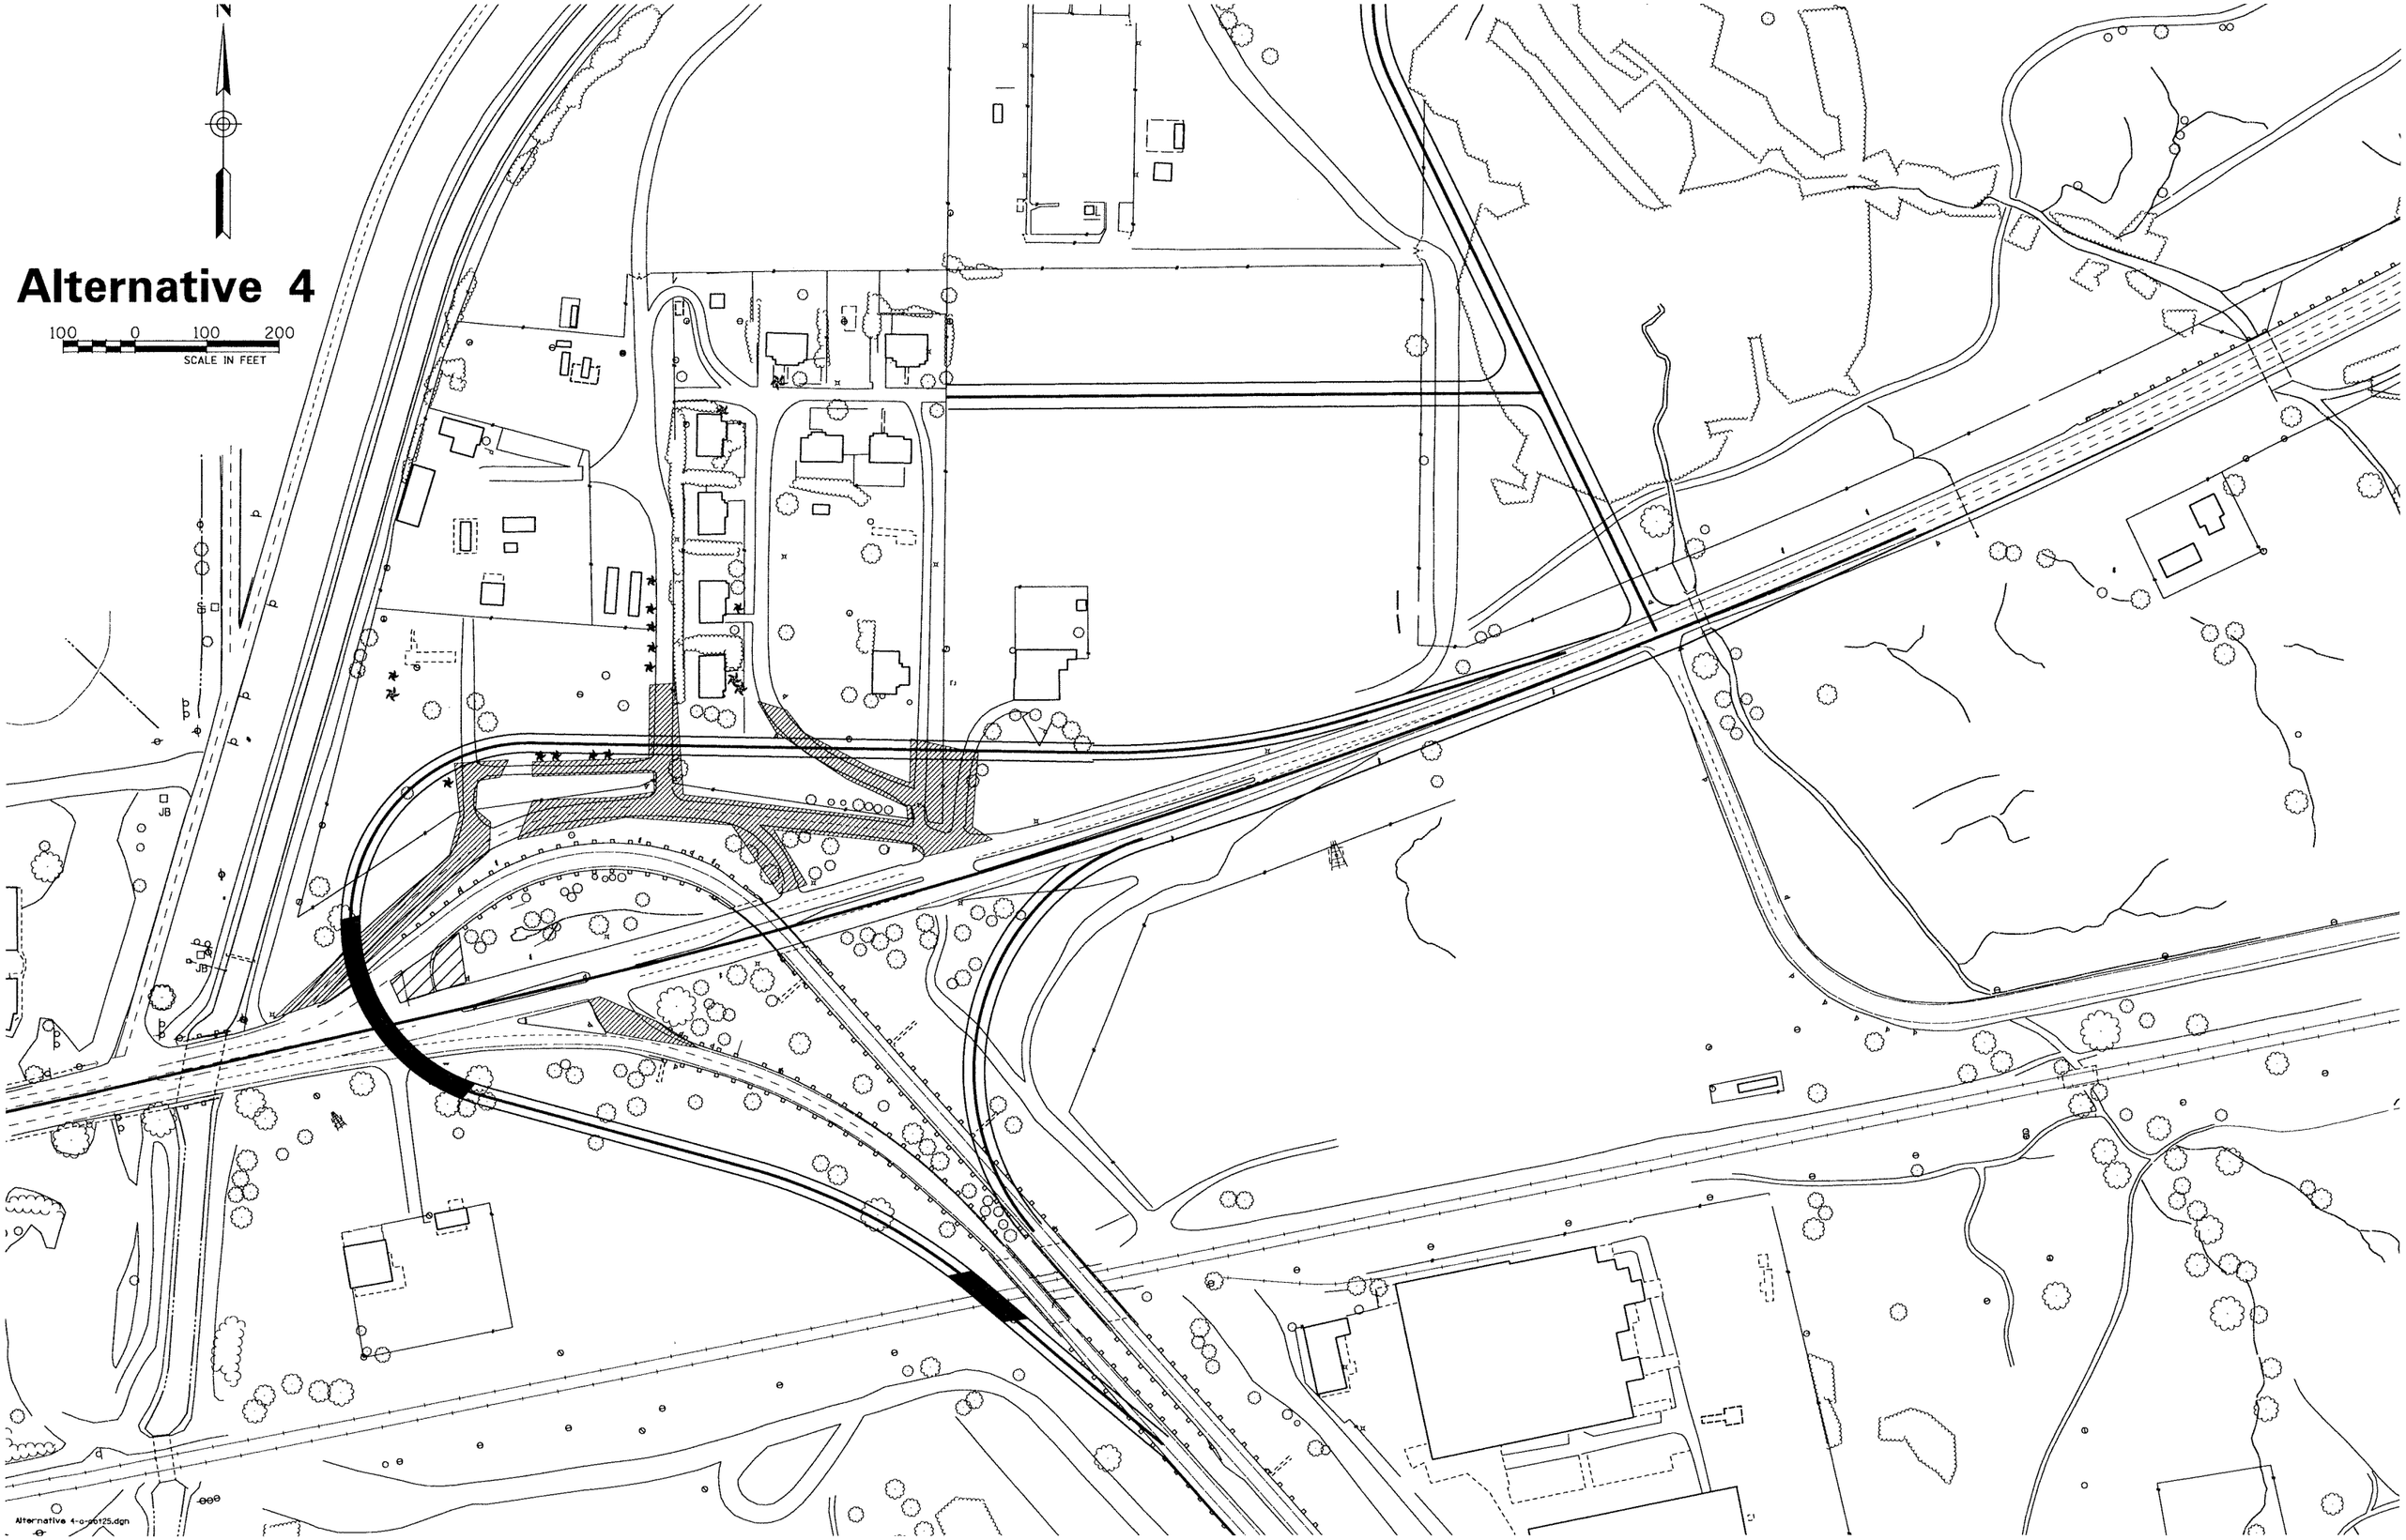
N
Alternative 4
100 0 100 200
SCALE IN FEET
JB
JB
Alternative 4-a-ab125.dgn