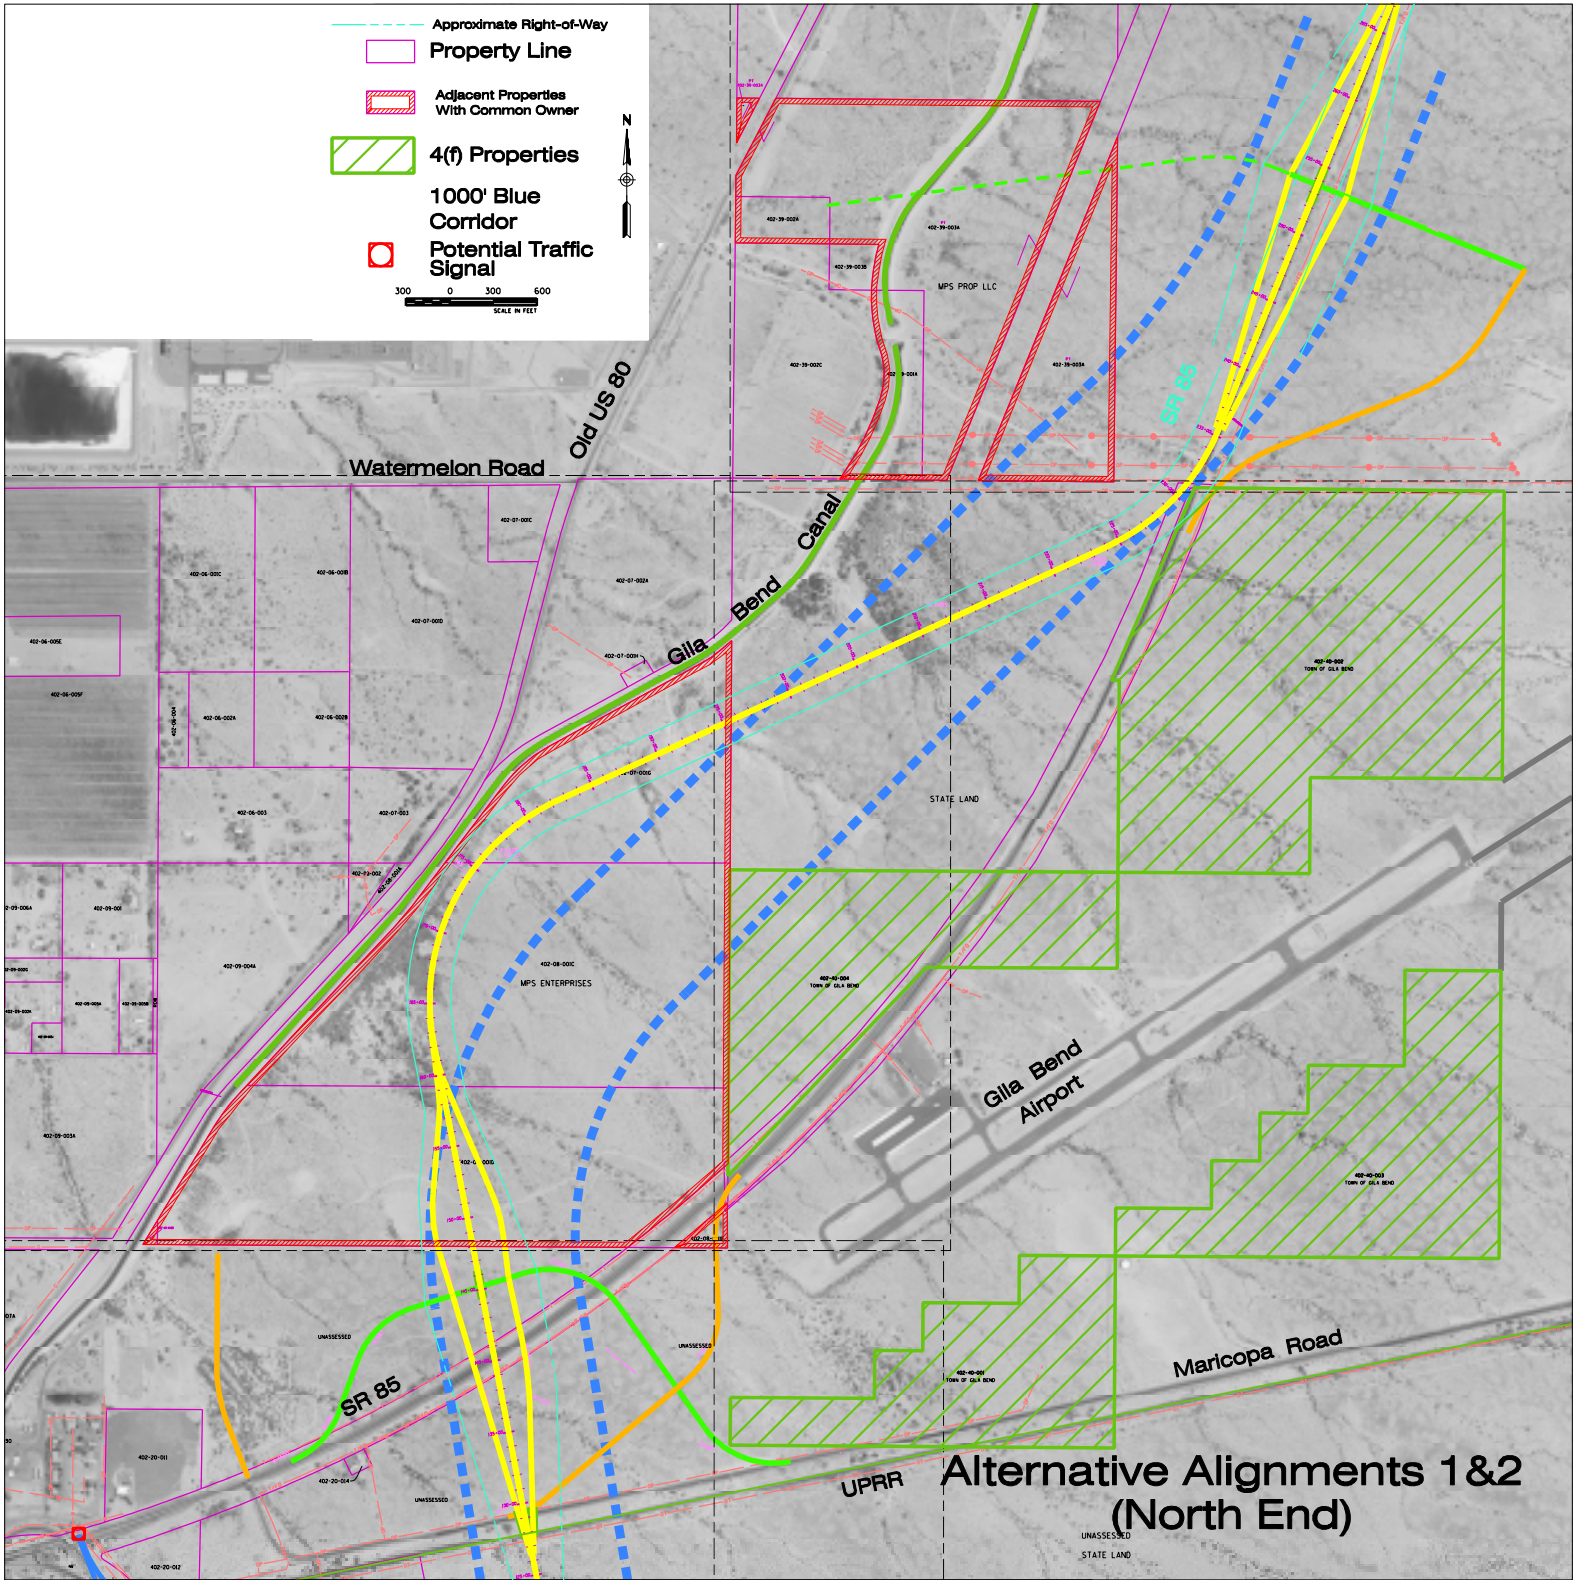

Alternative Alignments 1&2 (North End)