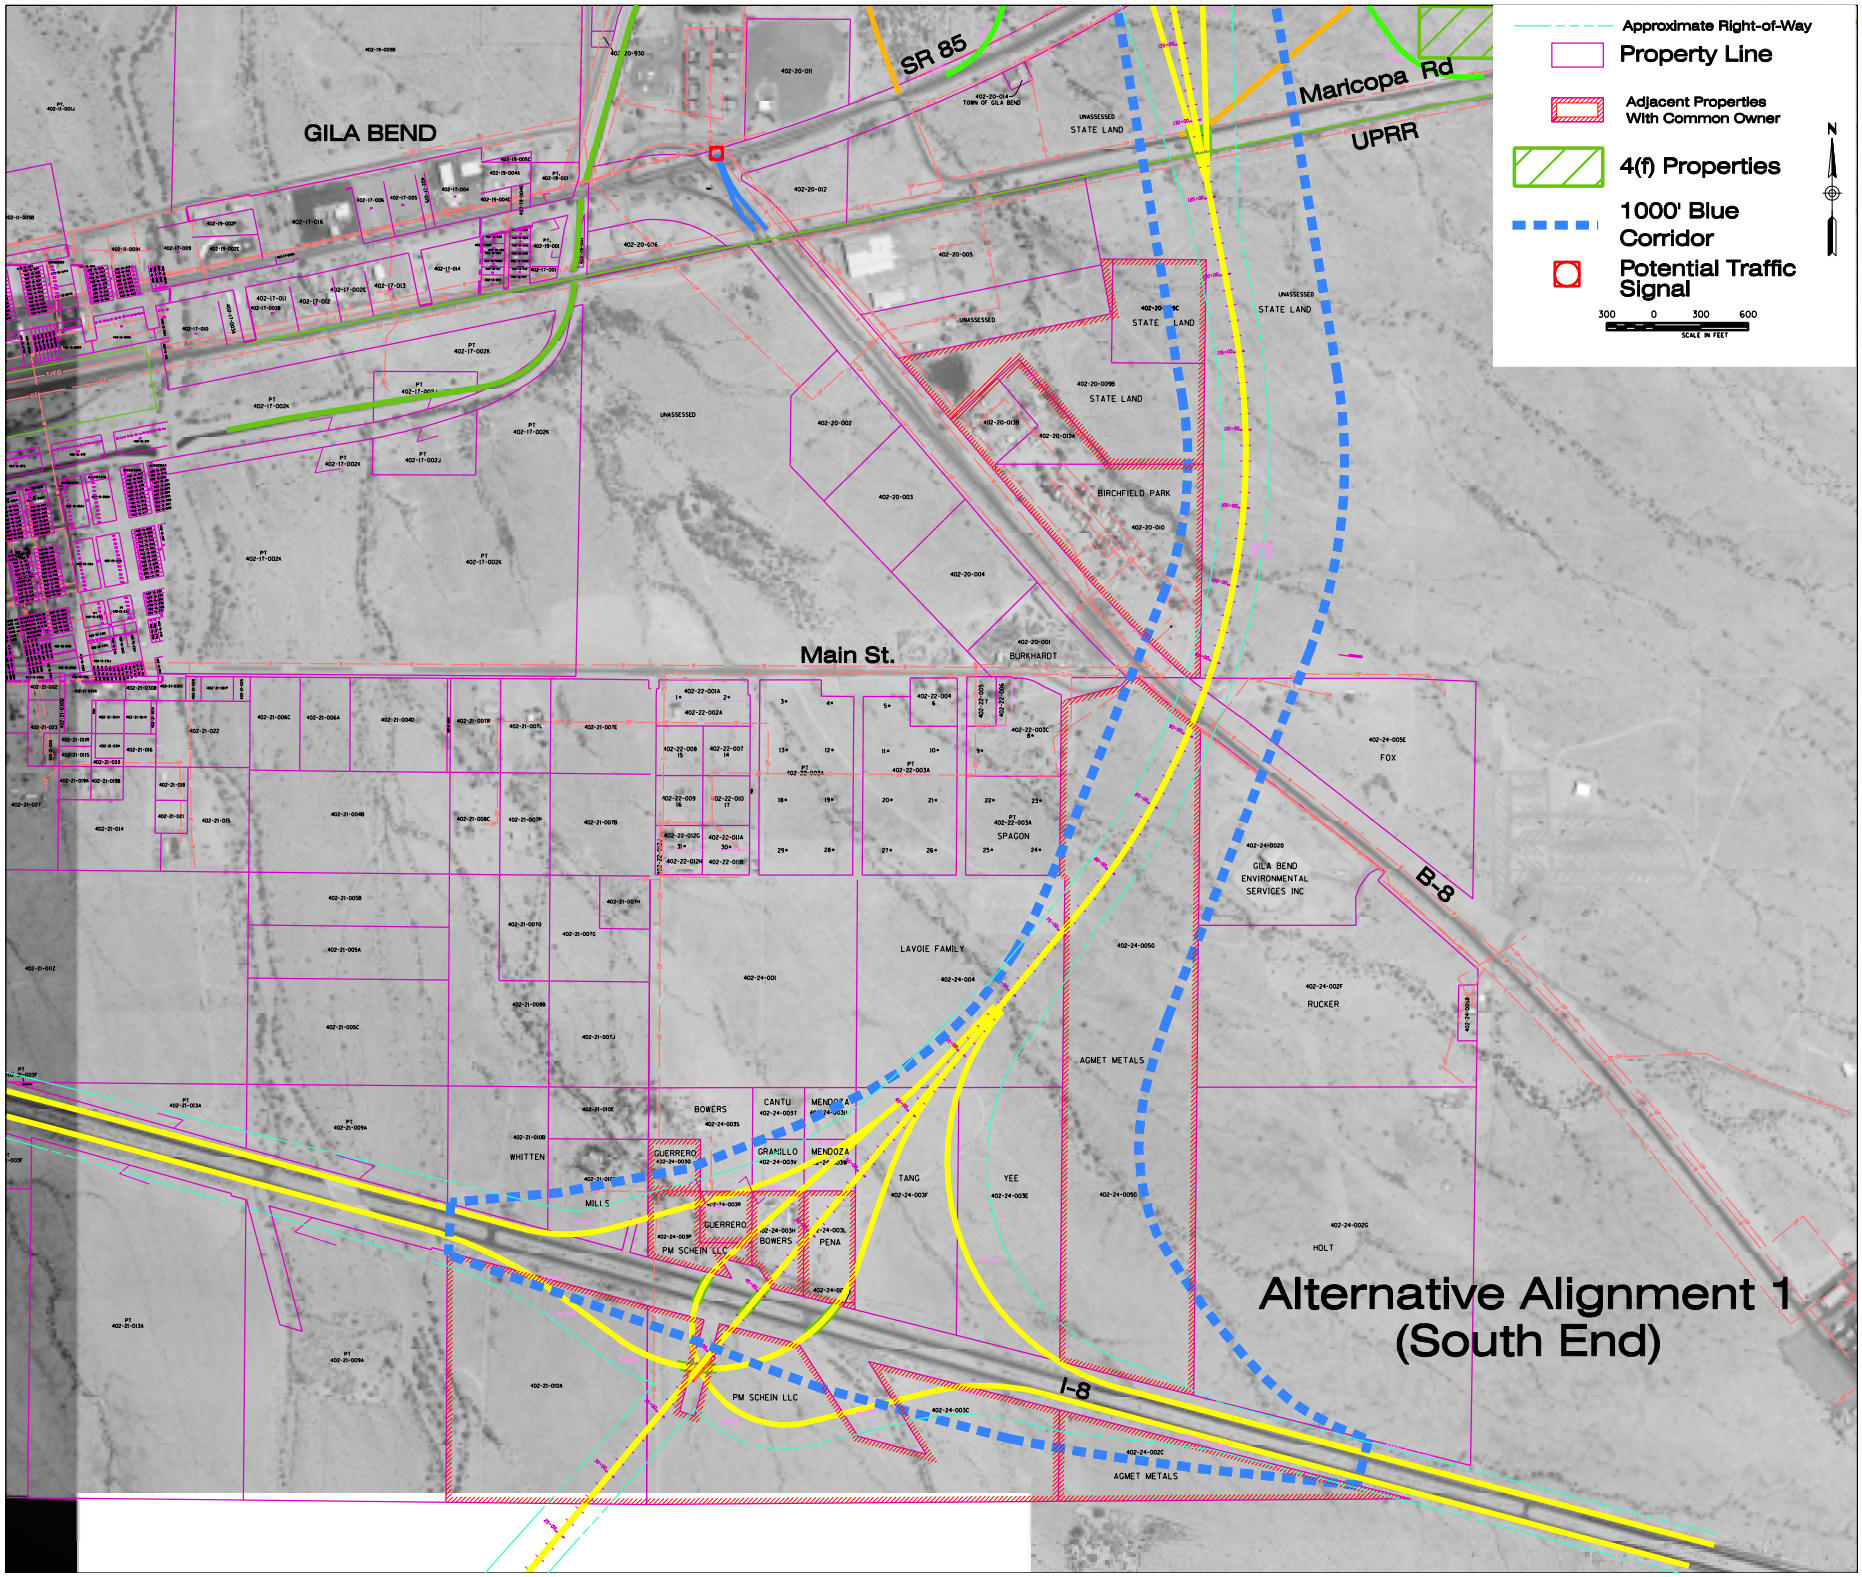
Approximate Right-of-Way
Property Line
Adjacent Properties With Common Owner
4(f) Properties
1000' Blue Corridor
Potential Traffic Signal
300 0 300 600
SCALE IN FEET
N
GILA BEND
SR 85
Maricopa Rd
UPRR
STATE LAND
UNASSESSED
BIRCHFIELD PARK
Main St.
BURKHARDT
FOX
GILA BEND ENVIRONMENTAL SERVICES INC
B-8
LAVOIE FAMILY
SPAGON
RUCKER
AGMET METALS
BOWERS
CANTU
MENDOZA
GRAMILLO
WHITTEN
MILLS
GUERRERO
PM SCHEIN LLC
TANG
YEE
PENA
HOLT
I-8
Alternative Alignment 1
(South End)