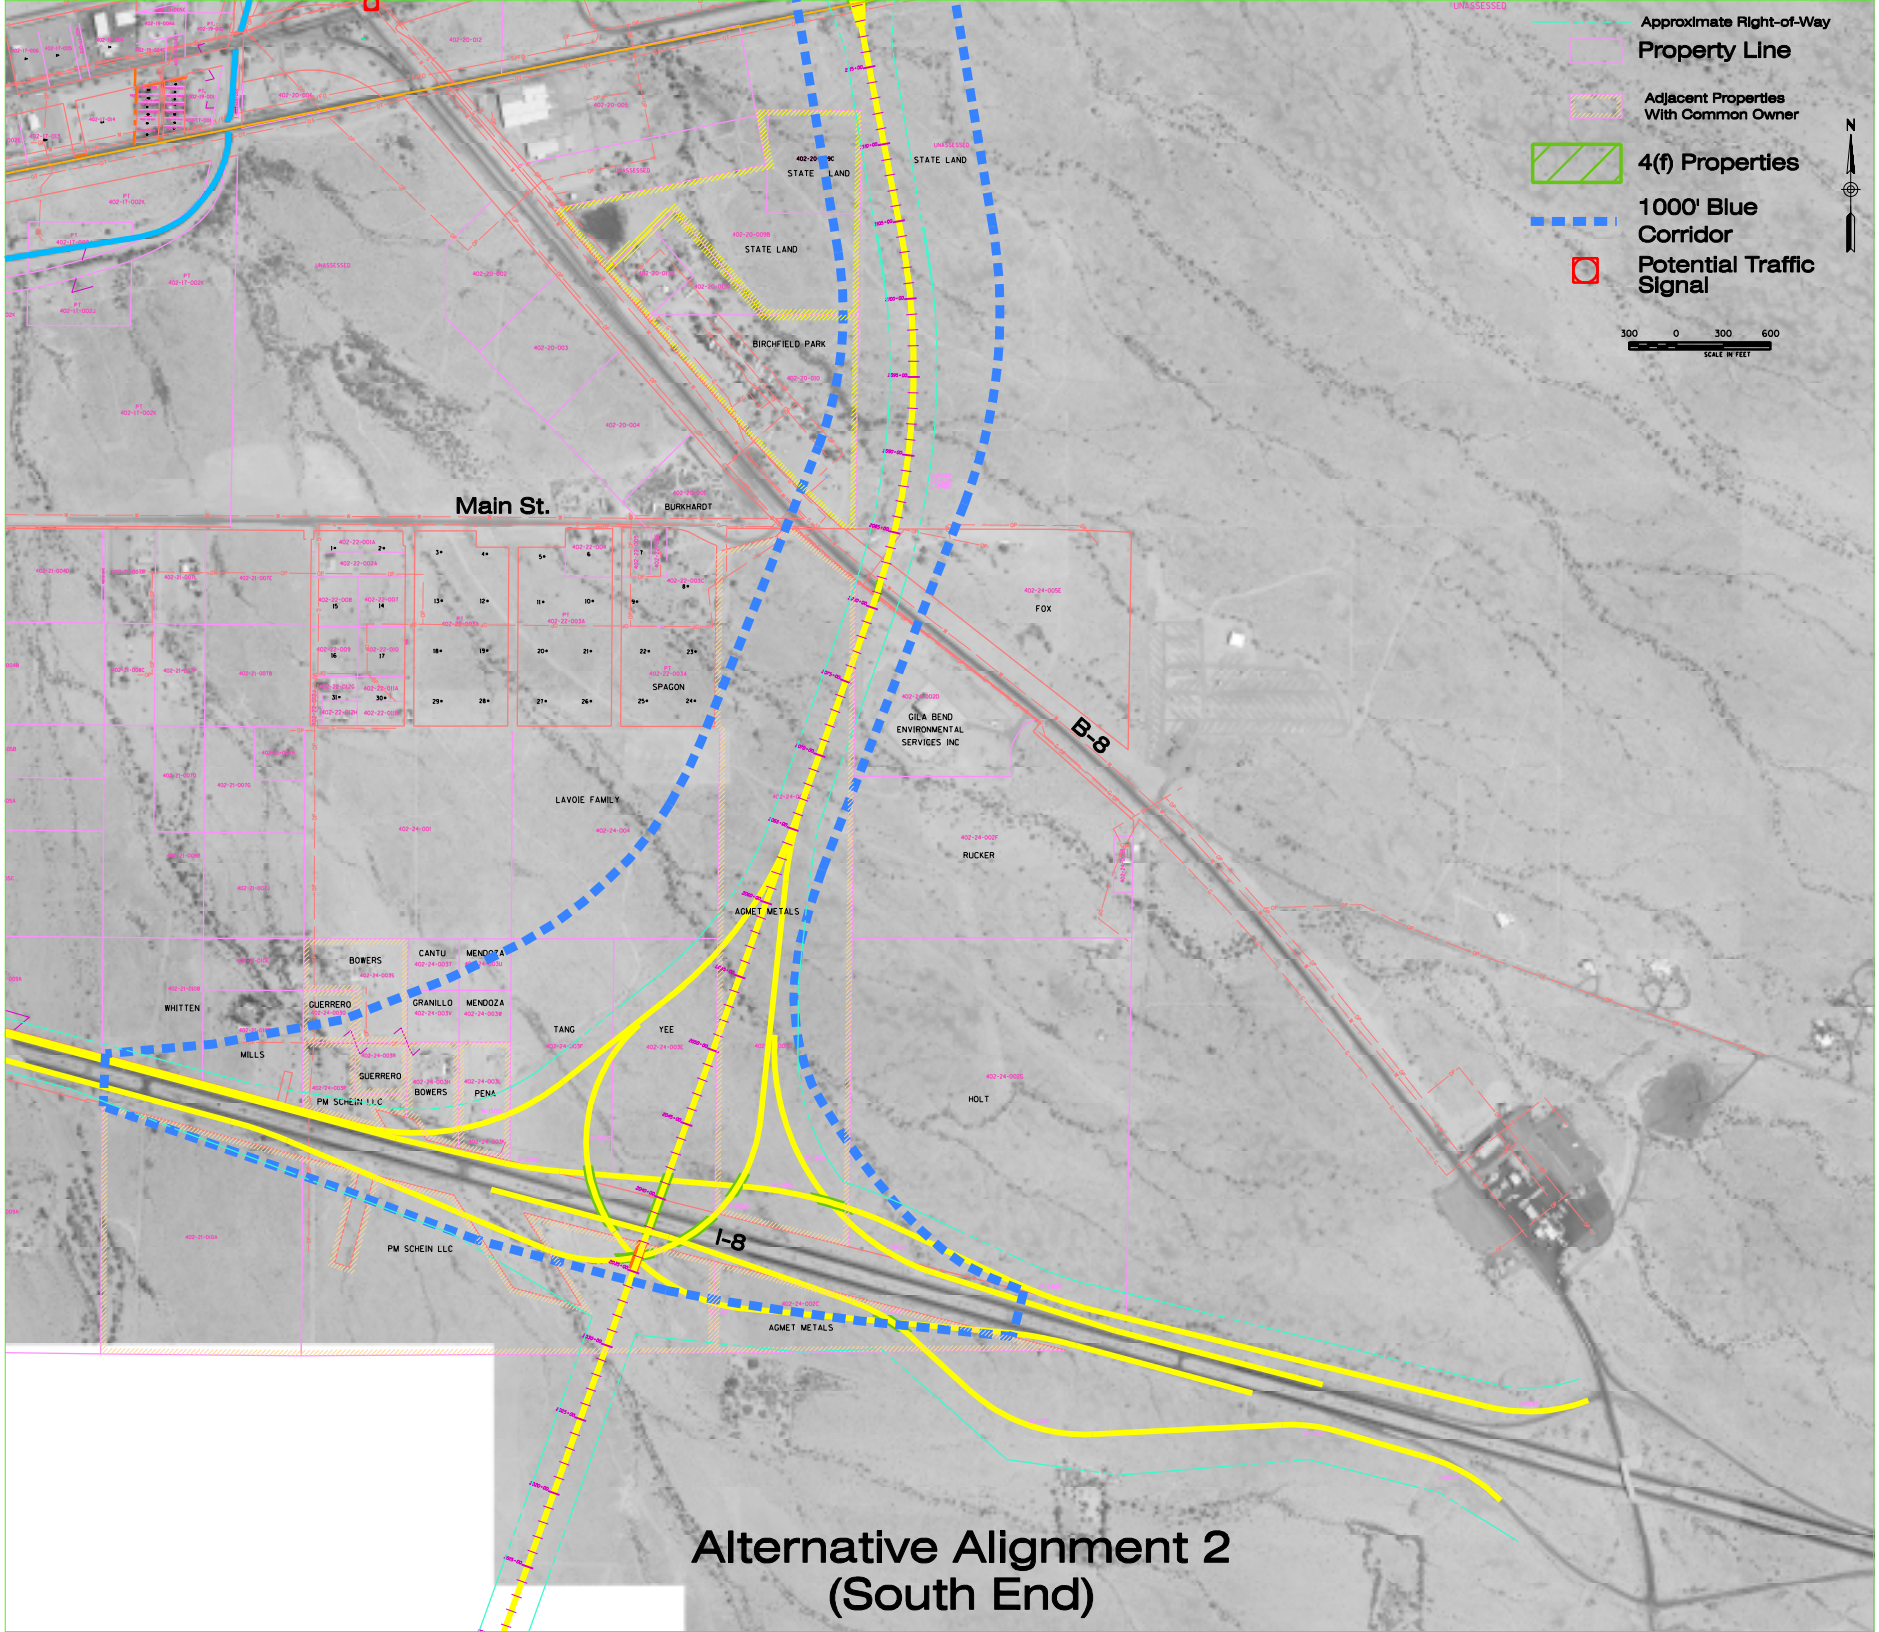


Alternative Alignment 2
(South End)