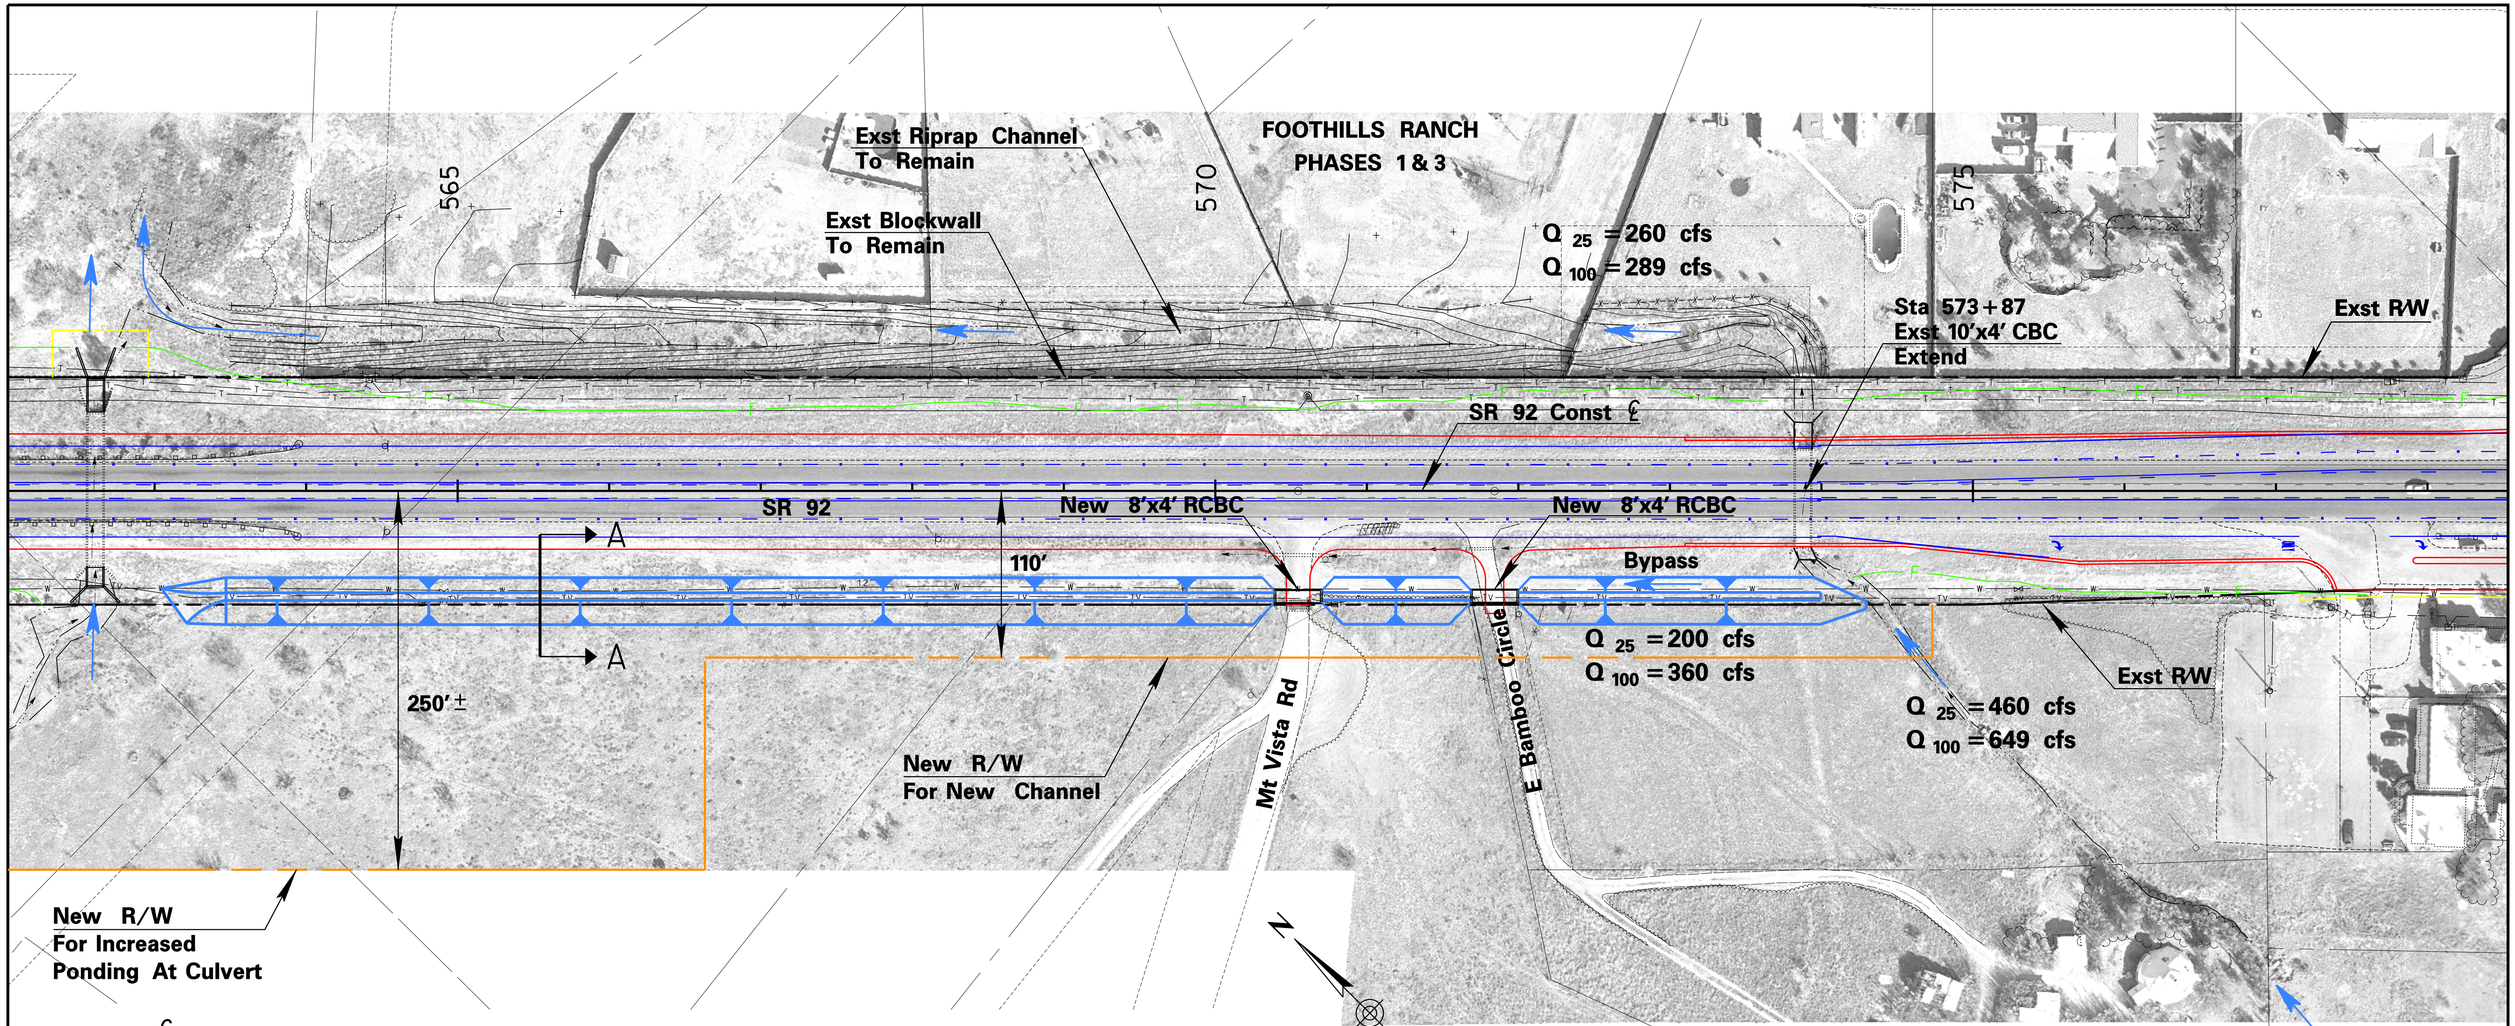

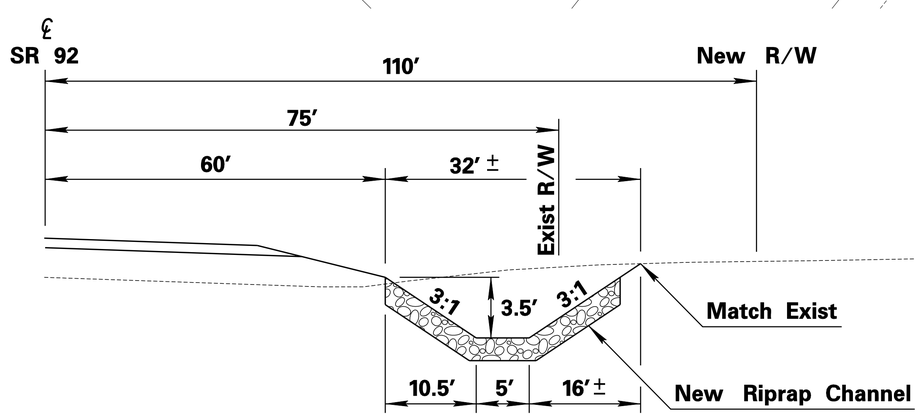

SECTION A-A
NTS

LEGEND

- Direction of Overland Flow
- Edge of Roadway
- Cut and Fill Line
- TCE
- Proposed Drainage Channel

SR 92, CARR CANYON ROAD – HUNTER CANYON

FOOTHILLS RANCH CULVERT & CHANNEL
ALTERNATIVE – C

ADOT

PB PARSONS BRINCKERHOFF