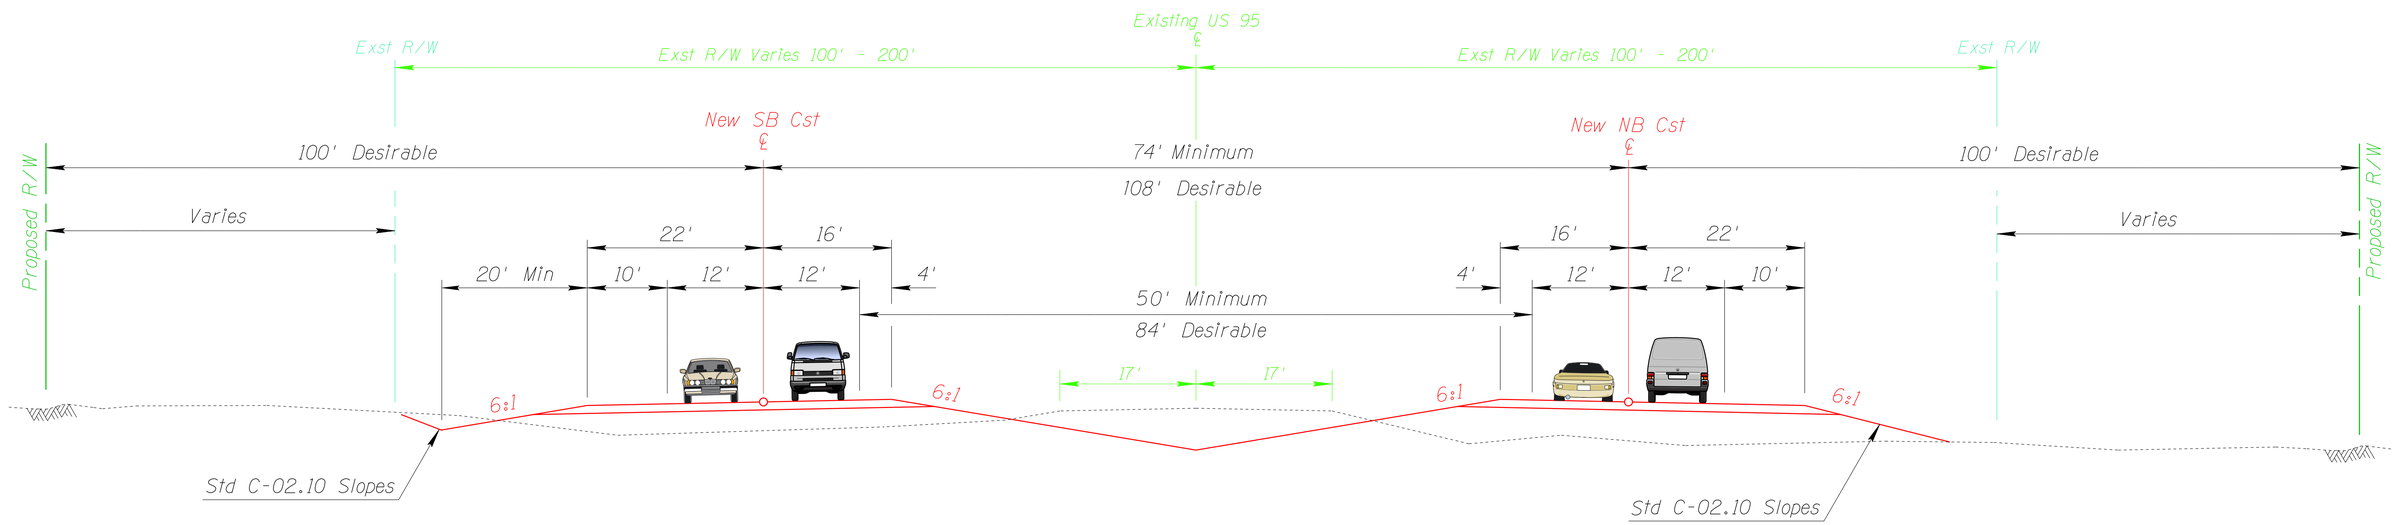US 95
4-Lane Rural
Ultimate Typical Section (Preliminary)