NOTES :

1. GRATING SHALL BE FABRICATED OF STRUCTURAL STEEL.
2. STRUCTURAL STEEL SHALL BE IN ACCORDANCE WITH ASTM A36. WELDING SHALL BE IN ACCORDANCE WITH ADOT STANDARD SPECIFICATION 604-3.06
3. ALL STRUCTURAL STEEL SHALL RECEIVE ONE SHOP COAT OF VALSPAR PRIMER 13F28 GRAY (ADOT), NOT LESS THAN 2 MILS DRY.

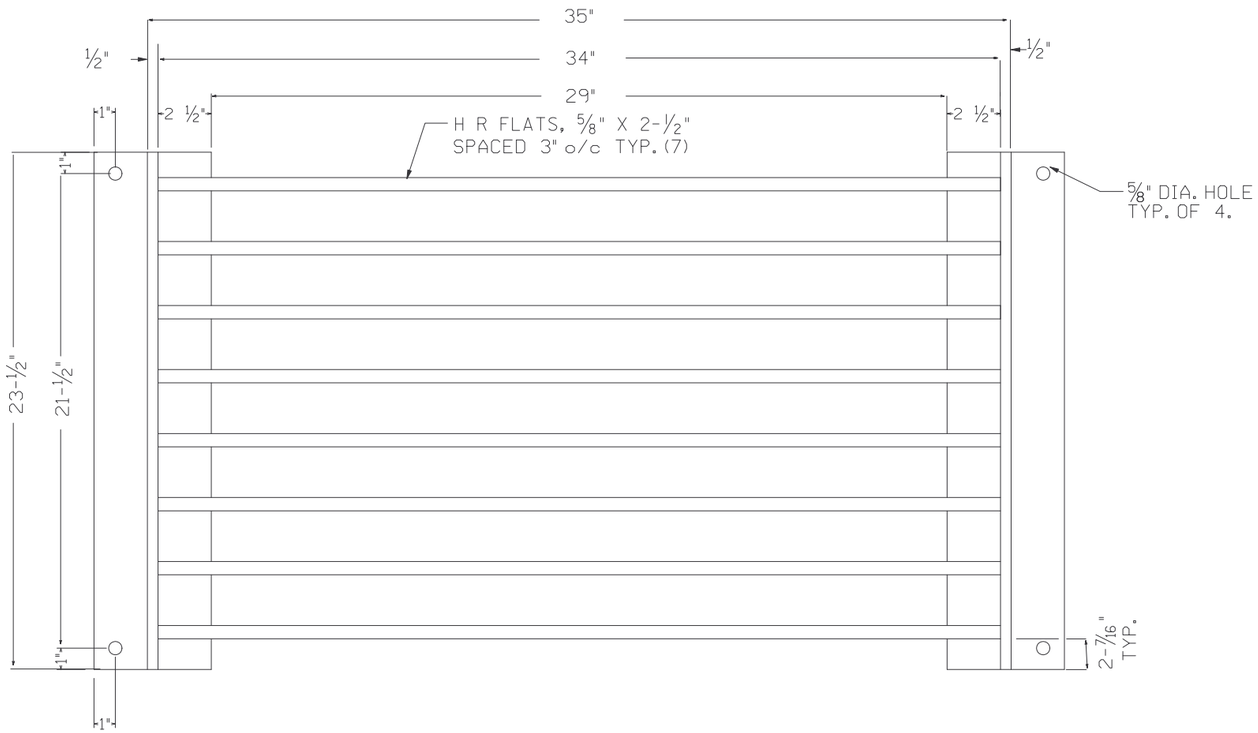

GRATE PLAN VIEW

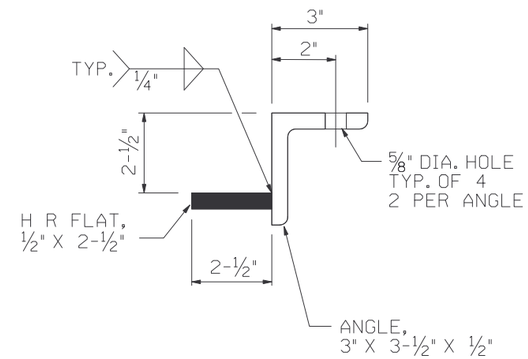

DETAIL A

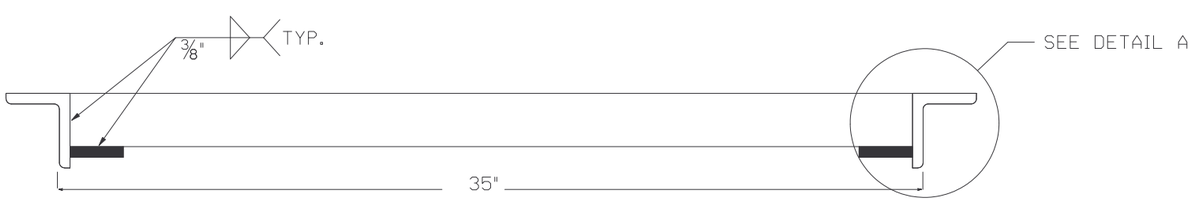

GRATE SIDE VIEW

FOR SPECIAL APPLICATION
PRE-CAST CATCHBASIN ONLY

APPROVED VIA ADOT
PRIDE PROGRAM: 02/16/05

REVISIONS

PRE-CAST MFG. CO.
301 W. BROADWAY, P.O. BOX 8186 (602)276-4341
PHOENIX, ARIZONA, 85066

TITLE: ADOT 1580 PC GRATE

DWN: JIM MARTIN	DWG. NO. G1580
DATE: 03 - 31 - 03	REF. NO. L6
SCALE: N.T.S.	SHT: 1 of 1