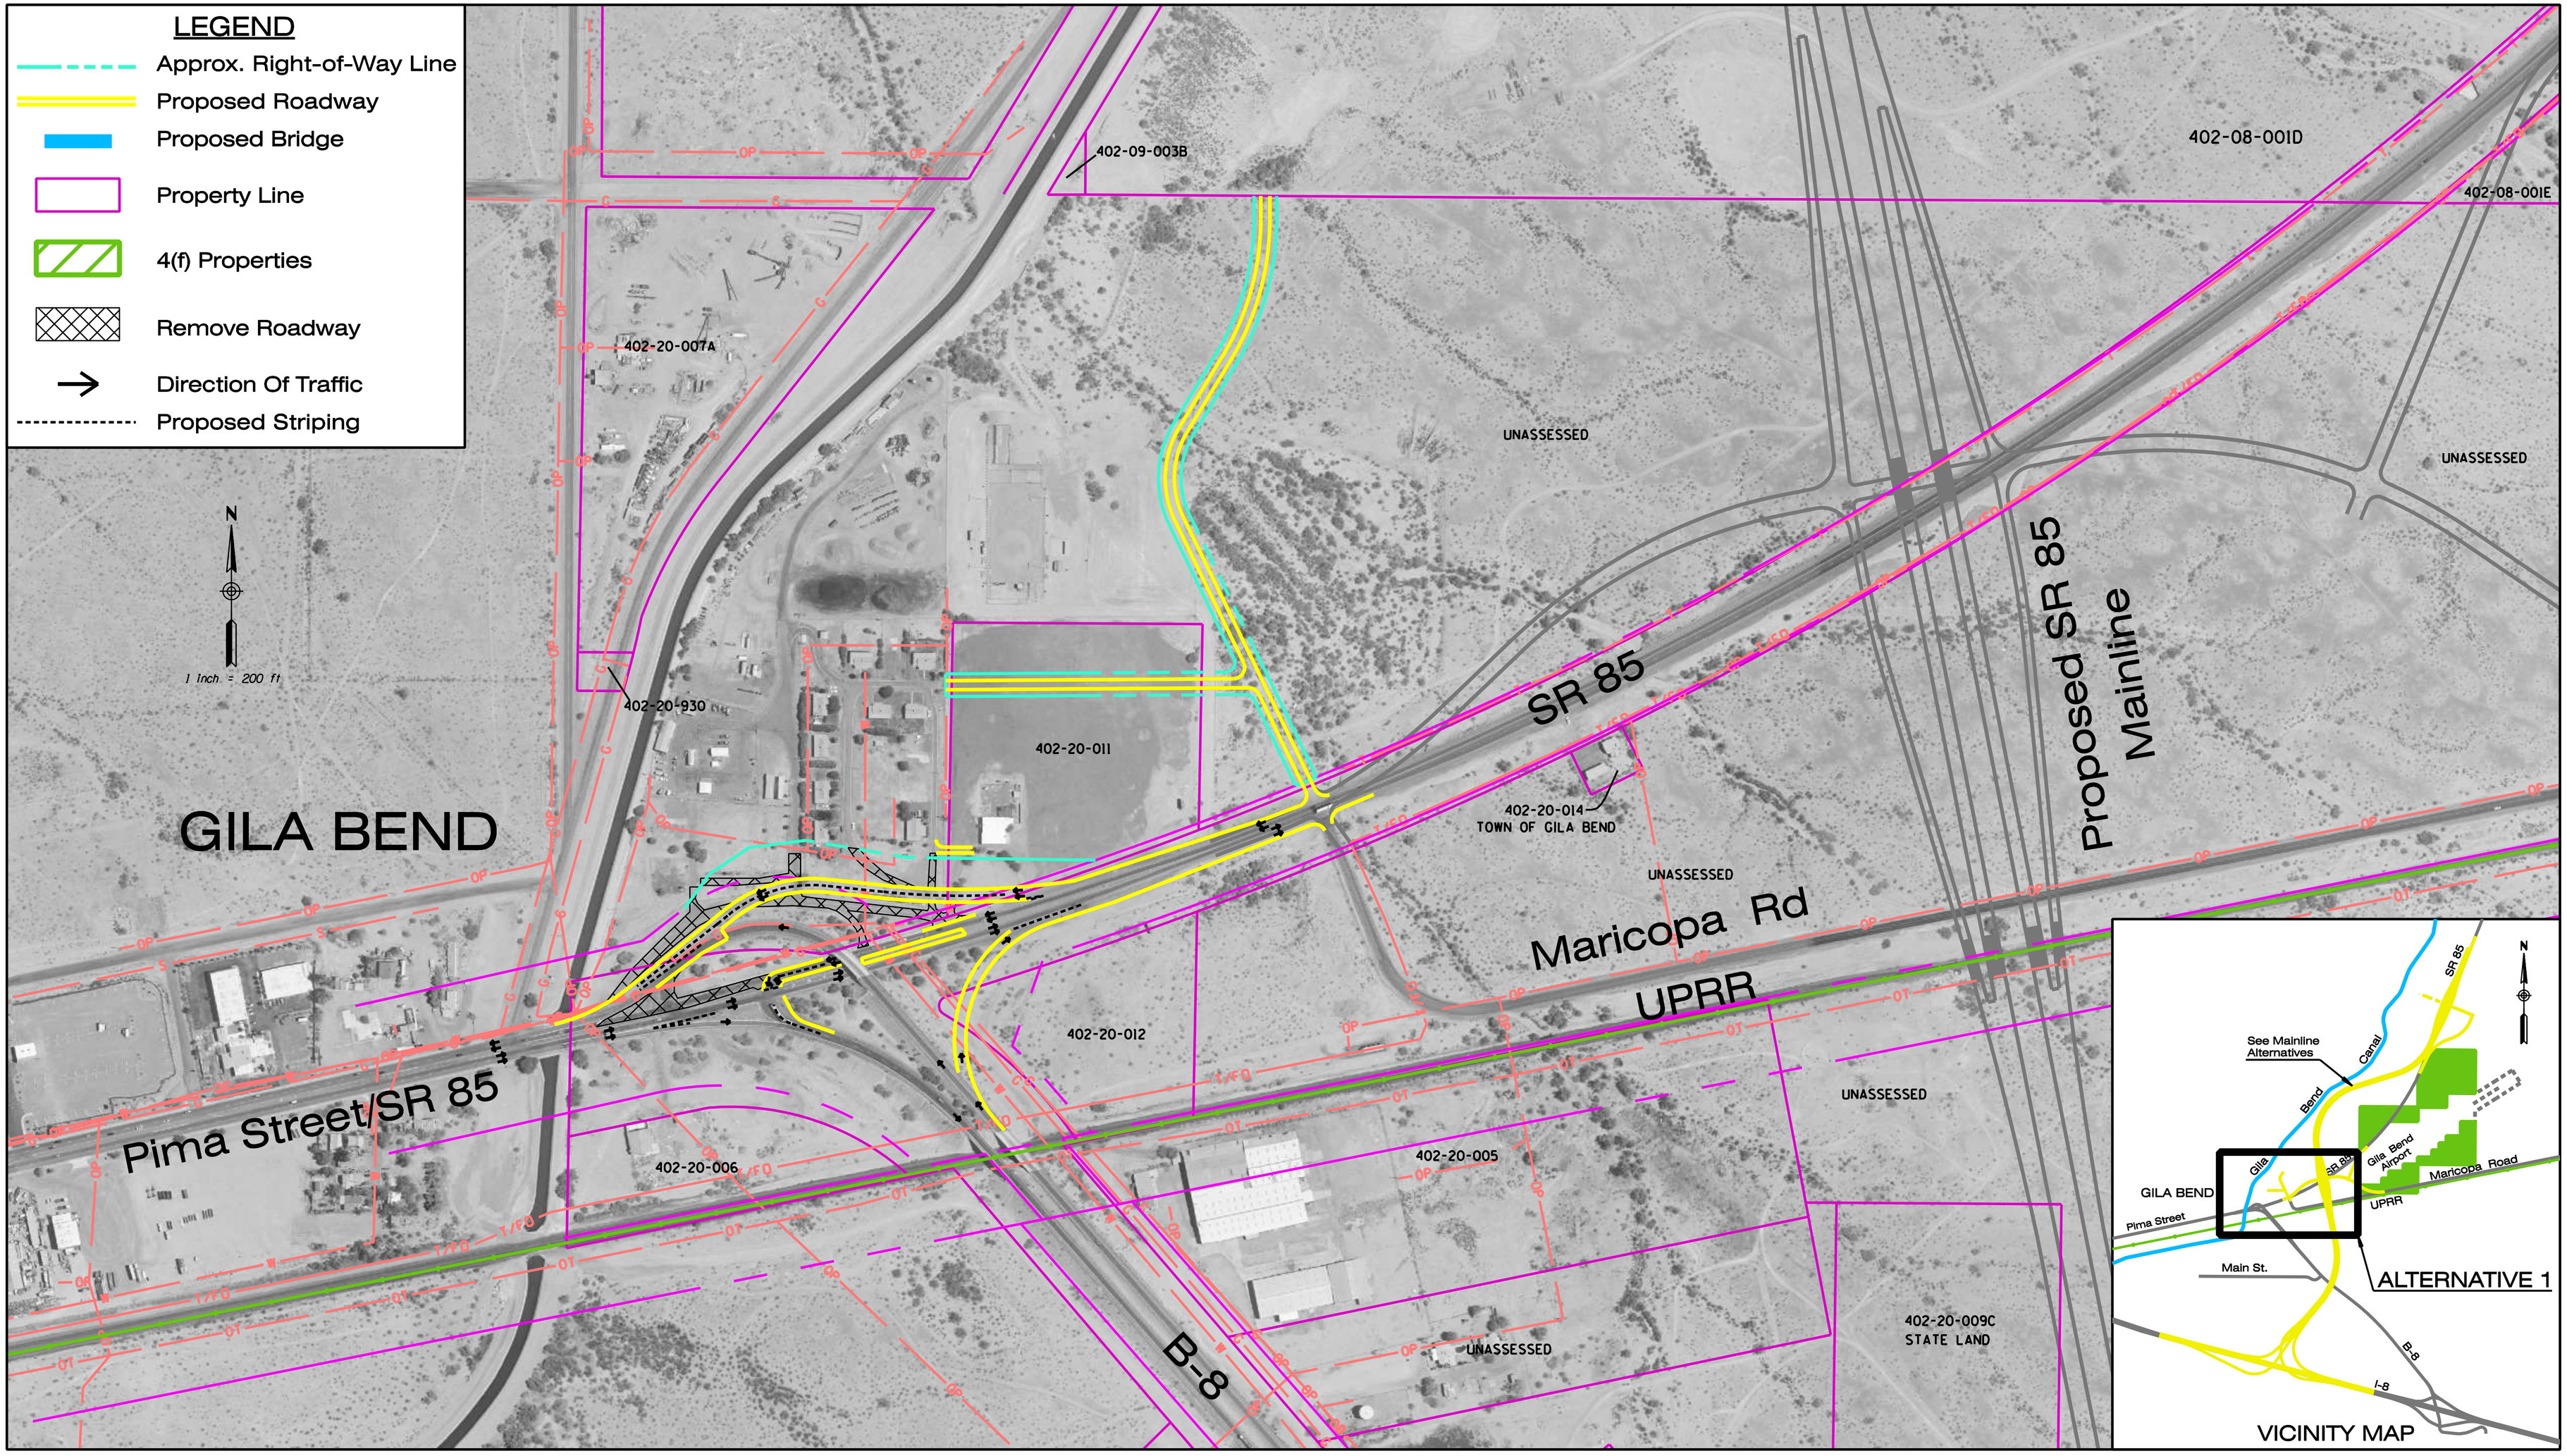

Pima Street/B-8 Interchange Alternative 1

SR 85 AT GILA BEND (H6407)

February 2006