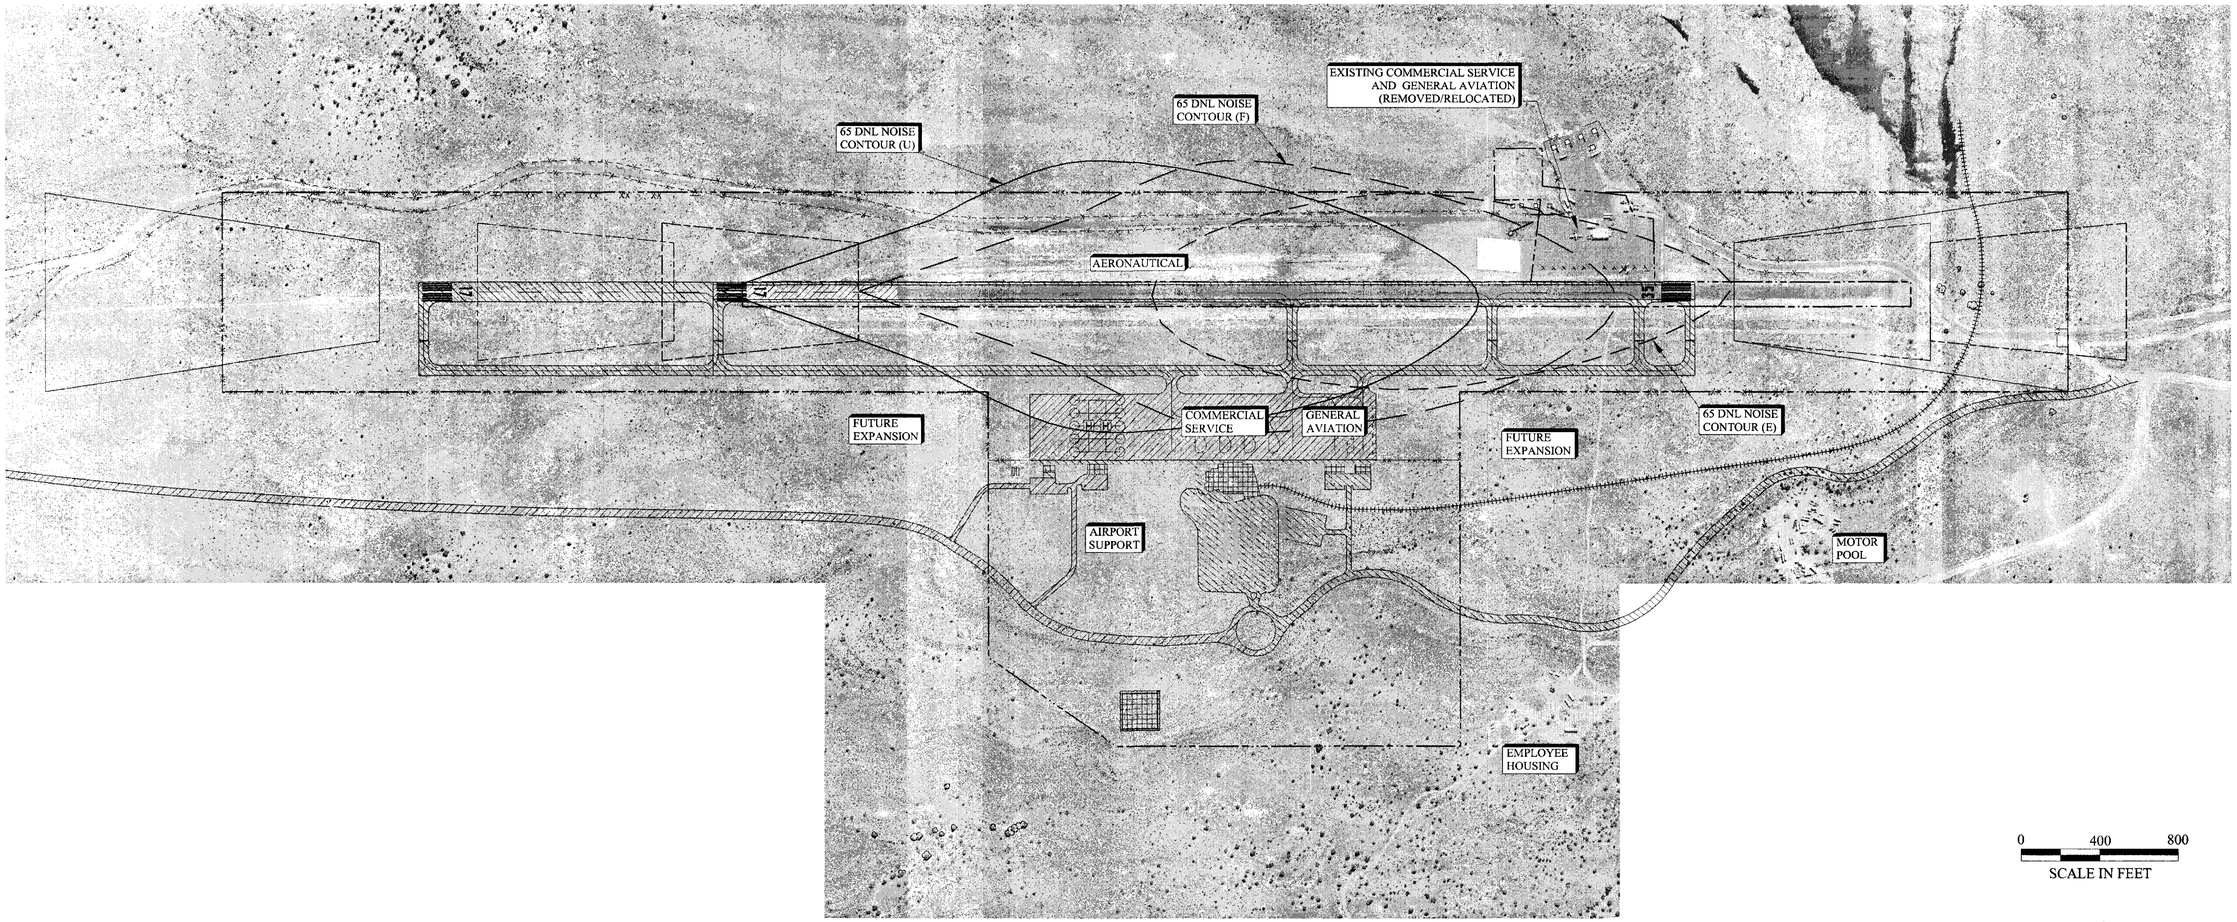

ARMSTRONG CONSULTANTS, INC.
AIRPORT ENGINEERING, PLANNING & ENVIRONMENTAL STUDIES
861 Rood Avenue
Grand Junction, CO 81501
ph: 970 242-0101 • fax: 970-241-1769
email: acl@armstrongconsultants.net

GRAND CANYON WEST AIRPORT
HUALAPAI INDIAN RESERVATION,
ARIZONA

AIRPORT LAYOUT PLANS

No.	Revision	Date	By

The preparation of these documents was financed in part through a grant from the Federal Aviation Administration as provided under Section 505 of the Airport and Airway Improvement Act of 1982, as amended. The contents do not necessarily reflect the official views or policy of the FAA. Acceptance of this document by the FAA does not in any way constitute a commitment on the part of the United States to participate in any development depicted herein nor does it indicate that the proposed development is environmentally acceptable in accordance with applicable public laws.

Project No: 015566
Date: 11.08.02
File Name: 5566506

Drawn: MTS
Checked: DAC
Approved: EAA

ON AIRPORT LAND USE