PARCEL EXHIBIT SHEET

TRACS NO : 202L MA 003 H4608 01R
FED ID : RAM 600-6-702

PARCEL NUMBER	TOTAL AREA	AREA REQUIRED: GROSS (INCLUDING EXISTING R/W)	AREA REQUIRED: NET (EXCLUDING EXISTING R/W)	AREA REQUIRED: NEW EASEMENTS	REMAINDER: LEFT	REMAINDER: RIGHT
7-8609	1,369,794		686,859	4,864 TCE 3,050 PUE	539,525	143,410

ALL AREAS ARE IN SQUARE FEET UNLESS OTHERWISE NOTED

DATA FIELD

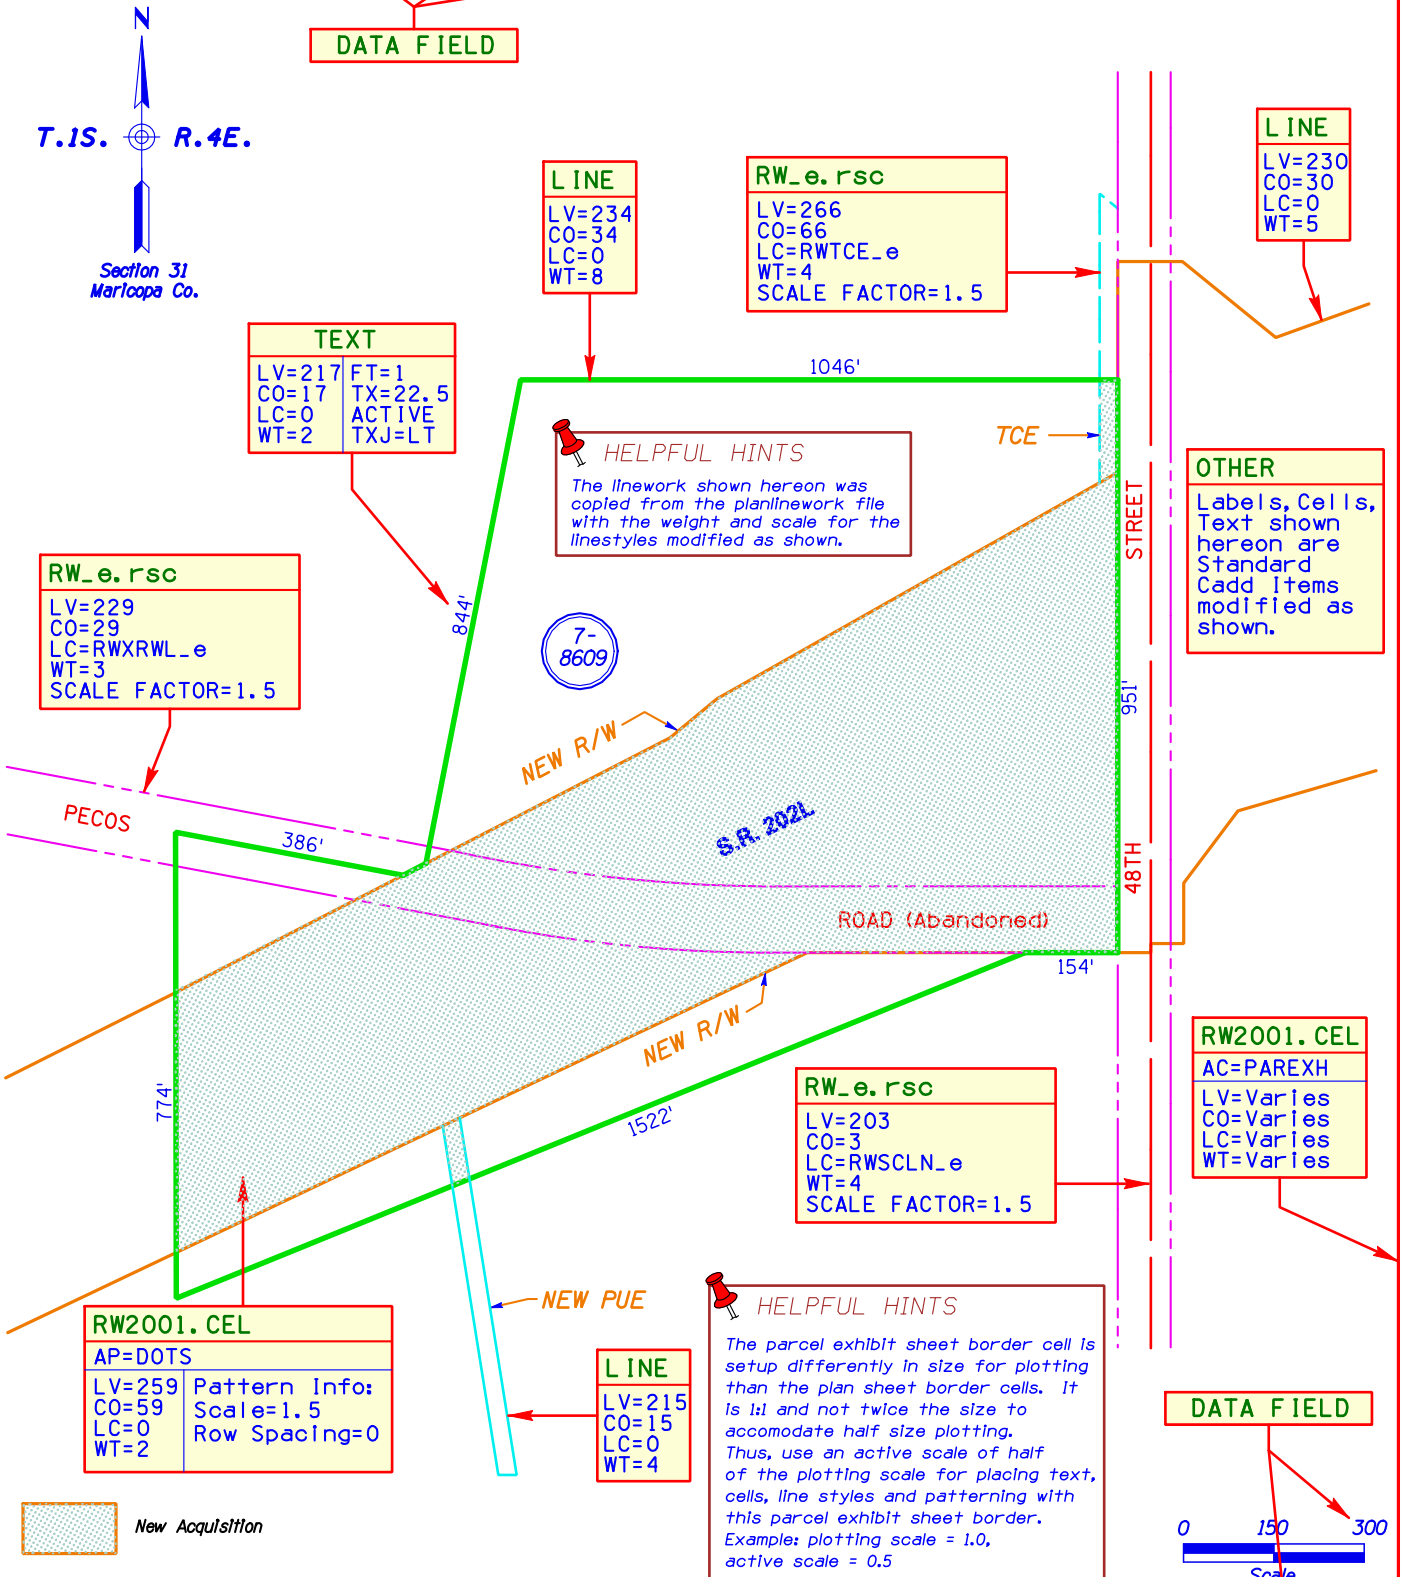

FOR PRELIMINARY APPRAISAL PURPOSES ONLY AND DOES NOT REPRESENT A BOUNDARY SURVEY

1/4/2006
7-8609_exh.dgn

Sheet 1 of 1